VICINITY MAP



PROJECT SITE :
1100 EVORA ROAD
CONCORD
CALIFORNIA - 94520

North

AREA CALCULATION

PLOT AREA = 274,774 SQ.FT.

TOTAL LAND AREA = 274,778 SQ.FT. (6.31 AC)

BUILT AREA = 87,577 SQ.FT

GROUND FLOOR AREA,

OFFICE / MEETING AREA	= 19,678 SQ.FT.
WAREHOUSE AREA	= 66,877 SQ.FT.
TOTAL AREA	= 86,555 SQ.FT.

MEZZANINE AREA,

TOTAL AREA	= 1,022 SQ.FT.

APPLICABLE CODE

- 2019 CALIFORNIA BUILDING CODE
- 2019 CALIFORNIA PLUMBING CODE
- 2019 CALIFORNIA MECHANICAL CODE
- 2019 CALIFORNIA ELECTRICAL CODE
- 2019 CALIFORNIA FIRE CODE
- 2019 CALIFORNIA ENERGY CODE

PROJECT INFORMATION

PROJECT NAME:
WORLD WILDLIFE HERITAGE MUSEUM

PROJECT NUMBER:
1000

PROJECT ADDRESS:
PRIVATE STORAGE WAREHOUSE, 1100 EVORA ROAD, CONCORD, CALIFORNIA 94520

PROJECT ISSUE DATE:
01/06/2019

PROJECT STATUS:
UNDER CONSTRUCTION

CLIENT INFORMATION:

ALBERT D. SEENO CONSTRUCTION COMPANY
4021 PORT CHICAGO HWY. CONCORD
CALIFORNIA - 94520
(925) 671-7711



WORLD WILDLIFE HERITAGE MUSEUM

PRIVATE STORAGE WAREHOUSE, 1100 EVORA ROAD, CONCORD, CALIFORNIA 94520

GENERAL NOTES

- VERIFY ALL FIELD CONDITIONS AND NOTIFY ARCHITECT/CONTRACTORS OF ANY DISCREPANCIES BEFORE PROCEEDING WITH WORK.
- ALL WORK SHALL CONFORM TO THE REQUIREMENT OF MUNICIPAL, LOCAL OR FEDERAL AND STATE LAWS, AS ANY OTHER GOVERNING AGENCIES HAVING JURISDICTION WHETHER OR NOT SPECIFIED ON THE DRAWINGS.
- MAINTAIN A CURRENT AND COMPLETE SET OF CONTRACT DOCUMENTS AT THE JOB SITE.
- MAINTAIN A TELEPHONE WITH WORKING PHONE LINES THROUGHOUT THE PROGRESS OF THE WORK.
- DRAWINGS ARE NOT TO BE SCALED FOR INFORMATION.
- ERECT AND MAINTAIN, AS REQUIRED BY EXISTING FIELD CONDITIONS THROUGHOUT THE ENTIRE PROGRESS OF THE WORK, ALL SAFEGUARDS AND BARRICADES FOR SAFETY INCLUDING POSTING WARNING SIGNS, ENFORCING SAFETY REGULATIONS AND PROTECTION OF PROPERTY.
- ALL CONCEALED WOOD TO BE FIRE RATED.
- CHECK ALL CEILING HEIGHTS AND POSSIBLE CEILING PLENUM CONDITIONS FOR CLEARANCE OF DUCT - WORK AND ALL OTHER CONSTRAINTS TO ASSURE THE LOCATION OF THE LIGHT FIXTURES AS SHOWN ON THE LIGHTING PLAN. ANY DISCREPANCIES SHALL BE BROUGHT TO THE ATTENTION OF THE ARCHITECT / CONTRACTOR IN WRITING BEFORE PROCEEDING WITH THE WORK.
- PRIOR TO CLOSING OF ANY CEILING, ALL MECHANICAL SYSTEMS (I.E. H.V.A.C., PLUMBING AND ELECTRIC) SHALL BE INSPECTED AND WHERE REQUIRED, TESTED BY THE LOCAL AUTHORITIES HAVING JURISDICTION TO INSURE THEIR PROPER INSTALLATION AND FUNCTION.
- CEILING HEIGHTS ARE DIMENSIONED IN RELATIONSHIP TO THE FINISHED FLOOR AND/ OR DECK.
- INSTALL LIGHT FIXTURES UNLESS OTHERWISE NOTED.
- ALL ELECTRICAL WORK SHALL BE COORDINATED WITH H.V.A.C. WORK, PLUMBING, WOODWORK, PARTITION WORK ETC., WHERE REQUIRED.
- ALL STRUCTURAL, MECHANICAL, ELECTRICAL, PLUMBING AND FIRE SAFETY CONTENT SHOWN IN ARCHITECTURAL DRAWINGS IS FOR DESIGN INTENT & REFERENCE ONLY. REFER RESPECTIVE STRUCTURAL, MECHANICAL, ELECTRICAL, PLUMBING AND FIRE SAFETY DRAWINGS FOR INFORMATION.
- ANY OMISSIONS OR INCONSISTENCIES ON THESE DRAWINGS OR AN VARIATION OR AMBIGUITIES BETWEEN THESE DRAWINGS AND ACTUAL SITE AND CONSTRUCTIONS CONDITIONS AND / OR REQUIREMENTS SHALL BE BROUGHT TO THE ATTENTION OF THE ARCHITECT / CONTRACTOR IN WRITING, BEFORE COMMENCEMENT OF ANY WORK AFFECTED BY SUCH VARIANCE OR INCONSISTENCIES.
- THE CONTRACTOR SOLELY RESPONSIBLE FOR CONSTRUCTION MEANS, METHODS, TECHNIQUES, SEQUENCES, PROCEDURES REQUIRED FOR SAFE EXECUTION AND COMPLETION OF THE WORK, AND FOR IMPLEMENTING, MAINTAINING, AND SUPERVISING ALL SAFETY PRECAUTIONS AND PROGRAMS IN CONNECTION WITH THE WORK.
- GENERAL CONTRACTORS SHALL REVIEW THE GEOTECHNICAL INFORMATION AND FAMILIARIZE THEMSELVES WITH THE SUBSURFACE CONDITIONS AND TO COORDINATE WITH THE CIVIL ENGINEERING DRAWING FOR ALL UNDERGROUND UTILITIES AND TO PROVIDE FOR ANY ANTICIPATED SUBSURFACE WATER, ETC.
- ALL MANUFACTURED MATERIALS, COMPONENTS, FASTENERS, ASSEMBLIES, ETC. SHALL BE HANDLED AND INSTALLED IN ACCORDANCE WITH MANUFACTURERS WRITTEN INSTRUCTION.
- ANY DETAILED INSTRUCTIONS SHOWN ON THE PLANS CONFLICT WITH THE GENERAL NOTES, THE SPECIFICATIONS, OR WITH EACH OTHER, THE STRICTEST PROVISION SHALL GOVERN.
- THE PROJECT MANUAL, UNDER SEPARATE COVER, IS AN INTEGRAL PART OF THESE CONSTRUCTION DRAWINGS.
- PLANS, SECTIONS, ELEVATIONS, DETAILS AND DIMENSIONS LABELED "TYPICAL" SHALL APPLY TO ALL SITUATION OCCURRING THAT ARE THE SAME OR SIMILAR TO THOSE SPECIFICALLY KEYED ON THE DRAWINGS.
- ALL WORK, MATERIALS AND METHODS SHALL BE IN CONFORMANCE WITH THE CODES, ORDINANCES AND REGULATIONS OF ALL GOVERNMENTAL AGENCIES HAVING JURISDICTION AT THE PROJECT LOCATION.
- UNLESS OTHERWISE INDICATED IN THE CONSTRUCTION DOCUMENTS AS BEING NOT IN CONTRACT (N.I.C.) OR EXISTING, ALL ITEMS MATERIALS AND INSTALLATION OF SAME ARE PART OF THE CONTRACT AS DEFINED BY THE CONSTRUCTION DOCUMENTS. THE CONTRACTOR SHALL PROVIDE AND INSTALL ALL ACCESSORIES, COMPONENTS AND ASSEMBLIES REQUIRED FOR THE WORK DEPICTED OR SPECIFIED.
- ALL THE DIMENSIONS ARE TO THE FACE OF METAL OR WOOD STUD FRAME AND TO THE FACE OF CONCRETE AND MASONRY WALLS AS SHOWN UNLESS NOTED OTHERWISE.
- INSTALL SEALANT T EXTERIOR SIDE OF ALL JOINTS, SEAMS, CONNECTIONS OR OPENINGS WHICH WOULD ALLOW WATER OR AIR INFILTRATION EXCEPT AS NOTED OTHERWISE. SEALANT COLOR TO MATCH ADJACENT SURFACE.
- DOOR OPENINGS IN FRAME CONSTRUCTION WHICH ARE NOT DIMENSIONED ARE EITHER CENTERED IN THE WALL, FACE OF JAMB OR LOCATED 4" FROM THE FACE OF STUD TO THE FINISHED JAMB.
- ALL SPECIAL ACCESSIBLE FACILITIES SHALL BE IDENTIFIED WITH APPROVED SIGNAGE.
- ALL FLOOR OR WALL OPENINGS REQUIRED FOR PIPES, DUCTS, CONDUITS, ETC. SHALL BE SEALED IN AN APPROVED MANNER.

SCOPE OF WORK

- MEPF - COORDINATION DRAWINGS
- WALLS - COORDINATION DRAWINGS FOR GREEN WALL TECH
- PODIUM PLATFORM - DRAWINGS, INSTALLATION
- EPS ROCKWORK LANDFORM - DESIGN , DRAWINGS AND INSTALLATION
- NICHE - COORDATION DRAWINGS
- TREES - DESIGN DRAWINGS
- TRAIN TRESTLE - COORDINATION DRAWINGS
- MURALS - DESIGN, COORDINATION DRAWINGS,
- COLUMNS - COORDINATION DRAWINGS
- CURBS AND RAINLINGS- DESIGN, DRAWINGS AND INSTALLATION
- CAVE - COORDINATION DRAWINGS AND INSTALLATION
- TOUCH SCREEN - COORDINATION DRAWINGS AND INSTALLATION
- SALT WATER - DESIGN, DRAWINGS AND INSTALLATION
- RIVER - DESIGN, DRAWINGS AND INSTALLATION
- WATERFALL AREA AND STEPS - DESIGN, DRAWINGS AND INSTALLATION
- OLD WEST TOWN - DESIGN, DRAWINGS AND INSTALLATION
- BROWN STONE - DESIGN, DRAWINGS AND INSTALLATION
- SOD HUT - DESIGN, DRAWINGS AND INSTALLATION
- MUD HUT - DESIGN, DRAWINGS AND INSTALLATION
- TRAPPER'S CABIN - DESIGN, DRAWINGS AND INSTALLATION
- 49 ER'S MINING BUILDING - DESIGN, DRAWINGS AND INSTALLATION
- YURT - DESIGN, DRAWINGS AND INSTALLATION



ABBREVIATION

#	NUMBER	L	LENGTH
@	AT		
&	AND	MAS	MASONRY
		MECH	MECHANICAL
ACC	ACCESS	MTL	METAL
AC	ASPHALT CONCRETE	MIN	MINIMUM
ACST	ACOUSTICS	MISC	MISCELLANEOUS
ADA	AMERICANS WITH DISABILITY ACT	MAX	MAXIMUM
		MIN	MINIMUM
ADJ	ADJUSTABLE	MO	MASONRY OPENING
AFF	ABOVE FINISH FLOOR		
ALT	ALTERNATE, ALTERATION	N	NORTH
ARCH	ARCHITECTURAL, ARCHITECT, ARCHITECTURE	NA	NOT APPLICABLE
		NE	NORTH EAST
		NEC	NATIONAL ELECTRIC CODE
B	BASELINE	NIC	NOT IN CONTRACT
B	BOTTOM	NO.	NUMBER
BOS	BOTTOM OF STEEL	NTS	NOT TO SCALE
BM	BEAM	NW	NORTH WEST
CIR	CIRCULATION	OA	OUTSIDE AIR
COL	COLUMN	OC	ON CENTER
CL	CENTERLINE	OPP	OPPOSITE
CLR	CLEAR		
CU	CUBIC		
CONC	CONCRETE	PI	POINT OF INTERSECTION
CTR	CENTER	PT	POINT, POINT OF TANGENT
C/C	CENTER TO CENTER		
		R	RADIUS
D	DIMENSION	RA	RETURN AIR
DET	DETAIL	RCP	REFLECTED CEILING PLAN
DIA	DIAMETER	RD	ROOF DRAIN
DIM	DIMENSION	REV	REVISION
DN	DOWN	RO	ROUGH OPENING
DS	DOWN SPROUT	RM	ROOM
E	EAST	S	SOUTH
EA	EACH	SCH	SCHEDULE
EL	ELEVATION	SD	STORM DRAIN
ELEV	ELEVATOR	SE	SOUTH EAST
EQUIP	EQUIPMENT	SECT	SECTION
EW	EACH WAY	SHT	SHEET
EPS	EXPANDED POLYSTYRENE	SIM	SIMILAR
EQ	EQUAL	SL	SLOPE
EXT	EXTERIOR	SPEC	SPECIFICATION
		STL	STEEL
FD	FLOOR DRAIN		
FE	FIRE EXTINGUISHER	T	TOP
FFE	FINISHED FLOOR ELEVATION	T&B	TOP AND BOTTOM
FH	FIRE HYDRANT	TEMP	TEMPORARY
FHC	FIRE HOSE CABINET	TERM	TERMINAL
FIN	FINISH	THRSL	THRESHOLD
FLR	FLOOR	D	TOP OF
FR	FRAME	TO	TOP OF STEEL
FTG	FOOTING	TOS	TOP OF WALL
FXTR	FIXTURE	TOW	TYPICAL
FO	FACE OF, FINISH OPENING	TYP	
FT	FOOT, FEET		UNLESS NOTED
FV	FIELD VERIFY	UNO	OTHERWISE
GL	GLASS	VCT	VINYL COMPOSITE TILE
GWB	GYPSUM WALL BOARD	VENT	VENTILATING
		VERT	VERTICAL
HB	HOSE BIB	VWC	VINYL WALL COVERING
HOR	HORIZONTAL		
HR	HOUR	W	WIDTH, WEST
HT	HEIGHT	W/	WITH
HW	HOT WATER	W/O	WITHOUT
		WC	WATER CLOSET
INT	INTERIOR	WD	WIDTH
		WT	WEIGHT
JB	JUNCTION BOX	WWF	WELDED WIRE FABRIC
JST	JOIST		
JT	JOINT	X	TRANSFORMER

SYMBOL

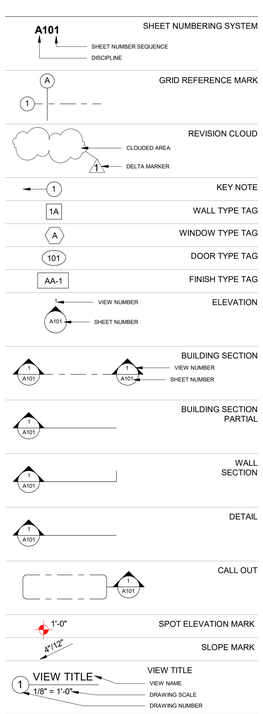

HATCH PATTENS

SITE CONSTRUCTION
- EARTH (EXISTING)
- EARTH (BACKFILL)
- DRAINAGE FILL COMPACTED FILL
- GRAVEL

CONCRETE
- CONCRETE CAST IN PLACE
- CONCRETE - PRECAST

MASONRY
- BRICK
- CONCRETE MASONRY UNITS
- GLASS BLOCK
- STONE
- CAST STONE
- GROUT

METAL
- STEEL
- ALUMINUM

WOOD AND PLASTICS
- CONTINUOUS WOOD
- INTERMITTENT WOOD
- SHEATHING
- FINISH WOOD
- HARDBOARD

THERMAL AND MOISTURE PROTECTION
- BATT INSULATION
- LOOSE FILL INSULATION
- RIGID INSULATION

FINISHES
- GYPSUM BOARD

FOAM
- EPS

PROJECT TEAM

ARCHITECTURAL

BAYSTONE INC.
1010 E. COMMERCIAL ROW, RENO
NEVADA 89512
(775) 248-0222

LCA ARCHITECTS
CARL CAMPOS, DAVID
BOGSTAG, PETER STACK POLE
590 YGNACIO VALLEY ROAD,
SUITE 310 WALNUT CREEK,
CALIFORNIA 94596
(925) 944-1326

STRUCTURAL

KPW STRUCTURAL ENGINEERS, INC.
55 HARRISON ST #550, OAKLAND,
CALIFORNIA 94607
(510) 208-3300

MECHANICAL

EMCI
1495 NICHOLS DR, ROCKLIN,
CALIFORNIA 95765
(925) 944-1326

ELECTRICAL

BARNUM & CELILLO ELECTRIC, INC.
135 MAIN AVE, SACRAMENTO,
CALIFORNIA 95838
(916) 646-4661

PLUMBING

TURLEY & ASSOCIATES
2431 CAPITOL AVENUE
SACRAMENTO, CALIFORNIA 95816
(916) 325-1065

CONTRACTORS

BAYSTONE INC.
1010 E. COMMERCIAL ROW, RENO
NEVADA 89512
(775) 248-0222

GREEN WALL TECH
2020 WARM SPRINGS CT, FREMONT,
CALIFORNIA 94539
(510) 252-1170

CEMROCK LANDSCAPES INC
4790 S JULIAN AVE, TUCSON,
AZ 85714
(520) 571-1999

BAYGROUP CONSTRUCTION, INC.
1010 E. COMMERCIAL ROW, RENO
NEVADA 89512
(775) 248-0222

PRAIRIE MOUNTAIN WILDLIFE STUDIOS
116526 CYPRESS ROSEHILL RD
CYPRESS TX 77429
(281) 256-0742

KANATI STUDIO LLC
46 FRYSTOWN ROAD
MYERSTOWN, PA 17067
(717) 933-4828

KHS&S CONTRACTORS
6680 AMELIA EARHART COURT, LAS
VEGAS, NV 89119
(702) 924-3019

BLUE RHINO STUDIO
3277 SUN DRIVE
EAGAN, MN 55121
(651) 287-0900

BAYSTONE

1010 E. COMMERCIAL ROW RENO, NV. 89512
510.786.9663 | INFO@BAYSTONE.COM | WWW.BAYSTONE.COM

THE DESIGNS / DRAWINGS SHOWN AND DESCRIBED HEREIN INCLUDING LL TECHNICAL DRAWINGS, GRAPHIC REPRESENTATIONS & MODELS THERE OF, ARE PROPRIETARY & CANNOT BE COPIED, DUPLICATED OR COMMERCIALLY EXPLOITED IN WHOLE OR IN PART WITHOUR THE SOLE AND EXPRESS WRITTEN PERMISSION FROM BAYSTONE INC.
© 2021 BAYSTONE. ALL RIGHTS RESERVED.

DATE	06 MARCH, 2023
PROJECT MANAGER	JC
DRAWN BY	BS
CHECKED BY	

REVISIONS

SEAL

UNLESS A PROFESSIONAL SEAL WITH SIGNATURE AND DATE IS AFFIXED, THIS DOCUMENT IS PERLIMINARY AND IS NOT INTENDED FOR CONSTRUCTION, RECORDING PURPOSES, OR IMPLEMENTATION

SHEET TITLE
COVER PAGE

DATE AND TIME STAMP
3/8/2023 11:27:38 AM

G0.01

SHEET INDEX

SHEET NAME	SHEET NUMBER
A00. INTRODUCTION	
COVER PAGE	G0.01
SHEET INDEX	G0.02
A01.RESEARCH	
RESEARCH - TIMELINE	A01.01
RESEARCH - EAST TO WEST MIGRATION	A01.02
A02. RENDERINGS	
RENDERINGS - 1	A02.01
RENDERINGS - 2	A02.02
A03. 3D VIEWS	
3D VIEW - NORTH EAST	A03.01
3D VIEW - NORTH WEST	A03.02
3D VIEW - SOUTH EAST	A03.03
3D VIEW - SOUTH WEST	A03.04
A04. FLOOR PLAN	
FIRST FLOOR PLAN - OVERALL - 1/16"=1'-0"	A04.01
FIRST FLOOR PLAN - ROOMS & AREAS - 1/16"=1'-0"	A04.02
FIRST FLOOR PLAN - 3/32" = 1'-0"	A04.03
FIRST FLOOR PLAN - TOPOGRAPHY PLAN - 3/32" = 1'-0"	A04.04
FIRST FLOOR PLAN - SIGHTLINE SEPARATION - 3/32" = 1'-0"	A04.05
FIRST FLOOR PLAN - CONTINENTS - 3/32" = 1'-0"	A04.06
FIRST FLOOR PLAN - ROUTING PLAN - 3/32" = 1'-0"	A04.07
FIRST FLOOR PLAN - ROUTING PLAN (SCENIC LOOP) - 3/32" = 1'-0"	A04.08
FIRST FLOOR PLAN - ROUTING PLAN (EXHIBIT) - 3/32" = 1'-0"	A04.09
FIRST FLOOR PLAN - LIFT LAYOUT - 3/32" = 1'-0"	A04.10
FIRST FLOOR PLAN - SERVICE AREA LAYOUT - 3/32" = 1'-0"	A04.11
FIRST FLOOR PLAN - CURB - 3/32" = 1'-0"	A04.12
FIRST FLOOR PLAN - FLOORING - 3/32" = 1'-0"	A04.13
FIRST FLOOR PLAN - WALL HEIGHTS - 3/32" = 1'-0"	A04.14
FIRST FLOOR PLAN - T.O.S - 3/32" = 1'-0"	A04.15
FIRST FLOOR PLAN - FANS & DIFFUSER OVERLAY - 3/32" = 1'-0"	A04.16
A05. RCP	
RCP - FIRST FLOOR PLAN - 3/32" = 1'-0"	A05.01
RCP - CEILING AND MEP OVERLAY - 3/32" = 1'-0"	A05.02
RCP - FRAMING AND MEP OVERLAY - 3/32" = 1'-0"	A05.03
A06. SECTIONS OVERALL	
SECTIONS - OVERALL - 1/8" = 1'-0"	A06.01
SECTIONS - OVERALL - 1/8" = 1'-0"	A06.02
SECTIONS - OVERALL - 1/8" = 1'-0"	A06.03
SECTIONS - OVERALL - 1/8" = 1'-0"	A06.04
SECTIONS - OVERALL - 1/8" = 1'-0"	A06.05
SECTIONS - OVERALL - 1/8" = 1'-0"	A06.06
A07. ENLARGED REGION - FLOOR PLAN; SECTION & 3D VIEW	
REGION A - PLAN, RCP, SECTION & 3D VIEW	A07.01
REGION B - PLAN, RCP, SECTION & 3D VIEW	A07.02
REGION C - PLAN, RCP, SECTION & 3D VIEW	A07.03
REGION C - PLAN, RCP, SECTION & 3D VIEW	A07.04
REGION D - PLAN, RCP, SECTION & 3D VIEW	A07.05
REGION D - PLAN, RCP, SECTION & 3D VIEW	A07.06
REGION E - PLAN, RCP, SECTION & 3D VIEW	A07.07
REGION E - PLAN, RCP, SECTION & 3D VIEW	A07.08
REGION E - PLAN, RCP, SECTION & 3D VIEW	A07.09
REGION F - PLAN, RCP, SECTION & 3D VIEW	A07.10
REGION F - PLAN, RCP, SECTION & 3D VIEW	A07.11
A08. HVAC LAYOUT	
HVAC - RCP - 150	A08.01
HVAC - 3D VIEW - ISOMETRIC	A08.02
HVAC - 3D VIEW - ISOMETRIC	A08.03
HVAC - SECTIONS	A08.04
HVAC - SECTIONS	A08.05
HVAC - SECTIONS - CROSS SECTIONS	A08.06
HVAC - DETAILS	A08.07
HVAC - 3D VIEW - RENDERING	A08.08
HVAC - 3D VIEW - DUCT CHASING	A08.09
HVAC - 3D VIEW - ACCESS PANELS	A08.10
A09. LIGHTING LAYOUT	
LIGHTING LAYOUT - RCP	A09.01
A10. PLUMBING LAYOUT	
PLUMBING - RCP	A10.01
PLUMBING - 3D VIEW	A10.02
PLUMBING - 3D VIEW	A10.03
A11. FIRE SPRINKLER LAYOUT	
FIRE SPRINKLER - RCP	A11.01
A12. WALL TYPES LAYOUT	
WALL TYPES - FIRST FLOOR PLAN (FRAMED WALL ONLY)	A12.01
WALL TYPES - FIRST FLOOR PLAN	A12.02
WALL TYPES - 3D VIEW	A12.03
A13. PODIUM PLATFORM	
PODIUM PLATFORM - FIRST FLOOR PLAN -150	A13.01
EPS ROCKWORK / PODIUM PLATFORM DETAILS	A13.02
EPS ROCKWORK / PODIUM PLATFORM DETAILS	A13.03
A14. NICHE LAYOUT	
NICHE LAYOUT - FIRST FLOOR PLAN - 150	A14.01
NICHE LAYOUT - SECTIONS OVERALL - 110	A14.02
NICHE LAYOUT - SECTIONS OVERALL - 110	A14.03
NICHE LAYOUT - DETAILS	A14.04
NICHE LAYOUT - DETAILS	A14.05

SHEET NAME	SHEET NUMBER
A15. COLUMN	
COLUMN - SHEET INDEX	A15.00
COLUMN LAYOUT - FLOOR PLAN	A15.01
COLUMN LAYOUT - ACC BOX LOCATIONS	A15.02
COLUMN - B2_TREE NO - 20	A15.03
COLUMN - B8_TREE NO - 44	A15.04
COLUMN - C3	A15.05
COLUMN - C5_TREE NO - 22	A15.06
COLUMN - C7_TREE NO - 13	A15.07
COLUMN - C11_TREE NO - 1	A15.08
COLUMN - D4_TREE NO - 29	A15.09
COLUMN - D6	A15.10
COLUMN - D8	A15.11
COLUMN - D12_TREE NO - 3	A15.12
COLUMN - E3_TREE NO - 30	A15.13
COLUMN - E5_TREE NO - 37	A15.14
COLUMN - E7_TREE NO - 35	A15.15
COLUMN - E9	A15.16
COLUMN - F2	A15.17
COLUMN - F4_TREE NO - 33	A15.18
COLUMN - F6	A15.19
COLUMN - F8 & F10_TREE NO - 42 & 43	A15.20
A16. TREE LAYOUT	
TREE LAYOUT - SHEET INDEX	A16.00
TREE LAYOUT - TREE TYPES	A16.01
TREE LAYOUT - SUBCONTRACTORS	A16.02
TREE LAYOUT - ATTACHMENT DETAILS	A16.03
TREE LAYOUT - TOS	A16.04
TREE LAYOUT - COLUMN ANGLE LOCATIONS	A16.05
TREE LAYOUT - STUDY	A16.06
TREE LAYOUT - SECTION	A16.07
TREE LAYOUT - SECTION	A16.08
TREE LAYOUT - SECTION	A16.09
TREE LAYOUT - SECTION	A16.10
TREE LAYOUT - DETAILS - THEMING BY BSI	A16.11
TREE LAYOUT - DETAILS - RECEIVER PIPE BY BSI	A16.12
TREE LAYOUT - DETAILS - RECEIVER PIPE BY BSI	A16.13
TREE LAYOUT - DETAILS - ATTACHMENT BY OTHER VENDORS	A16.14
TREE LAYOUT - DETAILS - ATTACHMENT BY OTHER VENDORS	A16.15
TREE LAYOUT - RENDERINGS	A16.16
A17. MURAL LAYOUT	
MURAL LAYOUT - SHEET INDEX	A17.00
MURAL LAYOUT - FIRST FLOOR PLAN - 150	A17.01
MURAL 1 - AFRICA SKYLINE	A17.02
MURAL 2 - JUNGLE WATERFALL SKYLINE	A17.03
MURAL 3 - EUROPE / ASIA TRANSITION SKYLINE	A17.04
MURAL 4 - ASIA SKYLINE	A17.05
MURAL 5 - SIERRAS TO MINING SKYLINE	A17.06
MURAL 6 - NYC TO CA SKYLINE	A17.07
MURAL 7 - STARSCAPE METEOR BACKGROUND	A17.08
MURAL 8 - JURASSIC STAIR TOWER	A17.09
MURAL 9A - CRETACEOUS LOWER (T REX / TRICERATOPS)	A17.10
MURAL 9B - CRETACEOUS HIGHER (SKYLINE)	A17.11
MURAL 10 - AFRICAN DESERT TO HIGH MOUNTAIN	A17.12
MURAL 11 - PLEISTOCENE SHORT FACE BEAR /SMILIONS	A17.13
MURAL 12 - PLEISTOCENE WOOLY MAMMOTH	A17.14
MURAL 13 - WESTERN PLAINS	A17.15
MURAL 14 - OLD WEST EXHIBIT SKYLINE	A17.16
MURAL 15 - TRAPPERS SKY	A17.17
MURAL 16 - MUSK OX PROTECTIVE CIRCLE	A17.18
MURAL 17 - NORTHERN PLAINS / TIPI	A17.19
MURAL 18 - NORTH AMERICA LANDFORM TO SKY	A17.20
MURAL 19 - ASIA LANDFORM TO SKY	A17.21
MURAL 20 - SEENO BOAT INTERIOR EXHIBIT HALL	A17.22
A18. CAVE ENTRANCE LAYOUT	
CAVE ENTRANCE LAYOUT - FIRST FLOOR PLAN -150	A18.01
CAVE ENTRANCE LAYOUT - RCP -150	A18.02
CAVE ENTRANCE LAYOUT - TOPOGRAPHY PLAN - 150	A18.03
CAVE ENTRANCE - PLAN, SEC, ELEV & 3D VIEW	A18.04
CAVE ENTRANCE - PLAN, SEC, ELEV & 3D VIEW	A18.05
CAVE ENTRANCE - PLAN, SEC, ELEV & 3D VIEW	A18.06
CAVE ENTRANCE - PLAN, SEC, ELEV & 3D VIEW	A18.07
CAVE ENTRANCE - DETAILS	A18.08
A19. TOUCH SCREEN LAYOUT	
TOUCH SCREEN LAYOUT - GENERAL EXHIBIT HALL	A19.01
TOUCH SCREEN LAYOUT - SUBTERRANEAN EXHIBIT HALL	A19.02
A20. WALL DIMENSIONS	
CURVED WALL DIMENSIONS - A	A20.01
CURVED WALL DIMENSIONS - B	A20.02
CURVED WALL DIMENSIONS - C	A20.03
CURVED WALL DIMENSIONS - D	A20.04
CURVED WALL DIMENSIONS - E	A20.05
A21. SALTWATER	
SALTWATER - 3D VIEWS	A21.01
SALTWATER - FLOOR PLAN GEOMETRY	A21.02
SALTWATER - FLOOR PLAN & RCP	A21.03
SALTWATER - SECTIONS	A21.04
SALTWATER - SECTIONS	A21.05
SALTWATER - DIMENSION PLAN	A21.06
A22. FRESH WATER	
FRESH WATER EXHIBIT - FLOOR PLAN	A22.01
FRESH WATER EXHIBIT - SECTION	A22.02
A23. RIVER	
RIVER - FLOOR PLAN & 3D VIEW	A23.01

SHEET NAME	SHEET NUMBER
RIVER - FLOOR PLAN & 3D VIEW	A23.02
RIVER - FLOOR PLAN & 3D VIEW	A23.03
RIVER - SECTION	A23.04
RIVER - SECTION	A23.05
A24. WATERFALL	
WATERFALL AREA - FLOOR PLAN	A24.01
WATERFALL AREA - RCP	A24.02
WATERFALL AREA - TOPOGRAPHY	A24.03
WATERFALL AREA - SECTION & 3D VIEW	A24.04
A25. TRAIN TRESTLE	
TRAIN TRESTLE - FLOOR PLAN	A25.01
TRAIN TRESTLE - RCP	A25.02
TRAIN TRESTLE - SECTION	A25.03
TRAIN TRESTLE - ELEVATION	A25.04
TRAIN TRESTLE - 3D VIEW	A25.05
A26. OLD WEST TOWN	
OLD WEST TOWN - PLAN, ELEVATION & SECTION	A26.01
A27. BROWN STONE	
BROWNSTONE - PLAN, ELEVATION & SECTION	A27.01
A28. SOD HUT	
SOD HUT - PLAN, ELEVATION & SECTION	A28.01
A29. YURT	
YURT - PLAN, ELEVATION & SECTION	A29.01
A30. BOAT	
BOAT LOCATION	A30.01

BAYSTONE

1010 E. COMMERCIAL ROW RENO, NV. 89512
510.786.9663
INFO@BAYSTONE.COM
WWW.BAYSTONE.COM

THE DESIGNS / DRAWINGS SHOWN AND DESCRIBED HEREIN INCLUDING ALL TECHNICAL DRAWINGS, GRAPHIC REPRESENTATIONS & MODELS THERE OF, ARE PROPRIETARY & CANNOT BE COPIED, DUPLICATED OR COMMERCIALLY EXPLOITED IN WHOLE OR IN PART WITHOUT THE SOLE AND EXPRESS WRITTEN PERMISSION FROM BAYSTONE INC. © 2021 BAYSTONE. ALL RIGHTS RESERVED.

PROJECT NAME:
WORLD WILDLIFE HERITAGE MUSEUM
PRIVATE STORAGE WAREHOUSE, 1100 EVORA ROAD, CONCORD, CALIFORNIA 94520

PROJECT NUMBER:
1000

DATE
06 MARCH, 2023

PROJECT MANAGER
JC

DRAWN BY
BS

CHECKED BY
JC

REVISIONS

SEAL

UNLESS A PROFESSIONAL SEAL WITH SIGNATURE AND DATE IS AFFIXED, THIS DOCUMENT IS PRELIMINARY AND IS NOT INTENDED FOR CONSTRUCTION, RECORDING PURPOSES, OR IMPLEMENTATION

SHEET TITLE
SHEET INDEX

DATE AND TIME STAMP
3/8/2023 11:27:40 AM

SHEET NUMBER
G0.02

Timeline represented in the Seeno Private Museum

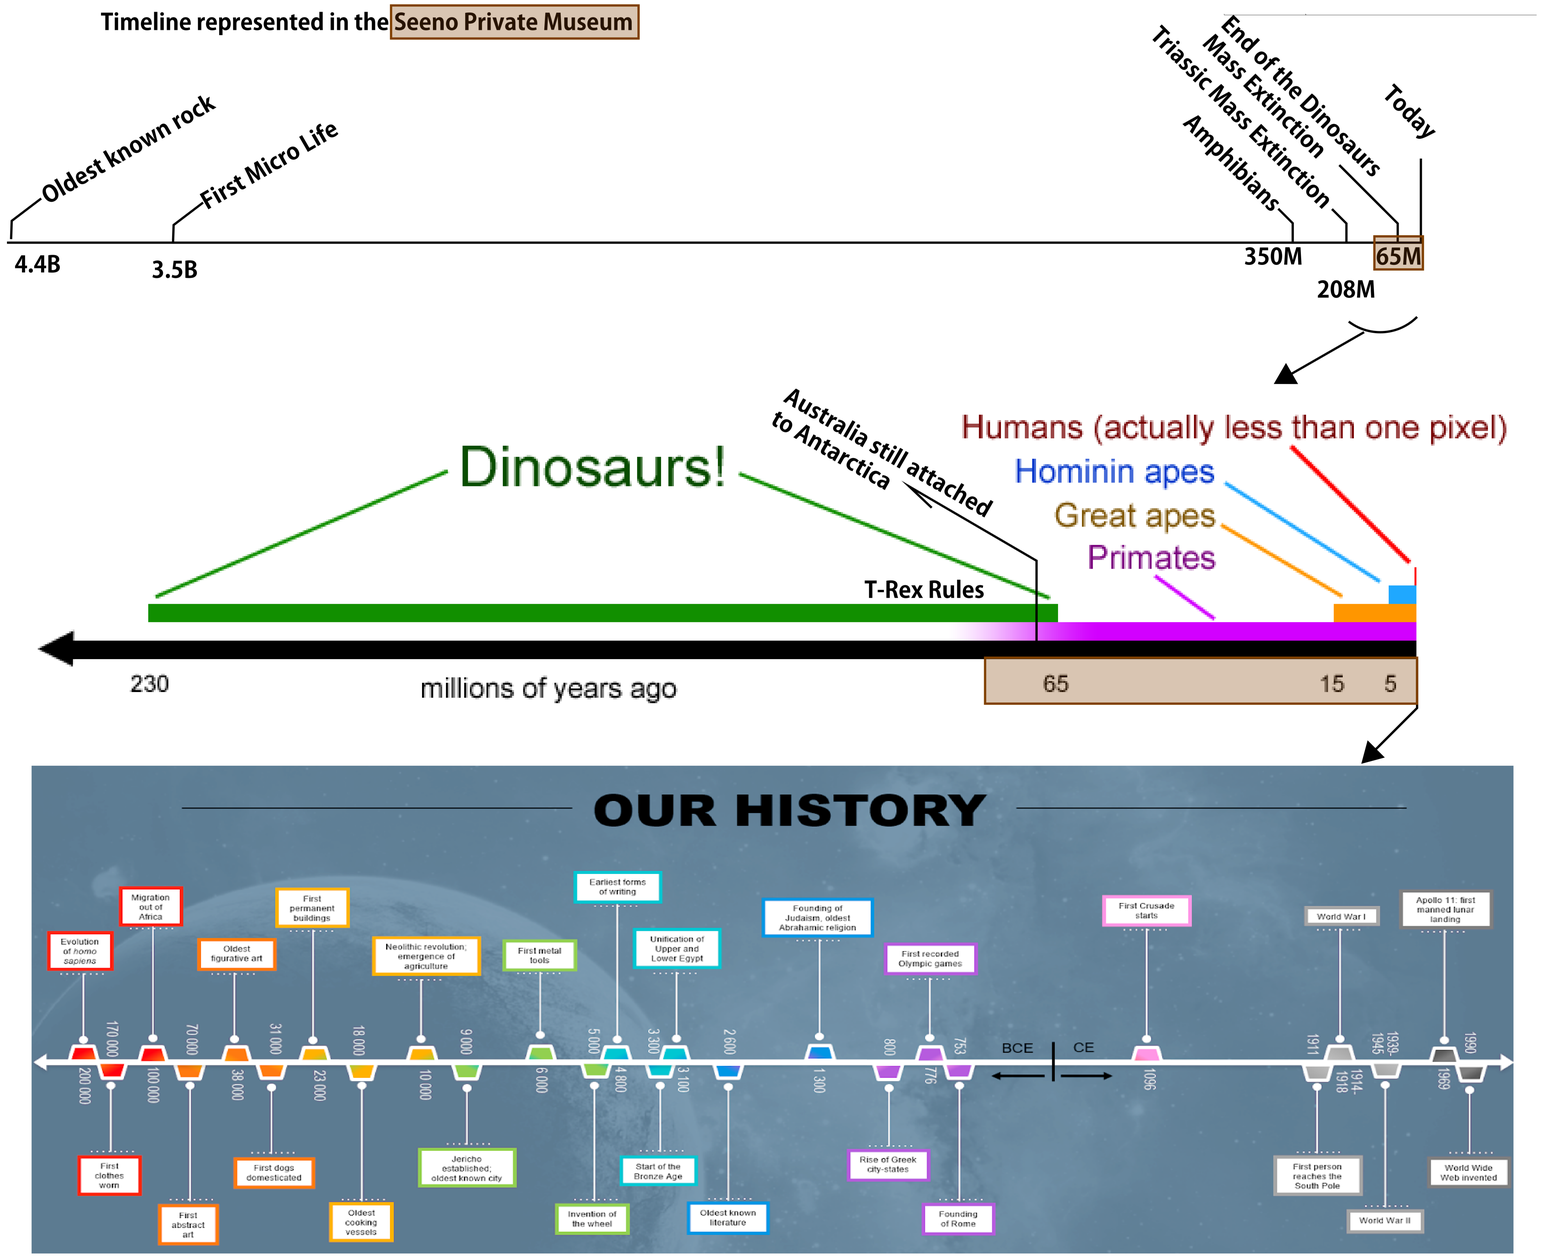

BAYSTONE

1010 E. COMMERCIAL ROW RENO, NV. 89512
510.786.9863
INFO@BAYSTONE.COM
WWW.BAYSTONE.COM

THE DESIGNS / DRAWINGS SHOWN AND DESCRIBED HEREIN INCLUDING ALL TECHNICAL DRAWINGS, GRAPHIC REPRESENTATIONS & MODELS THERE OF, ARE PROPRIETARY & CANNOT BE COPIED, DUPLICATED OR COMMERCIALLY EXPLOITED IN WHOLE OR IN PART WITHOUT THE SOLE AND EXPRESS WRITTEN PERMISSION FROM BAYSTONE INC. © 2021 BAYSTONE. ALL RIGHTS RESERVED.

PROJECT NAME:
WORLD WILDLIFE HERITAGE MUSEUM
PRIVATE STORAGE WAREHOUSE, 1100 EVORA ROAD, CONCORD, CALIFORNIA 94520

PROJECT NUMBER:
1000

DATE
06 MARCH, 2023

PROJECT MANAGER
JC

DRAWN BY
BS

CHECKED BY
JC

REVISIONS

SEAL

UNLESS A PROFESSIONAL SEAL WITH SIGNATURE AND DATE IS AFFIXED, THIS DOCUMENT IS PRELIMINARY AND IS NOT INTENDED FOR CONSTRUCTION, RECORDING PURPOSES, OR IMPLEMENTATION

SHEET TITLE
RESEARCH - TIMELINE

DATE AND TIME STAMP
3/8/2023 11:28:09 AM

SHEET NUMBER
A01.01

Timeline represented in the Seeno Private Museum - East to West Migration

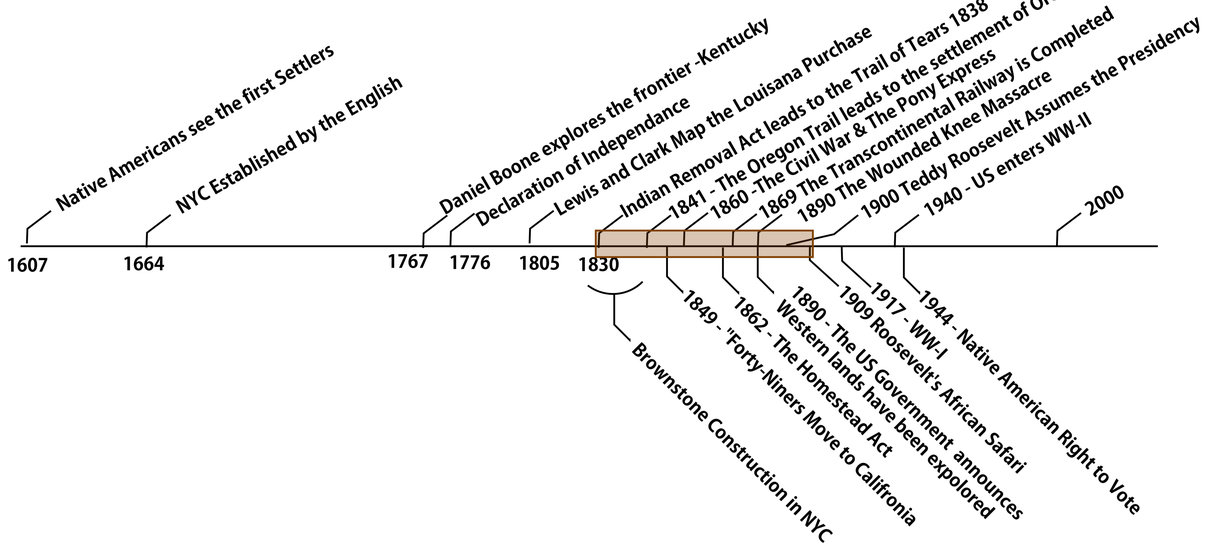

- **1767:** DANIEL BOONE EXPLORES KENTUCKY FOR THE FIRST TIME.
- **1803:** LOUISIANA PURCHASE - PRESIDENT THOMAS JEFFERSON BUYS THE LOUISIANA TERRITORY FROM FRANCE FOR $15 MILLION. THIS DOUBLES THE SIZE OF THE UNITED STATES AND PROVIDES A LARGE AREA TO THE WEST OF THE COUNTRY FOR EXPANSION.
- **1805:** LEWIS AND CLARK REACH THE PACIFIC OCEAN - EXPLORERS LEWIS AND CLARK MAP OUT AREAS OF THE LOUISIANA PURCHASE AND EVENTUALLY REACH THE PACIFIC OCEAN.
- **1830:** INDIAN REMOVAL ACT - CONGRESS PASSES A LAW TO MOVE NATIVE AMERICANS FROM THE SOUTHEAST TO THE WEST OF THE MISSISSIPPI RIVER.
- **1836:** BATTLE OF THE ALAMO - MEXICAN TROOPS ATTACK THE ALAMO MISSION KILLING ALL BUT TWO TEXANS. THIS SPURS THE TEXANS ON IN THE TEXAS REVOLUTION.
- **1838:** TRAIL OF TEARS - THE CHEROKEE NATION IS FORCED TO MARCH FROM THE EAST COAST TO OKLAHOMA. MANY THOUSANDS DIE ALONG THE WAY.
- **1841:** OREGON TRAIL - PEOPLE BEGIN TO TRAVEL WEST IN WAGON TRAINS ON THE OREGON TRAIL. AROUND 300,000 PEOPLE WOULD TAKE THE TRAIL OVER THE NEXT 20 YEARS.
- **1845:** MANIFEST DESTINY - JOURNALIST JOHN O'SULLIVAN FIRST USES THE TERM "MANIFEST DESTINY" TO DESCRIBE THE WESTWARD EXPANSION OF THE UNITED STATES.
- **1845:** TEXAS BECOMES A U.S. STATE - THE UNITED STATES OFFICIALLY CLAIMS TEXAS AS A STATE, EVENTUALLY LEADING TO THE MEXICAN-AMERICAN WAR.
- **1846:** BRIGHAM YOUNG LEADS 5,000 MORMONS TO UTAH - AFTER EXPERIENCING RELIGIOUS PERSECUTION, THE MORMONS MOVE TO SALT LAKE CITY, UTAH.
- **1846 - 1848:** THE MEXICAN-AMERICAN WAR - A WAR FOUGHT OVER THE RIGHTS TO TEXAS. AFTER THE WAR, THE UNITED STATES PAID MEXICO $15 MILLION FOR LAND THAT WOULD LATER BECOME CALIFORNIA, TEXAS, ARIZONA, NEVADA, UTAH, AND PARTS OF SEVERAL OTHER STATES.
- **1846:** OREGON TREATY - ENGLAND SIGNS THE OREGON TREATY HANDING OVER THE OREGON TERRITORY TO THE UNITED STATES. 1848: GOLD RUSH BEGINS - JAMES MARSHALL DISCOVERS GOLD AT SUTTER'S MILL. SOON WORD IS OUT AND PEOPLE RUSH TO CALIFORNIA TO STRIKE IT RICH.
- **1849:** AROUND 90,000 "FORTY-NINERS" MOVE TO CALIFORNIA TO FIND GOLD.
- **1860:** THE PONY EXPRESS BEGINS TO DELIVER MAIL.
- **1861:** THE FIRST TRANSCONTINENTAL TELEGRAPH LINE IS FINISHED. THE PONY EXPRESS SHUTS DOWN.
- **1862:** PACIFIC RAILROAD ACT - THE UNITED STATES GOVERNMENT AGREES TO HELP FUND A RAILROAD FROM CALIFORNIA TO MISSOURI.
- **1862:** HOMESTEAD ACT - THE U.S. GOVERNMENT OFFERS UP FREE LAND TO FARMERS WHO AGREE TO LIVE ON THE LAND FOR FIVE YEARS AND MAKE IMPROVEMENTS TO THE LAND. MANY PEOPLE RUSH TO PLACES LIKE OKLAHOMA TO CLAIM THEIR LAND.
- **1869:** THE TRANSCONTINENTAL RAILROAD IS COMPLETED - THE UNION PACIFIC RAILROAD AND THE CENTRAL PACIFIC RAILROADS MEET AT PROMONTORY, UTAH AND THE RAILROAD IS COMPLETED.
- **1872:** YELLOWSTONE NATIONAL PARK IS DEDICATED AS THE NATION'S FIRST NATIONAL PARK BY PRESIDENT ULYSSES S. GRANT. 1874: BLACK HILLS GOLD - GOLD IS DISCOVERED IN THE BLACK HILLS OF SOUTH DAKOTA.
- **1874:** BARBED WIRE INVENTED - RANCHERS CAN NOW USE BARBED WIRE FENCES TO KEEP THEIR CATTLE FROM RANGING FREE. 1876: WILD BILL HICKOK IS SHOT AND KILLED WHILE PLAYING POKER IN DEADWOOD, SOUTH DAKOTA.
- **1876:** BATTLE OF LITTLE BIGHORN - AN AMERICAN INDIAN ARMY COMPOSED OF LAKOTA, NORTHERN CHEYENNE, AND ARAPAHOE DEFEAT GENERAL CUSTER AND THE 7TH CALVARY.
- **1890:** THE U.S. GOVERNMENT ANNOUNCES THAT THE WESTERN LANDS HAVE BEEN EXPLORED.

BAYSTONE
1010 E. COMMERCIAL ROW RENO, NV. 89512
510.786.9863
INFO@BAYSTONE.COM
WWW.BAYSTONE.COM

THE DESIGNS / DRAWINGS SHOWN AND DESCRIBED HEREIN INCLUDING ALL TECHNICAL DRAWINGS, GRAPHIC REPRESENTATIONS & MODELS THERE OF, ARE PROPRIETARY & CANNOT BE COPIED, DUPLICATED OR COMMERCIALLY EXPLOITED IN WHOLE OR IN PART WITHOUT THE SOLE AND EXPRESS WRITTEN PERMISSION FROM BAYSTONE INC. © 2021 BAYSTONE. ALL RIGHTS RESERVED.

PROJECT NAME:
WORLD WILDLIFE HERITAGE MUSEUM
PRIVATE STORAGE WAREHOUSE, 1100 EVORA ROAD, CONCORD, CALIFORNIA 94520
PROJECT NUMBER: **1000**

DATE: 06 MARCH, 2023
PROJECT MANAGER: JC
DRAWN BY: BS
CHECKED BY: JC
REVISIONS
SEAL

UNLESS A PROFESSIONAL SEAL WITH SIGNATURE AND DATE IS AFFIXED, THIS DOCUMENT IS PRELIMINARY AND IS NOT INTENDED FOR CONSTRUCTION, RECORDING PURPOSES, OR IMPLEMENTATION

SHEET TITLE: **RESEARCH - EAST TO WEST MIGRATION**
DATE AND TIME STAMP: 3/8/2023 11:28:13 AM

SHEET NUMBER
A01.02



1. AFRICA



2. AFRICAN HIGHLANDS - ETHIOPIA

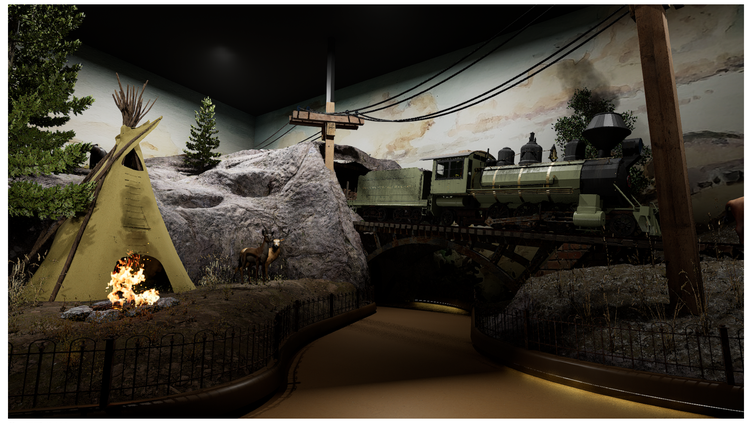

3. TRAIN



4. PRIDE STONE

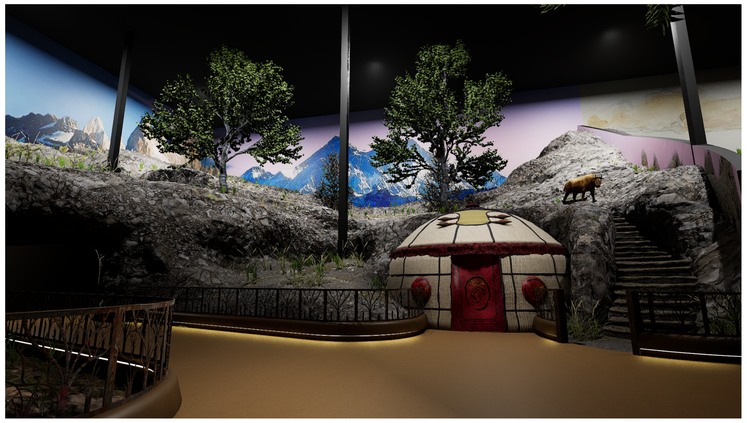

5. ASIAN MOUNTAIN



6. MUSKOX PROTECTIVE CIRCLE EXHIBIT

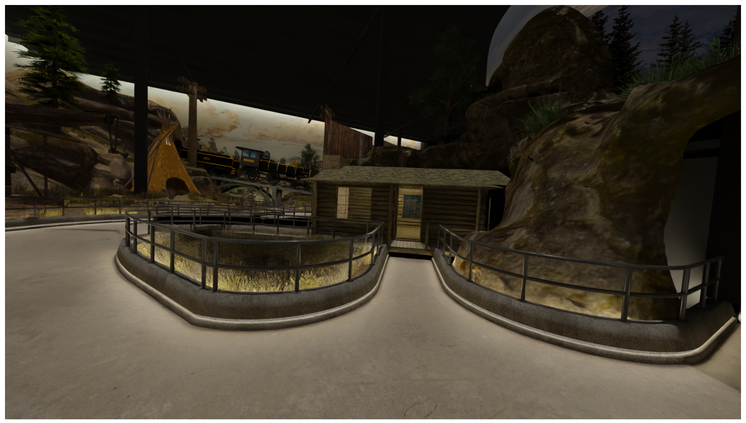

7. TRAPPER'S CABIN



8. DINOSAUR AREA



9. SALTWATER



10. SALTWATER

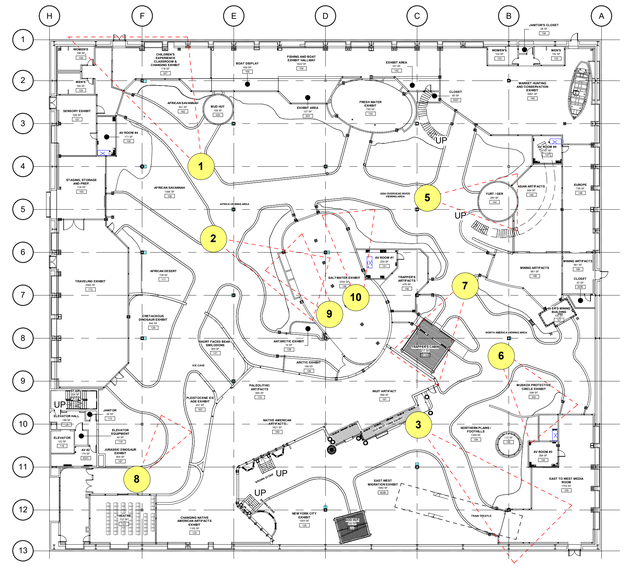

1 KEY PLAN - RENDERINGS
1" = 30'-0"

BAYSTONE
1010 E. COMMERCIAL ROW RENO, NV. 89512
510.786.9663
INFO@BAYSTONE.COM
WWW.BAYSTONE.COM

THE DESIGNS / DRAWINGS SHOWN AND DESCRIBED HEREIN INCLUDING ALL TECHNICAL DRAWINGS, GRAPHIC REPRESENTATIONS & MODELS THERE OF, ARE PROPRIETARY & CANNOT BE COPIED, DUPLICATED OR COMMERCIALLY EXPLOITED IN WHOLE OR IN PART WITHOUT THE SOLE AND EXPRESS WRITTEN PERMISSION FROM BAYSTONE INC.
© 2021 BAYSTONE. ALL RIGHTS RESERVED.

PROJECT NAME:
WORLD WILDLIFE HERITAGE MUSEUM
PRIVATE STORAGE WAREHOUSE, 1100 EVORA ROAD, CONCORD, CALIFORNIA 94520

PROJECT NUMBER:
1000

DATE
06 MARCH, 2023

PROJECT MANAGER
JC

DRAWN BY
BS

CHECKED BY
JC

REVISIONS

SEAL

UNLESS A PROFESSIONAL SEAL WITH SIGNATURE AND DATE IS AFFIXED, THIS DOCUMENT IS PRELIMINARY AND IS NOT INTENDED FOR CONSTRUCTION, RECORDING PURPOSES, OR IMPLEMENTATION

SHEET TITLE
RENDERINGS - 1

DATE AND TIME STAMP
3/8/2023 11:28:50 AM

SHEET NUMBER
A02.01



11. ICE CAVE



12. DINO FIGHT



13. MAMOTH



14. CROCODILE RIVER



15. MINER'S CABIN



16. FALLS



17. BROWNSTONE

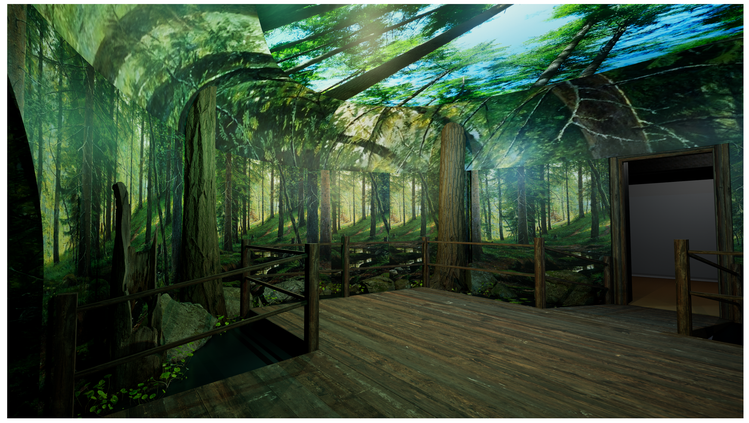

18. FRESHWATER LEFT



19. OLD WEST TOWN



20. SOD HUT

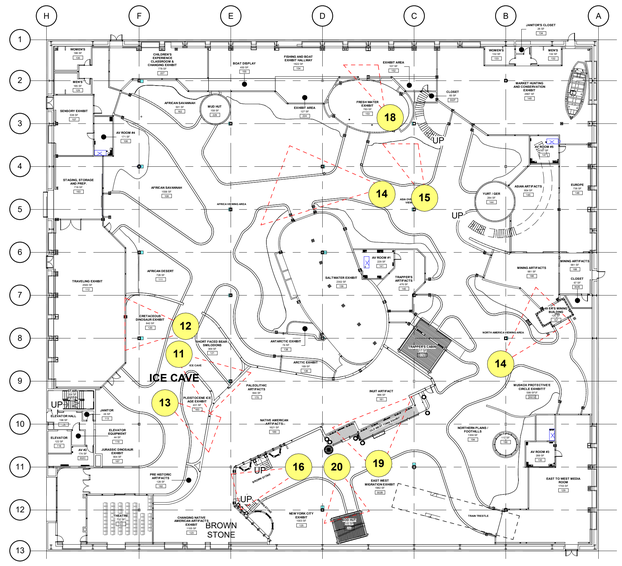

1 FIRST FLOOR PLAN - RENDERING 2
1" = 30'-0"

BAYSTONE
1010 E. COMMERCIAL ROW RENO, NV. 89512
510.786.9663
INFO@BAYSTONE.COM
WWW.BAYSTONE.COM

THE DESIGNS / DRAWINGS SHOWN AND DESCRIBED HEREIN INCLUDING ALL TECHNICAL DRAWINGS, GRAPHIC REPRESENTATIONS & MODELS THERE OF, ARE PROPRIETARY & CANNOT BE COPIED, DUPLICATED OR COMMERCIALLY EXPLOITED IN WHOLE OR IN PART WITHOUT THE SOLE AND EXPRESS WRITTEN PERMISSION FROM BAYSTONE INC.
© 2021 BAYSTONE. ALL RIGHTS RESERVED.

PROJECT NAME:
WORLD WILDLIFE HERITAGE MUSEUM
PRIVATE STORAGE WAREHOUSE, 1100 EVORA ROAD, CONCORD, CALIFORNIA 94520

PROJECT NUMBER:
1000

DATE
06 MARCH, 2023

PROJECT MANAGER
JC

DRAWN BY
BS

CHECKED BY
JC

REVISIONS

SEAL

UNLESS A PROFESSIONAL SEAL WITH SIGNATURE AND DATE IS AFFIXED, THIS DOCUMENT IS PRELIMINARY AND IS NOT INTENDED FOR CONSTRUCTION, RECORDING PURPOSES, OR IMPLEMENTATION

SHEET TITLE
RENDERINGS - 2

DATE AND TIME STAMP
3/8/2023 11:29:00 AM

SHEET NUMBER
A02.02



1 NORTH-EAST 3D VIEW

BAYSTONE
1010 E. COMMERCIAL ROW RENO, NV. 89512
510.786.9663
INFO@BAYSTONE.COM
WWW.BAYSTONE.COM

THE DESIGNS / DRAWINGS SHOWN AND DESCRIBED HEREIN INCLUDING ALL TECHNICAL DRAWINGS, GRAPHIC REPRESENTATIONS & MODELS THERE OF, ARE PROPRIETARY & CANNOT BE COPIED, DUPLICATED OR COMMERCIALLY EXPLOITED IN WHOLE OR IN PART WITHOUT THE SOLE AND EXPRESS WRITTEN PERMISSION FROM BAYSTONE INC. © 2021 BAYSTONE. ALL RIGHTS RESERVED.

PROJECT NAME:
WORLD WILDLIFE HERITAGE MUSEUM
PRIVATE STORAGE WAREHOUSE, 1100 EVORA ROAD, CONCORD, CALIFORNIA 94520

PROJECT NUMBER:
1000

DATE
06 MARCH, 2023

PROJECT MANAGER
JC

DRAWN BY
BS

CHECKED BY
JC

REVISIONS

SEAL

UNLESS A PROFESSIONAL SEAL WITH SIGNATURE AND DATE IS AFFIXED, THIS DOCUMENT IS PRELIMINARY AND IS NOT INTENDED FOR CONSTRUCTION, RECORDING PURPOSES, OR IMPLEMENTATION

SHEET TITLE
3D VIEW - NORTH EAST

DATE AND TIME STAMP
3/8/2023 11:31:20 AM

SHEET NUMBER
A03.01



1 NORTH-WEST 3D VIEW

BAYSTONE
1010 E. COMMERCIAL ROW RENO, NV. 89512
510.786.9663
INFO@BAYSTONE.COM
WWW.BAYSTONE.COM

THE DESIGNS / DRAWINGS SHOWN AND DESCRIBED HEREIN INCLUDING ALL TECHNICAL DRAWINGS, GRAPHIC REPRESENTATIONS & MODELS THERE OF, ARE PROPRIETARY & CANNOT BE COPIED, DUPLICATED OR COMMERCIALLY EXPLOITED IN WHOLE OR IN PART WITHOUT THE SOLE AND EXPRESS WRITTEN PERMISSION FROM BAYSTONE INC. © 2021 BAYSTONE. ALL RIGHTS RESERVED.

PROJECT NAME:
WORLD WILDLIFE HERITAGE MUSEUM
PRIVATE STORAGE WAREHOUSE, 1100 EVORA ROAD, CONCORD, CALIFORNIA 94520

PROJECT NUMBER:
1000

DATE
06 MARCH, 2023

PROJECT MANAGER
JC

DRAWN BY
BS

CHECKED BY
JC

REVISIONS

SEAL

UNLESS A PROFESSIONAL SEAL WITH SIGNATURE AND DATE IS AFFIXED, THIS DOCUMENT IS PRELIMINARY AND IS NOT INTENDED FOR CONSTRUCTION, RECORDING PURPOSES, OR IMPLEMENTATION

SHEET TITLE
3D VIEW - NORTH WEST

DATE AND TIME STAMP
3/8/2023 11:33:28 AM

SHEET NUMBER
A03.02



1 SOUTH-EAST 3D VIEW

BAYSTONE

1010 E. COMMERCIAL ROW RENO, NV. 89512
510.786.9663
INFO@BAYSTONE.COM
WWW.BAYSTONE.COM

THE DESIGNS / DRAWINGS SHOWN AND DESCRIBED HEREIN INCLUDING ALL TECHNICAL DRAWINGS, GRAPHIC REPRESENTATIONS & MODELS THERE OF, ARE PROPRIETARY & CANNOT BE COPIED, DUPLICATED OR COMMERCIALLY EXPLOITED IN WHOLE OR IN PART WITHOUT THE SOLE AND EXPRESS WRITTEN PERMISSION FROM BAYSTONE INC. © 2021 BAYSTONE. ALL RIGHTS RESERVED.

PROJECT NAME:
WORLD WILDLIFE HERITAGE MUSEUM
PRIVATE STORAGE WAREHOUSE, 1100 EVORA ROAD, CONCORD, CALIFORNIA 94520

PROJECT NUMBER:
1000

DATE
06 MARCH, 2023

PROJECT MANAGER
JC

DRAWN BY
BS

CHECKED BY
JC

REVISIONS

SEAL

UNLESS A PROFESSIONAL SEAL WITH SIGNATURE AND DATE IS AFFIXED, THIS DOCUMENT IS PRELIMINARY AND IS NOT INTENDED FOR CONSTRUCTION, RECORDING PURPOSES, OR IMPLEMENTATION

SHEET TITLE
3D VIEW - SOUTH EAST

DATE AND TIME STAMP
3/8/2023 11:35:33 AM

SHEET NUMBER
A03.03

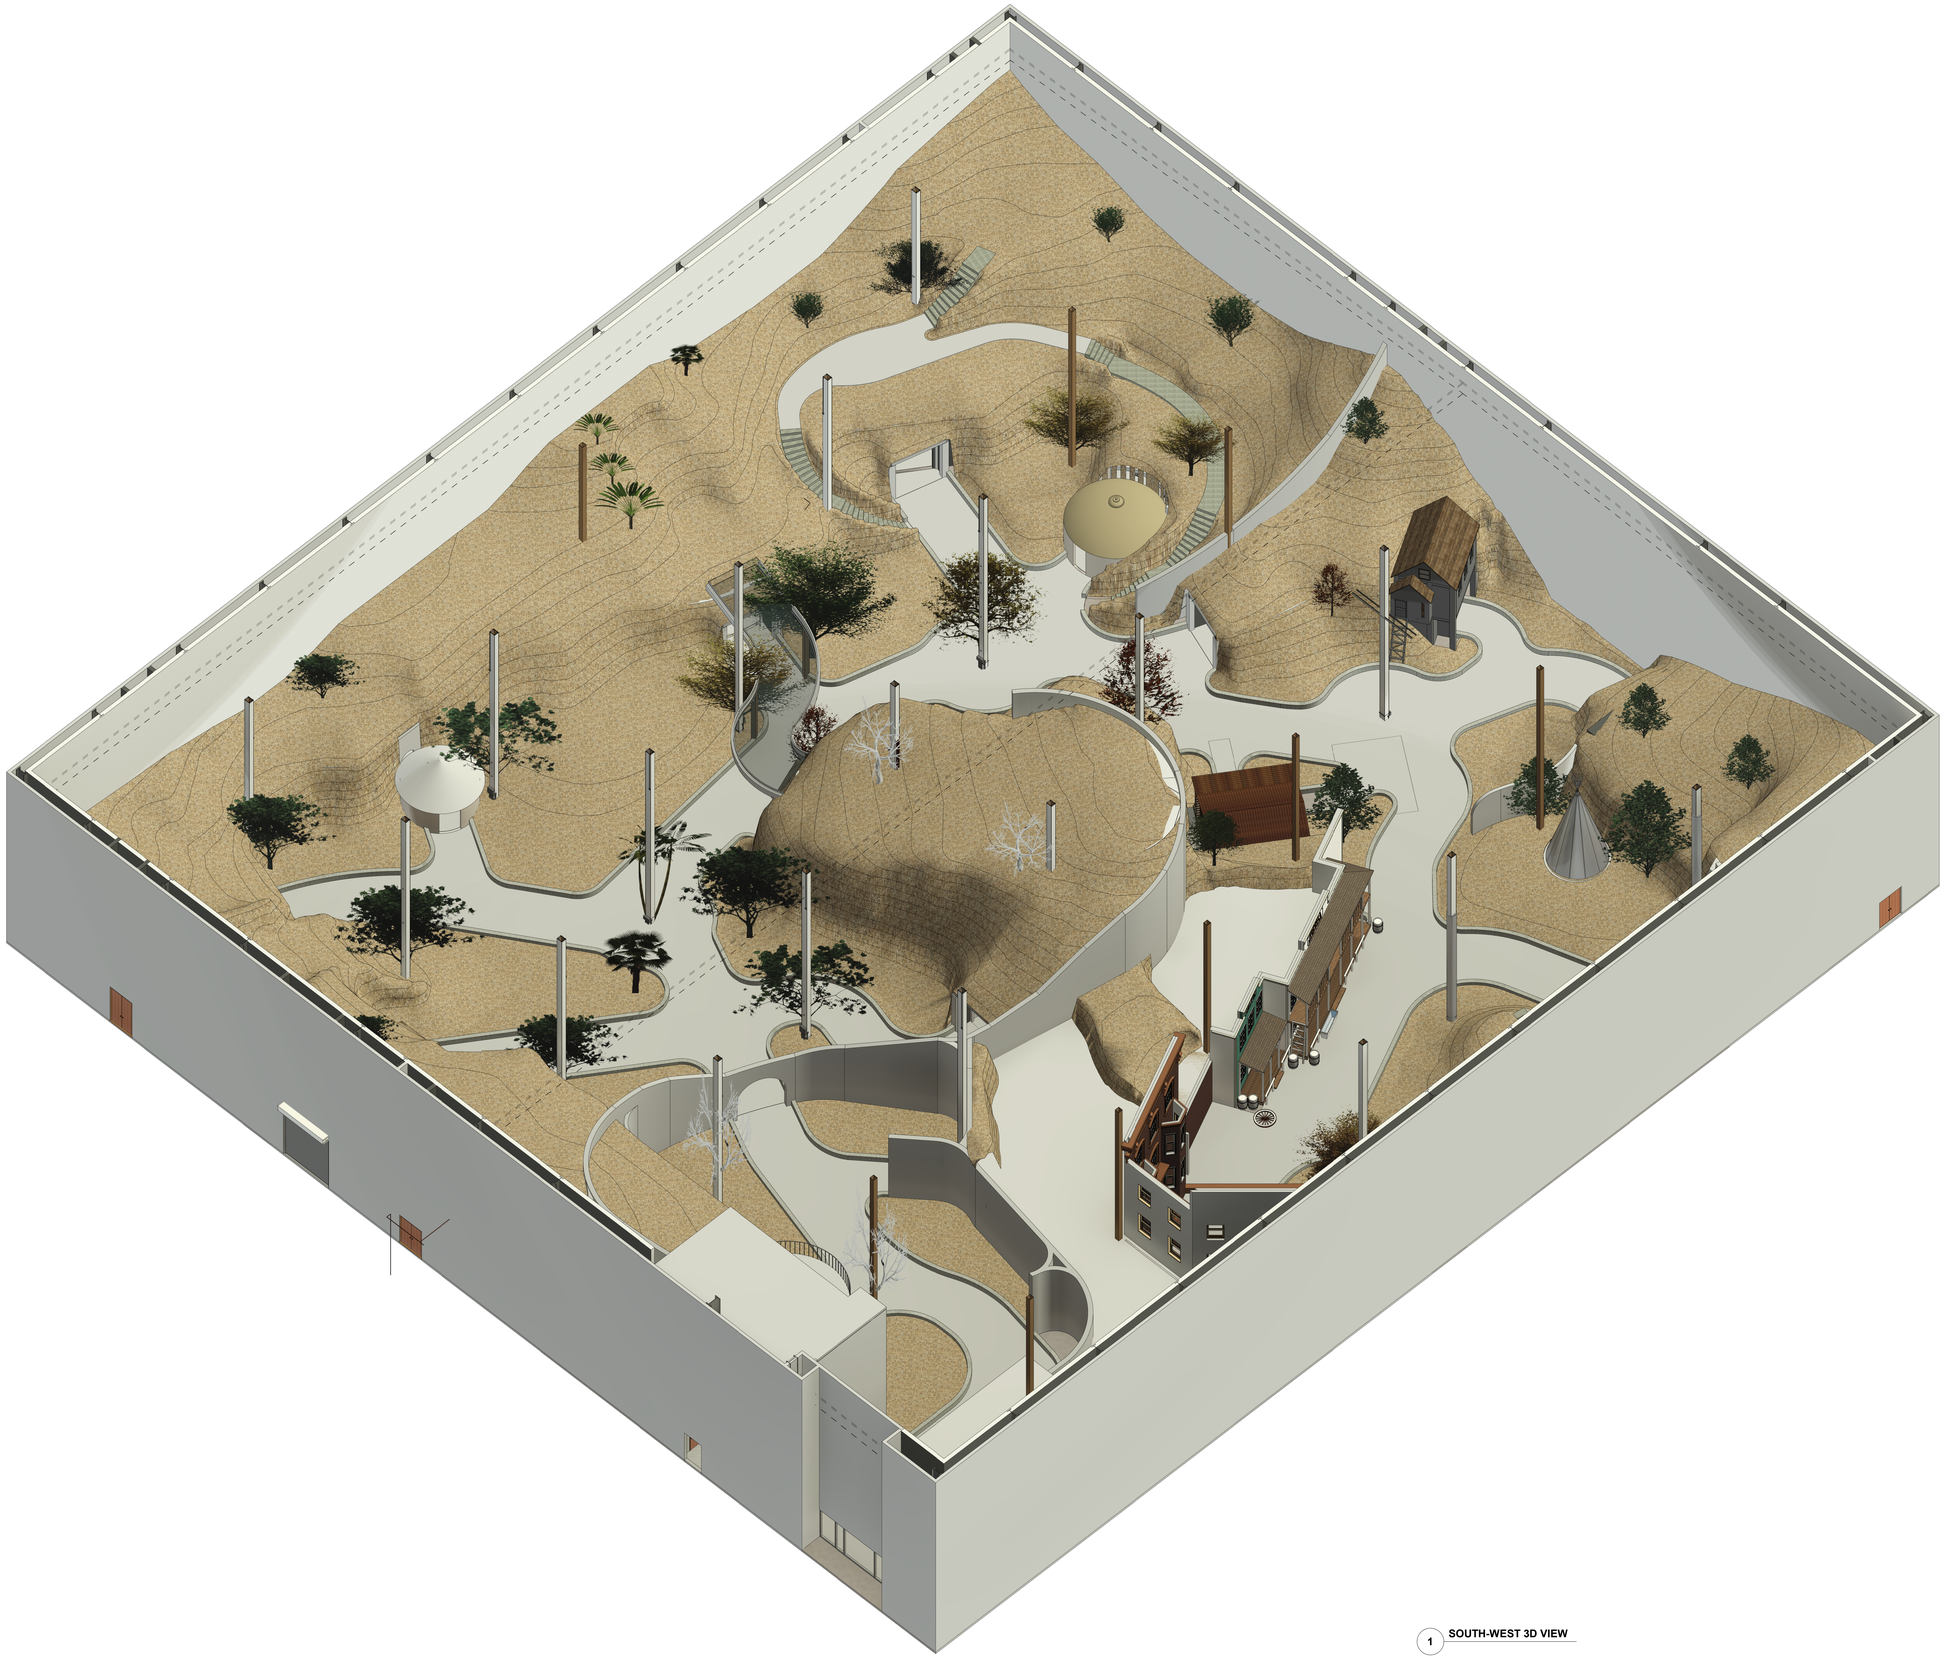

1 SOUTH-WEST 3D VIEW

BAYSTONE

1010 E. COMMERCIAL ROW RENO, NV. 89512
510.786.9663
INFO@BAYSTONE.COM
WWW.BAYSTONE.COM

THE DESIGNS / DRAWINGS SHOWN AND DESCRIBED HEREIN INCLUDING ALL TECHNICAL DRAWINGS, GRAPHIC REPRESENTATIONS & MODELS THERE OF, ARE PROPRIETARY & CANNOT BE COPIED, DUPLICATED OR COMMERCIALLY EXPLOITED IN WHOLE OR IN PART WITHOUT THE SOLE AND EXPRESS WRITTEN PERMISSION FROM BAYSTONE INC.
© 2021 BAYSTONE. ALL RIGHTS RESERVED.

PROJECT NAME:
WORLD WILDLIFE HERITAGE MUSEUM
PRIVATE STORAGE WAREHOUSE, 1100 EVORA ROAD, CONCORD, CALIFORNIA 94520

PROJECT NUMBER:
1000

DATE
06 MARCH, 2023

PROJECT MANAGER
JC

DRAWN BY
BS

CHECKED BY
JC

REVISIONS

SEAL

UNLESS A PROFESSIONAL SEAL WITH SIGNATURE AND DATE IS AFFIXED, THIS DOCUMENT IS PRELIMINARY AND IS NOT INTENDED FOR CONSTRUCTION, RECORDING PURPOSES, OR IMPLEMENTATION

SHEET TITLE
3D VIEW - SOUTH WEST

DATE AND TIME STAMP
3/8/2023 11:37:07 AM

SHEET NUMBER
A03.04

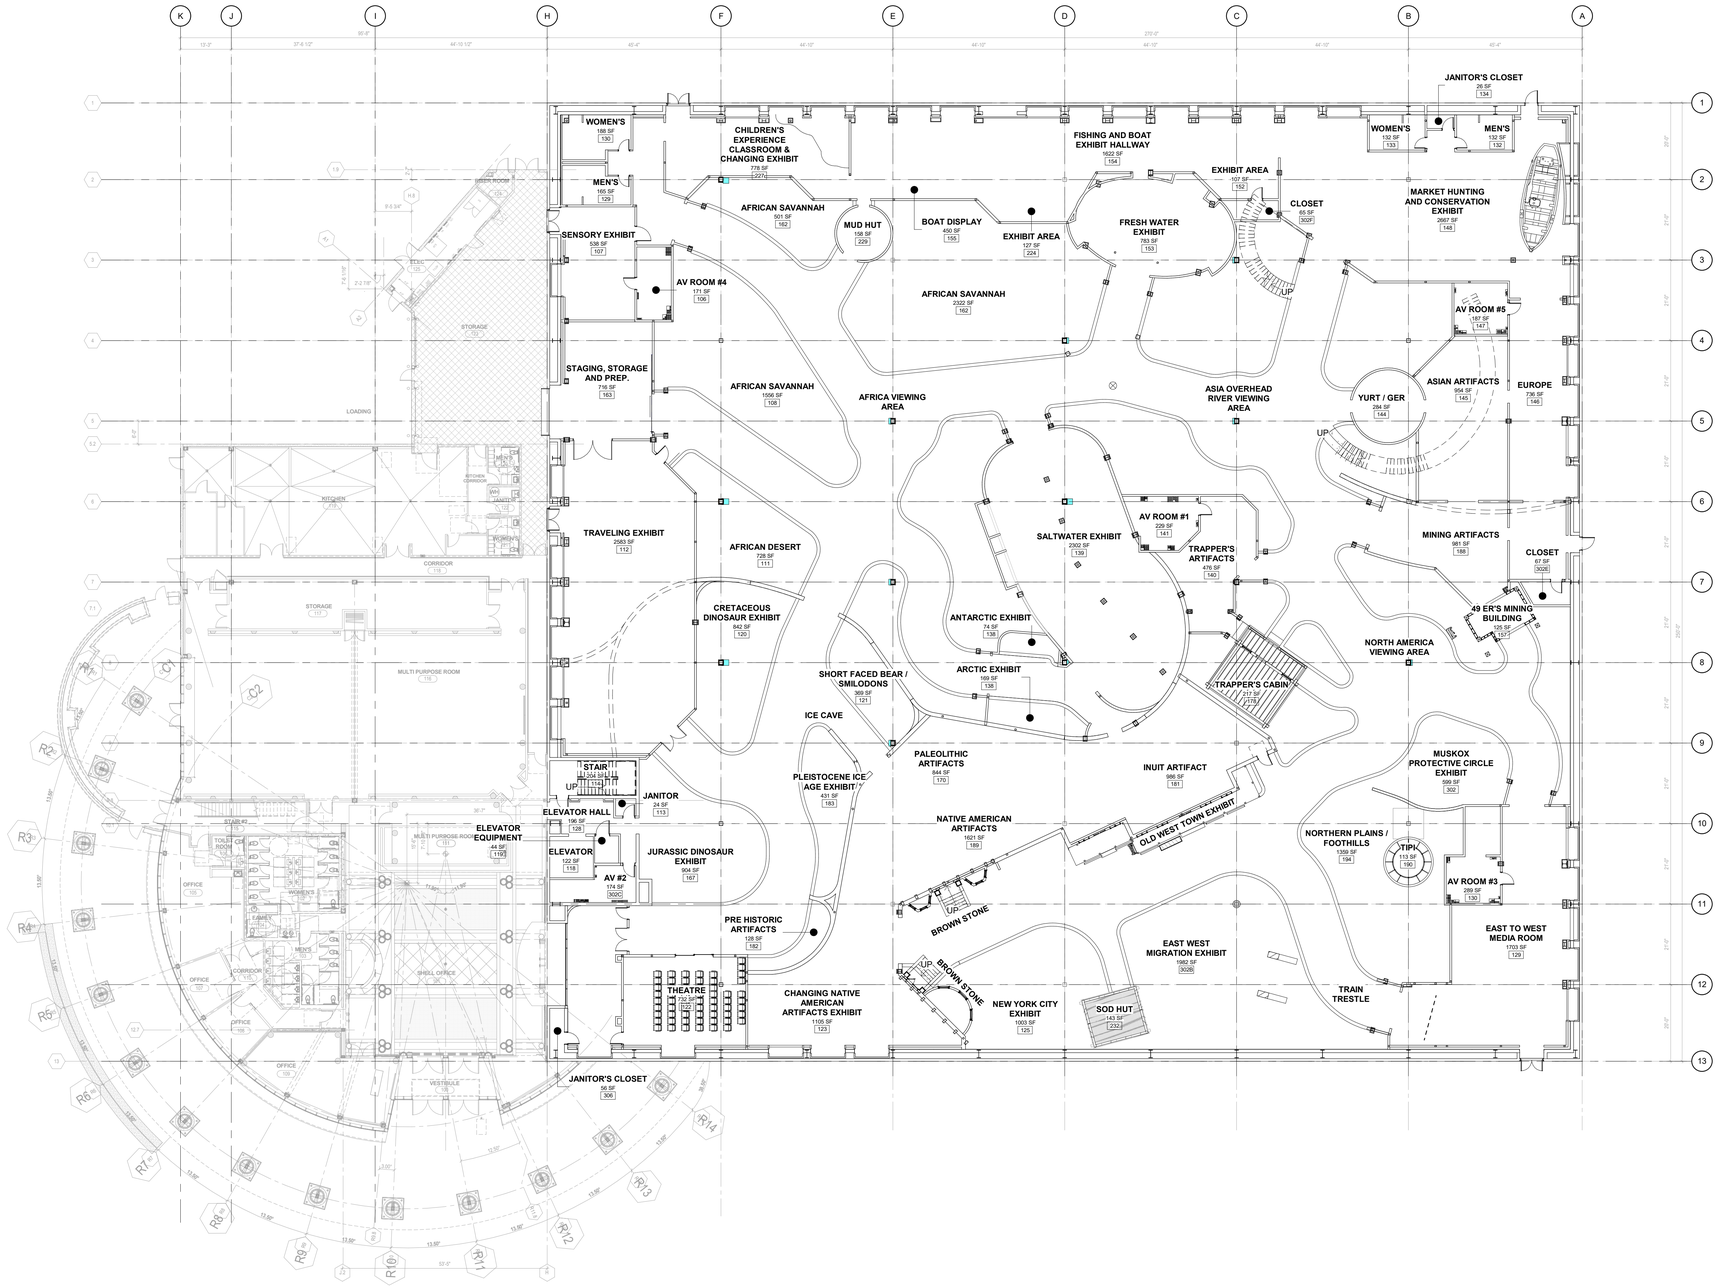

1 **FIRST FLOOR PLAN - OVERALL**
1/16" = 1'-0"

WORLD WILDLIFE - HERITAGE MUSEUM
CONSERVATION • EDUCATION

BAYSTONE
1010 E. COMMERCIAL ROW RENO, NV. 89512
510.786.9663
INFO@BAYSTONE.COM
WWW.BAYSTONE.COM

THE DESIGNS / DRAWINGS SHOWN AND DESCRIBED HEREIN INCLUDING ALL TECHNICAL DRAWINGS, GRAPHIC REPRESENTATIONS & MODELS THERE OF, ARE PROPRIETARY & CANNOT BE COPIED, DUPLICATED OR COMMERCIALLY EXPLOITED IN WHOLE OR IN PART WITHOUT THE SOLE AND EXPRESS WRITTEN PERMISSION FROM BAYSTONE INC.
© 2021 BAYSTONE. ALL RIGHTS RESERVED.

PROJECT NAME:
WORLD WILDLIFE HERITAGE MUSEUM
PRIVATE STORAGE WAREHOUSE, 1100 EVORA ROAD, CONCORD, CALIFORNIA 94520

PROJECT NUMBER:
1000

DATE
06 MARCH, 2023

PROJECT MANAGER
JC

DRAWN BY
BS

CHECKED BY
JC

REVISIONS

SEAL

UNLESS A PROFESSIONAL SEAL WITH SIGNATURE AND DATE IS AFFIXED, THIS DOCUMENT IS PRELIMINARY AND IS NOT INTENDED FOR CONSTRUCTION, RECORDING PURPOSES, OR IMPLEMENTATION

SHEET TITLE
FIRST FLOOR PLAN - OVERALL - 1/16"=1'-0"

DATE AND TIME STAMP
3/8/2023 11:37:55 AM

SHEET NUMBER
A04.01

- 49 ER'S MINING BUILDING
- ACC RESTROOM
- AFRICAN DESERT
- AFRICAN SAVANNAH
- AMERICAN INDIAN ARTIFACTS
- ANTARCTIC EXHIBIT
- ARCTIC EXHIBIT
- ASIAN ARTIFACTS
- AV #2
- AV ROOM #1
- AV ROOM #3
- AV ROOM #4
- AV ROOM #5
- BOAT DISPLAY
- CAVE
- CHANGING NATIVE AMERICAN ARTIFACTS EXHIBIT
- CHILDREN'S EXPERIENCE CLASSROOM & CHANGING EXHIBIT
- CLOSET
- CONTOURS
- CRETACEOUS DINOSAUR EXHIBIT
- EAST TO WEST MEDIA ROOM
- EAST WEST MIGRATION EXHIBIT
- ELEVATOR
- ELEVATOR EQUIPMENT
- ELEVATOR HALL
- EUROPE
- EXHIBIT AREA
- FISHING AND BOAT EXHIBIT HALLWAY
- FOOTHILLS TO MOUNTAINS
- FRESH WATER EXHIBIT
- IGLOO
- INUIT ARTIFACT
- JANITOR
- JANITOR'S CLOSET
- JURASSIC DINOSAUR EXHIBIT
- LOBBY
- MARKET HUNTING AND CONSERVATION EXHIBIT
- MEN'S
- MINI ARTIACTS
- MINING ARTIFACTS
- MUD HUT
- MUD HUT ARTIFACTS
- MUSKOX PROTECTIVE CIRCLE EXHIBIT
- NATIVE AMERICAN ARTIFACTS
- NEW YORK CITY EXHIBIT
- NORTHERN PLAINS / FOOTHILLS
- PALEOLITHIC ARTIFACTS
- PANEL ROOM
- PASSAGE
- PATHWAY
- PLEISTOCENE ICE AGE EXHIBIT
- PRE HISTORIC ARTIFACTS
- SALTWATER EXHIBIT
- SEAWATER EXHIBIT
- SEENO CABIN
- SENSORY EXHIBIT
- SHORT FACED BEAR / SMILODONS
- SOD HUT
- STAGING, STORAGE AND PREP.
- STAIR
- STORAGE
- THEATRE
- TIPI
- TRAPPER'S ARTIFACTS
- TRAPPER'S CABIN
- TRAVELING EXHIBIT
- WOMEN
- WOMEN'S
- YURT / GER

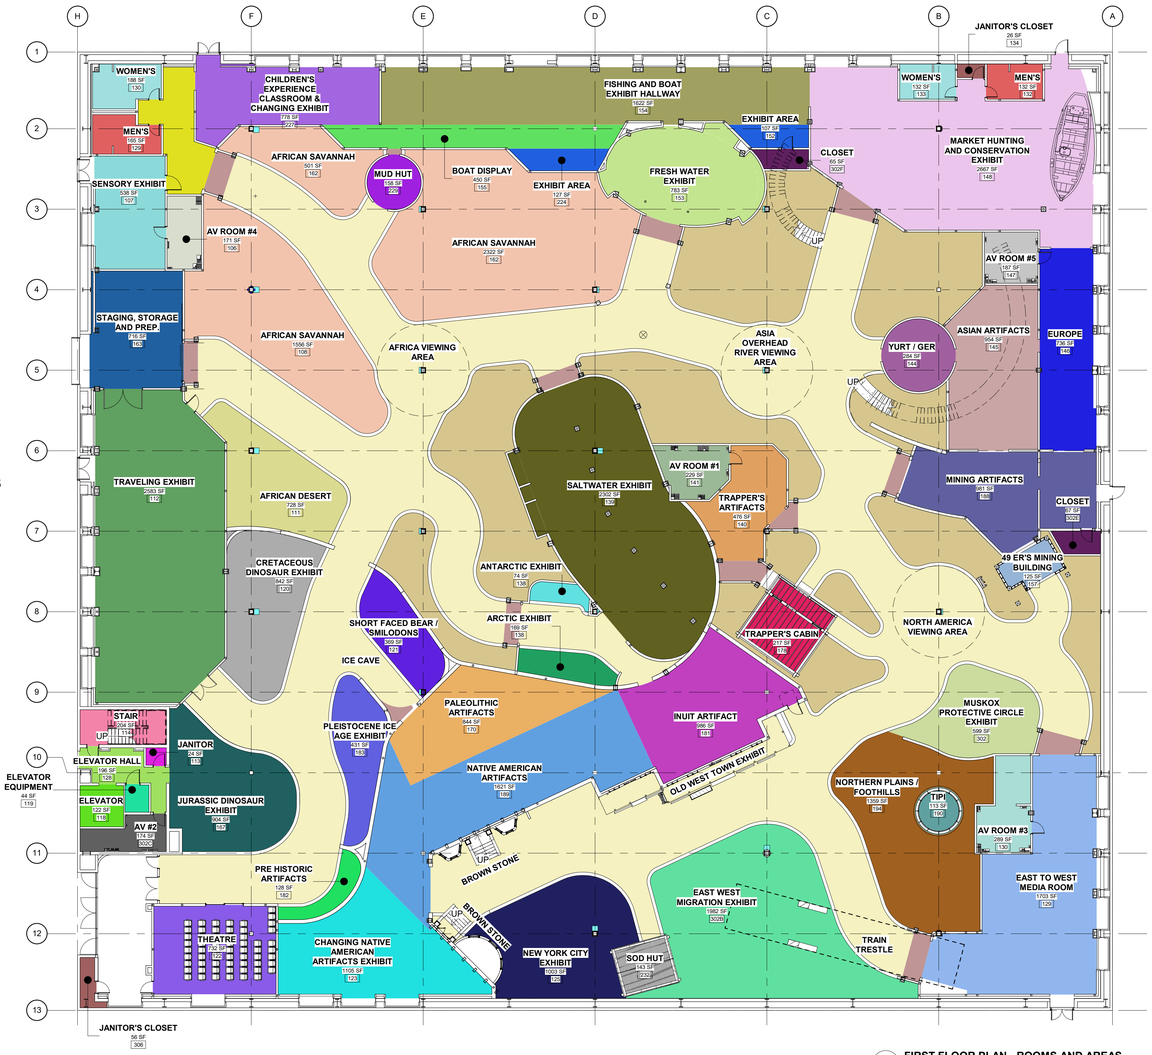

1 FIRST FLOOR PLAN - ROOMS AND AREAS
1/16" = 1'-0"

ROOM NAME	NO.	AREA
WOMEN'S	130	188.29 ft²
MEN'S	129	165.30 ft²
SENSORY EXHIBIT	107	537.81 ft²
AV ROOM #4	106	171.47 ft²
MARKET HUNTING AND CONSERVATION EXHIBIT	148	2666.95 ft²
AV ROOM #5	147	187.35 ft²
EUROPE	146	736.17 ft²
ASIAN ARTIFACTS	145	953.65 ft²
YURT / GER	144	283.53 ft²
THEATRE	122	732.28 ft²
AV ROOM #3	130	288.98 ft²
FISHING AND BOAT EXHIBIT HALLWAY	154	1622.31 ft²
AV ROOM #1	141	228.70 ft²
TRAPPER'S ARTIFACTS	140	475.61 ft²
CHANGING NATIVE AMERICAN ARTIFACTS EXHIBIT	123	1104.55 ft²
STAIR	114	204.45 ft²
CONTOURS	142	714.35 ft²
CONTOURS	143	816.23 ft²
CONTOURS	144	1020.90 ft²
AFRICAN DESERT	111	727.97 ft²
AFRICAN SAVANNAH	108	1556.35 ft²
CONTOURS	155	336.55 ft²
AFRICAN SAVANNAH	162	500.94 ft²
MEN'S	132	132.48 ft²
JANITOR'S CLOSET	134	25.61 ft²
WOMEN'S	133	132.31 ft²
FRESH WATER EXHIBIT	153	782.96 ft²
BOAT DISPLAY	155	450.27 ft²
EXHIBIT AREA	152	107.42 ft²
ANTARCTIC EXHIBIT	138	74.47 ft²
PATHWAY	173	381.00 ft²
CONTOURS	174	519.87 ft²
TRAPPER'S CABIN	178	217.44 ft²
JANITOR	113	24.21 ft²
ELEVATOR	118	122.30 ft²
ELEVATOR EQUIPMENT	119	44.28 ft²
ELEVATOR HALL	128	196.16 ft²

ROOM NAME	NO.	AREA
CONTOURS	184	1105.25 ft²
NEW YORK CITY EXHIBIT	125	1002.56 ft²
CONTOURS	186	131.23 ft²
49 ER'S MINING BUILDING	157	125.00 ft²
STAGING, STORAGE AND PREP.	163	715.71 ft²
JURASSIC DINOSAUR EXHIBIT	167	904.16 ft²
TIPI	190	113.10 ft²
NORTHERN PLAINS / FOOTHILLS	194	1359.23 ft²
EXHIBIT AREA	224	126.75 ft²
PASSAGE	226	346.22 ft²
CHILDREN'S EXPERIENCE CLASSROOM & CHANGING EXHIBIT	227	777.69 ft²
MUD HUT	229	157.63 ft²
SOD HUT	232	143.00 ft²
ELEVATOR HALL	131	209.10 ft²
STORAGE	132	257.27 ft²
ELEVATOR HALL	302A	209.10 ft²
PANEL ROOM	134	257.27 ft²
EAST WEST MIGRATION EXHIBIT	302B	1981.53 ft²
AV #2	302C	173.63 ft²
CLOSET	302E	67.49 ft²
CLOSET	302F	64.89 ft²
TRAVELING EXHIBIT	112	2582.96 ft²
EAST TO WEST MEDIA ROOM	129	1702.71 ft²
NATIVE AMERICAN ARTIFACTS	189	1620.62 ft²
PALEOLITHIC ARTIFACTS	170	843.64 ft²
PLEISTOCENE ICE AGE EXHIBIT	183	431.48 ft²
SHORT FACED BEAR / SMILODONS	121	368.61 ft²
CONTOURS	302O	395.05 ft²
SALTWATER EXHIBIT	139	2302.27 ft²
INUIT ARTIFACT	181	986.14 ft²
CONTOURS	302R	289.88 ft²
PATHWAY	302S	10824.82 ft²
ARCTIC EXHIBIT	138	169.32 ft²
CAVE	302W	54.20 ft²
CAVE	302X	37.84 ft²
CAVE	302Y	29.50 ft²
CAVE	302Z	51.11 ft²

ROOM NAME	NO.	AREA
CAVE	302AA	50.81 ft²
CAVE	302BB	37.28 ft²
CAVE	302CC	60.59 ft²
CAVE	302DD	33.53 ft²
CAVE	302EE	37.92 ft²
CAVE	302FF	55.55 ft²
CAVE	302GG	56.30 ft²
CAVE	302HH	40.03 ft²
CONTOURS	302II	137.46 ft²
CAVE	302T	4.25 ft²
AFRICAN SAVANNAH	162	2321.79 ft²
CONTOURS	302LL	354.59 ft²
PATHWAY	109	2129.51 ft²
CRETACEOUS DINOSAUR EXHIBIT	120	842.46 ft²
MUSKOX PROTECTIVE CIRCLE EXHIBIT	302	599.04 ft²
TRAPPER'S CABIN	302PP	107.35 ft²
CONTOURS	302QQ	142.60 ft²
FRESH WATER EXHIBIT	303	28.27 ft²
FRESH WATER EXHIBIT	304	30.76 ft²
FRESH WATER EXHIBIT	305	9.59 ft²
JANITOR'S CLOSET	306	55.51 ft²
MINING ARTIFACTS	188	980.69 ft²
PRE HISTORIC ARTIFACTS	182	127.94 ft²
SALTWATER EXHIBIT	149	21.04 ft²
SALTWATER EXHIBIT	150	9.33 ft²
SALTWATER EXHIBIT	151	20.65 ft²
		60644.25 ft²

BAYSTONE
1010 E. COMMERCIAL ROW RENO, NV. 89512
510.786.9663
INFO@BAYSTONE.COM
WWW.BAYSTONE.COM

THE DESIGNS / DRAWINGS SHOWN AND DESCRIBED HEREIN INCLUDING ALL TECHNICAL DRAWINGS, GRAPHIC REPRESENTATIONS & MODELS THEREOF, ARE PROPRIETARY & CANNOT BE COPIED, DUPLICATED OR COMMERCIALLY EXPLOITED IN WHOLE OR IN PART WITHOUT THE SOLE AND EXPRESS WRITTEN PERMISSION FROM BAYSTONE INC. © 2021 BAYSTONE. ALL RIGHTS RESERVED.

PROJECT NAME:
WORLD WILDLIFE HERITAGE MUSEUM
PRIVATE STORAGE WAREHOUSE, 1100 EVORA ROAD, CONCORD, CALIFORNIA 94520

PROJECT NUMBER:
1000

DATE
06 MARCH, 2023

PROJECT MANAGER
JC

DRAWN BY
BS

CHECKED BY
JC

REVISIONS

SEAL

UNLESS A PROFESSIONAL SEAL WITH SIGNATURE AND DATE IS AFFIXED, THIS DOCUMENT IS PRELIMINARY AND IS NOT INTENDED FOR CONSTRUCTION, RECORDING PURPOSES, OR IMPLEMENTATION

SHEET TITLE
FIRST FLOOR PLAN - ROOMS & AREAS - 1/16"=1'-0"

DATE AND TIME STAMP
3/8/2023 11:38:13 AM

SHEET NUMBER
A04.02

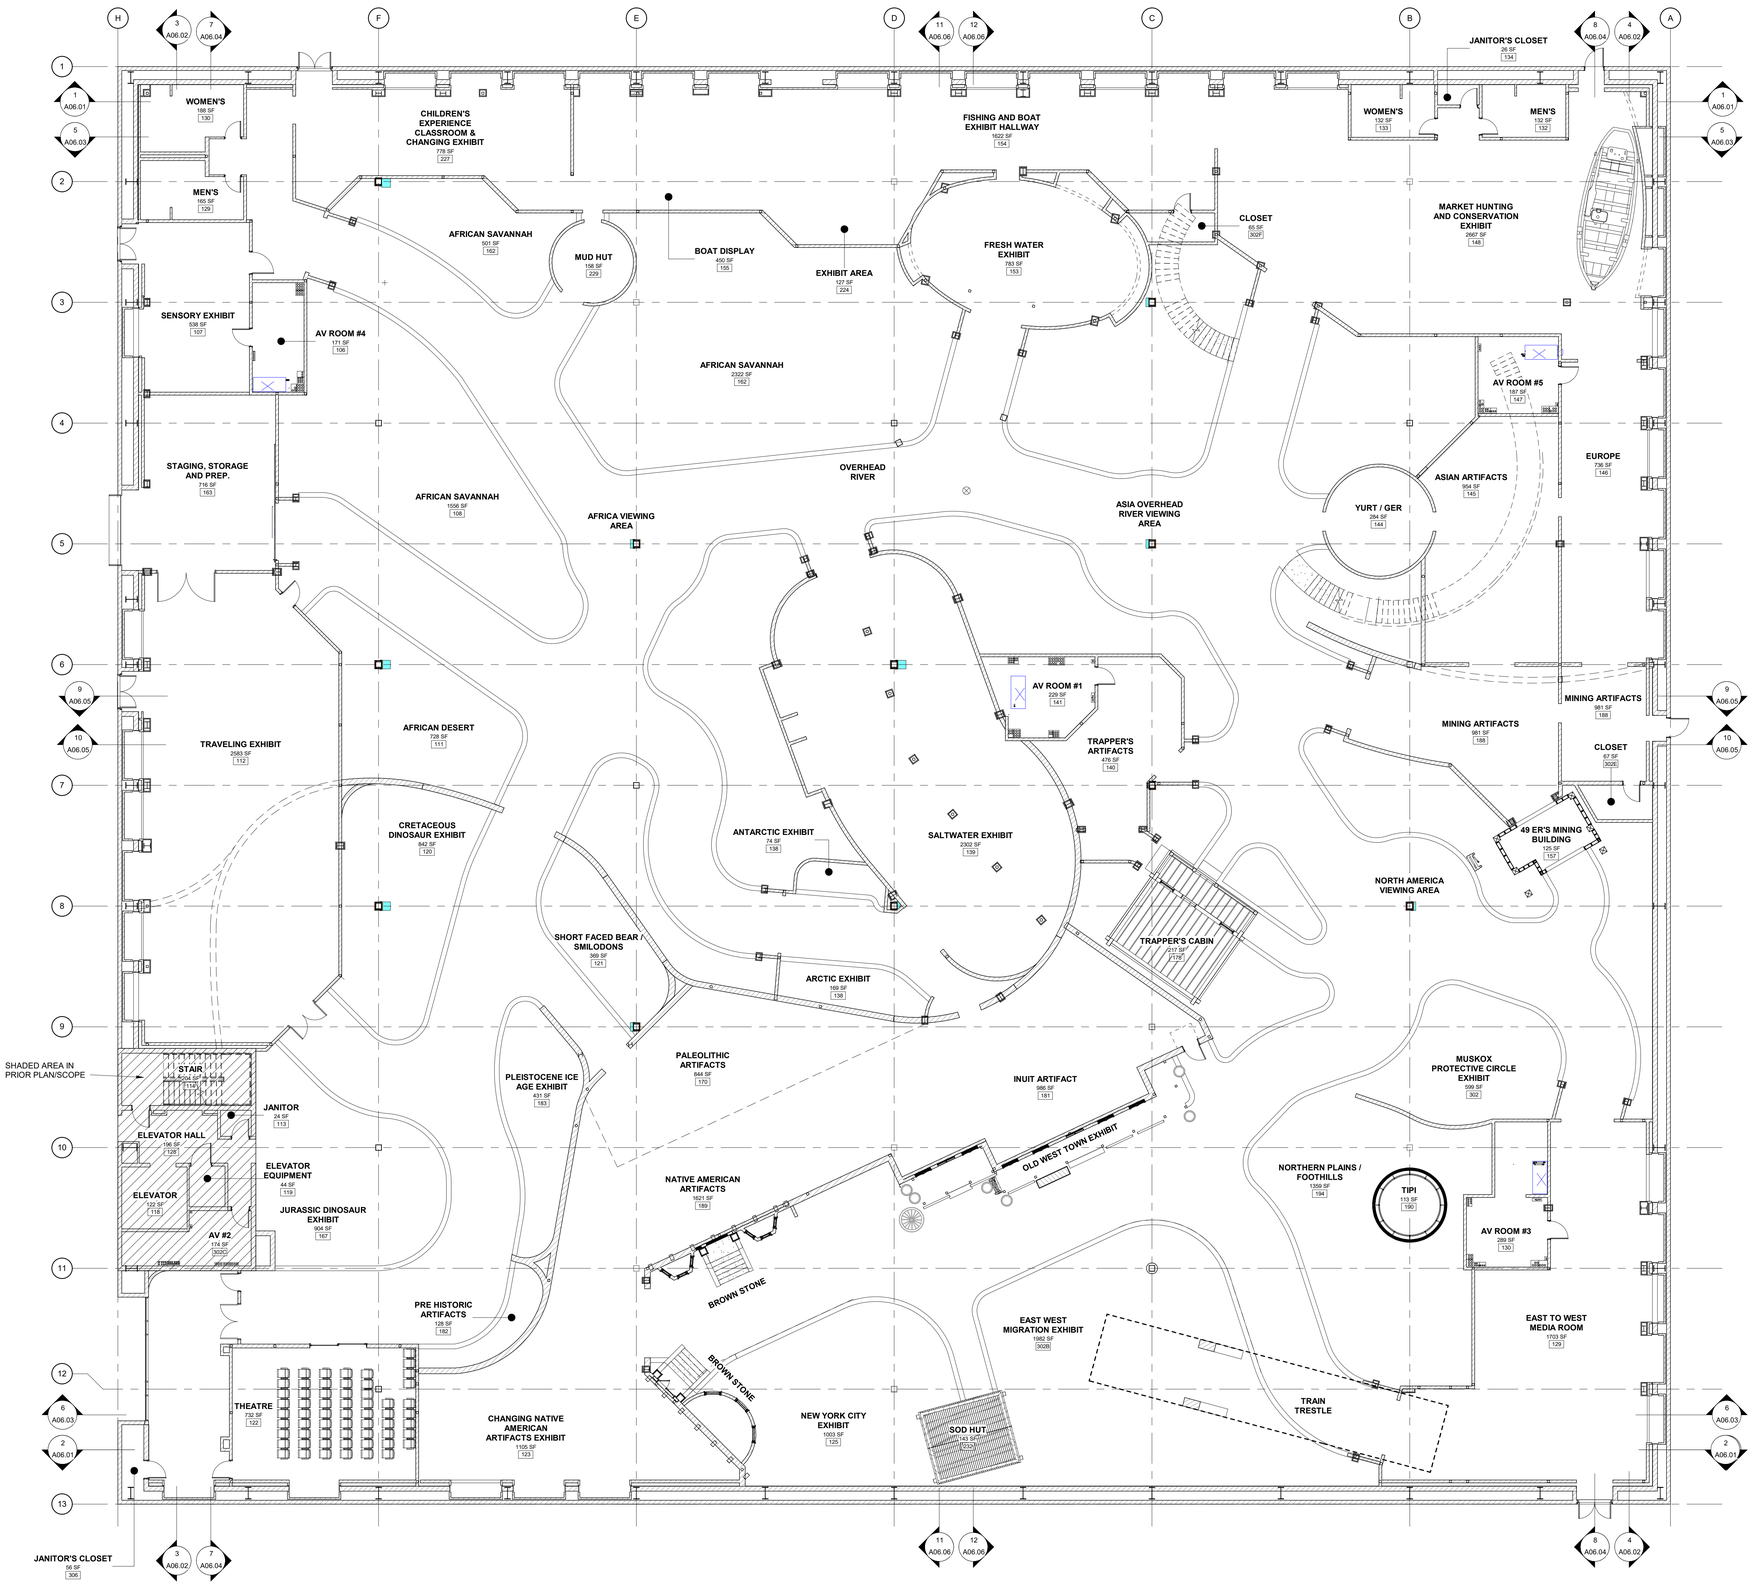

1 FIRST FLOOR PLAN
3/32" = 1'-0"

BAYSTONE
1010 E. COMMERCIAL ROW RENO, NV. 89512
510.786.9663
INFO@BAYSTONE.COM
WWW.BAYSTONE.COM

THE DESIGNS / DRAWINGS SHOWN AND DESCRIBED HEREIN INCLUDING ALL TECHNICAL DRAWINGS, GRAPHIC REPRESENTATIONS & MODELS THEREOF, ARE PROPRIETARY & CANNOT BE COPIED, DUPLICATED OR COMMERCIALLY EXPLOITED IN WHOLE OR IN PART WITHOUT THE SOLE AND EXPRESS WRITTEN PERMISSION FROM BAYSTONE INC.
© 2021 BAYSTONE. ALL RIGHTS RESERVED.

PROJECT NAME:
WORLD WILDLIFE HERITAGE MUSEUM
PRIVATE STORAGE WAREHOUSE, 1100 EVORA ROAD, CONCORD, CALIFORNIA 94520

PROJECT NUMBER:
1000

DATE
06 MARCH, 2023

PROJECT MANAGER
JC

DRAWN BY
BS

CHECKED BY
JC

REVISIONS

SEAL

UNLESS A PROFESSIONAL SEAL WITH SIGNATURE AND DATE IS AFFIXED, THIS DOCUMENT IS PRELIMINARY AND IS NOT INTENDED FOR CONSTRUCTION, RECORDING PURPOSES, OR IMPLEMENTATION

SHEET TITLE
FIRST FLOOR PLAN - 3/32" = 1'-0"

DATE AND TIME STAMP
3/8/2023 11:38:21 AM

SHEET NUMBER
A04.03

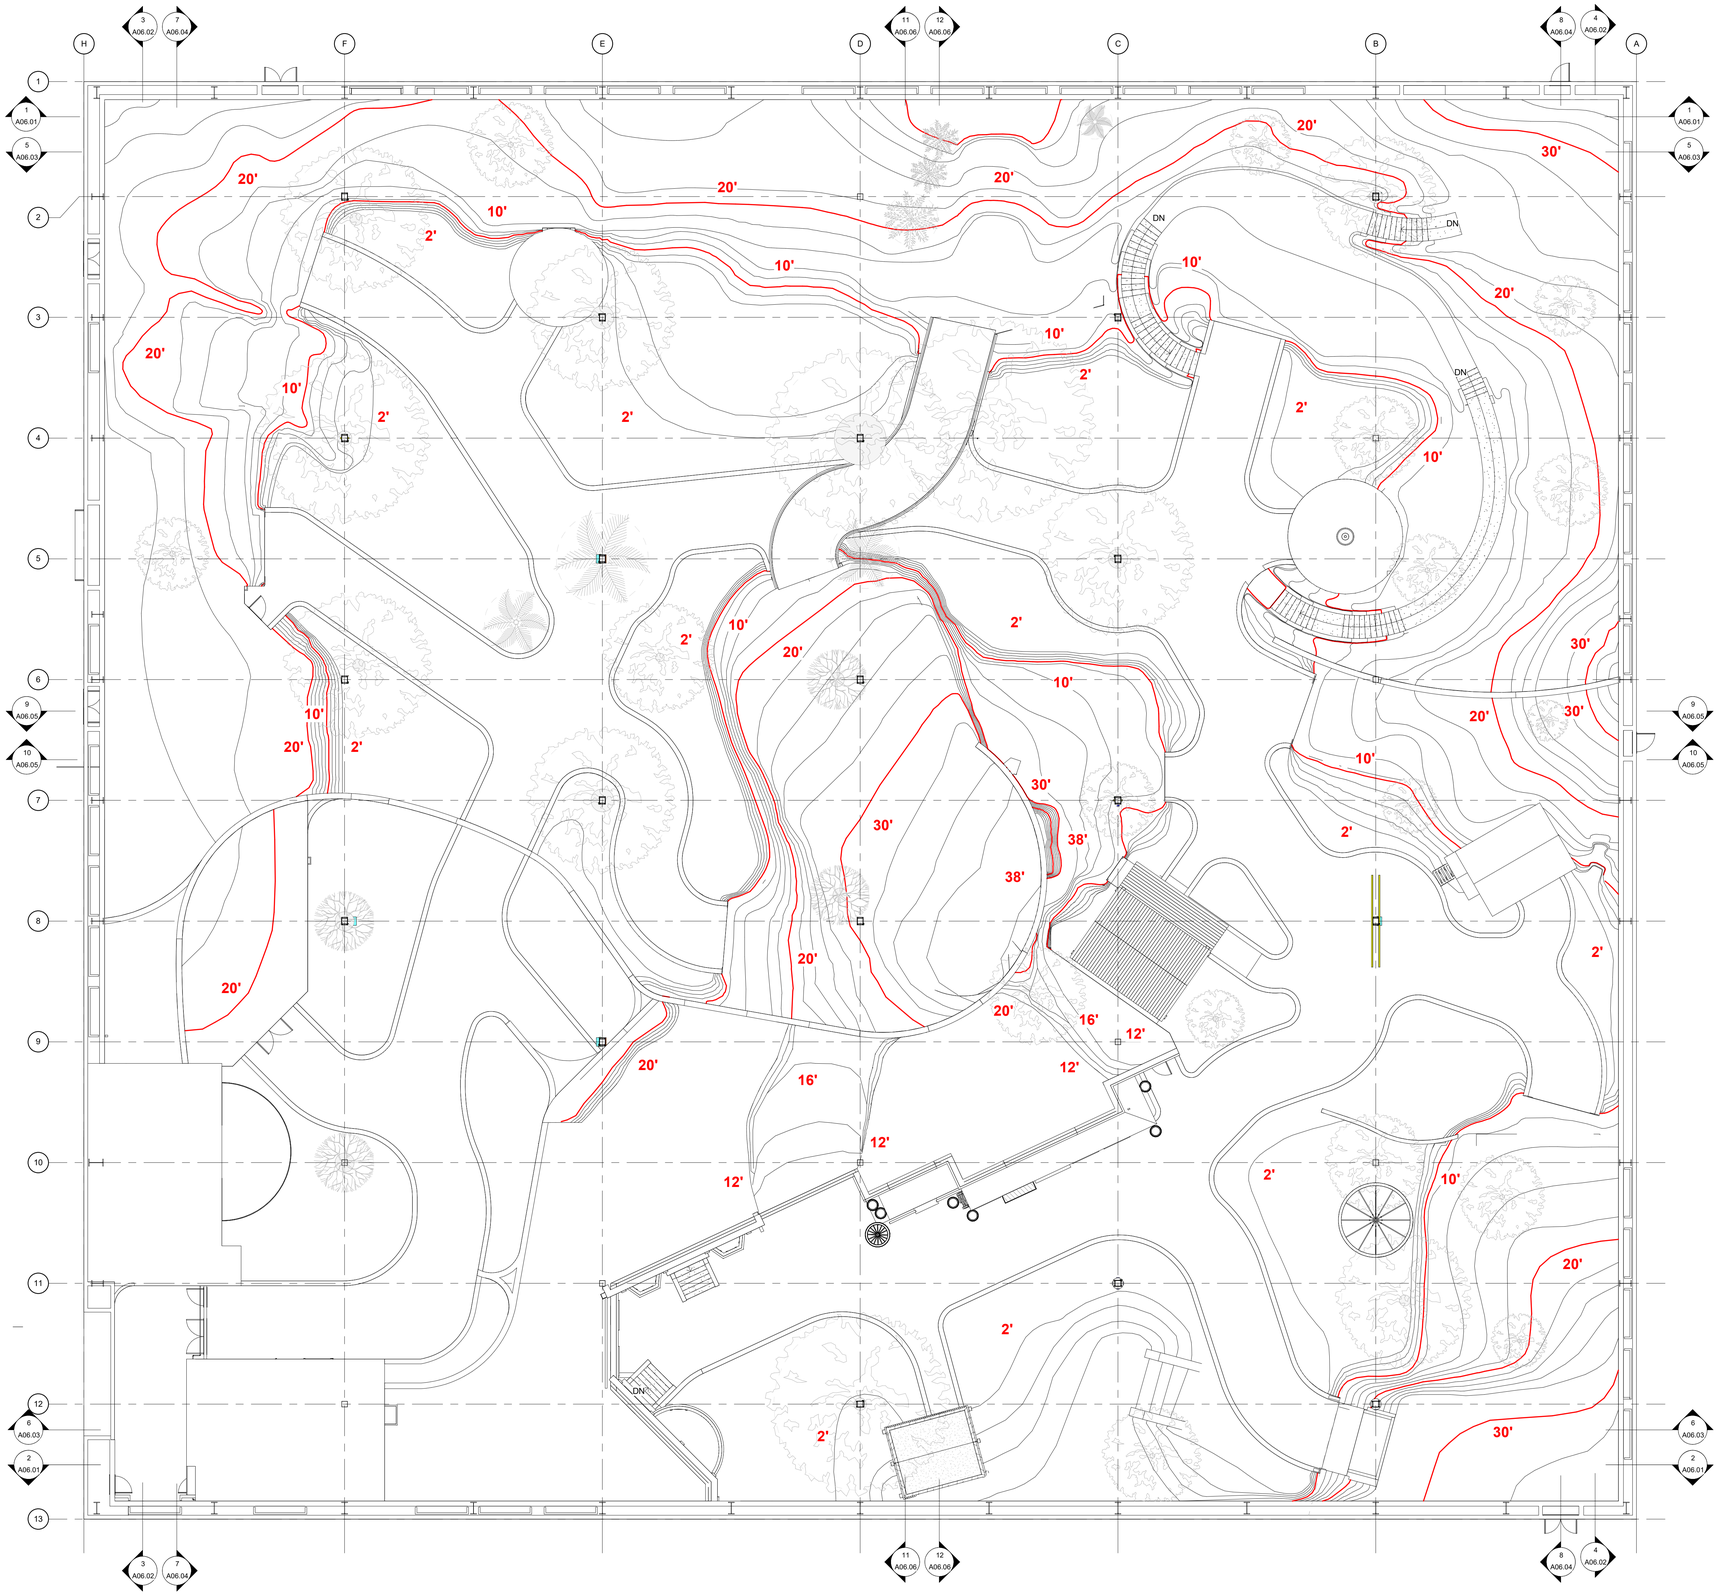

1 FIRST FLOOR PLAN - TOPOGRAPHY PLAN
3/32" = 1'-0"

BAYSTONE
1010 E. COMMERCIAL ROW RENO, NV. 89512
510.786.9863
INFO@BAYSTONE.COM
WWW.BAYSTONE.COM

THE DESIGNS / DRAWINGS SHOWN AND DESCRIBED HEREIN INCLUDING ALL TECHNICAL DRAWINGS, GRAPHIC REPRESENTATIONS & MODELS THERE OF, ARE PROPRIETARY & CANNOT BE COPIED, DUPLICATED OR COMMERCIALLY EXPLOITED IN WHOLE OR IN PART WITHOUT THE SOLE AND EXPRESS WRITTEN PERMISSION FROM BAYSTONE INC.
© 2021 BAYSTONE. ALL RIGHTS RESERVED.

PROJECT NAME:
WORLD WILDLIFE HERITAGE MUSEUM
PRIVATE STORAGE WAREHOUSE, 1100 EVORA ROAD, CONCORD, CALIFORNIA 94520

PROJECT NUMBER:
1000

DATE
06 MARCH, 2023

PROJECT MANAGER
JC

DRAWN BY
BS

CHECKED BY
JC

REVISIONS

SEAL

UNLESS A PROFESSIONAL SEAL WITH SIGNATURE AND DATE IS AFFIXED, THIS DOCUMENT IS PRELIMINARY AND IS NOT INTENDED FOR CONSTRUCTION, RECORDING PURPOSES, OR IMPLEMENTATION

SHEET TITLE
FIRST FLOOR PLAN - TOPOGRAPHY PLAN - 3/32" = 1'-0"

DATE AND TIME STAMP
3/8/2023 11:38:28 AM

SHEET NUMBER
A04.04

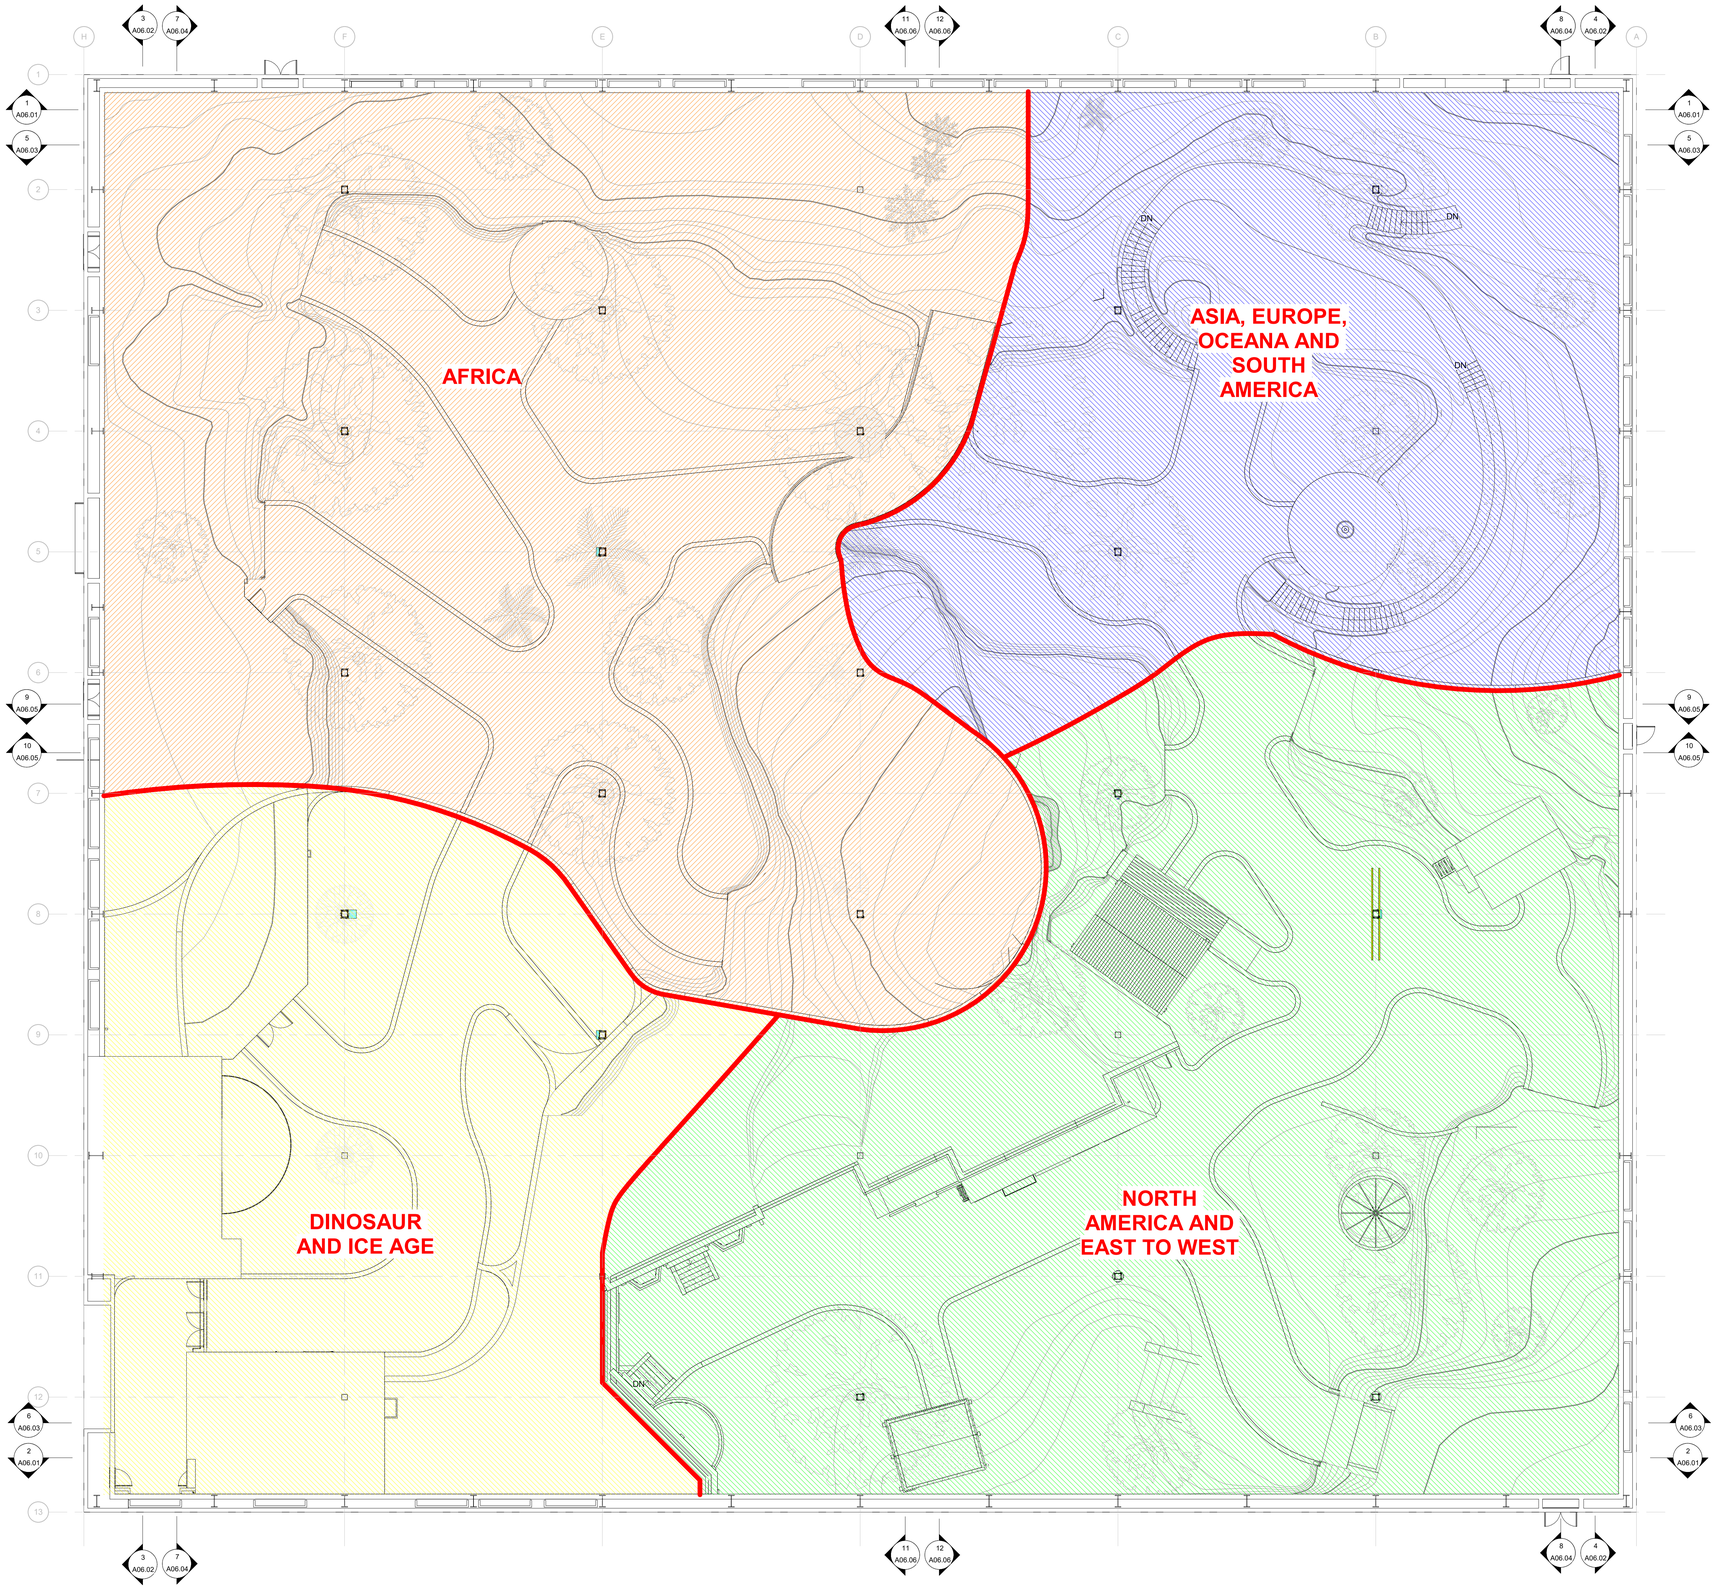

1 FIRST FLOOR PLAN - SIGHTLINE SEPERATION PLAN
3/32" = 1'-0"

WORLD WILDLIFE · HERITAGE MUSEUM · CONSERVATION · EDUCATION

BAYSTONE
1010 E. COMMERCIAL ROW RENO, NV. 89512
510.786.9863
INFO@BAYSTONE.COM
WWW.BAYSTONE.COM

THE DESIGNS / DRAWINGS SHOWN AND DESCRIBED HEREIN INCLUDING ALL TECHNICAL DRAWINGS, GRAPHIC REPRESENTATIONS & MODELS THERE OF, ARE PROPRIETARY & CANNOT BE COPIED, DUPLICATED OR COMMERCIALLY EXPLOITED IN WHOLE OR IN PART WITHOUT THE SOLE AND EXPRESS WRITTEN PERMISSION FROM BAYSTONE INC.
© 2021 BAYSTONE. ALL RIGHTS RESERVED.

PROJECT NAME:
WORLD WILDLIFE HERITAGE MUSEUM
PRIVATE STORAGE WAREHOUSE, 1100 EVORA ROAD, CONCORD, CALIFORNIA 94520

PROJECT NUMBER:
1000

DATE
06 MARCH, 2023

PROJECT MANAGER
JC

DRAWN BY
BS

CHECKED BY
JC

REVISIONS

SEAL

UNLESS A PROFESSIONAL SEAL WITH SIGNATURE AND DATE IS AFFIXED, THIS DOCUMENT IS PRELIMINARY AND IS NOT INTENDED FOR CONSTRUCTION, RECORDING PURPOSES, OR IMPLEMENTATION

SHEET TITLE
FIRST FLOOR PLAN - SIGHTLINE SEPARATION - 3/32" = 1'-0"

DATE AND TIME STAMP
3/8/2023 11:38:32 AM

SHEET NUMBER
A04.05

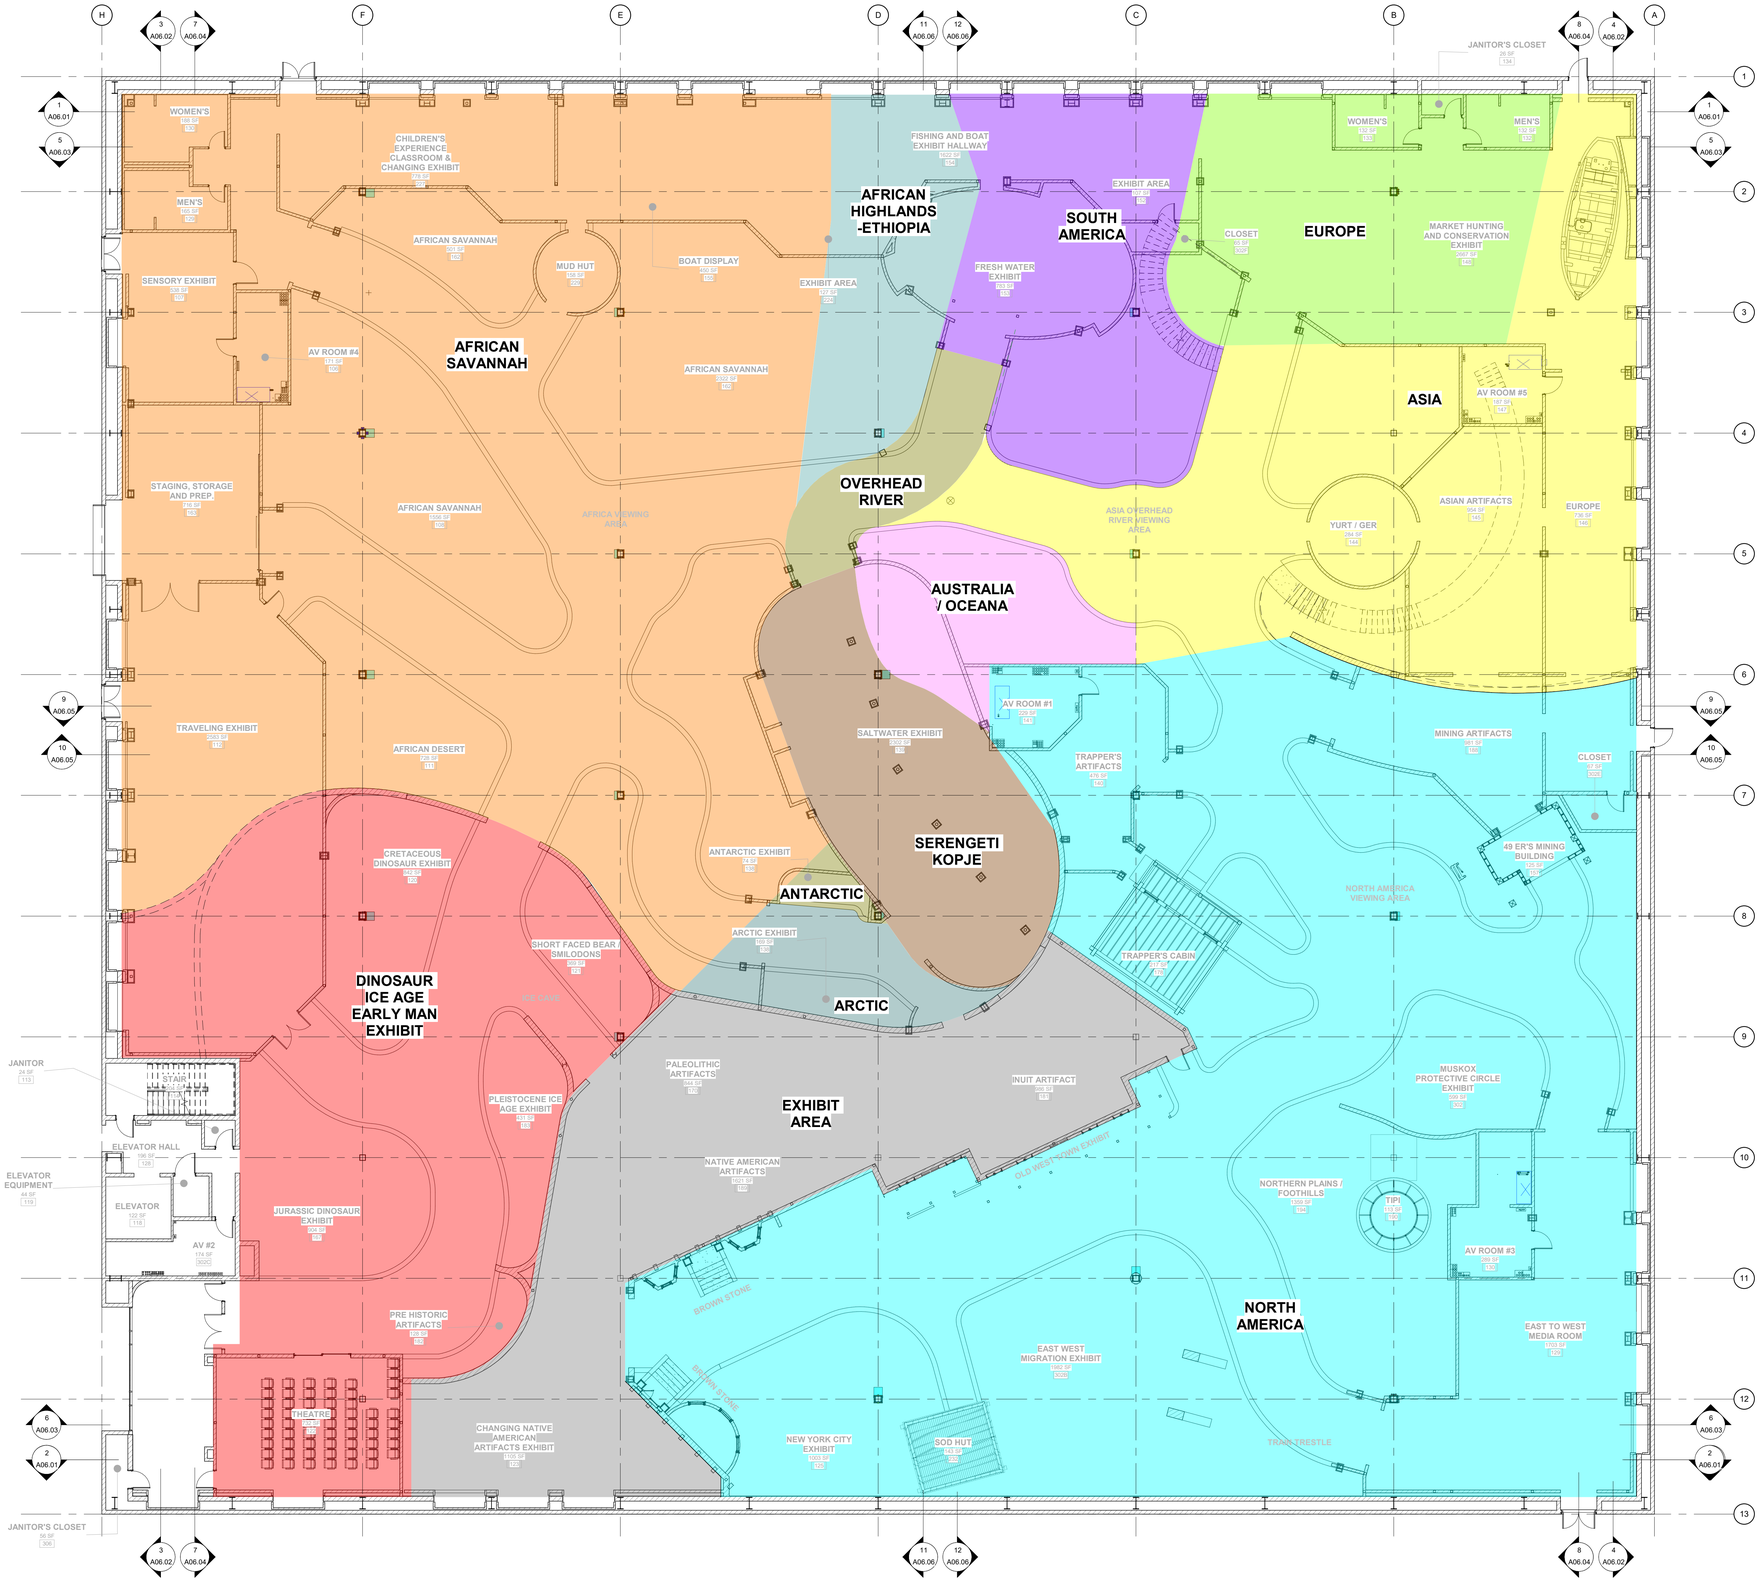

1 FIRST FLOOR PLAN - CONTINENT PLAN
3/32" = 1'-0"

BAYSTONE
1010 E. COMMERCIAL ROW RENO, NV. 89512
510.786.9663
INFO@BAYSTONE.COM
WWW.BAYSTONE.COM

THE DESIGNS / DRAWINGS SHOWN AND DESCRIBED HEREIN INCLUDING ALL TECHNICAL DRAWINGS, GRAPHIC REPRESENTATIONS & MODELS THERE OF, ARE PROPRIETARY & CANNOT BE COPIED, DUPLICATED OR COMMERCIALLY EXPLOITED IN WHOLE OR IN PART WITHOUT THE SOLE AND EXPRESS WRITTEN PERMISSION FROM BAYSTONE INC. © 2021 BAYSTONE. ALL RIGHTS RESERVED.

PROJECT NAME:
WORLD WILDLIFE HERITAGE MUSEUM
PRIVATE STORAGE WAREHOUSE, 1100 EVORA ROAD, CONCORD, CALIFORNIA 94520

PROJECT NUMBER:
1000

DATE
06 MARCH, 2023

PROJECT MANAGER
JC

DRAWN BY
BS

CHECKED BY
JC

REVISIONS

SEAL

UNLESS A PROFESSIONAL SEAL WITH SIGNATURE AND DATE IS AFFIXED, THIS DOCUMENT IS PRELIMINARY AND IS NOT INTENDED FOR CONSTRUCTION, RECORDING PURPOSES, OR IMPLEMENTATION

SHEET TITLE
FIRST FLOOR PLAN - CONTINENTS - 3/32" = 1'-0"

DATE AND TIME STAMP
3/8/2023 11:38:39 AM

SHEET NUMBER
A04.06

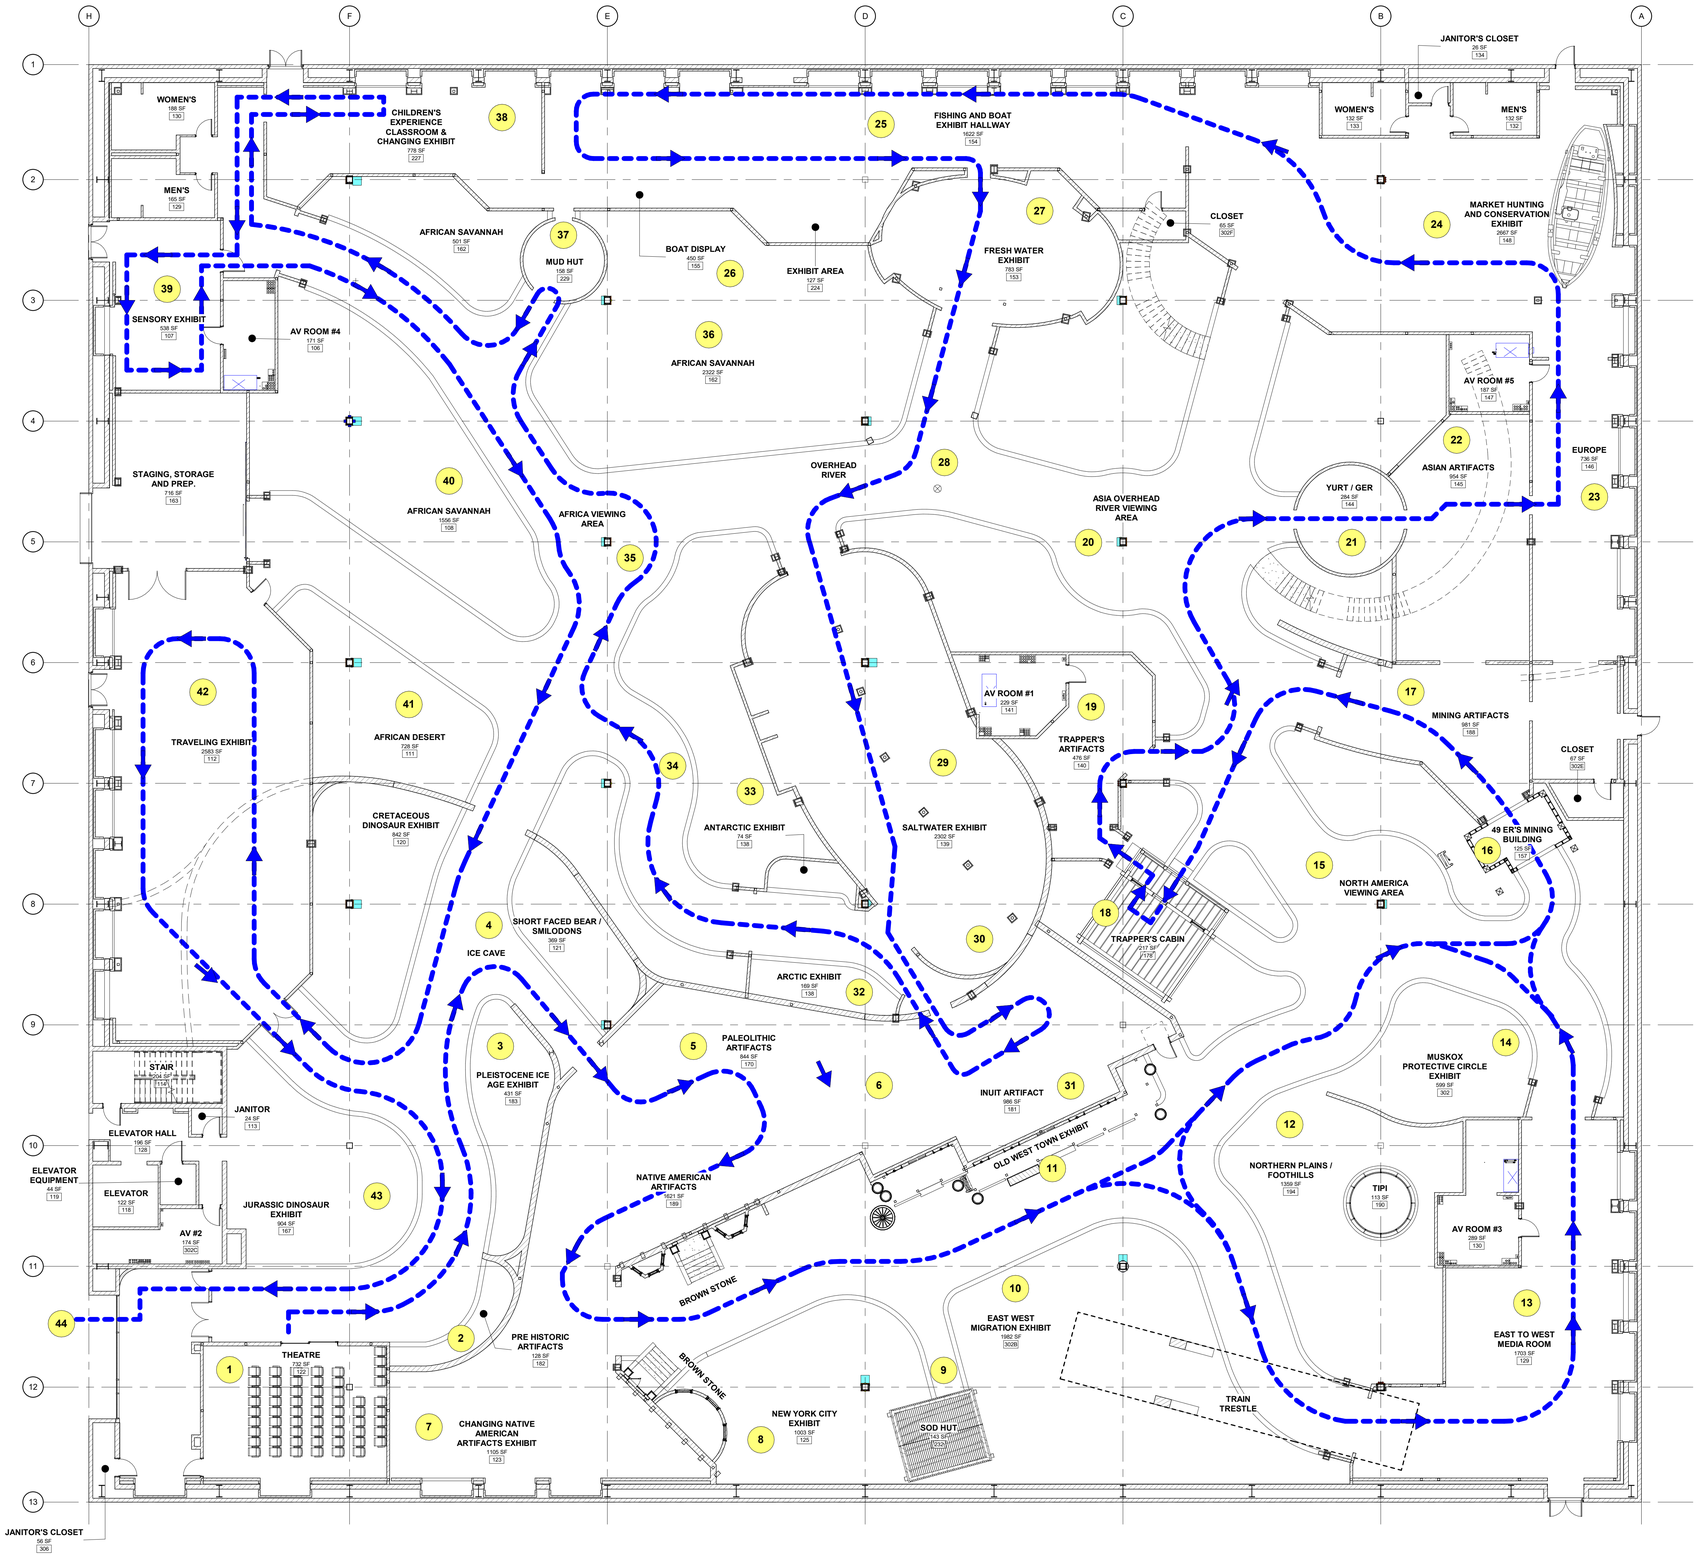

1 FIRST FLOOR PLAN - ROUTING PLAN
3/32" = 1'-0"

ORDER OF TRAVEL BY TIME AND AREA

1. THEATRE ORIENTATION
2. PREHISTORIC ARTIFACTS
3. DINOSAUR AGE
4. ICE AGE
5. PALEOLITHIC / EARLY MAN
6. NATIVE AMERICAN ARTIFACTS
7. CHANGING AMERICAN INDIAN ARTIFACTS EXHIBIT
8. NEWYORK CITY EXHIBIT
9. SOD HUT
10. EAST TO WEST MIGRATION
11. OLD WEST TOWN EXHIBIT
12. TIPI
13. EAST TO WEST MEDIA ROOM
14. MUSKOX PROTECTIVE CIRCLE EXHIBIT
15. NORTH AMERICA VIEWING AREA
16. 49 ER'S MINING BUILDING
17. MINING ARTIFACTS
18. TRAPPER'S CABIN
19. TRAPPER'S ARTIFACTS
20. ASIA OVERHEAD RIVER VIEWING AREA
21. YURT / GER
22. ASIAN ARTIFACTS EXHIBIT
23. EUROPE EXHIBIT
24. MARKET HUNTING AND CONSERVATION EXHIBIT
25. FISHING AND BOAT EXHIBIT
26. BOAT DISPLAY
27. FRESH WATER EXHIBIT
28. OVERHEAD RIVER
29. SEA WATER EXHIBIT
30. IGLOO
31. INUIT ARTIFACT
32. ARCTIC EXHIBIT
33. ANTARCTIC EXHIBIT
34. AFRICA VIEWING AREA
35. AFRICAN SAVANNAH
36. MUD HUT
37. CHILDREN'S EXPERIENCE CLASSROOM & CHANGING EXHIBIT
38. SENSORY EXHIBIT
39. AFRICAN SAVANNAH
40. AFRICAN DESERT
41. TRAVELING EXHIBIT
42. EXIT
43. DINOSAUR EXHIBIT

BAYSTONE
1010 E. COMMERCIAL ROW RENO, NV. 89512
510.786.9663
INFO@BAYSTONE.COM
WWW.BAYSTONE.COM

THE DESIGNS / DRAWINGS SHOWN AND DESCRIBED HEREIN INCLUDING ALL TECHNICAL DRAWINGS, GRAPHIC REPRESENTATIONS & MODELS THERE OF, ARE PROPRIETARY & CANNOT BE COPIED, DUPLICATED OR COMMERCIALLY EXPLOITED IN WHOLE OR IN PART WITHOUT THE SOLE AND EXPRESS WRITTEN PERMISSION FROM BAYSTONE INC. © 2021 BAYSTONE. ALL RIGHTS RESERVED.

PROJECT NAME:
WORLD WILDLIFE HERITAGE MUSEUM
PRIVATE STORAGE WAREHOUSE, 1100 EVORA ROAD, CONCORD, CALIFORNIA 94520
PROJECT NUMBER: **1000**

DATE
06 MARCH, 2023

PROJECT MANAGER
JC

DRAWN BY
BS

CHECKED BY
JC

REVISIONS

SEAL

UNLESS A PROFESSIONAL SEAL WITH SIGNATURE AND DATE IS AFFIXED, THIS DOCUMENT IS PRELIMINARY AND IS NOT INTENDED FOR CONSTRUCTION, RECORDING PURPOSES, OR IMPLEMENTATION

SHEET TITLE
FIRST FLOOR PLAN - ROUTING PLAN - 3/32" = 1'-0"

DATE AND TIME STAMP
3/8/2023 11:38:47 AM

SHEET NUMBER
A04.07

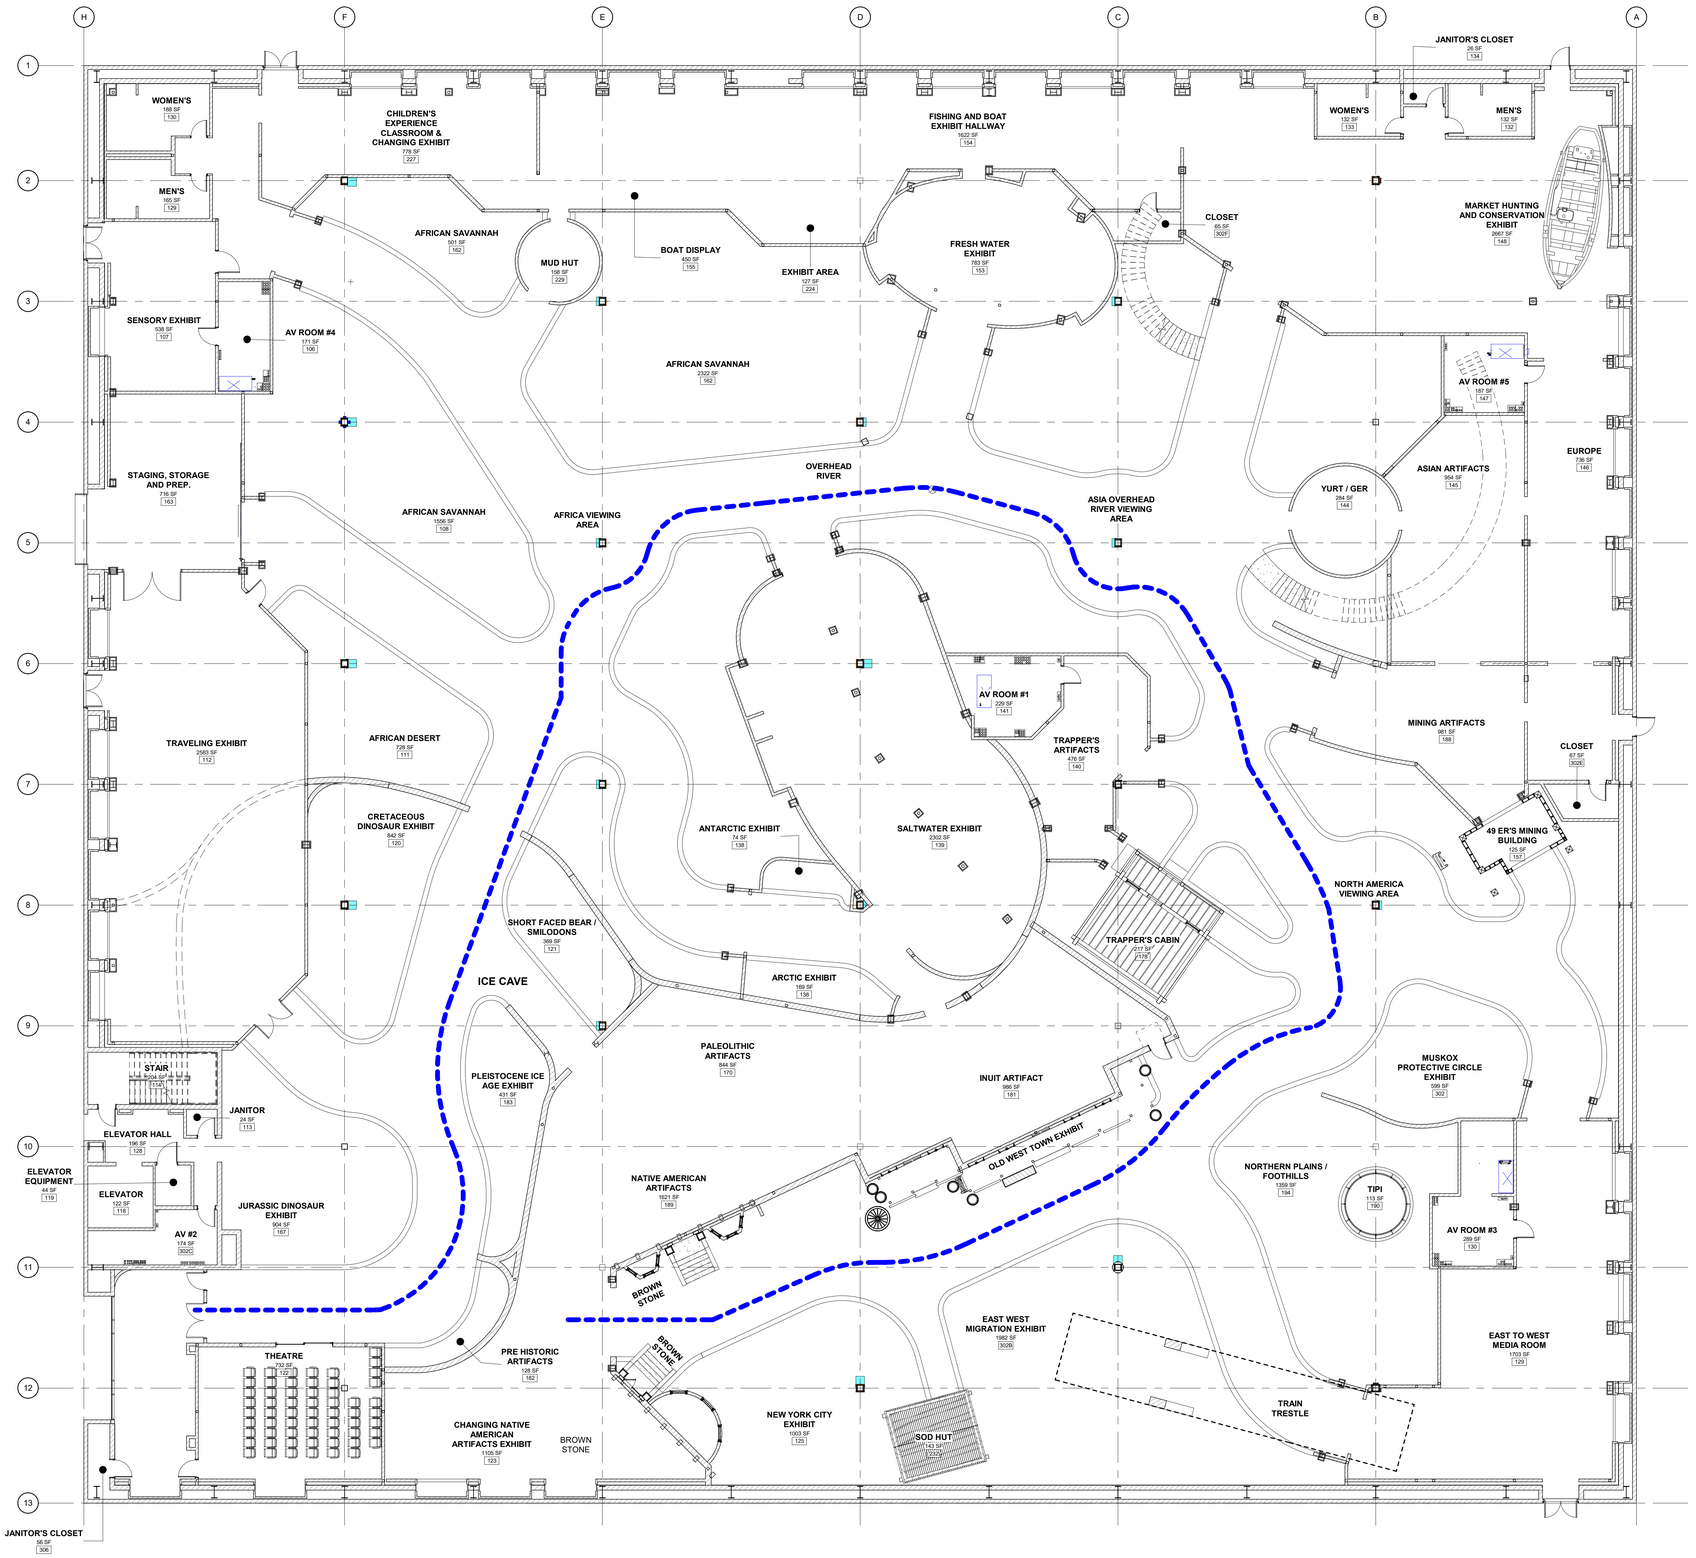

1 FIRST FLOOR PLAN - ROUTING PLAN - SCENIC LOOP
3/32" = 1'-0"

BAYSTONE

1010 E. COMMERCIAL ROW RENO, NV. 89512
510.786.9663
INFO@BAYSTONE.COM
WWW.BAYSTONE.COM

THE DESIGNS / DRAWINGS SHOWN AND DESCRIBED HEREIN INCLUDING ALL TECHNICAL DRAWINGS, GRAPHIC REPRESENTATIONS & MODELS THERE OF, ARE PROPRIETARY & CANNOT BE COPIED, DUPLICATED OR COMMERCIALLY EXPLOITED IN WHOLE OR IN PART WITHOUT THE SOLE AND EXPRESS WRITTEN PERMISSION FROM BAYSTONE INC.
© 2021 BAYSTONE. ALL RIGHTS RESERVED.

PROJECT NAME:
WORLD WILDLIFE HERITAGE MUSEUM
PRIVATE STORAGE WAREHOUSE, 1100 EVORA ROAD, CONCORD, CALIFORNIA 94520

PROJECT NUMBER:
1000

DATE
06 MARCH, 2023

PROJECT MANAGER
JC

DRAWN BY
BS

CHECKED BY
JC

REVISIONS

SEAL

UNLESS A PROFESSIONAL SEAL WITH SIGNATURE AND DATE IS AFFIXED, THIS DOCUMENT IS PRELIMINARY AND IS NOT INTENDED FOR CONSTRUCTION, RECORDING PURPOSES, OR IMPLEMENTATION

SHEET TITLE
FIRST FLOOR PLAN - ROUTING PLAN (SCENIC LOOP) - 3/32" = 1'-0"

DATE AND TIME STAMP
3/8/2023 11:38:55 AM

SHEET NUMBER
A04.08

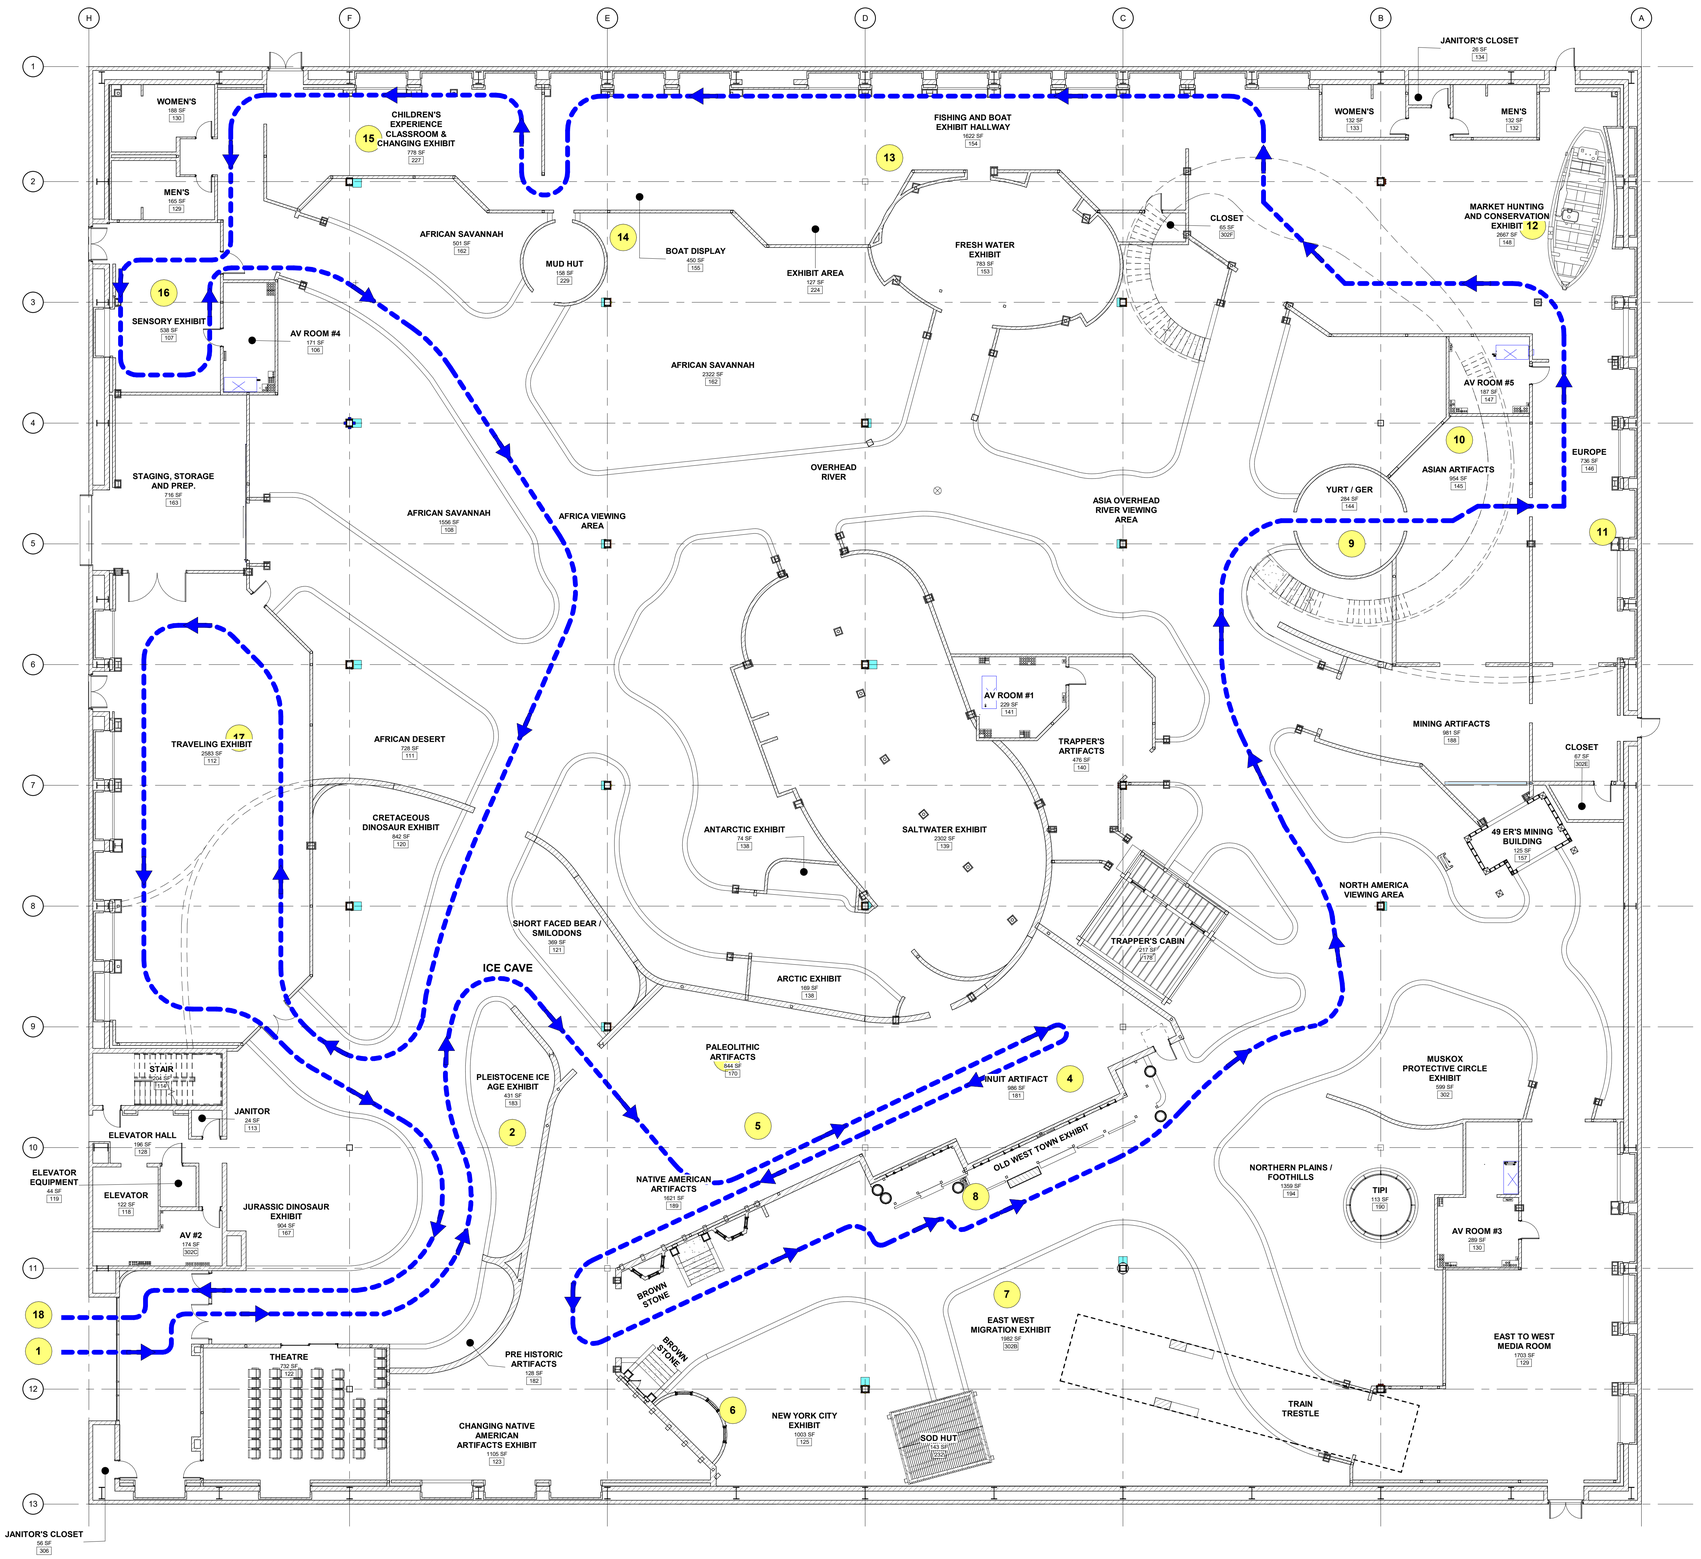

1 FIRST FLOOR PLAN - ROUTING PLAN - EXHIBIT
3/32" = 1'-0"

ORDER OF TRAVEL BY TIME AND AREA

1. ENTRY
2. PALEOLITHIC ARTIFACTS
3. INUIT ARTIFACTS
4. AMERICAN INDIAN ARTIFACTS
5. CHANGING EXHIBIT AMERICAN INDIAN ARTIFACTS
6. NEWYORK CITY EXHIBIT
7. EAST TO WEST MIGRATION EXHIBIT
8. OLD WEST TOWN EXHIBIT
9. YURT / GER
10. ASIAN EXHIBIT
11. EUROPE EXHIBIT
12. MARKET HUNTING AND CONSERVATION EXHIBIT
13. FISHING AND BOAT EXHIBIT
14. SEENO BOAT EXHIBIT
15. CHILDREN'S EXPERIENCE CLASSROOM & CHANGING EXHIBIT
16. SENSORY EXHIBIT
17. TRAVELING EXHIBIT
18. EXIT

BAYSTONE
1010 E. COMMERCIAL ROW RENO, NV. 89512
510.786.9663
INFO@BAYSTONE.COM
WWW.BAYSTONE.COM

THE DESIGNS / DRAWINGS SHOWN AND DESCRIBED HEREIN INCLUDING ALL TECHNICAL DRAWINGS, GRAPHIC REPRESENTATIONS & MODELS THEREOF, ARE PROPRIETARY & CANNOT BE COPIED, DUPLICATED OR COMMERCIALLY EXPLOITED IN WHOLE OR IN PART WITHOUT THE SOLE AND EXPRESS WRITTEN PERMISSION FROM BAYSTONE INC. © 2021 BAYSTONE. ALL RIGHTS RESERVED.

PROJECT NAME:
WORLD WILDLIFE HERITAGE MUSEUM
PRIVATE STORAGE WAREHOUSE, 1100 EVORA ROAD, CONCORD, CALIFORNIA 94520

PROJECT NUMBER:
1000

DATE
06 MARCH, 2023

PROJECT MANAGER
JC

DRAWN BY
BS

CHECKED BY
JC

REVISIONS

SEAL

UNLESS A PROFESSIONAL SEAL WITH SIGNATURE AND DATE IS AFFIXED, THIS DOCUMENT IS PRELIMINARY AND IS NOT INTENDED FOR CONSTRUCTION, RECORDING PURPOSES, OR IMPLEMENTATION

SHEET TITLE
FIRST FLOOR PLAN - ROUTING PLAN (EXHIBIT) - 3/32" = 1'-0"

DATE AND TIME STAMP
3/8/2023 11:39:03 AM

SHEET NUMBER
A04.09

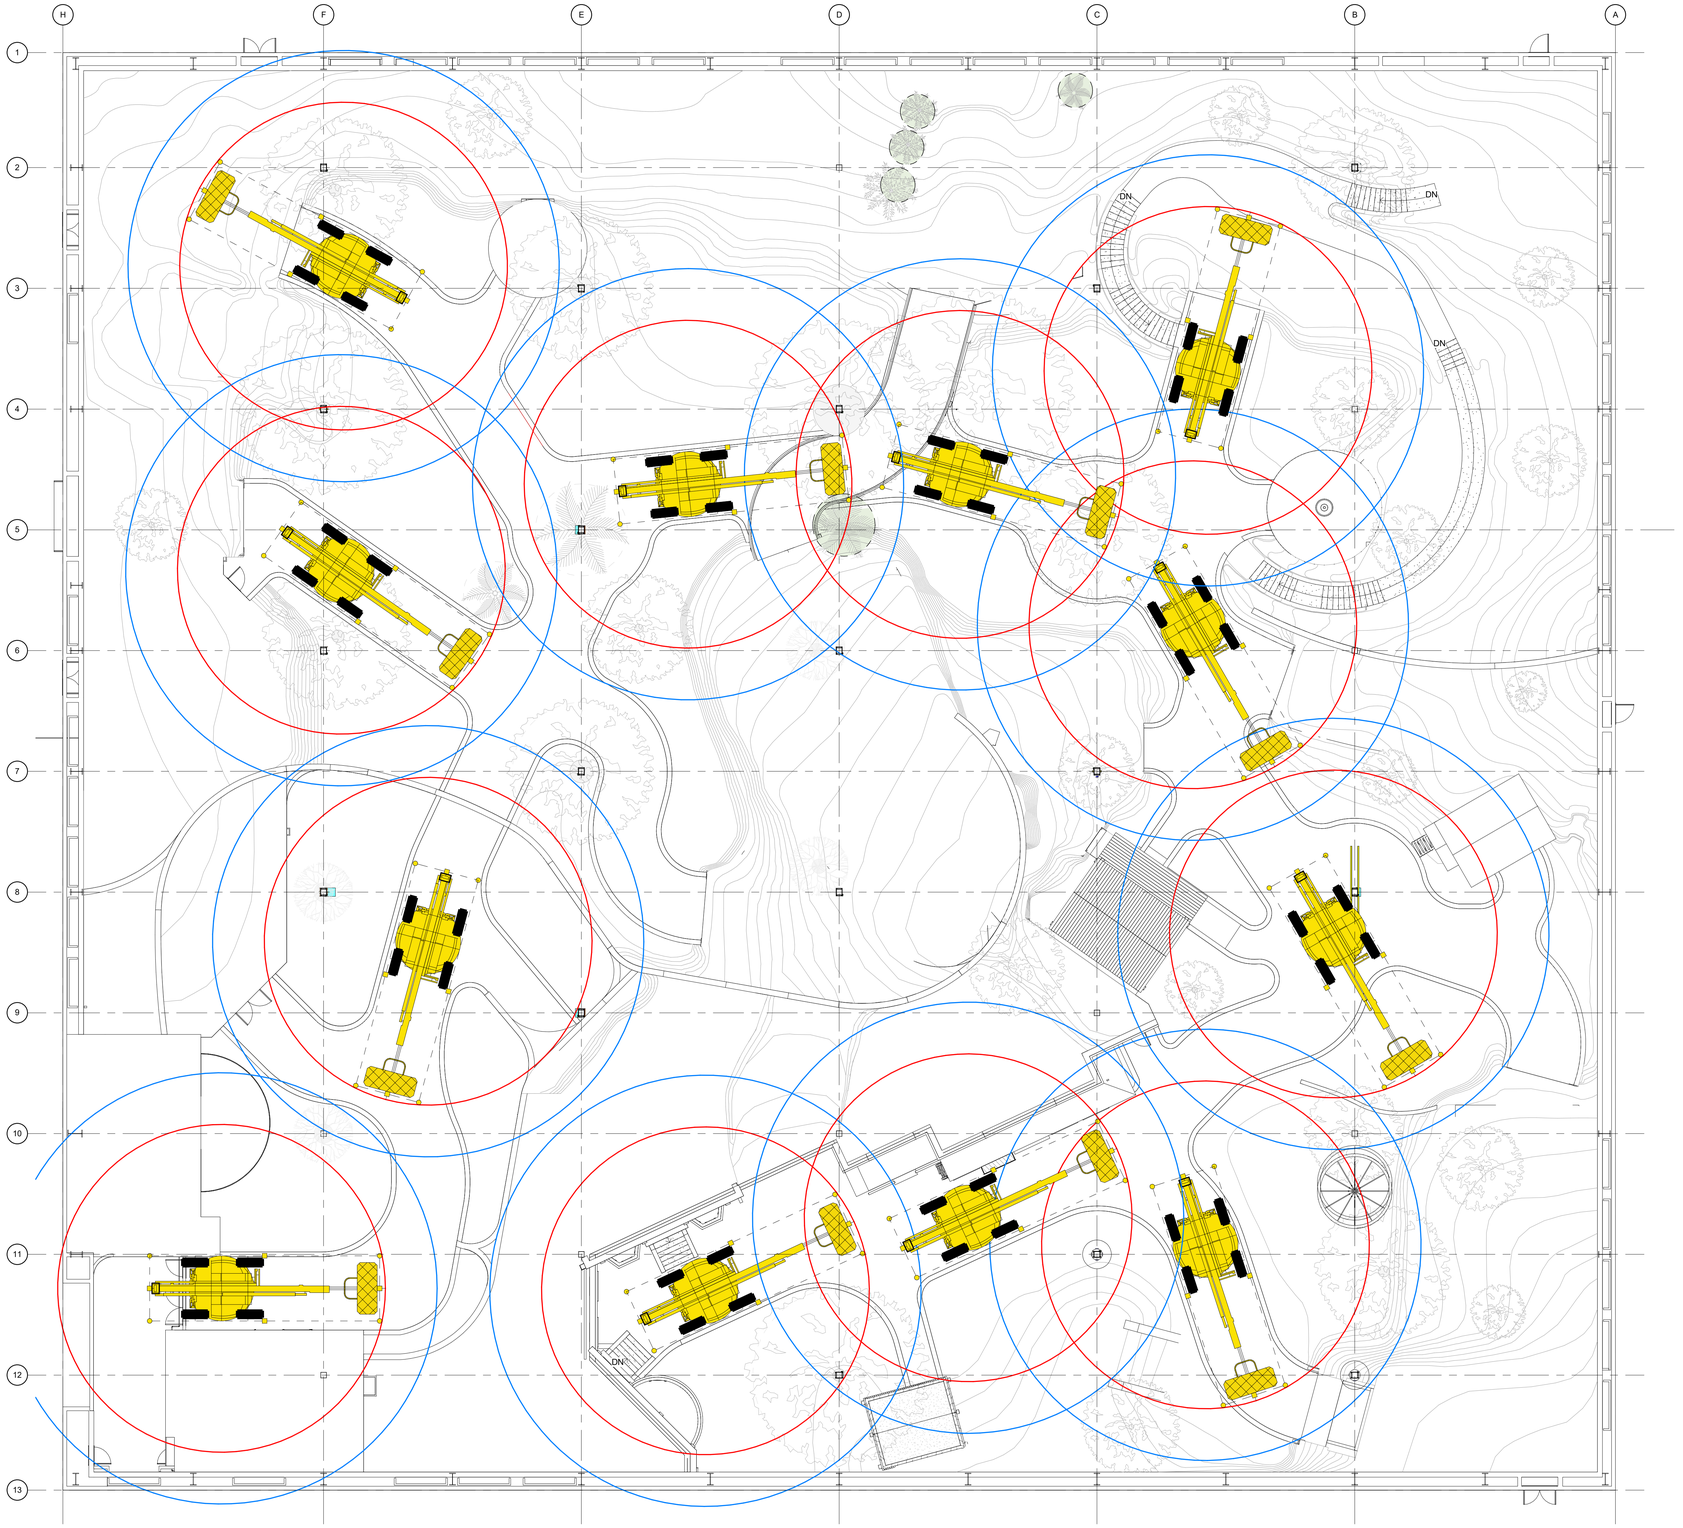

1 **FIRST FLOOR PLAN - LIFT LOCATION**
3/32" = 1'-0"

SPECIFICATIONS

660SJ	860SJ
HORIZONTAL JIB ROTATION	
N/A	0 DEGREES
HORIZONTAL OUTREACH	
57 FT. 1 IN.	75 FT.
PLATFORM HEIGHT	
65 FT 8 IN	86 FT.
MACHINE WIDTH	
8 FT 2 IN	8 FT. 2 IN.
MACHINE LENGTH	

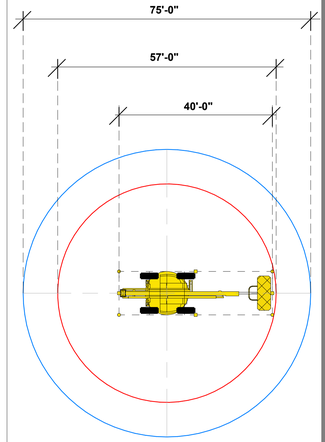

WORLD WILDLIFE · HERITAGE MUSEUM · CONSERVATION · EDUCATION

BAYSTONE
1010 E. COMMERCIAL ROW RENO, NV. 89512
510.786.9663
INFO@BAYSTONE.COM
WWW.BAYSTONE.COM

THE DESIGNS / DRAWINGS SHOWN AND DESCRIBED HEREIN INCLUDING ALL TECHNICAL DRAWINGS, GRAPHIC REPRESENTATIONS & MODELS THERE OF, ARE PROPRIETARY & CANNOT BE COPIED, DUPLICATED OR COMMERCIALLY EXPLOITED IN WHOLE OR IN PART WITHOUT THE SOLE AND EXPRESS WRITTEN PERMISSION FROM BAYSTONE INC. © 2021 BAYSTONE. ALL RIGHTS RESERVED.

PROJECT NAME:
WORLD WILDLIFE HERITAGE MUSEUM
PRIVATE STORAGE WAREHOUSE, 1100 EVORA ROAD, CONCORD, CALIFORNIA 94520

PROJECT NUMBER:
1000

DATE
06 MARCH, 2023

PROJECT MANAGER
JC

DRAWN BY
BS

CHECKED BY
JC

REVISIONS

SEAL

UNLESS A PROFESSIONAL SEAL WITH SIGNATURE AND DATE IS AFFIXED, THIS DOCUMENT IS PRELIMINARY AND IS NOT INTENDED FOR CONSTRUCTION, RECORDING PURPOSES, OR IMPLEMENTATION

SHEET TITLE
FIRST FLOOR PLAN - LIFT LAYOUT - 3/32" = 1'-0"

DATE AND TIME STAMP
3/8/2023 11:39:28 AM

SHEET NUMBER
A04.10

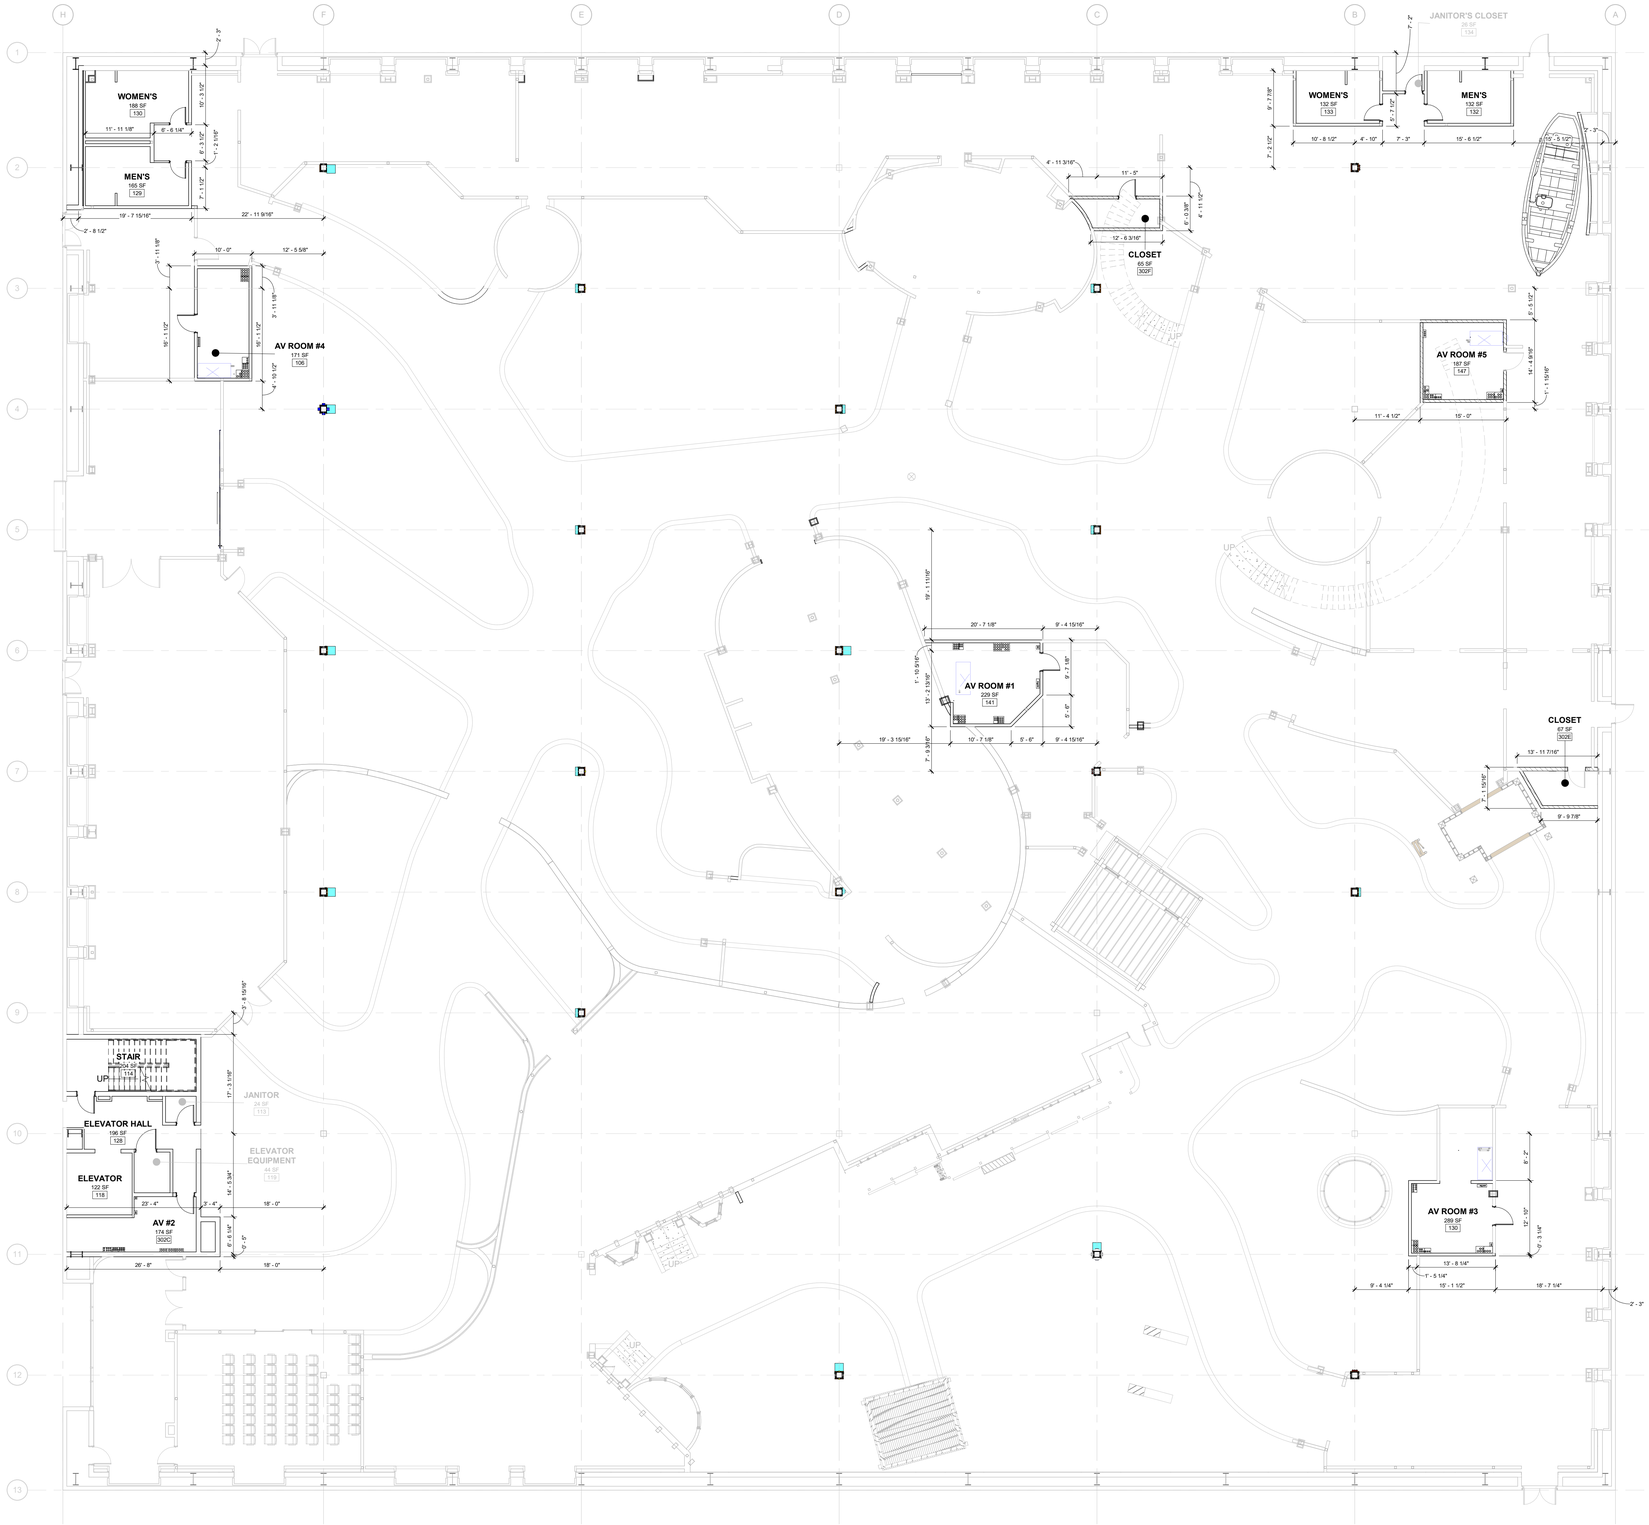

1 FIRST FLOOR PLAN - SERVICE AREAS
3/32" = 1'-0"

WORLD WILDLIFE · HERITAGE MUSEUM · CONSERVATION · EDUCATION

BAYSTONE
1010 E. COMMERCIAL ROW RENO, NV. 89512
510.786.9863
INFO@BAYSTONE.COM
WWW.BAYSTONE.COM

THE DESIGNS / DRAWINGS SHOWN AND DESCRIBED HEREIN INCLUDING ALL TECHNICAL DRAWINGS, GRAPHIC REPRESENTATIONS & MODELS THERE OF, ARE PROPRIETARY & CANNOT BE COPIED, DUPLICATED OR COMMERCIALLY EXPLOITED IN WHOLE OR IN PART WITHOUT THE SOLE AND EXPRESS WRITTEN PERMISSION FROM BAYSTONE INC.
© 2021 BAYSTONE. ALL RIGHTS RESERVED.

PROJECT NAME:
WORLD WILDLIFE HERITAGE MUSEUM
PRIVATE STORAGE WAREHOUSE, 1100 EVORA ROAD, CONCORD, CALIFORNIA 94520

PROJECT NUMBER:
1000

DATE
06 MARCH, 2023

PROJECT MANAGER
JC

DRAWN BY
BS

CHECKED BY
JC

REVISIONS

SEAL

UNLESS A PROFESSIONAL SEAL WITH SIGNATURE AND DATE IS AFFIXED, THIS DOCUMENT IS PRELIMINARY AND IS NOT INTENDED FOR CONSTRUCTION, RECORDING PURPOSES, OR IMPLEMENTATION

SHEET TITLE
FIRST FLOOR PLAN - SERVICE AREA LAYOUT - 3/32" = 1'-0"

DATE AND TIME STAMP
3/6/2023 11:39:34 AM

SHEET NUMBER
A04.11

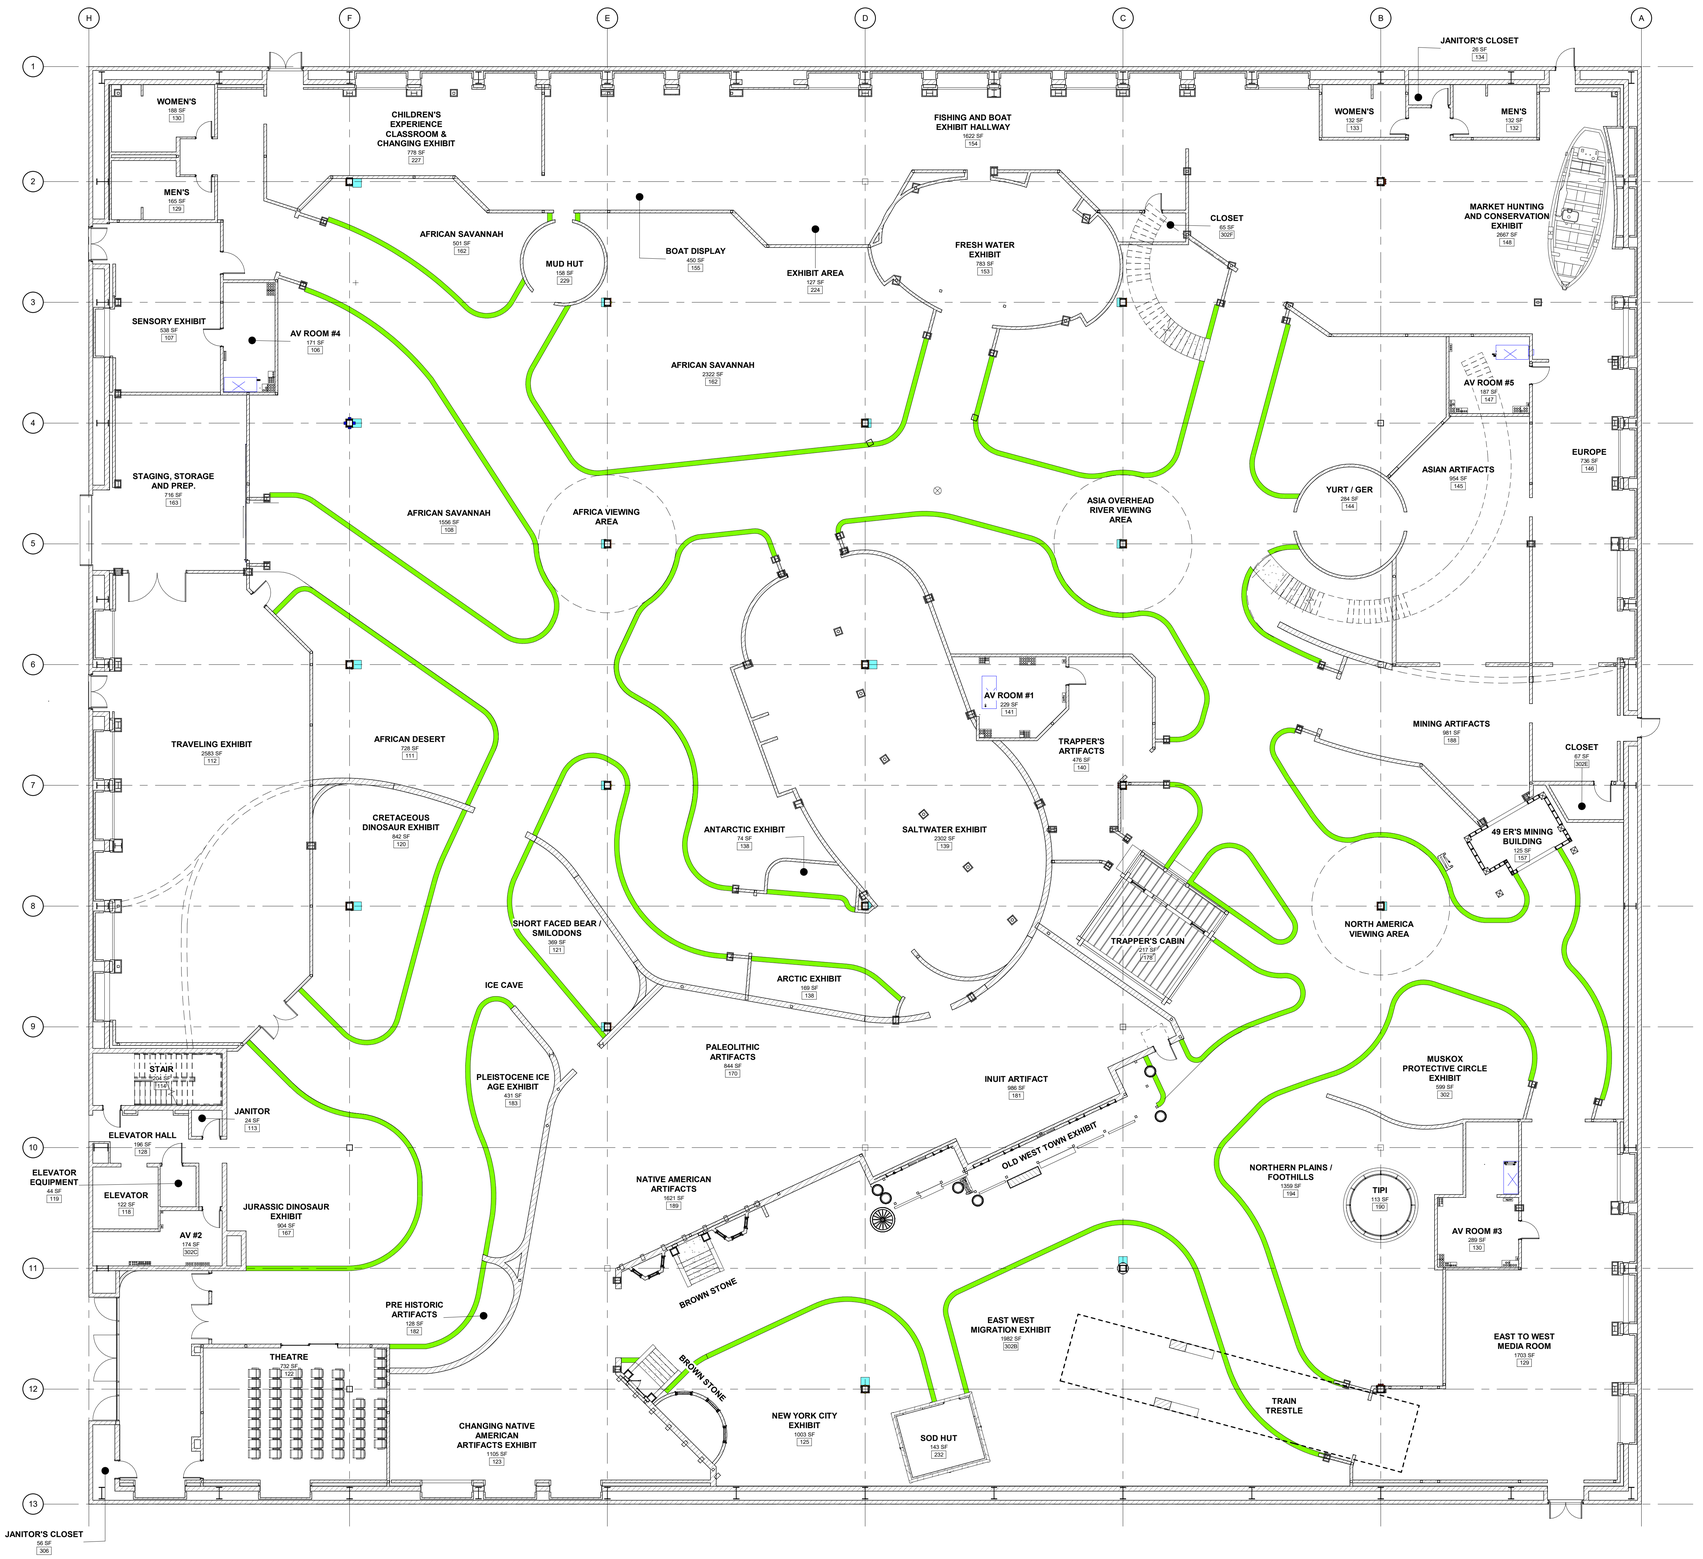

1 FIRST FLOOR PLAN - CURB
3/32" = 1'-0"

BAYSTONE
1010 E. COMMERCIAL ROW RENO, NV. 89512
510.786.9663
INFO@BAYSTONE.COM
WWW.BAYSTONE.COM

THE DESIGNS / DRAWINGS SHOWN AND DESCRIBED HEREIN INCLUDING ALL TECHNICAL DRAWINGS, GRAPHIC REPRESENTATIONS & MODELS THEREOF, ARE PROPRIETARY & CANNOT BE COPIED, DUPLICATED OR COMMERCIALLY EXPLOITED IN WHOLE OR IN PART WITHOUT THE SOLE AND EXPRESS WRITTEN PERMISSION FROM BAYSTONE INC.
© 2021 BAYSTONE. ALL RIGHTS RESERVED.

PROJECT NAME:
WORLD WILDLIFE HERITAGE MUSEUM
PRIVATE STORAGE WAREHOUSE, 1100 EVORA ROAD, CONCORD, CALIFORNIA 94520

PROJECT NUMBER:
1000

DATE
06 MARCH, 2023

PROJECT MANAGER
JC

DRAWN BY
BS

CHECKED BY
JC

REVISIONS

SEAL

UNLESS A PROFESSIONAL SEAL WITH SIGNATURE AND DATE IS AFFIXED, THIS DOCUMENT IS PRELIMINARY AND IS NOT INTENDED FOR CONSTRUCTION, RECORDING PURPOSES, OR IMPLEMENTATION

SHEET TITLE
FIRST FLOOR PLAN - CURB - 3/32" = 1'-0"

DATE AND TIME STAMP
3/8/2023 11:39:41 AM

SHEET NUMBER
A04.12



1 FIRST FLOOR PLAN - FLOORING
3/32" = 1'-0"

HATCH	FLOORING	AREA
	FLOORING - BACK OF HOUSE	1585 ft²
	FLOORING - EXHIBIT SPACE	22489 ft²
	FLOORING - MUSEUM ELEMENTS	1364 ft²
	FLOORING - WALKWAYS	13960 ft²
		39398 ft²

FLOORING	AREA
FLOORING - BACK OF HOUSE	
AV ROOM #1	217 ft²
AV ROOM #3	161 ft²
AV ROOM #4	171 ft²
AV ROOM #5	187 ft²
CLOSET 1	53 ft²
CLOSET 2	67 ft²
STAGING, STOAGE AND PREP.	727 ft²
	1585 ft²
FLOORING - EXHIBIT SPACE	
AMERICAN INDIAN ARTIFACTS	1633 ft²
ASIAN ARTIFACTS	939 ft²
BOAT DISPLAY	196 ft²
CHANGING AMERICAN INDIAN ARTIFACTS EXHIBIT	1131 ft²
CHILDREN'S EXPERIENCE CLASSROOM & CHANGING EXHIBIT	862 ft²
EAST TO WEST MEDIA ROOM	1988 ft²
EUROPE	832 ft²
EXHIBIT AREA	467 ft²
FISHING AND BOAT EXHIBIT HALLWAY	1675 ft²
FRESH WATER EXHIBIT	786 ft²
INUIT ARTIFACT	995 ft²
MARKET HUNTING AND CONSERVATION EXHIBIT	2728 ft²
MINING ARTIFACTS	1004 ft²
PALEOLITHIC ARTIFACTS	852 ft²
PASSAGE	355 ft²
SEA WATER EXHIBIT	2306 ft²
SENSORY EXHIBIT	568 ft²
TRAPPER'S ARTIFACTS	469 ft²
TRAVELING EXHIBIT	2704 ft²
	22489 ft²
FLOORING - MUSEUM ELEMENTS	
MUD HUT	158 ft²
SOD HUT	156 ft²
THEATRE	767 ft²
YURT / GER	284 ft²
	1364 ft²
FLOORING - WALKWAYS	
ASIAN ARTIFACTS	13960 ft²
	13960 ft²
	39398 ft²

WORLD WILDLIFE · HERITAGE MUSEUM · CONSERVATION · EDUCATION

BAYSTONE
1010 E. COMMERCIAL ROW RENO, NV. 89512
510.786.9663
INFO@BAYSTONE.COM
WWW.BAYSTONE.COM

THE DESIGNS / DRAWINGS SHOWN AND DESCRIBED HEREIN INCLUDING ALL TECHNICAL DRAWINGS, GRAPHIC REPRESENTATIONS & MODELS THERE OF, ARE PROPRIETARY & CANNOT BE COPIED, DUPLICATED OR COMMERCIALLY EXPLOITED IN WHOLE OR IN PART WITHOUT THE SOLE AND EXPRESS WRITTEN PERMISSION FROM BAYSTONE INC.
© 2021 BAYSTONE. ALL RIGHTS RESERVED.

PROJECT NAME: **WORLD WILDLIFE HERITAGE MUSEUM**
PRIVATE STORAGE WAREHOUSE, 1100 EVORA ROAD, CONCORD, CALIFORNIA 94520
PROJECT NUMBER: **1000**

DATE 06 MARCH, 2023
PROJECT MANAGER JC
DRAWN BY BS
CHECKED BY JC
REVISIONS
SEAL

UNLESS A PROFESSIONAL SEAL WITH SIGNATURE AND DATE IS AFFIXED, THIS DOCUMENT IS PRELIMINARY AND IS NOT INTENDED FOR CONSTRUCTION, RECORDING PURPOSES, OR IMPLEMENTATION

SHEET TITLE
FIRST FLOOR PLAN - FLOORING - 3/32" = 1'-0"

DATE AND TIME STAMP
3/8/2023 11:39:51 AM

SHEET NUMBER
A04.13

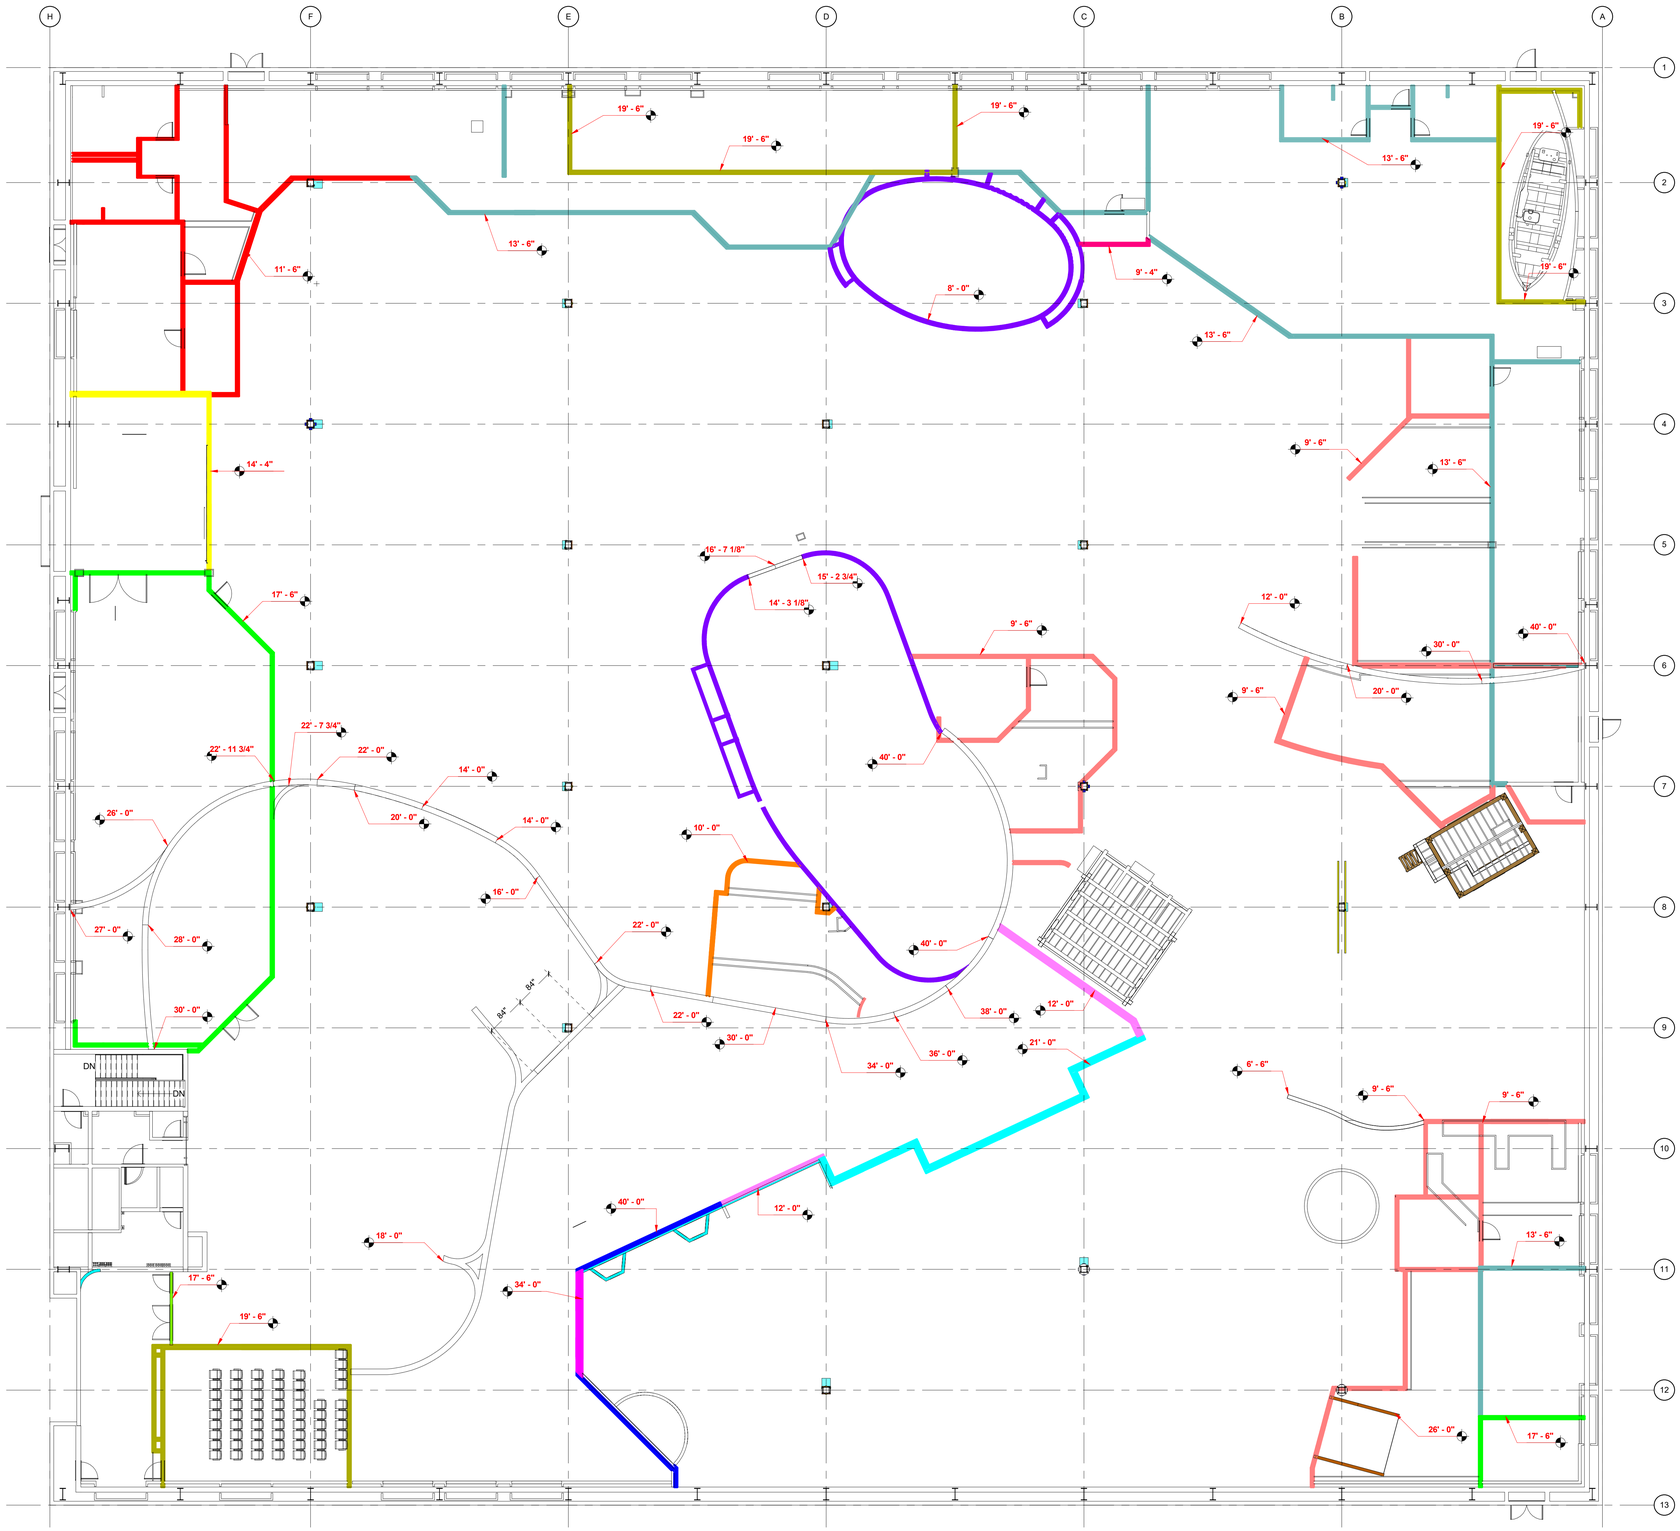

1 **FIRST FLOOR PLAN - WALL HEIGHTS**
3/32" = 1'-0"

WALL HEIGHTS

	8'
	9'-4"
	9'-6"
	10'-0"
	11'-6"
	12'-0"
	13'-6"
	14'-4"
	17'-6"
	19'-6"
	21'-0"
	34'-0"
	40'-0"

WORLD WILDLIFE · HERITAGE MUSEUM · CONSERVATION · EDUCATION

BAYSTONE
1010 E. COMMERCIAL ROW RENO, NV. 89512
510.786.9863
INFO@BAYSTONE.COM
WWW.BAYSTONE.COM

THE DESIGNS / DRAWINGS SHOWN AND DESCRIBED HEREIN INCLUDING ALL TECHNICAL DRAWINGS, GRAPHIC REPRESENTATIONS & MODELS THERE OF, ARE PROPRIETARY & CANNOT BE COPIED, DUPLICATED OR COMMERCIALLY EXPLOITED IN WHOLE OR IN PART WITHOUT THE SOLE AND EXPRESS WRITTEN PERMISSION FROM BAYSTONE INC.
© 2021 BAYSTONE. ALL RIGHTS RESERVED.

PROJECT NAME:
WORLD WILDLIFE HERITAGE MUSEUM
PRIVATE STORAGE WAREHOUSE, 1100 EVORA ROAD, CONCORD, CALIFORNIA 94520

PROJECT NUMBER:
1000

DATE
06 MARCH, 2023

PROJECT MANAGER
JC

DRAWN BY
BS

CHECKED BY
JC

REVISIONS

SEAL

UNLESS A PROFESSIONAL SEAL WITH SIGNATURE AND DATE IS AFFIXED, THIS DOCUMENT IS PRELIMINARY AND IS NOT INTENDED FOR CONSTRUCTION, RECORDING PURPOSES, OR IMPLEMENTATION

SHEET TITLE
FIRST FLOOR PLAN - WALL HEIGHTS - 3/32" = 1'-0"

DATE AND TIME STAMP
3/8/2023 11:39:54 AM

SHEET NUMBER
A04.14

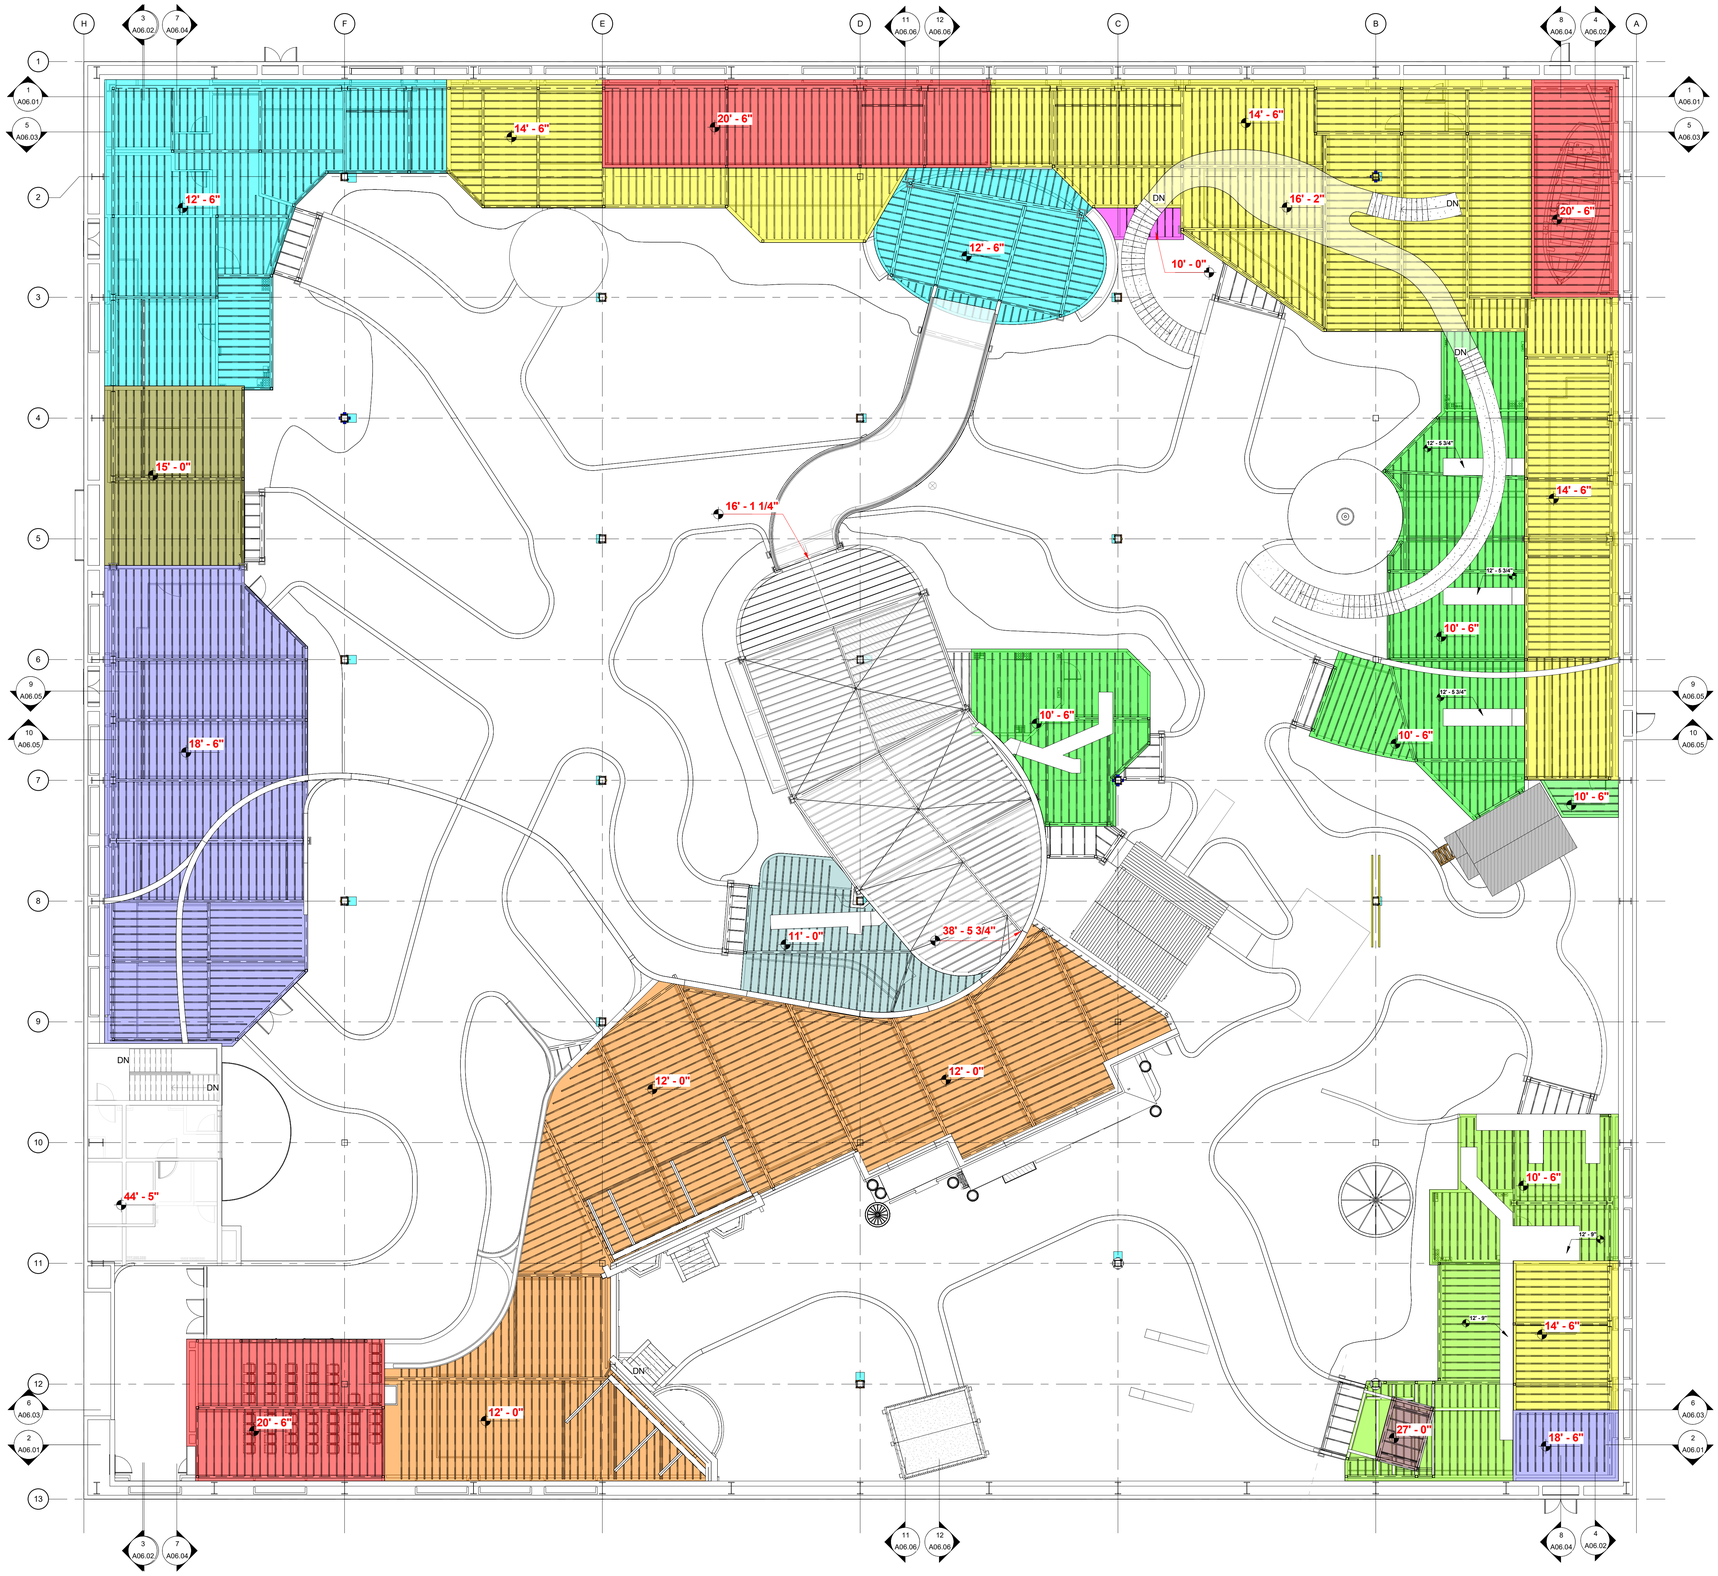

1 **FIRST FLOOR PLAN - T.O.S**
3/32" = 1'-0"

LEGEND - TOS HTS.	
	10'-0"
	10'-6"
	11'-0"
	12'-0"
	12'-6"
	14'-6"
	15'-0"
	18'-6"
	20'-6"
	27'-0"

BAYSTONE

1010 E. COMMERCIAL ROW RENO, NV. 89512
510.786.9663
INFO@BAYSTONE.COM
WWW.BAYSTONE.COM

THE DESIGNS / DRAWINGS SHOWN AND DESCRIBED HEREIN INCLUDING ALL TECHNICAL DRAWINGS, GRAPHIC REPRESENTATIONS & MODELS THERE OF, ARE PROPRIETARY & CANNOT BE COPIED, DUPLICATED OR COMMERCIALLY EXPLOITED IN WHOLE OR IN PART WITHOUT THE SOLE AND EXPRESS WRITTEN PERMISSION FROM BAYSTONE INC.
© 2021 BAYSTONE. ALL RIGHTS RESERVED.

PROJECT NAME:
WORLD WILDLIFE HERITAGE MUSEUM
PRIVATE STORAGE WAREHOUSE, 1100 EVORA ROAD, CONCORD, CALIFORNIA 94520

PROJECT NUMBER:
1000

DATE
06 MARCH, 2023

PROJECT MANAGER
JC

DRAWN BY
BS

CHECKED BY
JC

REVISIONS

SEAL

UNLESS A PROFESSIONAL SEAL WITH SIGNATURE AND DATE IS AFFIXED, THIS DOCUMENT IS PRELIMINARY AND IS NOT INTENDED FOR CONSTRUCTION, RECORDING PURPOSES, OR IMPLEMENTATION

SHEET TITLE
FIRST FLOOR PLAN - T.O.S - 3/32" = 1'-0"

DATE AND TIME STAMP
3/8/2023 11:40:03 AM

SHEET NUMBER
A04.15

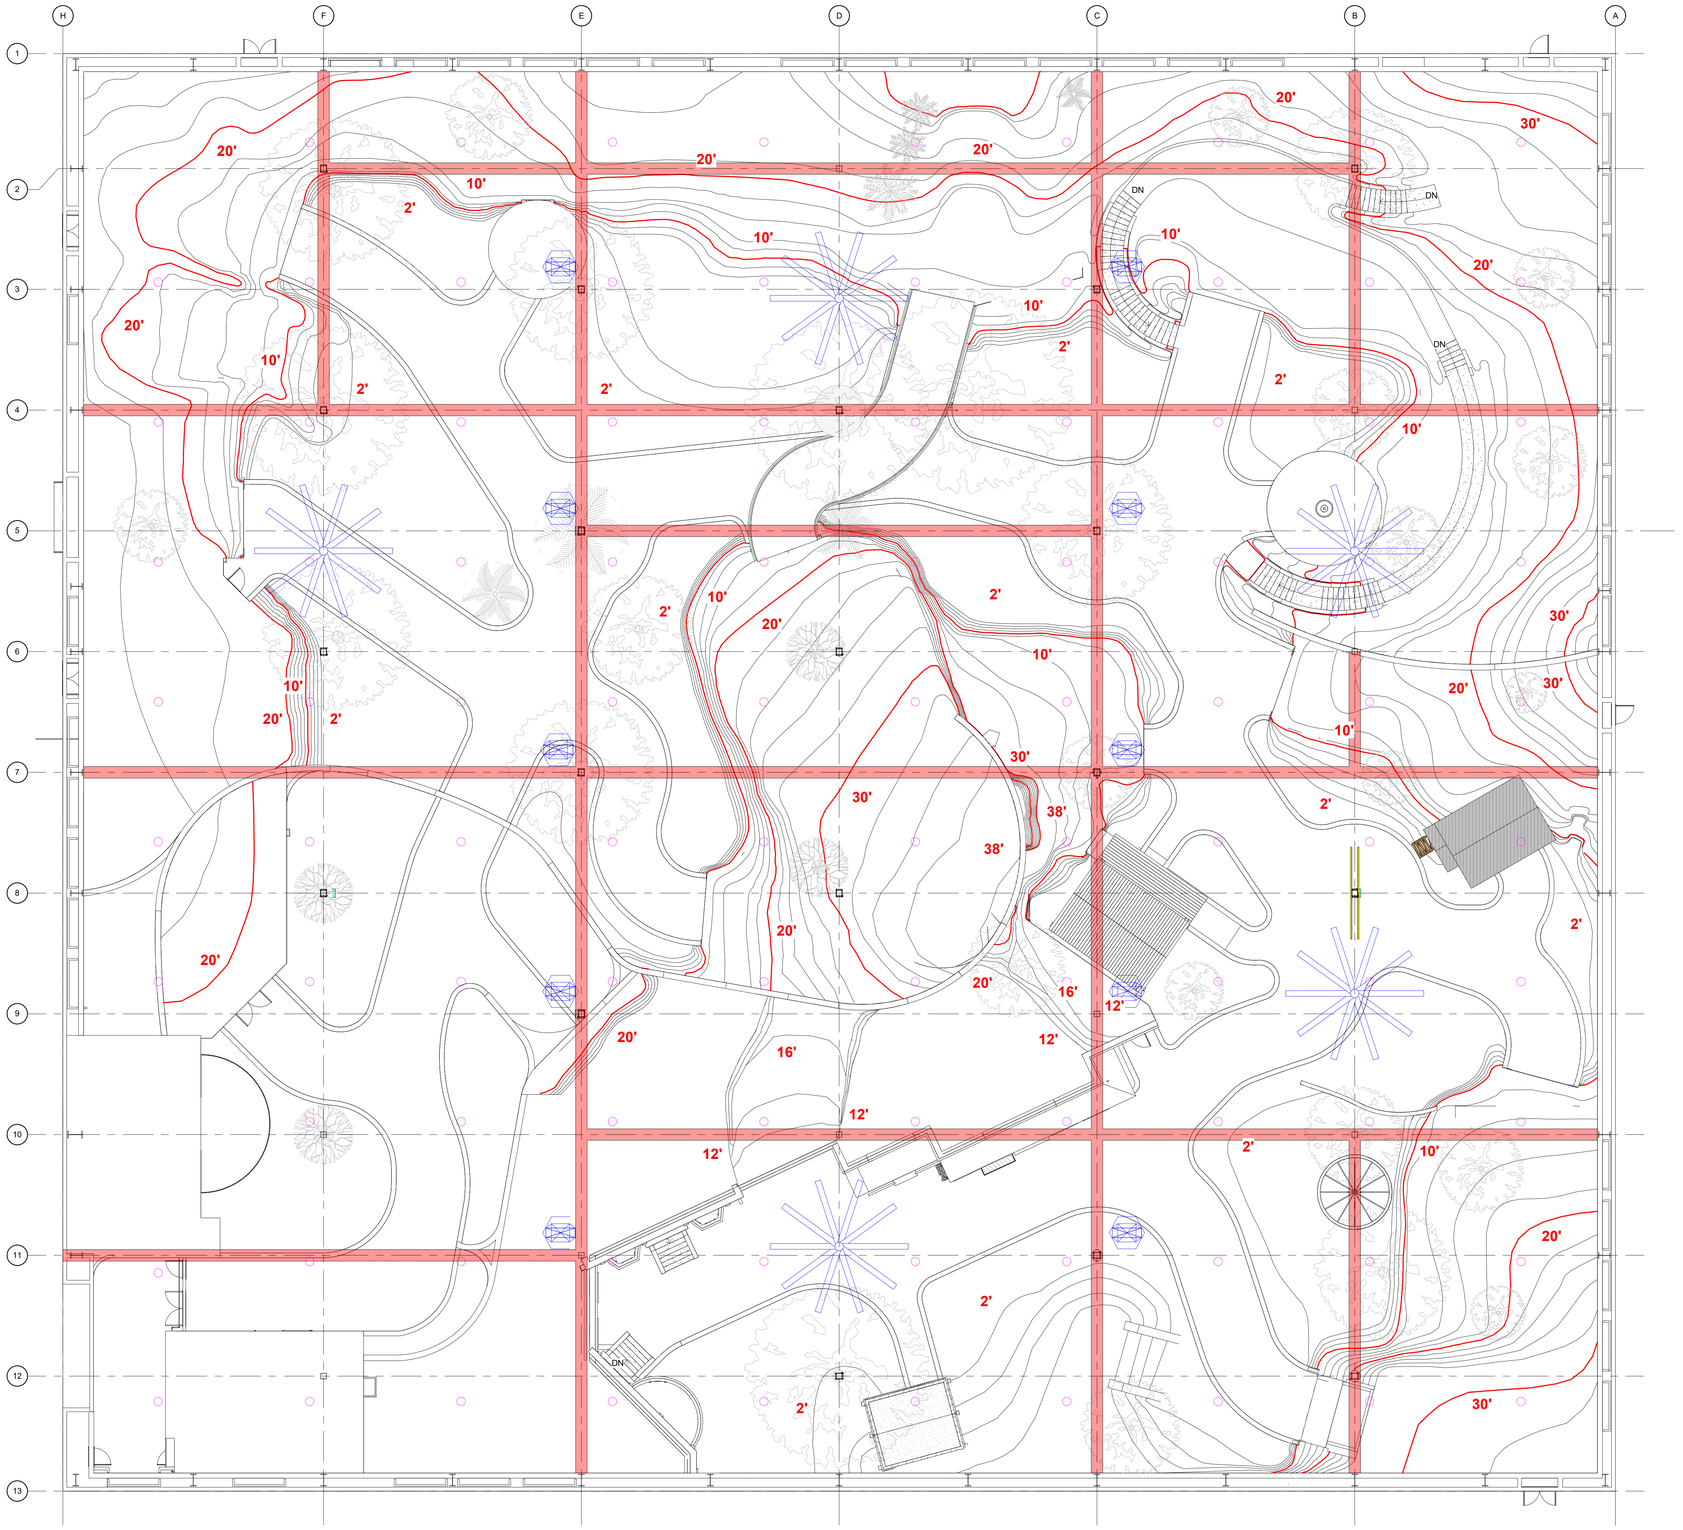

1 **FANS & DIFFUSER OVERLAY**
3/32" = 1'-0"

BAYSTONE
1010 E. COMMERCIAL ROW RENO, NV. 89512
510.786.9863
INFO@BAYSTONE.COM
WWW.BAYSTONE.COM

THE DESIGNS / DRAWINGS SHOWN AND DESCRIBED HEREIN INCLUDING ALL TECHNICAL DRAWINGS, GRAPHIC REPRESENTATIONS & MODELS THERE OF, ARE PROPRIETARY & CANNOT BE COPIED, DUPLICATED OR COMMERCIALLY EXPLOITED IN WHOLE OR IN PART WITHOUT THE SOLE AND EXPRESS WRITTEN PERMISSION FROM BAYSTONE INC.
© 2021 BAYSTONE. ALL RIGHTS RESERVED.

PROJECT NAME:
WORLD WILDLIFE HERITAGE MUSEUM
PRIVATE STORAGE WAREHOUSE, 1100 EVORA ROAD, CONCORD, CALIFORNIA 94520

PROJECT NUMBER:
1000

DATE
06 MARCH, 2023

PROJECT MANAGER
JC

DRAWN BY
BS

CHECKED BY
JC

REVISIONS

SEAL

UNLESS A PROFESSIONAL SEAL WITH SIGNATURE AND DATE IS AFFIXED, THIS DOCUMENT IS PRELIMINARY AND IS NOT INTENDED FOR CONSTRUCTION, RECORDING PURPOSES, OR IMPLEMENTATION

SHEET TITLE
FIRST FLOOR PLAN - FANS & DIFFUSER OVERLAY - 3/32" = 1'-0"

DATE AND TIME STAMP
3/8/2023 11:40:09 AM

SHEET NUMBER
A04.16

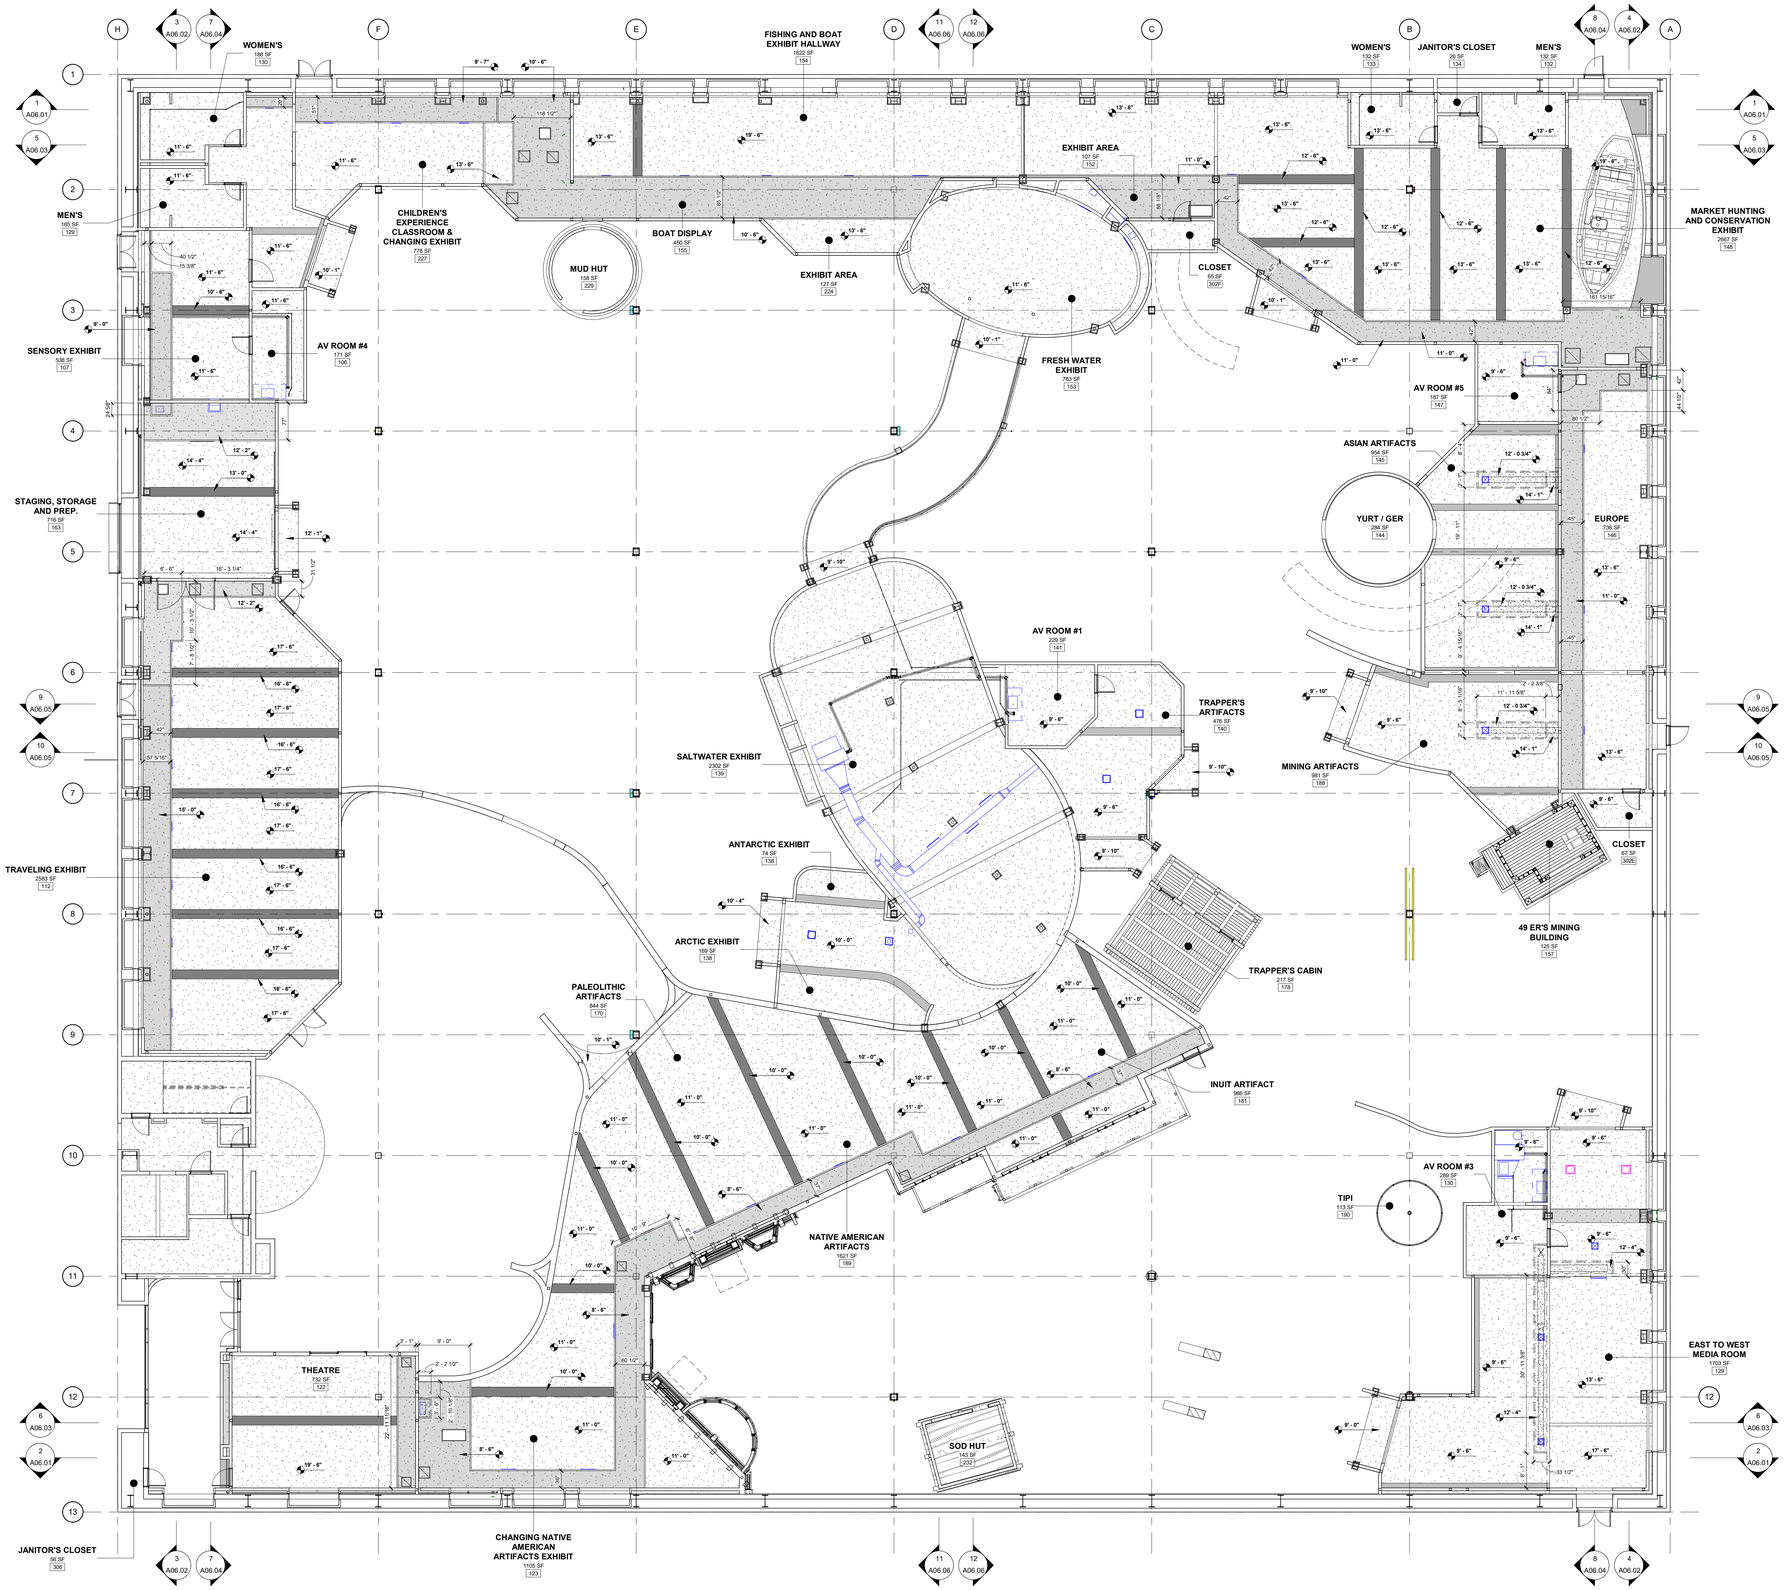

1 RCP - FIRST FLOOR PLAN
3/32" = 1'-0"

LEGEND - RCP

	CEILING
	SOFFIT
	BEAM WRAP

BAYSTONE

1010 E. COMMERCIAL ROW RENO, NV. 89512
510.786.9863
INFO@BAYSTONE.COM
WWW.BAYSTONE.COM

THE DESIGNS / DRAWINGS SHOWN AND DESCRIBED HEREIN INCLUDING ALL TECHNICAL DRAWINGS, GRAPHIC REPRESENTATIONS & MODELS THERE OF, ARE PROPRIETARY & CANNOT BE COPIED, DUPLICATED OR COMMERCIALLY EXPLOITED IN WHOLE OR IN PART WITHOUT THE SOLE AND EXPRESS WRITTEN PERMISSION FROM BAYSTONE INC.
© 2021 BAYSTONE. ALL RIGHTS RESERVED.

PROJECT NAME:
WORLD WILDLIFE HERITAGE MUSEUM
PRIVATE STORAGE WAREHOUSE, 1100 EVORA ROAD, CONCORD, CALIFORNIA 94520

PROJECT NUMBER:
1000

DATE
06 MARCH, 2023

PROJECT MANAGER
JC

DRAWN BY
BS

CHECKED BY
JC

REVISIONS

SEAL

UNLESS A PROFESSIONAL SEAL WITH SIGNATURE AND DATE IS AFFIXED, THIS DOCUMENT IS PRELIMINARY AND IS NOT INTENDED FOR CONSTRUCTION, RECORDING PURPOSES, OR IMPLEMENTATION

SHEET TITLE
RCP - FIRST FLOOR PLAN - 3/32" = 1'-0"

DATE AND TIME STAMP
3/8/2023 11:40:41 AM

SHEET NUMBER
A05.01

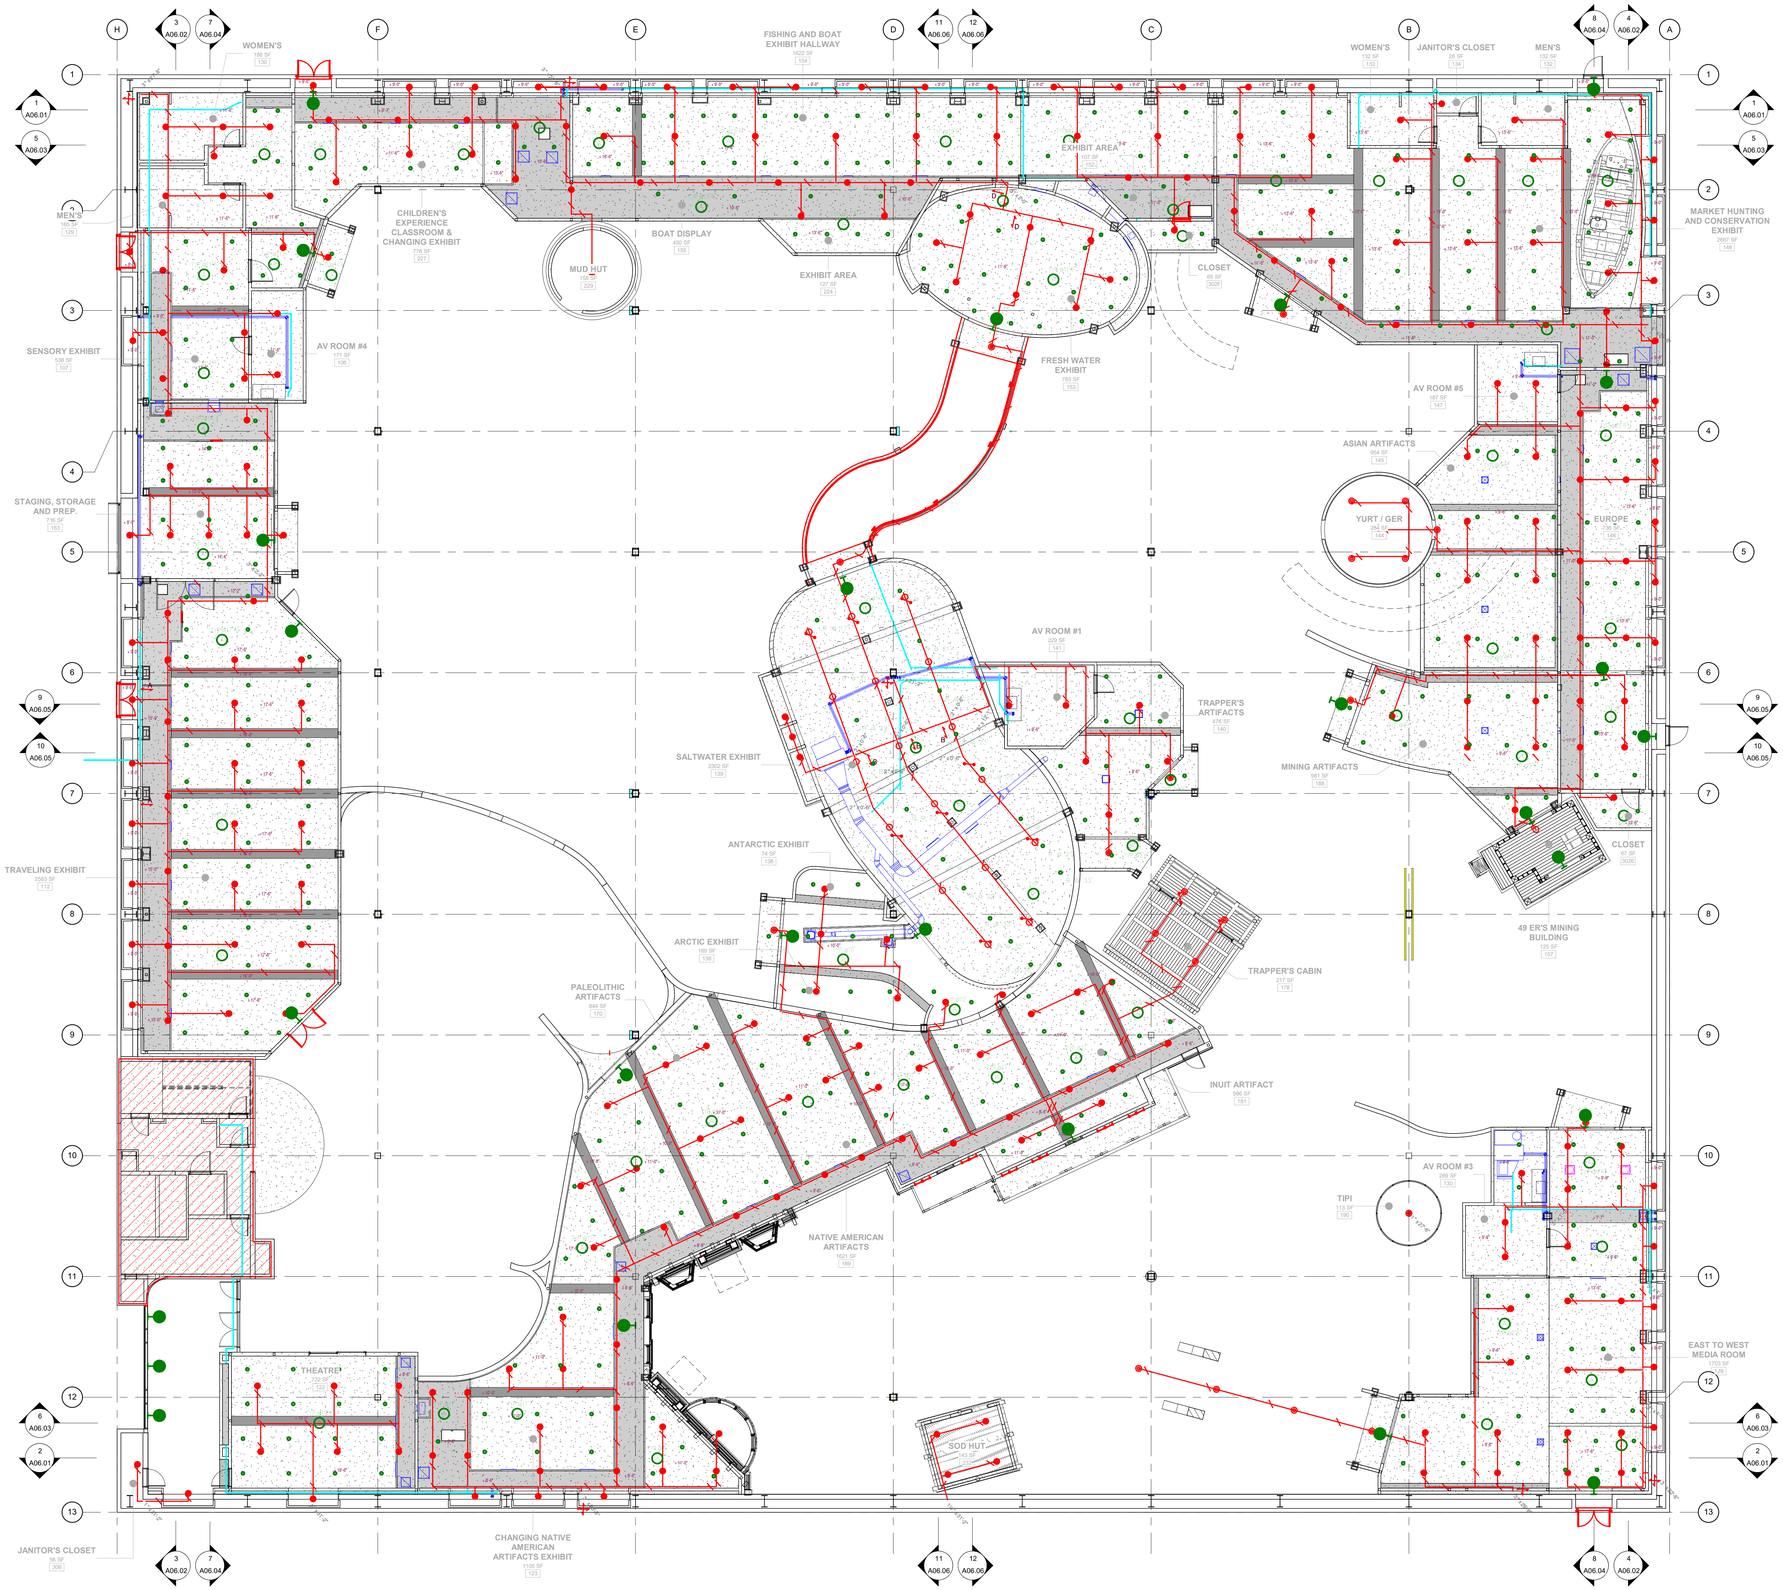

1 **RCP - CEILING AND MEP OVERLAY**
3/32" = 1'-0"

LEGEND - RCP

- CEILING
- SOFFIT
- BEAM WRAP

LEGEND - MEP OVERLAP

- HVAC
- LIGHTING
- PLUMBING
- FIRE SPRINKLER

WORLD WILDLIFE · HERITAGE MUSEUM · CONSERVATION · EDUCATION

BAYSTONE
1010 E. COMMERCIAL ROW RENO, NV. 89512
510.786.9663
INFO@BAYSTONE.COM
WWW.BAYSTONE.COM

THE DESIGNS / DRAWINGS SHOWN AND DESCRIBED HEREIN INCLUDING ALL TECHNICAL DRAWINGS, GRAPHIC REPRESENTATIONS & MODELS THERE OF, ARE PROPRIETARY & CANNOT BE COPIED, DUPLICATED OR COMMERCIALLY EXPLOITED IN WHOLE OR IN PART WITHOUT THE SOLE AND EXPRESS WRITTEN PERMISSION FROM BAYSTONE INC.
© 2021 BAYSTONE. ALL RIGHTS RESERVED.

PROJECT NAME:
WORLD WILDLIFE HERITAGE MUSEUM
PRIVATE STORAGE WAREHOUSE, 1100 EVORA ROAD, CONCORD, CALIFORNIA 94520

PROJECT NUMBER: **1000**

DATE: 06 MARCH, 2023

PROJECT MANAGER: JC

DRAWN BY: BS

CHECKED BY: JC

REVISIONS

SEAL

UNLESS A PROFESSIONAL SEAL WITH SIGNATURE AND DATE IS AFFIXED, THIS DOCUMENT IS PRELIMINARY AND IS NOT INTENDED FOR CONSTRUCTION, RECORDING PURPOSES, OR IMPLEMENTATION

SHEET TITLE
RCP - CEILING AND MEP OVERLAY - 3/32" = 1'-0"

DATE AND TIME STAMP
3/8/2023 11:40:47 AM

SHEET NUMBER
A05.02

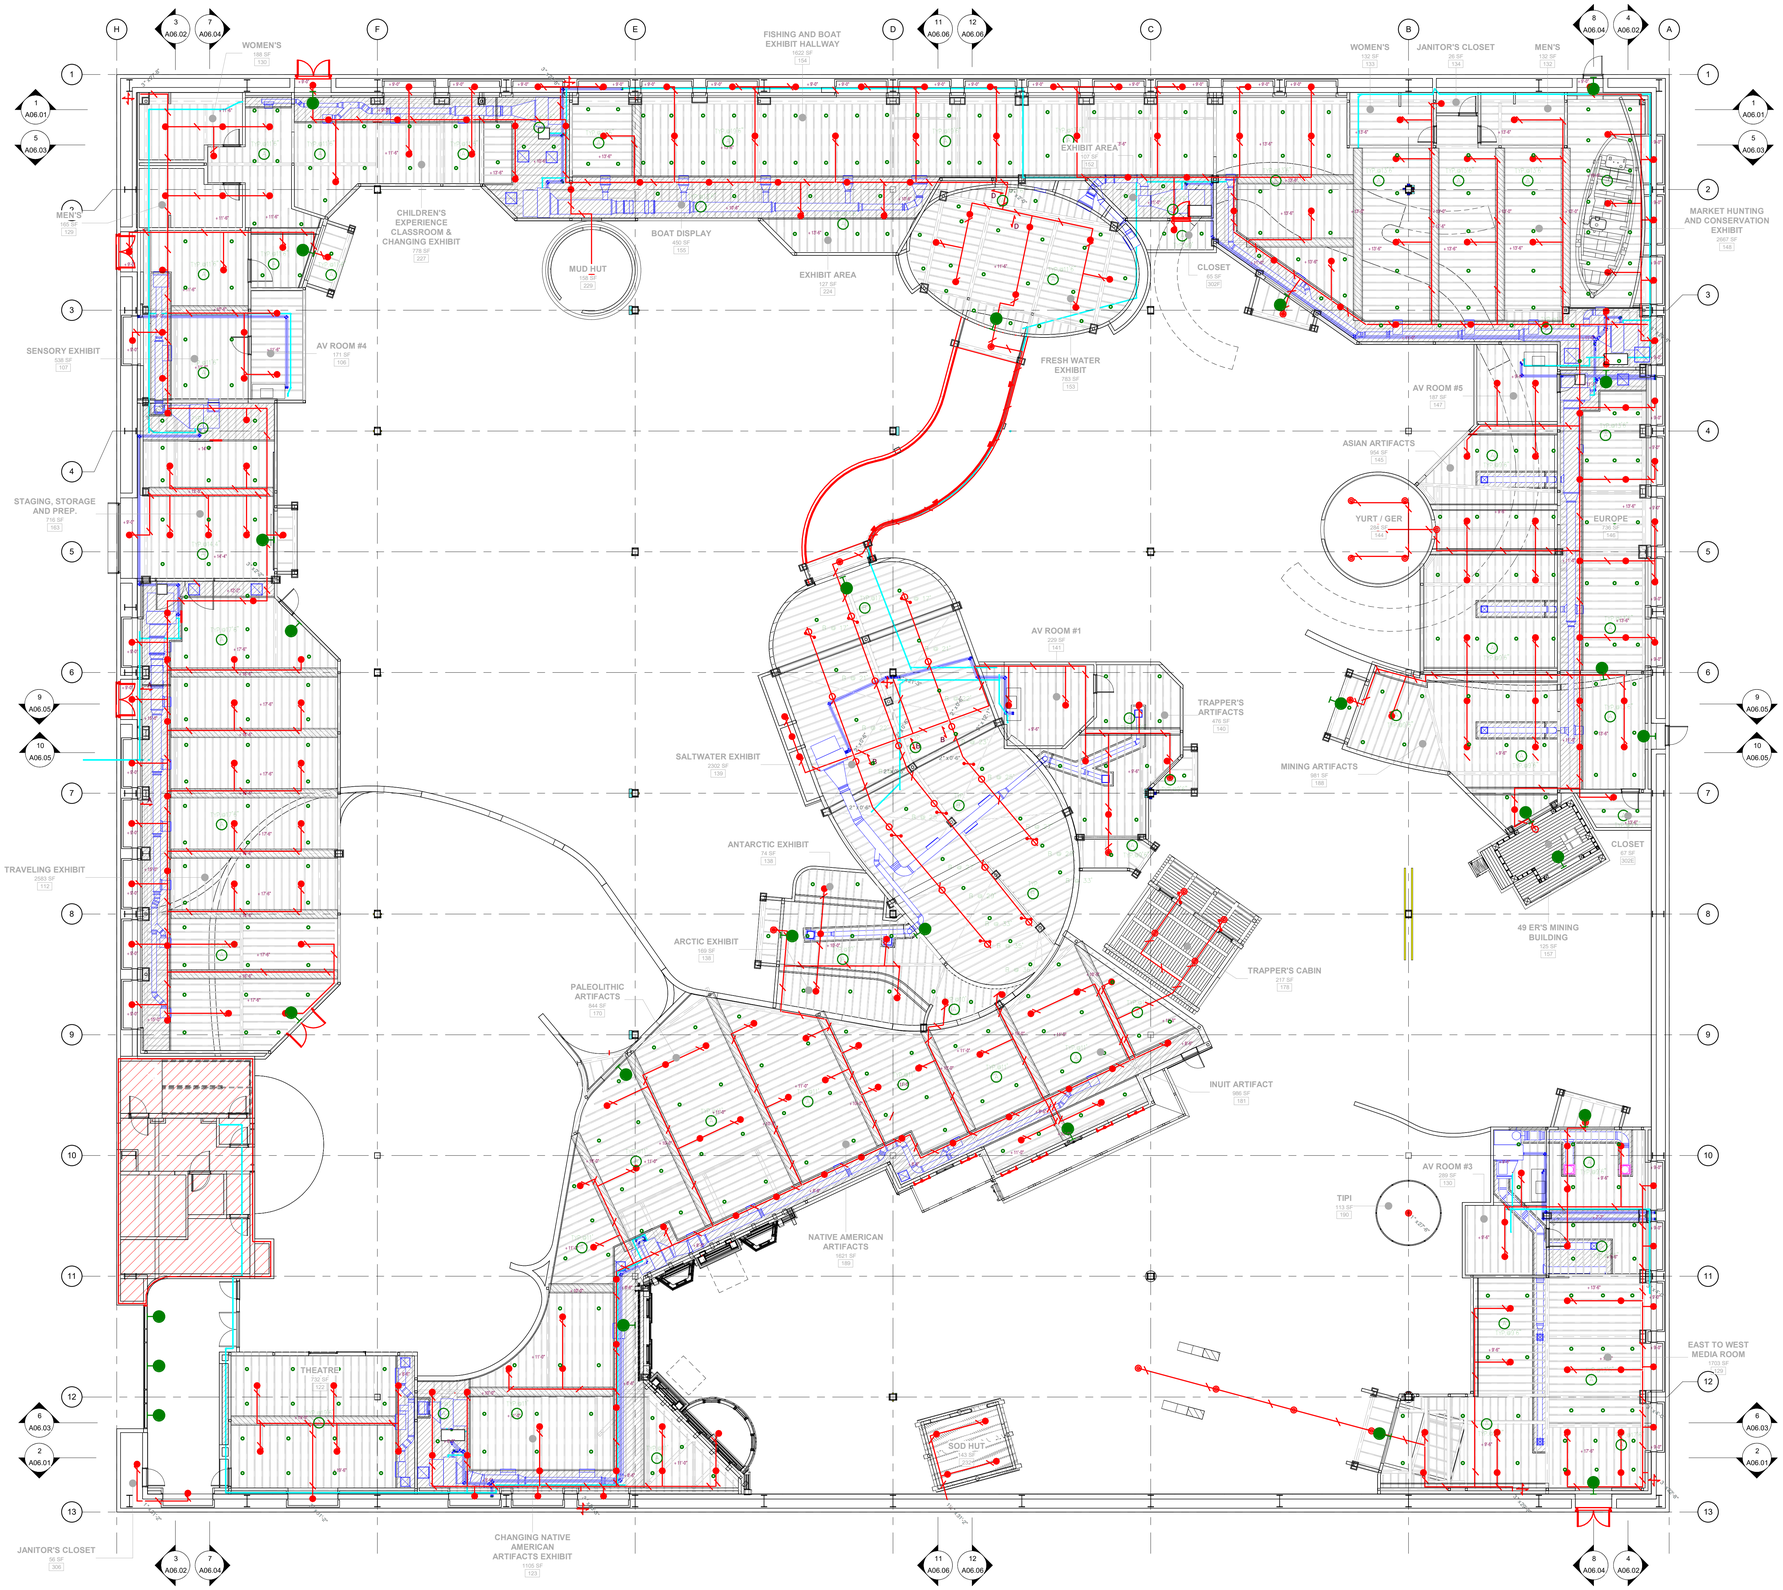

1 **RCP - FRAMING AND MEP OVERLAY**
3/32" = 1'-0"

LEGEND - MEP OVERLAP

	HVAC
	LIGHTING
	PLUMBING
	FIRE SPRINKLER

WORLD WILDLIFE - HERITAGE MUSEUM · CONSERVATION · EDUCATION

BAYSTONE

1010 E. COMMERCIAL ROW RENO, NV. 89512
510.786.9663
INFO@BAYSTONE.COM
WWW.BAYSTONE.COM

THE DESIGNS / DRAWINGS SHOWN AND DESCRIBED HEREIN INCLUDING ALL TECHNICAL DRAWINGS, GRAPHIC REPRESENTATIONS & MODELS THERE OF, ARE PROPRIETARY & CANNOT BE COPIED, DUPLICATED OR COMMERCIALLY EXPLOITED IN WHOLE OR IN PART WITHOUT THE SOLE AND EXPRESS WRITTEN PERMISSION FROM BAYSTONE INC.
© 2021 BAYSTONE. ALL RIGHTS RESERVED.

PROJECT NAME:
WORLD WILDLIFE HERITAGE MUSEUM
PRIVATE STORAGE WAREHOUSE, 1100 EVORA ROAD, CONCORD, CALIFORNIA 94520

PROJECT NUMBER:
1000

DATE
06 MARCH, 2023

PROJECT MANAGER
JC

DRAWN BY
BS

CHECKED BY
JC

REVISIONS

SEAL

UNLESS A PROFESSIONAL SEAL WITH SIGNATURE AND DATE IS AFFIXED, THIS DOCUMENT IS PRELIMINARY AND IS NOT INTENDED FOR CONSTRUCTION, RECORDING PURPOSES, OR IMPLEMENTATION

SHEET TITLE
RCP - FRAMING AND MEP OVERLAY - 3/32" = 1'-0"

DATE AND TIME STAMP
3/8/2023 11:40:58 AM

SHEET NUMBER
A05.03

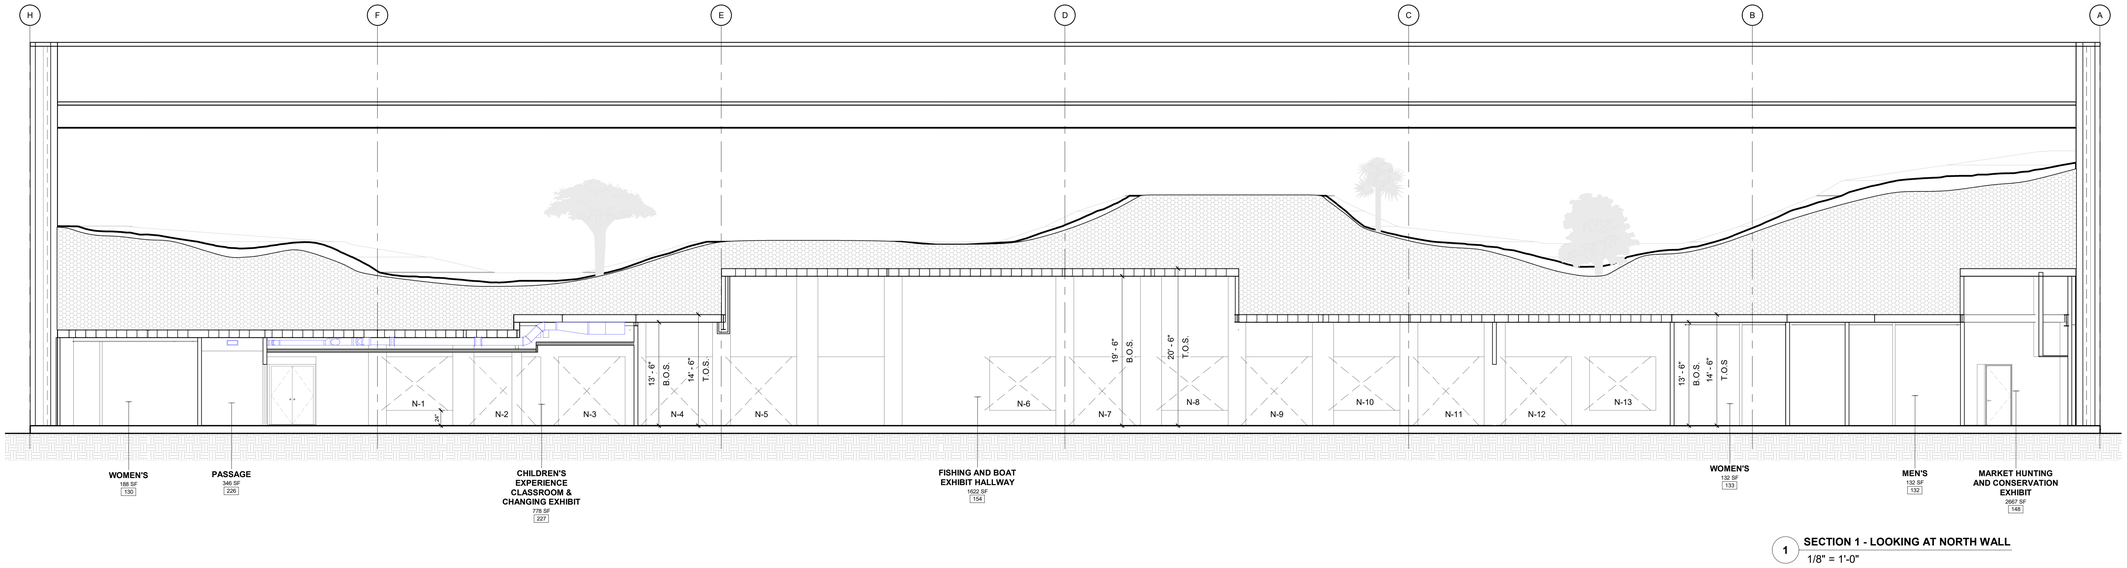

1 **SECTION 1 - LOOKING AT NORTH WALL**
1/8" = 1'-0"

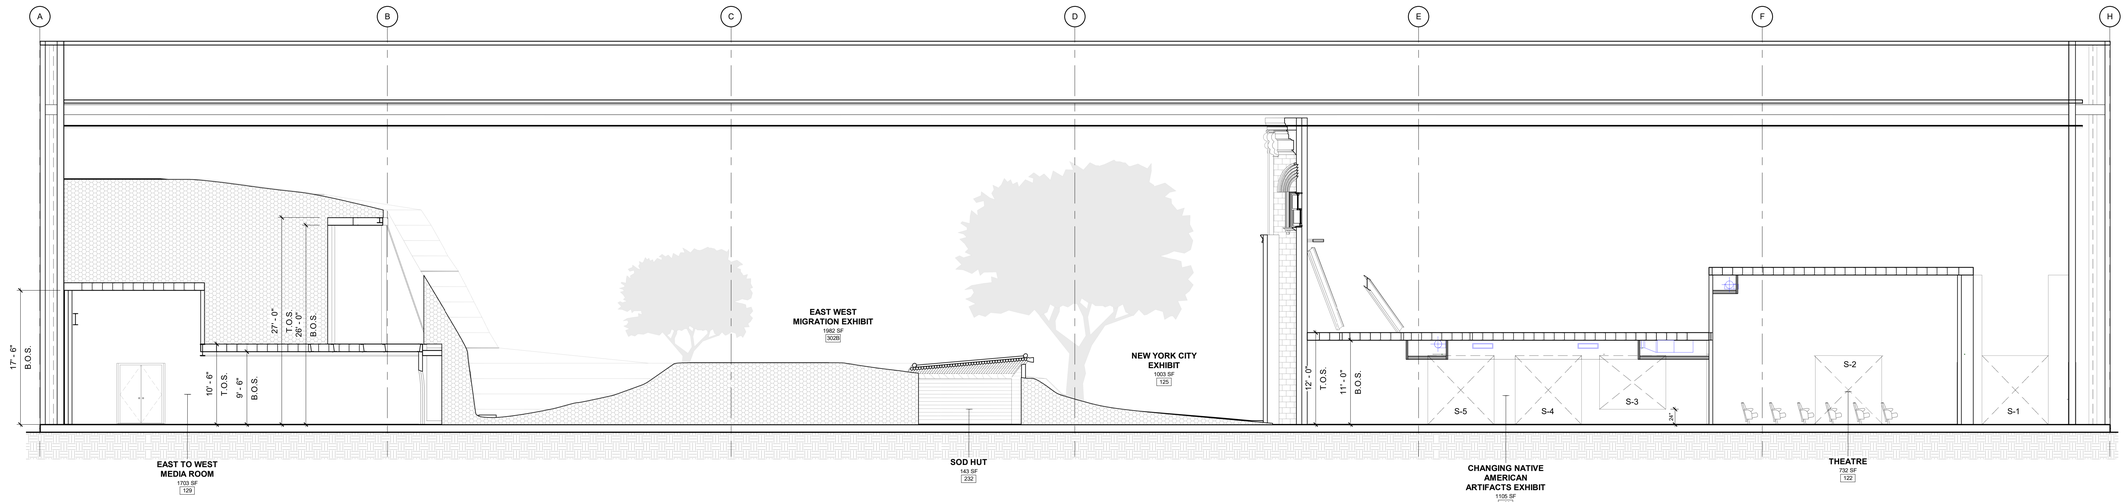

2 **SECTION 2 - LOOKING AT SOUTH WALL**
1/8" = 1'-0"

KEY PLAN

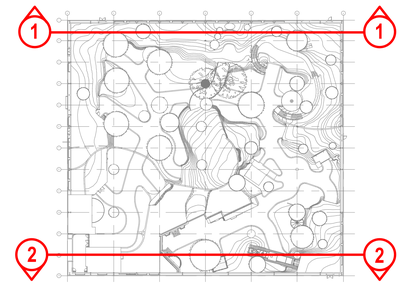

BAYSTONE

1010 E. COMMERCIAL ROW RENO, NV. 89512
510.786.9863
INFO@BAYSTONE.COM
WWW.BAYSTONE.COM

THE DESIGNS / DRAWINGS SHOWN AND DESCRIBED HEREIN INCLUDING ALL TECHNICAL DRAWINGS, GRAPHIC REPRESENTATIONS & MODELS THERE OF, ARE PROPRIETARY & CANNOT BE COPIED, DUPLICATED OR COMMERCIALLY EXPLOITED IN WHOLE OR IN PART WITHOUT THE SOLE AND EXPRESS WRITTEN PERMISSION FROM BAYSTONE INC. © 2021 BAYSTONE. ALL RIGHTS RESERVED.

PROJECT NAME:
WORLD WILDLIFE HERITAGE MUSEUM
PRIVATE STORAGE WAREHOUSE, 1100 EVORA ROAD, CONCORD, CALIFORNIA 94520

PROJECT NUMBER:
1000

DATE
06 MARCH, 2023

PROJECT MANAGER
JC

DRAWN BY
BS

CHECKED BY
JC

REVISIONS

SEAL

UNLESS A PROFESSIONAL SEAL WITH SIGNATURE AND DATE IS AFFIXED, THIS DOCUMENT IS PRELIMINARY AND IS NOT INTENDED FOR CONSTRUCTION, RECORDING PURPOSES, OR IMPLEMENTATION

SHEET TITLE
SECTIONS - OVERALL - 1/8" = 1'-0"

DATE AND TIME STAMP
3/8/2023 11:41:49 AM

SHEET NUMBER
A06.01

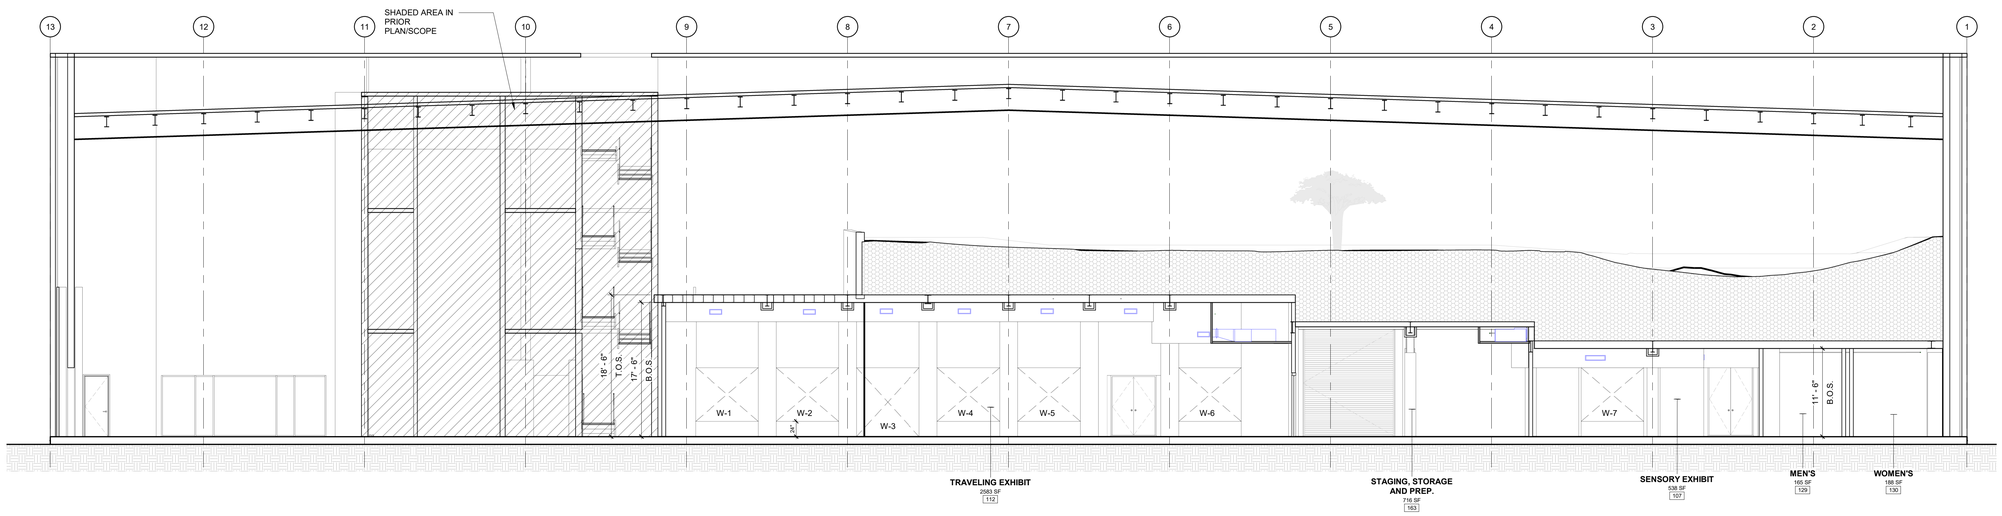

3 **SECTION 4 - LOOKING AT WEST WALL**
1/8" = 1'-0"

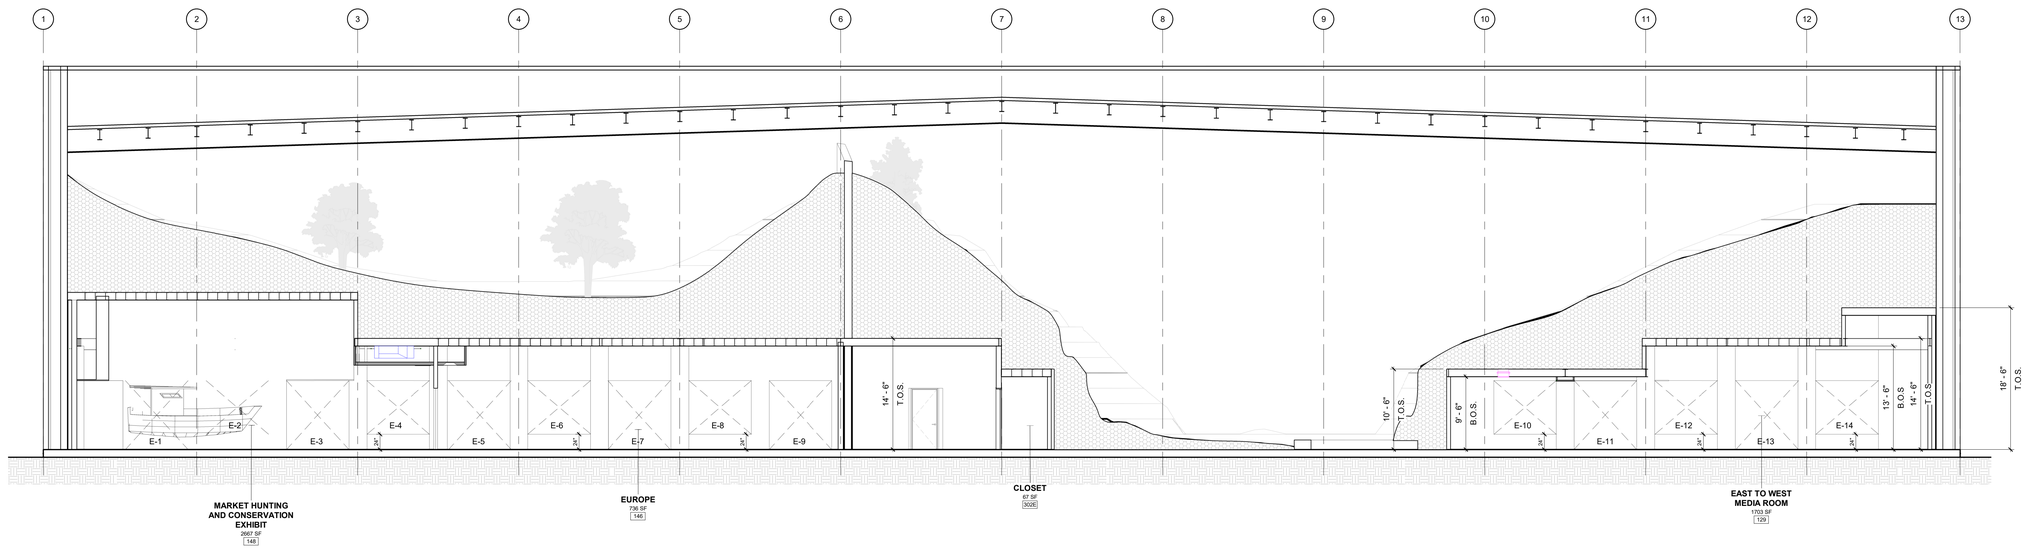

4 **SECTION 3 - LOOKING AT EAST WALL**
1/8" = 1'-0"

KEY PLAN

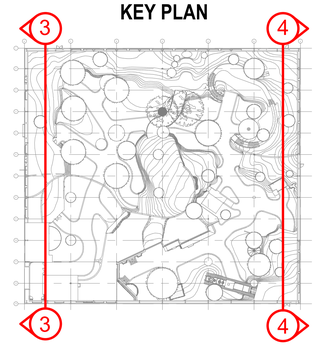

BAYSTONE
1010 E. COMMERCIAL ROW RENO, NV. 89512
510.786.9863
INFO@BAYSTONE.COM
WWW.BAYSTONE.COM

THE DESIGNS / DRAWINGS SHOWN AND DESCRIBED HEREIN INCLUDING ALL TECHNICAL DRAWINGS, GRAPHIC REPRESENTATIONS & MODELS THERE OF, ARE PROPRIETARY & CANNOT BE COPIED, DUPLICATED OR COMMERCIALLY EXPLOITED IN WHOLE OR IN PART WITHOUT THE SOLE AND EXPRESS WRITTEN PERMISSION FROM BAYSTONE INC.
© 2021 BAYSTONE. ALL RIGHTS RESERVED.

PROJECT NAME:
WORLD WILDLIFE HERITAGE MUSEUM
PRIVATE STORAGE WAREHOUSE, 1100 EVORA ROAD, CONCORD, CALIFORNIA 94520

PROJECT NUMBER:
1000

DATE
06 MARCH, 2023

PROJECT MANAGER
JC

DRAWN BY
BS

CHECKED BY
JC

REVISIONS

SEAL

UNLESS A PROFESSIONAL SEAL WITH SIGNATURE AND DATE IS AFFIXED, THIS DOCUMENT IS PRELIMINARY AND IS NOT INTENDED FOR CONSTRUCTION, RECORDING PURPOSES, OR IMPLEMENTATION

SHEET TITLE
SECTIONS - OVERALL - 1/8" = 1'-0"

DATE AND TIME STAMP
3/8/2023 11:42:07 AM

SHEET NUMBER
A06.02

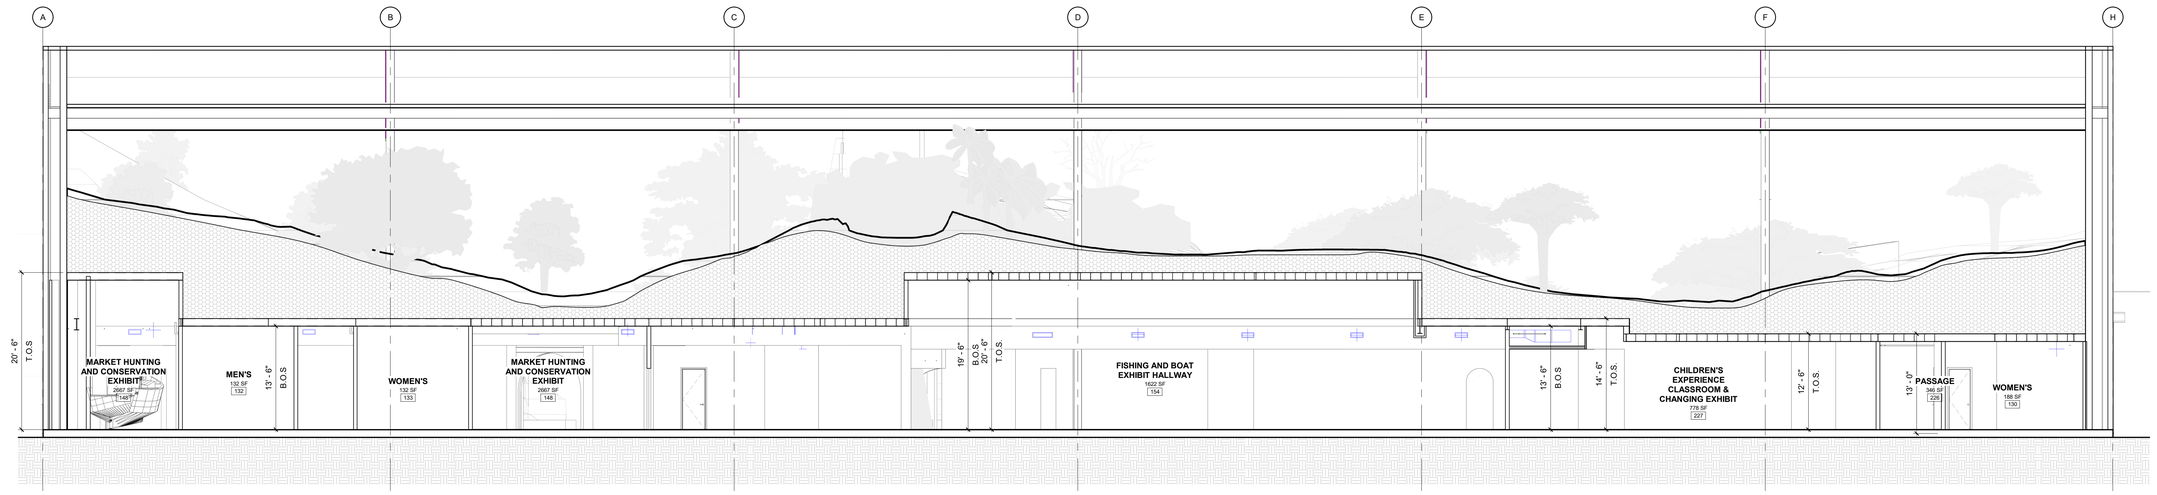

5 **SECTION 5 - OVERALL**
1/8" = 1'-0"

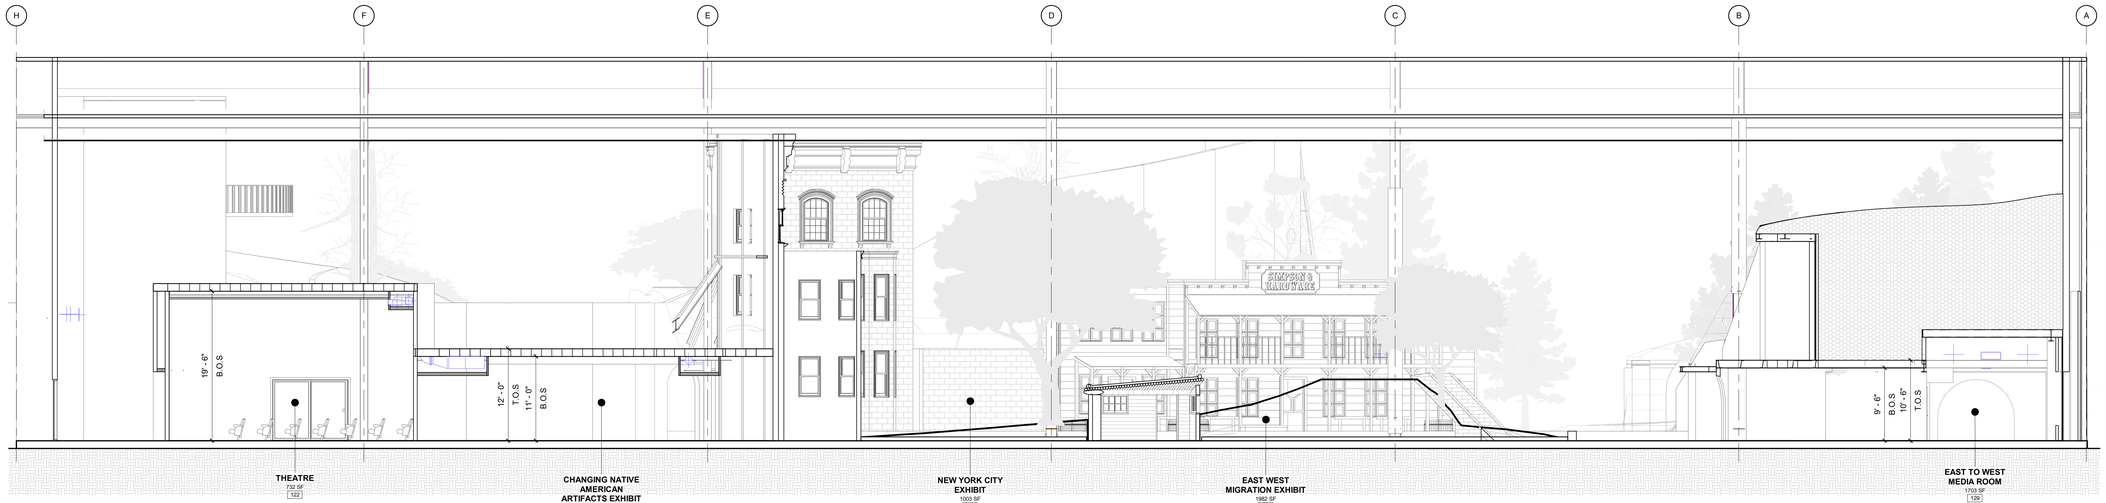

6 **SECTION 6 - OVERALL**
1/8" = 1'-0"

KEY PLAN

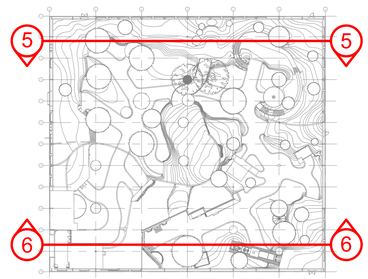

WORLD WILDLIFE • HERITAGE MUSEUM • CONSERVATION • EDUCATION

BAYSTONE

1010 E. COMMERCIAL ROW RENO, NV. 89512
510.786.9663
INFO@BAYSTONE.COM
WWW.BAYSTONE.COM

THE DESIGNS / DRAWINGS SHOWN AND DESCRIBED HEREIN INCLUDING ALL TECHNICAL DRAWINGS, GRAPHIC REPRESENTATIONS & MODELS THERE OF, ARE PROPRIETARY & CANNOT BE COPIED, DUPLICATED OR COMMERCIALLY EXPLOITED IN WHOLE OR IN PART WITHOUT THE SOLE AND EXPRESS WRITTEN PERMISSION FROM BAYSTONE INC.
© 2021 BAYSTONE. ALL RIGHTS RESERVED.

PROJECT NAME:
WORLD WILDLIFE HERITAGE MUSEUM
PRIVATE STORAGE WAREHOUSE, 1100 EVORA ROAD, CONCORD, CALIFORNIA 94520

PROJECT NUMBER:
1000

DATE
06 MARCH, 2023

PROJECT MANAGER
JC

DRAWN BY
BS

CHECKED BY
JC

REVISIONS

SEAL

UNLESS A PROFESSIONAL SEAL WITH SIGNATURE AND DATE IS AFFIXED, THIS DOCUMENT IS PRELIMINARY AND IS NOT INTENDED FOR CONSTRUCTION, RECORDING PURPOSES, OR IMPLEMENTATION

SHEET TITLE
SECTIONS - OVERALL - 1/8" = 1'-0"

DATE AND TIME STAMP
3/8/2023 11:42:34 AM

SHEET NUMBER
A06.03

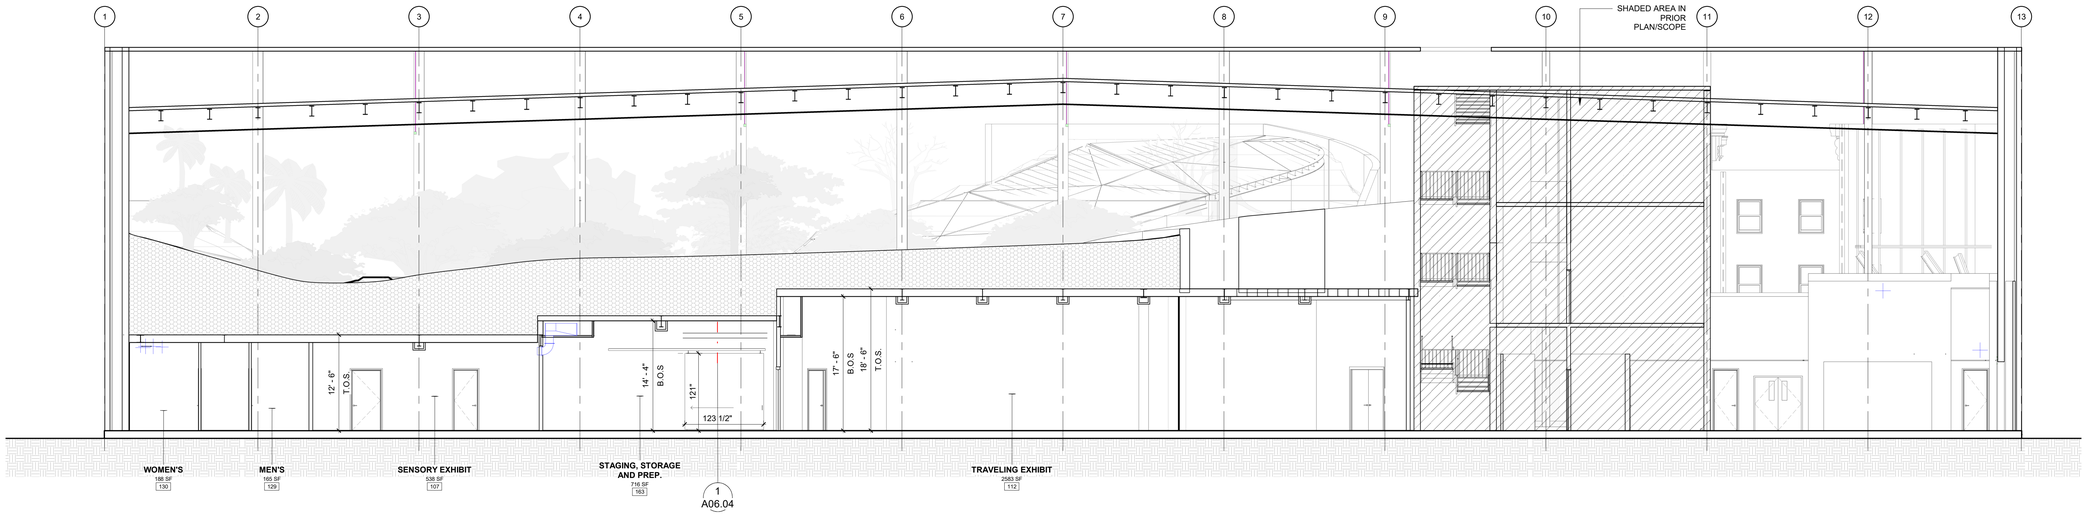

7 **SECTION 7 - OVERALL**
1/8" = 1'-0"

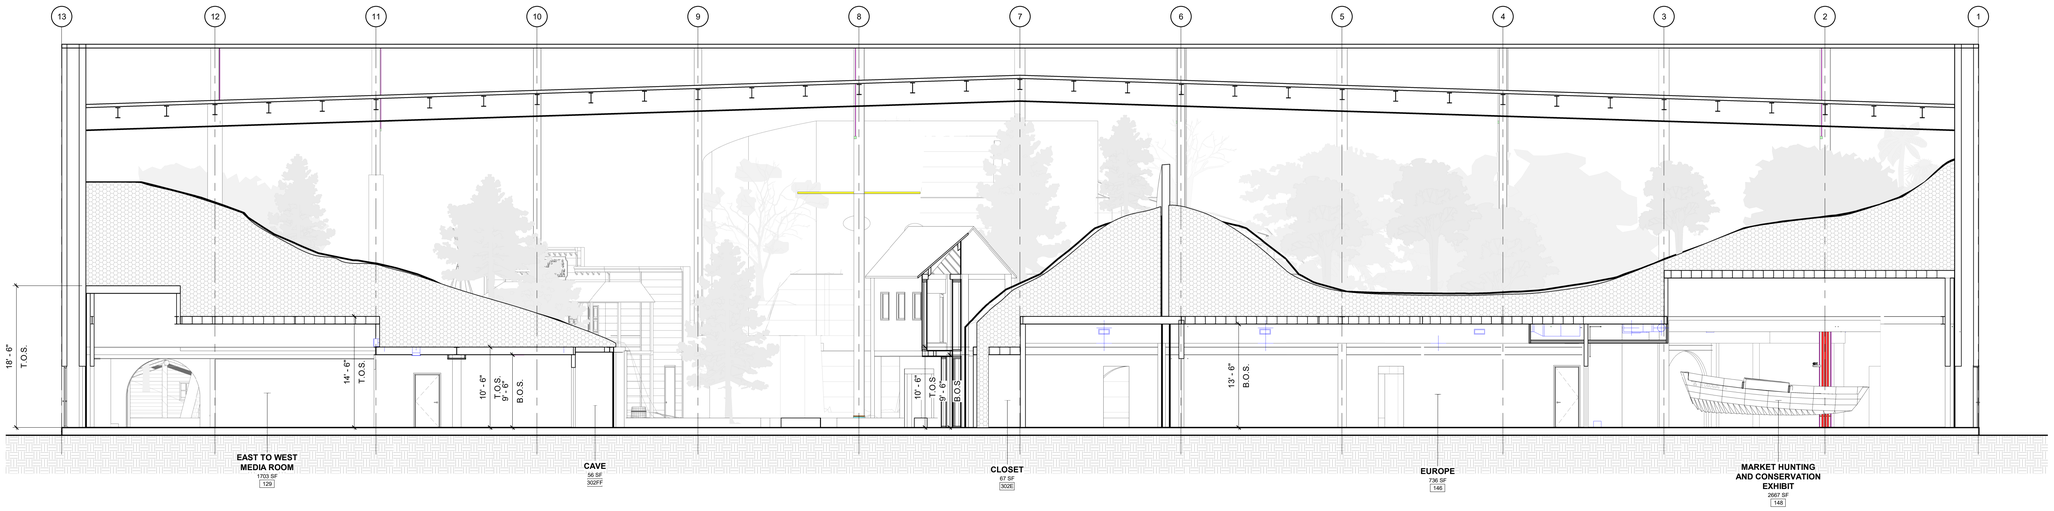

8 **SECTION 8 - OVERALL**
1/8" = 1'-0"

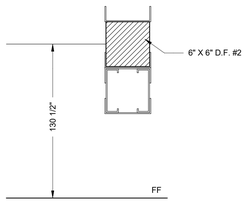

1 **DETAIL - BARN DOOR HEADER**
1 1/2" = 1'-0"

KEY PLAN

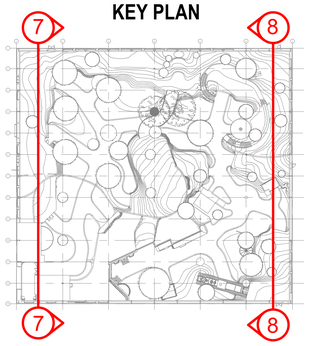

BAYSTONE
1010 E. COMMERCIAL ROW RENO, NV. 89512
510.786.9863
INFO@BAYSTONE.COM
WWW.BAYSTONE.COM

THE DESIGNS / DRAWINGS SHOWN AND DESCRIBED HEREIN INCLUDING ALL TECHNICAL DRAWINGS, GRAPHIC REPRESENTATIONS & MODELS THERE OF, ARE PROPRIETARY & CANNOT BE COPIED, DUPLICATED OR COMMERCIALLY EXPLOITED IN WHOLE OR IN PART WITHOUT THE SOLE AND EXPRESS WRITTEN PERMISSION FROM BAYSTONE INC. © 2021 BAYSTONE. ALL RIGHTS RESERVED.

PROJECT NAME:
WORLD WILDLIFE HERITAGE MUSEUM
PRIVATE STORAGE WAREHOUSE, 1100 EVORA ROAD, CONCORD, CALIFORNIA 94520

PROJECT NUMBER:
1000

DATE
06 MARCH, 2023

PROJECT MANAGER
JC

DRAWN BY
BS

CHECKED BY
JC

REVISIONS

SEAL

UNLESS A PROFESSIONAL SEAL WITH SIGNATURE AND DATE IS AFFIXED, THIS DOCUMENT IS PRELIMINARY AND IS NOT INTENDED FOR CONSTRUCTION, RECORDING PURPOSES, OR IMPLEMENTATION

SHEET TITLE
SECTIONS - OVERALL - 1/8" = 1'-0"

DATE AND TIME STAMP
3/8/2023 11:43:03 AM

SHEET NUMBER
A06.04

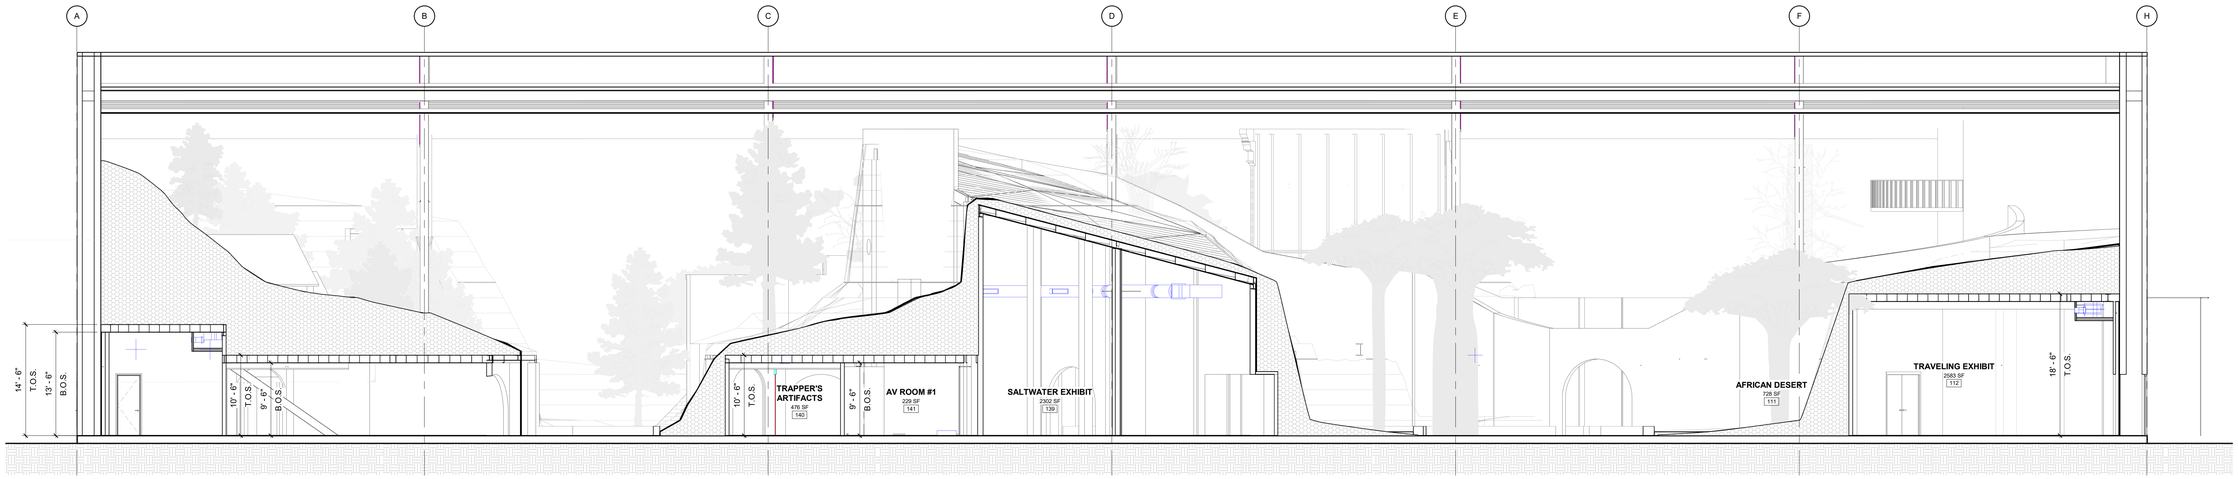

9 **SECTION 9 - OVERALL**
1/8" = 1'-0"

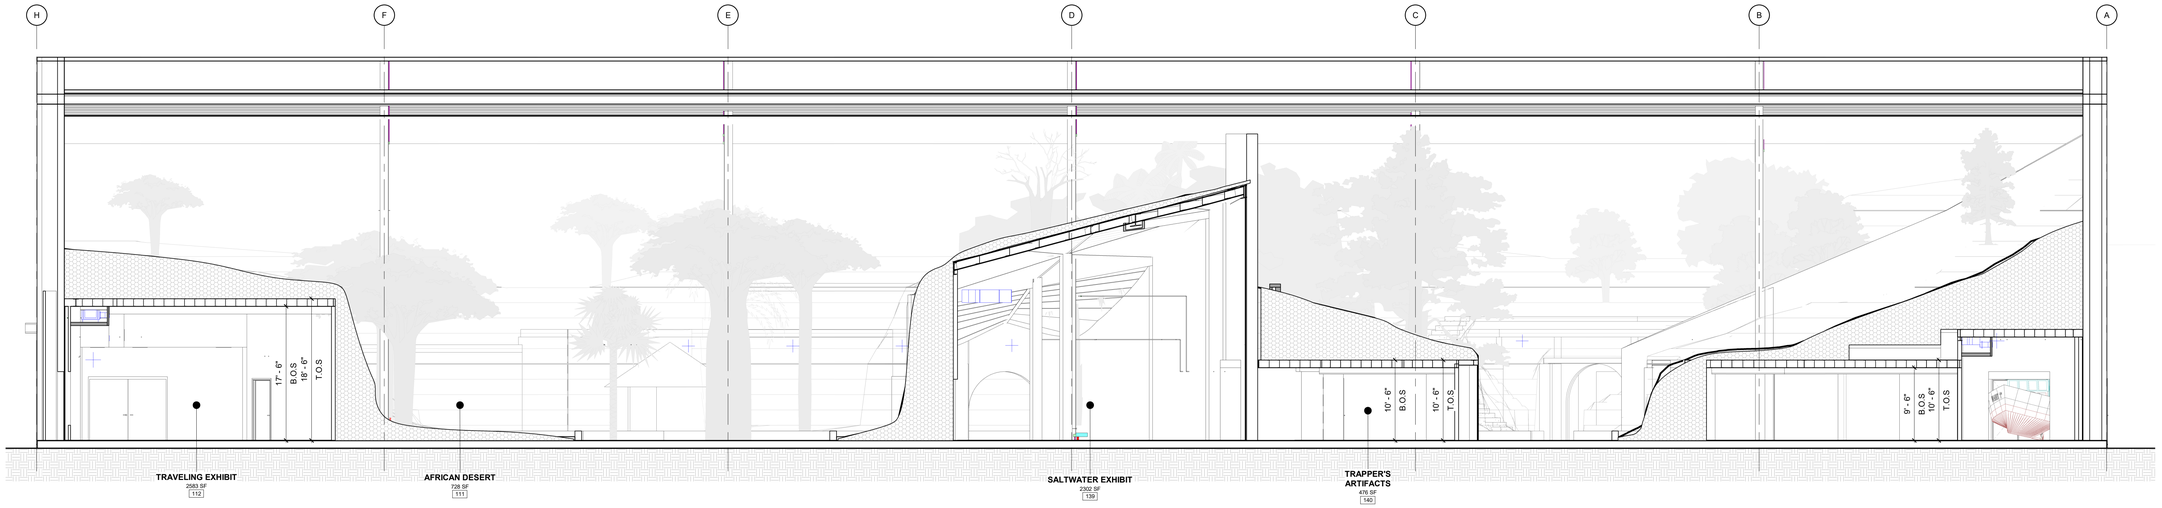

10 **SECTION 10 - OVERALL**
1/8" = 1'-0"

KEY PLAN

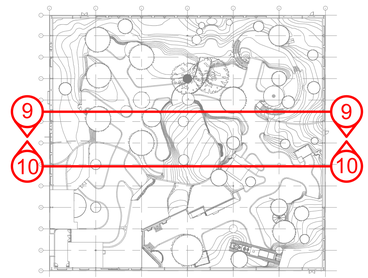

WORLD WILDLIFE • HERITAGE MUSEUM • CONSERVATION • EDUCATION

BAYSTONE
1010 E. COMMERCIAL ROW RENO, NV. 89512
510.786.9663
INFO@BAYSTONE.COM
WWW.BAYSTONE.COM

THE DESIGNS / DRAWINGS SHOWN AND DESCRIBED HEREIN INCLUDING ALL TECHNICAL DRAWINGS, GRAPHIC REPRESENTATIONS & MODELS THERE OF, ARE PROPRIETARY & CANNOT BE COPIED, DUPLICATED OR COMMERCIALLY EXPLOITED IN WHOLE OR IN PART WITHOUT THE SOLE AND EXPRESS WRITTEN PERMISSION FROM BAYSTONE INC.
© 2021 BAYSTONE. ALL RIGHTS RESERVED.

PROJECT NAME:
WORLD WILDLIFE HERITAGE MUSEUM
PRIVATE STORAGE WAREHOUSE, 1100 EVORA ROAD, CONCORD, CALIFORNIA 94520

PROJECT NUMBER:
1000

DATE
06 MARCH, 2023

PROJECT MANAGER
JC

DRAWN BY
BS

CHECKED BY
JC

REVISIONS

SEAL

UNLESS A PROFESSIONAL SEAL WITH SIGNATURE AND DATE IS AFFIXED, THIS DOCUMENT IS PRELIMINARY AND IS NOT INTENDED FOR CONSTRUCTION, RECORDING PURPOSES, OR IMPLEMENTATION

SHEET TITLE
SECTIONS - OVERALL - 1/8" = 1'-0"

DATE AND TIME STAMP
3/8/2023 11:43:37 AM

SHEET NUMBER
A06.05

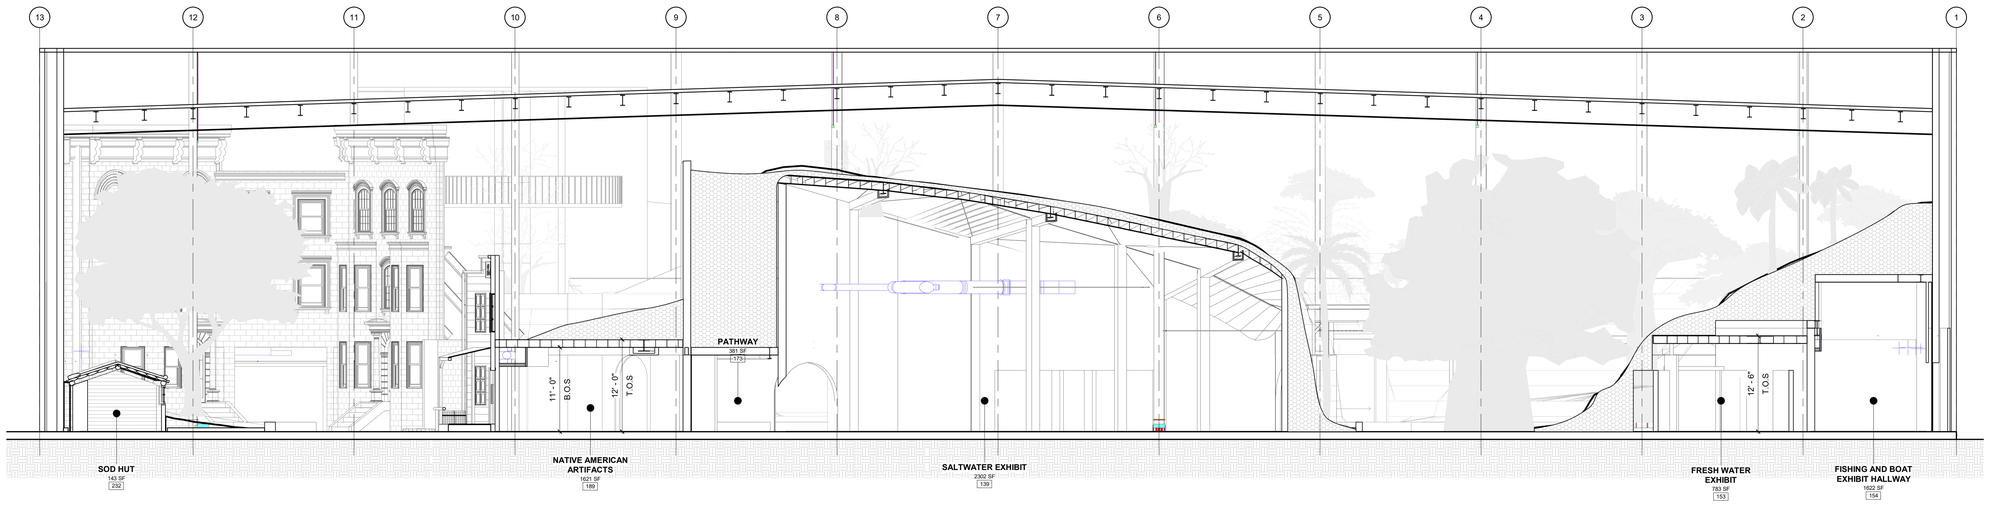

11 SECTION 11 - OVERALL
1/8" = 1'-0"

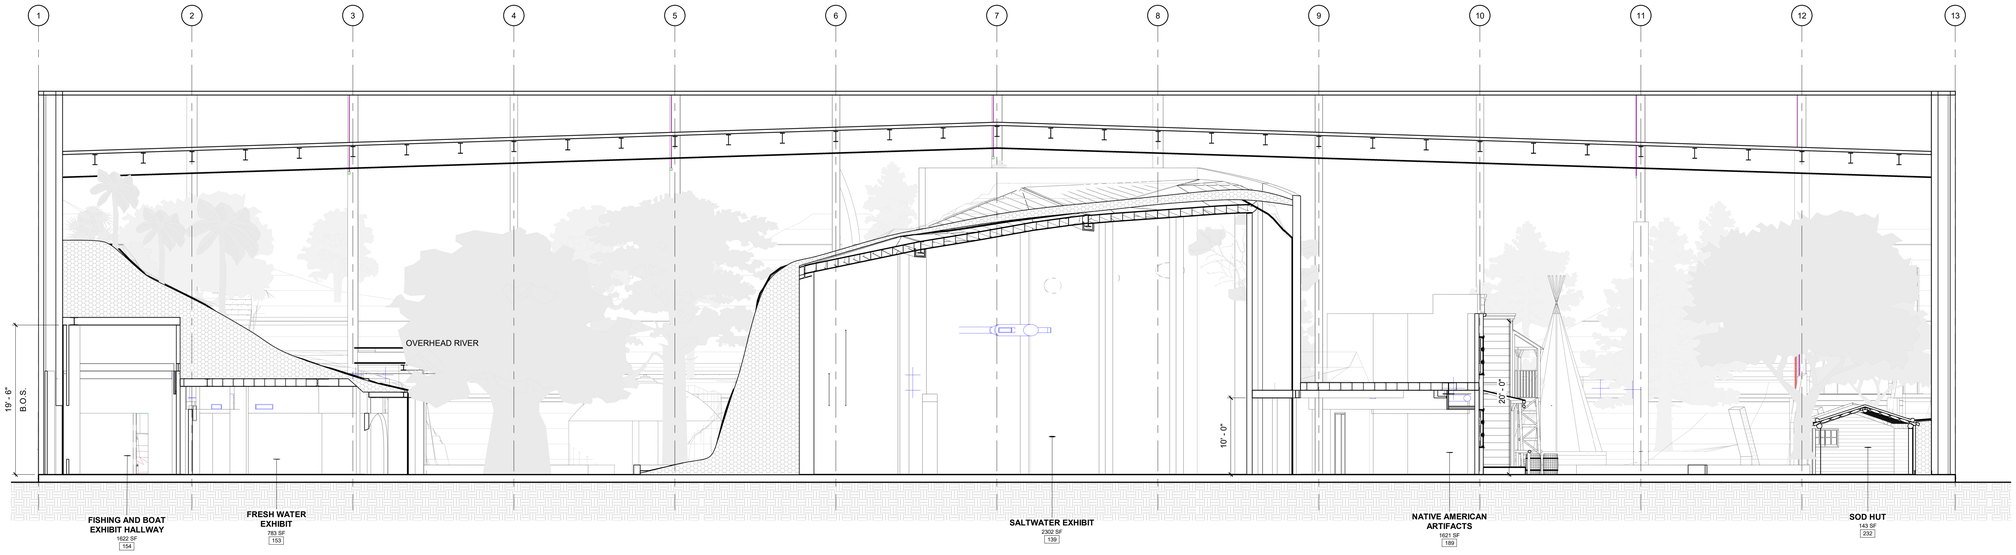

12 SECTION 12 - OVERALL
1/8" = 1'-0"

KEY PLAN

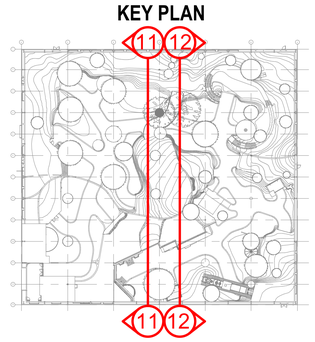

WORLD WILDLIFE · HERITAGE MUSEUM · CONSERVATION · EDUCATION

BAYSTONE
1010 E. COMMERCIAL ROW RENO, NV. 89512
510.786.9663
INFO@BAYSTONE.COM
WWW.BAYSTONE.COM

THE DESIGNS / DRAWINGS SHOWN AND DESCRIBED HEREIN INCLUDING ALL TECHNICAL DRAWINGS, GRAPHIC REPRESENTATIONS & MODELS THERE OF, ARE PROPRIETARY & CANNOT BE COPIED, DUPLICATED OR COMMERCIALLY EXPLOITED IN WHOLE OR IN PART WITHOUT THE SOLE AND EXPRESS WRITTEN PERMISSION FROM BAYSTONE INC. © 2021 BAYSTONE. ALL RIGHTS RESERVED.

PROJECT NAME:
WORLD WILDLIFE HERITAGE MUSEUM
PRIVATE STORAGE WAREHOUSE, 1100 EVORA ROAD, CONCORD, CALIFORNIA 94520

PROJECT NUMBER:
1000

DATE
06 MARCH, 2023

PROJECT MANAGER
JC

DRAWN BY
BS

CHECKED BY
JC

REVISIONS

SEAL

UNLESS A PROFESSIONAL SEAL WITH SIGNATURE AND DATE IS AFFIXED, THIS DOCUMENT IS PRELIMINARY AND IS NOT INTENDED FOR CONSTRUCTION, RECORDING PURPOSES, OR IMPLEMENTATION

SHEET TITLE
SECTIONS - OVERALL - 1/8" = 1'-0"

DATE AND TIME STAMP
3/8/2023 11:44:05 AM

SHEET NUMBER
A06.06

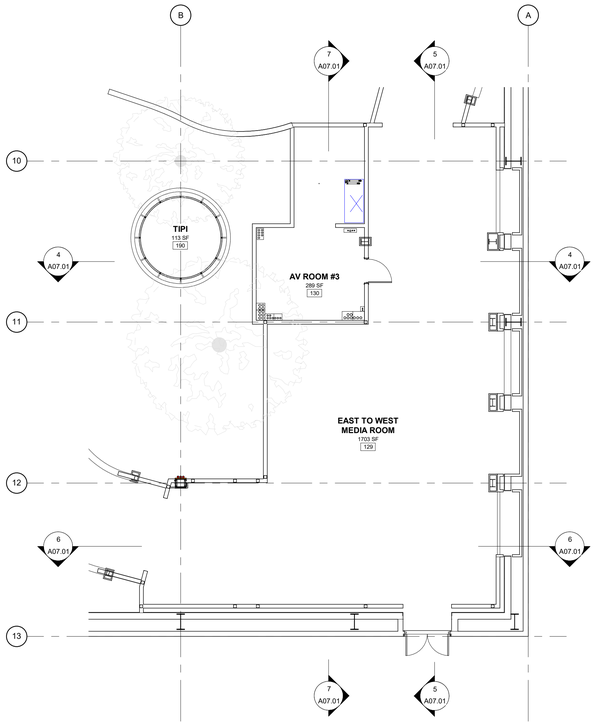

1 FLOOR PLAN - REGION A
1/8" = 1'-0"

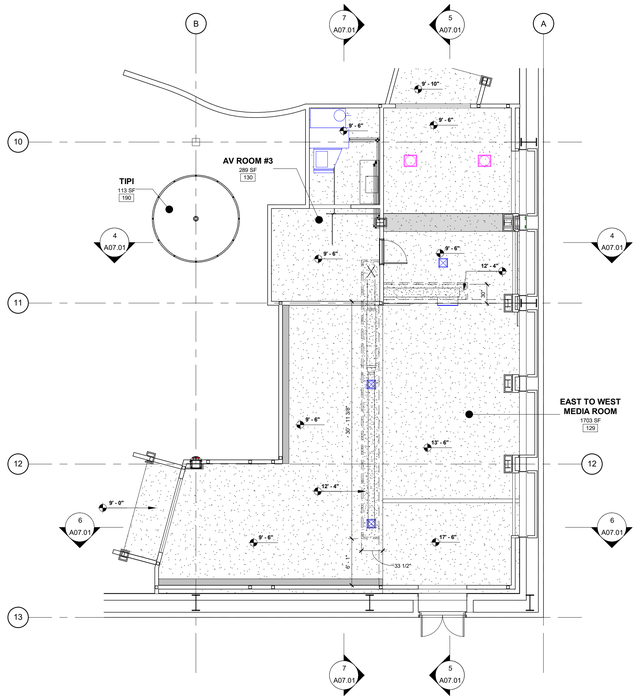

2 RCP - REGION A
1/8" = 1'-0"

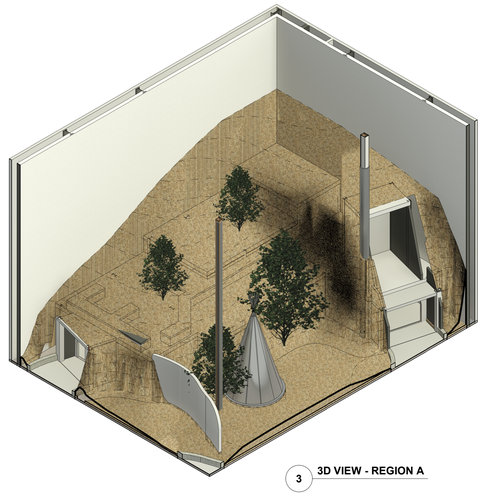

3 3D VIEW - REGION A

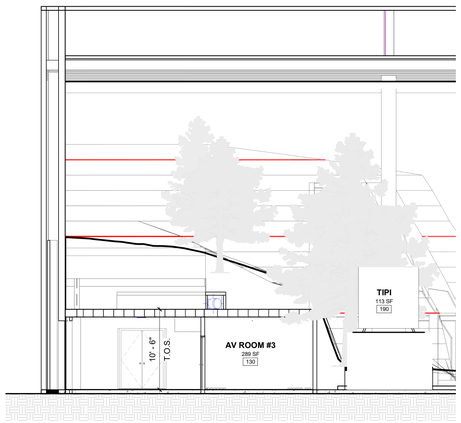

4 SECTION A
1/8" = 1'-0"

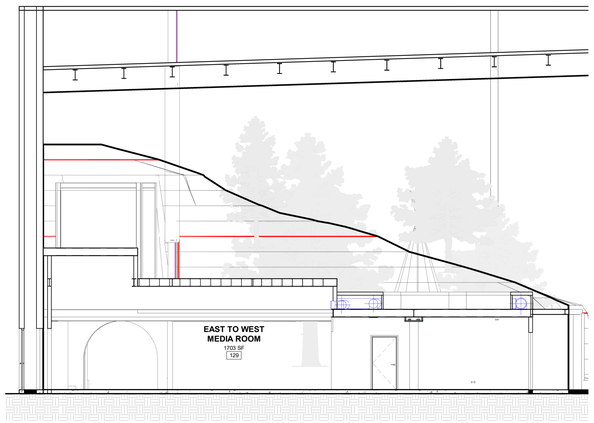

5 SECTION B
1/8" = 1'-0"

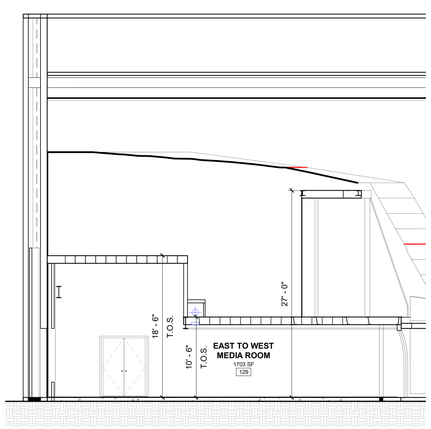

6 SECTION C
1/8" = 1'-0"

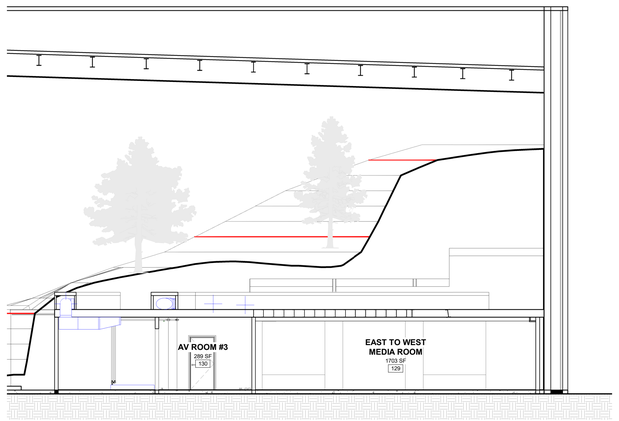

7 SECTION D
1/8" = 1'-0"

KEY PLAN

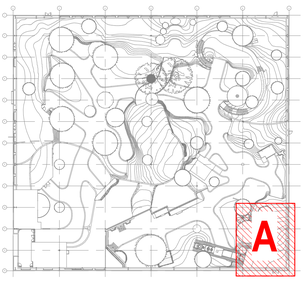

BAYSTONE
1010 E. COMMERCIAL ROW RENO, NV. 89512
510.786.9663
INFO@BAYSTONE.COM
WWW.BAYSTONE.COM

THE DESIGNS / DRAWINGS SHOWN AND DESCRIBED HEREIN INCLUDING ALL TECHNICAL DRAWINGS, GRAPHIC REPRESENTATIONS & MODELS THERE OF, ARE PROPRIETARY & CANNOT BE COPIED, DUPLICATED OR COMMERCIALLY EXPLOITED IN WHOLE OR IN PART WITHOUT THE SOLE AND EXPRESS WRITTEN PERMISSION FROM BAYSTONE INC.
© 2021 BAYSTONE. ALL RIGHTS RESERVED.

PROJECT NAME:
WORLD WILDLIFE HERITAGE MUSEUM
PRIVATE STORAGE WAREHOUSE, 1100 EVORA ROAD, CONCORD, CALIFORNIA 94520

PROJECT NUMBER:
1000

DATE
06 MARCH, 2023

PROJECT MANAGER
JC

DRAWN BY
BS

CHECKED BY
JC

REVISIONS

SEAL

UNLESS A PROFESSIONAL SEAL WITH SIGNATURE AND DATE IS AFFIXED, THIS DOCUMENT IS PRELIMINARY AND IS NOT INTENDED FOR CONSTRUCTION, RECORDING PURPOSES, OR IMPLEMENTATION

SHEET TITLE
REGION A - PLAN, RCP, SECTION & 3D VIEW

DATE AND TIME STAMP
3/8/2023 11:45:28 AM

SHEET NUMBER
A07.01

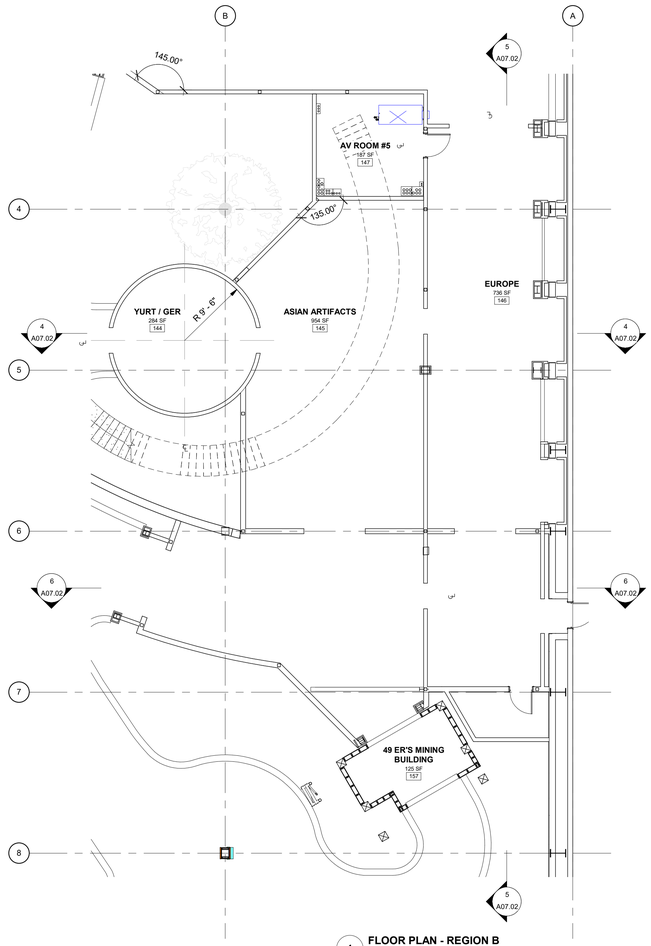

1 **FLOOR PLAN - REGION B**
1/8" = 1'-0"

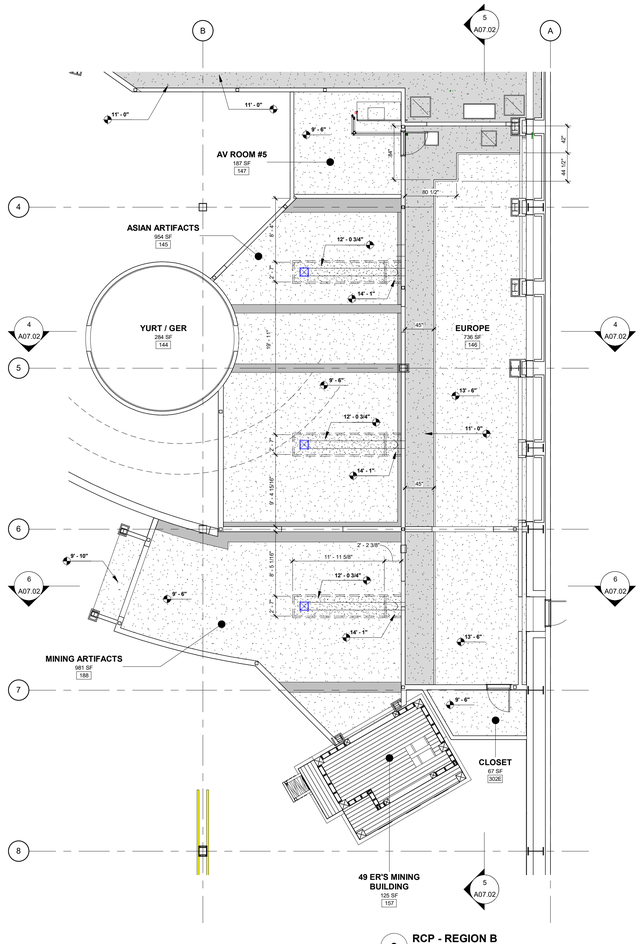

2 **RCP - REGION B**
1/8" = 1'-0"

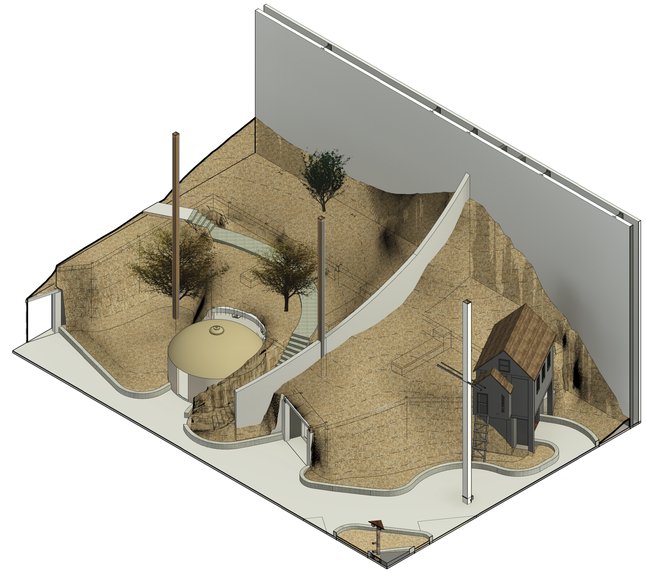

3 **3D VIEW - REGION B**

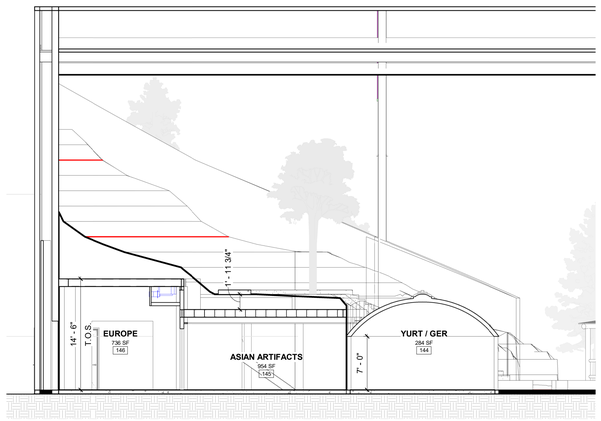

4 **SECTION B**
1/8" = 1'-0"

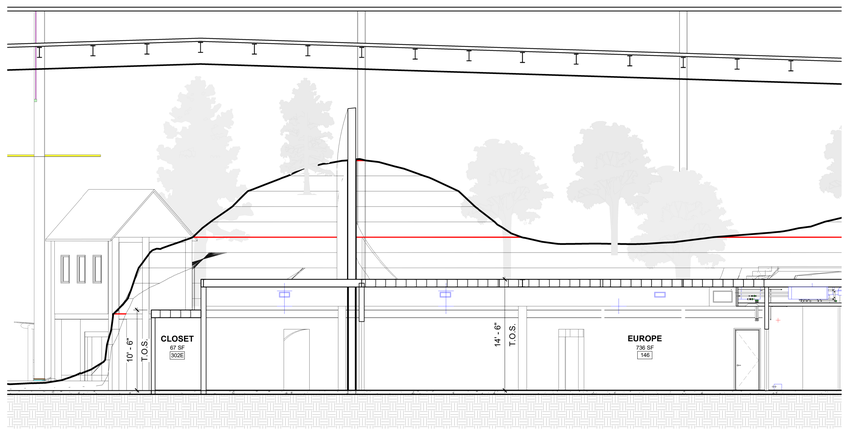

5 **SECTION A**
1/8" = 1'-0"

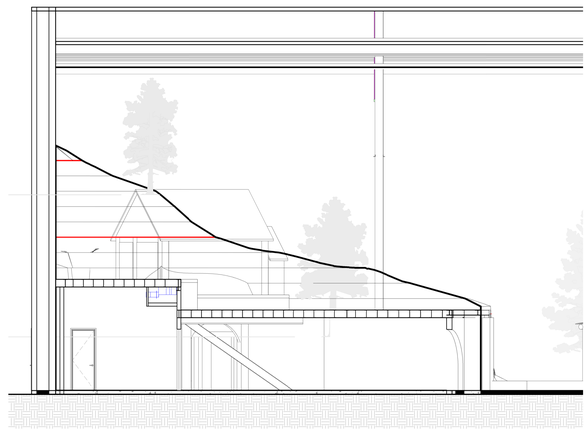

6 **SECTION C**
1/8" = 1'-0"

KEY PLAN

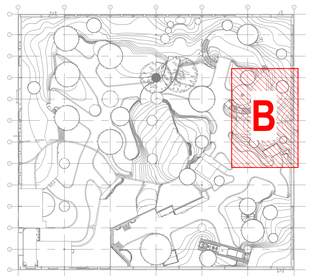

BAYSTONE
1010 E. COMMERCIAL ROW RENO, NV. 89512
510.786.9663
INFO@BAYSTONE.COM
WWW.BAYSTONE.COM

THE DESIGNS / DRAWINGS SHOWN AND DESCRIBED HEREIN INCLUDING ALL TECHNICAL DRAWINGS, GRAPHIC REPRESENTATIONS & MODELS THERE OF, ARE PROPRIETARY & CANNOT BE COPIED, DUPLICATED OR COMMERCIALLY EXPLOITED IN WHOLE OR IN PART WITHOUT THE SOLE AND EXPRESS WRITTEN PERMISSION FROM BAYSTONE INC.
© 2021 BAYSTONE. ALL RIGHTS RESERVED.

PROJECT NAME:
WORLD WILDLIFE HERITAGE MUSEUM
PRIVATE STORAGE WAREHOUSE, 1100 EVORA ROAD, CONCORD, CALIFORNIA 94520

PROJECT NUMBER:
1000

DATE
06 MARCH, 2023

PROJECT MANAGER
JC

DRAWN BY
BS

CHECKED BY
JC

REVISIONS

SEAL

UNLESS A PROFESSIONAL SEAL WITH SIGNATURE AND DATE IS AFFIXED, THIS DOCUMENT IS PRELIMINARY AND IS NOT INTENDED FOR CONSTRUCTION, RECORDING PURPOSES, OR IMPLEMENTATION

SHEET TITLE
REGION B - PLAN, RCP, SECTION & 3D VIEW

DATE AND TIME STAMP
3/8/2023 11:46:16 AM

SHEET NUMBER
A07.02

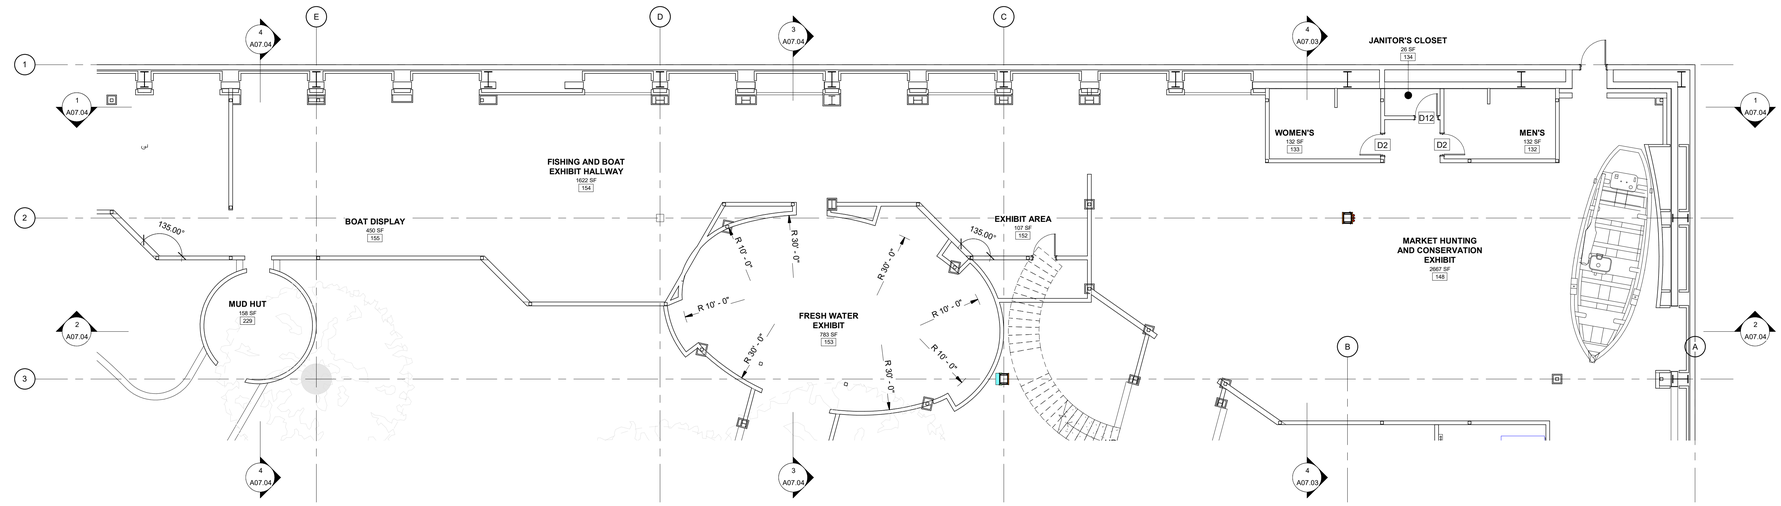

1 FLOOR PLAN - REGION C
1/8" = 1'-0"

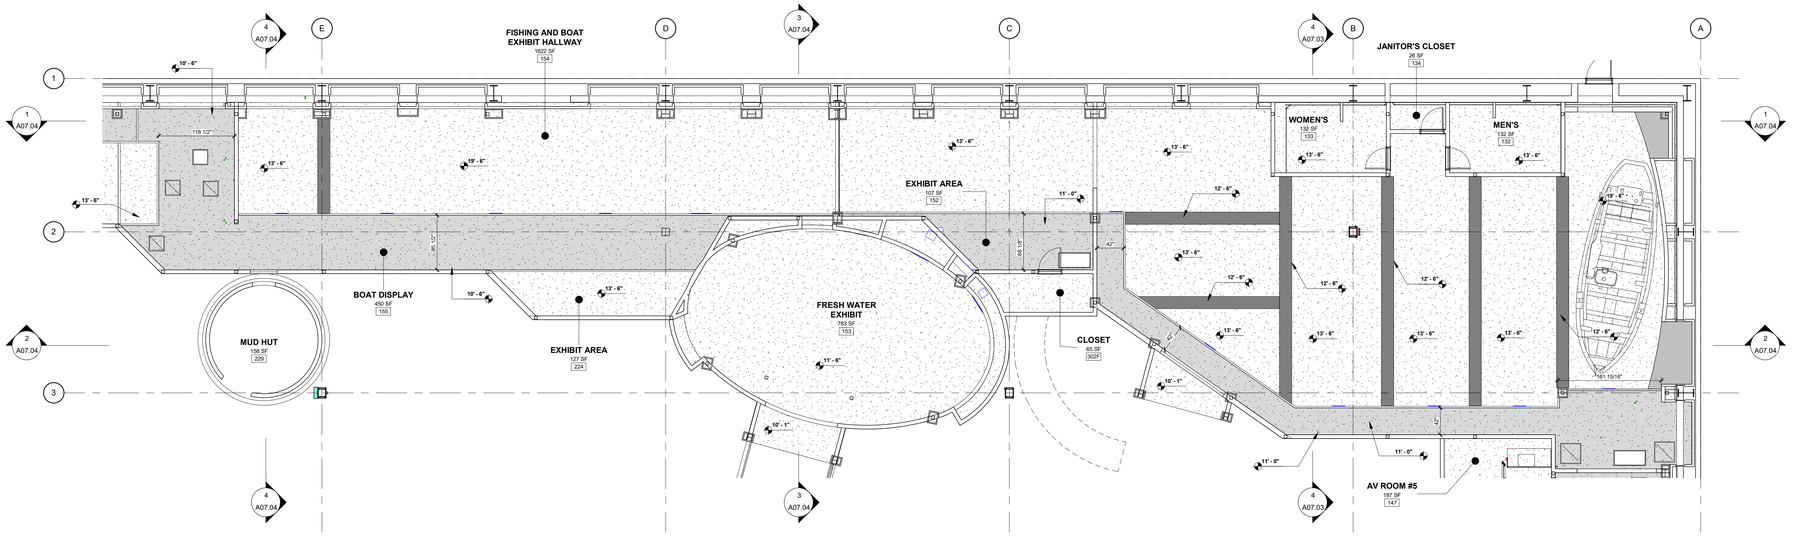

2 RCP - REGION C
1/8" = 1'-0"



3 3D VIEW - REGION C

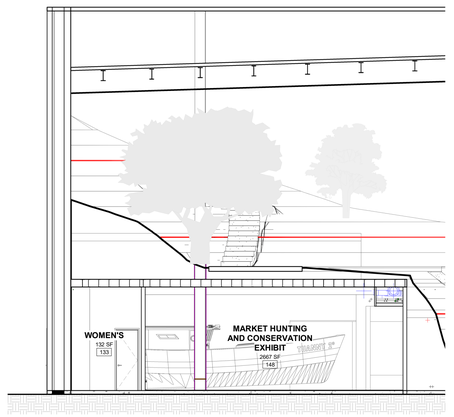

4 SECTION A
1/8" = 1'-0"

KEY PLAN

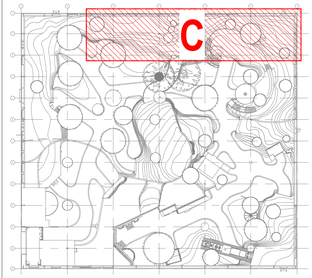

BAYSTONE
1010 E. COMMERCIAL ROW RENO, NV. 89512
510.786.9863
INFO@BAYSTONE.COM
WWW.BAYSTONE.COM

THE DESIGNS / DRAWINGS SHOWN AND DESCRIBED HEREIN INCLUDING ALL TECHNICAL DRAWINGS, GRAPHIC REPRESENTATIONS & MODELS THERE OF, ARE PROPRIETARY & CANNOT BE COPIED, DUPLICATED OR COMMERCIALLY EXPLOITED IN WHOLE OR IN PART WITHOUT THE SOLE AND EXPRESS WRITTEN PERMISSION FROM BAYSTONE INC.
© 2021 BAYSTONE. ALL RIGHTS RESERVED.

PROJECT NAME:
WORLD WILDLIFE HERITAGE MUSEUM
PRIVATE STORAGE WAREHOUSE, 1100 EVORA ROAD, CONCORD, CALIFORNIA 94520

PROJECT NUMBER:
1000

DATE
06 MARCH, 2023

PROJECT MANAGER
JC

DRAWN BY
BS

CHECKED BY
JC

REVISIONS

SEAL

UNLESS A PROFESSIONAL SEAL WITH SIGNATURE AND DATE IS AFFIXED, THIS DOCUMENT IS PRELIMINARY AND IS NOT INTENDED FOR CONSTRUCTION, RECORDING PURPOSES, OR IMPLEMENTATION

SHEET TITLE
REGION C - PLAN, RCP, SECTION & 3D VIEW

DATE AND TIME STAMP
3/8/2023 11:47:02 AM

SHEET NUMBER
A07.03

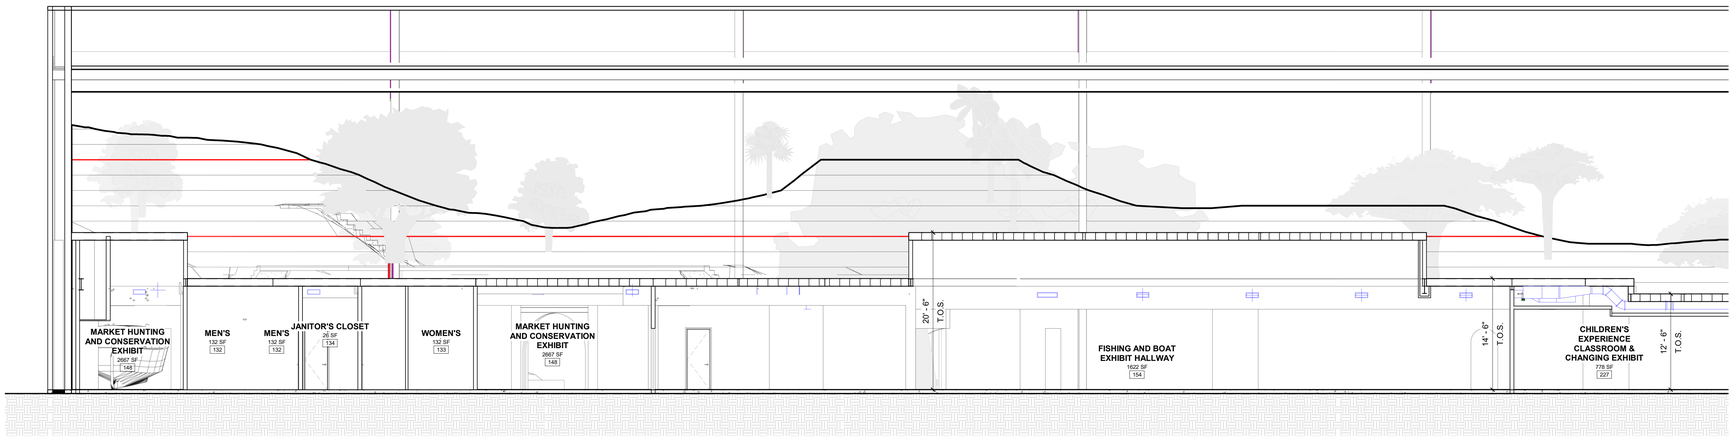

1 SECTION A
1/8" = 1'-0"

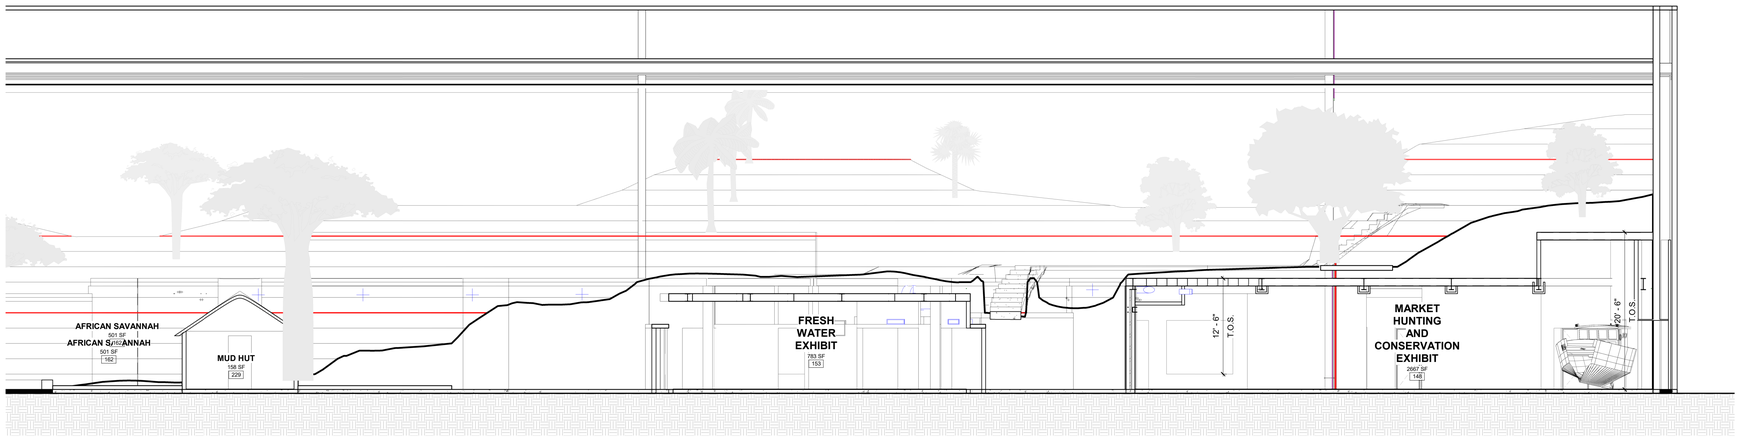

2 SECTION B
1/8" = 1'-0"

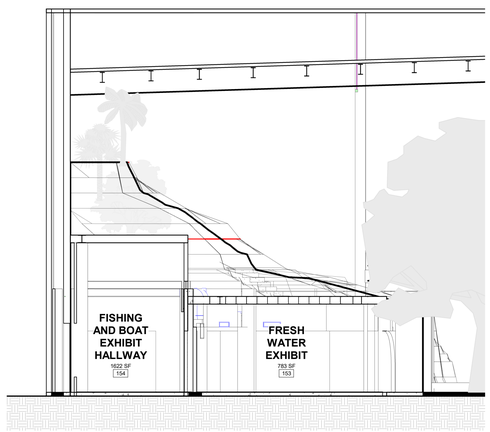

3 SECTION C
1/8" = 1'-0"

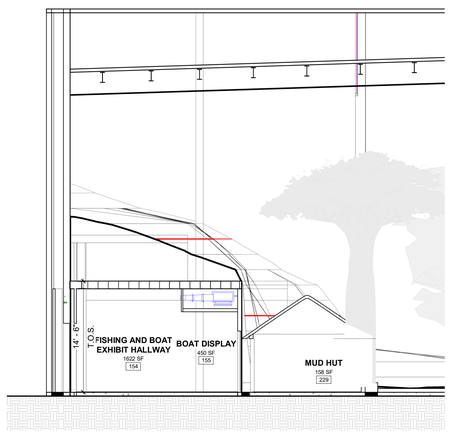

4 SECTION D
1/8" = 1'-0"

KEY PLAN

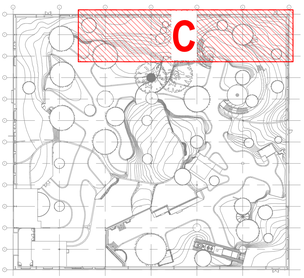

BAYSTONE
1010 E. COMMERCIAL ROW RENO, NV. 89512
510.786.9663
INFO@BAYSTONE.COM
WWW.BAYSTONE.COM

THE DESIGNS / DRAWINGS SHOWN AND DESCRIBED HEREIN INCLUDING ALL TECHNICAL DRAWINGS, GRAPHIC REPRESENTATIONS & MODELS THERE OF, ARE PROPRIETARY & CANNOT BE COPIED, DUPLICATED OR COMMERCIALLY EXPLOITED IN WHOLE OR IN PART WITHOUT THE SOLE AND EXPRESS WRITTEN PERMISSION FROM BAYSTONE INC.
© 2021 BAYSTONE. ALL RIGHTS RESERVED.

PROJECT NAME:
WORLD WILDLIFE HERITAGE MUSEUM
PRIVATE STORAGE WAREHOUSE, 1100 EVORA ROAD, CONCORD, CALIFORNIA 94520
PROJECT NUMBER:
1000

DATE
06 MARCH, 2023
PROJECT MANAGER
JC
DRAWN BY
BS
CHECKED BY
JC
REVISIONS

SEAL

UNLESS A PROFESSIONAL SEAL WITH SIGNATURE AND DATE IS AFFIXED, THIS DOCUMENT IS PRELIMINARY AND IS NOT INTENDED FOR CONSTRUCTION, RECORDING PURPOSES, OR IMPLEMENTATION

SHEET TITLE
REGION C - PLAN, RCP, SECTION & 3D VIEW
DATE AND TIME STAMP
3/8/2023 11:47:21 AM

SHEET NUMBER
A07.04

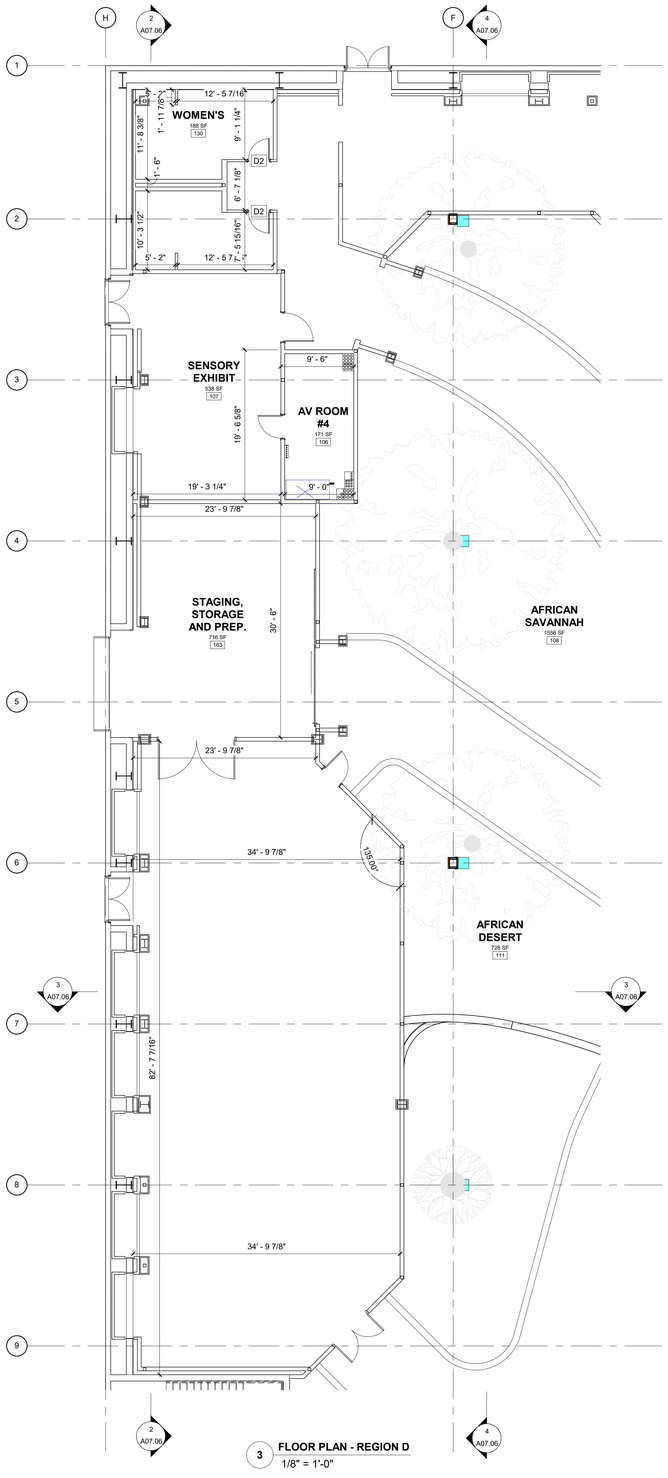

3 FLOOR PLAN - REGION D
1/8" = 1'-0"

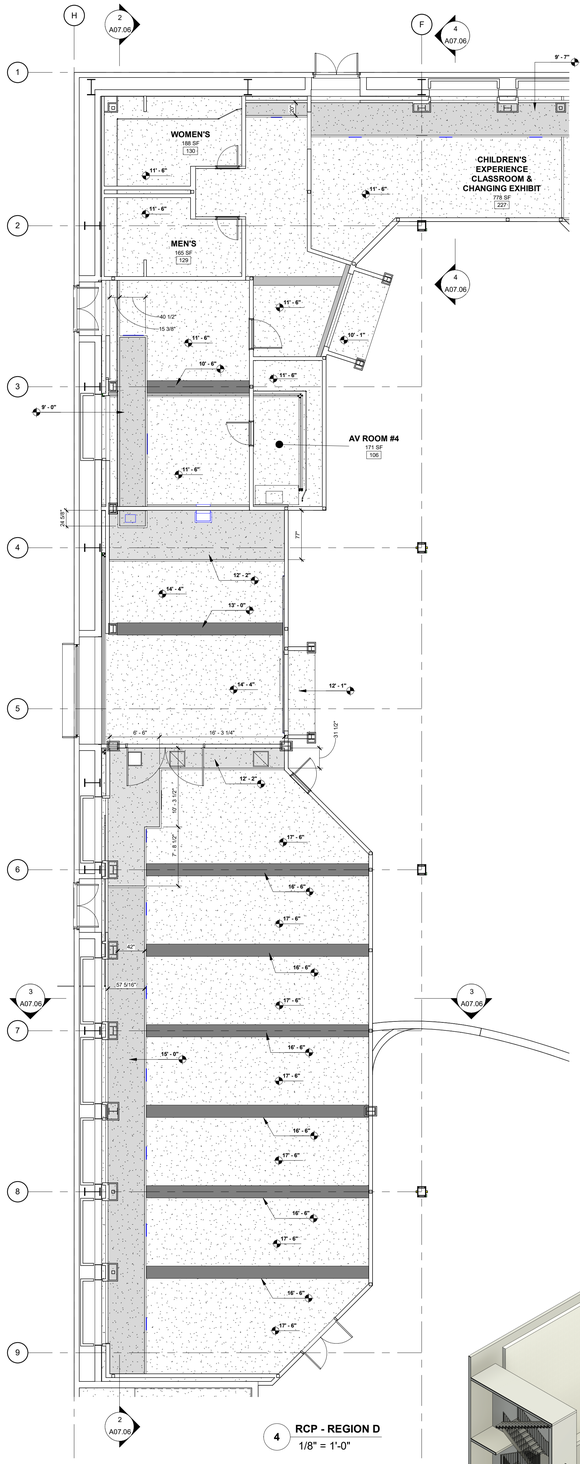

4 RCP - REGION D
1/8" = 1'-0"

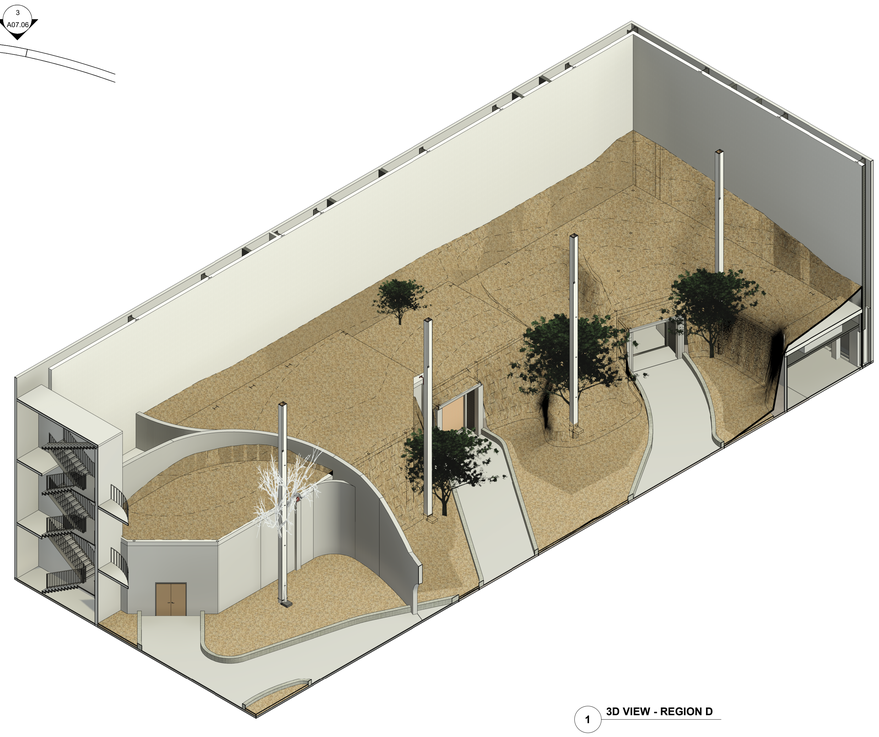

1 3D VIEW - REGION D

KEY PLAN

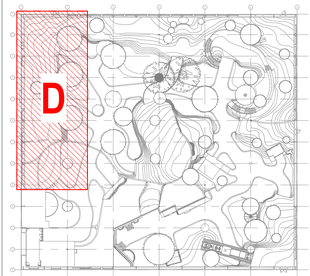

BAYSTONE
1010 E. COMMERCIAL ROW RENO, NV. 89512
510.786.9663
INFO@BAYSTONE.COM
WWW.BAYSTONE.COM

THE DESIGNS / DRAWINGS SHOWN AND DESCRIBED HEREIN INCLUDING ALL TECHNICAL DRAWINGS, GRAPHIC REPRESENTATIONS & MODELS THERE OF, ARE PROPRIETARY & CANNOT BE COPIED, DUPLICATED OR COMMERCIALLY EXPLOITED IN WHOLE OR IN PART WITHOUT THE SOLE AND EXPRESS WRITTEN PERMISSION FROM BAYSTONE INC.
© 2021 BAYSTONE. ALL RIGHTS RESERVED.

PROJECT NAME:
WORLD WILDLIFE HERITAGE MUSEUM
PRIVATE STORAGE WAREHOUSE, 1100 EVORA ROAD, CONCORD, CALIFORNIA 94520

PROJECT NUMBER:
1000

DATE
06 MARCH, 2023

PROJECT MANAGER
JC

DRAWN BY
BS

CHECKED BY
JC

REVISIONS

SEAL

UNLESS A PROFESSIONAL SEAL WITH SIGNATURE AND DATE IS AFFIXED, THIS DOCUMENT IS PRELIMINARY AND IS NOT INTENDED FOR CONSTRUCTION, RECORDING PURPOSES, OR IMPLEMENTATION

SHEET TITLE
REGION D - PLAN, RCP, SECTION & 3D VIEW

DATE AND TIME STAMP
3/8/2023 11:48:15 AM

SHEET NUMBER
A07.05

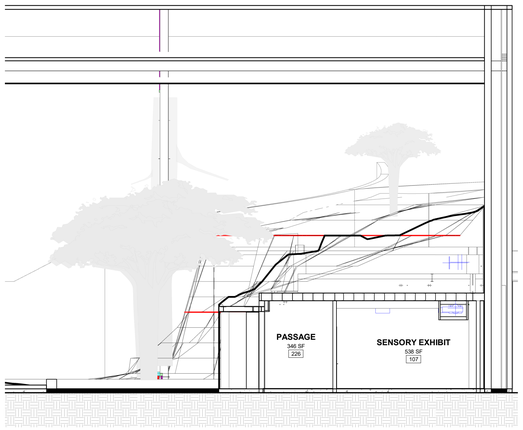

1 SECTION A
1/8" = 1'-0"

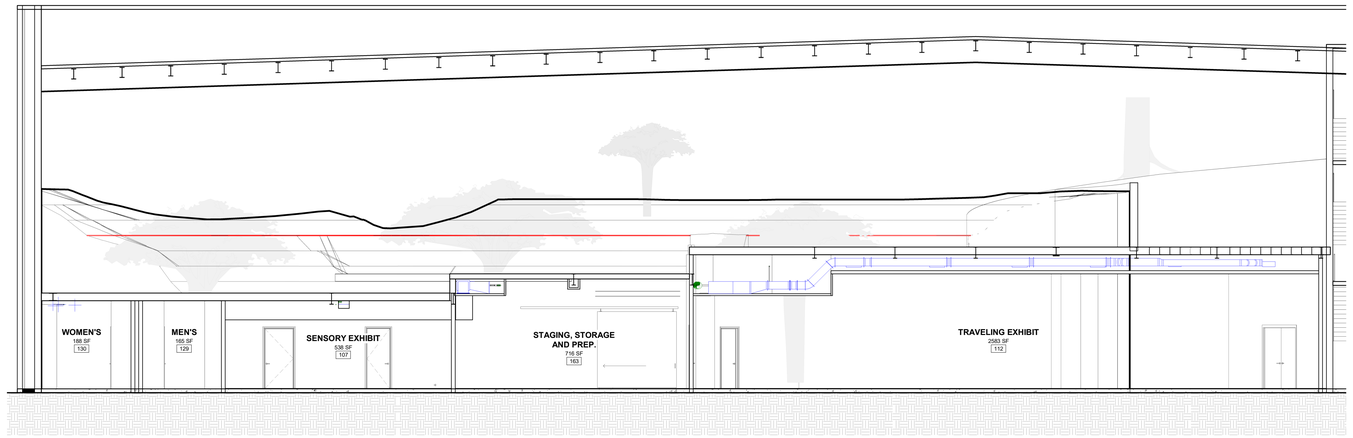

2 SECTION B
1/8" = 1'-0"

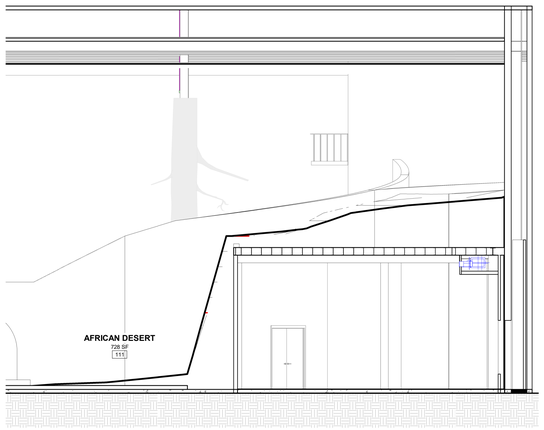

3 SECTION C
1/8" = 1'-0"

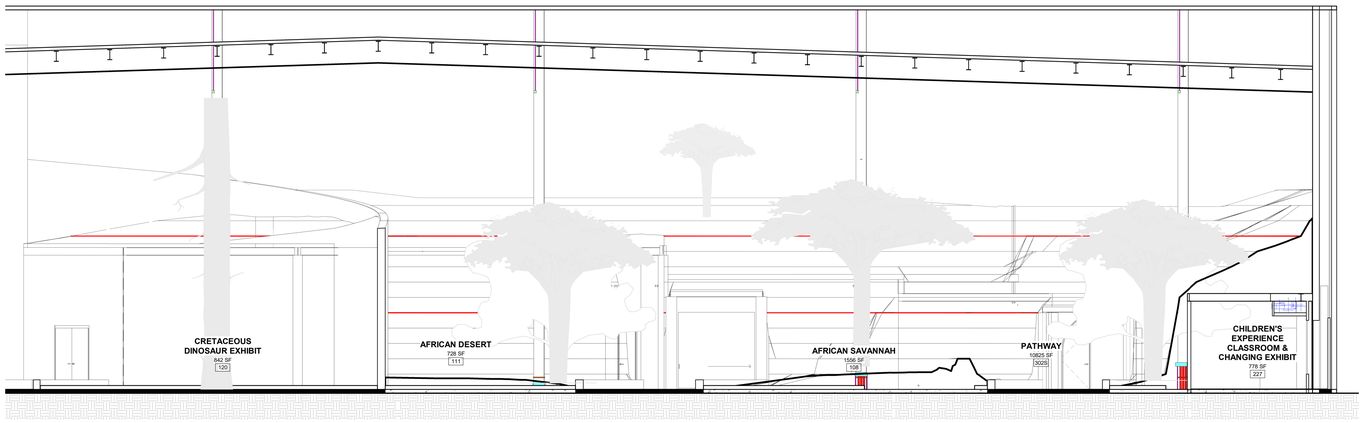

4 SECTION D
1/8" = 1'-0"

KEY PLAN

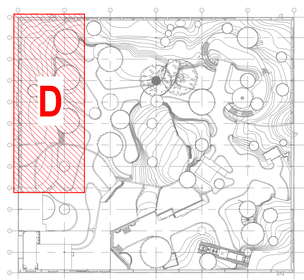

BAYSTONE
1010 E. COMMERCIAL ROW RENO, NV. 89512
510.786.9663
INFO@BAYSTONE.COM
WWW.BAYSTONE.COM

THE DESIGNS / DRAWINGS SHOWN AND DESCRIBED HEREIN INCLUDING ALL TECHNICAL DRAWINGS, GRAPHIC REPRESENTATIONS & MODELS THEREOF, ARE PROPRIETARY & CANNOT BE COPIED, DUPLICATED OR COMMERCIALLY EXPLOITED IN WHOLE OR IN PART WITHOUT THE SOLE AND EXPRESS WRITTEN PERMISSION FROM BAYSTONE INC.
© 2021 BAYSTONE. ALL RIGHTS RESERVED.

PROJECT NAME:
WORLD WILDLIFE HERITAGE MUSEUM
PRIVATE STORAGE WAREHOUSE, 1100 EVORA ROAD, CONCORD, CALIFORNIA 94520

PROJECT NUMBER:
1000

DATE
06 MARCH, 2023

PROJECT MANAGER
JC

DRAWN BY
BS

CHECKED BY
JC

REVISIONS

SEAL

UNLESS A PROFESSIONAL SEAL WITH SIGNATURE AND DATE IS AFFIXED, THIS DOCUMENT IS PRELIMINARY AND IS NOT INTENDED FOR CONSTRUCTION, RECORDING PURPOSES, OR IMPLEMENTATION

SHEET TITLE
REGION D - PLAN, RCP, SECTION & 3D VIEW

DATE AND TIME STAMP
3/8/2023 11:48:32 AM

SHEET NUMBER
A07.06

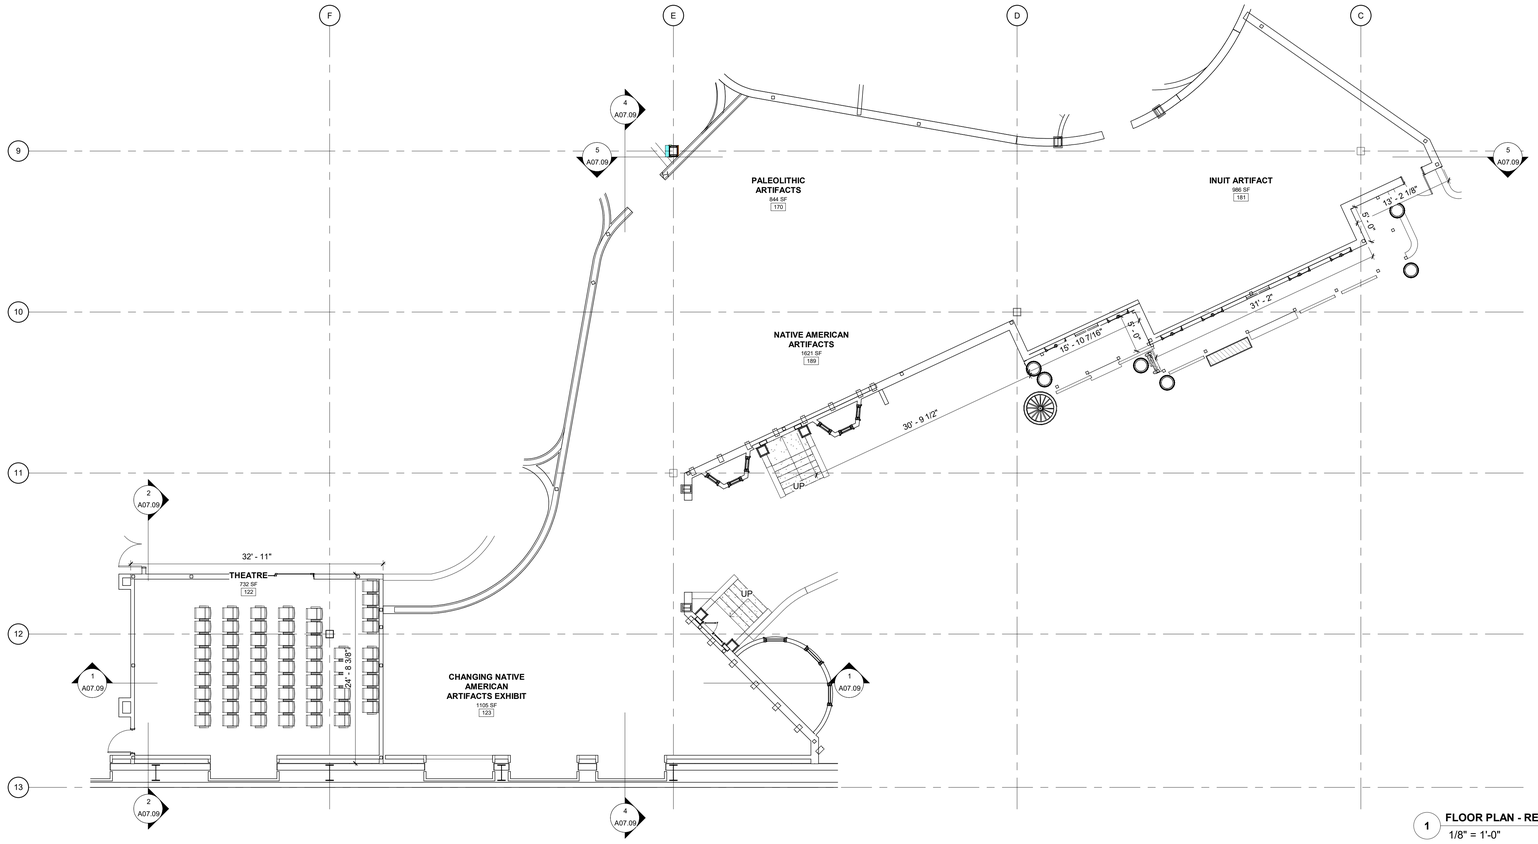

1 **FLOOR PLAN - REGION E**
1/8" = 1'-0"

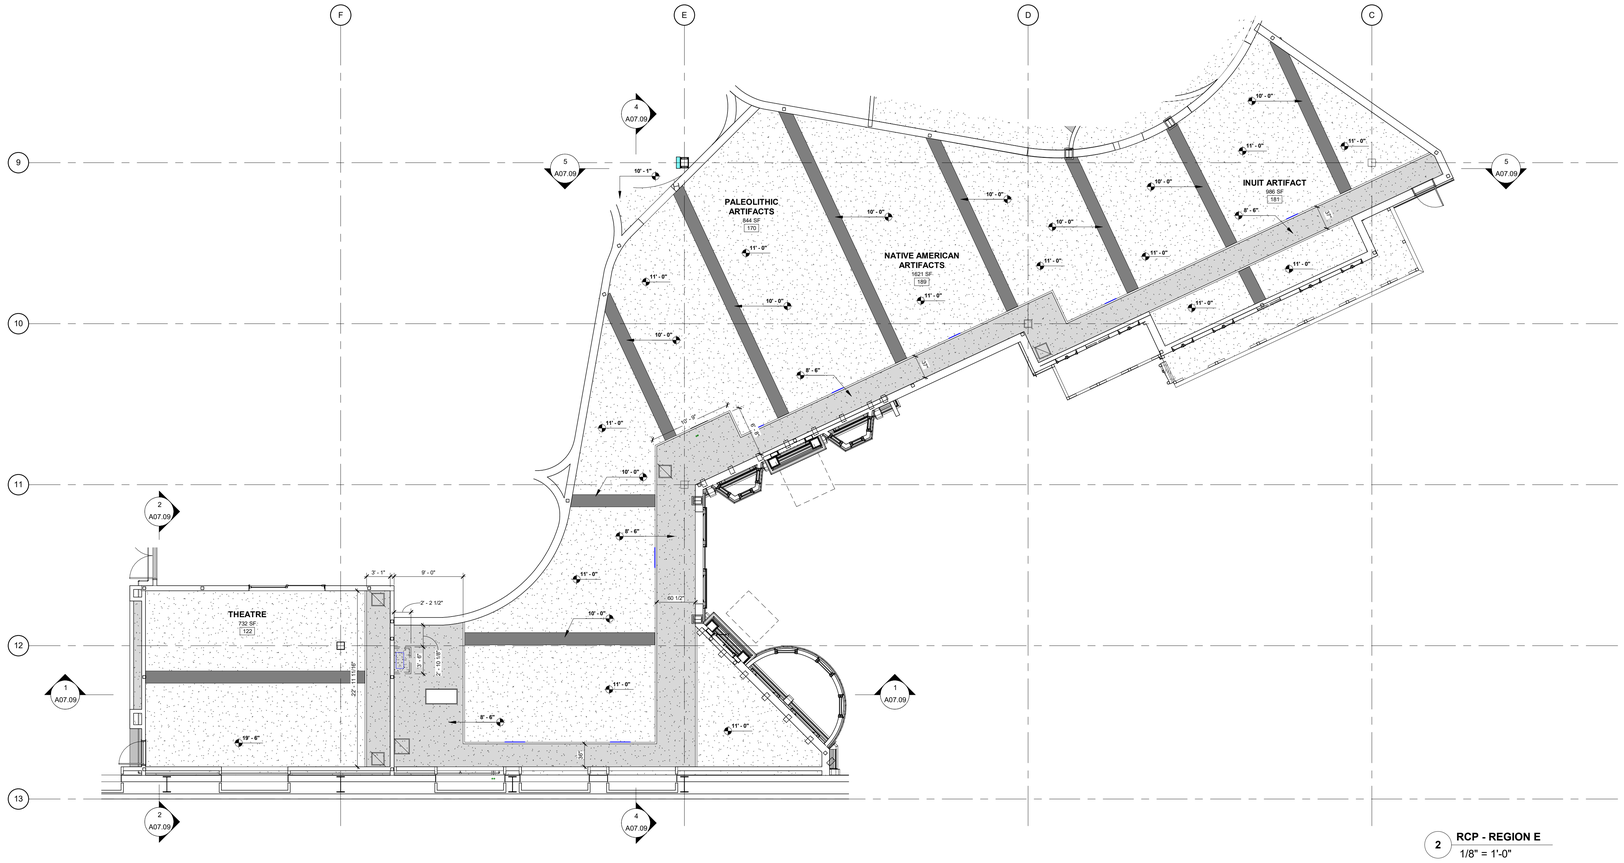

2 **RCP - REGION E**
1/8" = 1'-0"

KEY PLAN

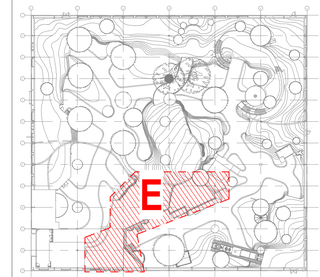

BAYSTONE
1010 E. COMMERCIAL ROW RENO, NV. 89512
510.786.9863
INFO@BAYSTONE.COM
WWW.BAYSTONE.COM

THE DESIGNS / DRAWINGS SHOWN AND DESCRIBED HEREIN INCLUDING ALL TECHNICAL DRAWINGS, GRAPHIC REPRESENTATIONS & MODELS THEREOF, ARE PROPRIETARY & CANNOT BE COPIED, DUPLICATED OR COMMERCIALLY EXPLOITED IN WHOLE OR IN PART WITHOUT THE SOLE AND EXPRESS WRITTEN PERMISSION FROM BAYSTONE INC.
© 2021 BAYSTONE. ALL RIGHTS RESERVED.

PROJECT NAME:
WORLD WILDLIFE HERITAGE MUSEUM
PRIVATE STORAGE WAREHOUSE, 1100 EVORA ROAD, CONCORD, CALIFORNIA 94520

PROJECT NUMBER:
1000

DATE
06 MARCH, 2023

PROJECT MANAGER
JC

DRAWN BY
BS

CHECKED BY
JC

REVISIONS

SEAL

UNLESS A PROFESSIONAL SEAL WITH SIGNATURE AND DATE IS AFFIXED, THIS DOCUMENT IS PRELIMINARY AND IS NOT INTENDED FOR CONSTRUCTION, RECORDING PURPOSES, OR IMPLEMENTATION

SHEET TITLE
REGION E - PLAN, RCP, SECTION & 3D VIEW

DATE AND TIME STAMP
3/6/2023 11:48:39 AM

SHEET NUMBER
A07.07



1 3D VIEW 1 - REGION E

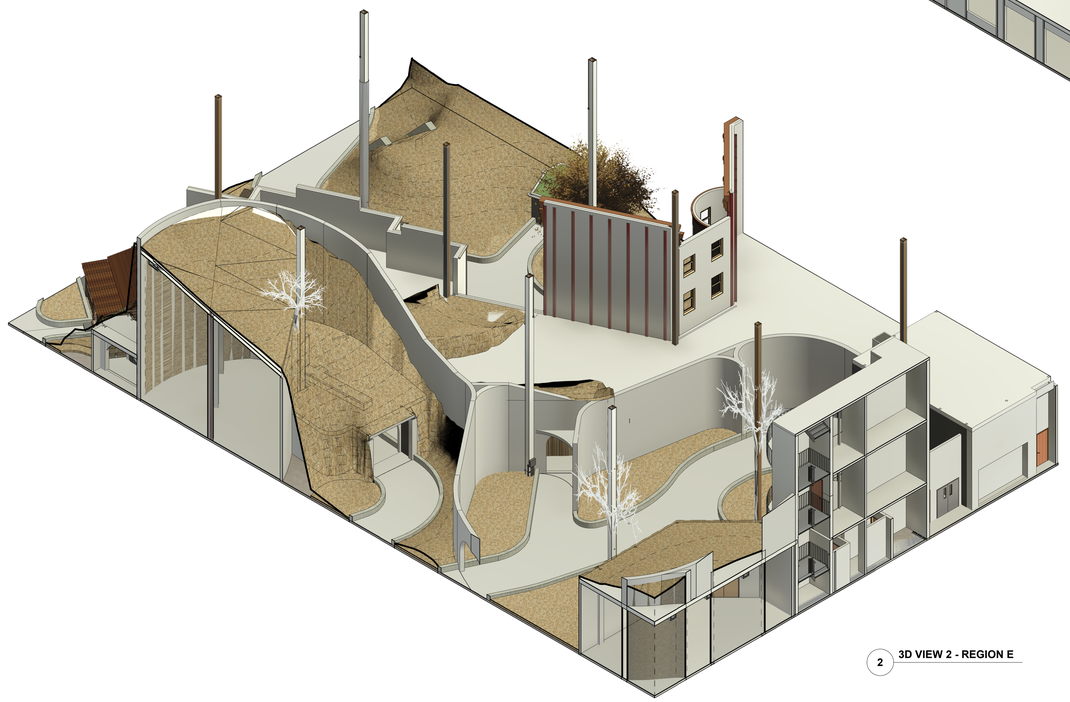

2 3D VIEW 2 - REGION E



3 3D VIEW 3 - REGION E

KEY PLAN

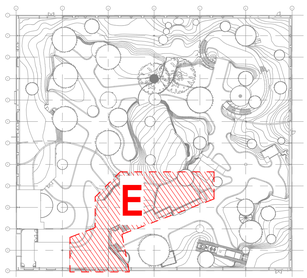

WORLD WILDLIFE · HERITAGE MUSEUM · CONSERVATION · EDUCATION

BAYSTONE

1010 E. COMMERCIAL ROW RENO, NV. 89512
510.786.9863
INFO@BAYSTONE.COM
WWW.BAYSTONE.COM

THE DESIGNS / DRAWINGS SHOWN AND DESCRIBED HEREIN INCLUDING ALL TECHNICAL DRAWINGS, GRAPHIC REPRESENTATIONS & MODELS THERE OF, ARE PROPRIETARY & CANNOT BE COPIED, DUPLICATED OR COMMERCIALLY EXPLOITED IN WHOLE OR IN PART WITHOUT THE SOLE AND EXPRESS WRITTEN PERMISSION FROM BAYSTONE INC. © 2021 BAYSTONE. ALL RIGHTS RESERVED.

PROJECT NAME:
WORLD WILDLIFE HERITAGE MUSEUM
PRIVATE STORAGE WAREHOUSE, 1100 EVORA ROAD, CONCORD, CALIFORNIA 94520

PROJECT NUMBER:
1000

DATE
06 MARCH, 2023

PROJECT MANAGER
JC

DRAWN BY
BS

CHECKED BY
JC

REVISIONS

SEAL

UNLESS A PROFESSIONAL SEAL WITH SIGNATURE AND DATE IS AFFIXED, THIS DOCUMENT IS PRELIMINARY AND IS NOT INTENDED FOR CONSTRUCTION, RECORDING PURPOSES, OR IMPLEMENTATION

SHEET TITLE
REGION E - PLAN, RCP, SECTION & 3D VIEW

DATE AND TIME STAMP
3/6/2023 11:50:32 AM

SHEET NUMBER
A07.08

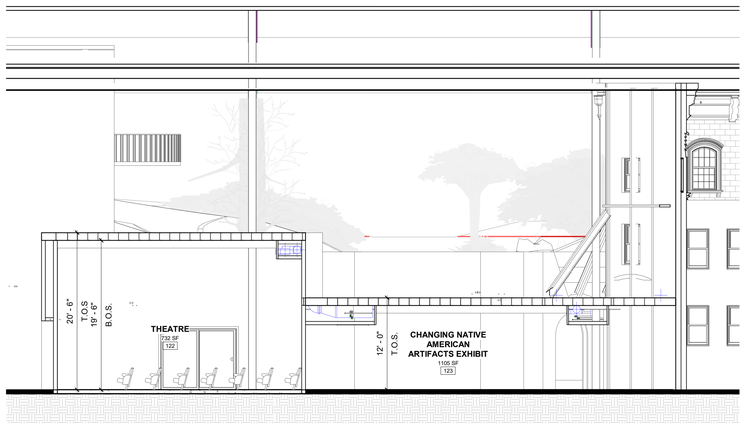

1 SECTION A
1/8" = 1'-0"

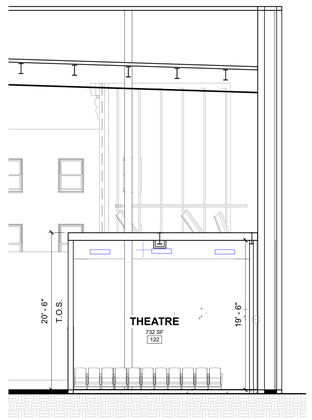

2 SECTION B
1/8" = 1'-0"

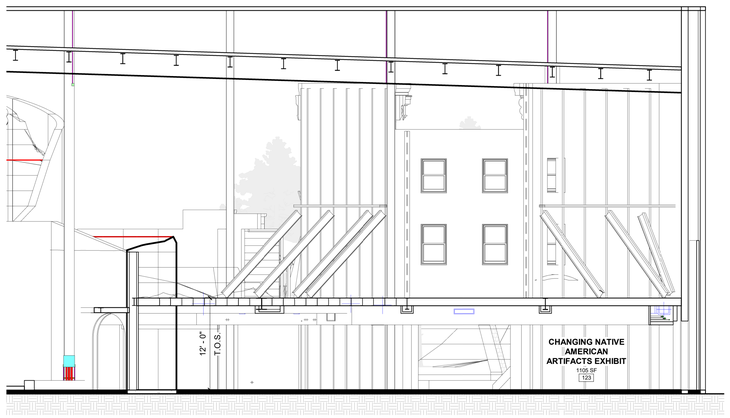

4 SECTION D
1/8" = 1'-0"

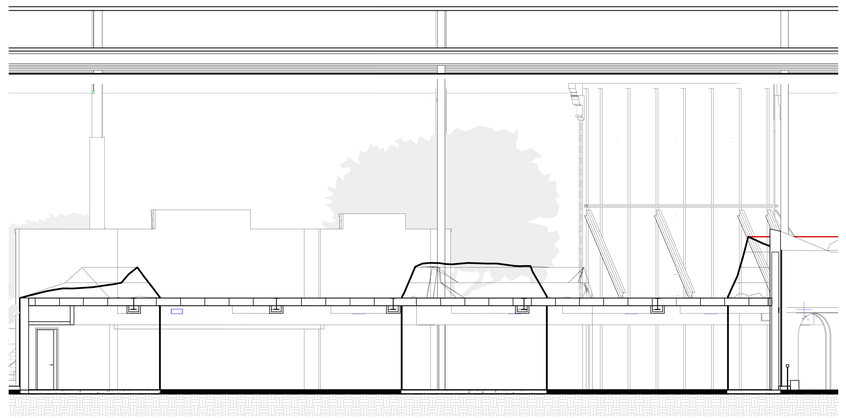

5 SECTION E
1/8" = 1'-0"

KEY PLAN

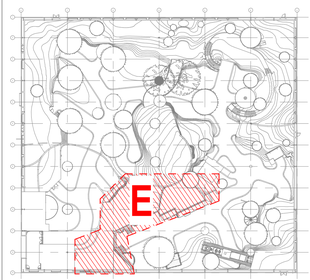

BAYSTONE
1010 E. COMMERCIAL ROW RENO, NV. 89512
510.786.9663
INFO@BAYSTONE.COM
WWW.BAYSTONE.COM

THE DESIGNS / DRAWINGS SHOWN AND DESCRIBED HEREIN INCLUDING ALL TECHNICAL DRAWINGS, GRAPHIC REPRESENTATIONS & MODELS THERE OF, ARE PROPRIETARY & CANNOT BE COPIED, DUPLICATED OR COMMERCIALLY EXPLOITED IN WHOLE OR IN PART WITHOUT THE SOLE AND EXPRESS WRITTEN PERMISSION FROM BAYSTONE INC.
© 2021 BAYSTONE. ALL RIGHTS RESERVED.

PROJECT NAME:
WORLD WILDLIFE HERITAGE MUSEUM
PRIVATE STORAGE WAREHOUSE, 1100 EVORA ROAD, CONCORD, CALIFORNIA 94520

PROJECT NUMBER:
1000

DATE
06 MARCH, 2023

PROJECT MANAGER
JC

DRAWN BY
BS

CHECKED BY
JC

REVISIONS

SEAL

UNLESS A PROFESSIONAL SEAL WITH SIGNATURE AND DATE IS AFFIXED, THIS DOCUMENT IS PRELIMINARY AND IS NOT INTENDED FOR CONSTRUCTION, RECORDING PURPOSES, OR IMPLEMENTATION

SHEET TITLE
REGION E - PLAN, RCP, SECTION & 3D VIEW

DATE AND TIME STAMP
3/6/2023 11:50:55 AM

SHEET NUMBER
A07.09

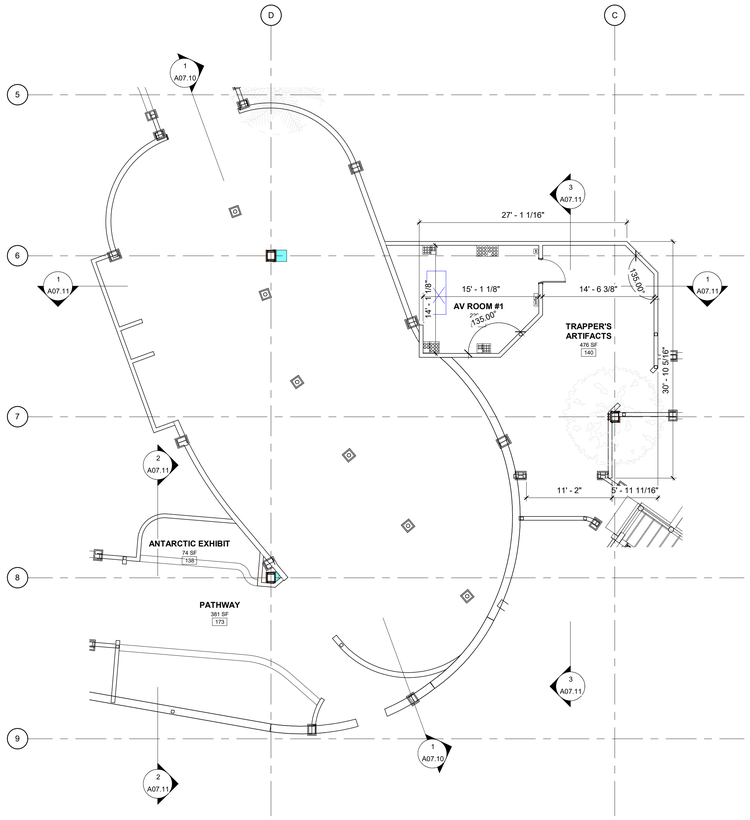

4 **FLOOR PLAN - REGION F**
1/8" = 1'-0"

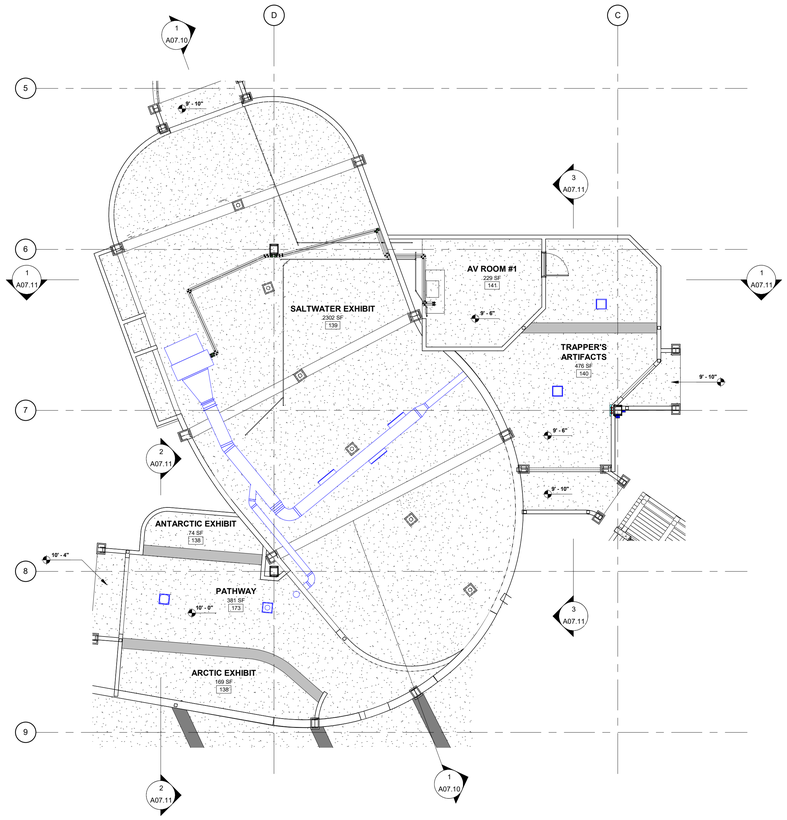

2 **RCP - REGION F**
1/8" = 1'-0"

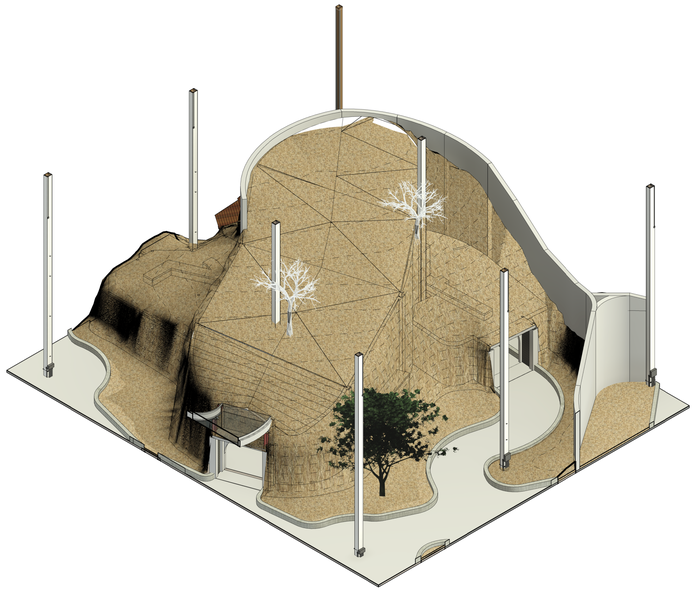

3 **3D VIEW 1 - REGION F**

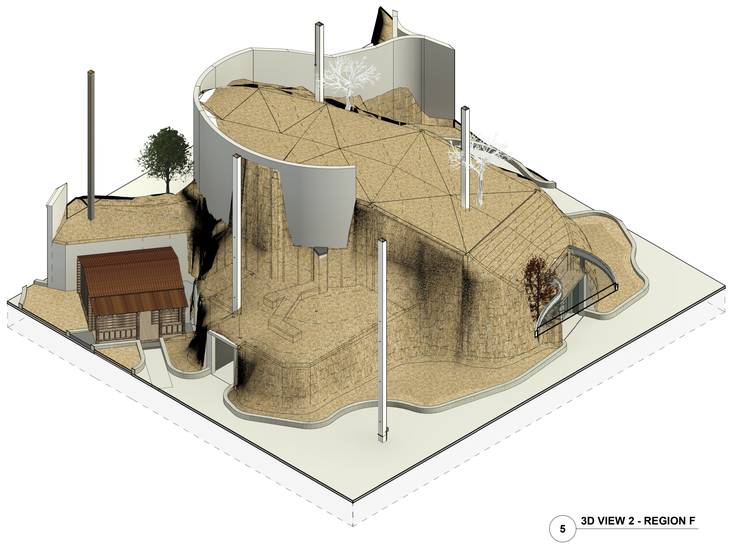

5 **3D VIEW 2 - REGION F**

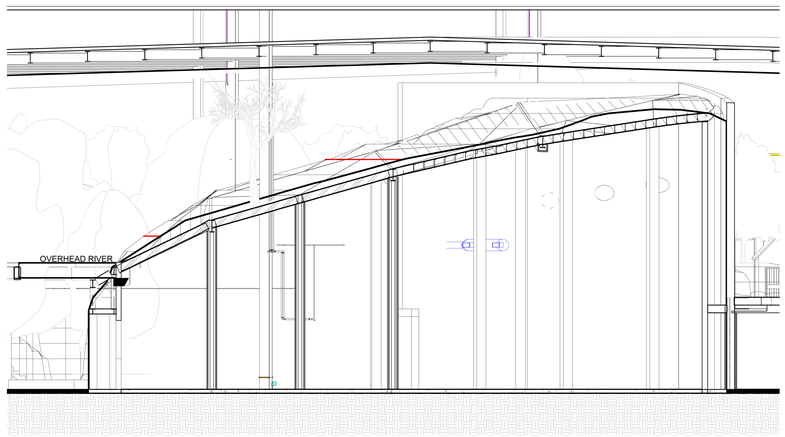

1 **SECTION A**
1/8" = 1'-0"

KEY PLAN

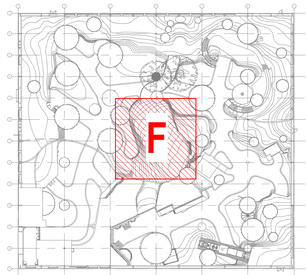

BAYSTONE
1010 E. COMMERCIAL ROW RENO, NV. 89512
510.786.9663
INFO@BAYSTONE.COM
WWW.BAYSTONE.COM

THE DESIGNS / DRAWINGS SHOWN AND DESCRIBED HEREIN INCLUDING ALL TECHNICAL DRAWINGS, GRAPHIC REPRESENTATIONS & MODELS THERE OF, ARE PROPRIETARY & CANNOT BE COPIED, DUPLICATED OR COMMERCIALLY EXPLOITED IN WHOLE OR IN PART WITHOUT THE SOLE AND EXPRESS WRITTEN PERMISSION FROM BAYSTONE INC.
© 2021 BAYSTONE. ALL RIGHTS RESERVED.

PROJECT NAME:
WORLD WILDLIFE HERITAGE MUSEUM
PRIVATE STORAGE WAREHOUSE, 1100 EVORA ROAD, CONCORD, CALIFORNIA 94520
PROJECT NUMBER:
1000

DATE
06 MARCH, 2023
PROJECT MANAGER
JC
DRAWN BY
BS
CHECKED BY
JC
REVISIONS

SEAL

UNLESS A PROFESSIONAL SEAL WITH SIGNATURE AND DATE IS AFFIXED, THIS DOCUMENT IS PRELIMINARY AND IS NOT INTENDED FOR CONSTRUCTION, RECORDING PURPOSES, OR IMPLEMENTATION

SHEET TITLE
REGION F - PLAN, RCP, SECTION & 3D VIEW
DATE AND TIME STAMP
3/8/2023 11:52:36 AM
SHEET NUMBER
A07.10

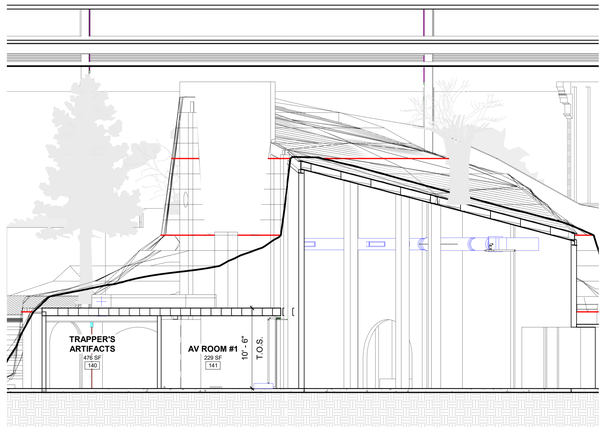

1 SECTION C
1/8" = 1'-0"

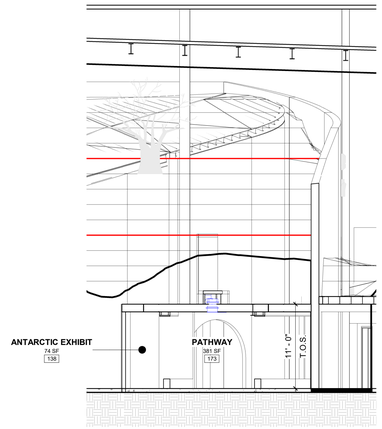

2 SECTION D
1/8" = 1'-0"

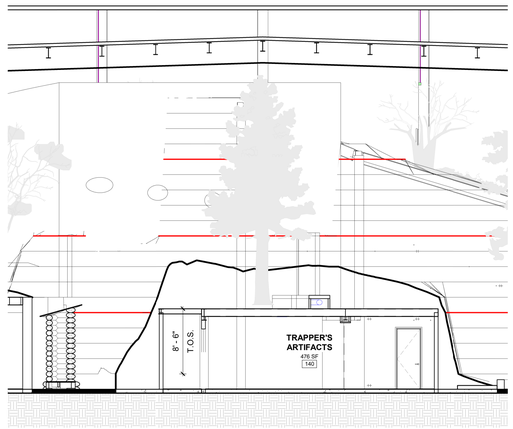

3 SECTION B
1/8" = 1'-0"

KEY PLAN

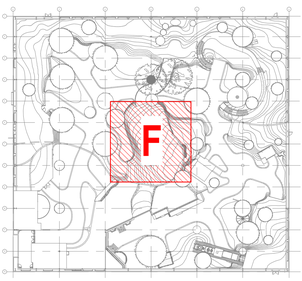

WORLD WILDLIFE · HERITAGE MUSEUM · CONSERVATION · EDUCATION

BAYSTONE
1010 E. COMMERCIAL ROW RENO, NV. 89512
510.786.9863
INFO@BAYSTONE.COM
WWW.BAYSTONE.COM

THE DESIGNS / DRAWINGS SHOWN AND DESCRIBED HEREIN INCLUDING ALL TECHNICAL DRAWINGS, GRAPHIC REPRESENTATIONS & MODELS THERE OF, ARE PROPRIETARY & CANNOT BE COPIED, DUPLICATED OR COMMERCIALLY EXPLOITED IN WHOLE OR IN PART WITHOUT THE SOLE AND EXPRESS WRITTEN PERMISSION FROM BAYSTONE INC.
© 2021 BAYSTONE. ALL RIGHTS RESERVED.

PROJECT NAME:
WORLD WILDLIFE HERITAGE MUSEUM
PRIVATE STORAGE WAREHOUSE, 1100 EVORA ROAD, CONCORD, CALIFORNIA 94520

PROJECT NUMBER:
1000

DATE
06 MARCH, 2023

PROJECT MANAGER
JC

DRAWN BY
BS

CHECKED BY
JC

REVISIONS

SEAL

UNLESS A PROFESSIONAL SEAL WITH SIGNATURE AND DATE IS AFFIXED, THIS DOCUMENT IS PRELIMINARY AND IS NOT INTENDED FOR CONSTRUCTION, RECORDING PURPOSES, OR IMPLEMENTATION

SHEET TITLE
REGION F - PLAN, RCP, SECTION & 3D VIEW

DATE AND TIME STAMP
3/8/2023 11:52:57 AM

SHEET NUMBER
A07.11

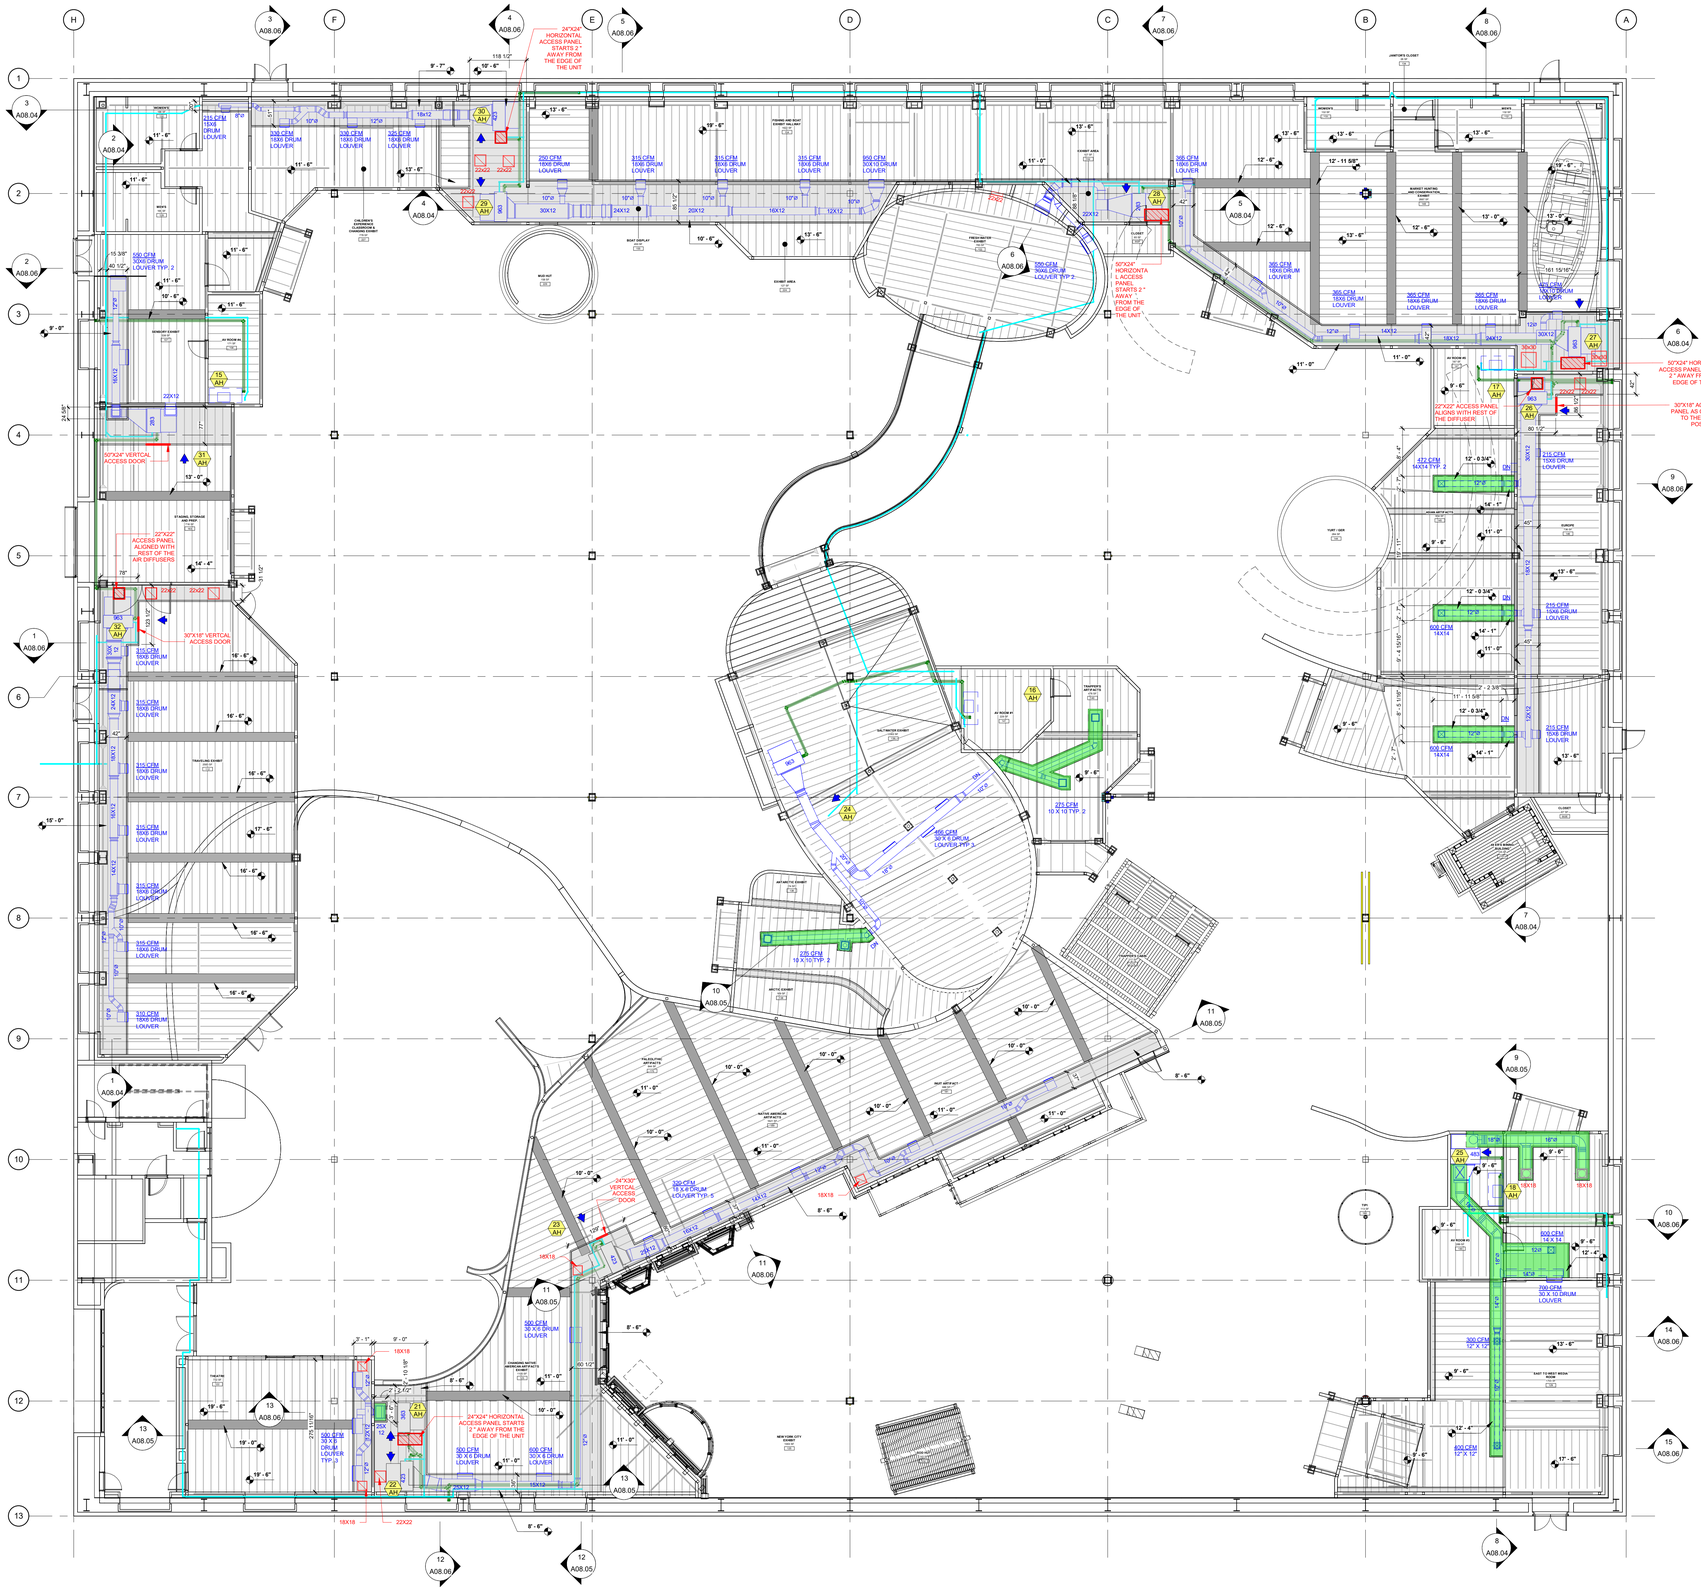

1 **RCP - HVAC**
3/32" = 1'-0"

LEGEND	
AH	HVAC UNIT NO.
	SERVICE SIDE (30" X 24")
	SOFFIT
	BEAM WRAPS
	TOP OF DECK CHASE - HVAC
	TOP OF DECK CHASE - ELECTRICAL CONDUIT

WORLD WILDLIFE - HERITAGE MUSEUM · CONSERVATION · EDUCATION

BAYSTONE

1010 E. COMMERCIAL ROW RENO, NV. 89512
510.786.9863
INFO@BAYSTONE.COM
WWW.BAYSTONE.COM

THE DESIGNS / DRAWINGS SHOWN AND DESCRIBED HEREIN INCLUDING ALL TECHNICAL DRAWINGS, GRAPHIC REPRESENTATIONS & MODELS THERE OF, ARE PROPRIETARY & CANNOT BE COPIED, DUPLICATED OR COMMERCIALLY EXPLOITED IN WHOLE OR IN PART WITHOUT THE SOLE AND EXPRESS WRITTEN PERMISSION FROM BAYSTONE INC. © 2021 BAYSTONE. ALL RIGHTS RESERVED.

PROJECT NAME:
WORLD WILDLIFE HERITAGE MUSEUM
PRIVATE STORAGE WAREHOUSE, 1100 EVORA ROAD, CONCORD, CALIFORNIA 94520

PROJECT NUMBER:
1000

DATE
06 MARCH, 2023

PROJECT MANAGER
JC

DRAWN BY
BS

CHECKED BY
JC

REVISIONS

SEAL

UNLESS A PROFESSIONAL SEAL WITH SIGNATURE AND DATE IS AFFIXED, THIS DOCUMENT IS PRELIMINARY AND IS NOT INTENDED FOR CONSTRUCTION, RECORDING PURPOSES, OR IMPLEMENTATION

SHEET TITLE
HVAC - RCP - 150

DATE AND TIME STAMP
3/8/2023 11:54:35 AM

SHEET NUMBER
A08.01

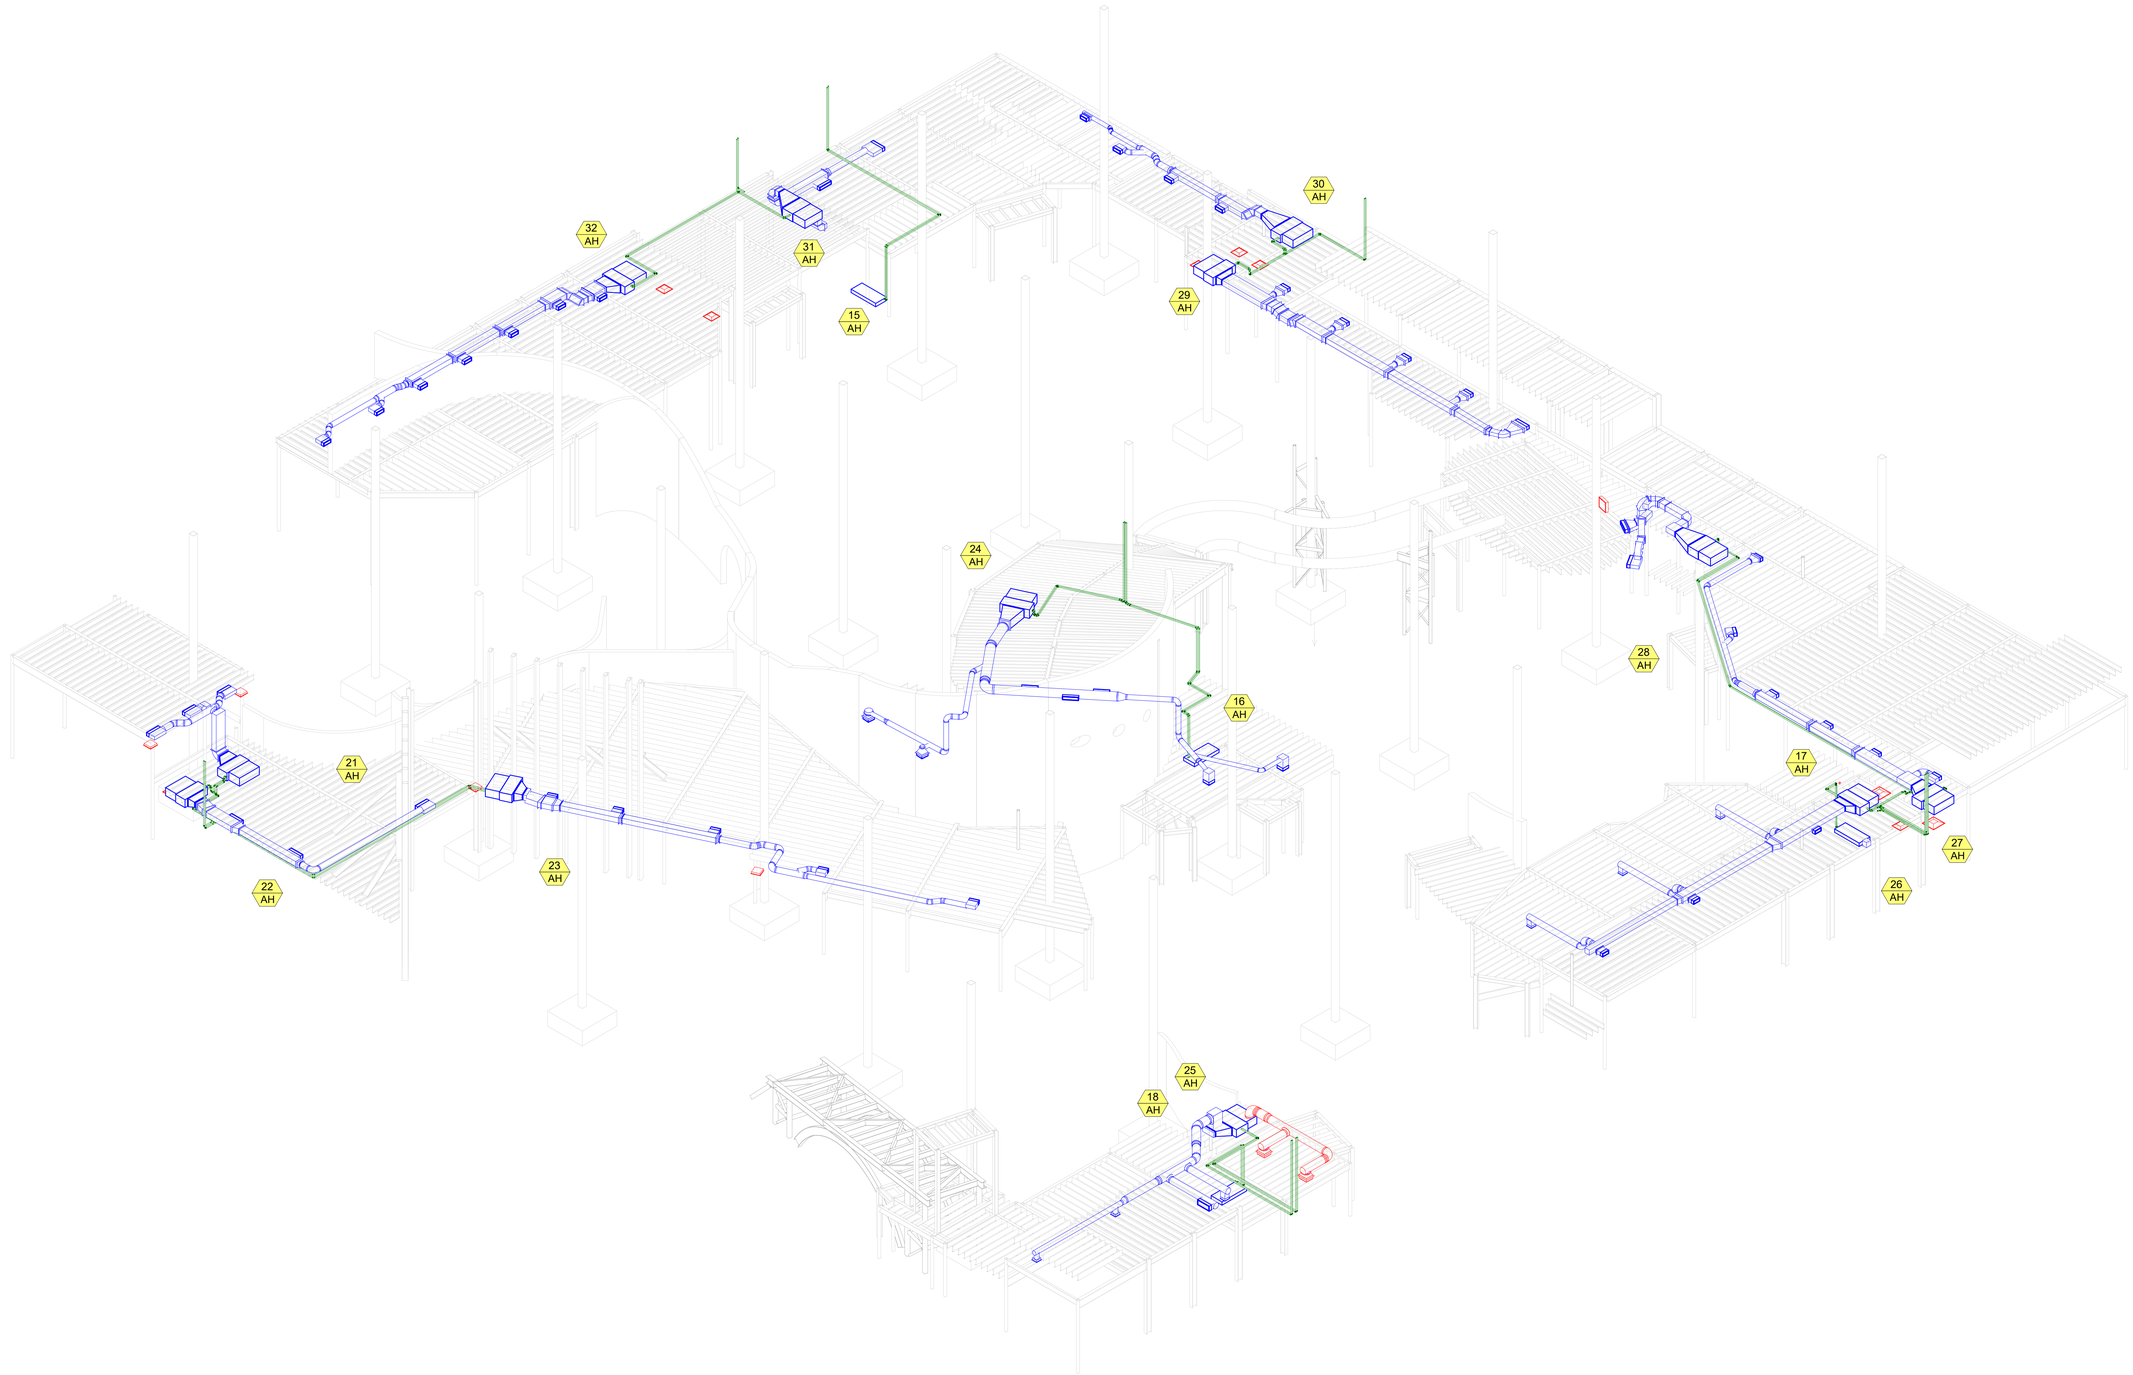

1 **3D VIEW - SOUTH EAST**

WORLD WILDLIFE • HERITAGE MUSEUM • CONSERVATION • EDUCATION

BAYSTONE

1010 E. COMMERCIAL ROW RENO, NV. 89512
510.786.9663
INFO@BAYSTONE.COM
WWW.BAYSTONE.COM

THE DESIGNS / DRAWINGS SHOWN AND DESCRIBED HEREIN INCLUDING LI, TECHNICAL DRAWINGS, GRAPHIC REPRESENTATIONS & MODELS THERE OF, ARE PROPRIETARY & CANNOT BE COPIED, DUPLICATED OR COMMERCIALLY EXPLOITED IN WHOLE OR IN PART WITHOUT THE SOLE AND EXPRESS WRITTEN PERMISSION FROM BAYSTONE INC.
© 2021 BAYSTONE. ALL RIGHTS RESERVED.

PROJECT NAME:
Willow Pass Business Park
Private Storage Warehouse 1100 Evora Road
Concord, California 94520

PROJECT NUMBER:
1000

DATE
08 MARCH, 2023

PROJECT MANAGER
JC

DRAWN BY
BS

CHECKED BY
JC

REVISIONS

SEAL

UNLESS A PROFESSIONAL SEAL WITH SIGNATURE AND DATE IS AFFIXED, THIS DOCUMENT IS PRELIMINARY AND IS NOT INTENDED FOR CONSTRUCTION, RECORDING PURPOSES, OR IMPLEMENTATION

SHEET TITLE
HVAC - 3D VIEW - ISOMETRIC

DATE AND TIME STAMP
3/8/2023 11:17:57 AM

SHEET NUMBER
A08.02

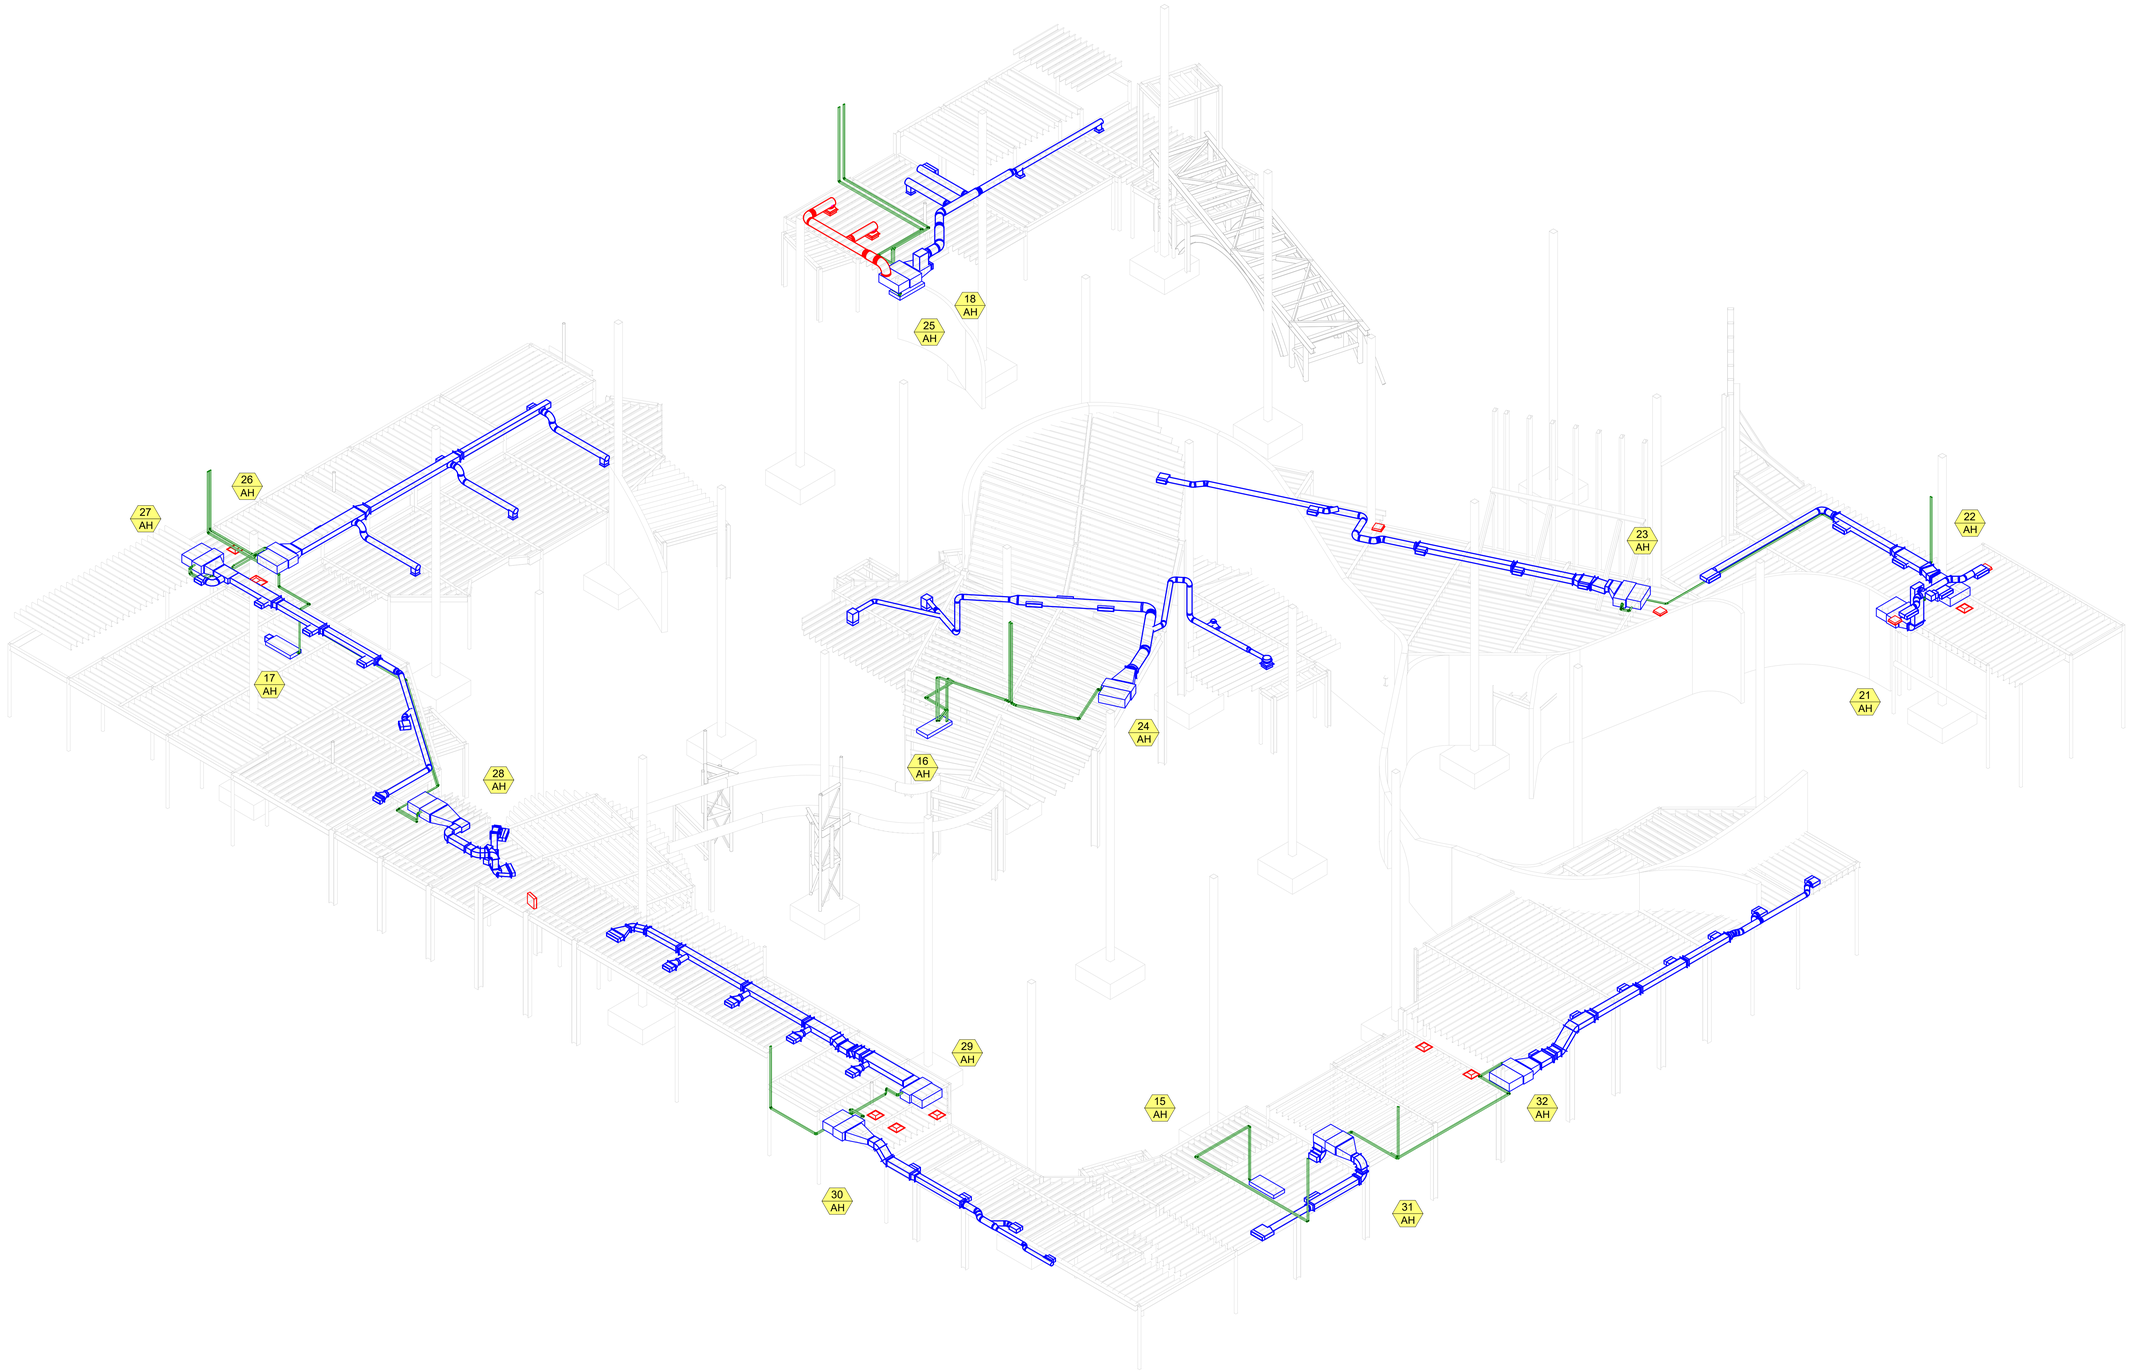

1 3D VIEW - NORTH WEST

WORLD WILDLIFE • HERITAGE MUSEUM • CONSERVATION • EDUCATION

BAYSTONE

1010 E. COMMERCIAL ROW RENO, NV. 89512
510.786.9663
INFO@BAYSTONE.COM
WWW.BAYSTONE.COM

THE DESIGNS / DRAWINGS SHOWN AND DESCRIBED HEREIN INCLUDING LL TECHNICAL DRAWINGS, GRAPHIC REPRESENTATIONS & MODELS THERE OF, ARE PROPRIETARY & CANNOT BE COPIED, DUPLICATED OR COMMERCIALLY EXPLOITED IN WHOLE OR IN PART WITHOUT THE SOLE AND EXPRESS WRITTEN PERMISSION FROM BAYSTONE INC.
© 2021 BAYSTONE. ALL RIGHTS RESERVED.

PROJECT NAME:
Willow Pass Business Park
Private Storage Warehouse 1100 Evora Road
Concord, California 94520

PROJECT NUMBER:
1000

DATE
08 MARCH, 2023

PROJECT MANAGER
JC

DRAWN BY
BS

CHECKED BY
JC

REVISIONS

SEAL

UNLESS A PROFESSIONAL SEAL WITH SIGNATURE AND DATE IS AFFIXED, THIS DOCUMENT IS PRELIMINARY AND IS NOT INTENDED FOR CONSTRUCTION, RECORDING PURPOSES, OR IMPLEMENTATION

SHEET TITLE
HVAC - 3D VIEW - ISOMETRIC

DATE AND TIME STAMP
3/8/2023 11:18:01 AM

SHEET NUMBER
A08.03

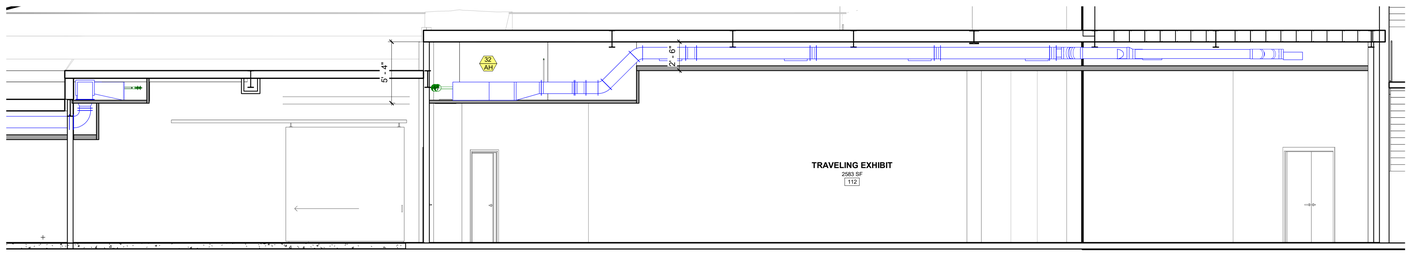

1 SECTION 1 - RCP & HVAC
3/16" = 1'-0"

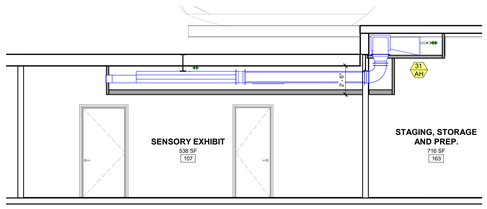

2 SECTION 2 - RCP & HVAC
3/16" = 1'-0"

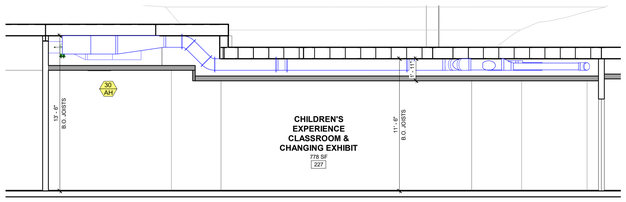

3 SECTION 3 - RCP & HVAC
3/16" = 1'-0"

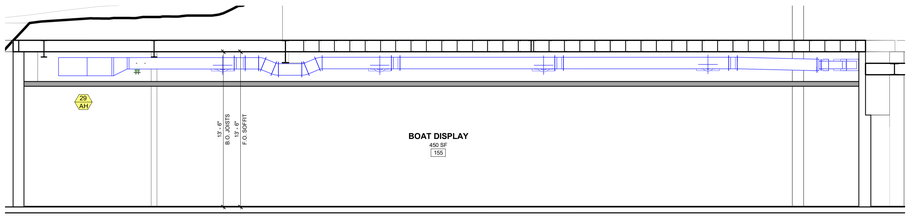

4 SECTION 4 - RCP & HVAC
3/16" = 1'-0"

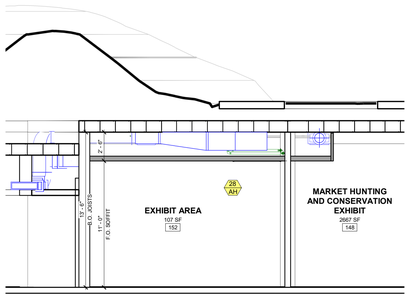

5 SECTION 5 - RCP & HVAC
3/16" = 1'-0"

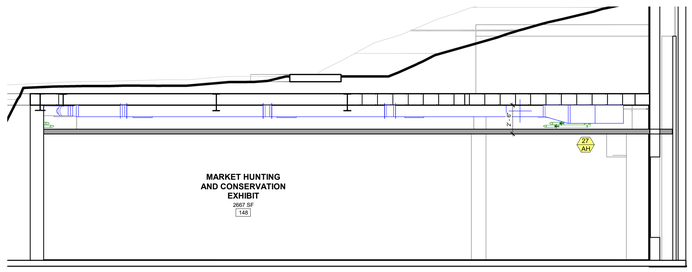

6 SECTION 6 - RCP & HVAC
3/16" = 1'-0"

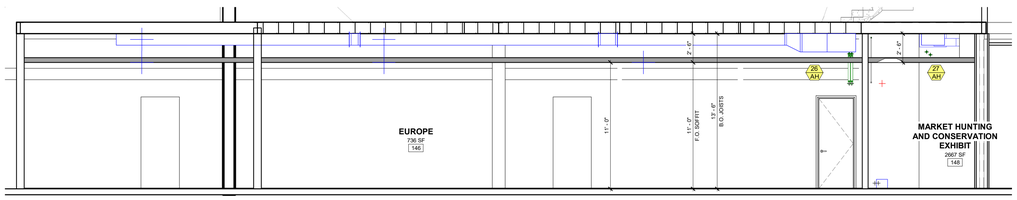

7 SECTION 7 - RCP & HVAC
3/16" = 1'-0"

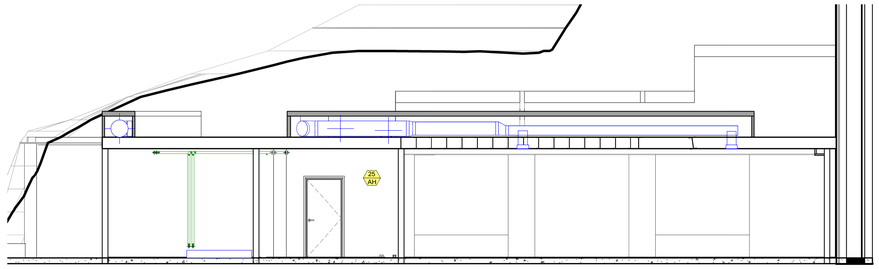

8 SECTION 8 - RCP & HVAC
3/16" = 1'-0"

WORLD WILDLIFE · HERITAGE MUSEUM · CONSERVATION · EDUCATION

BAYSTONE

1010 E. COMMERCIAL ROW RENO, NV. 89512
510.786.9863
INFO@BAYSTONE.COM
WWW.BAYSTONE.COM

THE DESIGNS / DRAWINGS SHOWN AND DESCRIBED HEREIN INCLUDING ALL TECHNICAL DRAWINGS, GRAPHIC REPRESENTATIONS & MODELS THERE OF, ARE PROPRIETARY & CANNOT BE COPIED, DUPLICATED OR COMMERCIALLY EXPLOITED IN WHOLE OR IN PART WITHOUT THE SOLE AND EXPRESS WRITTEN PERMISSION FROM BAYSTONE INC.
© 2021 BAYSTONE. ALL RIGHTS RESERVED.

PROJECT NAME:
WORLD WILDLIFE HERITAGE MUSEUM
PRIVATE STORAGE WAREHOUSE, 1100 EVORA ROAD, CONCORD, CALIFORNIA 94520

PROJECT NUMBER:
1000

DATE
06 MARCH, 2023

PROJECT MANAGER
JC

DRAWN BY
BS

CHECKED BY
JC

REVISIONS

SEAL

UNLESS A PROFESSIONAL SEAL WITH SIGNATURE AND DATE IS AFFIXED, THIS DOCUMENT IS PRELIMINARY AND IS NOT INTENDED FOR CONSTRUCTION, RECORDING PURPOSES, OR IMPLEMENTATION

SHEET TITLE
HVAC - SECTIONS

DATE AND TIME STAMP
3/8/2023 11:56:20 AM

SHEET NUMBER
A08.04

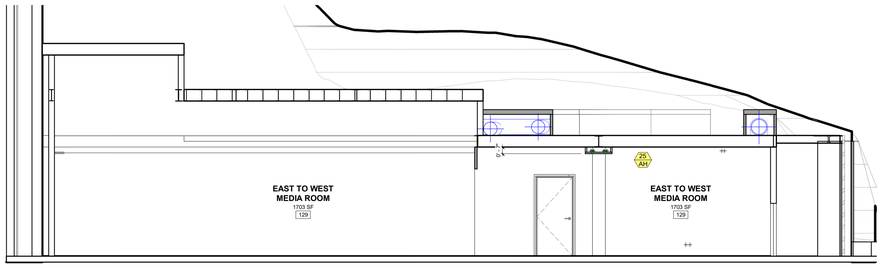

9 **SECTION 9 - RCP & HVAC**
3/16" = 1'-0"

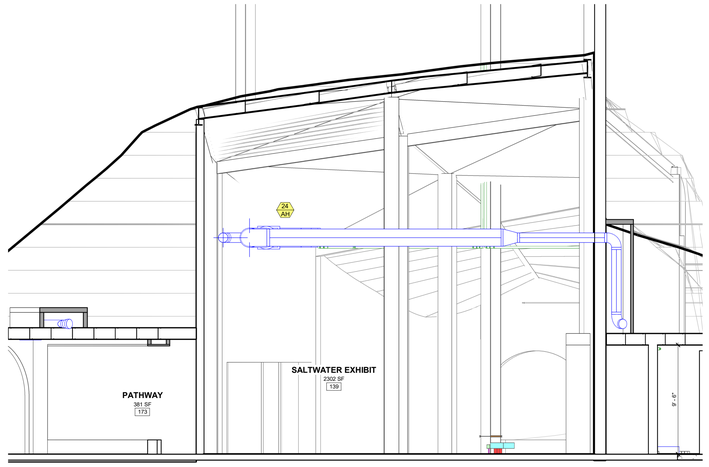

10 **SECTION 10 - RCP & HVAC**
3/16" = 1'-0"

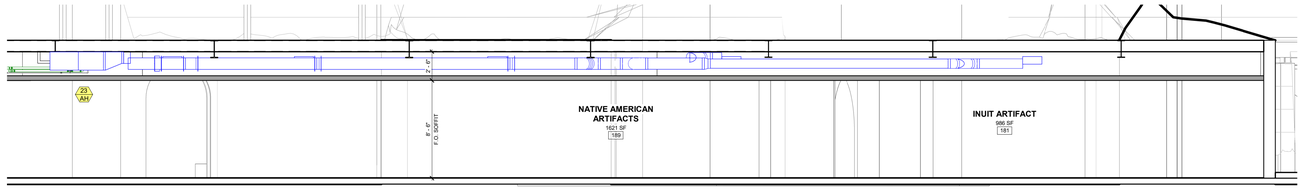

11 **SECTION 11 - RCP & HVAC**
3/16" = 1'-0"

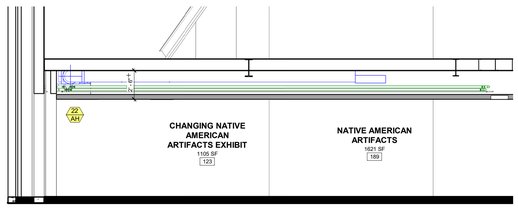

12 **SECTION 12 - RCP & HVAC**
3/16" = 1'-0"

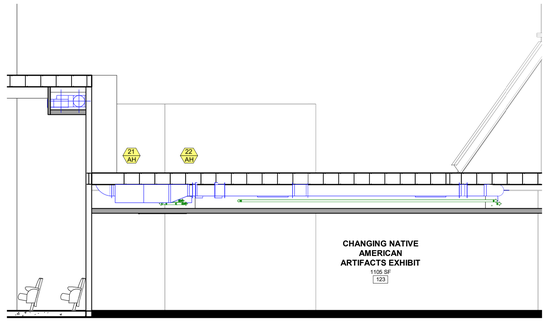

13 **SECTION 13 - RCP & HVAC**
3/16" = 1'-0"

BAYSTONE
1010 E. COMMERCIAL ROW RENO, NV. 89512
510.786.9863
INFO@BAYSTONE.COM
WWW.BAYSTONE.COM

THE DESIGNS / DRAWINGS SHOWN AND DESCRIBED HEREIN INCLUDING ALL TECHNICAL DRAWINGS, GRAPHIC REPRESENTATIONS & MODELS THERE OF, ARE PROPRIETARY & CANNOT BE COPIED, DUPLICATED OR COMMERCIALLY EXPLOITED IN WHOLE OR IN PART WITHOUT THE SOLE AND EXPRESS WRITTEN PERMISSION FROM BAYSTONE INC.
© 2021 BAYSTONE. ALL RIGHTS RESERVED.

PROJECT NAME:
WORLD WILDLIFE HERITAGE MUSEUM
PRIVATE STORAGE WAREHOUSE, 1100 EVORA ROAD, CONCORD, CALIFORNIA 94520

PROJECT NUMBER:
1000

DATE
06 MARCH, 2023

PROJECT MANAGER
JC

DRAWN BY
BS

CHECKED BY
JC

REVISIONS

SEAL

UNLESS A PROFESSIONAL SEAL WITH SIGNATURE AND DATE IS AFFIXED, THIS DOCUMENT IS PRELIMINARY AND IS NOT INTENDED FOR CONSTRUCTION, RECORDING PURPOSES, OR IMPLEMENTATION

SHEET TITLE
HVAC - SECTIONS

DATE AND TIME STAMP
3/8/2023 11:56:42 AM

SHEET NUMBER
A08.05

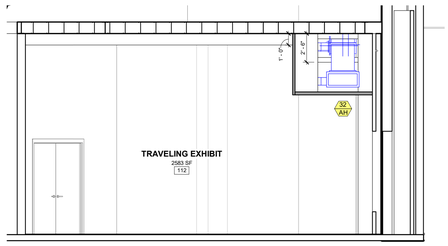

1 CROSS SECTION 1 - RCP & HVAC
3/16" = 1'-0"

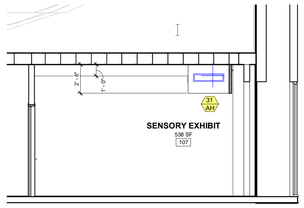

2 CROSS SECTION 2 - RCP & HVAC
3/16" = 1'-0"

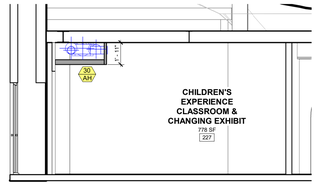

3 CROSS SECTION 3 - RCP & HVAC
3/16" = 1'-0"

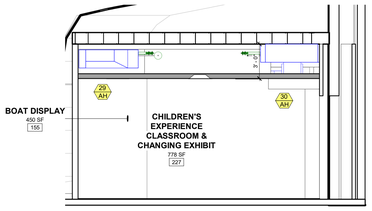

4 CROSS SECTION 4 - RCP & HVAC
3/16" = 1'-0"

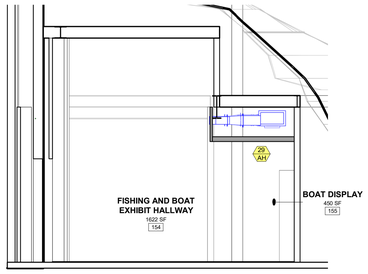

5 CROSS SECTION 5 - RCP & HVAC
3/16" = 1'-0"

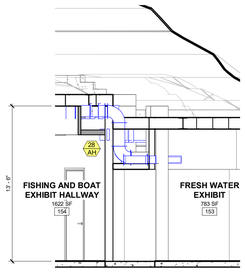

6 CROSS SECTION 6 - RCP & HVAC
3/16" = 1'-0"

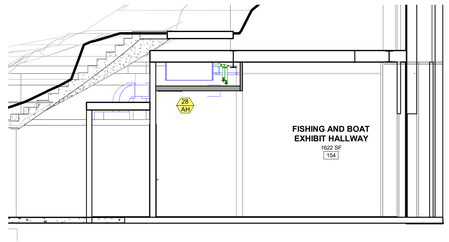

7 CROSS SECTION 7 - RCP & HVAC
3/16" = 1'-0"

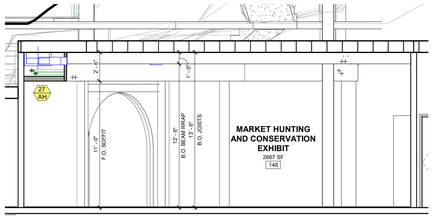

8 CROSS SECTION 8 - RCP & HVAC
3/16" = 1'-0"

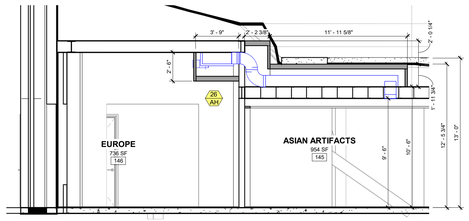

9 CROSS SECTION 9 - RCP & HVAC
3/16" = 1'-0"

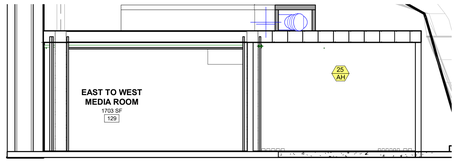

10 CROSS SECTION 10 - RCP & HVAC
3/16" = 1'-0"

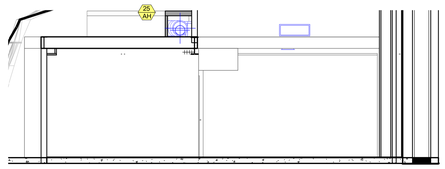

14 CROSS SECTION 11 - RCP & HVAC
3/16" = 1'-0"

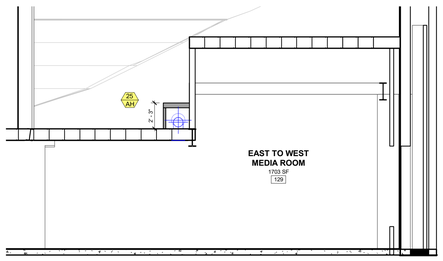

15 CROSS SECTION 12 - RCP & HVAC
3/16" = 1'-0"

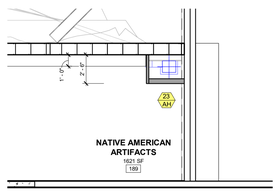

11 CROSS SECTION 13 - RCP & HVAC
3/16" = 1'-0"

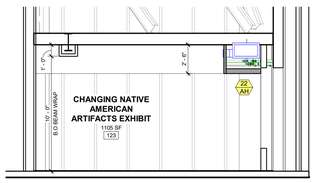

12 CROSS SECTION 14 - RCP & HVAC
3/16" = 1'-0"

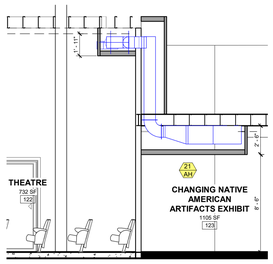

13 CROSS SECTION 15 - RCP & HVAC
3/16" = 1'-0"

WORLD WILDLIFE - HERITAGE MUSEUM
CONSERVATION • EDUCATION

BAYSTONE

1010 E. COMMERCIAL ROW RENO, NV. 89512
510.786.9663
INFO@BAYSTONE.COM
WWW.BAYSTONE.COM

THE DESIGNS / DRAWINGS SHOWN AND DESCRIBED HEREIN INCLUDING ALL TECHNICAL DRAWINGS, GRAPHIC REPRESENTATIONS & MODELS THERE OF, ARE PROPRIETARY & CANNOT BE COPIED, DUPLICATED OR COMMERCIALLY EXPLOITED IN WHOLE OR IN PART WITHOUT THE SOLE AND EXPRESS WRITTEN PERMISSION FROM BAYSTONE INC.
© 2021 BAYSTONE. ALL RIGHTS RESERVED.

PROJECT NAME:
WORLD WILDLIFE HERITAGE MUSEUM
PRIVATE STORAGE WAREHOUSE, 1100 EVORA ROAD, CONCORD, CALIFORNIA 94520

PROJECT NUMBER:
1000

DATE
06 MARCH, 2023

PROJECT MANAGER
JC

DRAWN BY
BS

CHECKED BY
JC

REVISIONS

SEAL

UNLESS A PROFESSIONAL SEAL WITH SIGNATURE AND DATE IS AFFIXED, THIS DOCUMENT IS PRELIMINARY AND IS NOT INTENDED FOR CONSTRUCTION, RECORDING PURPOSES, OR IMPLEMENTATION

SHEET TITLE
HVAC - SECTIONS - CROSS SECTIONS

DATE AND TIME STAMP
3/8/2023 11:57:10 AM

SHEET NUMBER
A08.06

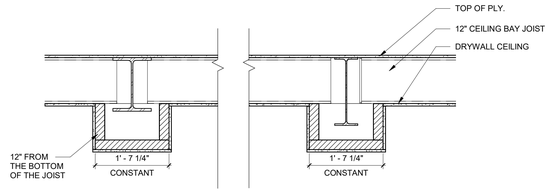

1 **TYPICAL DETAIL - BEAM WRAP**
3/4" = 1'-0"

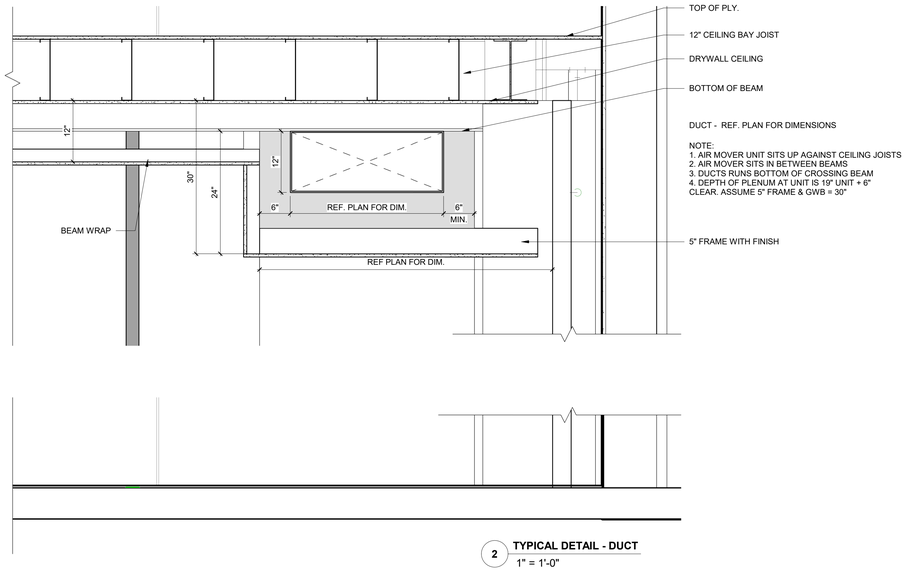

2 **TYPICAL DETAIL - DUCT**
1" = 1'-0"

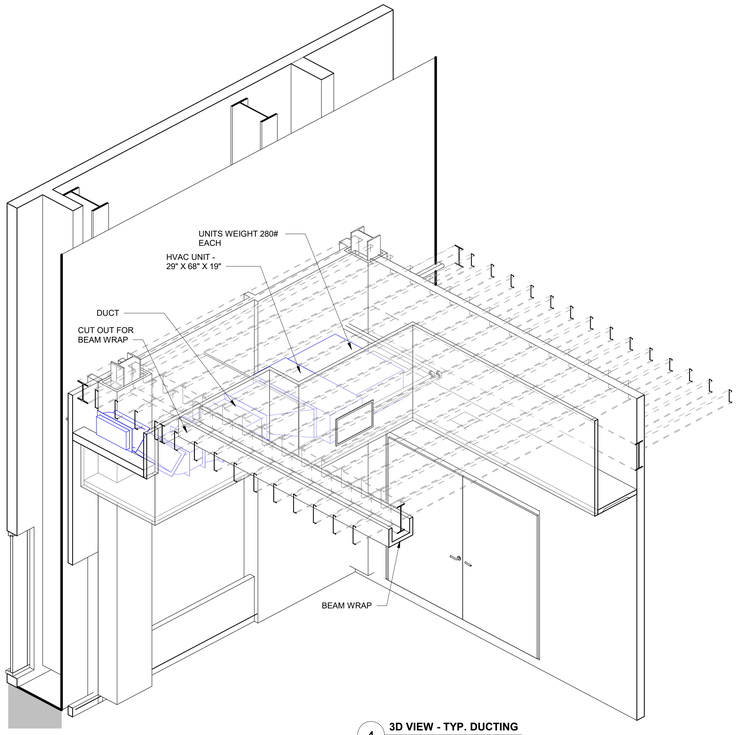

4 **3D VIEW - TYP. DUCTING**

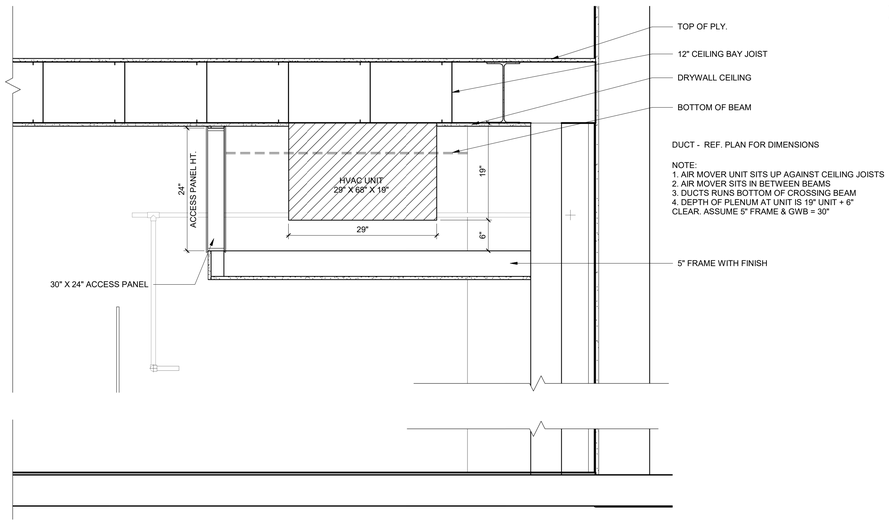

3 **TYPICAL DETAIL - HVAC UNIT**
1" = 1'-0"

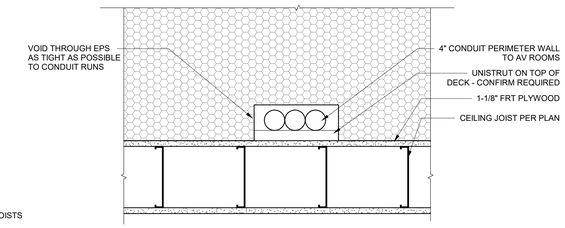

5 **TYP. DETAIL - CONDUIT CHASE THROUGH EPS**
1" = 1'-0"

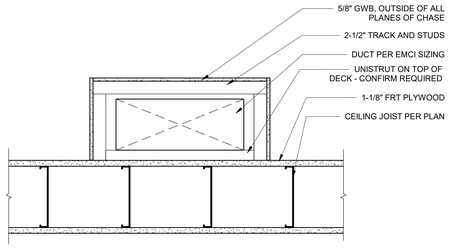

6 **TYP. DETAIL - CHASE**
1" = 1'-0"

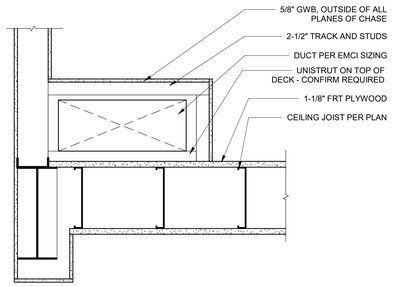

7 **TYP. DETAIL - CHASE @ VERTICAL WALL**
1" = 1'-0"

BAYSTONE
1010 E. COMMERCIAL ROW RENO, NV. 89512
510.786.9863
INFO@BAYSTONE.COM
WWW.BAYSTONE.COM

THE DESIGNS / DRAWINGS SHOWN AND DESCRIBED HEREIN INCLUDING ALL TECHNICAL DRAWINGS, GRAPHIC REPRESENTATIONS & MODELS THERE OF, ARE PROPRIETARY & CANNOT BE COPIED, DUPLICATED OR COMMERCIALLY EXPLOITED IN WHOLE OR IN PART WITHOUT THE SOLE AND EXPRESS WRITTEN PERMISSION FROM BAYSTONE INC.
© 2021 BAYSTONE. ALL RIGHTS RESERVED.

PROJECT NAME:
WORLD WILDLIFE HERITAGE MUSEUM
PRIVATE STORAGE WAREHOUSE, 1100 EVORA ROAD, CONCORD, CALIFORNIA 94520

PROJECT NUMBER:
1000

DATE
06 MARCH, 2023

PROJECT MANAGER
JC

DRAWN BY
BS

CHECKED BY
JC

REVISIONS

SEAL

UNLESS A PROFESSIONAL SEAL WITH SIGNATURE AND DATE IS AFFIXED, THIS DOCUMENT IS PRELIMINARY AND IS NOT INTENDED FOR CONSTRUCTION, RECORDING PURPOSES, OR IMPLEMENTATION

SHEET TITLE
HVAC - DETAILS

DATE AND TIME STAMP
3/8/2023 11:58:14 AM

SHEET NUMBER
A08.07

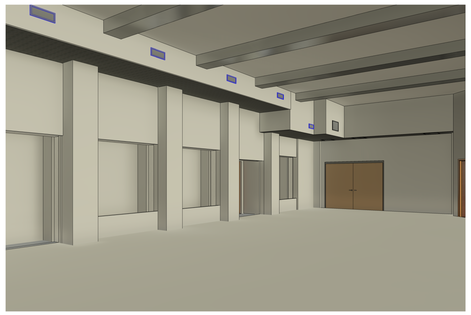

1 HVAC UNIT 32 - TRAVELING EXHIBIT

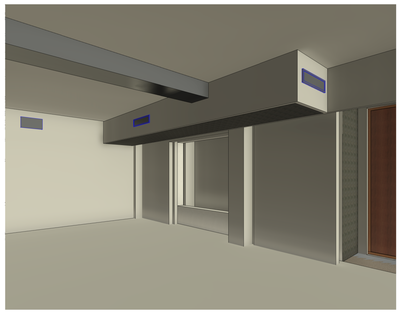

2 HVAC UNIT 31 - SENSORY EXHIBIT

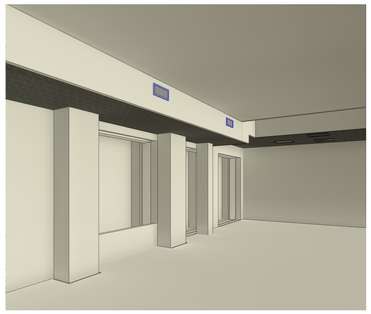

3 HVAC UNIT 30 - CHILDREN'S EXPERIENCE CLASSROOM & CHANGING EXHIBIT



4 HVAC UNIT 29 - BOAT DISPLAY



5 HVAC UNIT 28 - FISHING AND BOAT EXHIBIT HALLWAY

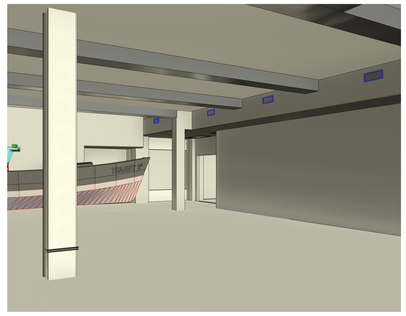

6 HVAC UNIT 27 - MARKET HUNTING AND CONSERVATION EXHIBIT

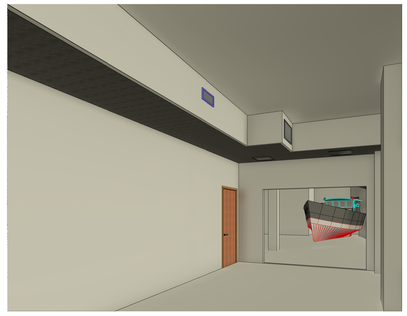

7 HVAC UNIT 26.1 - EUROPE

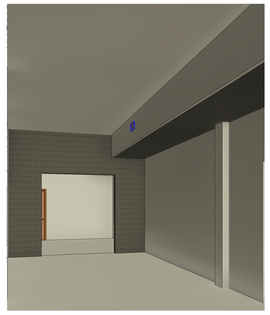

8 HVAC UNIT 26.2 - EUROPE



9 HVAC UNIT 25 - EAST TO WEST MEDIA ROOM

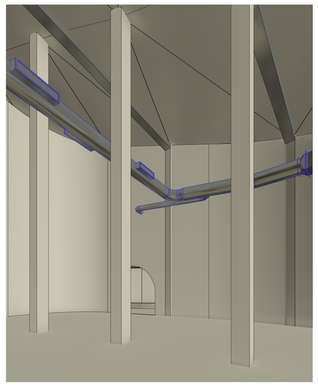

10 HVAC UNIT 24 - SALTWATER EXHIBIT 1

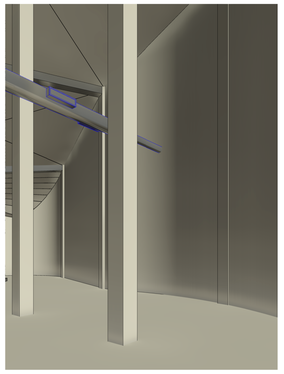

14 HVAC UNIT 24 - SALTWATER EXHIBIT 2



11 HVAC UNIT 23 - AMERICAN INDIAN ARTIFACTS

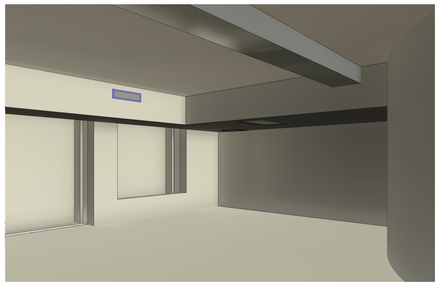

12 HVAC UNIT 22 - CHANGING AMERICAN INDIAN ARTIFACTS EXHIBIT

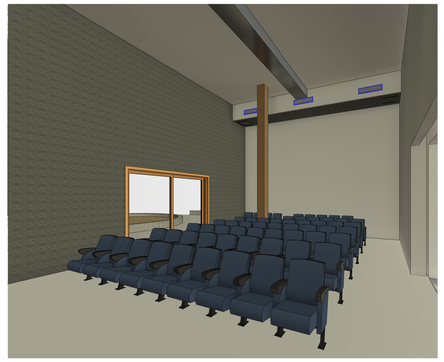

13 HVAC UNIT 21 - THEATRE

WORLD WILDLIFE · HERITAGE MUSEUM · CONSERVATION · EDUCATION

BAYSTONE
1010 E. COMMERCIAL ROW RENO, NV. 89512
510.786.9863
INFO@BAYSTONE.COM
WWW.BAYSTONE.COM

THE DESIGNS / DRAWINGS SHOWN AND DESCRIBED HEREIN INCLUDING ALL TECHNICAL DRAWINGS, GRAPHIC REPRESENTATIONS & MODELS THERE OF, ARE PROPRIETARY & CANNOT BE COPIED, DUPLICATED OR COMMERCIALLY EXPLOITED IN WHOLE OR IN PART WITHOUT THE SOLE AND EXPRESS WRITTEN PERMISSION FROM BAYSTONE INC.
© 2021 BAYSTONE. ALL RIGHTS RESERVED.

PROJECT NAME:
WORLD WILDLIFE HERITAGE MUSEUM
PRIVATE STORAGE WAREHOUSE, 1100 EVORA ROAD, CONCORD, CALIFORNIA 94520

PROJECT NUMBER:
1000

DATE
06 MARCH, 2023

PROJECT MANAGER
JC

DRAWN BY
BS

CHECKED BY
JC

REVISIONS

SEAL

UNLESS A PROFESSIONAL SEAL WITH SIGNATURE AND DATE IS AFFIXED, THIS DOCUMENT IS PRELIMINARY AND IS NOT INTENDED FOR CONSTRUCTION, RECORDING PURPOSES, OR IMPLEMENTATION

SHEET TITLE
HVAC - 3D VIEW - RENDERING

DATE AND TIME STAMP
3/8/2023 12:05:25 PM

SHEET NUMBER
A08.08

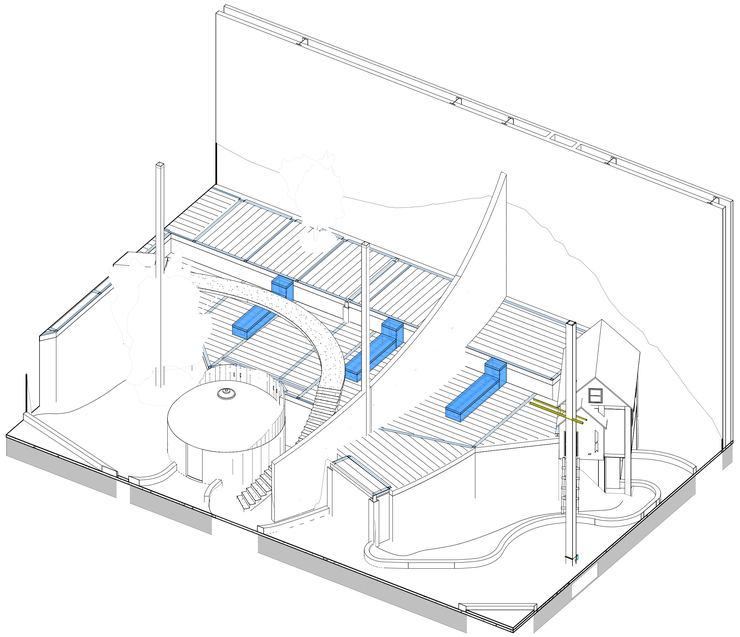

1 3D VIEW - CHASE - UNIT 26 - EUROPE

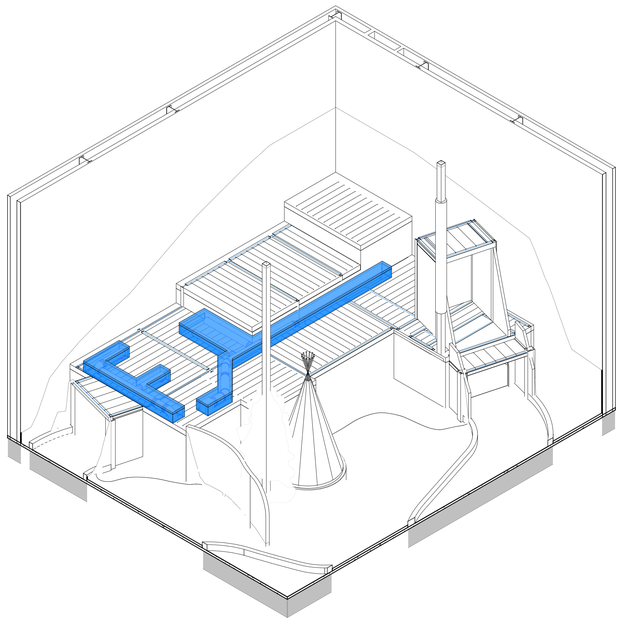

2 3D VIEW - CHASE - UNIT 25 - EAST TO WEST MEDIA ROOM

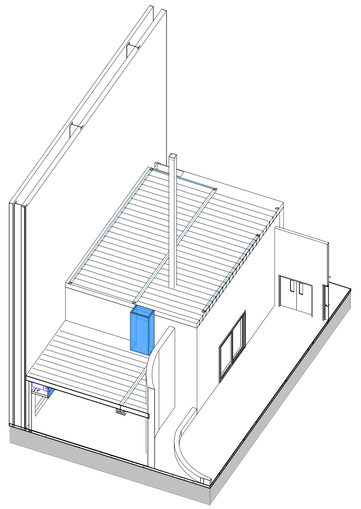

3 3D VIEW - CHASE - UNIT 21 - THEATRE

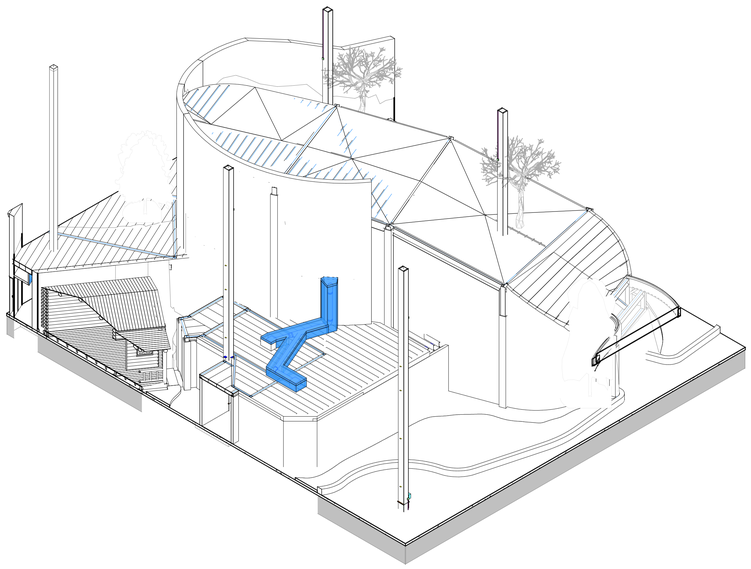

4 3D VIEW - CHASE - UNIT 24 - SALT WATER 1

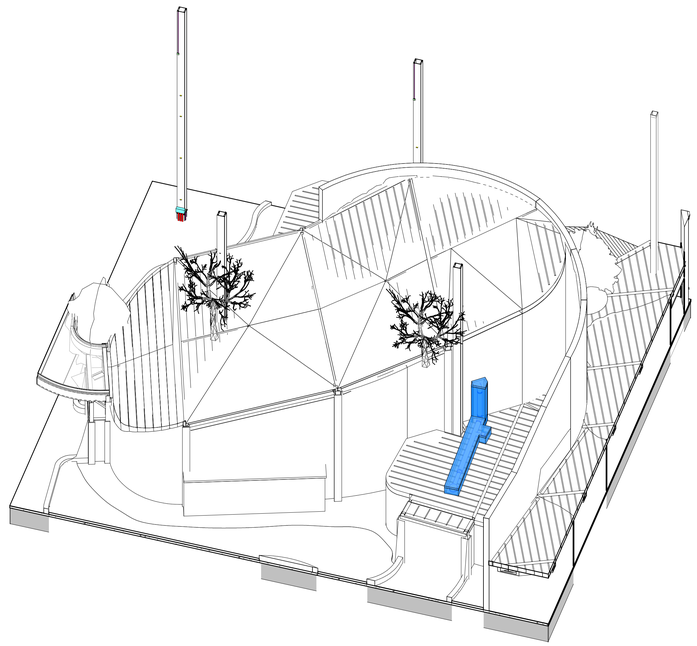

5 3D VIEW - CHASE - UNIT 24 - SALT WATER 2

BAYSTONE

1010 E. COMMERCIAL ROW RENO, NV. 89512
510.786.9663
INFO@BAYSTONE.COM
WWW.BAYSTONE.COM

THE DESIGNS / DRAWINGS SHOWN AND DESCRIBED HEREIN INCLUDING ALL TECHNICAL DRAWINGS, GRAPHIC REPRESENTATIONS & MODELS THERE OF, ARE PROPRIETARY & CANNOT BE COPIED, DUPLICATED OR COMMERCIALLY EXPLOITED IN WHOLE OR IN PART WITHOUT THE SOLE AND EXPRESS WRITTEN PERMISSION FROM BAYSTONE INC. © 2021 BAYSTONE. ALL RIGHTS RESERVED.

PROJECT NAME:
WORLD WILDLIFE HERITAGE MUSEUM
PRIVATE STORAGE WAREHOUSE, 1100 EVORA ROAD, CONCORD, CALIFORNIA 94520

PROJECT NUMBER:
1000

DATE
06 MARCH, 2023

PROJECT MANAGER
JC

DRAWN BY
BS

CHECKED BY
JC

REVISIONS

SEAL

UNLESS A PROFESSIONAL SEAL WITH SIGNATURE AND DATE IS AFFIXED, THIS DOCUMENT IS PRELIMINARY AND IS NOT INTENDED FOR CONSTRUCTION, RECORDING PURPOSES, OR IMPLEMENTATION

SHEET TITLE
HVAC - 3D VIEW - DUCT CHASING

DATE AND TIME STAMP
3/8/2023 12:05:32 PM

SHEET NUMBER
A08.09

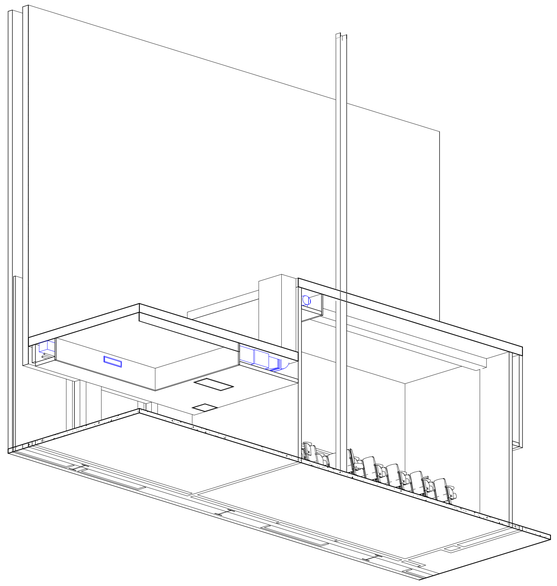

1 3D VIEW - ISOMETRIC - UNIT 21 & 22

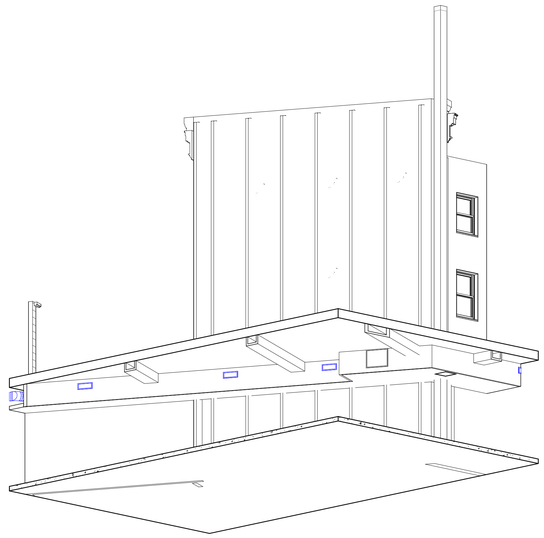

2 3D VIEW - ISOMETRIC - UNIT 25

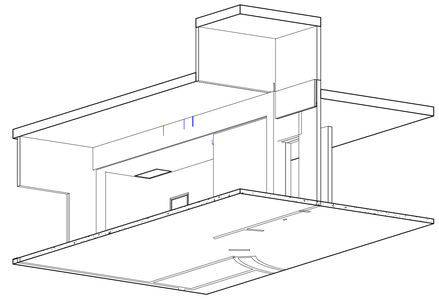

3 3D VIEW - ISOMETRIC - UNIT 27

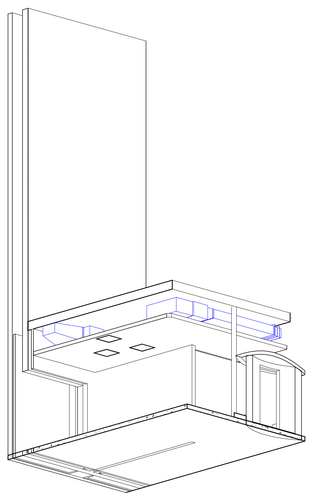

4 3D VIEW - ISOMETRIC - UNIT 28 & 29

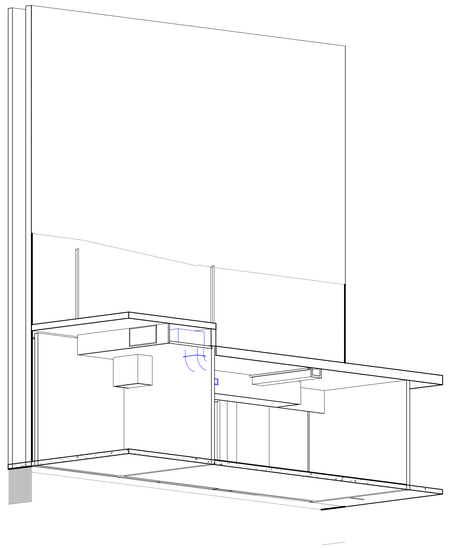

5 3D VIEW - ISOMETRIC - UNIT 31

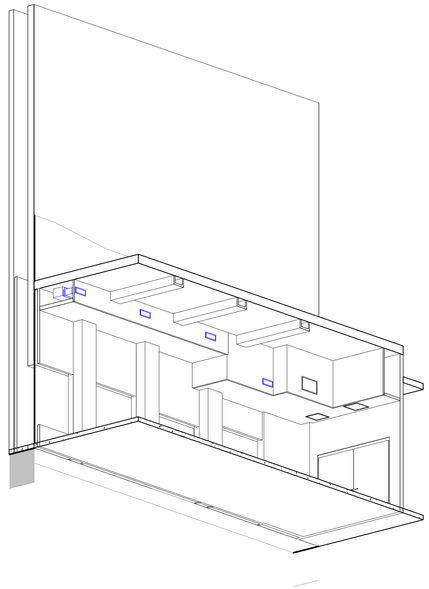

6 3D VIEW - ISOMETRIC - UNIT 32

BAYSTONE

1010 E. COMMERCIAL ROW RENO, NV. 89512
510.786.9863
INFO@BAYSTONE.COM
WWW.BAYSTONE.COM

THE DESIGNS / DRAWINGS SHOWN AND DESCRIBED HEREIN INCLUDING ALL TECHNICAL DRAWINGS, GRAPHIC REPRESENTATIONS & MODELS THERE OF, ARE PROPRIETARY & CANNOT BE COPIED, DUPLICATED OR COMMERCIALLY EXPLOITED IN WHOLE OR IN PART WITHOUT THE SOLE AND EXPRESS WRITTEN PERMISSION FROM BAYSTONE INC. © 2021 BAYSTONE. ALL RIGHTS RESERVED.

PROJECT NAME:
WORLD WILDLIFE HERITAGE MUSEUM
PRIVATE STORAGE WAREHOUSE, 1100 EVORA ROAD, CONCORD, CALIFORNIA 94520

PROJECT NUMBER:
1000

DATE
06 MARCH, 2023

PROJECT MANAGER
JC

DRAWN BY
BS

CHECKED BY
JC

REVISIONS

SEAL

UNLESS A PROFESSIONAL SEAL WITH SIGNATURE AND DATE IS AFFIXED, THIS DOCUMENT IS PRELIMINARY AND IS NOT INTENDED FOR CONSTRUCTION, RECORDING PURPOSES, OR IMPLEMENTATION

SHEET TITLE
HVAC - 3D VIEW - ACCESS PANELS

DATE AND TIME STAMP
3/8/2023 12:05:41 PM

SHEET NUMBER
A08.10

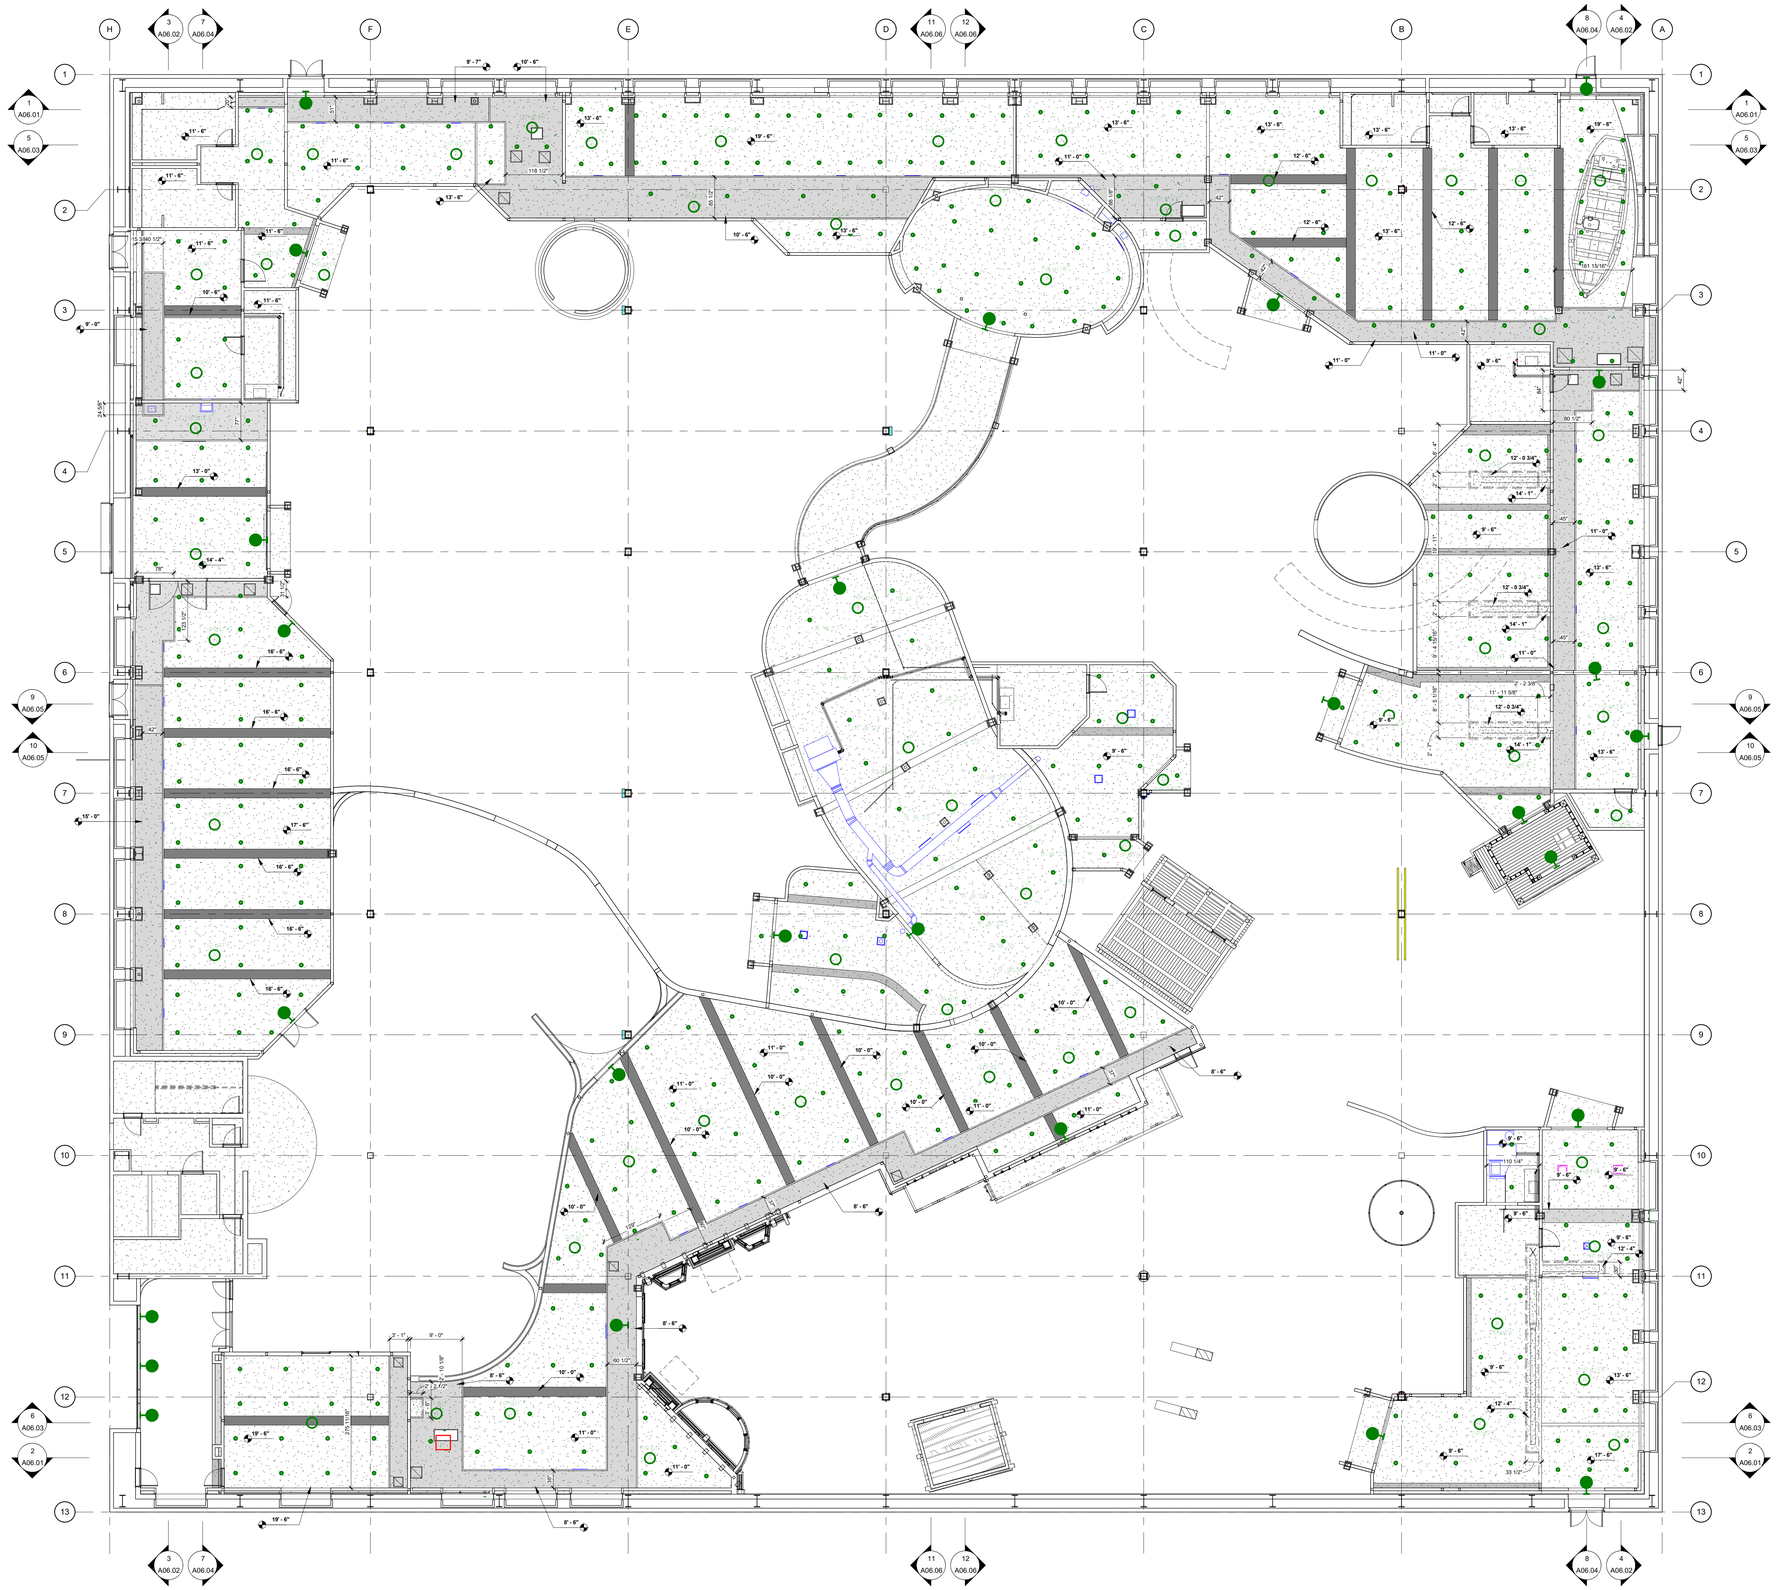

1 **RCP - LIGHTING LAYOUT PLAN**
3/32" = 1'-0"

REVISIONS								
NO.	BY	DATE	DESCRIPTION				APPD	APPROVED
◯	A		1ST PLANNING CITY COMMENTS					
◯	B		2ND PLANNING CITY COMMENTS					

LUMINAIRE SCHEDULE						
TYPE	DESCRIPTION	VOLT	MTG	MANUFACTURER	CATALOG NUMBER	NOTES
+	RECESSED DOWN LIGHT	120 V	CEILING			
+	RECESSED DOWN LIGHT	120 V	CEILING			
BAYSTONE
1010 E. COMMERCIAL ROW RENO, NV. 89512
510.786.9863
INFO@BAYSTONE.COM
WWW.BAYSTONE.COM

THE DESIGNS / DRAWINGS SHOWN AND DESCRIBED HEREIN INCLUDING ALL TECHNICAL DRAWINGS, GRAPHIC REPRESENTATIONS & MODELS THERE OF, ARE PROPRIETARY & CANNOT BE COPIED, DUPLICATED OR COMMERCIALLY EXPLOITED IN WHOLE OR IN PART WITHOUT THE SOLE AND EXPRESS WRITTEN PERMISSION FROM BAYSTONE INC.
© 2021 BAYSTONE. ALL RIGHTS RESERVED.

PROJECT NAME:
WORLD WILDLIFE HERITAGE MUSEUM
PRIVATE STORAGE WAREHOUSE, 1100 EVORA ROAD, CONCORD, CALIFORNIA 94520

PROJECT NUMBER:
1000

DATE
06 MARCH, 2023

PROJECT MANAGER
JC

DRAWN BY
BS

CHECKED BY
JC

REVISIONS

SEAL

UNLESS A PROFESSIONAL SEAL WITH SIGNATURE AND DATE IS AFFIXED, THIS DOCUMENT IS PRELIMINARY AND IS NOT INTENDED FOR CONSTRUCTION, RECORDING PURPOSES, OR IMPLEMENTATION

SHEET TITLE
LIGHTING LAYOUT - RCP

DATE AND TIME STAMP
3/8/2023 12:06:13 PM

SHEET NUMBER
A09.01

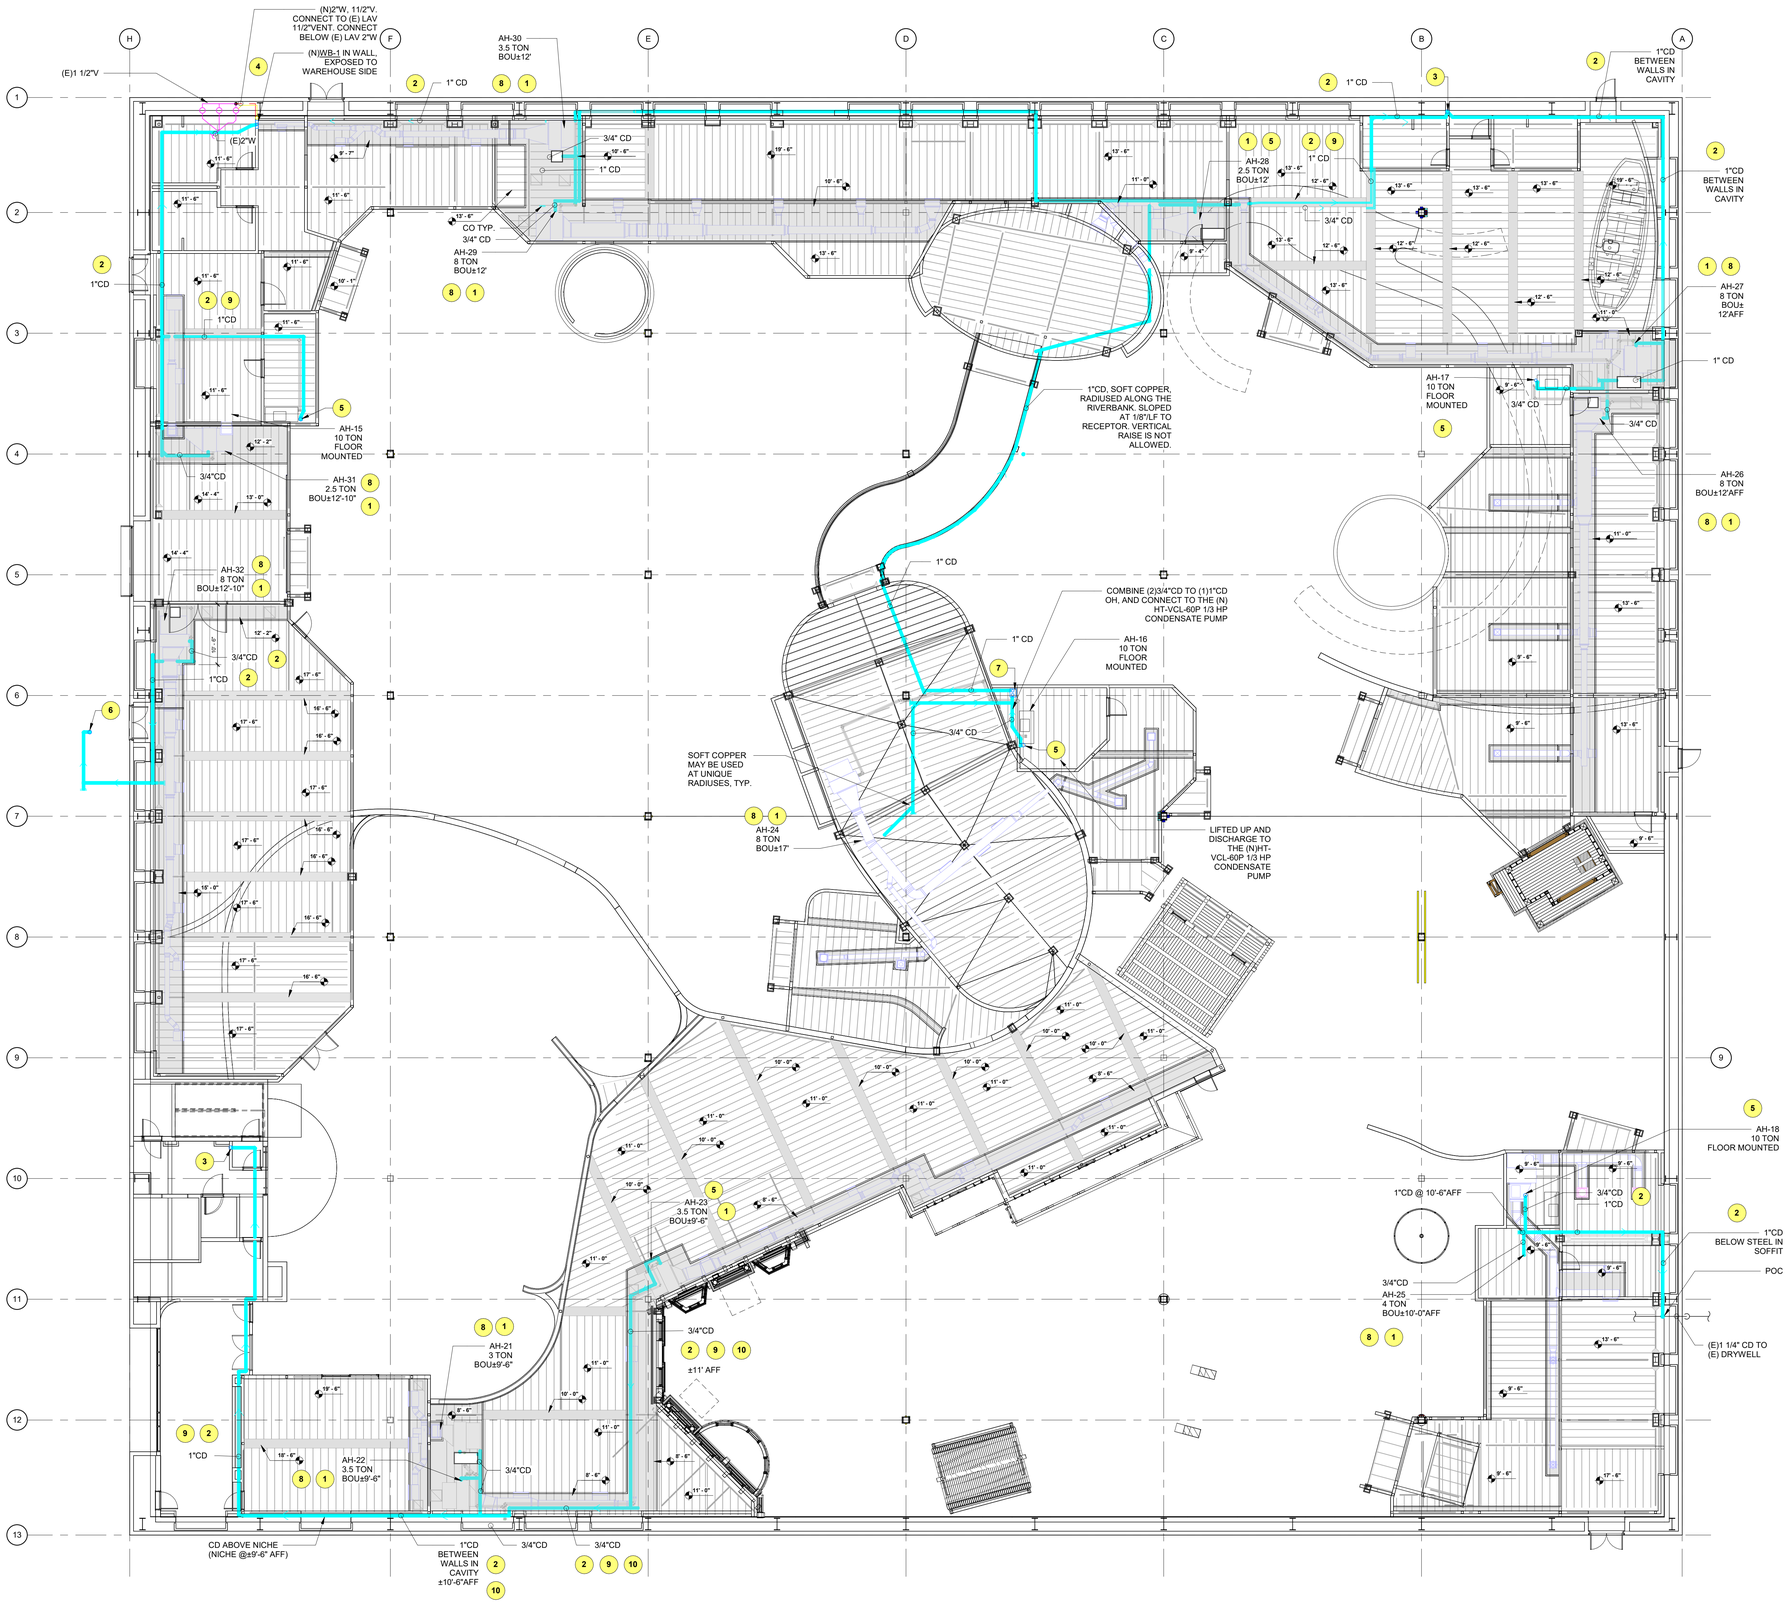

1 **RCP - PLUMBING PLAN**
3/32" = 1'-0"

KEY NOTES

1. PROVIDE CHECK VALVE ON ALL CD RISERS. CONNECT TO FAN COIL w/P-TRAP & CO.
2. DRAIN @ 1/8"/LF TOWARD RECEPTOR.
3. DISCHARGE CD 12" ABV MOP SINK w/TURNED DOWN ELBOW.
4. CD TO WASTE BOX IN WALL. TERMINATE w/1" AIR GAP.
5. PROVIDE CONDENSATE PUMP, "LITTLE GIANT" MODEL VCMX - 20ULS, 115V, 93WATT, 10 GPH @ 20 TDH.
6. DISCHARGE CD TO TAILPIECE OF P-TRAP.
7. LITTLE GIANT MODEL HT-VCL-60P 1/3 HP MOTOR, 115V, 1 GALLON, 6.7 AMPS, 40FT HD @ 375 GPH. SAFETY SWITCH SET IN GALV WATERTIGHT PAN (16x6x11/2). PROVIDE 1/2" RISER AND CHECK VALVE. AT TOP OF RISE, CONNECT TO 1"CD.
8. LIFT CD FROM INTEGRATED CONDENSATE PUMP. (MAX 20" ABOVE BOTTOM OF UNIT)
9. CD IN SOFFIT.

WORLD WILDLIFE - HERITAGE MUSEUM · CONSERVATION · EDUCATION

BAYSTONE
1010 E. COMMERCIAL ROW RENO, NV. 89512
510.786.9663
INFO@BAYSTONE.COM
WWW.BAYSTONE.COM

THE DESIGNS / DRAWINGS SHOWN AND DESCRIBED HEREIN INCLUDING ALL TECHNICAL DRAWINGS, GRAPHIC REPRESENTATIONS & MODELS THERE OF, ARE PROPRIETARY & CANNOT BE COPIED, DUPLICATED OR COMMERCIALLY EXPLOITED IN WHOLE OR IN PART WITHOUT THE SOLE AND EXPRESS WRITTEN PERMISSION FROM BAYSTONE INC.
© 2021 BAYSTONE. ALL RIGHTS RESERVED.

PROJECT NAME:
WORLD WILDLIFE HERITAGE MUSEUM
PRIVATE STORAGE WAREHOUSE, 1100 EVORA ROAD, CONCORD, CALIFORNIA 94520

PROJECT NUMBER:
1000

DATE
06 MARCH, 2023

PROJECT MANAGER
JC

DRAWN BY
BS

CHECKED BY
JC

REVISIONS

SEAL

UNLESS A PROFESSIONAL SEAL WITH SIGNATURE AND DATE IS AFFIXED, THIS DOCUMENT IS PRELIMINARY AND IS NOT INTENDED FOR CONSTRUCTION, RECORDING PURPOSES, OR IMPLEMENTATION

SHEET TITLE
PLUMBING - RCP

DATE AND TIME STAMP
3/8/2023 12:08:47 PM

SHEET NUMBER
A10.01

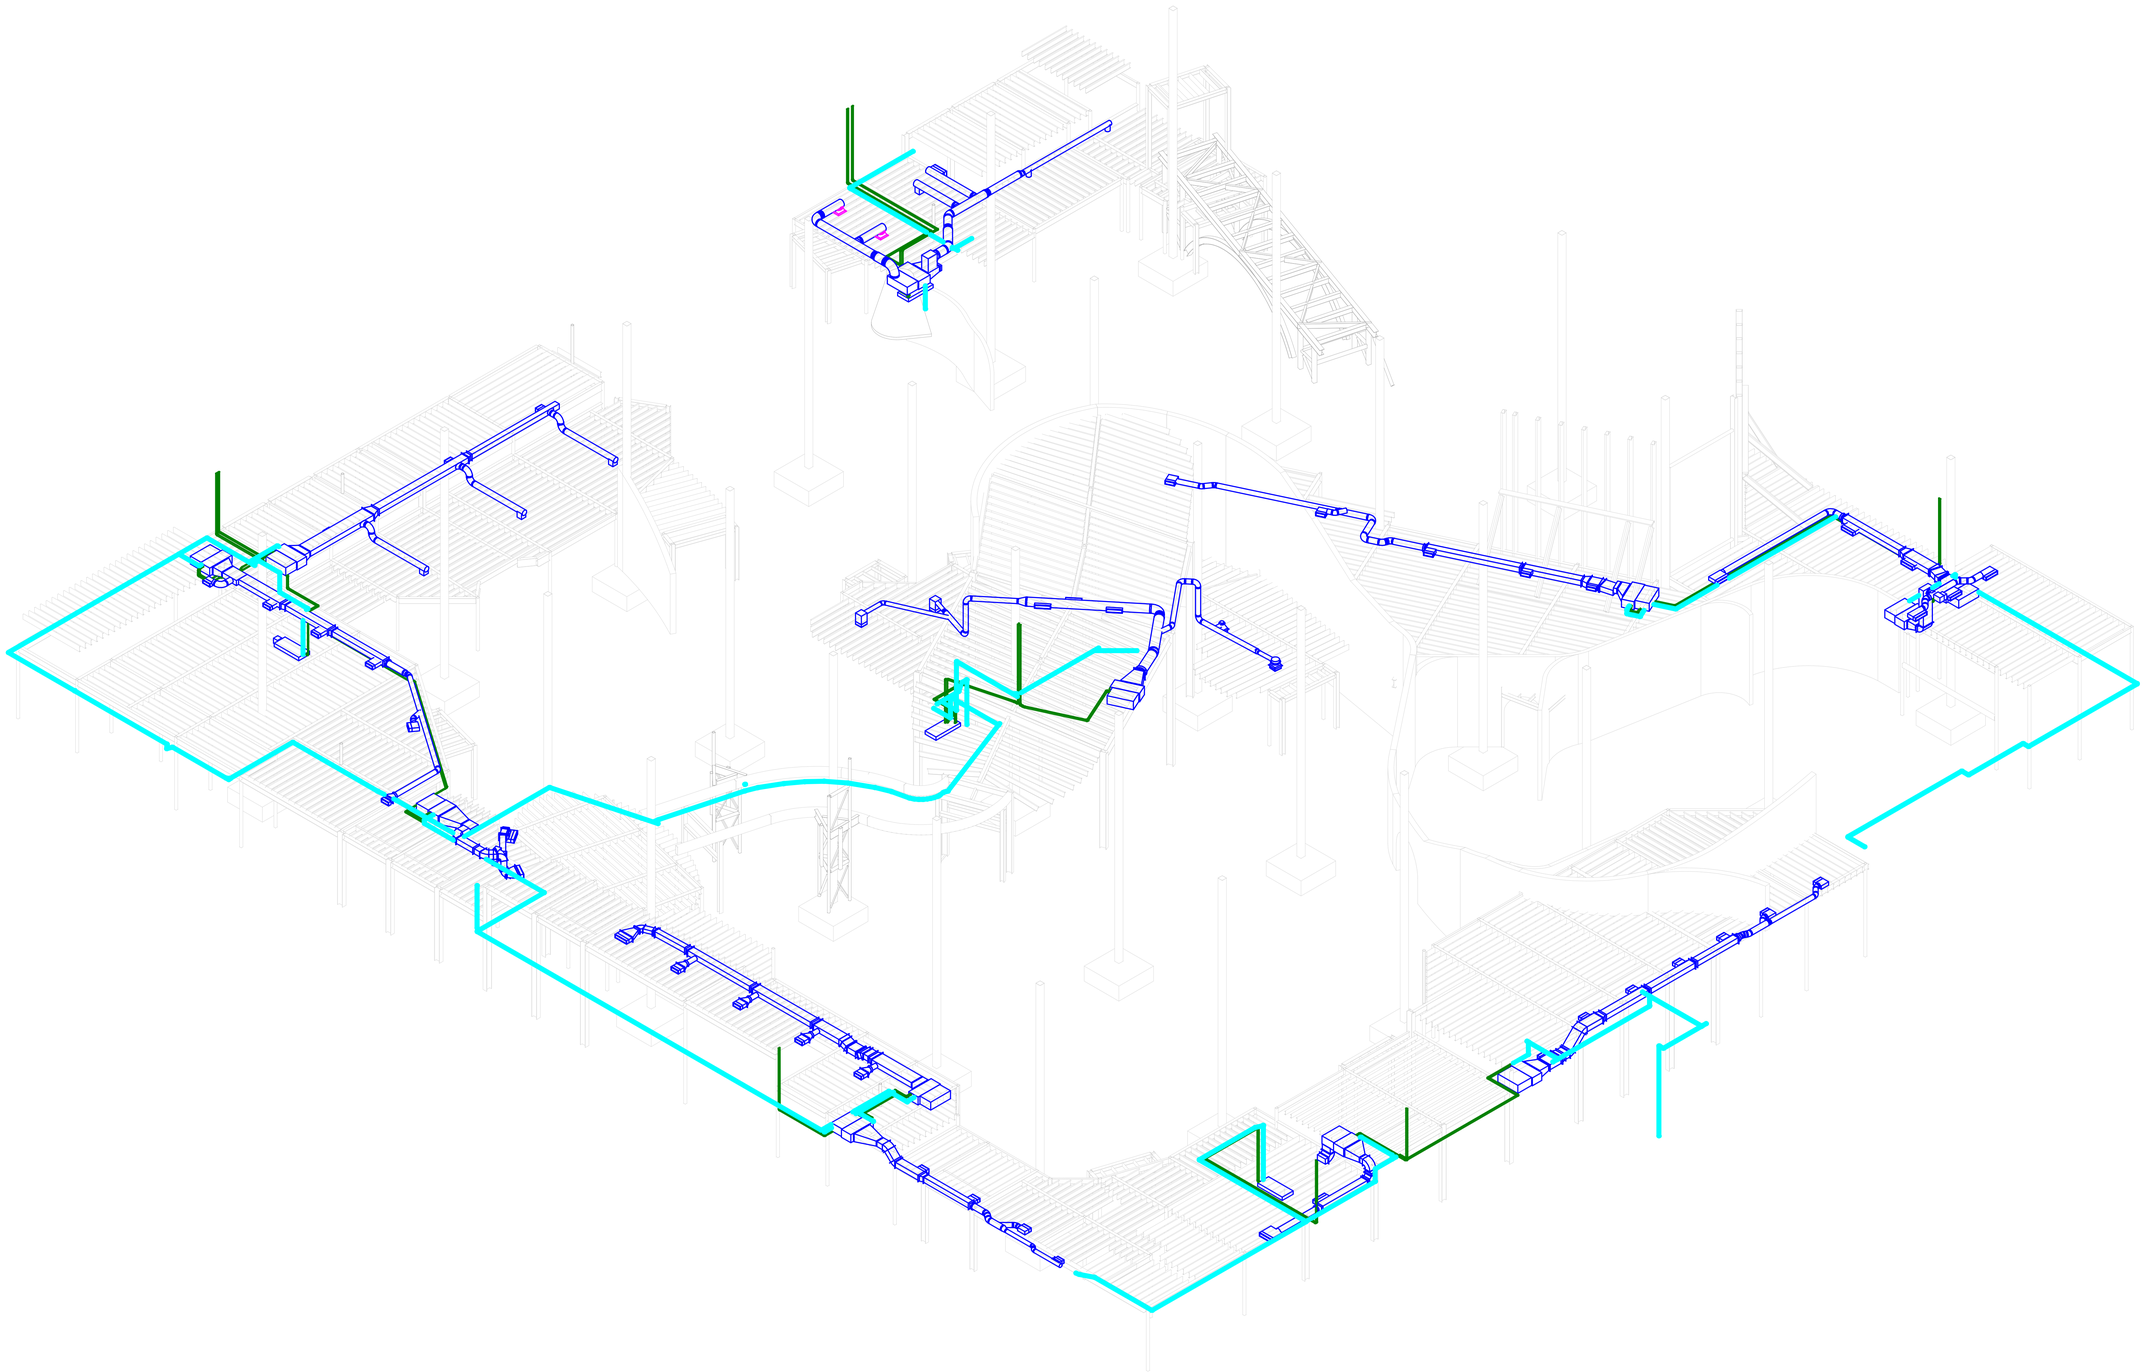

1 3D VIEW - CONDENSATE DRAIN - NORTH WEST

WORLD WILDLIFE • HERITAGE MUSEUM • CONSERVATION • EDUCATION

BAYSTONE

1010 E. COMMERCIAL ROW RENO, NV. 89512
510.786.9663
INFO@BAYSTONE.COM
WWW.BAYSTONE.COM

THE DESIGNS / DRAWINGS SHOWN AND DESCRIBED HEREIN INCLUDING LL TECHNICAL DRAWINGS, GRAPHIC REPRESENTATIONS & MODELS THERE OF, ARE PROPRIETARY & CANNOT BE COPIED, DUPLICATED OR COMMERCIALLY EXPLOITED IN WHOLE OR IN PART WITHOUT THE SOLE AND EXPRESS WRITTEN PERMISSION FROM BAYSTONE INC.
© 2021 BAYSTONE. ALL RIGHTS RESERVED.

PROJECT NAME:
Willow Pass Business Park
Private Storage Warehouse 1100 Evora Road
Concord, California 94520

PROJECT NUMBER:
1000

DATE
01 MARCH, 2023

PROJECT MANAGER
JC

DRAWN BY
BS

CHECKED BY
JC

REVISIONS

SEAL

UNLESS A PROFESSIONAL SEAL WITH SIGNATURE AND DATE IS AFFIXED, THIS DOCUMENT IS PRELIMINARY AND IS NOT INTENDED FOR CONSTRUCTION, RECORDING PURPOSES, OR IMPLEMENTATION

SHEET TITLE
PLUMBING - 3D VIEW

DATE AND TIME STAMP
3/8/2023 12:07:13 PM

SHEET NUMBER
A10.02

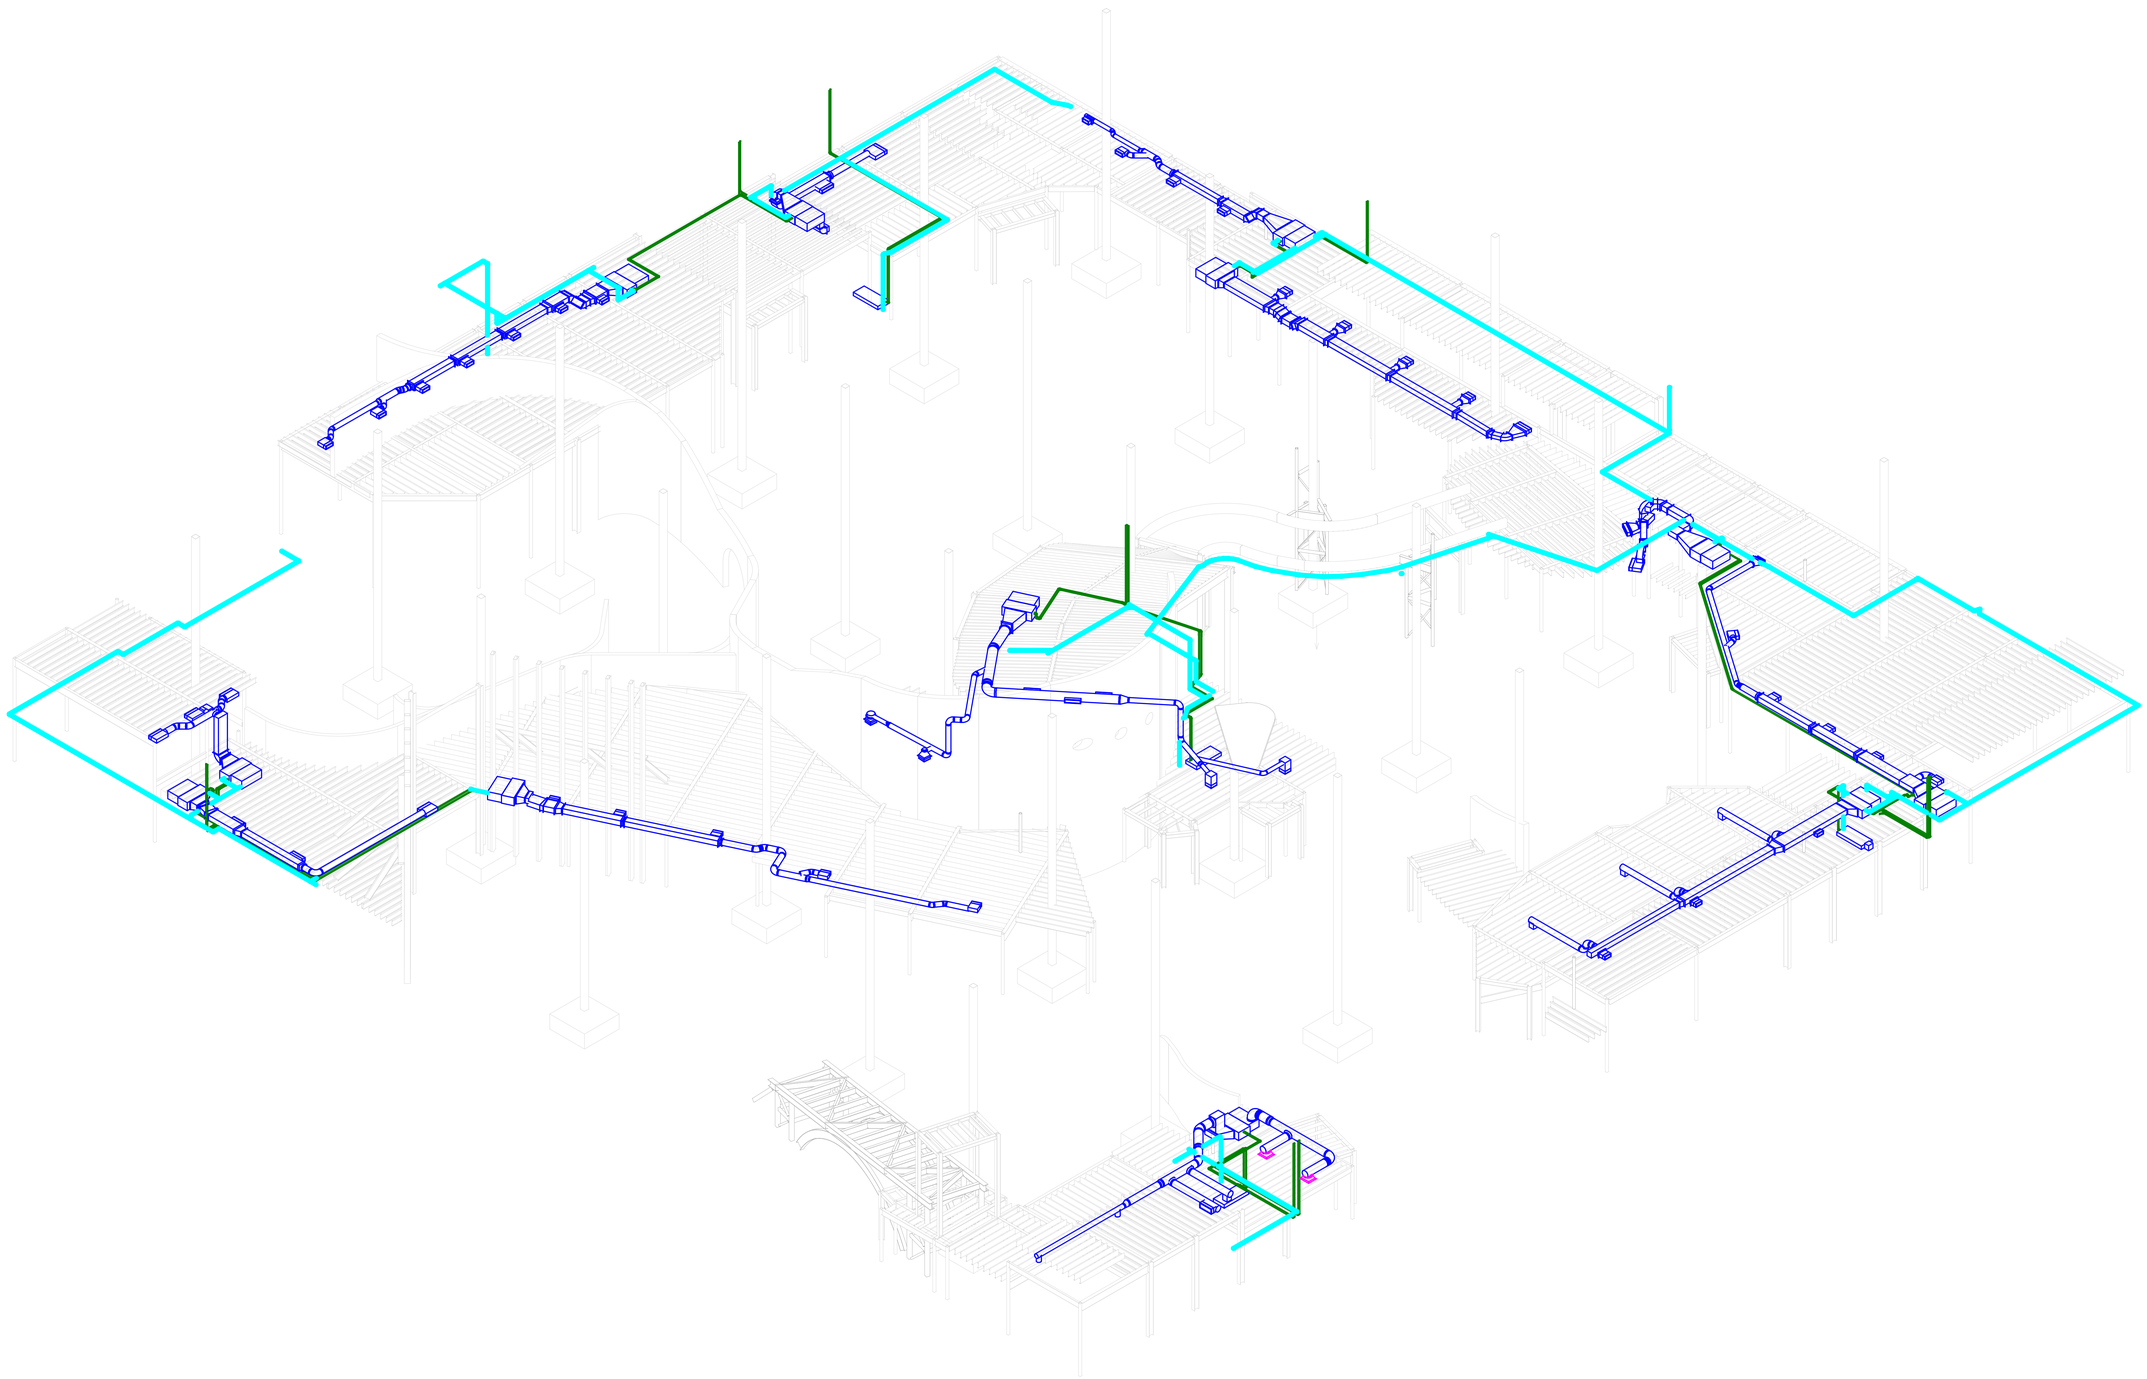

1 3D VIEW - CONDENSATE DRAIN - SOUTH EAST

BAYSTONE

1010 E. COMMERCIAL ROW RENO, NV. 89512
510.786.9663
INFO@BAYSTONE.COM
WWW.BAYSTONE.COM

THE DESIGNS / DRAWINGS SHOWN AND DESCRIBED HEREIN INCLUDING LL TECHNICAL DRAWINGS, GRAPHIC REPRESENTATIONS & MODELS THERE OF, ARE PROPRIETARY & CANNOT BE COPIED, DUPLICATED OR COMMERCIALLY EXPLOITED IN WHOLE OR IN PART WITHOUT THE SOLE AND EXPRESS WRITTEN PERMISSION FROM BAYSTONE INC.
© 2021 BAYSTONE. ALL RIGHTS RESERVED.

PROJECT NAME:
Willow Pass Business Park
Private Storage Warehouse 1100 Evora Road
Concord, California 94520

PROJECT NUMBER:
1000

DATE
01 MARCH, 2023

PROJECT MANAGER
JC

DRAWN BY
BS

CHECKED BY
JC

REVISIONS

SEAL

UNLESS A PROFESSIONAL SEAL WITH SIGNATURE AND DATE IS AFFIXED, THIS DOCUMENT IS PRELIMINARY AND IS NOT INTENDED FOR CONSTRUCTION, RECORDING PURPOSES, OR IMPLEMENTATION

SHEET TITLE
PLUMBING - 3D VIEW

DATE AND TIME STAMP
3/8/2023 12:07:16 PM

SHEET NUMBER
A10.03

1 **RCP - FIRE SPRINKLER PLAN**
3/32" = 1'-0"

BAYSTONE
1010 E. COMMERCIAL ROW RENO, NV. 89512
510.786.9863
INFO@BAYSTONE.COM
WWW.BAYSTONE.COM

THE DESIGNS / DRAWINGS SHOWN AND DESCRIBED HEREIN INCLUDING ALL TECHNICAL DRAWINGS, GRAPHIC REPRESENTATIONS & MODELS THERE OF, ARE PROPRIETARY & CANNOT BE COPIED, DUPLICATED OR COMMERCIALLY EXPLOITED IN WHOLE OR IN PART WITHOUT THE SOLE AND EXPRESS WRITTEN PERMISSION FROM BAYSTONE INC.
© 2021 BAYSTONE. ALL RIGHTS RESERVED.

PROJECT NAME:
WORLD WILDLIFE HERITAGE MUSEUM
PRIVATE STORAGE WAREHOUSE, 1100 EVORA ROAD, CONCORD, CALIFORNIA 94520

PROJECT NUMBER:
1000

DATE
06 MARCH, 2023

PROJECT MANAGER
JC

DRAWN BY
BS

CHECKED BY
JC

REVISIONS

SEAL

UNLESS A PROFESSIONAL SEAL WITH SIGNATURE AND DATE IS AFFIXED, THIS DOCUMENT IS PRELIMINARY AND IS NOT INTENDED FOR CONSTRUCTION, RECORDING PURPOSES, OR IMPLEMENTATION

SHEET TITLE
FIRE SPRINKLER - RCP

DATE AND TIME STAMP
3/8/2023 12:09:39 PM

SHEET NUMBER
A11.01

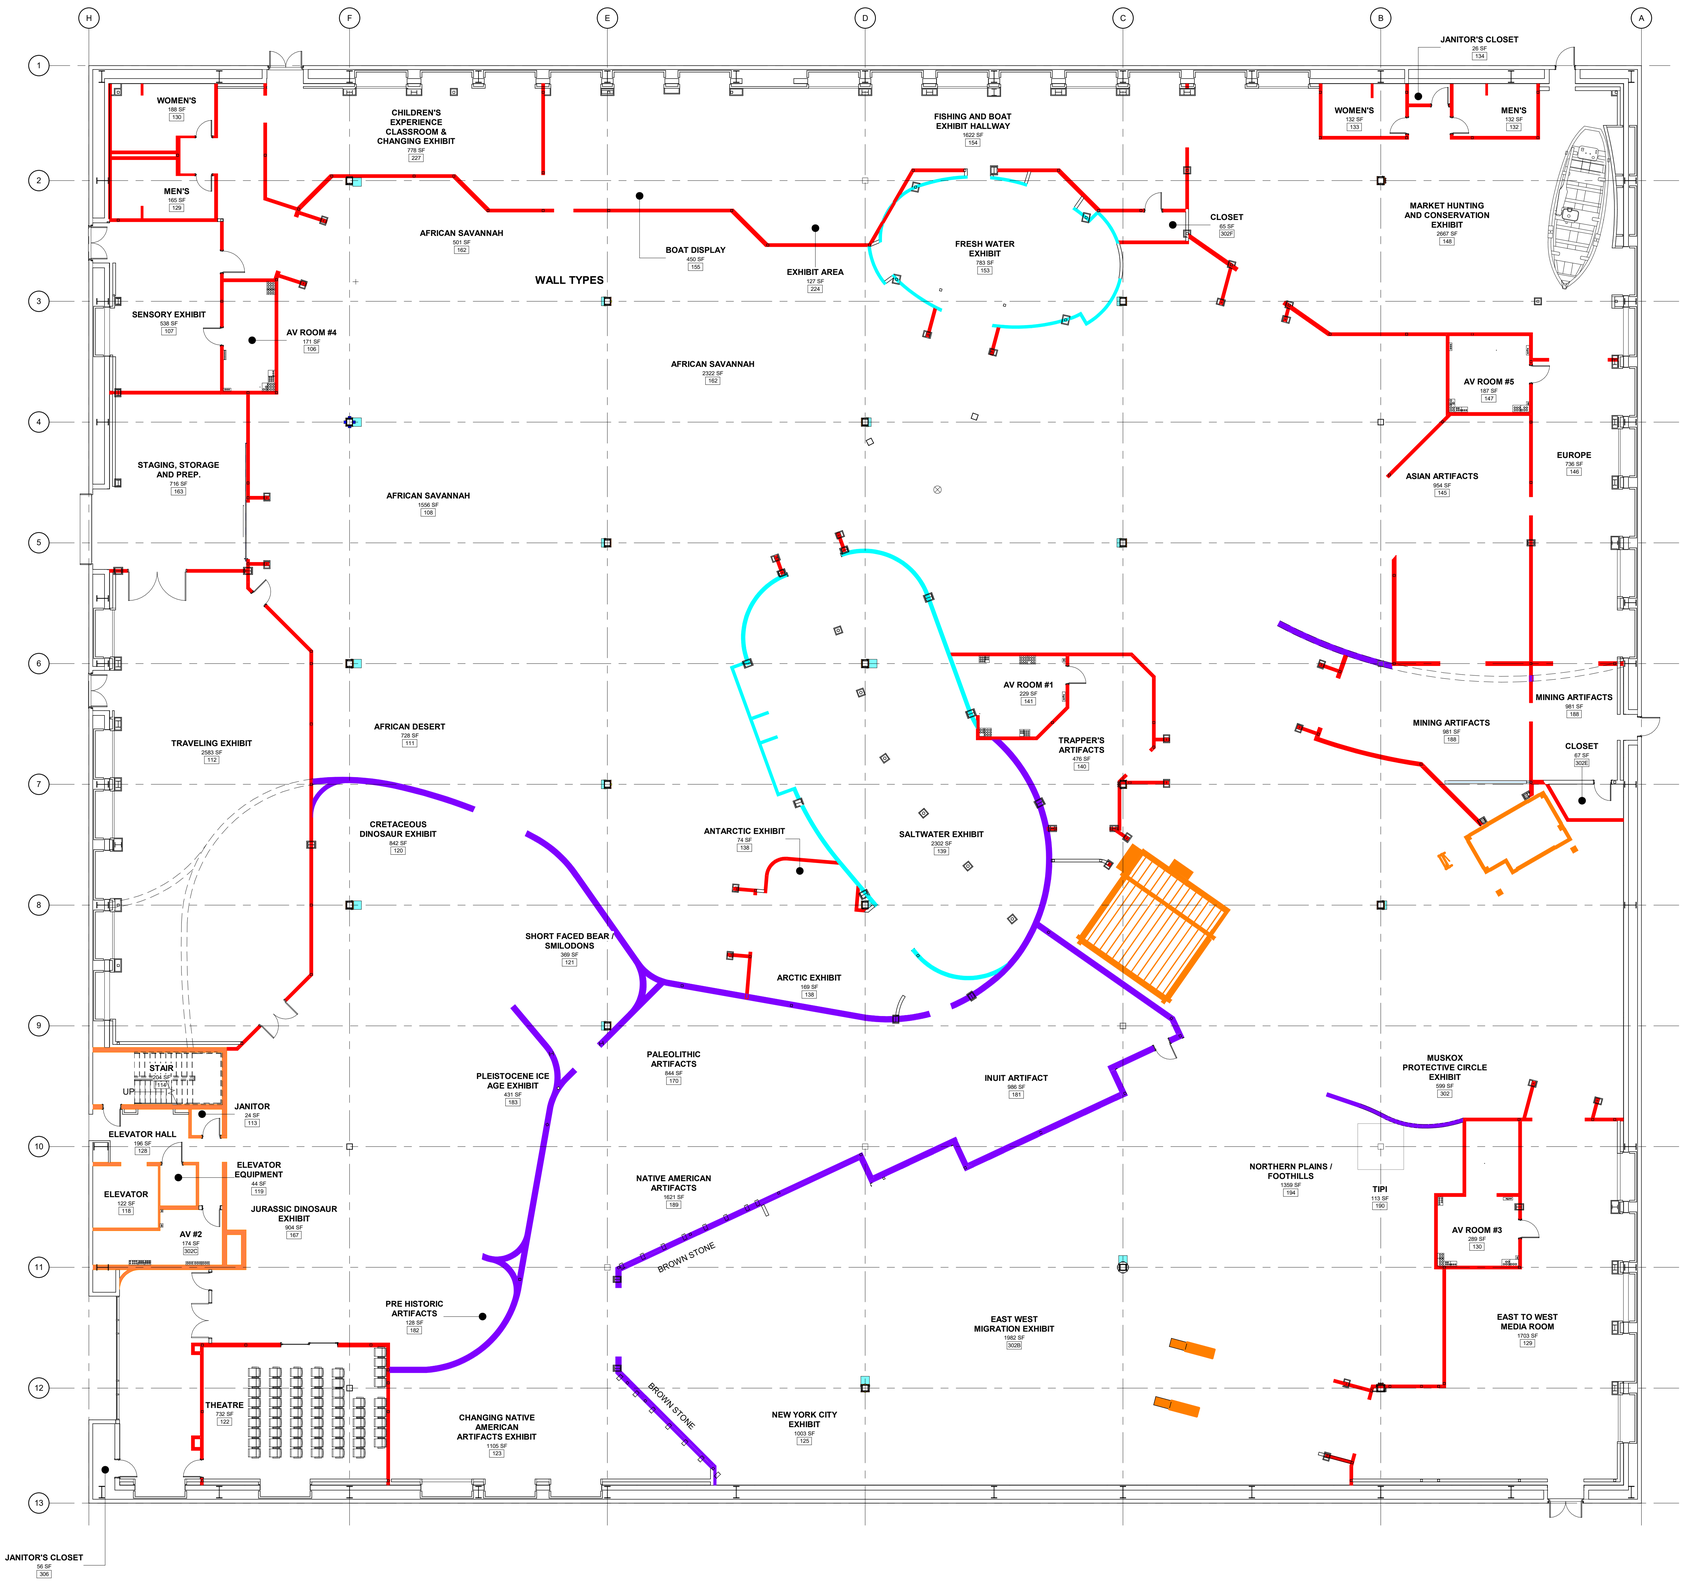

1 FIRST FLOOR PLAN - FRAMED WALLS ONLY
3/32" = 1'-0"

LEGEND - WALL TYPES

- SUB-LANDFORM WALLS
- EXPOSED WALLS
- EXPOSED STRUCTURES
- LANDFORM WATER FEATURE
- TEEPEE

BAYSTONE
1010 E. COMMERCIAL ROW RENO, NV. 89512
510.786.9863
INFO@BAYSTONE.COM
WWW.BAYSTONE.COM

THE DESIGNS / DRAWINGS SHOWN AND DESCRIBED HEREIN INCLUDING ALL TECHNICAL DRAWINGS, GRAPHIC REPRESENTATIONS & MODELS THERE OF, ARE PROPRIETARY & CANNOT BE COPIED, DUPLICATED OR COMMERCIALLY EXPLOITED IN WHOLE OR IN PART WITHOUT THE SOLE AND EXPRESS WRITTEN PERMISSION FROM BAYSTONE INC.
© 2021 BAYSTONE. ALL RIGHTS RESERVED.

PROJECT NAME:
WORLD WILDLIFE HERITAGE MUSEUM
PRIVATE STORAGE WAREHOUSE, 1100 EVORA ROAD, CONCORD, CALIFORNIA 94520

PROJECT NUMBER:
1000

DATE
06 MARCH, 2023

PROJECT MANAGER
JC

DRAWN BY
BS

CHECKED BY
JC

REVISIONS

SEAL

UNLESS A PROFESSIONAL SEAL WITH SIGNATURE AND DATE IS AFFIXED, THIS DOCUMENT IS PRELIMINARY AND IS NOT INTENDED FOR CONSTRUCTION, RECORDING PURPOSES, OR IMPLEMENTATION

SHEET TITLE
WALL TYPES - FIRST FLOOR PLAN (FRAMED WALL ONLY)

DATE AND TIME STAMP
3/8/2023 12:10:11 PM

SHEET NUMBER
A12.01

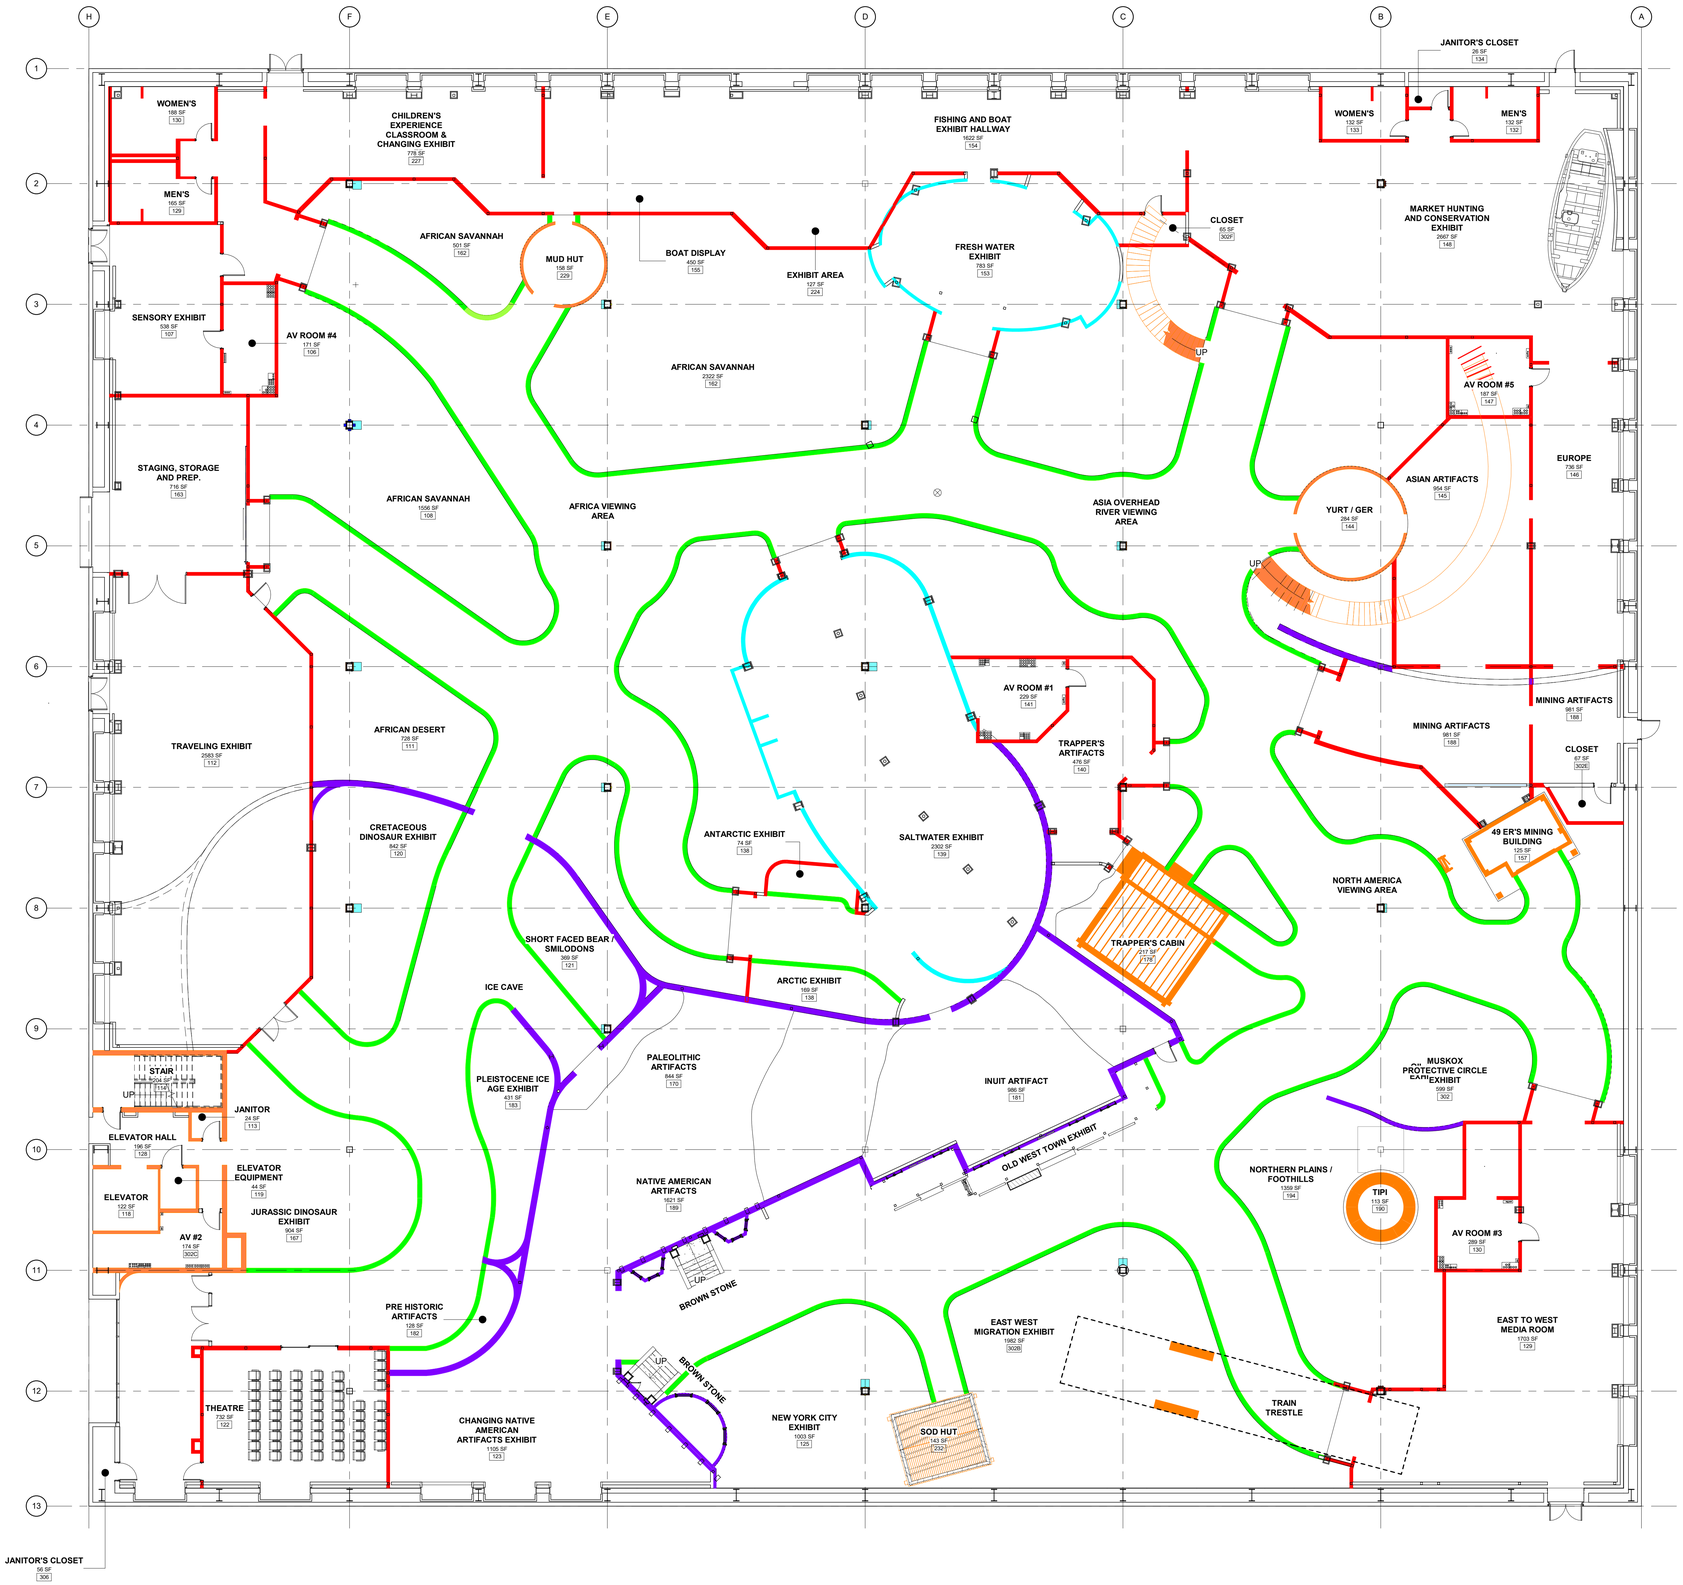

1 FIRST FLOOR PLAN - WALL TYPES
3/32" = 1'-0"

LEGEND - WALL TYPES

- SUB-LANDFORM WALLS
- EXPOSED WALLS
- EXPOSED STRUCTURES
- LANDFORM WATER FEATURE
- TEEPEE

BAYSTONE
1010 E. COMMERCIAL ROW RENO, NV. 89512
510.786.9663
INFO@BAYSTONE.COM
WWW.BAYSTONE.COM

THE DESIGNS / DRAWINGS SHOWN AND DESCRIBED HEREIN INCLUDING ALL TECHNICAL DRAWINGS, GRAPHIC REPRESENTATIONS & MODELS THERE OF, ARE PROPRIETARY & CANNOT BE COPIED, DUPLICATED OR COMMERCIALLY EXPLOITED IN WHOLE OR IN PART WITHOUT THE SOLE AND EXPRESS WRITTEN PERMISSION FROM BAYSTONE INC.
© 2021 BAYSTONE. ALL RIGHTS RESERVED.

PROJECT NAME:
WORLD WILDLIFE HERITAGE MUSEUM
PRIVATE STORAGE WAREHOUSE, 1100 EVORA ROAD, CONCORD, CALIFORNIA 94520

PROJECT NUMBER:
1000

DATE
06 MARCH, 2023

PROJECT MANAGER
JC

DRAWN BY
BS

CHECKED BY
JC

REVISIONS

SEAL

UNLESS A PROFESSIONAL SEAL WITH SIGNATURE AND DATE IS AFFIXED, THIS DOCUMENT IS PRELIMINARY AND IS NOT INTENDED FOR CONSTRUCTION, RECORDING PURPOSES, OR IMPLEMENTATION

SHEET TITLE
WALL TYPES - FIRST FLOOR PLAN

DATE AND TIME STAMP
3/8/2023 12:10:19 PM

SHEET NUMBER
A12.02

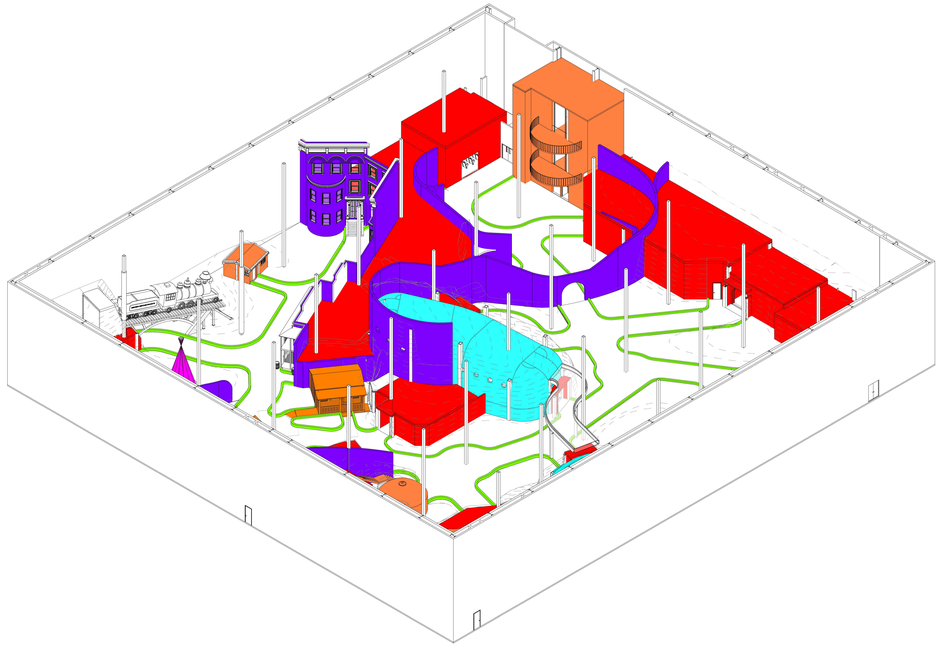

1 NORTH-EAST - WALL TYPE

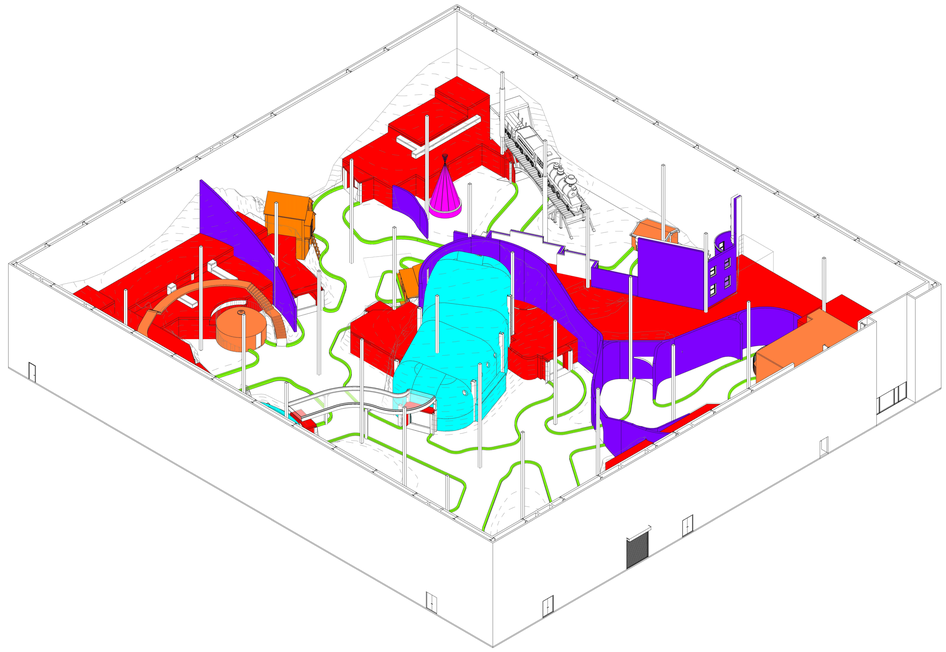

2 NORTH-WEST - WALL TYPE

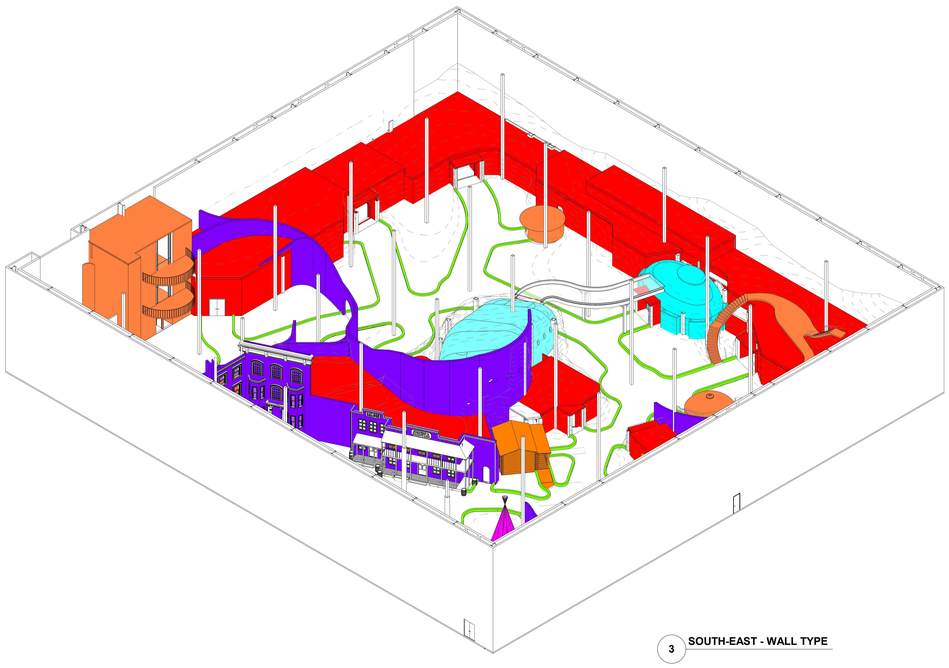

3 SOUTH-EAST - WALL TYPE

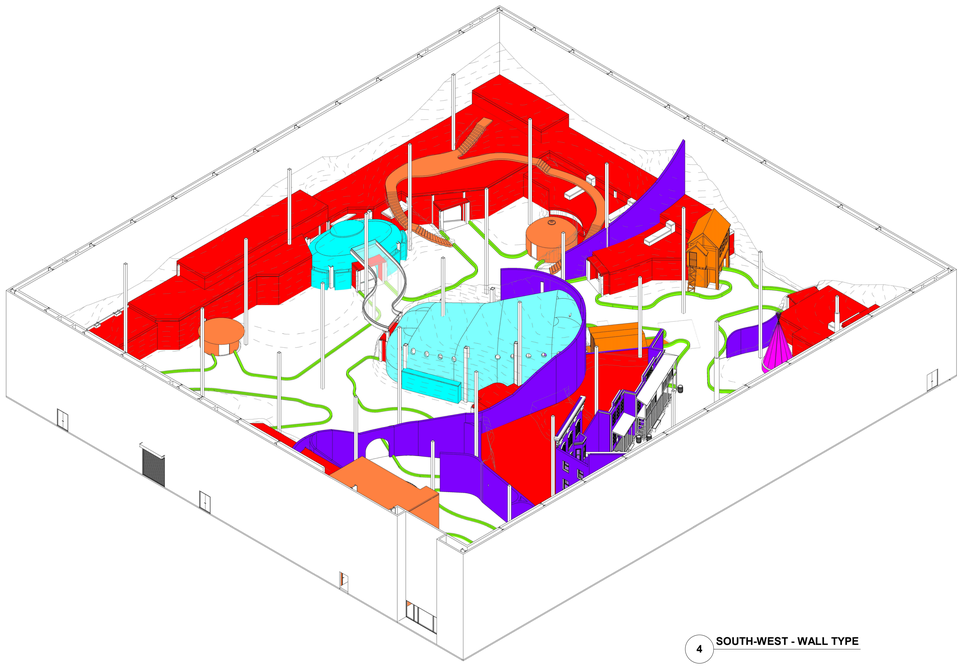

4 SOUTH-WEST - WALL TYPE

LEGEND - WALL TYPES

	SUB-LANDFORM WALLS
	EXPOSED WALLS
	EXPOSED STRUCTURES
	LANDFORM WATER FEATURE
	TEEPEE

BAYSTONE

1010 E. COMMERCIAL ROW RENO, NV. 89512
510.786.9663
INFO@BAYSTONE.COM
WWW.BAYSTONE.COM

THE DESIGNS / DRAWINGS SHOWN AND DESCRIBED HEREIN INCLUDING ALL TECHNICAL DRAWINGS, GRAPHIC REPRESENTATIONS & MODELS THERE OF, ARE PROPRIETARY & CANNOT BE COPIED, DUPLICATED OR COMMERCIALLY EXPLOITED IN WHOLE OR IN PART WITHOUT THE SOLE AND EXPRESS WRITTEN PERMISSION FROM BAYSTONE INC. © 2021 BAYSTONE. ALL RIGHTS RESERVED.

PROJECT NAME:
WORLD WILDLIFE HERITAGE MUSEUM
PRIVATE STORAGE WAREHOUSE, 1100 EVORA ROAD, CONCORD, CALIFORNIA 94520

PROJECT NUMBER:
1000

DATE
06 MARCH, 2023

PROJECT MANAGER
JC

DRAWN BY
BS

CHECKED BY
JC

REVISIONS

SEAL

UNLESS A PROFESSIONAL SEAL WITH SIGNATURE AND DATE IS AFFIXED, THIS DOCUMENT IS PRELIMINARY AND IS NOT INTENDED FOR CONSTRUCTION, RECORDING PURPOSES, OR IMPLEMENTATION

SHEET TITLE
WALL TYPES - 3D VIEW

DATE AND TIME STAMP
3/8/2023 12:10:30 PM

SHEET NUMBER
A12.03



1 **FIRST FLOOR PLAN - PODIUM PLATFORM**
3/32" = 1'-0"

PODIUM LAYOUT	
	PODIUM
	PODIUM - JOIST DIRECTIONS

BAYSTONE
1010 E. COMMERCIAL ROW RENO, NV. 89512
510.786.9863
INFO@BAYSTONE.COM
WWW.BAYSTONE.COM

THE DESIGNS / DRAWINGS SHOWN AND DESCRIBED HEREIN INCLUDING ALL TECHNICAL DRAWINGS, GRAPHIC REPRESENTATIONS & MODELS THERE OF, ARE PROPRIETARY & CANNOT BE COPIED, DUPLICATED OR COMMERCIALLY EXPLOITED IN WHOLE OR IN PART WITHOUT THE SOLE AND EXPRESS WRITTEN PERMISSION FROM BAYSTONE INC.
© 2021 BAYSTONE. ALL RIGHTS RESERVED.

PROJECT NAME:
WORLD WILDLIFE HERITAGE MUSEUM
PRIVATE STORAGE WAREHOUSE, 1100 EVORA ROAD, CONCORD, CALIFORNIA 94520

PROJECT NUMBER:
1000

DATE
06 MARCH, 2023

PROJECT MANAGER
JC

DRAWN BY
BS

CHECKED BY
JC

REVISIONS

SEAL

UNLESS A PROFESSIONAL SEAL WITH SIGNATURE AND DATE IS AFFIXED, THIS DOCUMENT IS PRELIMINARY AND IS NOT INTENDED FOR CONSTRUCTION, RECORDING PURPOSES, OR IMPLEMENTATION

SHEET TITLE
PODIUM PLATFORM - FIRST FLOOR PLAN -150

DATE AND TIME STAMP
3/8/2023 12:13:21 PM

SHEET NUMBER
A13.01

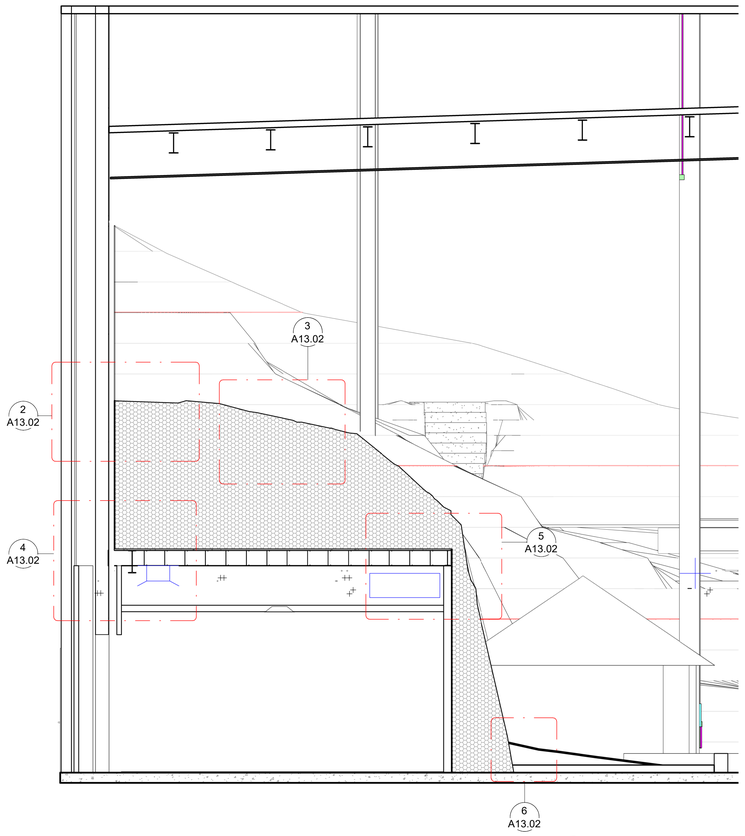

1 **EPS ROCKWORK SECTION**
1/4" = 1'-0"

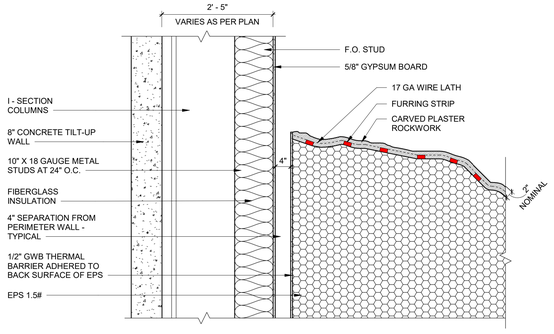

2 **DETAIL - EPS ROCKWORK TOP TYP.**
3/4" = 1'-0"

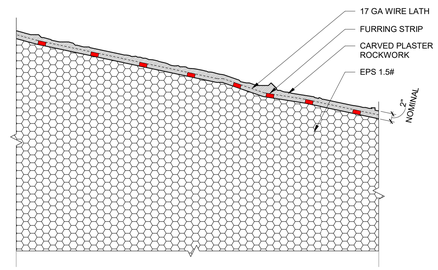

3 **DETAIL - EPS ROCKWORK TYP.**
3/4" = 1'-0"

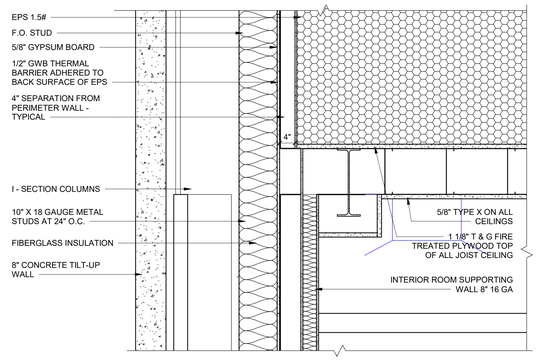

4 **DETAIL - EPS TO SLAB AT BACK TYP.**
3/4" = 1'-0"

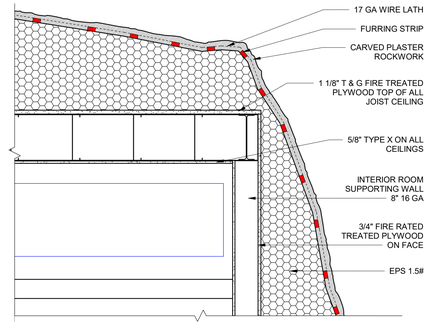

5 **DETAIL - EPS TO SLAB AT FRONT TYP.**
3/4" = 1'-0"

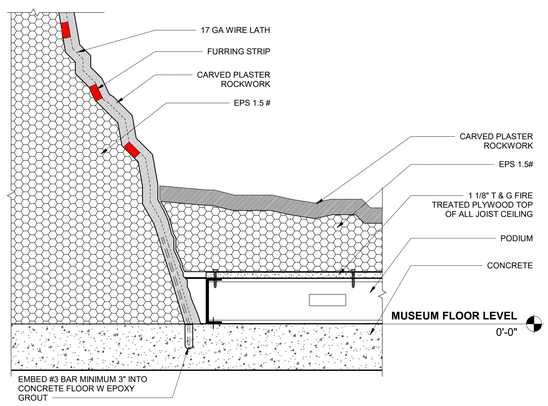

6 **DETAIL - EPS ROCK WORK TO PODIUM TYP.**
1 1/2" = 1'-0"

BAYSTONE
1010 E. COMMERCIAL ROW RENO, NV. 89512
510.786.9663
INFO@BAYSTONE.COM
WWW.BAYSTONE.COM

THE DESIGNS / DRAWINGS SHOWN AND DESCRIBED HEREIN INCLUDING ALL TECHNICAL DRAWINGS, GRAPHIC REPRESENTATIONS & MODELS THERE OF, ARE PROPRIETARY & CANNOT BE COPIED, DUPLICATED OR COMMERCIALLY EXPLOITED IN WHOLE OR IN PART WITHOUT THE SOLE AND EXPRESS WRITTEN PERMISSION FROM BAYSTONE INC.
© 2021 BAYSTONE. ALL RIGHTS RESERVED.

PROJECT NAME:
WORLD WILDLIFE HERITAGE MUSEUM
PRIVATE STORAGE WAREHOUSE, 1100 EVORA ROAD, CONCORD, CALIFORNIA 94520

PROJECT NUMBER:
1000

DATE
06 MARCH, 2023

PROJECT MANAGER
JC

DRAWN BY
BS

CHECKED BY
JC

REVISIONS

SEAL

UNLESS A PROFESSIONAL SEAL WITH SIGNATURE AND DATE IS AFFIXED, THIS DOCUMENT IS PRELIMINARY AND IS NOT INTENDED FOR CONSTRUCTION, RECORDING PURPOSES, OR IMPLEMENTATION

SHEET TITLE
EPS ROCKWORK / PODIUM PLATFORM DETAILS

DATE AND TIME STAMP
3/8/2023 12:13:42 PM

SHEET NUMBER
A13.02

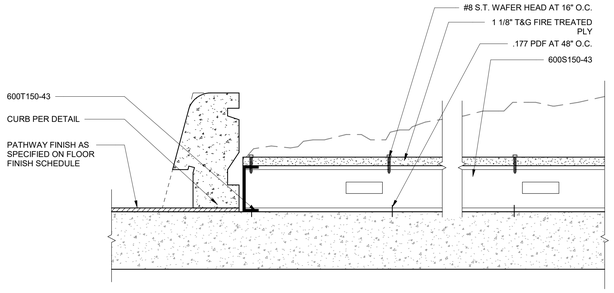

1 DETAIL - PODIUM TO CURB DETAIL TYP.
1 1/2" = 1'-0"

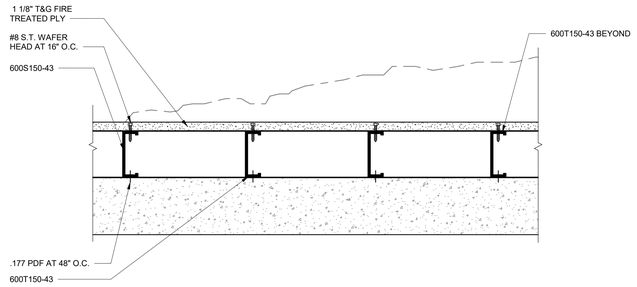

2 DETAIL - PODIUM ACROSS JOISTS TYP.
1 1/2" = 1'-0"

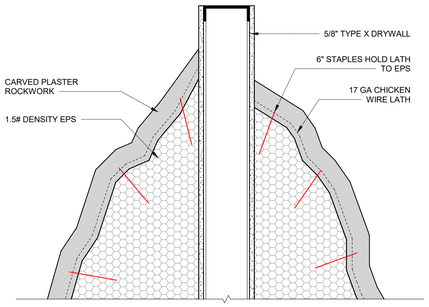

3 DETAIL - ROCKWORK TO MUSEUM WALL TYP.
1 1/2" = 1'-0"

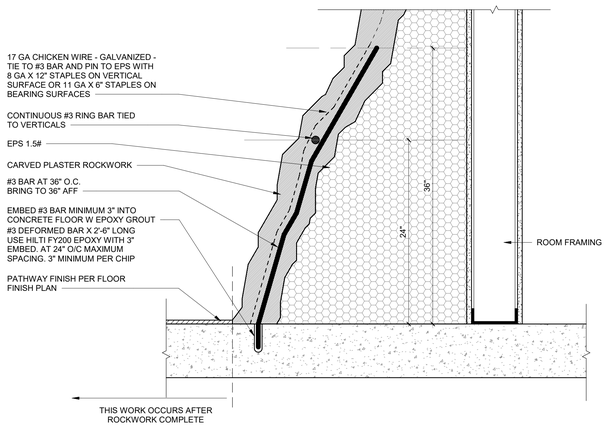

4 DETAIL - ROCKWORK TO ROOM FRAMING
1 1/2" = 1'-0"

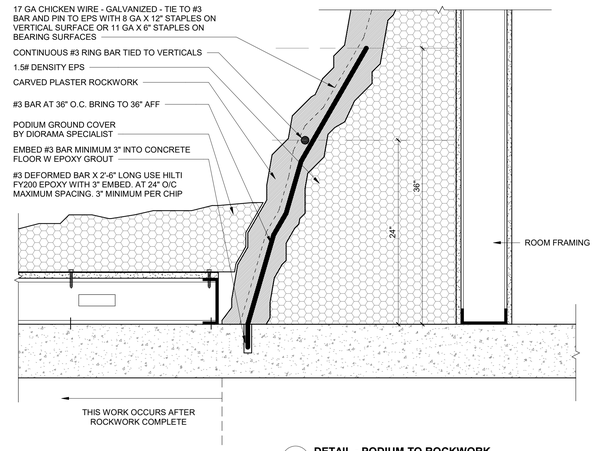

5 DETAIL - PODIUM TO ROCKWORK
1 1/2" = 1'-0"

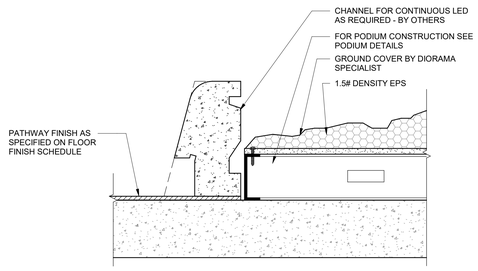

6 DETAIL - CURB TO ROCKWORK
1 1/2" = 1'-0"

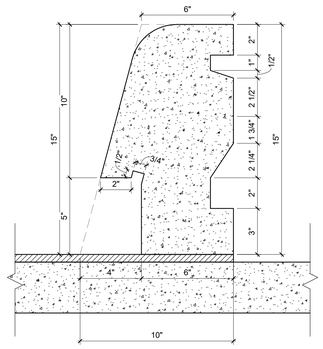

7 DETAIL - CURB PROFILE
3" = 1'-0"

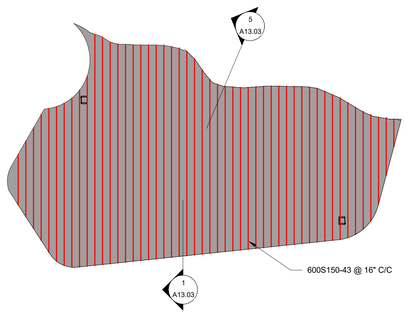

8 KEY PLAN - PODIUM DETAILS
3/32" = 1'-0"

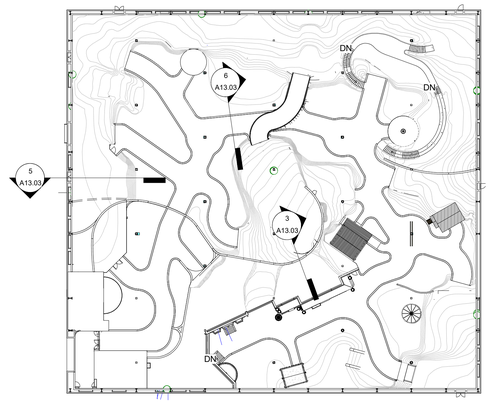

9 KEY PLAN - EPS ROCK WORK DETAIL
1" = 40'-0"

BAYSTONE
1010 E. COMMERCIAL ROW RENO, NV. 89512
510.786.9663
INFO@BAYSTONE.COM
WWW.BAYSTONE.COM

THE DESIGNS / DRAWINGS SHOWN AND DESCRIBED HEREIN INCLUDING ALL TECHNICAL DRAWINGS, GRAPHIC REPRESENTATIONS & MODELS THERE OF, ARE PROPRIETARY & CANNOT BE COPIED, DUPLICATED OR COMMERCIALLY EXPLOITED IN WHOLE OR IN PART WITHOUT THE SOLE AND EXPRESS WRITTEN PERMISSION FROM BAYSTONE INC.
© 2021 BAYSTONE. ALL RIGHTS RESERVED.

PROJECT NAME:
WORLD WILDLIFE HERITAGE MUSEUM
PRIVATE STORAGE WAREHOUSE, 1100 EVORA ROAD, CONCORD, CALIFORNIA 94520

PROJECT NUMBER:
1000

DATE
06 MARCH, 2023

PROJECT MANAGER
JC

DRAWN BY
BS

CHECKED BY
JC

REVISIONS

SEAL

UNLESS A PROFESSIONAL SEAL WITH SIGNATURE AND DATE IS AFFIXED, THIS DOCUMENT IS PRELIMINARY AND IS NOT INTENDED FOR CONSTRUCTION, RECORDING PURPOSES, OR IMPLEMENTATION

SHEET TITLE
EPS ROCKWORK / PODIUM PLATFORM DETAILS

DATE AND TIME STAMP
3/8/2023 12:13:57 PM

SHEET NUMBER
A13.03

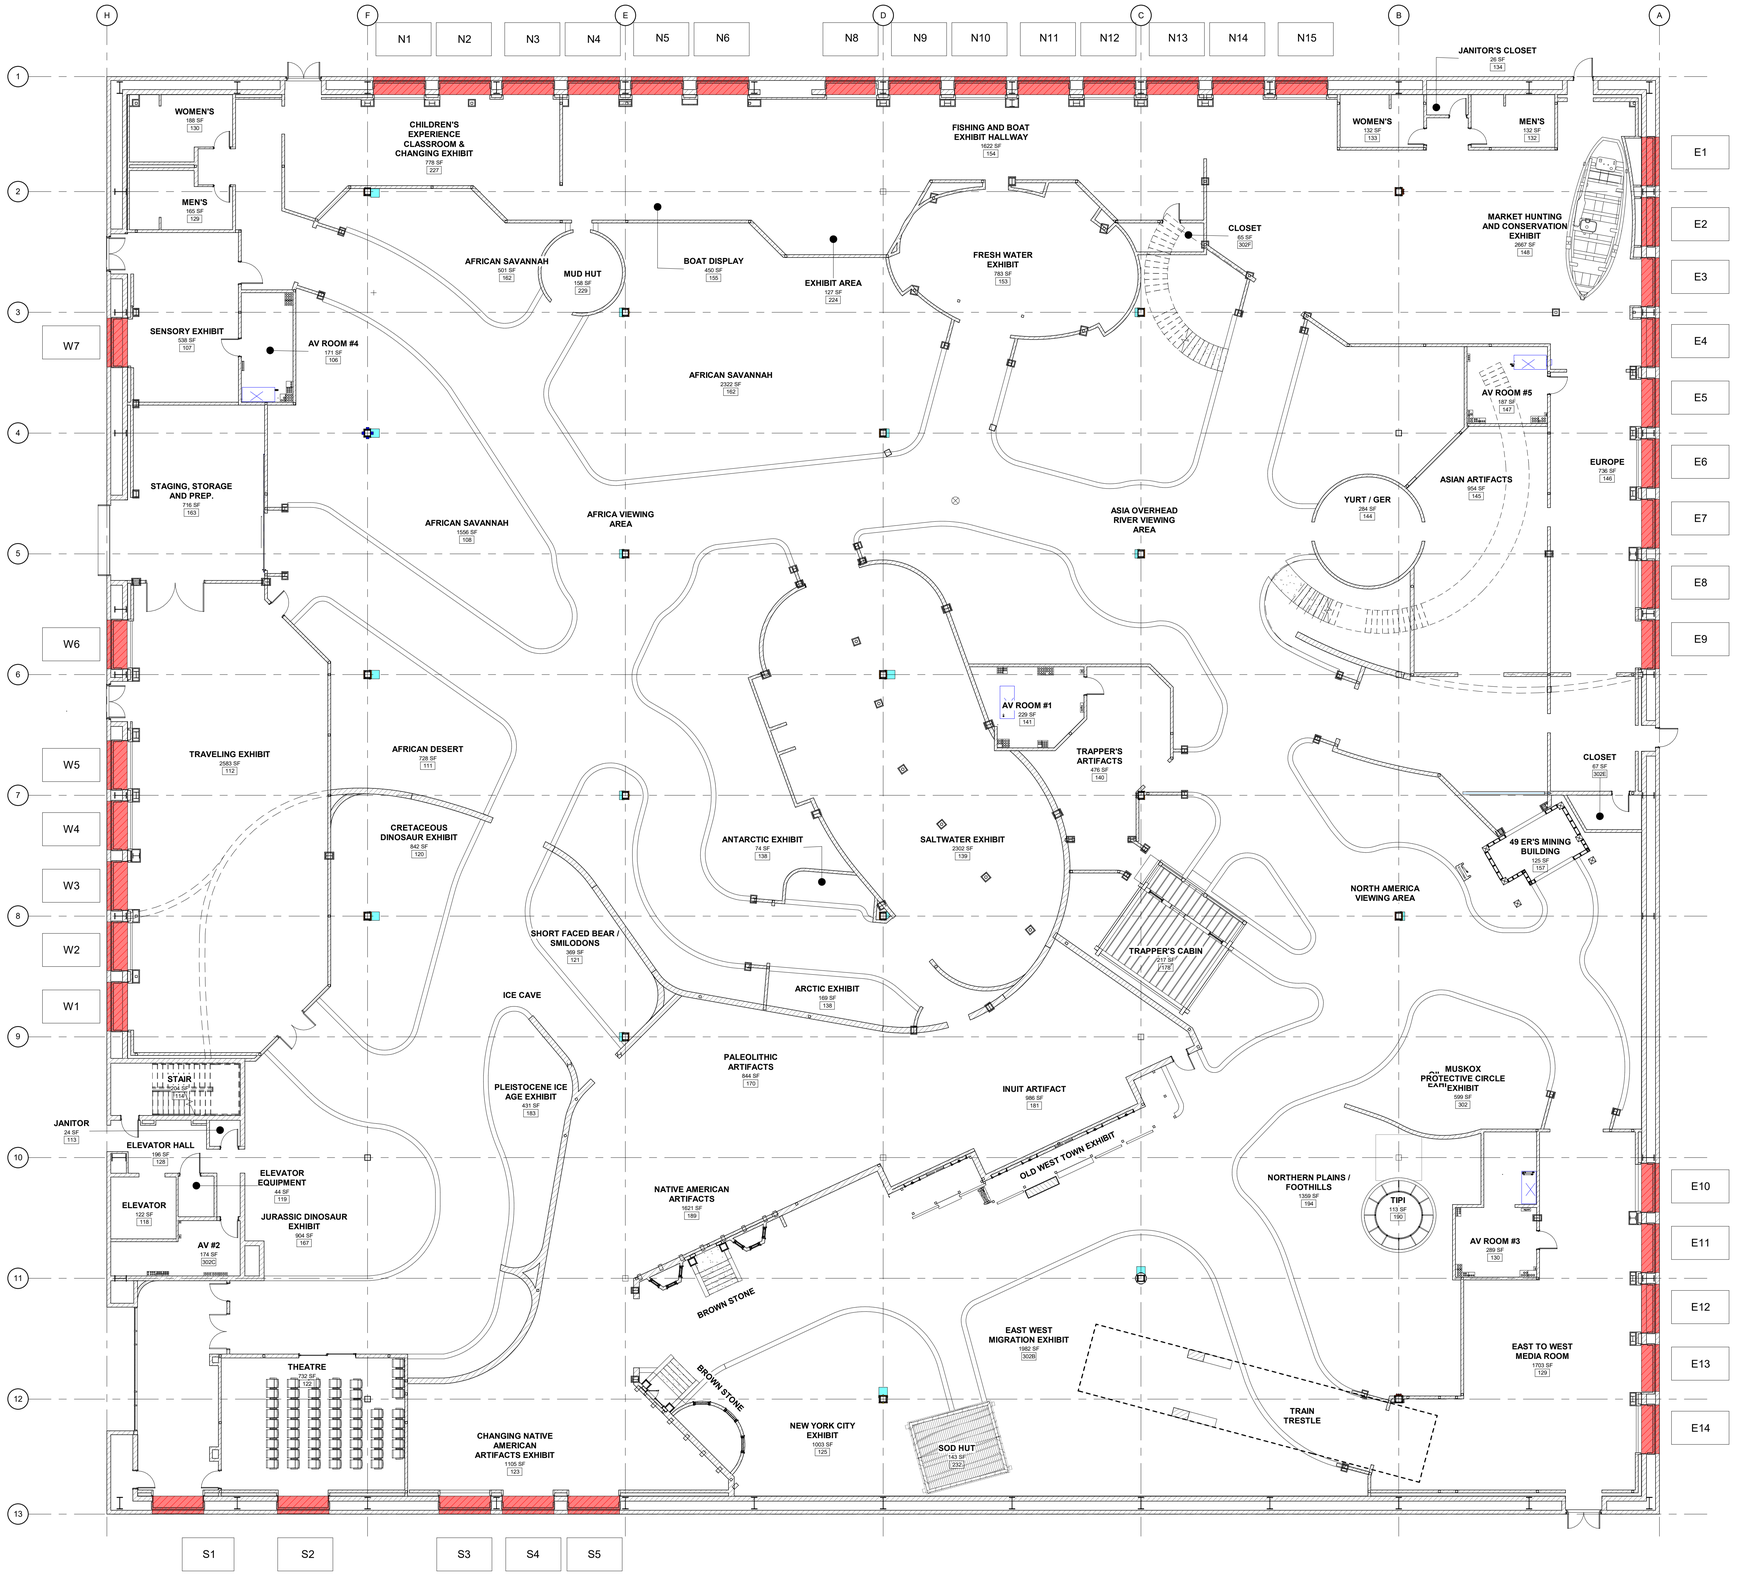

1 **FIRST FLOOR PLAN - WALL NICHES**
3/32" = 1'-0"

BAYSTONE

1010 E. COMMERCIAL ROW RENO, NV. 89512
510.786.9663
INFO@BAYSTONE.COM
WWW.BAYSTONE.COM

THE DESIGNS / DRAWINGS SHOWN AND DESCRIBED HEREIN INCLUDING ALL TECHNICAL DRAWINGS, GRAPHIC REPRESENTATIONS & MODELS THERE OF, ARE PROPRIETARY & CANNOT BE COPIED, DUPLICATED OR COMMERCIALLY EXPLOITED IN WHOLE OR IN PART WITHOUT THE SOLE AND EXPRESS WRITTEN PERMISSION FROM BAYSTONE INC.
© 2021 BAYSTONE. ALL RIGHTS RESERVED.

PROJECT NAME:
WORLD WILDLIFE HERITAGE MUSEUM
PRIVATE STORAGE WAREHOUSE, 1100 EVORA ROAD, CONCORD, CALIFORNIA 94520

PROJECT NUMBER:
1000

DATE
06 MARCH, 2023

PROJECT MANAGER
JC

DRAWN BY
BS

CHECKED BY
JC

REVISIONS

SEAL

UNLESS A PROFESSIONAL SEAL WITH SIGNATURE AND DATE IS AFFIXED, THIS DOCUMENT IS PRELIMINARY AND IS NOT INTENDED FOR CONSTRUCTION, RECORDING PURPOSES, OR IMPLEMENTATION

SHEET TITLE
NICHE LAYOUT - FIRST FLOOR PLAN - 150

DATE AND TIME STAMP
3/8/2023 12:14:48 PM

SHEET NUMBER
A14.01

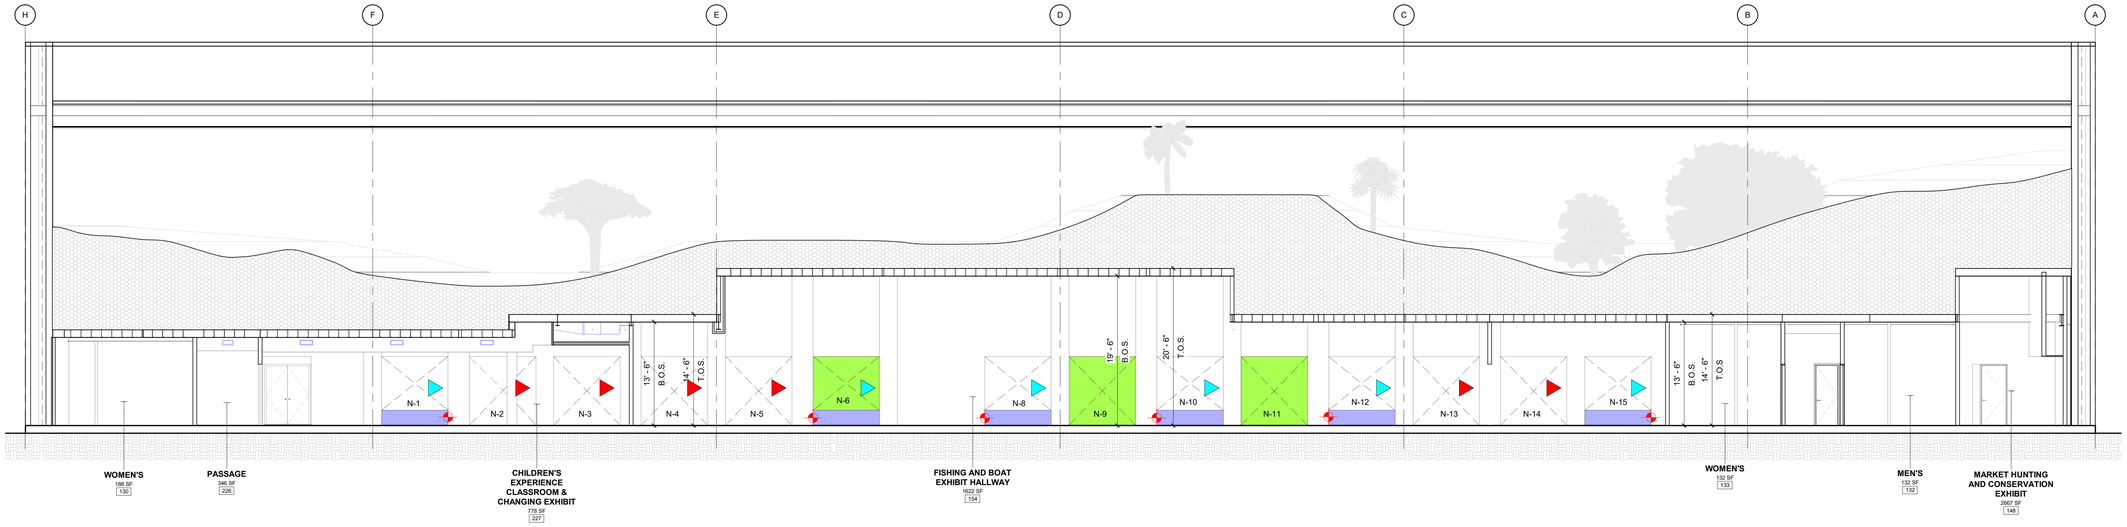

1 NICHE LAYOUT - SECTION - LOOKING AT NORTH WALL
1/8" = 1'-0"

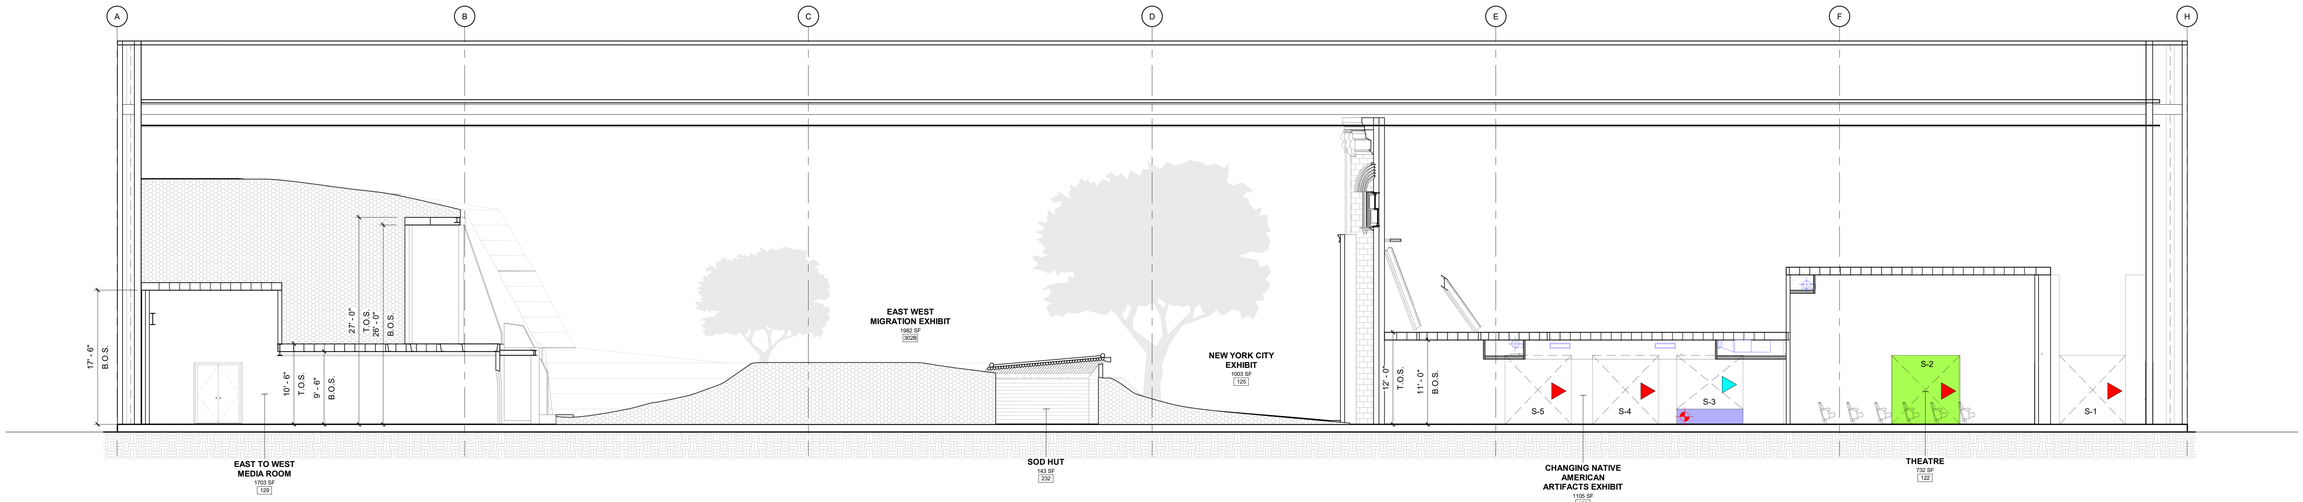

2 NICHE LAYOUT - SECTION - LOOKING AT SOUTH WALL
1/8" = 1'-0"

NICHE LEGEND	
	INDICATES LOCATION OF OUTLET INSIDE NICHE - 32" AFF
	INDICATES LOCATION OF OUTLET INSIDE NICHE - 16" AFF
	INDICATES LOCATION OF OUTLET FACE OF NICHE
	INDICATES FURRING ON CONCRETE TO ACCOMMODATE MEP
	INDICATES 24" SILL FRAMING

KEY PLAN

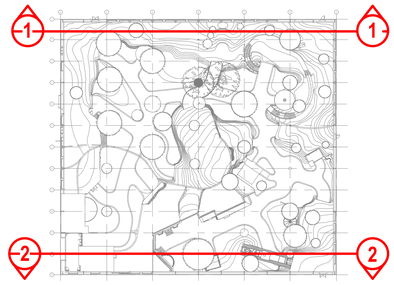

BAYSTONE
1010 E. COMMERCIAL ROW RENO, NV. 89512
510.786.9663
INFO@BAYSTONE.COM
WWW.BAYSTONE.COM

THE DESIGNS / DRAWINGS SHOWN AND DESCRIBED HEREIN INCLUDING ALL TECHNICAL DRAWINGS, GRAPHIC REPRESENTATIONS & MODELS THERE OF, ARE PROPRIETARY & CANNOT BE COPIED, DUPLICATED OR COMMERCIALLY EXPLOITED IN WHOLE OR IN PART WITHOUT THE SOLE AND EXPRESS WRITTEN PERMISSION FROM BAYSTONE INC.
© 2021 BAYSTONE. ALL RIGHTS RESERVED.

PROJECT NAME: **WORLD WILDLIFE HERITAGE MUSEUM**
PRIVATE STORAGE WAREHOUSE, 1100 EVORA ROAD, CONCORD, CALIFORNIA 94520
PROJECT NUMBER: **1000**

DATE: 06 MARCH, 2023
PROJECT MANAGER: JC
DRAWN BY: BS
CHECKED BY: JC
REVISIONS
SEAL

UNLESS A PROFESSIONAL SEAL WITH SIGNATURE AND DATE IS AFFIXED, THIS DOCUMENT IS PRELIMINARY AND IS NOT INTENDED FOR CONSTRUCTION, RECORDING PURPOSES, OR IMPLEMENTATION

SHEET TITLE: **NICHE LAYOUT - SECTIONS OVERALL - 110**
DATE AND TIME STAMP: 3/6/2023 12:15:01 PM
SHEET NUMBER: **A14.02**

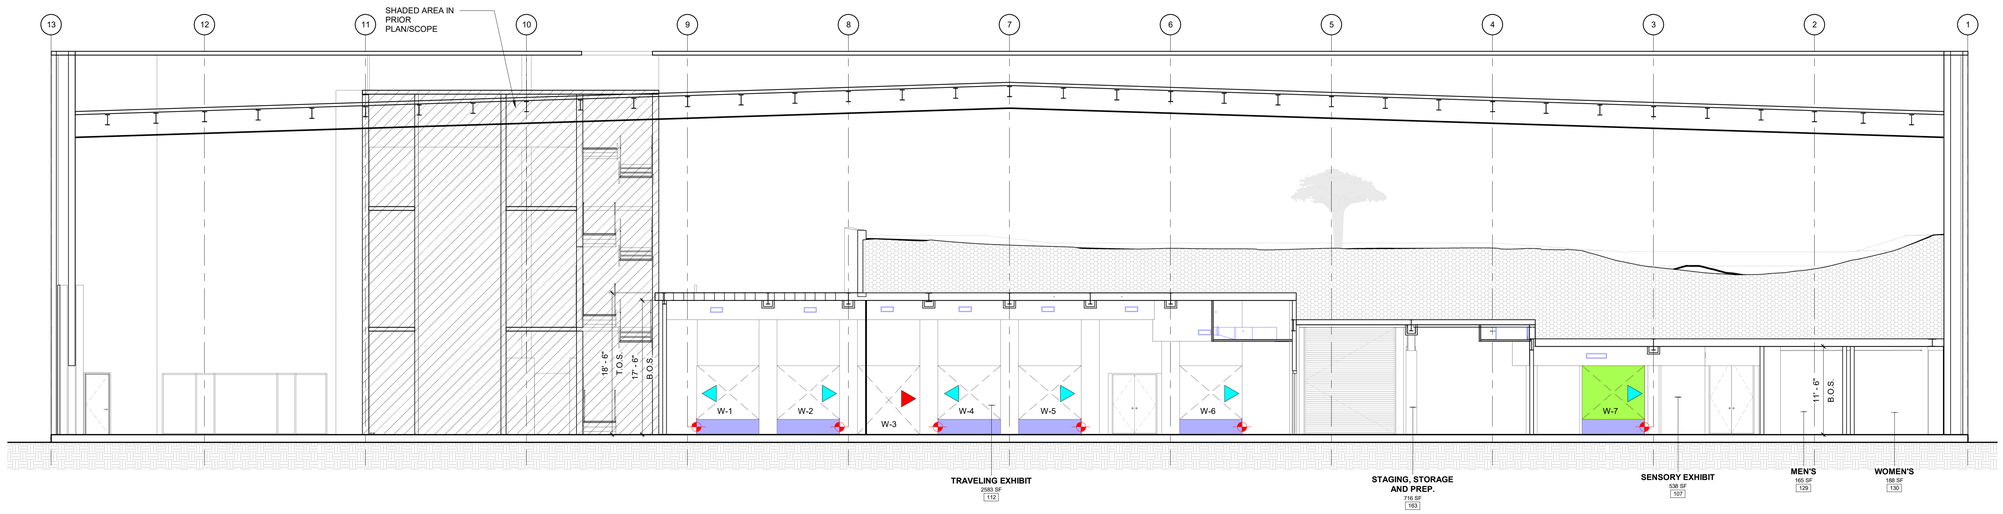

3 **NICHE LAYOUT - SECTION - LOOKING AT WEST WALL**
1/8" = 1'-0"

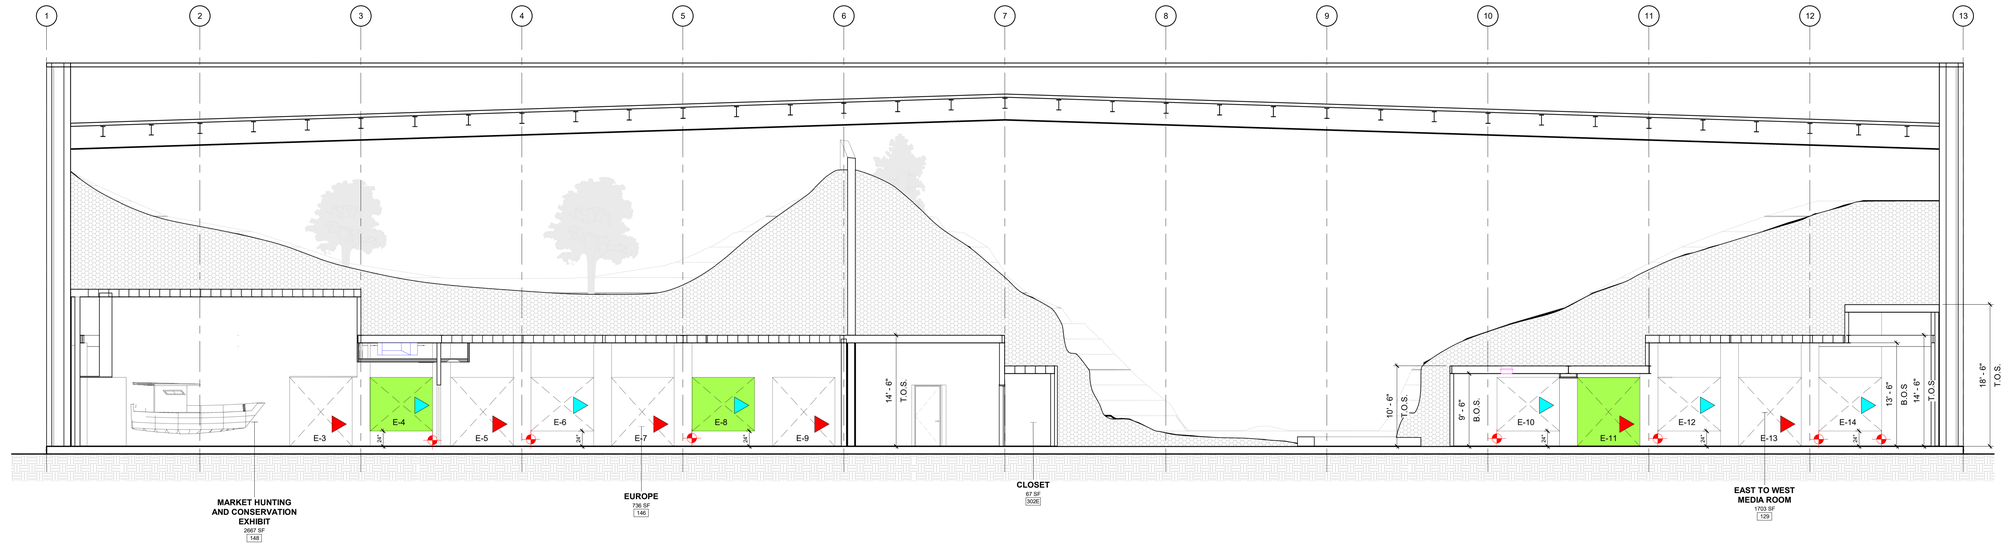

4 **NICHE LAYOUT - SECTION - LOOKING AT EAST WALL**
1/8" = 1'-0"

NICHE LEGEND	
▶	INDICATES LOCATION OF OUTLET INSIDE NICHE - 32" AFF
▶	INDICATES LOCATION OF OUTLET INSIDE NICHE - 16" AFF
▶	INDICATES LOCATION OF OUTLET FACE OF NICHE
▭	INDICATES FURRING ON CONCRETE TO ACCOMMODATE MEP
▭	INDICATES 24" SILL FRAMING

KEY PLAN

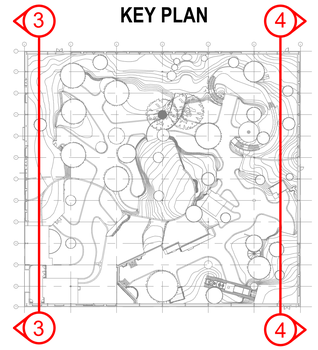

BAYSTONE
1010 E. COMMERCIAL ROW RENO, NV. 89512
510.786.9863
INFO@BAYSTONE.COM
WWW.BAYSTONE.COM

THE DESIGNS / DRAWINGS SHOWN AND DESCRIBED HEREIN INCLUDING ALL TECHNICAL DRAWINGS, GRAPHIC REPRESENTATIONS & MODELS THERE OF, ARE PROPRIETARY & CANNOT BE COPIED, DUPLICATED OR COMMERCIALLY EXPLOITED IN WHOLE OR IN PART WITHOUT THE SOLE AND EXPRESS WRITTEN PERMISSION FROM BAYSTONE INC.
© 2021 BAYSTONE. ALL RIGHTS RESERVED.

PROJECT NAME:
WORLD WILDLIFE HERITAGE MUSEUM
PRIVATE STORAGE WAREHOUSE, 1100 EVORA ROAD, CONCORD, CALIFORNIA 94520

PROJECT NUMBER:
1000

DATE
06 MARCH, 2023

PROJECT MANAGER
JC

DRAWN BY
BS

CHECKED BY
JC

REVISIONS

SEAL

UNLESS A PROFESSIONAL SEAL WITH SIGNATURE AND DATE IS AFFIXED, THIS DOCUMENT IS PRELIMINARY AND IS NOT INTENDED FOR CONSTRUCTION, RECORDING PURPOSES, OR IMPLEMENTATION

SHEET TITLE
NICHE LAYOUT - SECTIONS OVERALL - 110

DATE AND TIME STAMP
3/8/2023 12:15:16 PM

SHEET NUMBER
A14.03

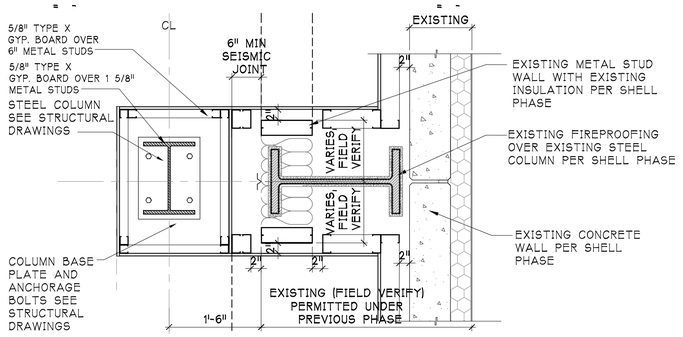

1 **DETAIL - WIDE FLANGE COLUMN FURRING 1**
1" = 1'-0"

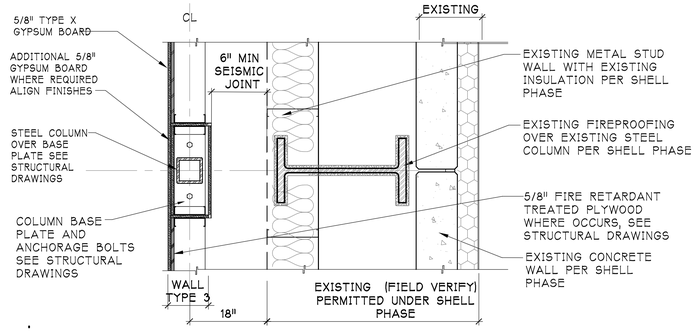

4 **DETAIL - HSS COLUMN FURRING**
1" = 1'-0"

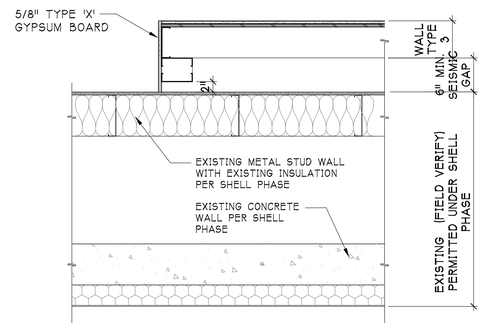

5 **DETAIL - NEW WALL TERMINATON**
1" = 1'-0"

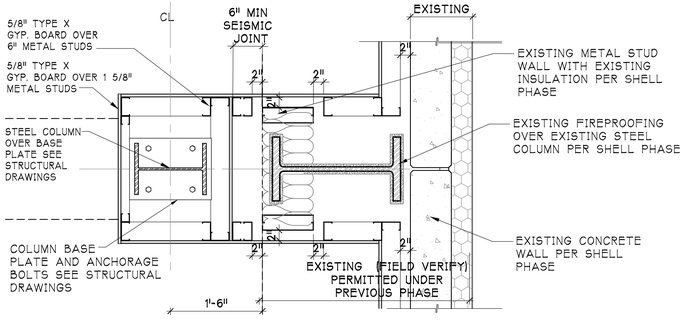

2 **DETAIL - WIDE FLANGE COLUMN FURRING 2**
1" = 1'-0"

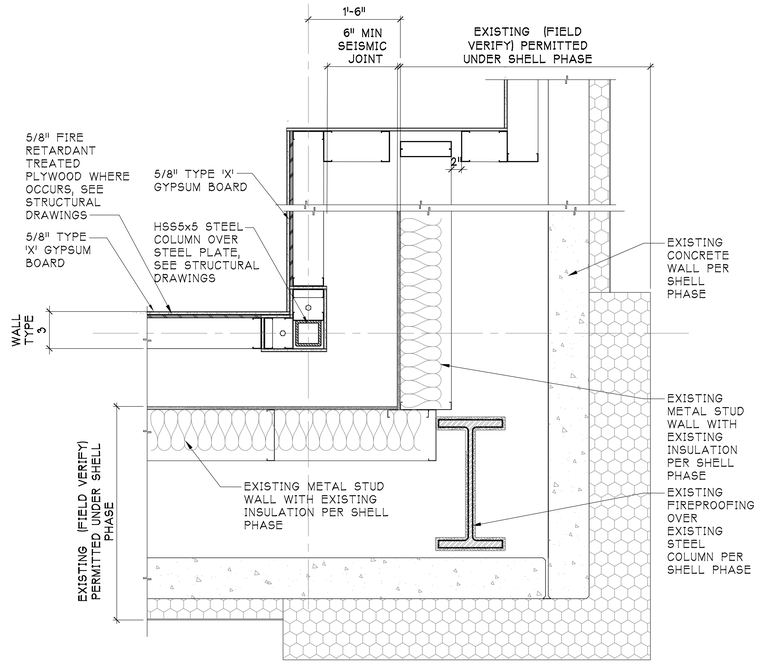

6 **DETAIL - CORNER FURRING**
1" = 1'-0"

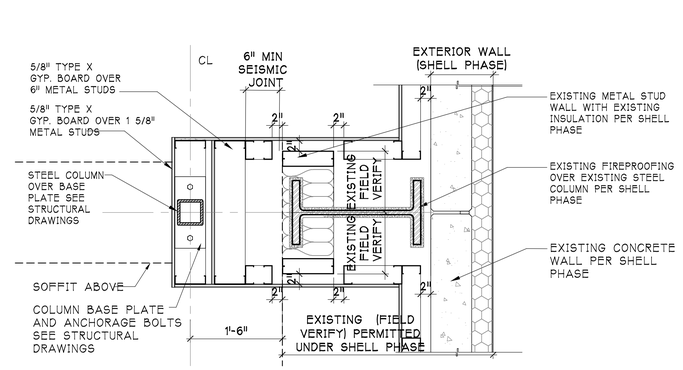

3 **DETAIL - STEEL COLUMN FURRING**
1" = 1'-0"

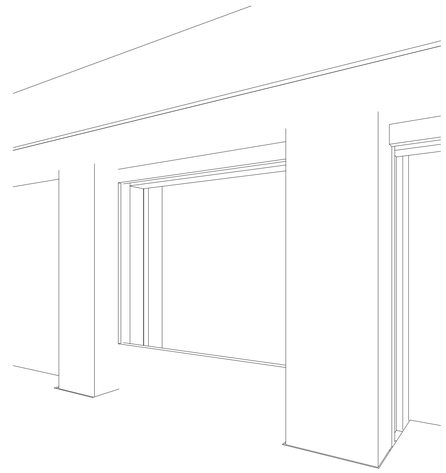

7 **3D VIEW 1**

BAYSTONE
1010 E. COMMERCIAL ROW RENO, NV. 89512
510.786.9663
INFO@BAYSTONE.COM
WWW.BAYSTONE.COM

THE DESIGNS / DRAWINGS SHOWN AND DESCRIBED HEREIN INCLUDING ALL TECHNICAL DRAWINGS, GRAPHIC REPRESENTATIONS & MODELS THERE OF, ARE PROPRIETARY & CANNOT BE COPIED, DUPLICATED OR COMMERCIALLY EXPLOITED IN WHOLE OR IN PART WITHOUT THE SOLE AND EXPRESS WRITTEN PERMISSION FROM BAYSTONE INC. © 2021 BAYSTONE. ALL RIGHTS RESERVED.

PROJECT NAME:
WORLD WILDLIFE HERITAGE MUSEUM
PRIVATE STORAGE WAREHOUSE, 1100 EVORA ROAD, CONCORD, CALIFORNIA 94520

PROJECT NUMBER: **1000**

DATE: 06 MARCH, 2023
PROJECT MANAGER: JC
DRAWN BY: BS
CHECKED BY: JC
REVISIONS

SEAL

UNLESS A PROFESSIONAL SEAL WITH SIGNATURE AND DATE IS AFFIXED, THIS DOCUMENT IS PRELIMINARY AND IS NOT INTENDED FOR CONSTRUCTION, RECORDING PURPOSES, OR IMPLEMENTATION

SHEET TITLE
NICHE LAYOUT - DETAILS

DATE AND TIME STAMP
3/8/2023 12:15:20 PM

SHEET NUMBER
A14.04

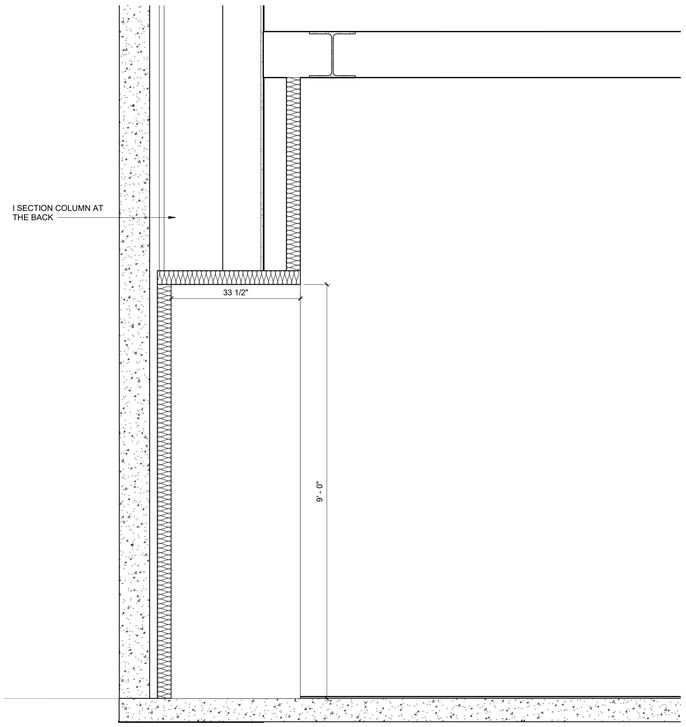

1 **SECTION - NICHE - N14**
3/4" = 1'-0"

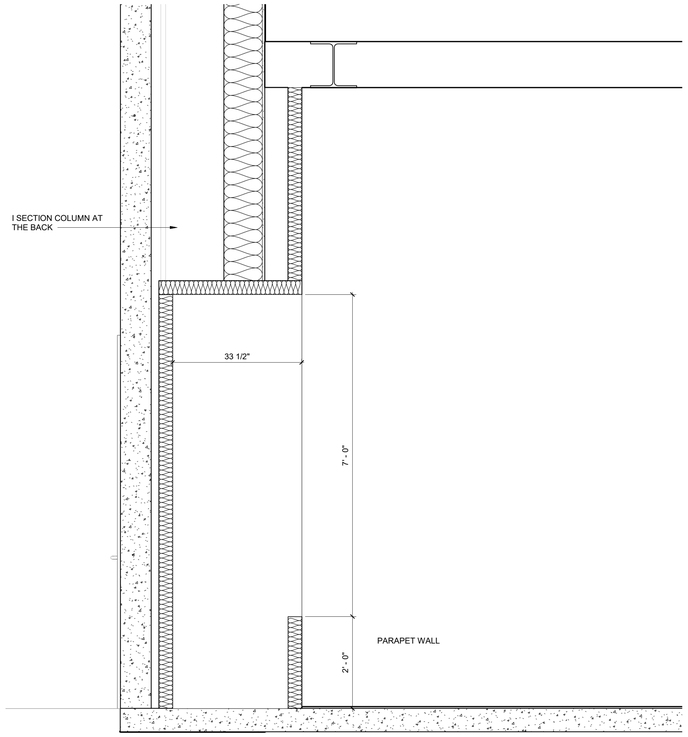

2 **SECTION - NICHE - N15**
3/4" = 1'-0"

BAYSTONE
1010 E. COMMERCIAL ROW RENO, NV. 89512
510.786.9863
INFO@BAYSTONE.COM
WWW.BAYSTONE.COM

THE DESIGNS / DRAWINGS SHOWN AND DESCRIBED HEREIN INCLUDING ALL TECHNICAL DRAWINGS, GRAPHIC REPRESENTATIONS & MODELS THERE OF, ARE PROPRIETARY & CANNOT BE COPIED, DUPLICATED OR COMMERCIALLY EXPLOITED IN WHOLE OR IN PART WITHOUT THE SOLE AND EXPRESS WRITTEN PERMISSION FROM BAYSTONE INC.
© 2021 BAYSTONE. ALL RIGHTS RESERVED.

PROJECT NAME:
WORLD WILDLIFE HERITAGE MUSEUM
PRIVATE STORAGE WAREHOUSE, 1100 EVORA ROAD, CONCORD, CALIFORNIA 94520

PROJECT NUMBER:
1000

DATE
06 MARCH, 2023

PROJECT MANAGER
JC

DRAWN BY
BS

CHECKED BY
JC

REVISIONS

SEAL

UNLESS A PROFESSIONAL SEAL WITH SIGNATURE AND DATE IS AFFIXED, THIS DOCUMENT IS PRELIMINARY AND IS NOT INTENDED FOR CONSTRUCTION, RECORDING PURPOSES, OR IMPLEMENTATION

SHEET TITLE
NICHE LAYOUT - DETAILS

DATE AND TIME STAMP
3/8/2023 12:15:41 PM

SHEET NUMBER
A14.05

COLUMN LAYOUT - SHEET INDEX

SHEET NAME	SHEET NUMBER
A15. COLUMN	
COLUMN - SHEET INDEX	A15.00
COLUMN LAYOUT - FLOOR PLAN	A15.01
COLUMN LAYOUT - ACC BOX LOCATIONS	A15.02
COLUMN - B2_TREE NO - 20	A15.03
COLUMN - B8_TREE NO - 44	A15.04
COLUMN - C3	A15.05
COLUMN - C5_TREE NO - 22	A15.06
COLUMN - C7_TREE NO - 13	A15.07
COLUMN - C11_TREE NO - 1	A15.08
COLUMN - D4_TREE NO - 29	A15.09
COLUMN - D6	A15.10
COLUMN - D8	A15.11
COLUMN - D12_TREE NO - 3	A15.12
COLUMN - E3_TREE NO - 30	A15.13
COLUMN - E5_TREE NO - 37	A15.14
COLUMN - E7_TREE NO - 35	A15.15
COLUMN - E9	A15.16
COLUMN - F2	A15.17
COLUMN - F4_TREE NO - 33	A15.18
COLUMN - F6	A15.19
COLUMN - F8 & F10_TREE NO - 42 & 43	A15.20

BAYSTONE

1010 E. COMMERCIAL ROW RENO, NV. 89512
510.786.9663
INFO@BAYSTONE.COM
WWW.BAYSTONE.COM

THE DESIGNS / DRAWINGS SHOWN AND DESCRIBED HEREIN INCLUDING ALL TECHNICAL DRAWINGS, GRAPHIC REPRESENTATIONS & MODELS THERE OF, ARE PROPRIETARY & CANNOT BE COPIED, DUPLICATED OR COMMERCIALLY EXPLOITED IN WHOLE OR IN PART WITHOUT THE SOLE AND EXPRESS WRITTEN PERMISSION FROM BAYSTONE INC.
© 2021 BAYSTONE. ALL RIGHTS RESERVED.

PROJECT NAME:
WORLD WILDLIFE HERITAGE MUSEUM
PRIVATE STORAGE WAREHOUSE, 1100 EVORA ROAD, CONCORD, CALIFORNIA 94520

PROJECT NUMBER:
1000

DATE
06 MARCH, 2023

PROJECT MANAGER
JC

DRAWN BY
BS

CHECKED BY
JC

REVISIONS

SEAL

UNLESS A PROFESSIONAL SEAL WITH SIGNATURE AND DATE IS AFFIXED, THIS DOCUMENT IS PRELIMINARY AND IS NOT INTENDED FOR CONSTRUCTION, RECORDING PURPOSES, OR IMPLEMENTATION

SHEET TITLE
COLUMN - SHEET INDEX

DATE AND TIME STAMP
3/8/2023 12:16:15 PM

SHEET NUMBER
A15.00

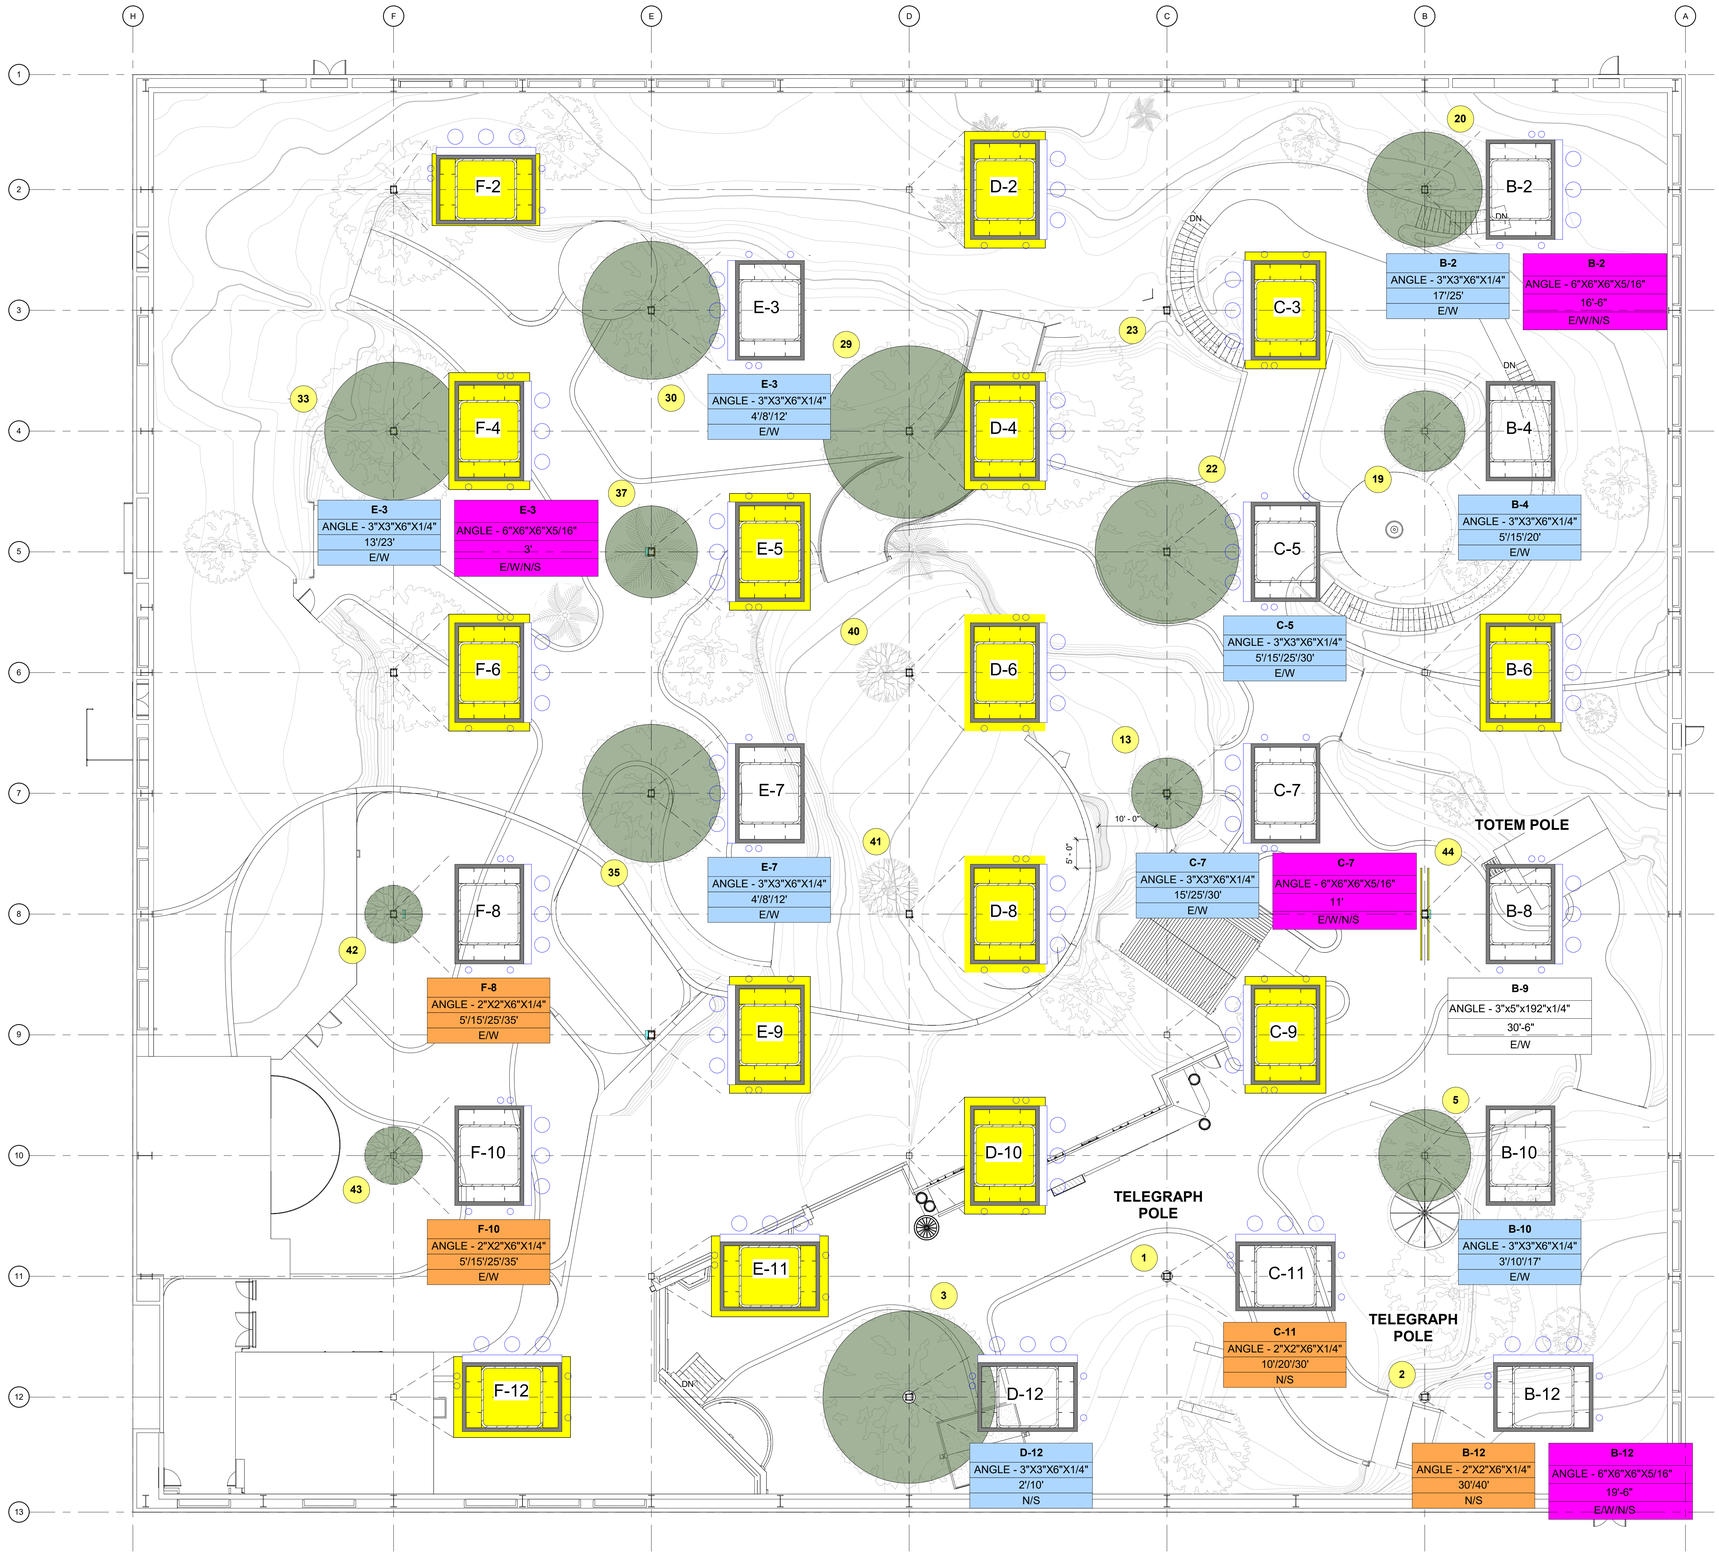

1 **FIRST FLOOR PLAN - COLUMN LAYOUT**
3/32" = 1'-0"

LEGEND - TREE LAYOUT COLUMN PLAN

COLUMN GRID LINE ANGLE - 6"X6"X6"X5/16" ANGLE ELEVATION ANGLE ORIENTATION	6" ANGLE
COLUMN GRID LINE ANGLE - 3"x3"x6"x1/4" ANGLE ELEVATION ANGLE ORIENTATION	3" ANGLE
COLUMN GRID LINE ANGLE - 2"x2"x6"x1/4" ANGLE ELEVATION ANGLE ORIENTATION	2" ANGLE
COLUMN GRID LINE ANGLE - 3"x5"x192"x1/4" ANGLE ELEVATION ANGLE ORIENTATION	TOTEM POLE ANGLE
	HIGHLIGHTED COLUMNS DO NOT RECEIVE ANGLES
	TREE
0	TREE NUMBER

NOTES

1. COLUMNS C-5, C-11, B-8, B-12, D-4, F-8, F-10. RECEIVE LEVEL FIRE TAPE TO 30' AND LEVEL 4 ABOVE
2. ALL OTHER COLUMNS RECEIVE FULL HEIGHT LEVEL 4 FINISH.
3. COLUMNS C-11, B-12, F-8, F-10: RECEIVE 2" X 2" X 6" X 1/4" ANGLE. SEE DETAILS A11.09
4. ALL OTHER COLUMNS RECEIVE 3"X3"X6"X1/4" ANGLE

LIST OF COLUMNS THAT **INTERSECT WITH TREE WRAPS AND EPS**
1. F4
2. E3
3. E7
4. D4
5. D12
6. C7
7. C11
8. B2
9. B4 - **NO CONDUIT**
10. B10 - **NO CONDUIT**
11. B12

LIST OF COLUMNS THAT **INTERSECT WITH TREE WRAPS NOT WITH EPS**
1. F8
2. F10
3. E5
4. C5
5. B8

LIST OF COLUMNS THAT **INTERSECT WITH EPS NOT TREE WRAPS**
1. F2
2. F6
3. D2
4. D6
5. D8
6. D10
7. C3
8. C9
9. B6

LIST OF COLUMNS THAT **DO NOT INTERSECT WITH TREE WRAPS OR EPS**
1. F12
2. E9
3. E11

BAYSTONE
1010 E. COMMERCIAL ROW RENO, NV. 89512
510.786.9663
INFO@BAYSTONE.COM
WWW.BAYSTONE.COM

THE DESIGNS / DRAWINGS SHOWN AND DESCRIBED HEREIN INCLUDING ALL TECHNICAL DRAWINGS, GRAPHIC REPRESENTATIONS & MODELS THERE OF, ARE PROPRIETARY & CANNOT BE COPIED, DUPLICATED OR COMMERCIALLY EXPLOITED IN WHOLE OR IN PART WITHOUT THE SOLE AND EXPRESS WRITTEN PERMISSION FROM BAYSTONE INC. INC.
© 2021 BAYSTONE. ALL RIGHTS RESERVED.

PROJECT NAME:
WORLD WILDLIFE HERITAGE MUSEUM
PRIVATE STORAGE WAREHOUSE, 1100 EVORA ROAD, CONCORD, CALIFORNIA 94520

PROJECT NUMBER:
1000

DATE
06 MARCH, 2023

PROJECT MANAGER
JC

DRAWN BY
BS

CHECKED BY
JC

REVISIONS

SEAL

UNLESS A PROFESSIONAL SEAL WITH SIGNATURE AND DATE IS AFFIXED, THIS DOCUMENT IS PRELIMINARY AND IS NOT INTENDED FOR CONSTRUCTION, RECORDING PURPOSES, OR IMPLEMENTATION

SHEET TITLE
COLUMN LAYOUT - FLOOR PLAN

DATE AND TIME STAMP
3/8/2023 12:16:20 PM

SHEET NUMBER
A15.01

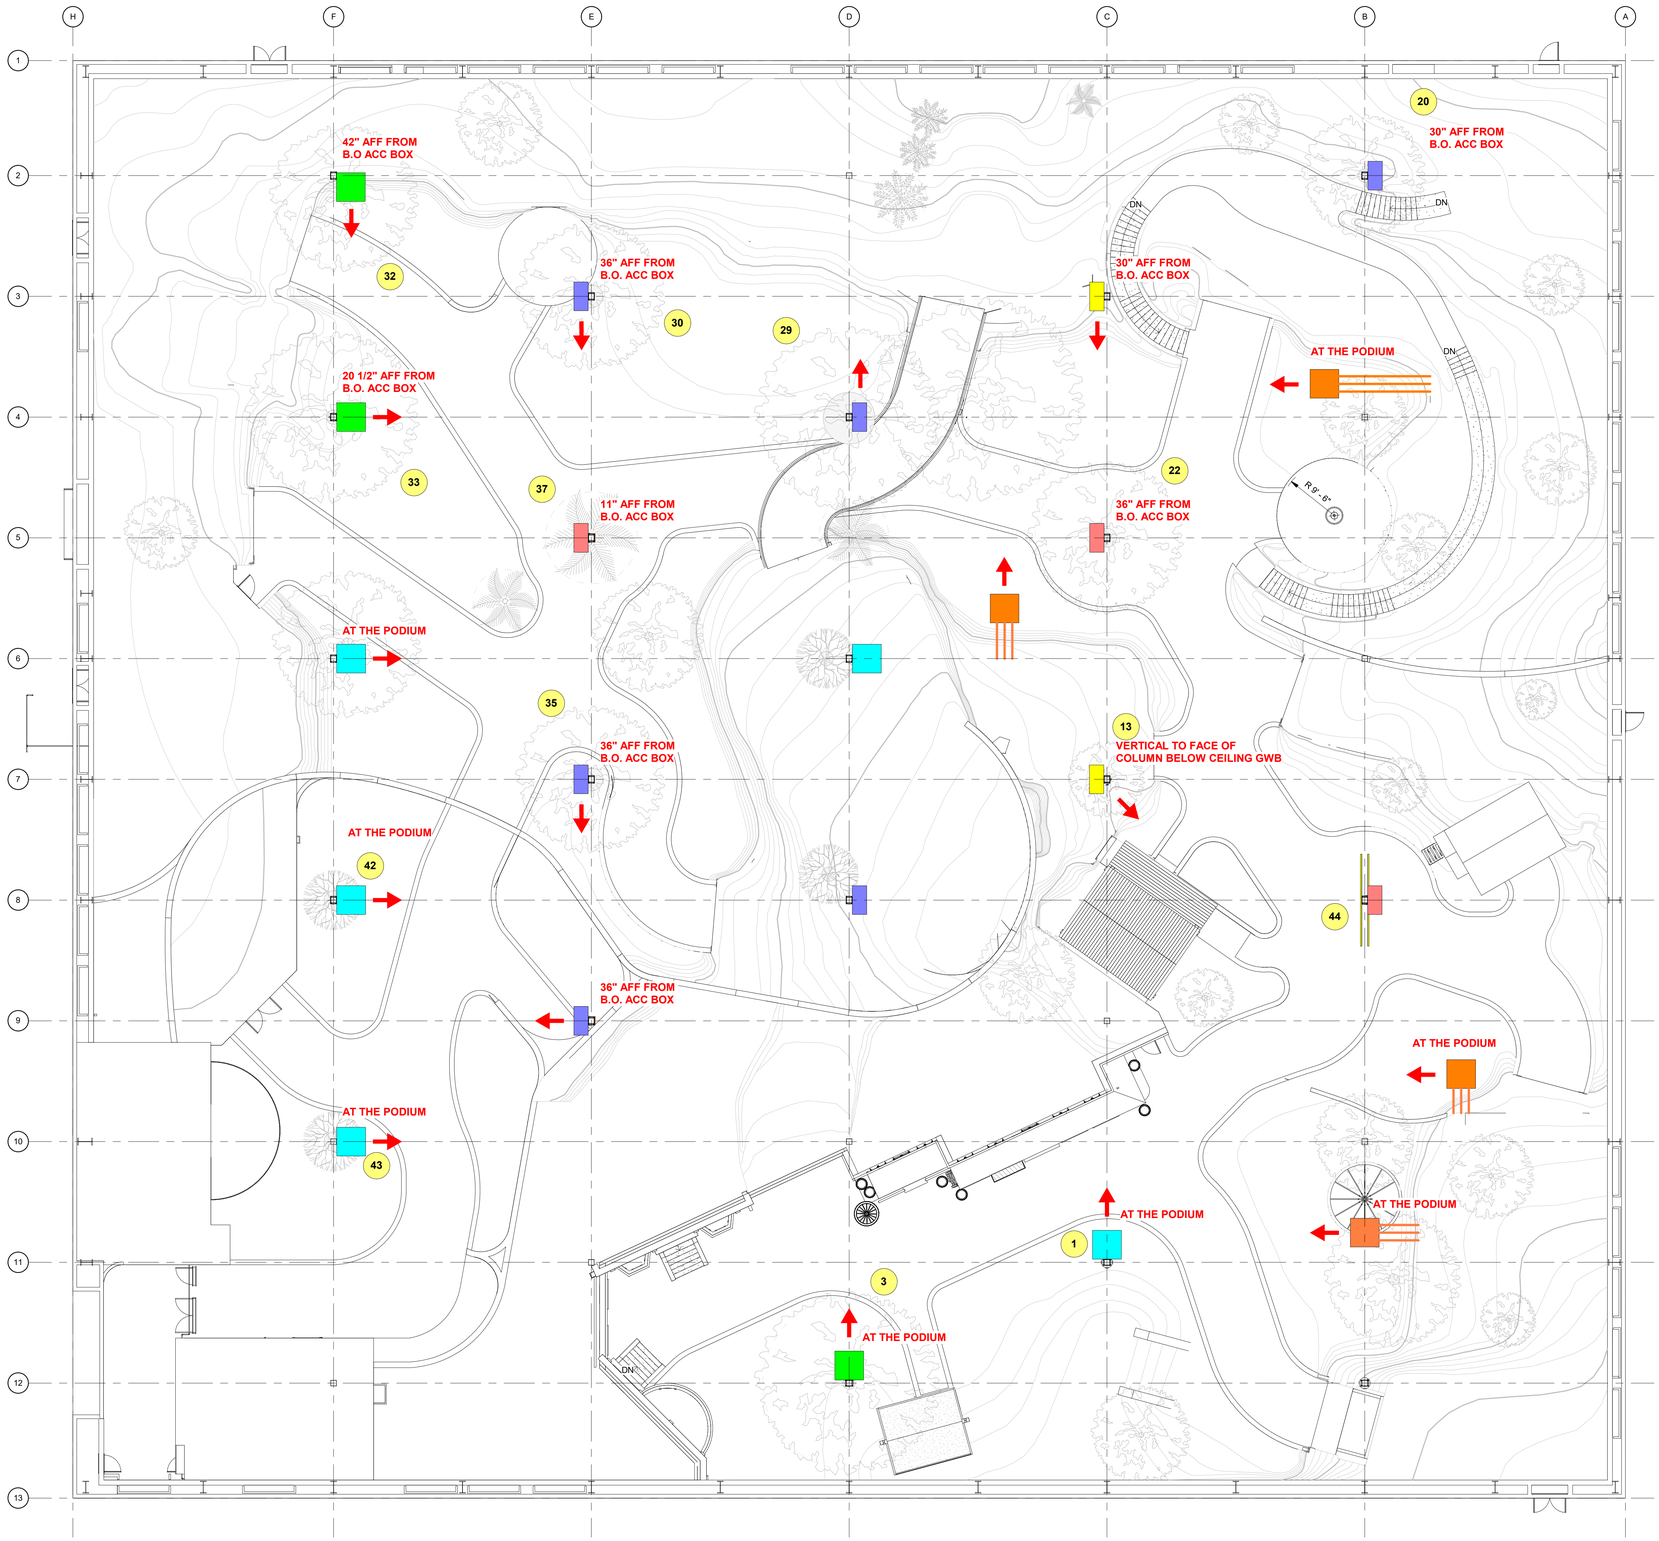

1 **FIRST FLOOR PLAN - COLUMN LAYOUT - ACC BOX LOCATION**
3/32" = 1'-0"

LEGEND - COLUMN - ACC BOX LOCATION

	HORIZONTAL MOUNT - ACC BOX T.O. ROCKFORM HEIGHT
	HORIZONTAL MOUNT - ACC BOX T.O. FLOOR / PODIUM
	VERTICAL MOUNT - BENCH HEIGHT INDICATES 10" X 18" BOX
	VERTICAL MOUNT - COLUMN FOR TREE ACCESS PANEL
	VERTICAL MOUNT - SPECIFIC HEIGHT
	INDICATES NO CONDUIT AT COLUMN. ROUTE CONDUIT FROM AV ROOM TO PLATFORM
	INDICATES DIRECTION OF CONDUIT / JOIST BAY

NOTE: IN ALL CASES INSURE 4 RUNS OF 1" CONDUIT FROM J-BOX TO FACE OF LANDFORM TO CATCH JOIST BAY.
CONFIRM NEEDS ARE
1 FOR LINE VOLTAGE
1 FOR LV - AV

LIST OF COLUMNS THAT **INTERSECT WITH TREE WRAPS AND EPS**
1. F4
2. E3
3. E7
4. D4
5. D12
6. C7
7. C11
8. B2
9. B4 - **NO CONDUIT**
10. B10 - **NO CONDUIT**
11. B12

LIST OF COLUMNS THAT **INTERSECT WITH TREE WRAPS NOT WITH EPS**
1. F8
2. F10
3. E5
4. C5
5. B8

LIST OF COLUMNS THAT **INTERSECT WITH EPS NOT TREE WRAPS**
1. F2
2. F6
3. D2
4. D6
5. D8
6. D10
7. C3
8. C9
9. B6

LIST OF COLUMNS THAT **DO NOT INTERSECT WITH TREE WRAPS OR EPS**
1. F12
2. E9
3. E11

BAYSTONE
1010 E. COMMERCIAL ROW RENO, NV. 89512
510.786.9663
INFO@BAYSTONE.COM
WWW.BAYSTONE.COM

THE DESIGNS / DRAWINGS SHOWN AND DESCRIBED HEREIN INCLUDING ALL TECHNICAL DRAWINGS, GRAPHIC REPRESENTATIONS & MODELS THERE OF, ARE PROPRIETARY & CANNOT BE COPIED, DUPLICATED OR COMMERCIALLY EXPLOITED IN WHOLE OR IN PART WITHOUT THE SOLE AND EXPRESS WRITTEN PERMISSION FROM BAYSTONE INC.
© 2021 BAYSTONE. ALL RIGHTS RESERVED.

PROJECT NAME:
WORLD WILDLIFE HERITAGE MUSEUM
PRIVATE STORAGE WAREHOUSE, 1100 EVORA ROAD, CONCORD, CALIFORNIA 94520
PROJECT NUMBER:
1000

DATE
06 MARCH, 2023
PROJECT MANAGER
JC
DRAWN BY
BS
CHECKED BY
JC
REVISIONS
SEAL

UNLESS A PROFESSIONAL SEAL WITH SIGNATURE AND DATE IS AFFIXED, THIS DOCUMENT IS PRELIMINARY AND IS NOT INTENDED FOR CONSTRUCTION, RECORDING PURPOSES, OR IMPLEMENTATION

SHEET TITLE
COLUMN LAYOUT - ACC BOX LOCATIONS
DATE AND TIME STAMP
3/8/2023 12:16:23 PM

SHEET NUMBER
A15.02

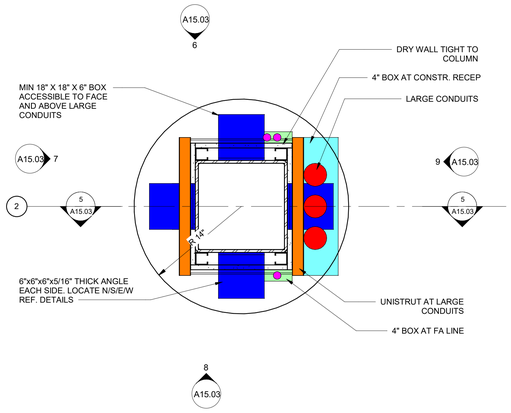

1 PLAN - COLUMB B2
1 1/2" = 1'-0"

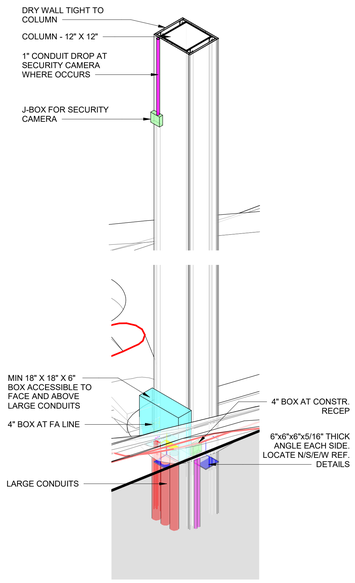

2 3D VIEW - NORTH EAST - COLUMB B2

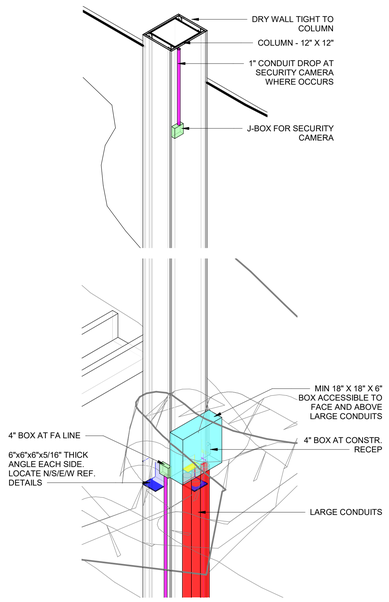

3 3D VIEW - SOUTH EAST - COLUMB B2

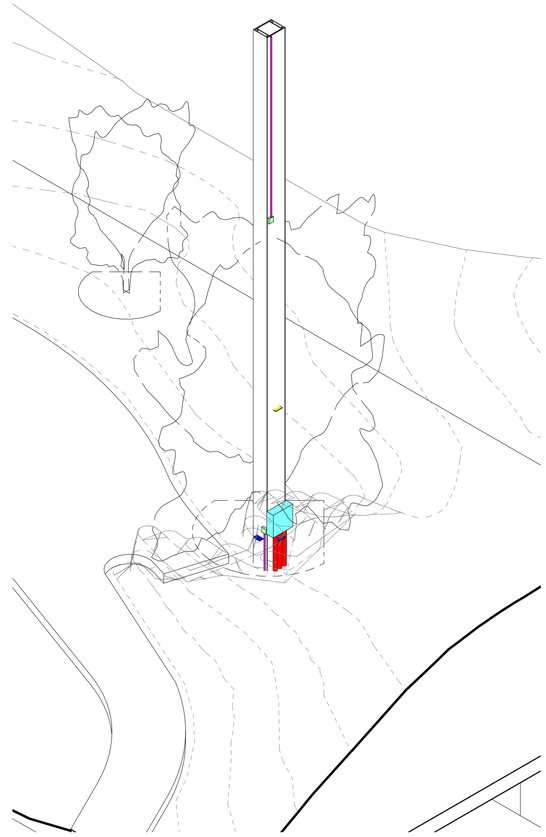

4 3D VIEW - OVERALL - COLUM B2

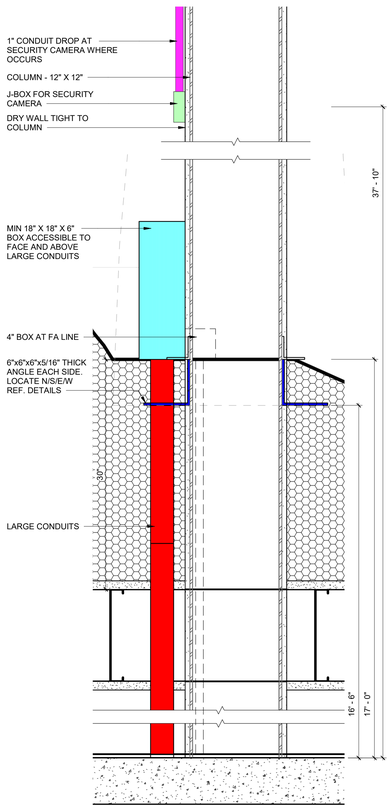

5 SECTION - COLUMB B2
1 1/2" = 1'-0"



6 ELEVATION - NORTH - COLUMB B2
1/4" = 1'-0"

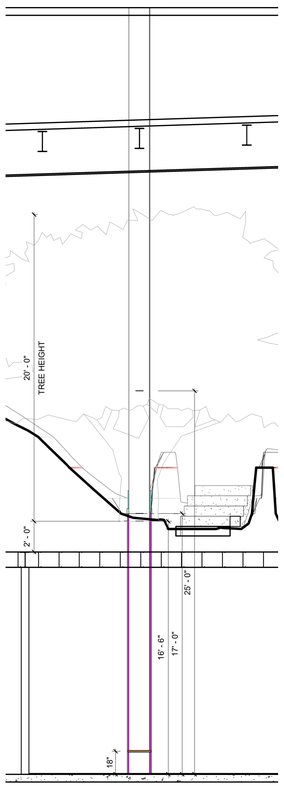

7 ELEVATION - WEST - COLUMB B2
1/4" = 1'-0"

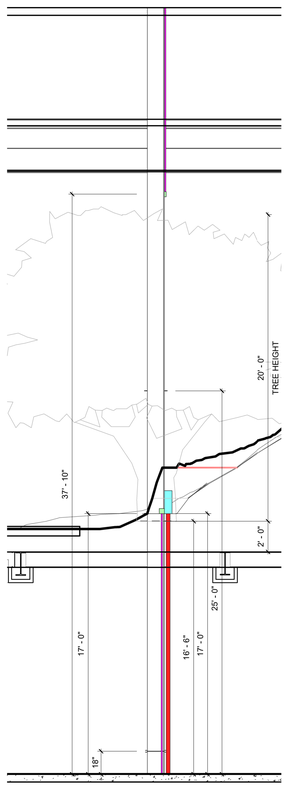

8 ELEVATION - SOUTH - COLUMB B2
1/4" = 1'-0"

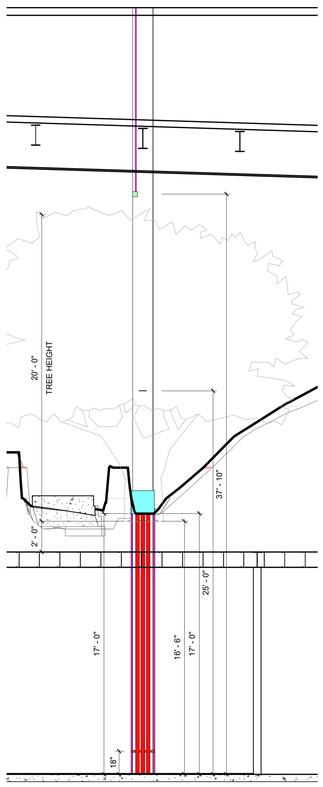

9 ELEVATION - EAST - COLUMB B2
1/4" = 1'-0"

COLUMN
B2

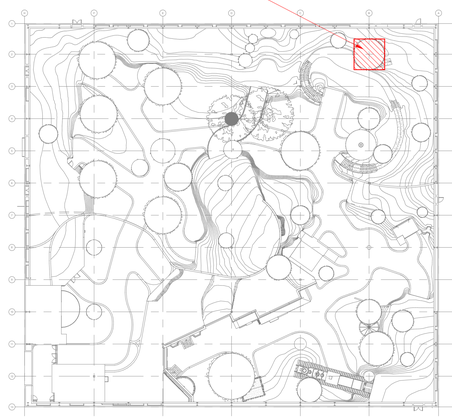

KEY PLAN
1" = 40'-0"

BAYSTONE
1010 E. COMMERCIAL ROW RENO, NV. 89512
510.786.9663
INFO@BAYSTONE.COM
WWW.BAYSTONE.COM

THE DESIGNS / DRAWINGS SHOWN AND DESCRIBED HEREIN INCLUDING ALL TECHNICAL DRAWINGS, GRAPHIC REPRESENTATIONS & MODELS THERE OF, ARE PROPRIETARY & CANNOT BE COPIED, DUPLICATED OR COMMERCIALLY EXPLOITED IN WHOLE OR IN PART WITHOUT THE SOLE AND EXPRESS WRITTEN PERMISSION FROM BAYSTONE INC.
© 2021 BAYSTONE. ALL RIGHTS RESERVED.

PROJECT NAME:
WORLD WILDLIFE HERITAGE MUSEUM
PRIVATE STORAGE WAREHOUSE, 1100 EVORA ROAD, CONCORD, CALIFORNIA 94520

PROJECT NUMBER:
1000

DATE
06 MARCH, 2023

PROJECT MANAGER
JC

DRAWN BY
BS

CHECKED BY
JC

REVISIONS

SEAL

UNLESS A PROFESSIONAL SEAL WITH SIGNATURE AND DATE IS AFFIXED, THIS DOCUMENT IS PRELIMINARY AND IS NOT INTENDED FOR CONSTRUCTION, RECORDING PURPOSES, OR IMPLEMENTATION

SHEET TITLE
COLUMN - B2_TREE NO - 20

DATE AND TIME STAMP
3/8/2023 12:16:39 PM

SHEET NUMBER
A15.03

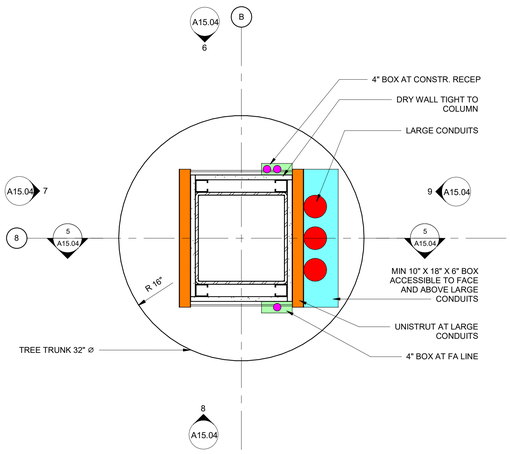

1 PLAN - COLUMN B8
1 1/2" = 1'-0"

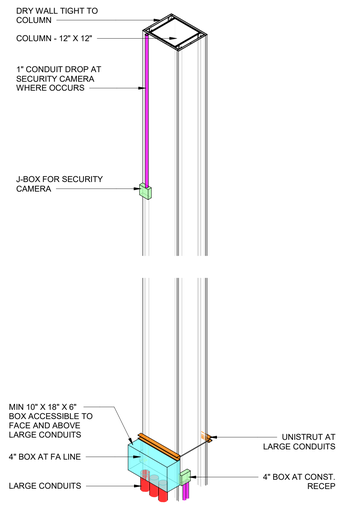

2 3D VIEW - NORTH EAST - COLUM B8

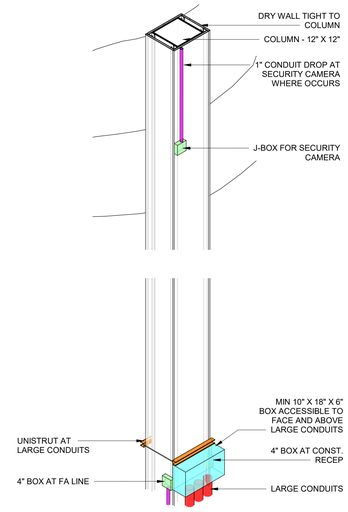

3 3D VIEW - SOUTH EAST - COLUM B8

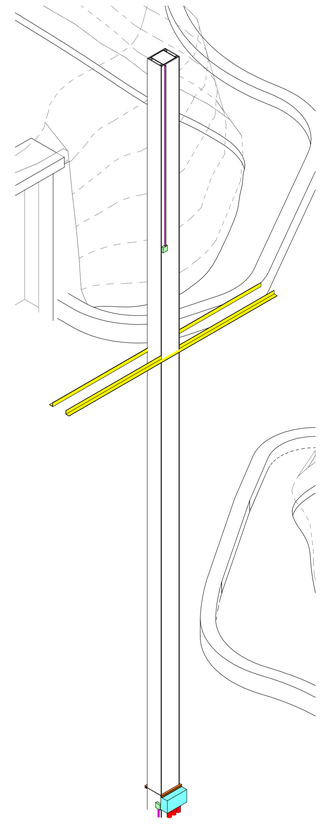

4 3D VIEW - OVERALL - COLUM B8

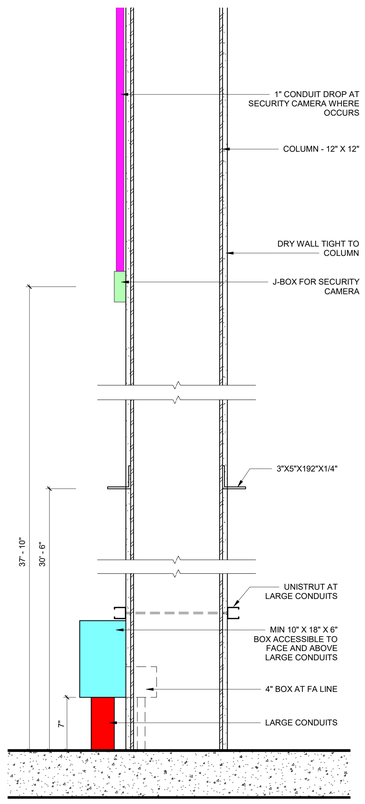

5 SECTION - COLUMN B8
1 1/2" = 1'-0"

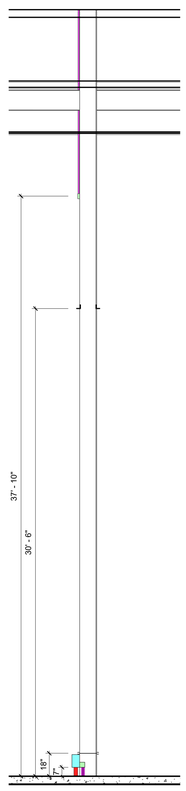

6 ELEVATION - NORTH - COLUMN B8
1/4" = 1'-0"

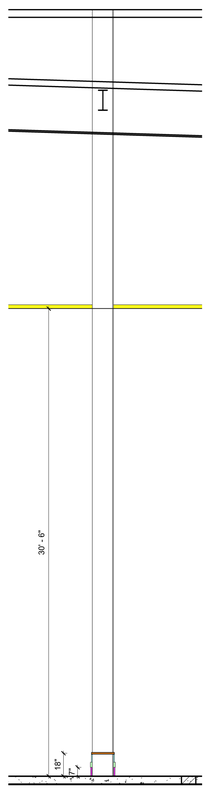

7 ELEVATION - WEST - COLUMN B8
1/4" = 1'-0"

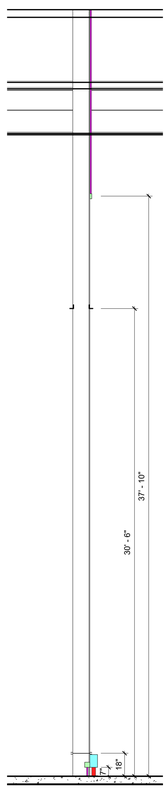

8 ELEVATION - SOUTH - COLUMN B8
1/4" = 1'-0"

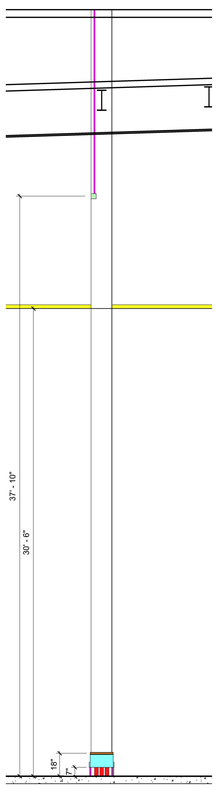

9 ELEVATION - EAST - COLUMN B8
1/4" = 1'-0"

COLUMN
B8

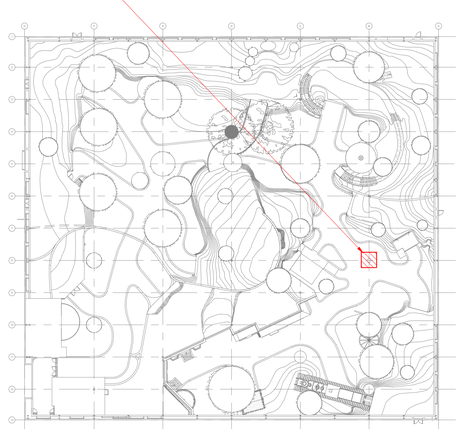

KEY PLAN
1" = 40'-0"

WORLD WILDLIFE · HERITAGE MUSEUM · CONSERVATION · EDUCATION

BAYSTONE
1010 E. COMMERCIAL ROW RENO, NV. 89512
510.786.9663
INFO@BAYSTONE.COM
WWW.BAYSTONE.COM

THE DESIGNS / DRAWINGS SHOWN AND DESCRIBED HEREIN INCLUDING ALL TECHNICAL DRAWINGS, GRAPHIC REPRESENTATIONS & MODELS THERE OF, ARE PROPRIETARY & CANNOT BE COPIED, DUPLICATED OR COMMERCIALLY EXPLOITED IN WHOLE OR IN PART WITHOUT THE SOLE AND EXPRESS WRITTEN PERMISSION FROM BAYSTONE INC.
© 2021 BAYSTONE. ALL RIGHTS RESERVED.

PROJECT NAME:
WORLD WILDLIFE HERITAGE MUSEUM
PRIVATE STORAGE WAREHOUSE, 1100 EVORA ROAD, CONCORD, CALIFORNIA 94520

PROJECT NUMBER:
1000

DATE
06 MARCH, 2023

PROJECT MANAGER
JC

DRAWN BY
BS

CHECKED BY
JC

REVISIONS

SEAL

UNLESS A PROFESSIONAL SEAL WITH SIGNATURE AND DATE IS AFFIXED, THIS DOCUMENT IS PRELIMINARY AND IS NOT INTENDED FOR CONSTRUCTION, RECORDING PURPOSES, OR IMPLEMENTATION

SHEET TITLE
COLUMN - B8_TREE NO - 44

DATE AND TIME STAMP
3/8/2023 12:16:55 PM

SHEET NUMBER
A15.04

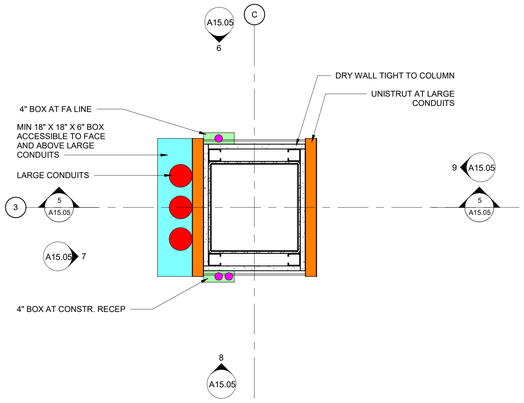

1 PLAN - COLUMN C3
1 1/2" = 1'-0"

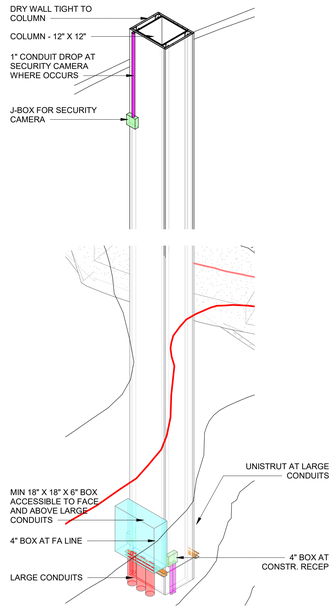

2 3D VIEW - SOUTH WEST - COLUMN C3

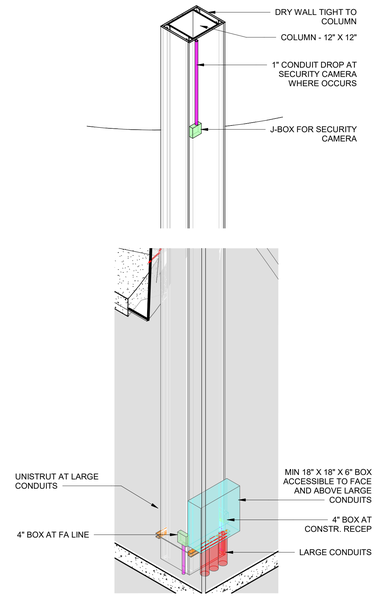

3 3D VIEW - NORTH WEST - COLUMN C3

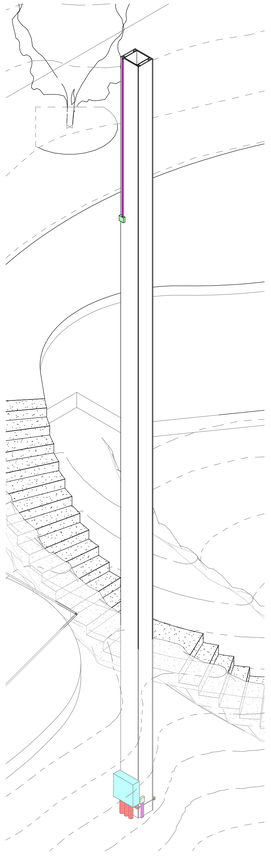

4 3D VIEW - OVERALL - COLUMN C3

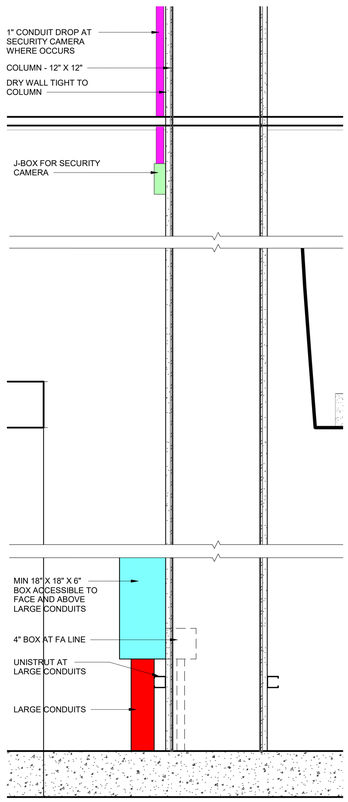

5 SECTION - COLUMN C3
1 1/2" = 1'-0"

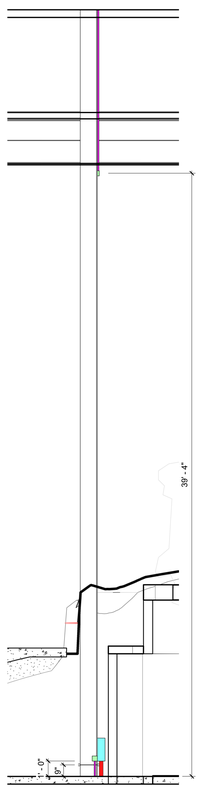

6 ELEVATION - NORTH - COLUMN C3
1/4" = 1'-0"

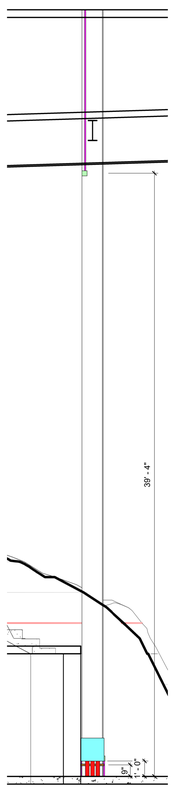

7 ELEVATION - WEST - COLUMN C3
1/4" = 1'-0"

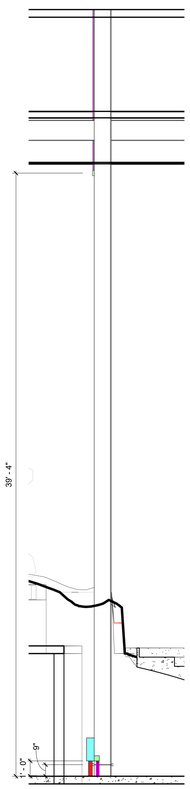

8 ELEVATION - SOUTH - COLUMN C3
1/4" = 1'-0"

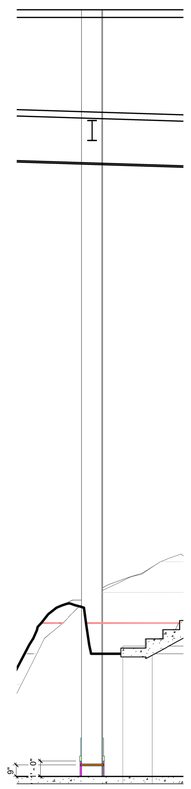

9 ELEVATION - EAST - COLUMN C3
1/4" = 1'-0"

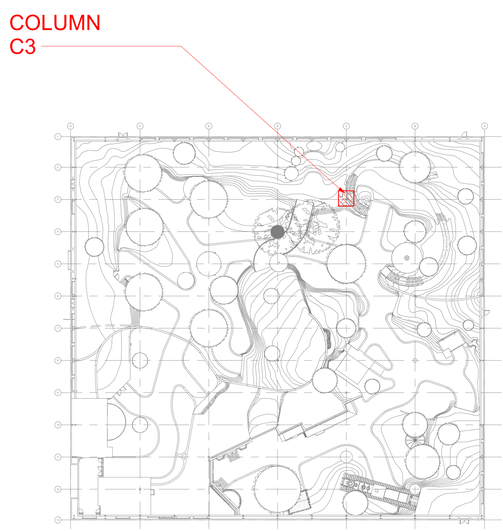

KEY PLAN
1" = 40'-0"

BAYSTONE
1010 E. COMMERCIAL ROW RENO, NV. 89512
510.786.9863
INFO@BAYSTONE.COM
WWW.BAYSTONE.COM

THE DESIGNS / DRAWINGS SHOWN AND DESCRIBED HEREIN INCLUDING ALL TECHNICAL DRAWINGS, GRAPHIC REPRESENTATIONS & MODELS THERE OF, ARE PROPRIETARY & CANNOT BE COPIED, DUPLICATED OR COMMERCIALLY EXPLOITED IN WHOLE OR IN PART WITHOUT THE SOLE AND EXPRESS WRITTEN PERMISSION FROM BAYSTONE INC.
© 2021 BAYSTONE. ALL RIGHTS RESERVED.

PROJECT NAME:
WORLD WILDLIFE HERITAGE MUSEUM
PRIVATE STORAGE WAREHOUSE, 1100 EVORA ROAD, CONCORD, CALIFORNIA 94520

PROJECT NUMBER:
1000

DATE
06 MARCH, 2023

PROJECT MANAGER
JC

DRAWN BY
BS

CHECKED BY
JC

REVISIONS

SEAL

UNLESS A PROFESSIONAL SEAL WITH SIGNATURE AND DATE IS AFFIXED, THIS DOCUMENT IS PRELIMINARY AND IS NOT INTENDED FOR CONSTRUCTION, RECORDING PURPOSES, OR IMPLEMENTATION

SHEET TITLE
COLUMN - C3

DATE AND TIME STAMP
3/8/2023 12:17:11 PM

SHEET NUMBER
A15.05

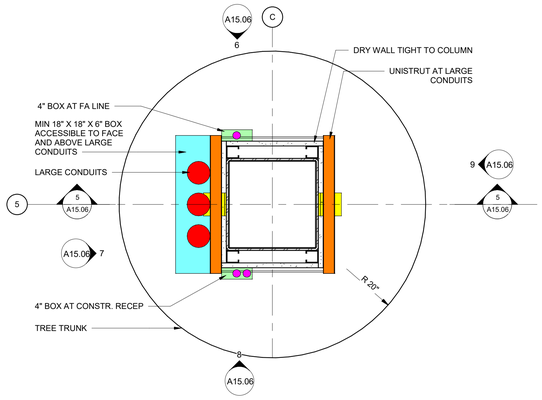

1 PLAN - COLUMN C5
1 1/2" = 1'-0"

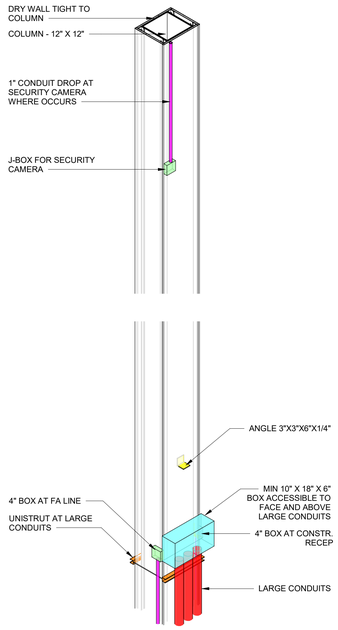

2 3D VIEW - NORTH WEST - COLUMN C5

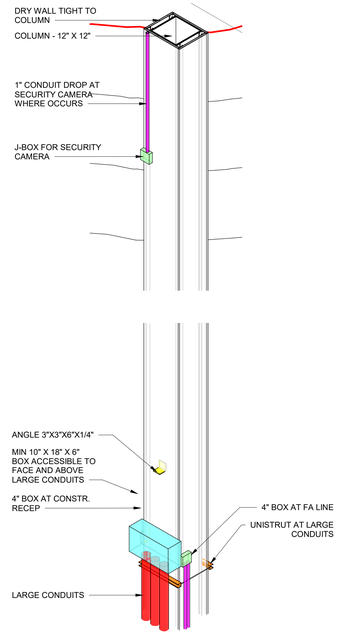

3 3D VIEW - SOUTH WEST - COLUMN C5

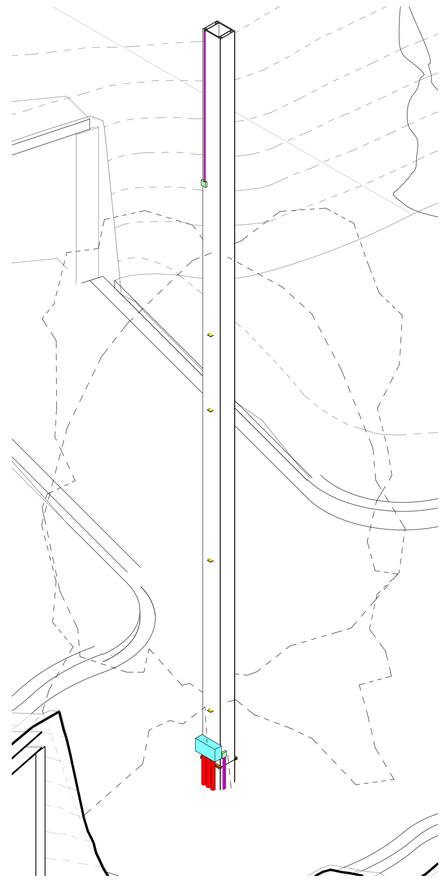

4 3D VIEW - OVERALL - COLUMN C5

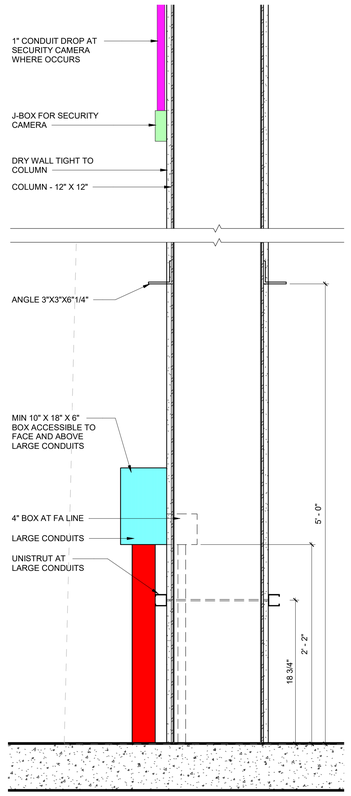

5 SECTION - COLUMN C5
1 1/2" = 1'-0"

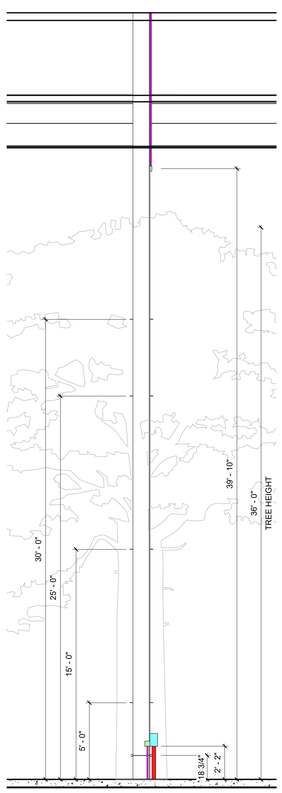

6 ELEVATION - NORTH - COLUMN C5
1/4" = 1'-0"

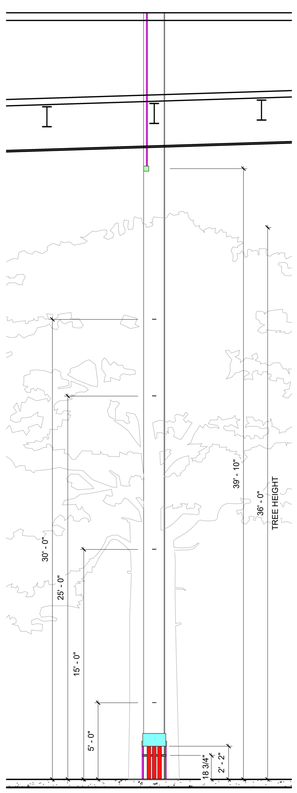

7 ELEVATION - WEST - COLUMN C5
1/4" = 1'-0"

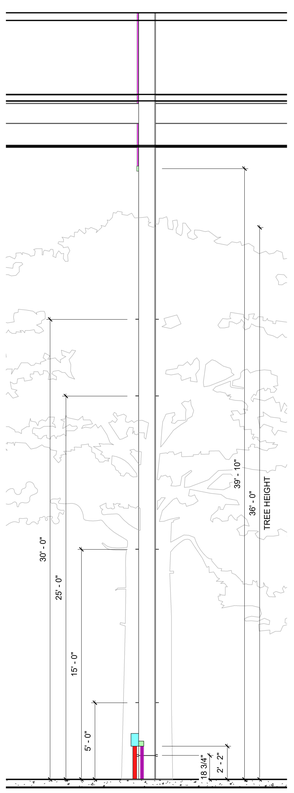

8 ELEVATION - SOUTH - COLUMN C5
1/4" = 1'-0"

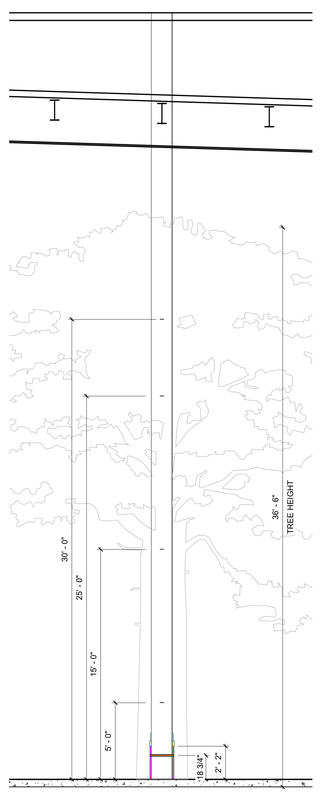

9 ELEVATION - EAST - COLUMN C5
1/4" = 1'-0"

COLUMN
C5

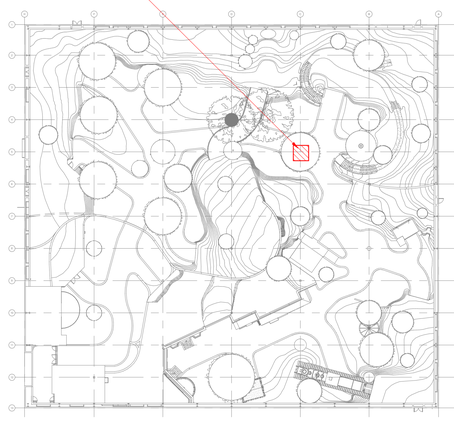

KEY PLAN
1" = 40'-0"

BAYSTONE
1010 E. COMMERCIAL ROW RENO, NV. 89512
510.786.9663
INFO@BAYSTONE.COM
WWW.BAYSTONE.COM

THE DESIGNS / DRAWINGS SHOWN AND DESCRIBED HEREIN INCLUDING ALL TECHNICAL DRAWINGS, GRAPHIC REPRESENTATIONS & MODELS THERE OF, ARE PROPRIETARY & CANNOT BE COPIED, DUPLICATED OR COMMERCIALLY EXPLOITED IN WHOLE OR IN PART WITHOUT THE SOLE AND EXPRESS WRITTEN PERMISSION FROM BAYSTONE INC.
© 2021 BAYSTONE. ALL RIGHTS RESERVED.

PROJECT NAME:
WORLD WILDLIFE HERITAGE MUSEUM
PRIVATE STORAGE WAREHOUSE, 1100 EVORA ROAD, CONCORD, CALIFORNIA 94520

PROJECT NUMBER:
1000

DATE
06 MARCH, 2023

PROJECT MANAGER
JC

DRAWN BY
BS

CHECKED BY
JC

REVISIONS

SEAL

UNLESS A PROFESSIONAL SEAL WITH SIGNATURE AND DATE IS AFFIXED, THIS DOCUMENT IS PRELIMINARY AND IS NOT INTENDED FOR CONSTRUCTION, RECORDING PURPOSES, OR IMPLEMENTATION

SHEET TITLE
COLUMN - C5_TREE NO - 22

DATE AND TIME STAMP
3/8/2023 12:17:31 PM

SHEET NUMBER
A15.06

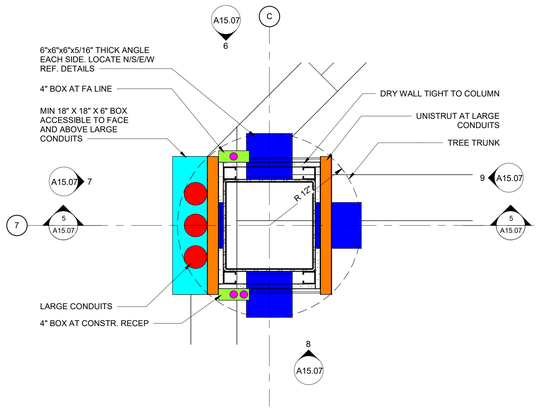

1 PLAN - COLUMN C7
1 1/2" = 1'-0"

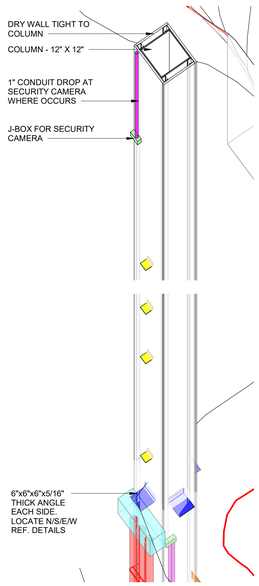

2 3D VIEW - SOUTH WEST - COLUMN C7

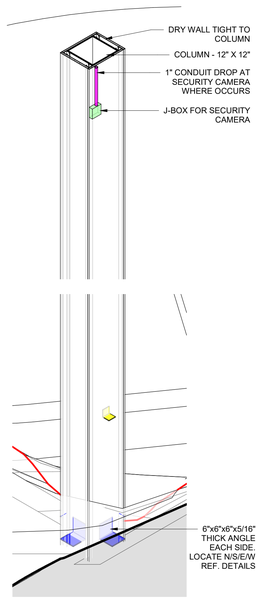

3 3D VIEW - NORTH WEST - COLUMN C7

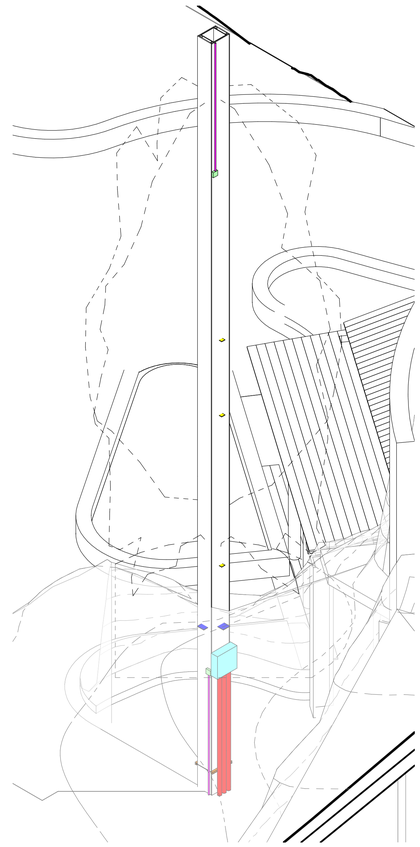

4 3D VIEW - OVERALL - COLUMN C7

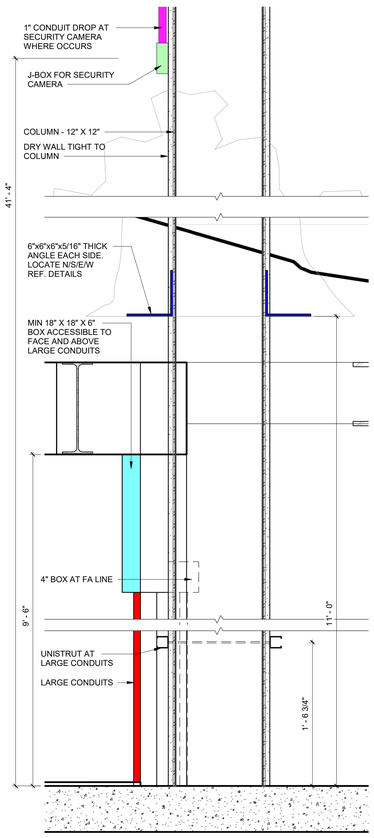

5 SECTION - COLUMN C7
1 1/2" = 1'-0"

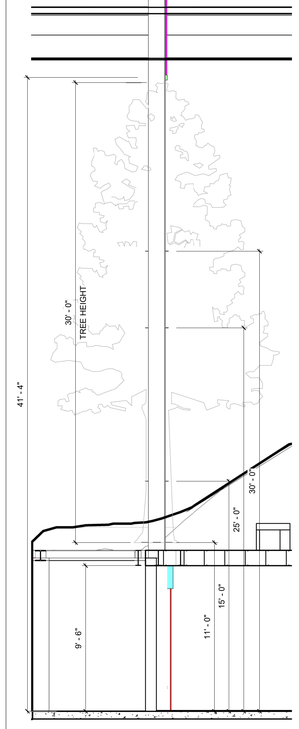

6 ELEVATION - NORTH - COLUMN C7
1/4" = 1'-0"

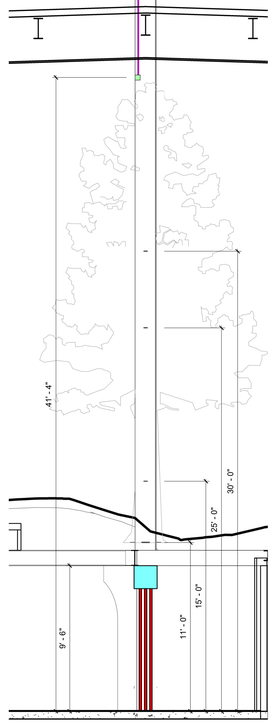

7 ELEVATION - WEST - COLUMN C7
1/4" = 1'-0"

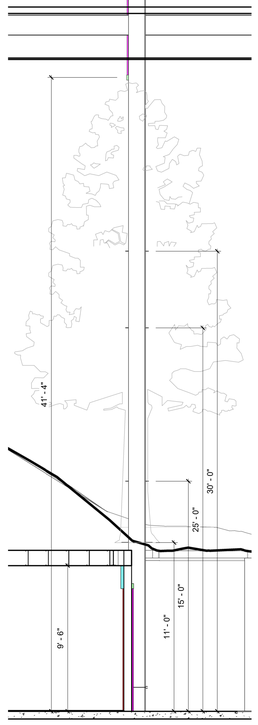

8 ELEVATION - SOUTH - COLUMN C7
1/4" = 1'-0"

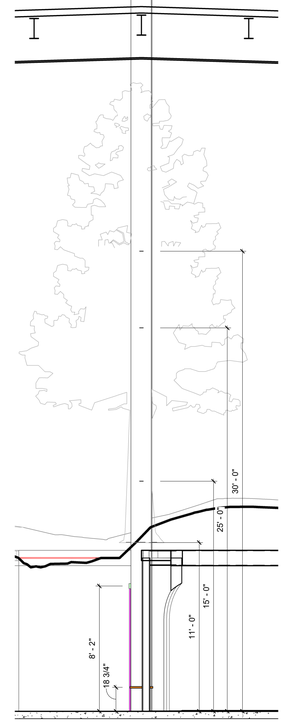

9 ELEVATION - EAST - COLUMN C7
1/4" = 1'-0"

COLUMN
C7

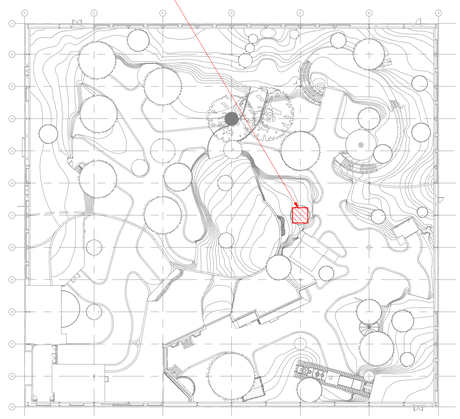

KEY PLAN
1" = 40'-0"

BAYSTONE
1010 E. COMMERCIAL ROW RENO, NV. 89512
510.786.9663
INFO@BAYSTONE.COM
WWW.BAYSTONE.COM

THE DESIGNS / DRAWINGS SHOWN AND DESCRIBED HEREIN INCLUDING ALL TECHNICAL DRAWINGS, GRAPHIC REPRESENTATIONS & MODELS THERE OF, ARE PROPRIETARY & CANNOT BE COPIED, DUPLICATED OR COMMERCIALLY EXPLOITED IN WHOLE OR IN PART WITHOUT THE SOLE AND EXPRESS WRITTEN PERMISSION FROM BAYSTONE INC.
© 2021 BAYSTONE. ALL RIGHTS RESERVED.

PROJECT NAME:
WORLD WILDLIFE HERITAGE MUSEUM
PRIVATE STORAGE WAREHOUSE, 1100 EVORA ROAD, CONCORD, CALIFORNIA 94520

PROJECT NUMBER:
1000

DATE
06 MARCH, 2023

PROJECT MANAGER
JC

DRAWN BY
BS

CHECKED BY
JC

REVISIONS

SEAL

UNLESS A PROFESSIONAL SEAL WITH SIGNATURE AND DATE IS AFFIXED, THIS DOCUMENT IS PRELIMINARY AND IS NOT INTENDED FOR CONSTRUCTION, RECORDING PURPOSES, OR IMPLEMENTATION

SHEET TITLE
COLUMN - C7_TREE NO - 13

DATE AND TIME STAMP
3/8/2023 12:17:50 PM

SHEET NUMBER
A15.07

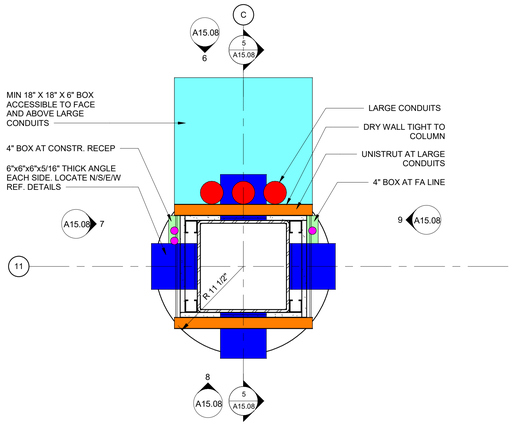

1 PLAN - COLUMN C11
1 1/2" = 1'-0"

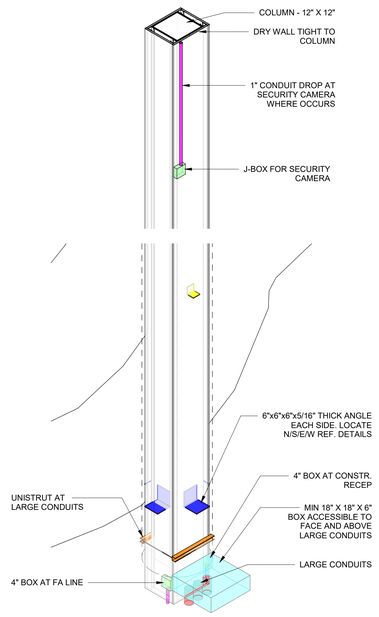

2 3D VIEW - NORTH EAST - COLUMN C11

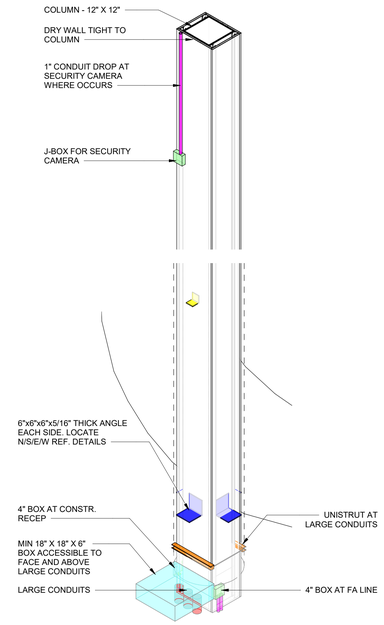

3 3D VIEW - NORTH WEST - COLUMN C11

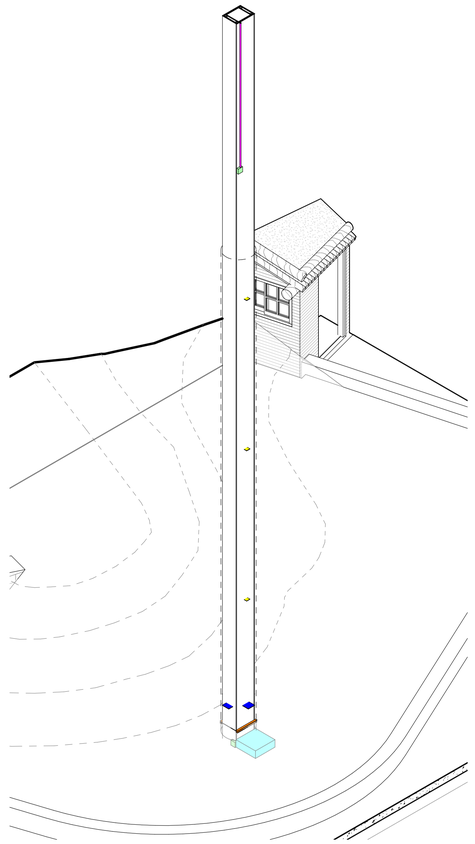

4 3D VIEW - OVERALL - COLUMN C11

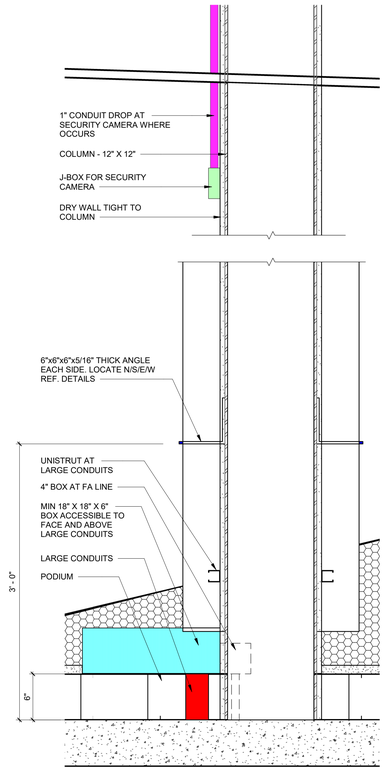

5 SECTION - COLUMN C11
1 1/2" = 1'-0"

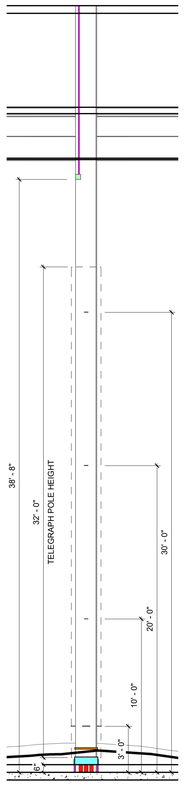

6 ELEVATION - NORTH - COLUMN C11
1/4" = 1'-0"

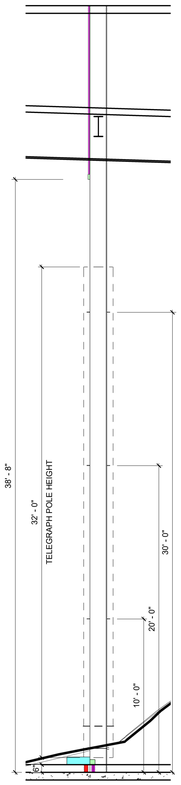

7 ELEVATION - WEST - COLUMN C11
1/4" = 1'-0"

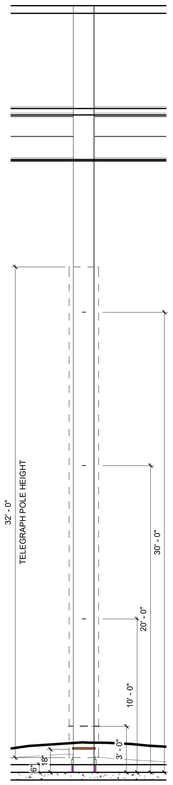

8 ELEVATION - SOUTH - COLUMN C11
1/4" = 1'-0"

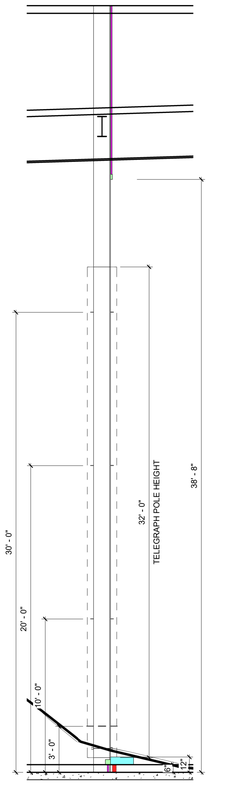

9 ELEVATION - EAST - COLUMN C11
1/4" = 1'-0"

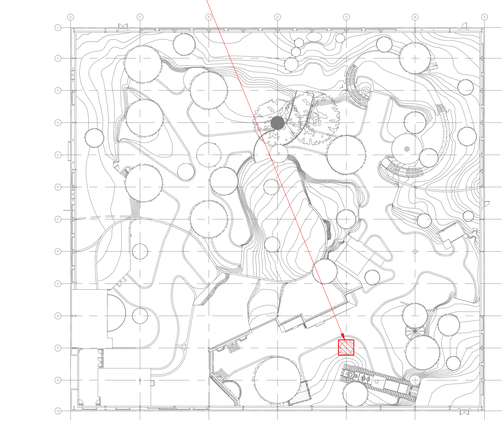

KEY PLAN
1" = 40'-0"

BAYSTONE
1010 E. COMMERCIAL ROW RENO, NV. 89512
510.786.9663
INFO@BAYSTONE.COM
WWW.BAYSTONE.COM

THE DESIGNS / DRAWINGS SHOWN AND DESCRIBED HEREIN INCLUDING ALL TECHNICAL DRAWINGS, GRAPHIC REPRESENTATIONS & MODELS THERE OF, ARE PROPRIETARY & CANNOT BE COPIED, DUPLICATED OR COMMERCIALLY EXPLOITED IN WHOLE OR IN PART WITHOUT THE SOLE AND EXPRESS WRITTEN PERMISSION FROM BAYSTONE INC. © 2021 BAYSTONE. ALL RIGHTS RESERVED.

PROJECT NAME:
WORLD WILDLIFE HERITAGE MUSEUM
PRIVATE STORAGE WAREHOUSE, 1100 EVORA ROAD, CONCORD, CALIFORNIA 94520
PROJECT NUMBER:
1000

DATE
06 MARCH, 2023
PROJECT MANAGER
JC
DRAWN BY
BS
CHECKED BY
JC
REVISIONS

SEAL

UNLESS A PROFESSIONAL SEAL WITH SIGNATURE AND DATE IS AFFIXED, THIS DOCUMENT IS PRELIMINARY AND IS NOT INTENDED FOR CONSTRUCTION, RECORDING PURPOSES, OR IMPLEMENTATION

SHEET TITLE
COLUMN - C11_TREE NO - 1
DATE AND TIME STAMP
3/8/2023 12:18:06 PM

SHEET NUMBER
A15.08

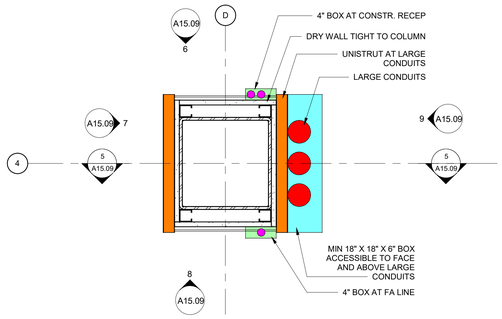

1 **PLAN - COLUMN D4**
1 1/2" = 1'-0"

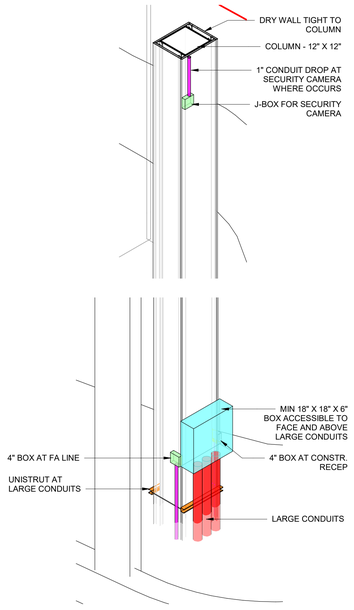

2 **3D VIEW - SOUTH EAST - COLUMN D4**

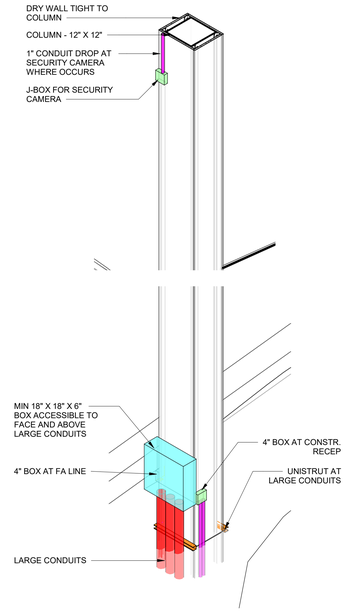

3 **3D VIEW - NORTH EAST - COLUMN D4**

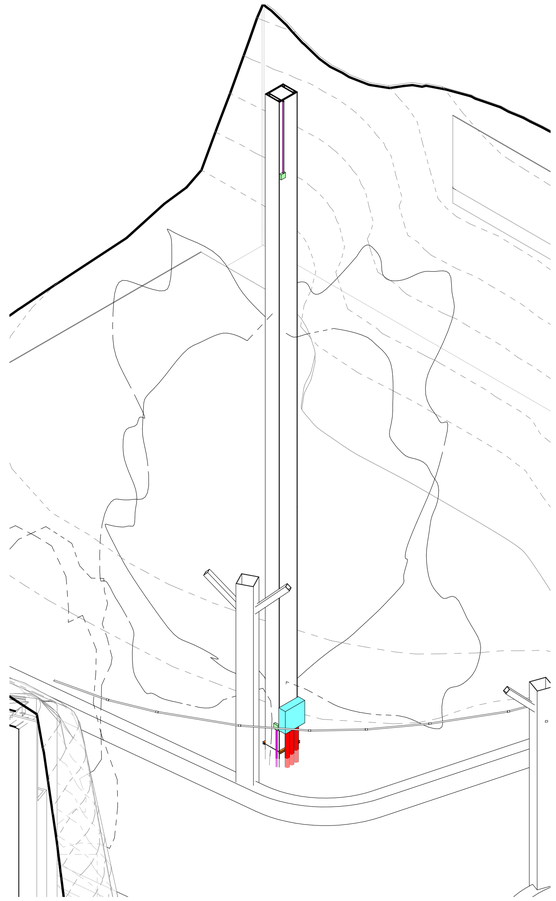

4 **3D VIEW - OVERALL - COLUMN D4**

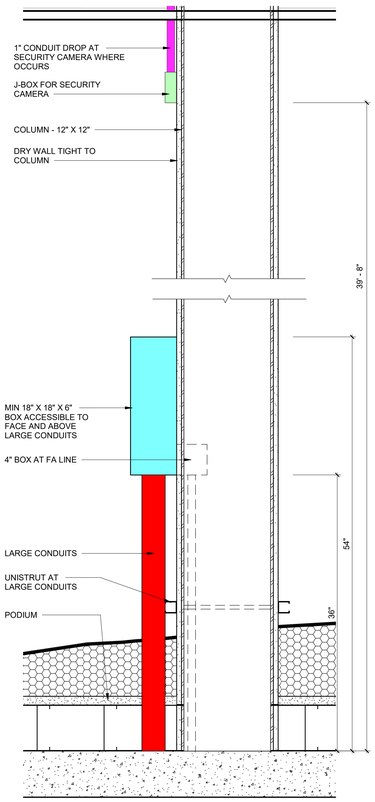

5 **SECTION - COLUMN D4**
1 1/2" = 1'-0"

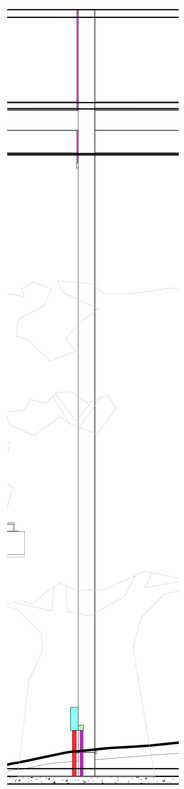

6 **ELEVATION - NORTH - COLUMN D4**
1/4" = 1'-0"

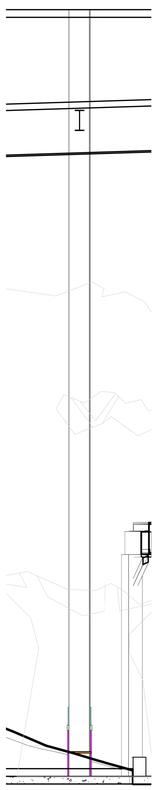

7 **ELEVATION - WEST - COLUMN D4**
1/4" = 1'-0"

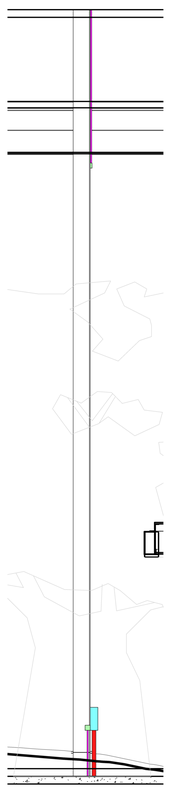

8 **ELEVATION - SOUTH - COLUMN D4**
1/4" = 1'-0"

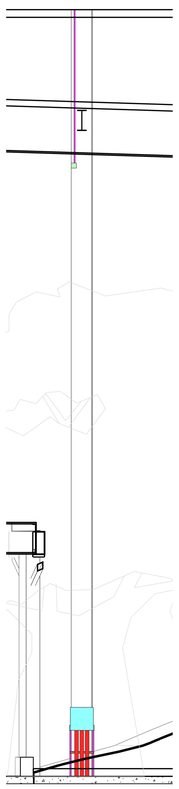

9 **ELEVATION - EAST - COLUMN D4**
1/4" = 1'-0"

COLUMN
C3

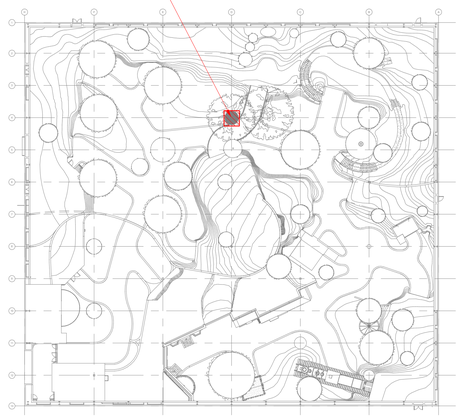

KEY PLAN
1" = 40'-0"

BAYSTONE
1010 E. COMMERCIAL ROW RENO, NV. 89512
510.786.9663
INFO@BAYSTONE.COM
WWW.BAYSTONE.COM

THE DESIGNS / DRAWINGS SHOWN AND DESCRIBED HEREIN INCLUDING ALL TECHNICAL DRAWINGS, GRAPHIC REPRESENTATIONS & MODELS THERE OF, ARE PROPRIETARY & CANNOT BE COPIED, DUPLICATED OR COMMERCIALLY EXPLOITED IN WHOLE OR IN PART WITHOUT THE SOLE AND EXPRESS WRITTEN PERMISSION FROM BAYSTONE INC.
© 2021 BAYSTONE. ALL RIGHTS RESERVED.

PROJECT NAME:
WORLD WILDLIFE HERITAGE MUSEUM
PRIVATE STORAGE WAREHOUSE, 1100 EVORA ROAD, CONCORD, CALIFORNIA 94520

PROJECT NUMBER:
1000

DATE
06 MARCH, 2023

PROJECT MANAGER
JC

DRAWN BY
BS

CHECKED BY
JC

REVISIONS

SEAL

UNLESS A PROFESSIONAL SEAL WITH SIGNATURE AND DATE IS AFFIXED, THIS DOCUMENT IS PRELIMINARY AND IS NOT INTENDED FOR CONSTRUCTION, RECORDING PURPOSES, OR IMPLEMENTATION

SHEET TITLE
COLUMN - D4_TREE NO - 29

DATE AND TIME STAMP
3/8/2023 12:18:24 PM

SHEET NUMBER
A15.09

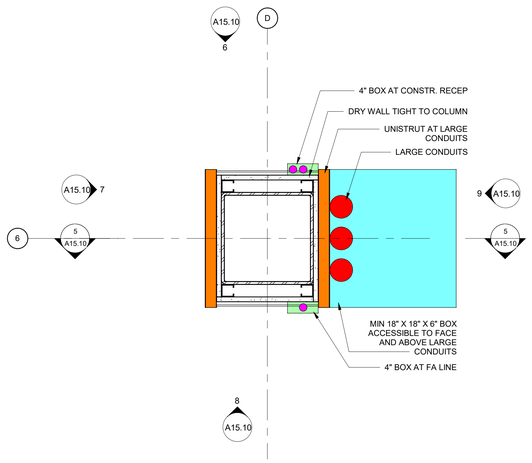

1 **PLAN - COLUMN D6**
1 1/2" = 1'-0"

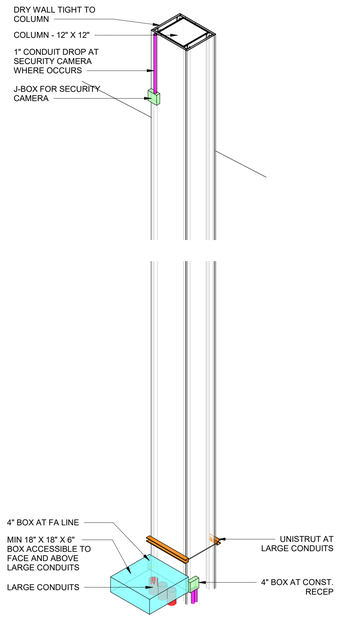

2 **3D VIEW - NORTH EAST - COLUMN D6**

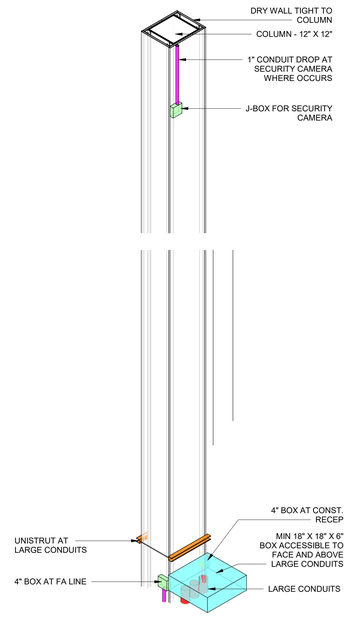

3 **3D VIEW - SOUTH WEST - COLUMN D6**

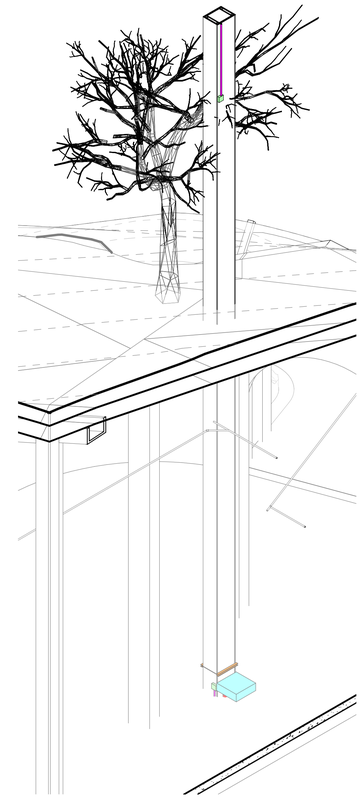

4 **3D VIEW - OVERALL - COLUMN D6**

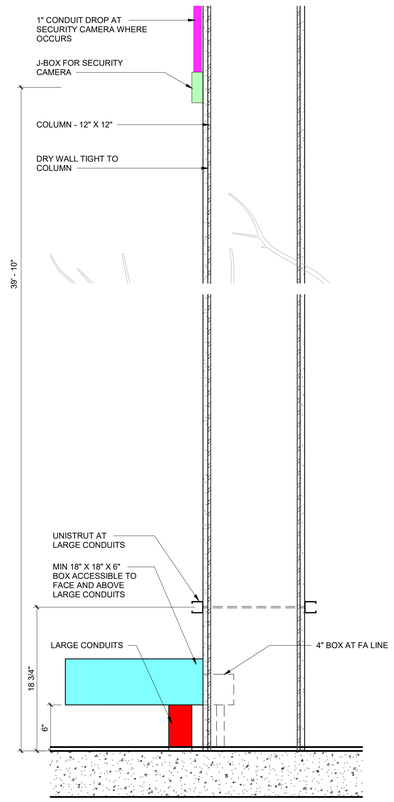

5 **SECTION - COLUMN D6**
1 1/2" = 1'-0"

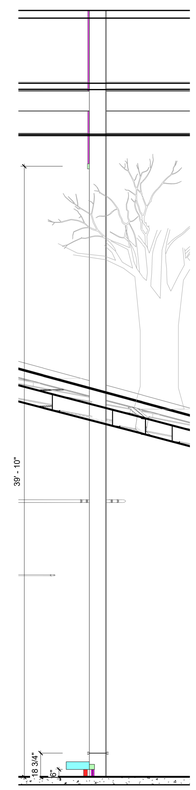

6 **ELEVATION - NORTH - COLUMN D6**
1/4" = 1'-0"

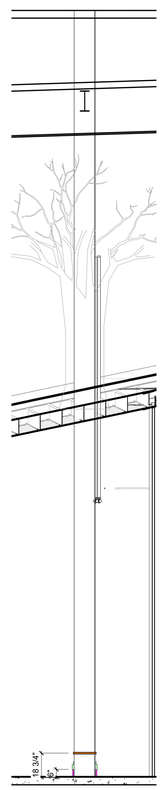

7 **ELEVATION - WEST - COLUMN D6**
1/4" = 1'-0"

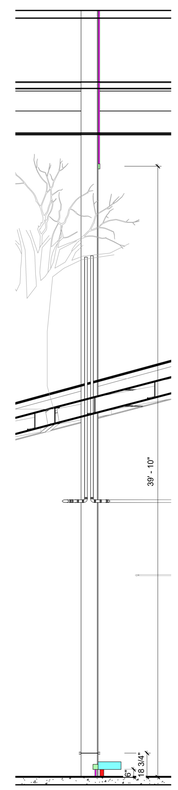

8 **ELEVATION - SOUTH - COLUMN D6**
1/4" = 1'-0"

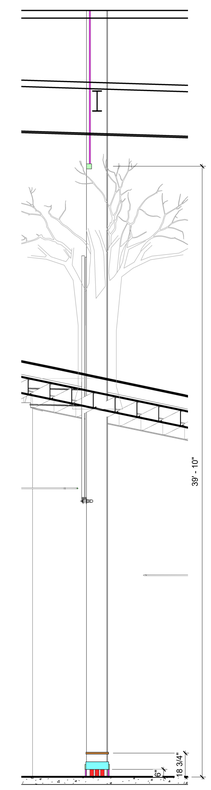

9 **ELEVATION - EAST - COLUMN D6**
1/4" = 1'-0"

COLUMN
D6

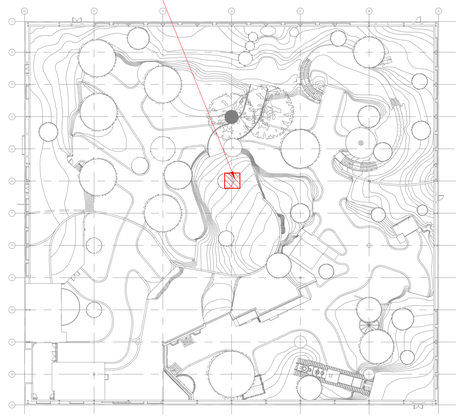

KEY PLAN
1" = 40'-0"

BAYSTONE
1010 E. COMMERCIAL ROW RENO, NV. 89512
510.786.9663
INFO@BAYSTONE.COM
WWW.BAYSTONE.COM

THE DESIGNS / DRAWINGS SHOWN AND DESCRIBED HEREIN INCLUDING ALL TECHNICAL DRAWINGS, GRAPHIC REPRESENTATIONS & MODELS THERE OF, ARE PROPRIETARY & CANNOT BE COPIED, DUPLICATED OR COMMERCIALLY EXPLOITED IN WHOLE OR IN PART WITHOUT THE SOLE AND EXPRESS WRITTEN PERMISSION FROM BAYSTONE INC.
© 2021 BAYSTONE. ALL RIGHTS RESERVED.

PROJECT NAME:
WORLD WILDLIFE HERITAGE MUSEUM
PRIVATE STORAGE WAREHOUSE, 1100 EVORA ROAD, CONCORD, CALIFORNIA 94520

PROJECT NUMBER:
1000

DATE
06 MARCH, 2023

PROJECT MANAGER
JC

DRAWN BY
BS

CHECKED BY
JC

REVISIONS

SEAL

UNLESS A PROFESSIONAL SEAL WITH SIGNATURE AND DATE IS AFFIXED, THIS DOCUMENT IS PRELIMINARY AND IS NOT INTENDED FOR CONSTRUCTION, RECORDING PURPOSES, OR IMPLEMENTATION

SHEET TITLE
COLUMN - D6

DATE AND TIME STAMP
3/8/2023 12:18:42 PM

SHEET NUMBER
A15.10

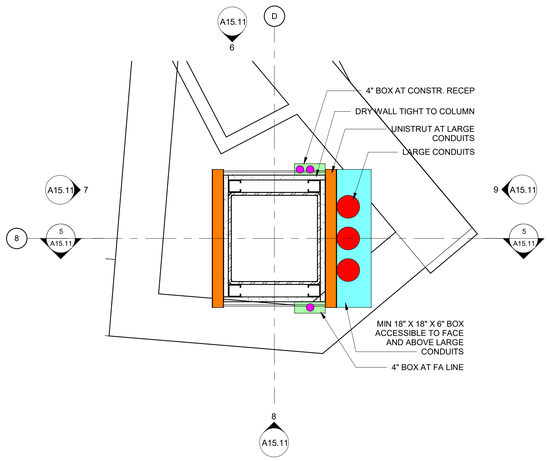

1 PLAN - COLUMN D8
1 1/2" = 1'-0"

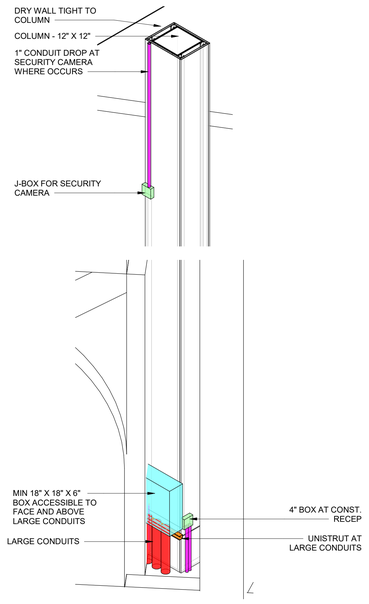

2 3D VIEW - NORTH EAST - COLUMN D8

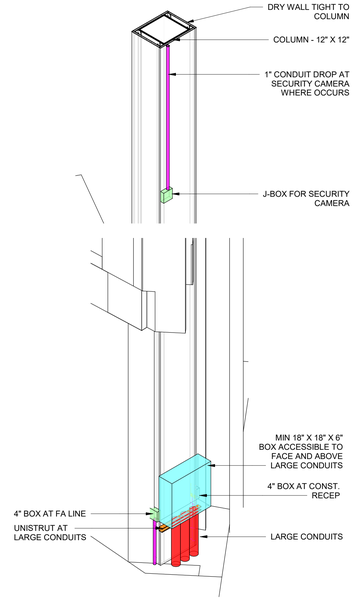

3 3D VIEW - SOUTH EAST - COLUMN D8

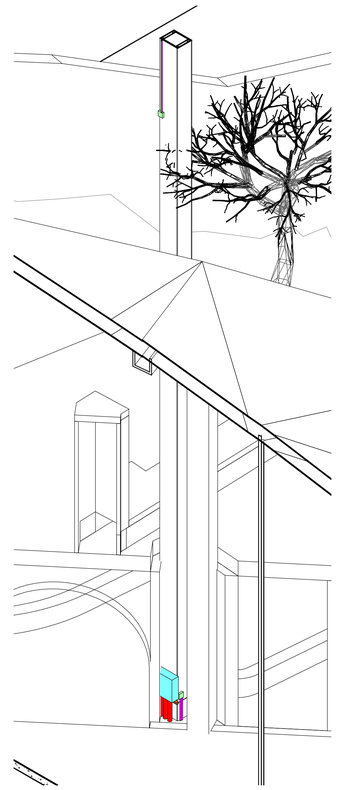

4 3D VIEW - OVERALL - COLUMN D8

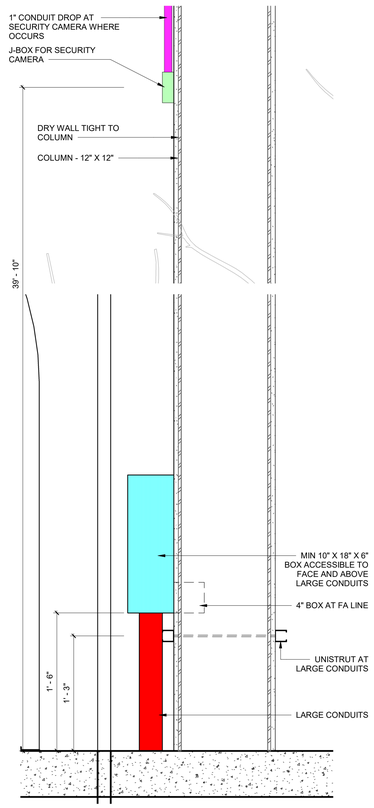

5 SECTION - COLUMN D8
1 1/2" = 1'-0"

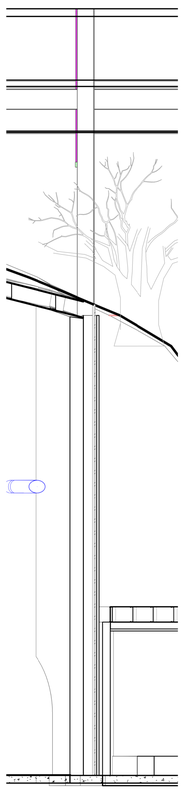

6 ELEVATION - NORTH - COLUMN D8
1/4" = 1'-0"

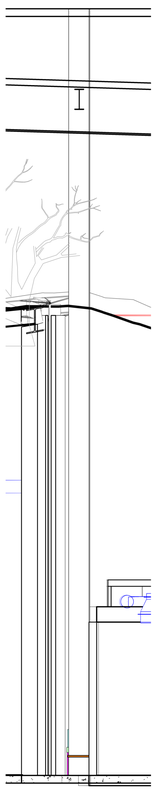

7 ELEVATION - WEST - COLUMN D8
1/4" = 1'-0"

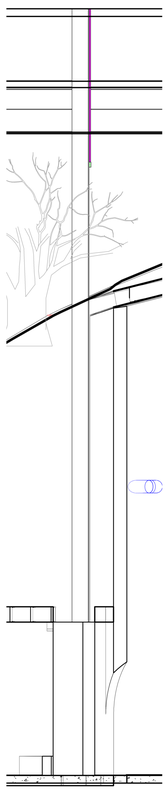

8 ELEVATION - SOUTH - COLUMN D8
1/4" = 1'-0"

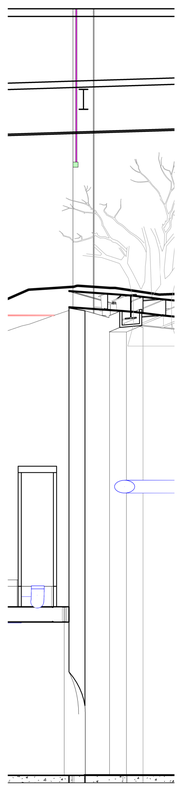

9 ELEVATION - EAST - COLUMN D8
1/4" = 1'-0"

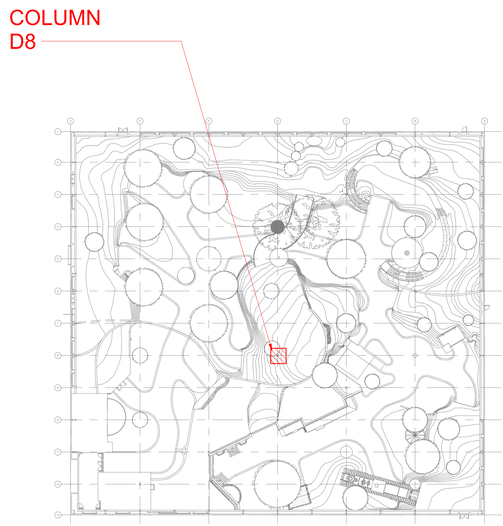

KEY PLAN
1" = 40'-0"

BAYSTONE
1010 E. COMMERCIAL ROW RENO, NV. 89512
510.786.9663
INFO@BAYSTONE.COM
WWW.BAYSTONE.COM

THE DESIGNS / DRAWINGS SHOWN AND DESCRIBED HEREIN INCLUDING ALL TECHNICAL DRAWINGS, GRAPHIC REPRESENTATIONS & MODELS THERE OF, ARE PROPRIETARY & CANNOT BE COPIED, DUPLICATED OR COMMERCIALLY EXPLOITED IN WHOLE OR IN PART WITHOUT THE SOLE AND EXPRESS WRITTEN PERMISSION FROM BAYSTONE INC.
© 2021 BAYSTONE. ALL RIGHTS RESERVED.

PROJECT NAME:
WORLD WILDLIFE HERITAGE MUSEUM
PRIVATE STORAGE WAREHOUSE, 1100 EVORA ROAD, CONCORD, CALIFORNIA 94520
PROJECT NUMBER:
1000

DATE
06 MARCH, 2023
PROJECT MANAGER
JC
DRAWN BY
BS
CHECKED BY
JC
REVISIONS

SEAL

UNLESS A PROFESSIONAL SEAL WITH SIGNATURE AND DATE IS AFFIXED, THIS DOCUMENT IS PRELIMINARY AND IS NOT INTENDED FOR CONSTRUCTION, RECORDING PURPOSES, OR IMPLEMENTATION

SHEET TITLE
COLUMN - D8
DATE AND TIME STAMP
3/8/2023 12:19:01 PM

SHEET NUMBER
A15.11

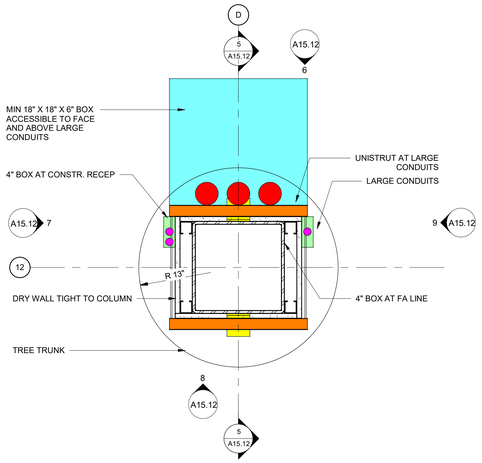

1 **PLAN - COLUMN D12**
1 1/2" = 1'-0"

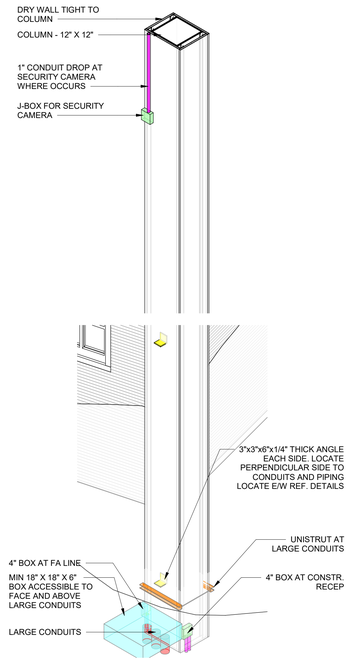

2 **3D VIEW - NORTH WEST - COLUMN D12**

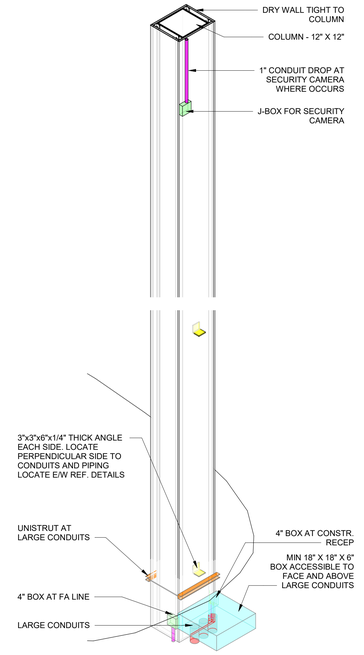

3 **3D VIEW - NORTH EAST - COLUMN D12**

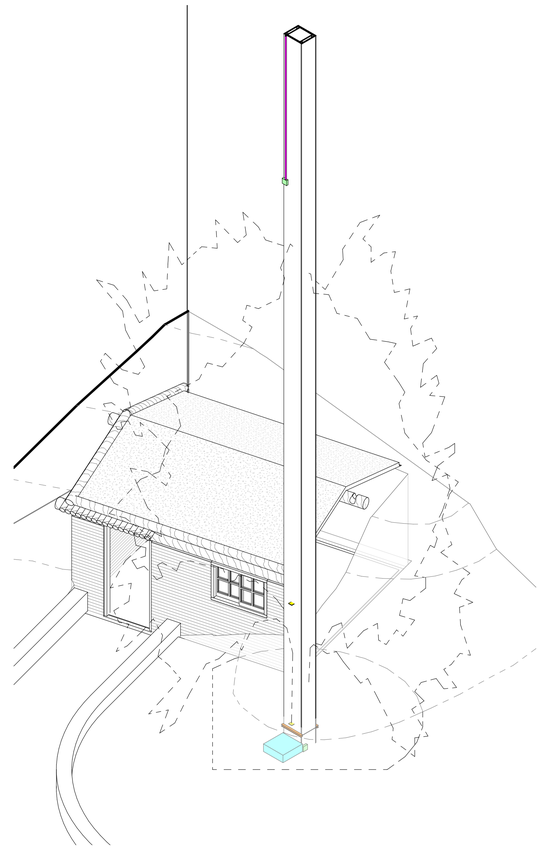

4 **3D VIEW - OVERALL - COLUMN D12**

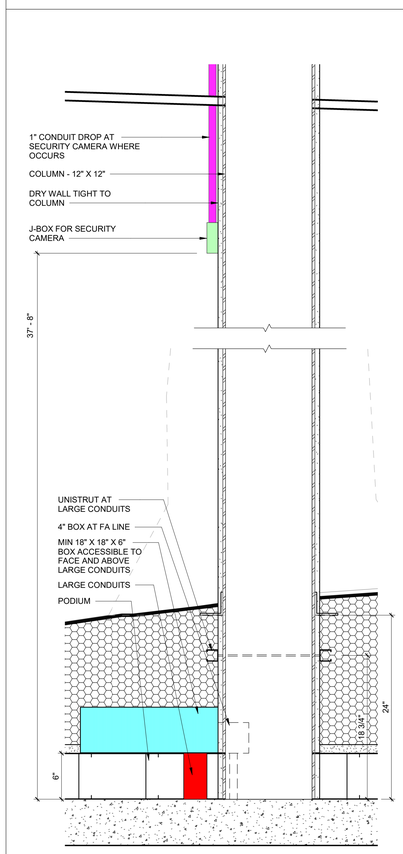

5 **SECTION - COLUMN F9**
1 1/2" = 1'-0"

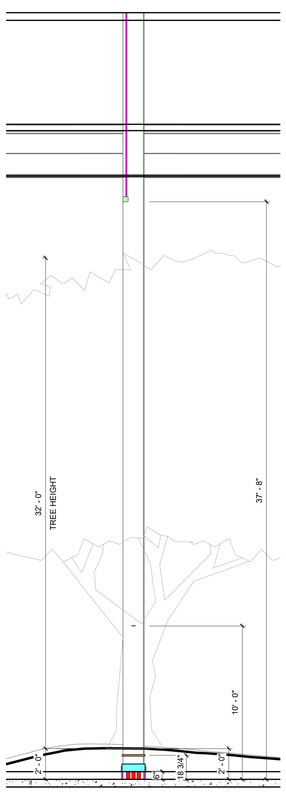

6 **ELEVATION - NORTH - COLUMN D12**
1/4" = 1'-0"

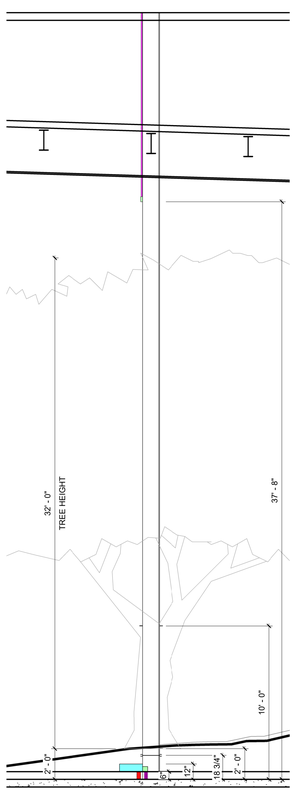

7 **ELEVATION - WEST - COLUMN D12**
1/4" = 1'-0"

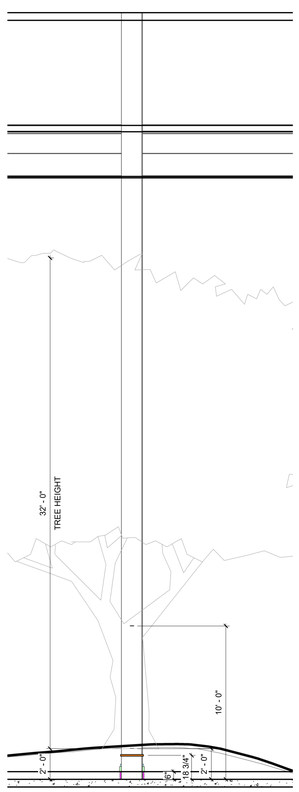

8 **ELEVATION - WEST - COLUMN D12**
1/4" = 1'-0"

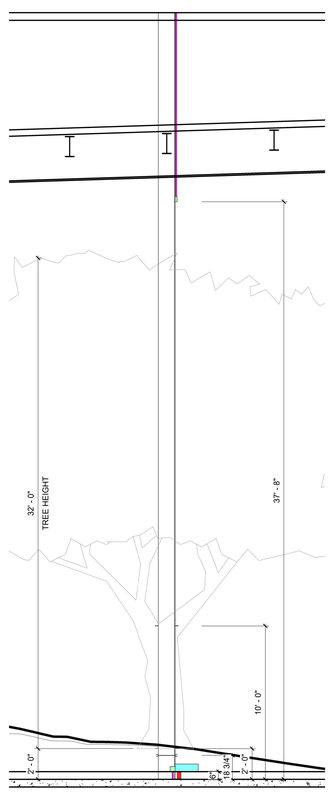

9 **ELEVATION - WEST - COLUMN D12**
1/4" = 1'-0"

COLUMN
D12

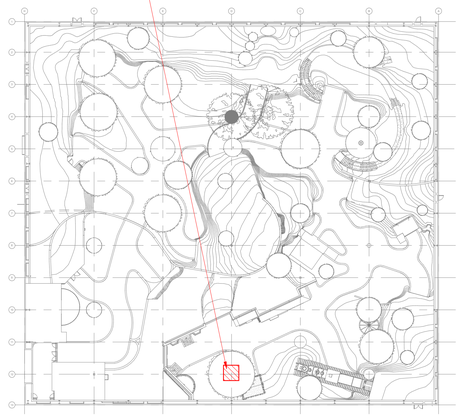

KEY PLAN
1" = 40'-0"

BAYSTONE
1010 E. COMMERCIAL ROW RENO, NV. 89512
510.786.9863
INFO@BAYSTONE.COM
WWW.BAYSTONE.COM

THE DESIGNS / DRAWINGS SHOWN AND DESCRIBED HEREIN INCLUDING ALL TECHNICAL DRAWINGS, GRAPHIC REPRESENTATIONS & MODELS THERE OF, ARE PROPRIETARY & CANNOT BE COPIED, DUPLICATED OR COMMERCIALLY EXPLOITED IN WHOLE OR IN PART WITHOUT THE SOLE AND EXPRESS WRITTEN PERMISSION FROM BAYSTONE INC.
© 2021 BAYSTONE. ALL RIGHTS RESERVED.

PROJECT NAME:
WORLD WILDLIFE HERITAGE MUSEUM
PRIVATE STORAGE WAREHOUSE, 1100 EVORA ROAD, CONCORD, CALIFORNIA 94520

PROJECT NUMBER:
1000

DATE
06 MARCH, 2023

PROJECT MANAGER
JC

DRAWN BY
BS

CHECKED BY
JC

REVISIONS

SEAL

UNLESS A PROFESSIONAL SEAL WITH SIGNATURE AND DATE IS AFFIXED, THIS DOCUMENT IS PRELIMINARY AND IS NOT INTENDED FOR CONSTRUCTION, RECORDING PURPOSES, OR IMPLEMENTATION

SHEET TITLE
COLUMN - D12_TREE NO - 3

DATE AND TIME STAMP
3/8/2023 12:19:19 PM

SHEET NUMBER
A15.12

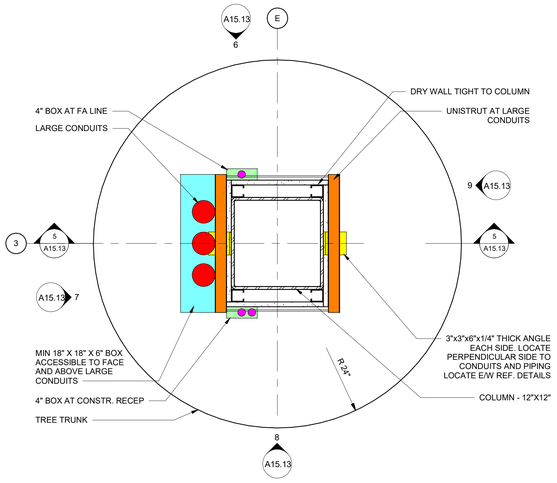

1 PLAN - COLUMN E3
1 1/2" = 1'-0"

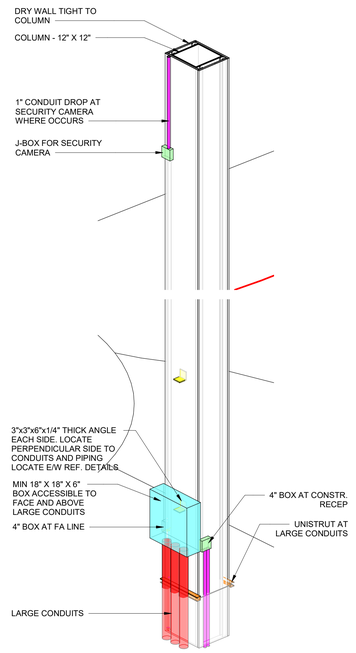

2 3D VIEW - SOUTH WEST - COLUMN E3

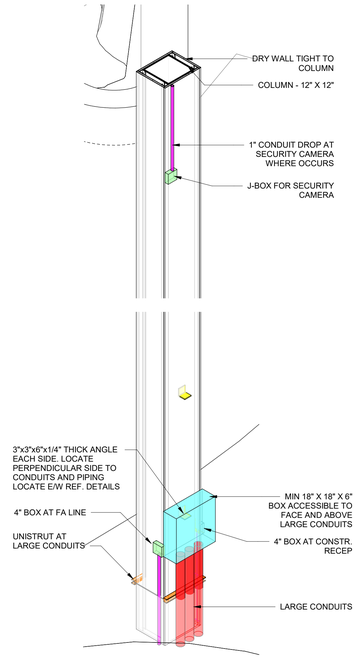

3 3D VIEW - NORTH WEST - COLUMN E3

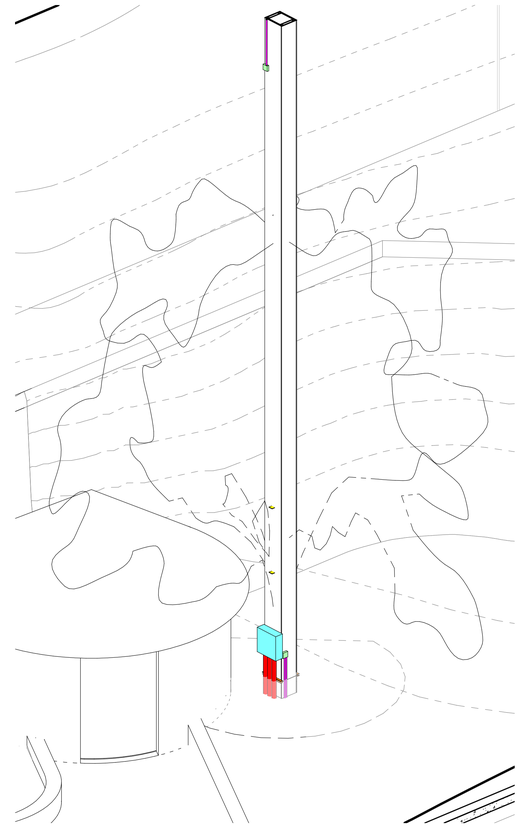

4 3D VIEW - OVERALL - COLUMN E3

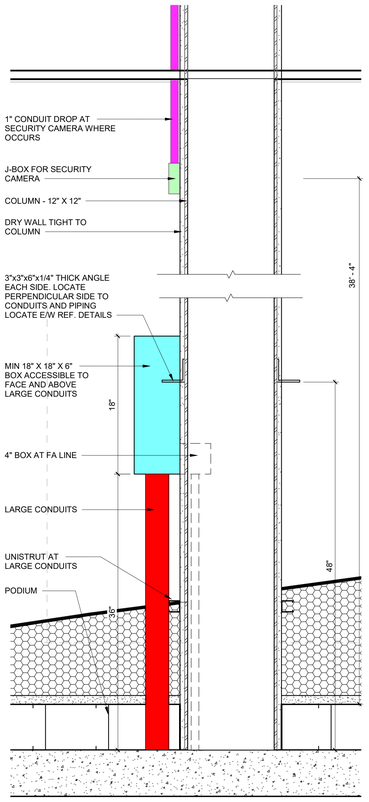

5 SECTION - COLUMN E3
1 1/2" = 1'-0"

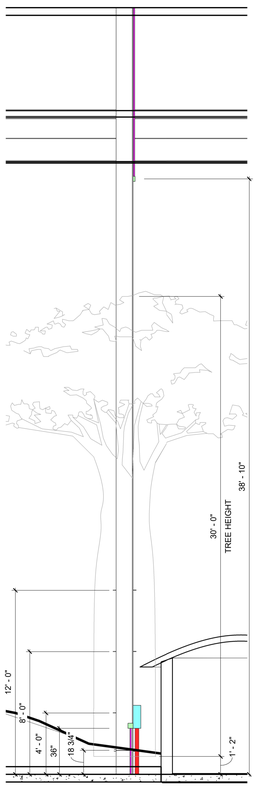

6 ELEVATION - NORTH - COLUMN E3
1/4" = 1'-0"

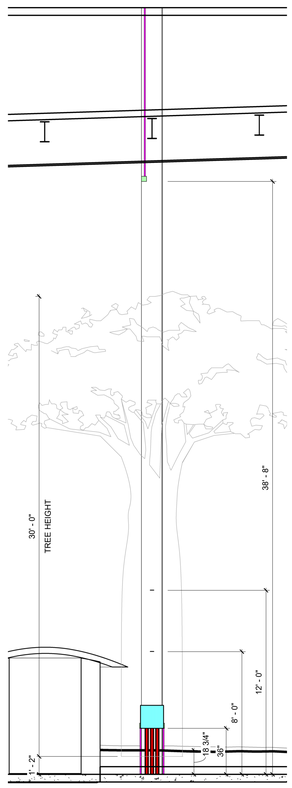

7 ELEVATION - WEST - COLUMN E3
1/4" = 1'-0"

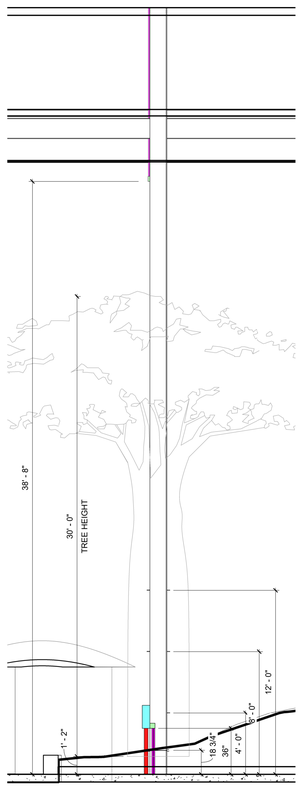

8 ELEVATION - SOUTH - COLUMN E3
1/4" = 1'-0"

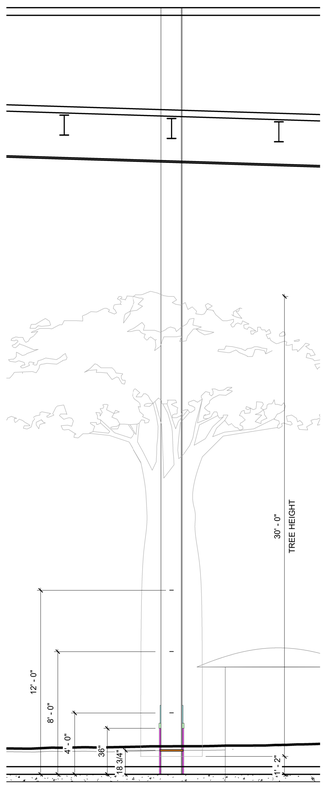

9 ELEVATION - EAST - COLUMN E3
1/4" = 1'-0"

COLUMN
E3

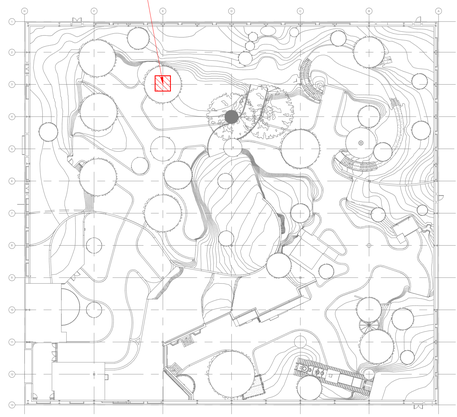

KEY PLAN
1" = 40'-0"

1010 E. COMMERCIAL ROW RENO, NV. 89512
510.786.9663
INFO@BAYSTONE.COM
WWW.BAYSTONE.COM

THE DESIGNS / DRAWINGS SHOWN AND DESCRIBED HEREIN INCLUDING ALL TECHNICAL DRAWINGS, GRAPHIC REPRESENTATIONS & MODELS THERE OF, ARE PROPRIETARY & CANNOT BE COPIED, DUPLICATED OR COMMERCIALLY EXPLOITED IN WHOLE OR IN PART WITHOUT THE SOLE AND EXPRESS WRITTEN PERMISSION FROM BAYSTONE INC.
© 2021 BAYSTONE. ALL RIGHTS RESERVED.

PROJECT NAME:
WORLD WILDLIFE HERITAGE MUSEUM
PRIVATE STORAGE WAREHOUSE, 1100 EVORA ROAD, CONCORD, CALIFORNIA 94520

PROJECT NUMBER:
1000

DATE
06 MARCH, 2023

PROJECT MANAGER
JC

DRAWN BY
BS

CHECKED BY
JC

REVISIONS

SEAL

UNLESS A PROFESSIONAL SEAL WITH SIGNATURE AND DATE IS AFFIXED, THIS DOCUMENT IS PRELIMINARY AND IS NOT INTENDED FOR CONSTRUCTION, RECORDING PURPOSES, OR IMPLEMENTATION

SHEET TITLE
COLUMN - E3_TREE NO - 30

DATE AND TIME STAMP
3/8/2023 12:19:38 PM

SHEET NUMBER
A15.13

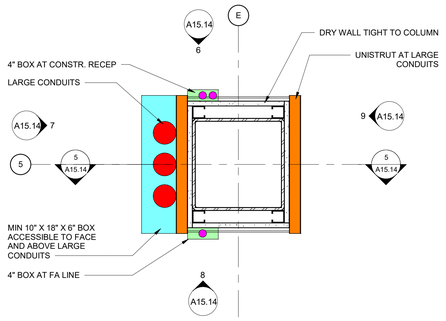

1 PLAN - COLUMN E5
1 1/2" = 1'-0"

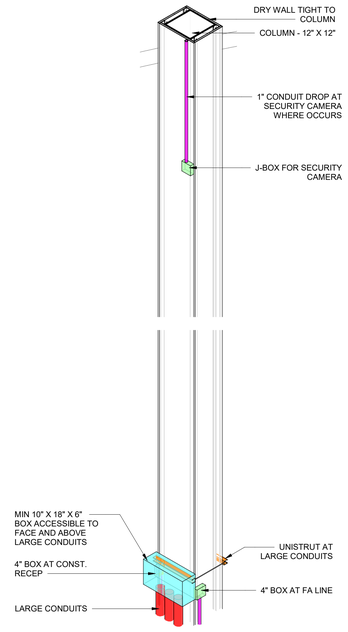

2 3D VIEW - SOUTH WEST - COLUMN E5

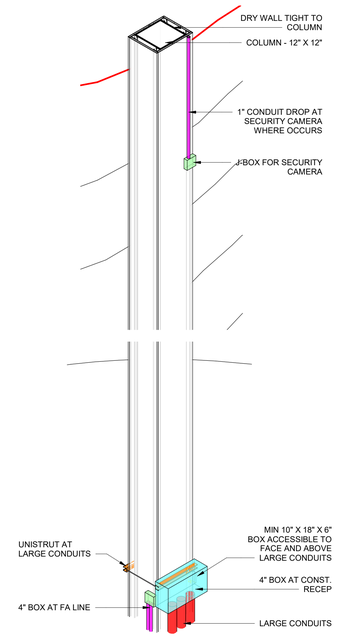

3 3D VIEW - NORTH WEST - COLUMN E5

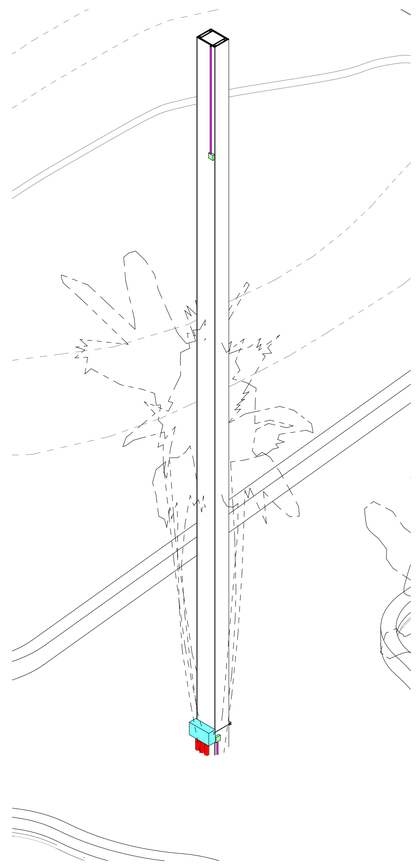

4 3D VIEW - OVERALL - COLUMN E5

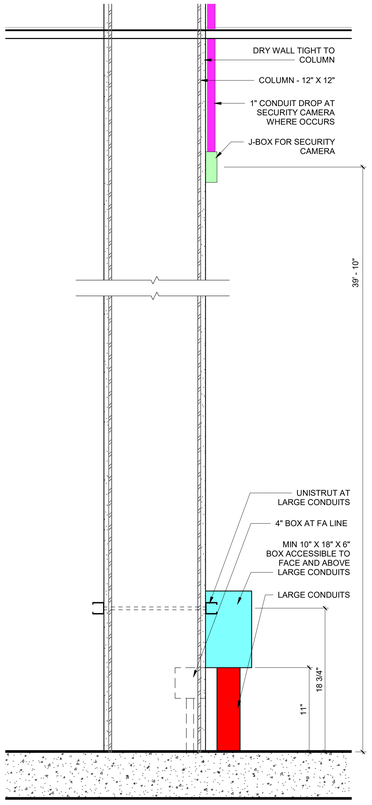

5 SECTION - COLUMN E5
1 1/2" = 1'-0"

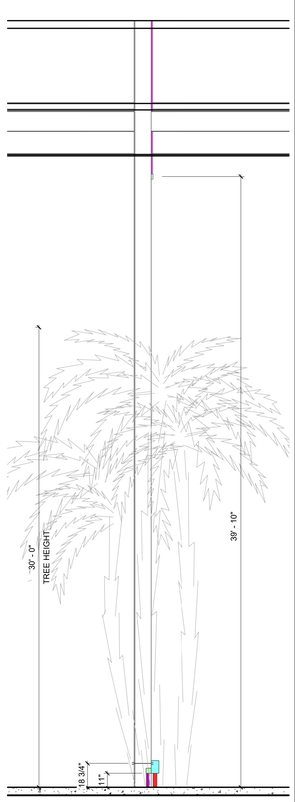

6 ELEVATION - NORTH - COLUMN E5
1/4" = 1'-0"

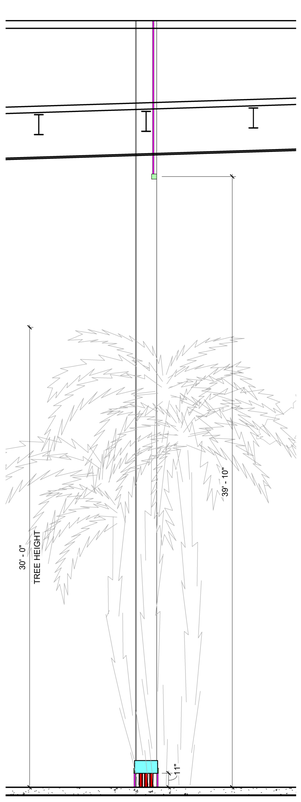

7 ELEVATION - WEST - COLUMN E5
1/4" = 1'-0"

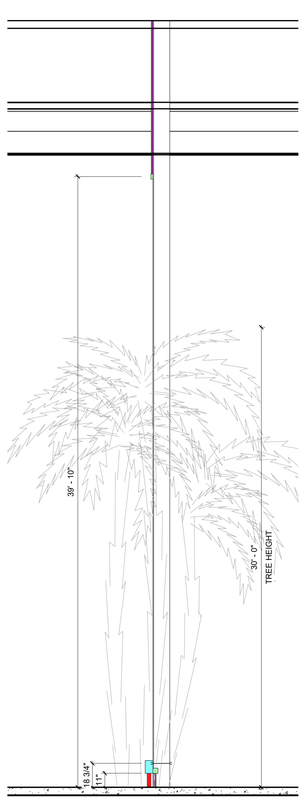

8 ELEVATION - SOUTH - COLUMN E5
1/4" = 1'-0"



9 ELEVATION - EAST - COLUMN E5
1/4" = 1'-0"

COLUMN
E5

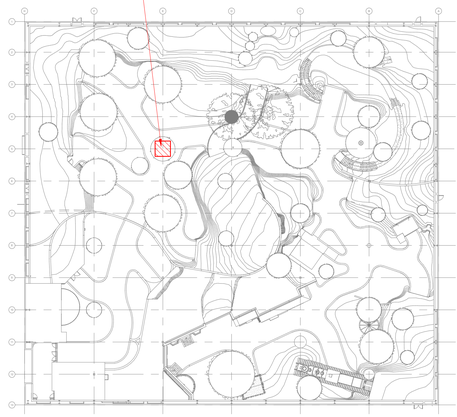

KEY PLAN
1" = 40'-0"

BAYSTONE
1010 E. COMMERCIAL ROW RENO, NV. 89512
510.786.9663
INFO@BAYSTONE.COM
WWW.BAYSTONE.COM

THE DESIGNS / DRAWINGS SHOWN AND DESCRIBED HEREIN INCLUDING ALL TECHNICAL DRAWINGS, GRAPHIC REPRESENTATIONS & MODELS THERE OF, ARE PROPRIETARY & CANNOT BE COPIED, DUPLICATED OR COMMERCIALLY EXPLOITED IN WHOLE OR IN PART WITHOUT THE SOLE AND EXPRESS WRITTEN PERMISSION FROM BAYSTONE INC.
© 2021 BAYSTONE. ALL RIGHTS RESERVED.

PROJECT NAME:
WORLD WILDLIFE HERITAGE MUSEUM
PRIVATE STORAGE WAREHOUSE, 1100 EVORA ROAD, CONCORD, CALIFORNIA 94520

PROJECT NUMBER:
1000

DATE
06 MARCH, 2023

PROJECT MANAGER
JC

DRAWN BY
BS

CHECKED BY
JC

REVISIONS

SEAL

UNLESS A PROFESSIONAL SEAL WITH SIGNATURE AND DATE IS AFFIXED, THIS DOCUMENT IS PRELIMINARY AND IS NOT INTENDED FOR CONSTRUCTION, RECORDING PURPOSES, OR IMPLEMENTATION

SHEET TITLE
COLUMN - E5_TREE NO - 37

DATE AND TIME STAMP
3/8/2023 12:19:56 PM

SHEET NUMBER
A15.14

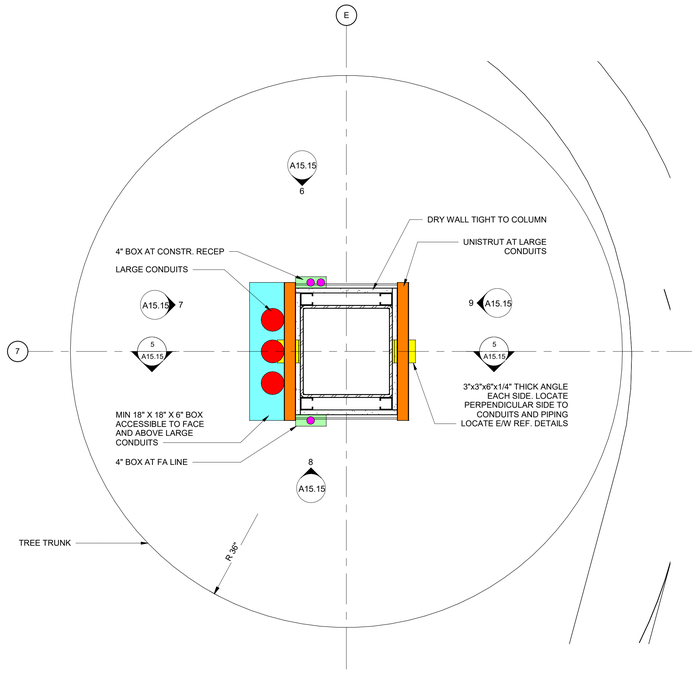

1 PLAN - COLUMN E7
1 1/2" = 1'-0"

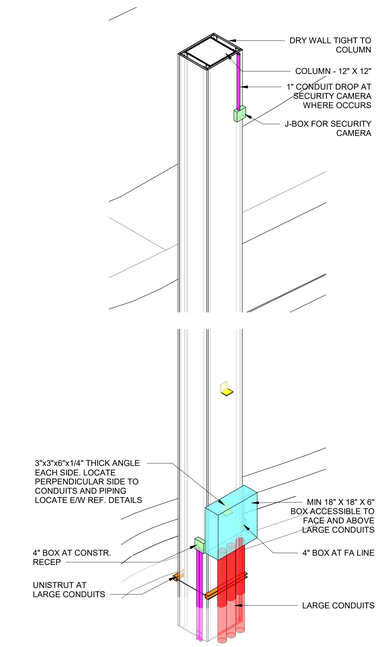

2 3D VIEW - SOUTH WEST - COLUMN E7

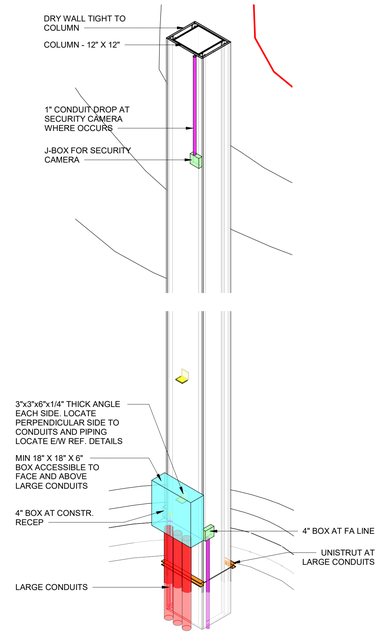

3 3D VIEW - NORTH WEST - COLUMN E7

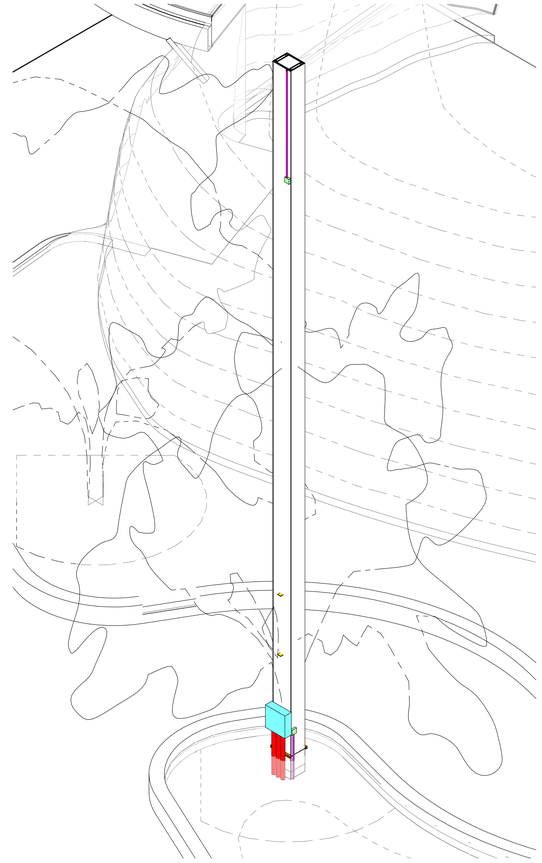

4 3D VIEW - OVERALL - COLUMN E7

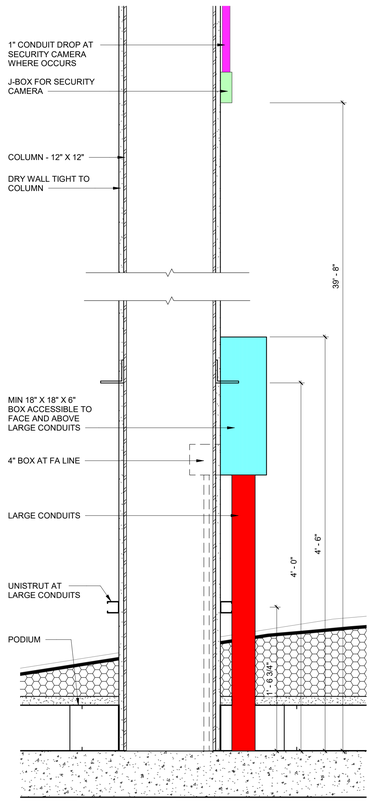

5 SECTION - COLUMN E7
1 1/2" = 1'-0"

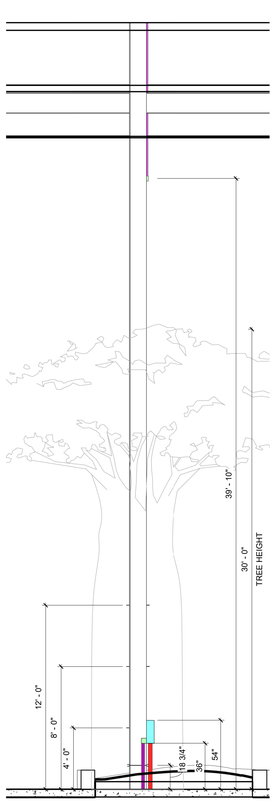

6 ELEVATION - NORTH - COLUMN E7
1/4" = 1'-0"

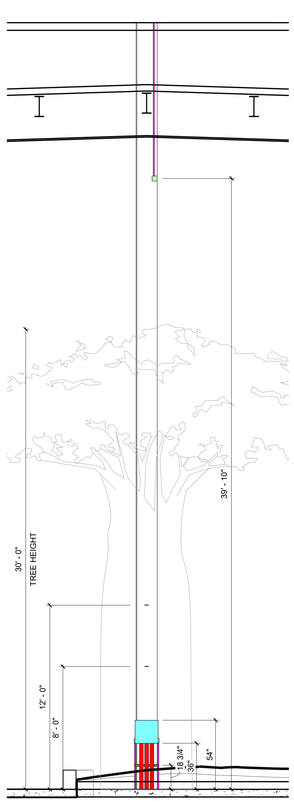

7 ELEVATION - WEST - COLUMN E7
1/4" = 1'-0"

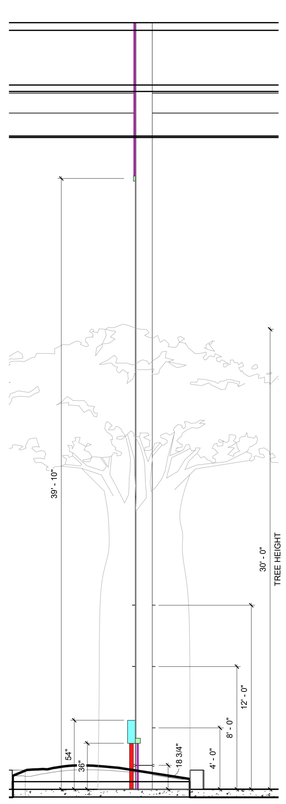

8 ELEVATION - SOUTH - COLUMN E7
1/4" = 1'-0"

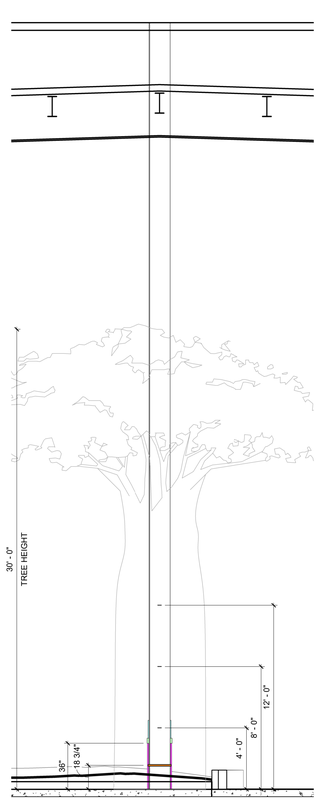

9 ELEVATION - EAST - COLUMN E7
1/4" = 1'-0"

COLUMN
E7

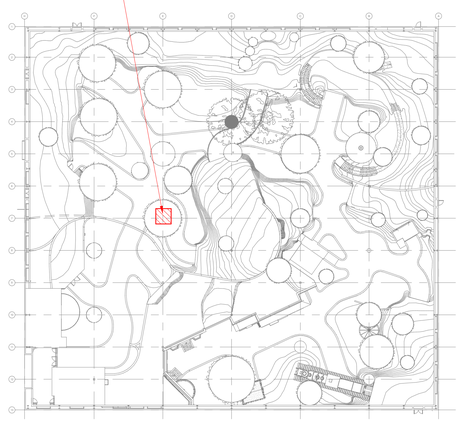

KEY PLAN
1" = 40'-0"

BAYSTONE
1010 E. COMMERCIAL ROW RENO, NV. 89512
510.786.9663
INFO@BAYSTONE.COM
WWW.BAYSTONE.COM

THE DESIGNS / DRAWINGS SHOWN AND DESCRIBED HEREIN INCLUDING ALL TECHNICAL DRAWINGS, GRAPHIC REPRESENTATIONS & MODELS THERE OF, ARE PROPRIETARY & CANNOT BE COPIED, DUPLICATED OR COMMERCIALLY EXPLOITED IN WHOLE OR IN PART WITHOUT THE SOLE AND EXPRESS WRITTEN PERMISSION FROM BAYSTONE INC.
© 2021 BAYSTONE. ALL RIGHTS RESERVED.

PROJECT NAME:
WORLD WILDLIFE HERITAGE MUSEUM
PRIVATE STORAGE WAREHOUSE, 1100 EVORA ROAD, CONCORD, CALIFORNIA 94520

PROJECT NUMBER:
1000

DATE
06 MARCH, 2023

PROJECT MANAGER
JC

DRAWN BY
BS

CHECKED BY
JC

REVISIONS

SEAL

UNLESS A PROFESSIONAL SEAL WITH SIGNATURE AND DATE IS AFFIXED, THIS DOCUMENT IS PRELIMINARY AND IS NOT INTENDED FOR CONSTRUCTION, RECORDING PURPOSES, OR IMPLEMENTATION

SHEET TITLE
COLUMN - E7_TREE NO - 35

DATE AND TIME STAMP
3/8/2023 12:20:15 PM

SHEET NUMBER
A15.15

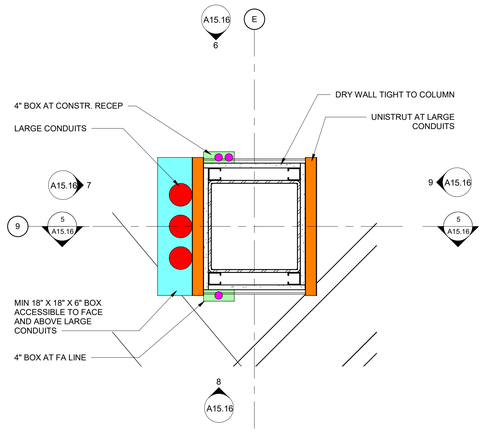

1 **PLAN - COLUMN E9**
1 1/2" = 1'-0"

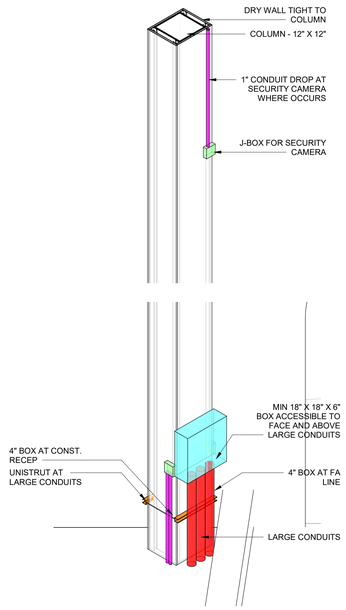

2 **3D VIEW - NORTH WEST - COLUMN E9**

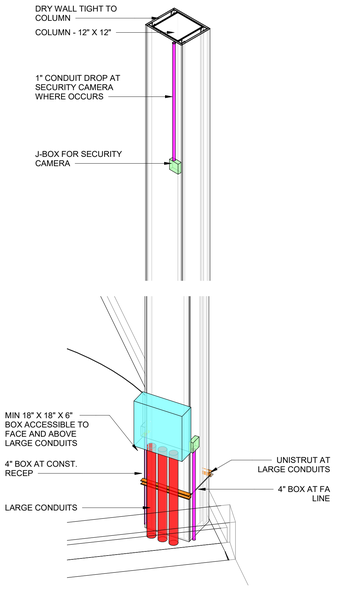

3 **3D VIEW - SOUTH WEST - COLUMN E9**

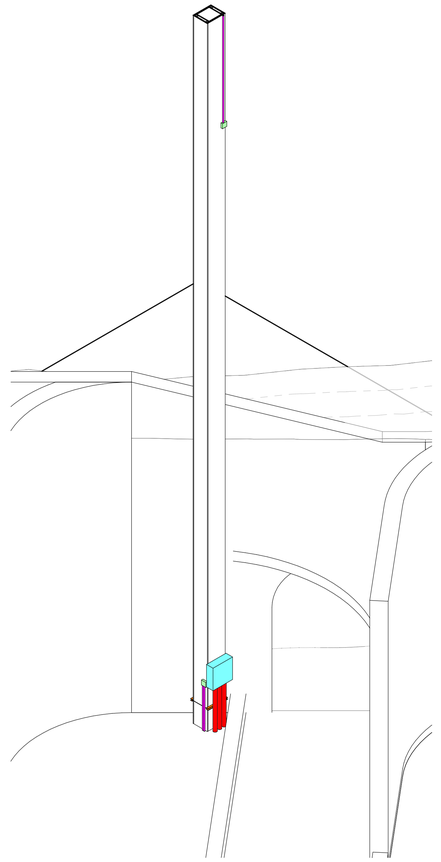

4 **3D VIEW - OVERALL - COLUMN E9**

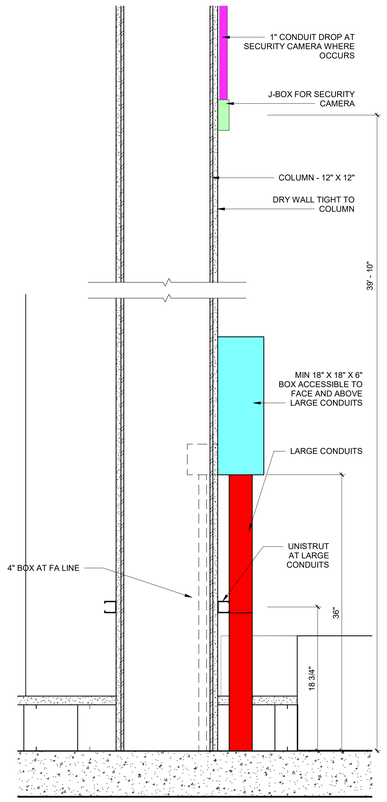

5 **SECTION - COLUMN E9**
1 1/2" = 1'-0"

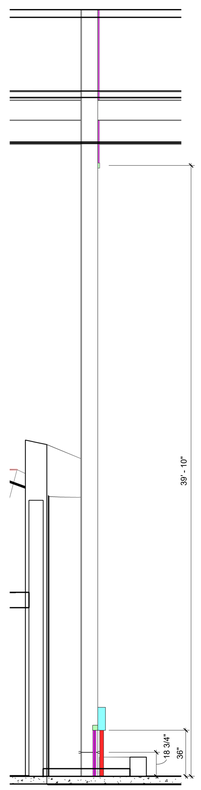

6 **ELEVATION - NORTH - COLUMN E9**
1/4" = 1'-0"

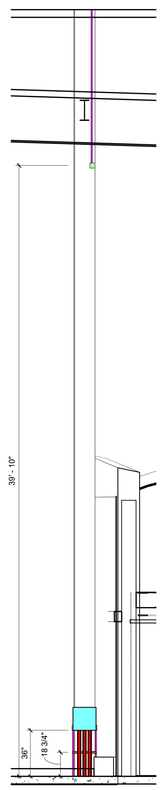

7 **ELEVATION - WEST - COLUMN E9**
1/4" = 1'-0"

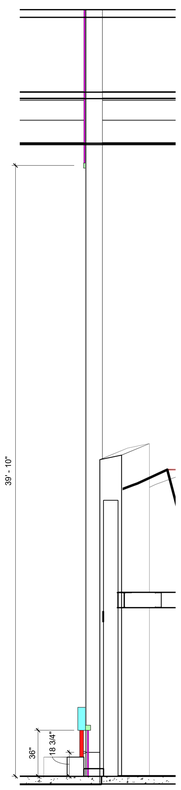

8 **ELEVATION - SOUTH - COLUMN E9**
1/4" = 1'-0"

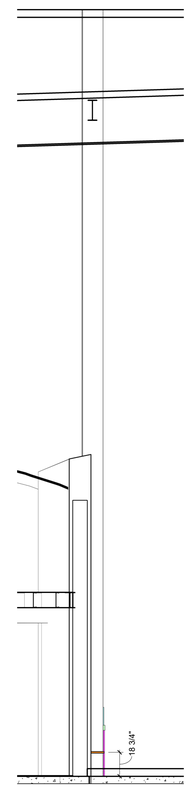

9 **ELEVATION - EAST - COLUMN E9**
1/4" = 1'-0"

COLUMN
E9

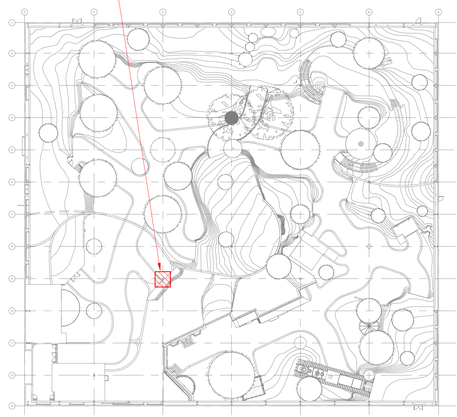

KEY PLAN
1" = 40'-0"

BAYSTONE
1010 E. COMMERCIAL ROW RENO, NV. 89512
510.786.9663
INFO@BAYSTONE.COM
WWW.BAYSTONE.COM

THE DESIGNS / DRAWINGS SHOWN AND DESCRIBED HEREIN INCLUDING ALL TECHNICAL DRAWINGS, GRAPHIC REPRESENTATIONS & MODELS THERE OF, ARE PROPRIETARY & CANNOT BE COPIED, DUPLICATED OR COMMERCIALLY EXPLOITED IN WHOLE OR IN PART WITHOUT THE SOLE AND EXPRESS WRITTEN PERMISSION FROM BAYSTONE INC.
© 2021 BAYSTONE. ALL RIGHTS RESERVED.

PROJECT NAME:
WORLD WILDLIFE HERITAGE MUSEUM
PRIVATE STORAGE WAREHOUSE, 1100 EVORA ROAD, CONCORD, CALIFORNIA 94520

PROJECT NUMBER:
1000

DATE
06 MARCH, 2023

PROJECT MANAGER
JC

DRAWN BY
BS

CHECKED BY
JC

REVISIONS

SEAL

UNLESS A PROFESSIONAL SEAL WITH SIGNATURE AND DATE IS AFFIXED, THIS DOCUMENT IS PRELIMINARY AND IS NOT INTENDED FOR CONSTRUCTION, RECORDING PURPOSES, OR IMPLEMENTATION

SHEET TITLE
COLUMN - E9

DATE AND TIME STAMP
3/8/2023 12:20:31 PM

SHEET NUMBER
A15.16

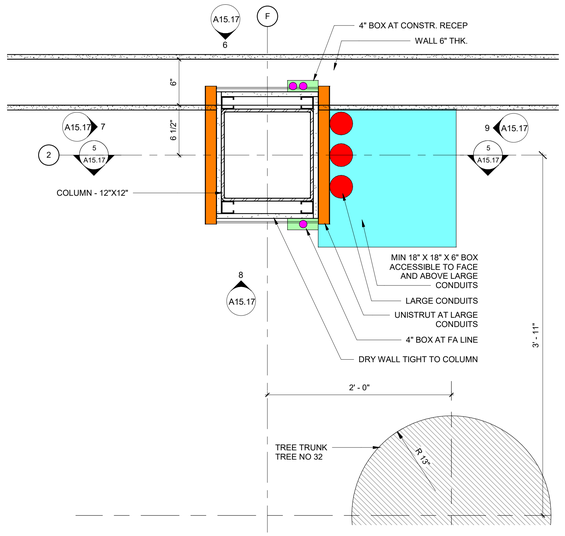

1 **PLAN - COLUMN F2**
1 1/2" = 1'-0"

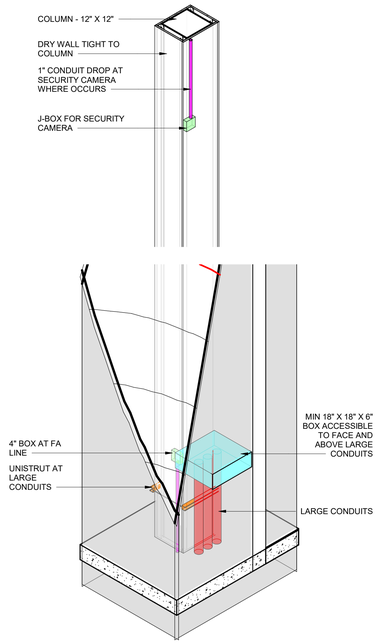

2 **3D VIEW - SOUTH EAST - COLUMN F2**

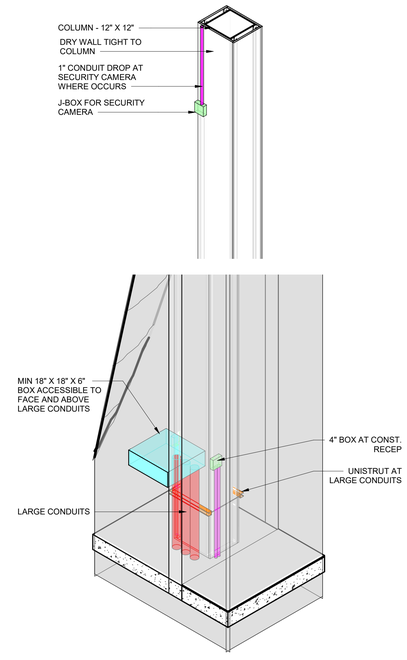

3 **3D VIEW - SOUTH EAST - COLUMN F2**

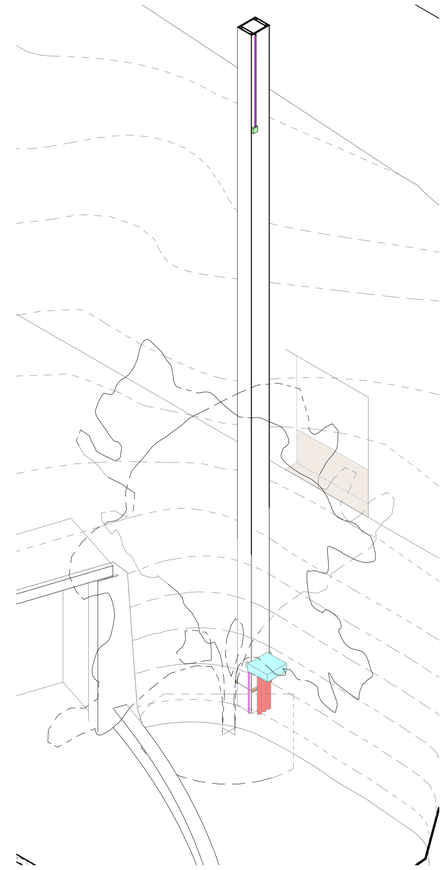

4 **3D VIEW - OVERALL - COLUMN F2**

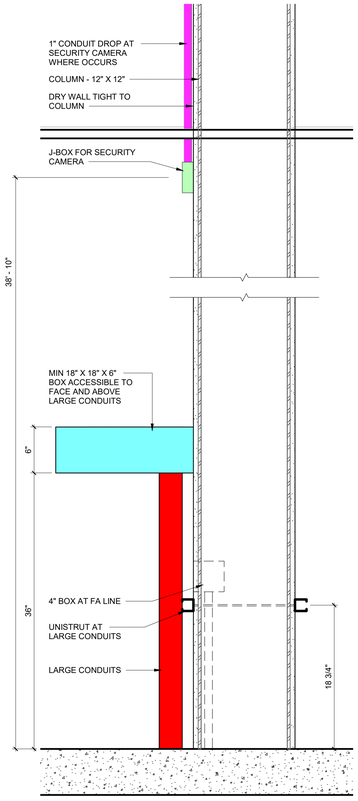

5 **SECTION - COLUMN F4**
1 1/2" = 1'-0"

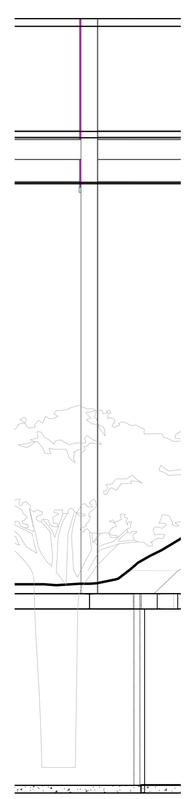

6 **ELEVATION - NORTH - COLUMN F2**
1/4" = 1'-0"

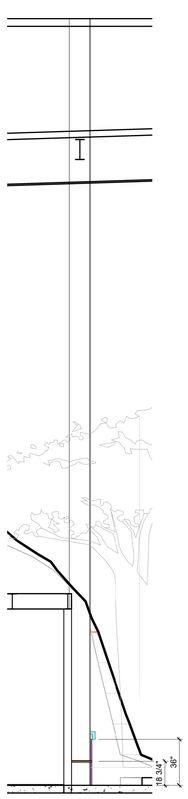

7 **ELEVATION - WEST - COLUMN F2**
1/4" = 1'-0"

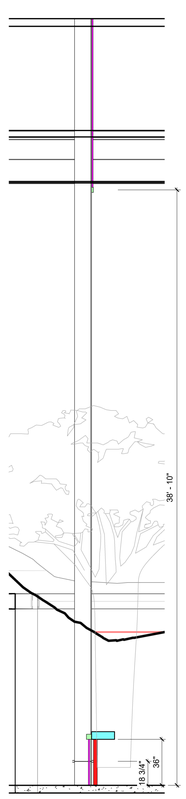

8 **ELEVATION - SOUTH - COLUMN F2**
1/4" = 1'-0"

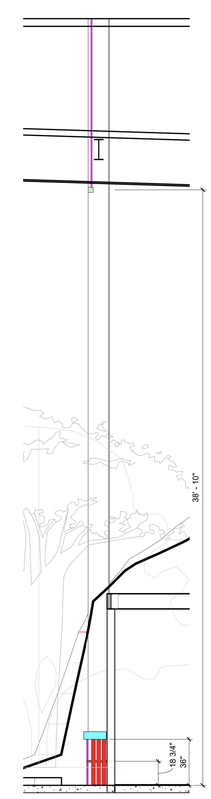

9 **ELEVATION - EAST - COLUMN F2**
1/4" = 1'-0"

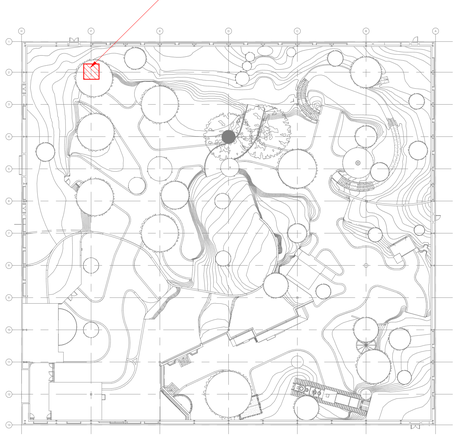

KEY PLAN
1" = 40'-0"

BAYSTONE
1010 E. COMMERCIAL ROW RENO, NV. 89512
510.786.9663
INFO@BAYSTONE.COM
WWW.BAYSTONE.COM

THE DESIGNS / DRAWINGS SHOWN AND DESCRIBED HEREIN INCLUDING ALL TECHNICAL DRAWINGS, GRAPHIC REPRESENTATIONS & MODELS THERE OF, ARE PROPRIETARY & CANNOT BE COPIED, DUPLICATED OR COMMERCIALLY EXPLOITED IN WHOLE OR IN PART WITHOUT THE SOLE AND EXPRESS WRITTEN PERMISSION FROM BAYSTONE INC.
© 2021 BAYSTONE. ALL RIGHTS RESERVED.

PROJECT NAME:
WORLD WILDLIFE HERITAGE MUSEUM
PRIVATE STORAGE WAREHOUSE, 1100 EVORA ROAD, CONCORD, CALIFORNIA 94520

PROJECT NUMBER:
1000

DATE
06 MARCH, 2023

PROJECT MANAGER
JC

DRAWN BY
BS

CHECKED BY
JC

REVISIONS

SEAL

UNLESS A PROFESSIONAL SEAL WITH SIGNATURE AND DATE IS AFFIXED, THIS DOCUMENT IS PRELIMINARY AND IS NOT INTENDED FOR CONSTRUCTION, RECORDING PURPOSES, OR IMPLEMENTATION

SHEET TITLE
COLUMN - F2

DATE AND TIME STAMP
3/8/2023 12:20:47 PM

SHEET NUMBER
A15.17

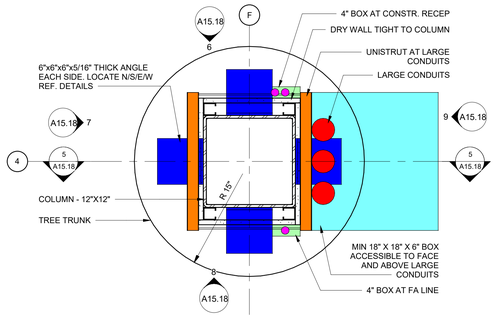

1 PLAN - COLUMN F4
1 1/2" = 1'-0"

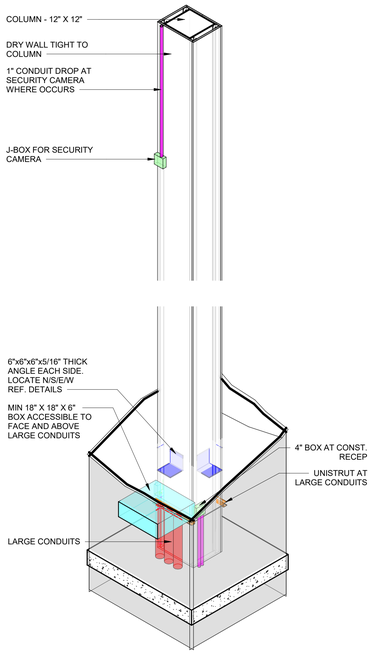

2 3D VIEW - SOUTH EAST - COLUMN F4

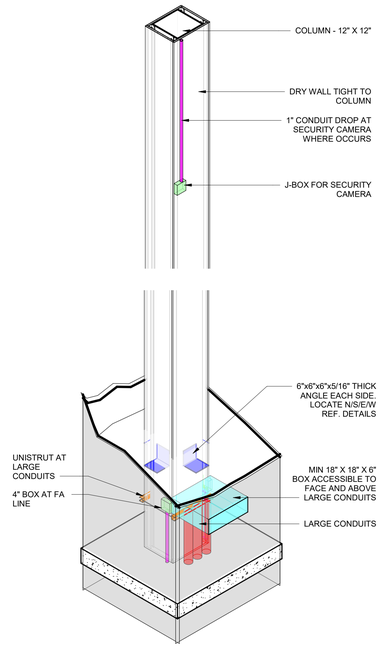

3 3D VIEW - NORTH EAST - COLUMN F4

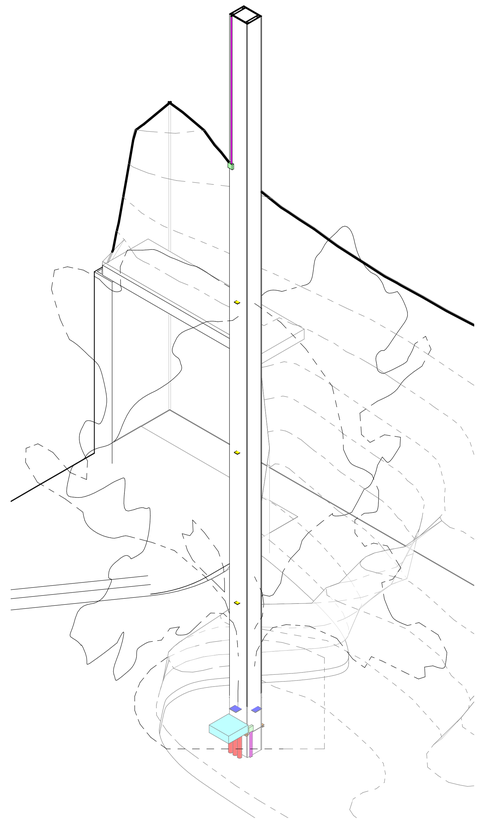

4 3D VIEW - OVERALL - COLUMN F4

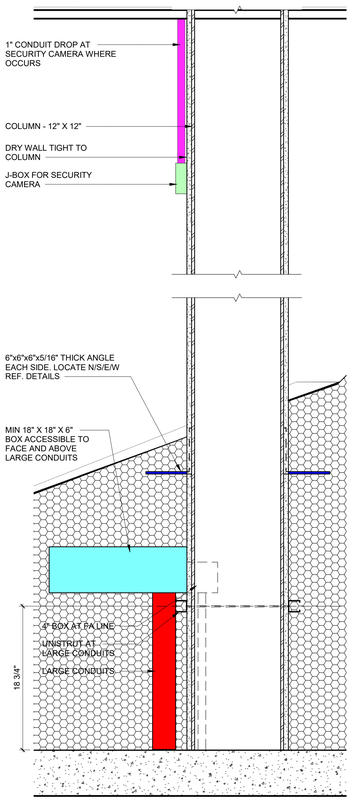

5 SECTION - COLUMN F4
1 1/2" = 1'-0"

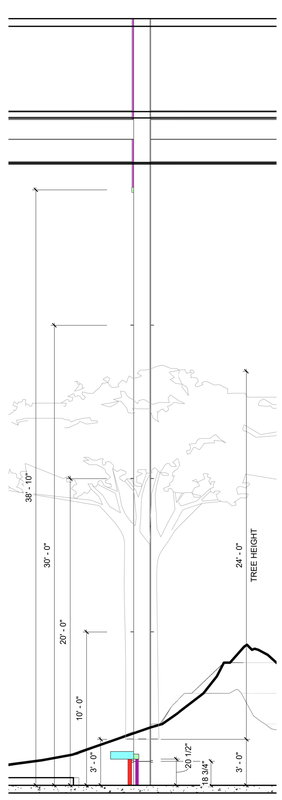

6 ELEVATION - NORTH - COLUMN F4
1/4" = 1'-0"

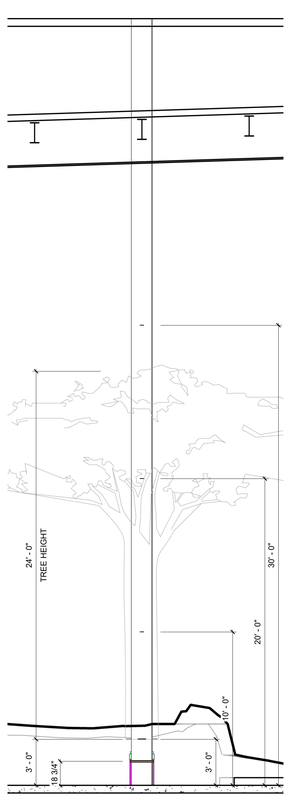

7 ELEVATION - WEST - COLUMN F4
1/4" = 1'-0"

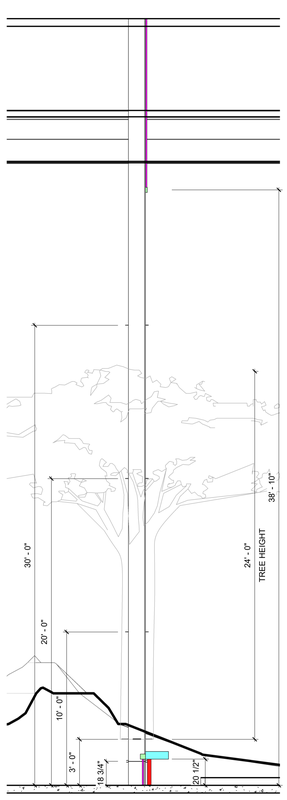

8 ELEVATION - SOUTH - COLUMN F4
1/4" = 1'-0"

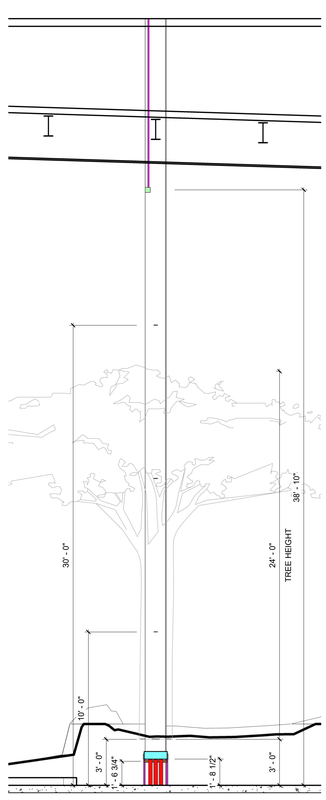

9 ELEVATION - EAST - COLUMN F4
1/4" = 1'-0"

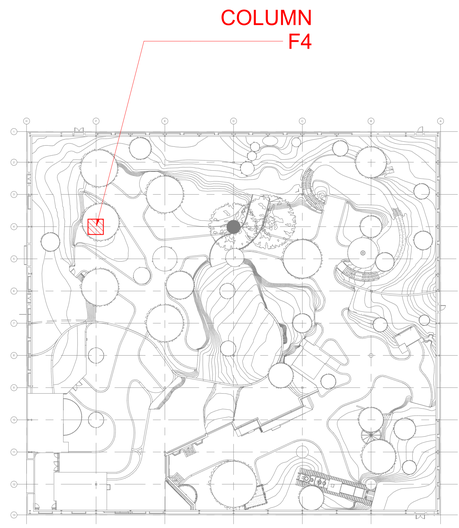

KEY PLAN
1" = 40'-0"

WORLD WILDLIFE · HERITAGE MUSEUM · CONSERVATION · EDUCATION

BAYSTONE
1010 E. COMMERCIAL ROW RENO, NV. 89512
510.786.9663
INFO@BAYSTONE.COM
WWW.BAYSTONE.COM

THE DESIGNS / DRAWINGS SHOWN AND DESCRIBED HEREIN INCLUDING ALL TECHNICAL DRAWINGS, GRAPHIC REPRESENTATIONS & MODELS THERE OF, ARE PROPRIETARY & CANNOT BE COPIED, DUPLICATED OR COMMERCIALLY EXPLOITED IN WHOLE OR IN PART WITHOUT THE SOLE AND EXPRESS WRITTEN PERMISSION FROM BAYSTONE INC.
© 2021 BAYSTONE. ALL RIGHTS RESERVED.

PROJECT NAME:
WORLD WILDLIFE HERITAGE MUSEUM
PRIVATE STORAGE WAREHOUSE, 1100 EVORA ROAD, CONCORD, CALIFORNIA 94520
PROJECT NUMBER:
1000

DATE
06 MARCH, 2023

PROJECT MANAGER
JC

DRAWN BY
BS

CHECKED BY
JC

REVISIONS

SEAL

UNLESS A PROFESSIONAL SEAL WITH SIGNATURE AND DATE IS AFFIXED, THIS DOCUMENT IS PRELIMINARY AND IS NOT INTENDED FOR CONSTRUCTION, RECORDING PURPOSES, OR IMPLEMENTATION

SHEET TITLE
COLUMN - F4_TREE NO - 33

DATE AND TIME STAMP
3/8/2023 12:21:03 PM

SHEET NUMBER
A15.18

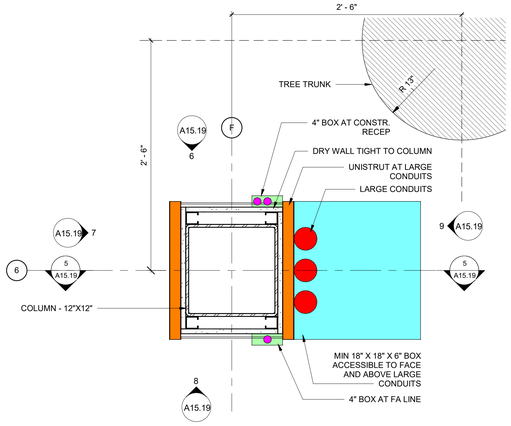

1 PLAN - COLUMN F6
1 1/2" = 1'-0"

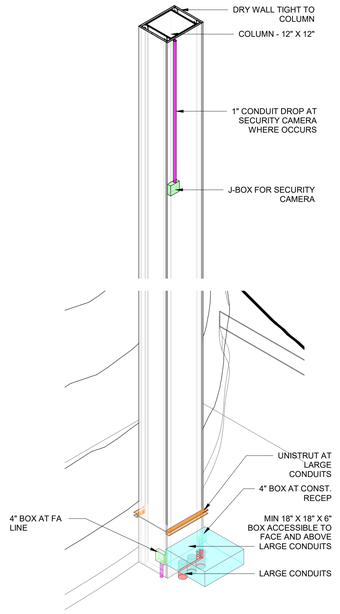

2 3D VIEW - SOUTH EAST - COLUMN F6

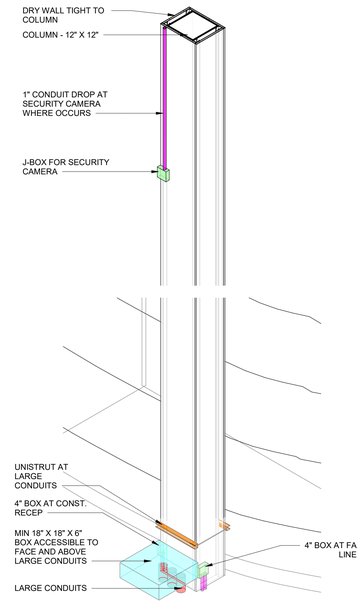

3 3D VIEW - NORTH EAST - COLUMN F6

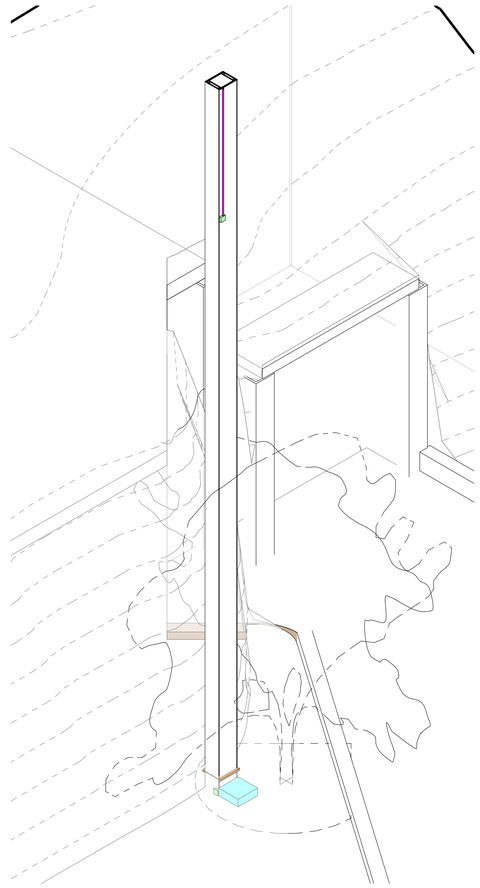

4 3D VIEW - OVERALL - COLUMN F6

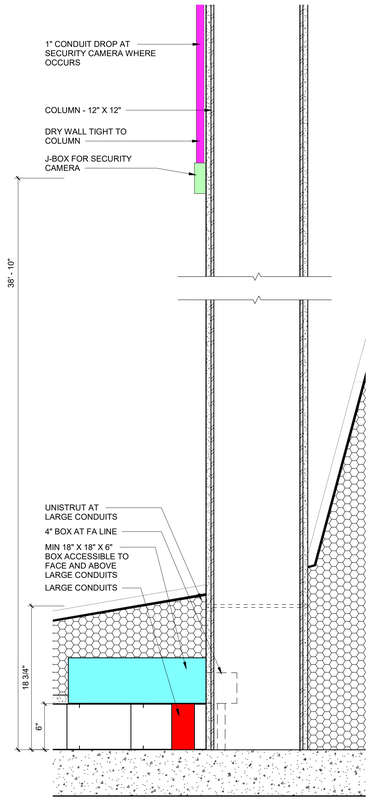

5 SECTION - COLUMN F6
1 1/2" = 1'-0"

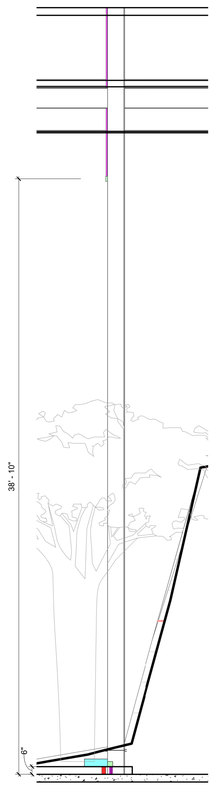

6 ELEVATION - NORTH - COLUMN F6
1/4" = 1'-0"

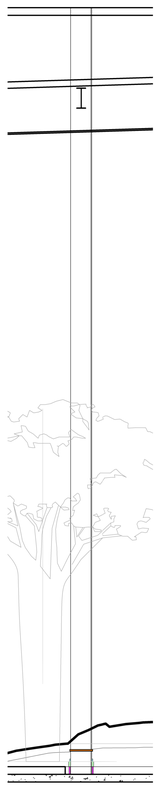

7 ELEVATION - WEST - COLUMN F6
1/4" = 1'-0"

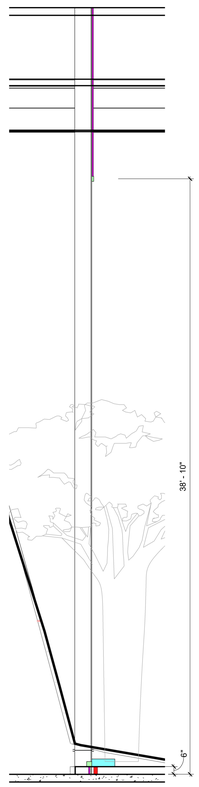

8 ELEVATION - SOUTH - COLUMN F6
1/4" = 1'-0"

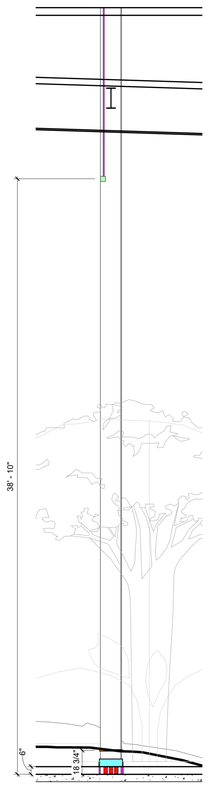

9 ELEVATION - EAST - COLUMN F6
1/4" = 1'-0"

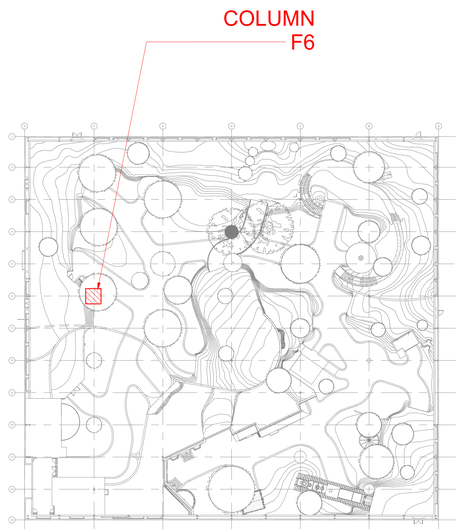

KEY PLAN
1" = 40'-0"

BAYSTONE
1010 E. COMMERCIAL ROW RENO, NV. 89512
510.786.9663
INFO@BAYSTONE.COM
WWW.BAYSTONE.COM

THE DESIGNS / DRAWINGS SHOWN AND DESCRIBED HEREIN INCLUDING ALL TECHNICAL DRAWINGS, GRAPHIC REPRESENTATIONS & MODELS THERE OF, ARE PROPRIETARY & CANNOT BE COPIED, DUPLICATED OR COMMERCIALLY EXPLOITED IN WHOLE OR IN PART WITHOUT THE SOLE AND EXPRESS WRITTEN PERMISSION FROM BAYSTONE INC.
© 2021 BAYSTONE. ALL RIGHTS RESERVED.

PROJECT NAME:
WORLD WILDLIFE HERITAGE MUSEUM
PRIVATE STORAGE WAREHOUSE, 1100 EVORA ROAD, CONCORD, CALIFORNIA 94520

PROJECT NUMBER:
1000

DATE
06 MARCH, 2023

PROJECT MANAGER
JC

DRAWN BY
BS

CHECKED BY
JC

REVISIONS

SEAL

UNLESS A PROFESSIONAL SEAL WITH SIGNATURE AND DATE IS AFFIXED, THIS DOCUMENT IS PRELIMINARY AND IS NOT INTENDED FOR CONSTRUCTION, RECORDING PURPOSES, OR IMPLEMENTATION

SHEET TITLE
COLUMN - F6

DATE AND TIME STAMP
3/8/2023 12:21:19 PM

SHEET NUMBER
A15.19

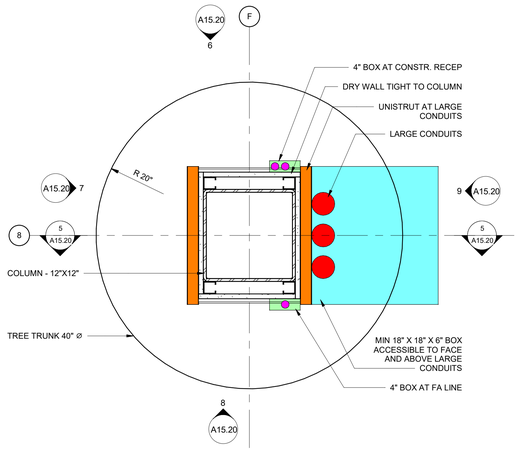

1 **PLAN - COLUMN F8 & F10**
1 1/2" = 1'-0"

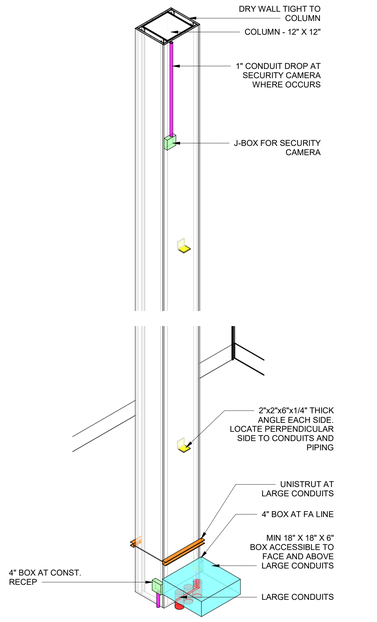

2 **3D VIEW - SOUTH EAST - COLUMN F8 & F10**

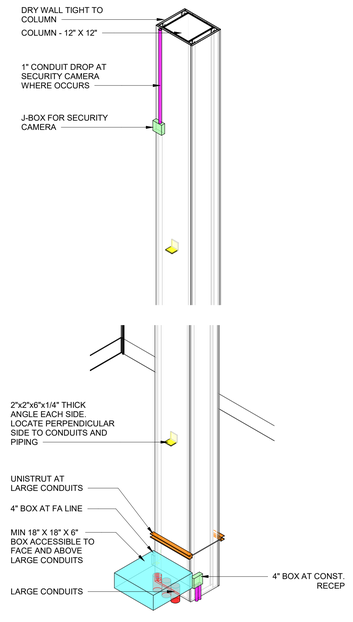

3 **3D VIEW - NORTH EAST - COLUMN F8 & F10**



4 **3D VIEW - OVERALL - COLUMN F8 & F10**

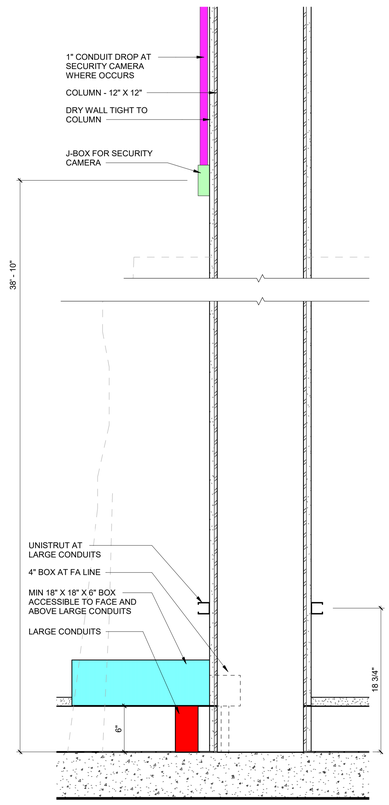

5 **SECTION - COLUMN F8 & F10**
1 1/2" = 1'-0"

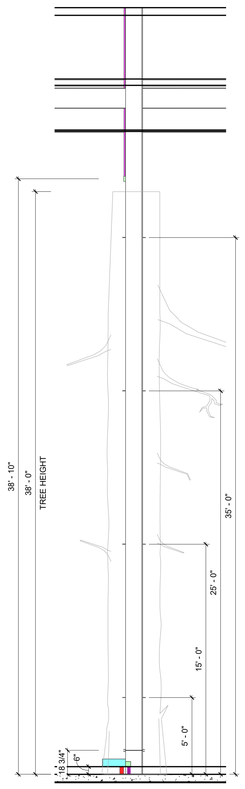

6 **ELEV. - NORTH - COLUMN F8 & F10**
1/4" = 1'-0"

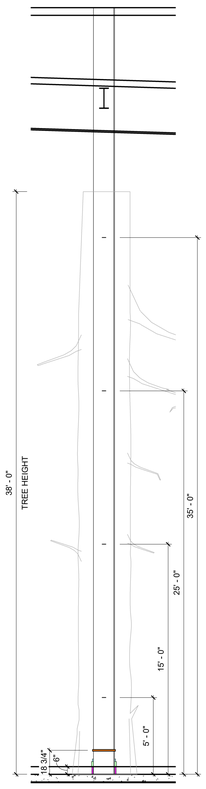

7 **ELEV. - WEST - COLUMN F8 & F10**
1/4" = 1'-0"

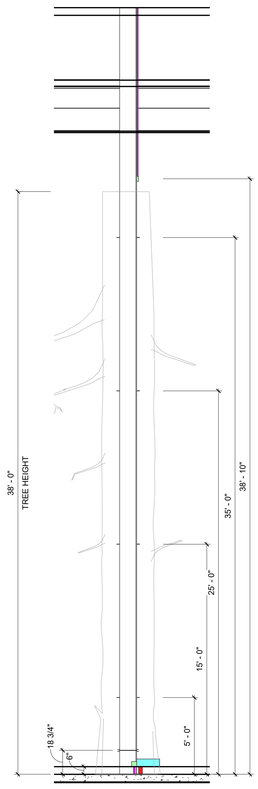

8 **ELEV. - SOUTH - COLUMN F8 & F10**
1/4" = 1'-0"

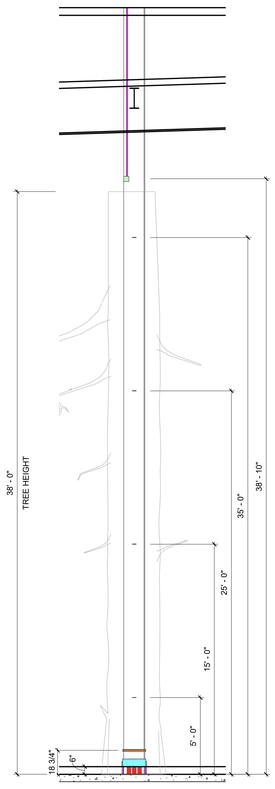

9 **ELEV. - EAST - COLUMN F8 & F10**
1/4" = 1'-0"

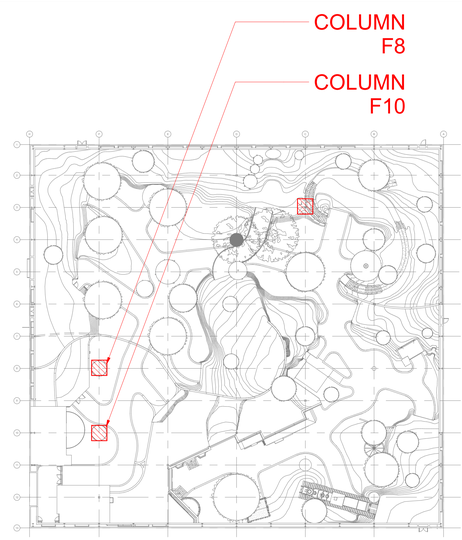

KEY PLAN
1" = 40'-0"

BAYSTONE
1010 E. COMMERCIAL ROW RENO, NV. 89512
510.786.9663
INFO@BAYSTONE.COM
WWW.BAYSTONE.COM

THE DESIGNS / DRAWINGS SHOWN AND DESCRIBED HEREIN INCLUDING ALL TECHNICAL DRAWINGS, GRAPHIC REPRESENTATIONS & MODELS THERE OF, ARE PROPRIETARY & CANNOT BE COPIED, DUPLICATED OR COMMERCIALLY EXPLOITED IN WHOLE OR IN PART WITHOUT THE SOLE AND EXPRESS WRITTEN PERMISSION FROM BAYSTONE INC.
© 2021 BAYSTONE. ALL RIGHTS RESERVED.

PROJECT NAME:
WORLD WILDLIFE HERITAGE MUSEUM
PRIVATE STORAGE WAREHOUSE, 1100 EVORA ROAD, CONCORD, CALIFORNIA 94520

PROJECT NUMBER:
1000

DATE
06 MARCH, 2023

PROJECT MANAGER
JC

DRAWN BY
BS

CHECKED BY
JC

REVISIONS

SEAL

UNLESS A PROFESSIONAL SEAL WITH SIGNATURE AND DATE IS AFFIXED, THIS DOCUMENT IS PRELIMINARY AND IS NOT INTENDED FOR CONSTRUCTION, RECORDING PURPOSES, OR IMPLEMENTATION

SHEET TITLE
COLUMN - F8 & F10_TREE NO - 42 & 43

DATE AND TIME STAMP
3/8/2023 12:21:35 PM

SHEET NUMBER
A15.20

TREE LAYOUT - SHEET INDEX

SHEET NAME	SHEET NUMBER
A16. TREE LAYOUT	
TREE LAYOUT - SHEET INDEX	A16.00
TREE LAYOUT - TREE TYPES	A16.01
TREE LAYOUT - SUBCONTRACTORS	A16.02
TREE LAYOUT - ATTACHMENT DETAILS	A16.03
TREE LAYOUT - TOS	A16.04
TREE LAYOUT - COLUMN ANGLE LOCATIONS	A16.05
TREE LAYOUT - STUDY	A16.06
TREE LAYOUT - SECTION	A16.07
TREE LAYOUT - SECTION	A16.08
TREE LAYOUT - SECTION	A16.09
TREE LAYOUT - SECTION	A16.10
TREE LAYOUT - DETAILS - THEMING BY BSI	A16.11
TREE LAYOUT - DETAILS - RECEIVER PIPE BY BSI	A16.12
TREE LAYOUT - DETAILS - RECEIVER PIPE BY BSI	A16.13
TREE LAYOUT - DETAILS - ATTACHMENT BY OTHER VENDORS	A16.14
TREE LAYOUT - DETAILS - ATTACHMENT BY OTHER VENDORS	A16.15
TREE LAYOUT - RENDERINGS	A16.16

BAYSTONE

1010 E. COMMERCIAL ROW RENO, NV. 89512
510.786.9663
INFO@BAYSTONE.COM
WWW.BAYSTONE.COM

THE DESIGNS / DRAWINGS SHOWN AND DESCRIBED HEREIN INCLUDING ALL TECHNICAL DRAWINGS, GRAPHIC REPRESENTATIONS & MODELS THERE OF, ARE PROPRIETARY & CANNOT BE COPIED, DUPLICATED OR COMMERCIALLY EXPLOITED IN WHOLE OR IN PART WITHOUT THE SOLE AND EXPRESS WRITTEN PERMISSION FROM BAYSTONE INC.
© 2021 BAYSTONE. ALL RIGHTS RESERVED.

PROJECT NAME:
WORLD WILDLIFE HERITAGE MUSEUM
PRIVATE STORAGE WAREHOUSE, 1100 EVORA ROAD, CONCORD, CALIFORNIA 94520

PROJECT NUMBER:
1000

DATE
06 MARCH, 2023

PROJECT MANAGER
JC

DRAWN BY
BS

CHECKED BY
JC

REVISIONS

SEAL

UNLESS A PROFESSIONAL SEAL WITH SIGNATURE AND DATE IS AFFIXED, THIS DOCUMENT IS PRELIMINARY AND IS NOT INTENDED FOR CONSTRUCTION, RECORDING PURPOSES, OR IMPLEMENTATION

SHEET TITLE
TREE LAYOUT - SHEET INDEX

DATE AND TIME STAMP
3/8/2023 12:24:13 PM

SHEET NUMBER
A16.00

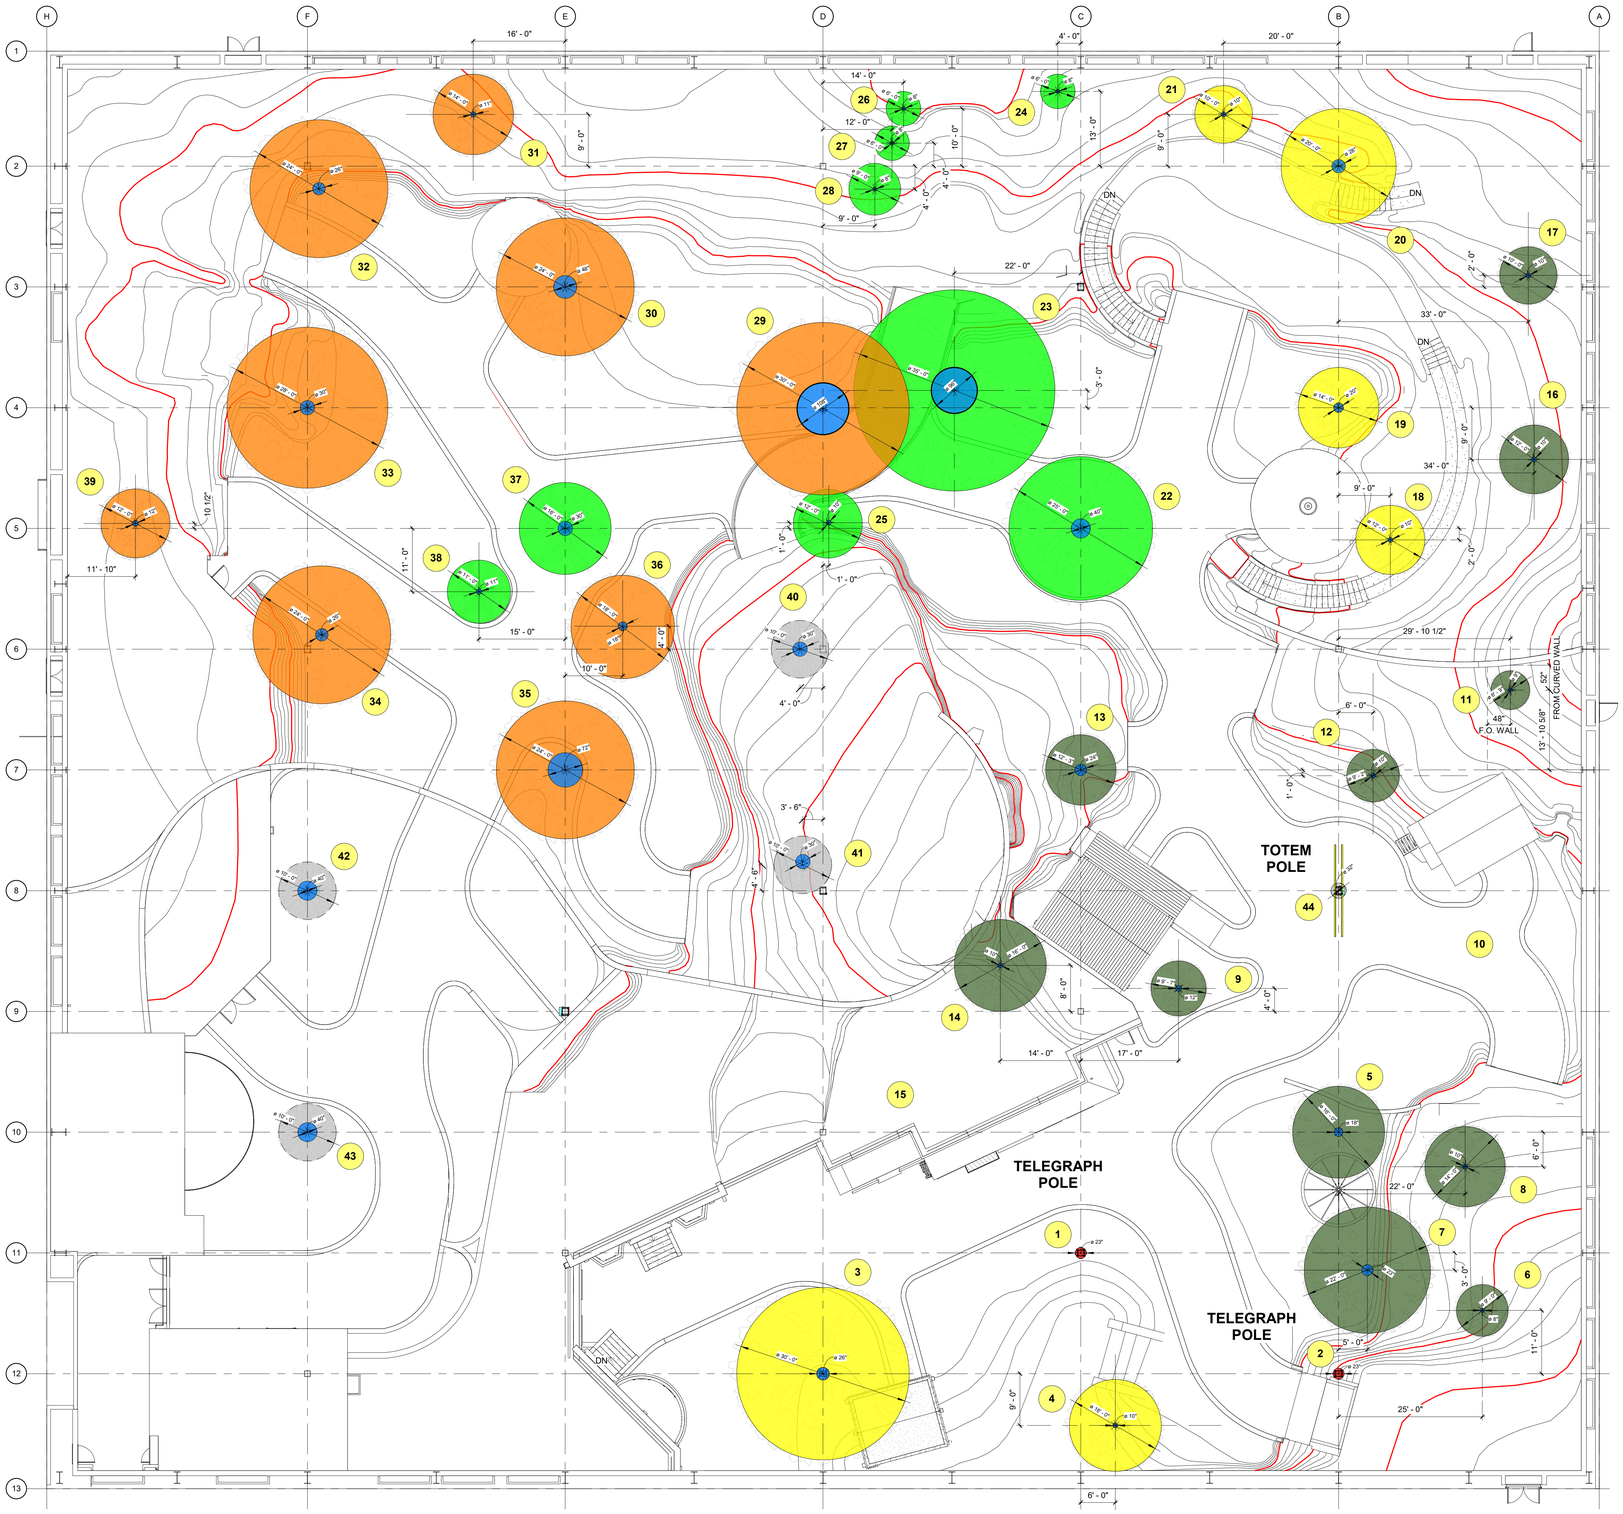

LEGEND - TREE TYP.

PALM	TRUNK
AFRICAN ACACIA, PALM BAOBAB	TELEGRAPH POLE
CONIFEROUS CANOPY	REFERENCE NUMBER
DECIDUOUS CANOPY	

TREE SCHEDULE

REF. NO.	QUAD	AREA	TREE TYPE	TRUNK ⌀	HT.	CANOPY ⌀	ESTIMATED WEIGHT	FLOOR/CEILING JOIST TO BASE PLATE	FLOOR/ CEILING TO TOP OF TREE	MUSEUM FLOOR TO TOP OF TREE	TREE TYPE
1.	3	N. AMERICA	TELEGRAPH POLE	23"	32'-0"	NA	2098 LB	0'-11 1/2"	32'-11 1/2"	32'-11 1/2"	
2.	3	N. AMERICA	TELEGRAPH POLE	23"	23'-0"	NA	1708 LB	8'-8 1/2"	31'-8 1/2"	42'-2 1/2"	
3.	3	N. AMERICA	AMERICAN OAK	26"	32'-0"	30'-0"	5023 LB	2'-0"	34'-0"	34'-0"	
4.	3	N. AMERICA	AMERICAN OAK	10"	18'-0"	16'-0"	1253 LB	4'-8"	22'-8"	22'-8"	
5.	3	N. AMERICA	WESTERN SPRUCE	18"	22'-0"	16'-0"	2009 LB	3'-0"	24'-9"	24'-9"	
6.	3	N. AMERICA	WESTERN SPRUCE	8"	17'-0"	9'-0"	1144 LB	4'-0"	21'-0"	35'-6"	
7.	3	N. AMERICA	PINE	23"	30'-0"	22'-0"	1670 LB	3'-0"	33'-0"	33'-0"	
8.	3	N. AMERICA	PINE	10"	17'-0"	14'-0"	1184 LB	4'-9"	21'-9"	32'-3"	
9.	3	N. AMERICA	PINE (PONDEROSA)	12"	24'-0"	9'-7"	2800 LB	0'-6"	24'-6"	24'-6"	
10.	3	N. AMERICA	THEMING BY BSI								
11.	3	N. AMERICA	PINE (LODGEPOLE)	9"	15'-0"	6'-9"	1250 LB	6'-0"	21'-0"	35'-6"	
12.	3	N. AMERICA	PINE (LODGEPOLE)	10"	18'-0"	9'-2"	2100 LB	7'-0"	25'-0"	25'-0"	
13.	3	N. AMERICA	PONDEROSA PINE	24"	30'-0"	12'-3"	4800 LB	0'-6"	30'-6"	41'-0"	
14.	3	N. AMERICA	WESTERN JUNIPER	10"	17'-0"	16'-0"	2700 LB	4'-6"	21'-6"	33'-6"	
15.	3	N. AMERICA	THEMING BY BSI								
16.	2	ASIA	TAJIKISTAN JUNIPER	10"	17'-0"	12'-0"	750 LB	3'-2"	20'-2"	34'-8"	
17.	2	ASIA	TAJIKISTAN JUNIPER	10"	12'-0"	10'-0"	400 LB	2'-0"	14'-6"	34'-6"	
18.	2	ASIA	MONGOLIAN POPLAR	10"	20'-0"	12'-0"	1500 LB	2'-0"	22'-6"	32'-6"	
19.	2	ASIA	MONGOLIAN POPLAR	20"	25'-0"	14'-0"	2500 LB	4'-0"	29'-0"	29'-0"	
20.	2	EUROPE	ENGLISH OAK	28"	20'-0"	20'-0"	1800 LB	2'-0"	22'-0"	36'-6"	
21.	2	EUROPE	HAZEL TREE	10"	12'-0"	10'-0"	500 LB	3'-6"	15'-6"	30'-0"	
22.	2	SO. AMERICA	ARAUCARIA - MONKEY PUZZLE	40"	36'-0"	25'-0"	7000 LB	0'-0"	36'-0"	36'-0"	
23.	2	SO. AMERICA	KAPOK - AMAZON'S FATHER	96"	36'-0"	35'-0"	10580 LB	0'-0"	36'-0"	36'-0"	
24.	2	SO. AMERICA	JELLY PALM	8"	10'-0"	6'-0"	200 LB	10'-6"	20'-6"	35'-0"	
25.	2	AUSTRALIA	ACAI PALM (CLUSTER OF 3)	10"	24'-0"	12'-0"	1200 LB	2'-0"	26'-0"	26'-0"	
26.	1	AFRICA	RAPHIA PALM	8"	10'-0"	6'-0"	200 LB	9'-0"	19'-0"	39'-6"	
27.	1	AFRICA	RAPHIA PALM (SIM)	8"	10'-0"	6'-0"	200 LB	4'-0"	14'-0"	34'-6"	
28.	1	AFRICA	RAPHIA PALM (SIM)	8"	15'-0"	9'-0"	200 LB	8'-0"	23'-0"	35'-6"	
29.	1	AFRICA	GIANT OLIVE	108"	32'-0"	30'-0"	10800 LB	0'-0"	32'-0"	32'-0"	
30.	1	AFRICA	BAOBAB	48"	24'-0"	30'-0"	5000 LB	1'-2"	31'-2"	31'-2"	
31.	1	AFRICA	ACACIA	11"	15'-0"	14'-0"	600 LB	2'-6"	17'-6"	32'-0"	
32.	1	AFRICA	ACACIA	26"	23'-0"	24'-0"	1800 LB	1'-2"	24'-2"	24'-2"	
33.	1	AFRICA	ACACIA	30"	24'-0"	28'-0"	2000 LB	4'-0"	32'-0"	32'-0"	
34.	1	AFRICA	ACACIA	26"	23'-0"	24'-0"	1800 LB	0'-10"	23'-10"	23'-10"	
35.	1	AFRICA	BAOBAB	72"	30'-0"	24'-0"	5500 LB	0'-0"	30'-0"	30'-0"	
36.	1	AFRICA	ACACIA	18"	28'-0"	18'-0"	1400 LB	0'-6"	28'-6"	28'-6"	
37.	1	AFRICA	AFRICAL OIL PALM (CLUSTER OF 3)	30"	30'-0"	16'-0"	1800 LB	0'-0"	30'-0"	30'-0"	
38.	1	AFRICA	AFRICAN FAN PALM	11"	20'-0"	11'-0"	750 LB	0'-0"	20'-0"	20'-0"	
39.	1	AFRICA	UMBRELLA THORN	12"	12'-0"	12'-0"	600 LB	7'-6"	19'-6"	34'-6"	
40.	1	AFRICA	DEAD UMBRELLA THORN	30"	16'-0"	10'-0"	600 LB	0'-0"	16'-0"	39'-10"	
41.	1	AFRICA	DEAD UMBRELLA THORN	30"	12'-0"	10'-0"	500 LB	17'-0"	29'-0"	40'-0"	
42.	4	CRETACEOUS	LARGE CYPRESS (DEAD)	40"	38'-0"	10'-0"	1500 LB	0'-0"	38'-0"	38'-0"	
43.	4	JURASSIC	REDWOOD DEAD	40"	38'-0"	10'-0"	1500 LB	0'-0"	38'-0"	38'-0"	
44.	3	N. AMERICA	TOTEM POLE	32"	35'-0"	20'-0"	2009 LB	0'-0"	35'-0"	35'-0"	

1 TREE LAYOUT - TREE TYPES
3/32" = 1'-0"

BAYSTONE
1010 E. COMMERCIAL ROW RENO, NV. 89512
510.786.9663
INFO@BAYSTONE.COM
WWW.BAYSTONE.COM

THE DESIGNS / DRAWINGS SHOWN AND DESCRIBED HEREIN INCLUDING ALL TECHNICAL DRAWINGS, GRAPHIC REPRESENTATIONS & MODELS THERE OF, ARE PROPRIETARY & CANNOT BE COPIED, DUPLICATED OR COMMERCIALLY EXPLOITED IN WHOLE OR IN PART WITHOUT THE SOLE AND EXPRESS WRITTEN PERMISSION FROM BAYSTONE INC. © 2021 BAYSTONE. ALL RIGHTS RESERVED.

PROJECT NAME:
WORLD WILDLIFE HERITAGE MUSEUM
PRIVATE STORAGE WAREHOUSE, 1100 EVORA ROAD, CONCORD, CALIFORNIA 94520

PROJECT NUMBER: **1000**

DATE: 06 MARCH, 2023

PROJECT MANAGER: JC

DRAWN BY: BS

CHECKED BY: JC

REVISIONS

SEAL

UNLESS A PROFESSIONAL SEAL WITH SIGNATURE AND DATE IS AFFIXED, THIS DOCUMENT IS PRELIMINARY AND IS NOT INTENDED FOR CONSTRUCTION, RECORDING PURPOSES, OR IMPLEMENTATION

SHEET TITLE: **TREE LAYOUT - TREE TYPES**

DATE AND TIME STAMP: 3/8/2023 12:24:32 PM

SHEET NUMBER: **A16.01**

LEGEND - SUBCONTRACTORS	
	PRARIE MOUNTAIN
	CEMROCK
	KANATI
	KHS&S
	BLUE RHINO

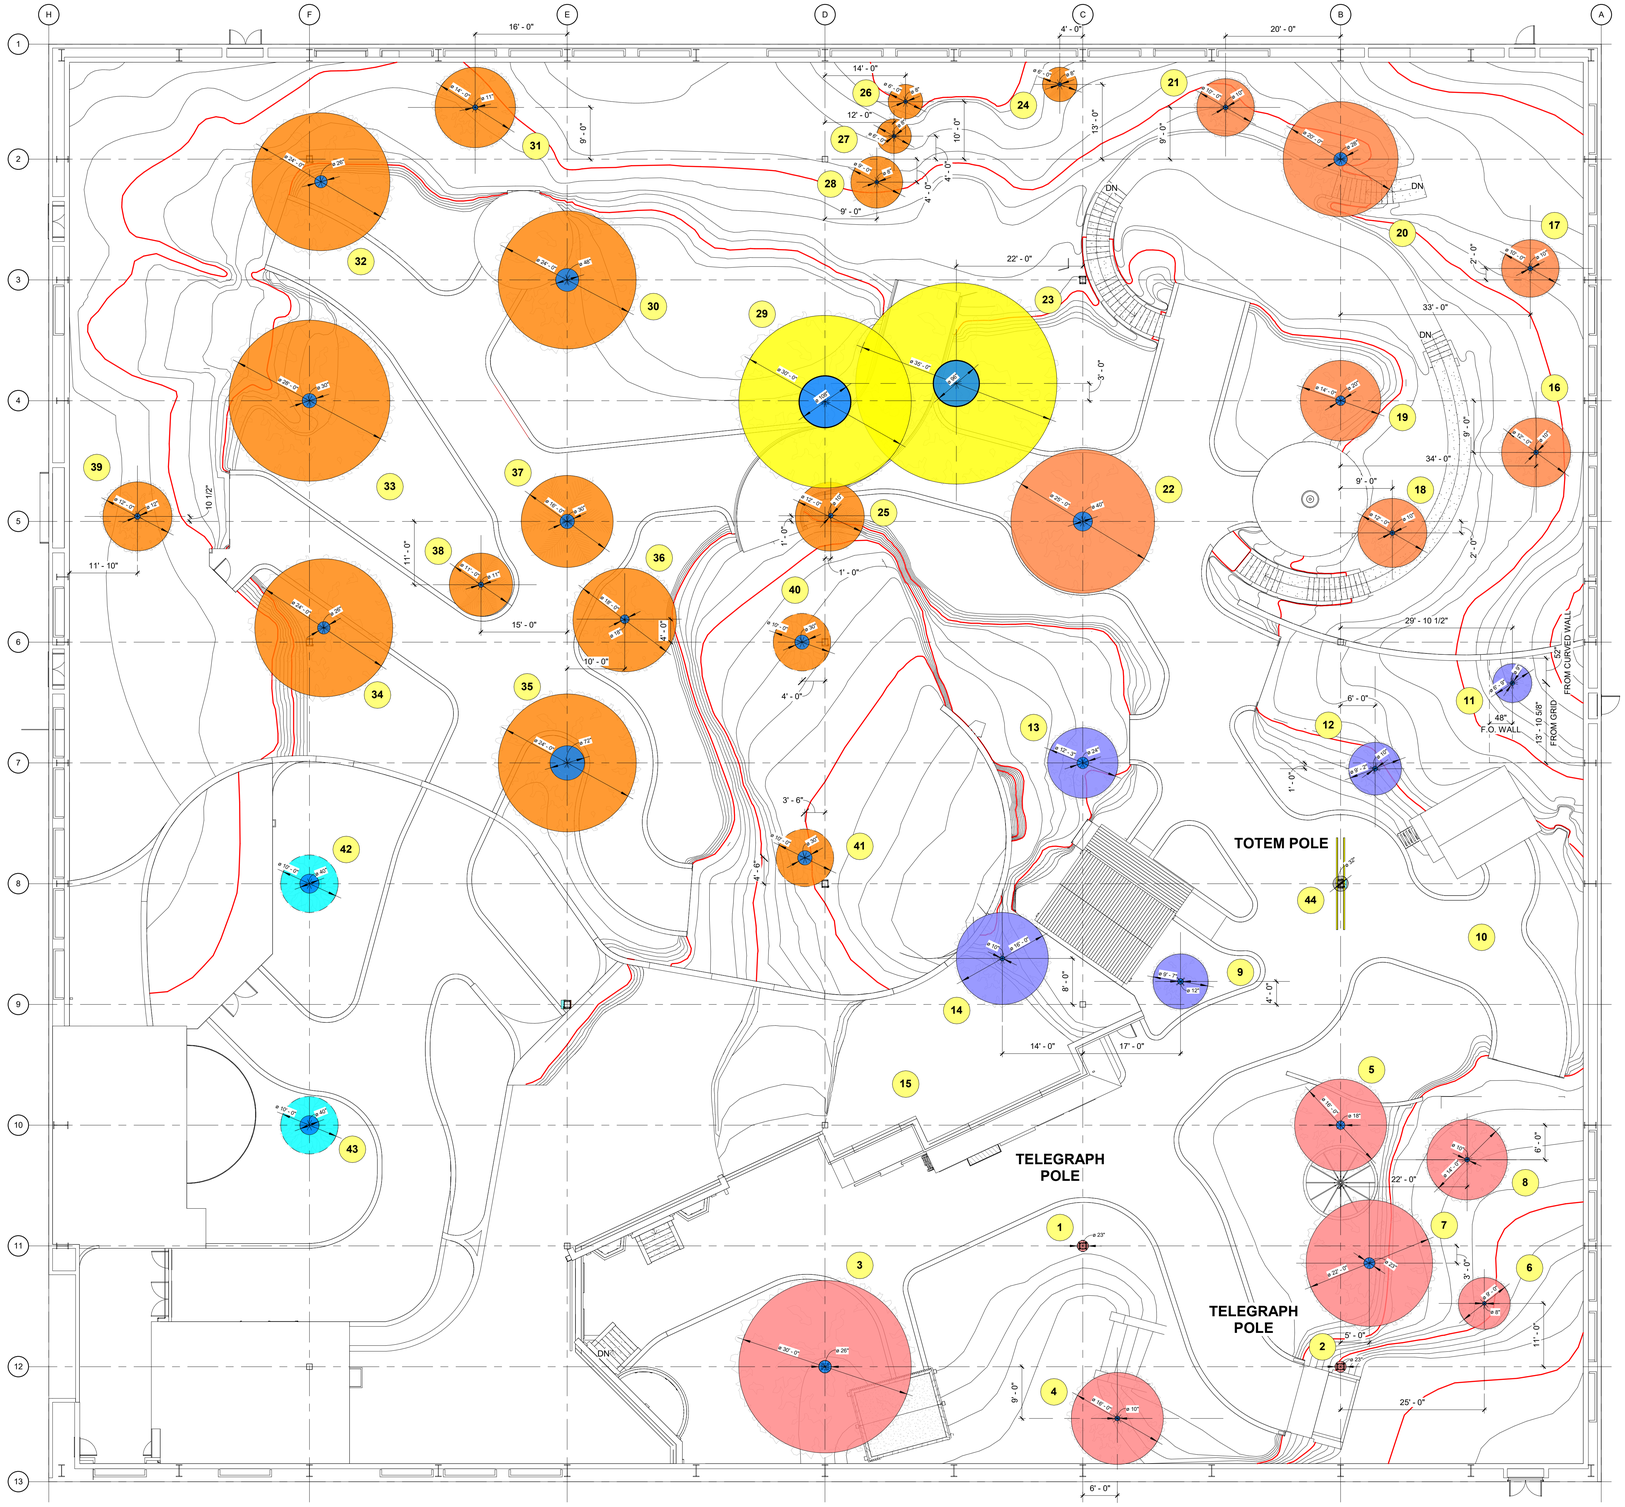

1 TREE LAYOUT - SUB CONTRACTORS
3/32" = 1'-0"

TREE SCHEDULE

REF. NO.	QUAD	AREA	TREE TYPE	TRUNK ⌀	HT.	CANOPY ⌀	ESTIMATED WEIGHT	FLOOR/CEILING JOIST TO BASE PLATE	FLOOR/ CEILING TO TOP OF TREE	MUSEUM FLOOR TO TOP OF TREE	SUB-CONTRACTORS
1.	3	N. AMERICA	TELEGRAPH POLE	23"	32'-0"	NA	2098 LB	0'-11 1/2"	32'-11 1/2"	32'-11 1/2"	
2.	3	N. AMERICA	TELEGRAPH POLE	23"	23'-0"	NA	1708 LB	8'-8 1/2"	31'-8 1/2"	42'-2 1/2"	
3.	3	N. AMERICA	AMERICAN OAK	26"	32'-0"	30'-0"	5023 LB	2'-0"	34'-0"	34'-0"	
4.	3	N. AMERICA	AMERICAN OAK	10"	18'-0"	16'-0"	1253 LB	4'-8"	22'-8"	22'-8"	
5.	3	N. AMERICA	WESTERN SPRUCE	18"	22'-0"	16'-0"	2009 LB	3'-0"	24'-9"	24'-9"	
6.	3	N. AMERICA	WESTERN SPRUCE	8"	17'-0"	9'-0"	1144 LB	4'-0"	21'-0"	35'-6"	
7.	3	N. AMERICA	PINE	23"	30'-0"	22'-0"	1670 LB	3'-0"	33'-0"	33'-0"	
8.	3	N. AMERICA	PINE	10"	17'-0"	14'-0"	1184 LB	4'-9"	21'-9"	32'-3"	
9.	3	N. AMERICA	PINE (PONDEROSA)	12"	24'-0"	9'-7"	2800 LB	0'-6"	24'-6"	24'-6"	
10.	3	N. AMERICA	THEMING BY BSI								
11.	3	N. AMERICA	PINE (LODGEPOLE)	9"	15'-0"	6'-9"	1250 LB	6'-0"	21'-0"	35'-6"	
12.	3	N. AMERICA	PINE (LODGEPOLE)	10"	18'-0"	9'-2"	2100 LB	7'-0"	25'-0"	25'-0"	
13.	3	N. AMERICA	PONDEROSA PINE	24"	30'-0"	12'-3"	4800 LB	0'-6"	30'-6"	41'-0"	
14.	3	N. AMERICA	WESTERN JUNIPER	10"	17'-0"	16'-0"	2700 LB	4'-6"	21'-6"	33'-6"	
15.	3	N. AMERICA	THEMING BY BSI								
16.	2	ASIA	TAJIKISTAN JUNIPER	10"	17'-0"	12'-0"	750 LB	3'-2"	20'-2"	34'-8"	
17.	2	ASIA	TAJIKISTAN JUNIPER	10"	12'-0"	10'-0"	400 LB	2'-0"	14'-6"	34'-6"	
18.	2	ASIA	MONGOLIAN POPLAR	10"	20'-0"	12'-0"	1500 LB	2'-0"	22'-6"	32'-6"	
19.	2	ASIA	MONGOLIAN POPLAR	20"	25'-0"	14'-0"	2500 LB	4'-0"	29'-0"	29'-0"	
20.	2	EUROPE	ENGLISH OAK	28"	20'-0"	20'-0"	1800 LB	2'-0"	22'-0"	36'-6"	
21.	2	EUROPE	HAZEL TREE	10"	12'-0"	10'-0"	500 LB	3'-6"	15'-6"	30'-0"	
22.	2	SO. AMERICA	ARAUCARIA - MONKEY PUZZLE	40"	36'-0"	25'-0"	7000 LB	0'-0"	36'-0"	36'-0"	
23.	2	SO. AMERICA	KAPOK - AMAZON'S FATHER	96"	36'-0"	35'-0"	10580 LB	0'-0"	36'-0"	36'-0"	
24.	2	SO. AMERICA	JELLY PALM	8"	10'-0"	6'-0"	200 LB	10'-6"	20'-6"	35'-0"	
25.	2	AUSTRALIA	ACAI PALM (CLUSTER OF 3)	10"	24'-0"	12'-0"	1200 LB	2'-0"	26'-0"	26'-0"	
26.	1	AFRICA	RAPHIA PALM	8"	10'-0"	6'-0"	200 LB	9'-0"	19'-0"	39'-6"	
27.	1	AFRICA	RAPHIA PALM (SIM)	8"	10'-0"	6'-0"	200 LB	4'-0"	14'-0"	34'-6"	
28.	1	AFRICA	RAPHIA PALM (SIM)	8"	15'-0"	9'-0"	200 LB	8'-0"	23'-0"	35'-6"	
29.	1	AFRICA	GIANT OLIVE	108"	32'-0"	30'-0"	10800 LB	0'-0"	32'-0"	32'-0"	
30.	1	AFRICA	BAOBAB	48"	24'-0"	30'-0"	5000 LB	1'-2"	31'-2"	31'-2"	
31.	1	AFRICA	ACACIA	11"	15'-0"	14'-0"	600 LB	2'-6"	17'-6"	32'-0"	
32.	1	AFRICA	ACACIA	26"	23'-0"	24'-0"	1800 LB	1'-2"	24'-2"	24'-2"	
33.	1	AFRICA	ACACIA	30"	24'-0"	28'-0"	2000 LB	4'-0"	32'-0"	32'-0"	
34.	1	AFRICA	ACACIA	26"	23'-0"	24'-0"	1800 LB	0'-10"	23'-10"	23'-10"	
35.	1	AFRICA	BAOBAB	72"	30'-0"	24'-0"	5500 LB	0'-0"	30'-0"	30'-0"	
36.	1	AFRICA	ACACIA	18"	28'-0"	18'-0"	1400 LB	0'-6"	28'-0"	28'-6"	
37.	1	AFRICA	AFRICAL OIL PALM (CLUSTER OF 3)	30"	30'-0"	16'-0"	1800 LB	0'-0"	30'-0"	30'-0"	
38.	1	AFRICA	AFRICAN FAN PALM	11"	20'-0"	11'-0"	750 LB	0'-0"	20'-0"	20'-0"	
39.	1	AFRICA	UMBRELLA THORN	12"	12'-0"	12'-0"	600 LB	7'-6"	19'-6"	34'-6"	
40.	1	AFRICA	DEAD UMBRELLA THORN	30"	16'-0"	10'-0"	600 LB	0'-0"	16'-0"	39'-10"	
41.	1	AFRICA	DEAD UMBRELLA THORN	30"	12'-0"	10'-0"	500 LB	17'-0"	29'-0"	40'-0"	
42.	4	CRETACEOUS	LARGE CYPRESS (DEAD)	40"	38'-0"	10'-0"	1500 LB	0'-0"	38'-0"	38'-0"	
43.	4	JURASSIC	REDWOOD DEAD	40"	38'-0"	10'-0"	1500 LB	0'-0"	38'-0"	38'-0"	
44.	3	N. AMERICA	TOTEM POLE	32"	35'-0"	20'-0"	2009 LB	0'-0"	35'-0"	35'-0"	

BAYSTONE
1010 E. COMMERCIAL ROW RENO, NV. 89512
510.786.9663
INFO@BAYSTONE.COM
WWW.BAYSTONE.COM

THE DESIGNS / DRAWINGS SHOWN AND DESCRIBED HEREIN INCLUDING ALL TECHNICAL DRAWINGS, GRAPHIC REPRESENTATIONS & MODELS THERE OF, ARE PROPRIETARY & CANNOT BE COPIED, DUPLICATED OR COMMERCIALLY EXPLOITED IN WHOLE OR IN PART WITHOUT THE SOLE AND EXPRESS WRITTEN PERMISSION FROM BAYSTONE INC.
© 2021 BAYSTONE. ALL RIGHTS RESERVED.

PROJECT NAME:
WORLD WILDLIFE HERITAGE MUSEUM
PRIVATE STORAGE WAREHOUSE, 1100 EVORA ROAD, CONCORD, CALIFORNIA 94520

PROJECT NUMBER: **1000**

DATE: 06 MARCH, 2023
PROJECT MANAGER: JC
DRAWN BY: BS
CHECKED BY: JC
REVISIONS

SEAL

UNLESS A PROFESSIONAL SEAL WITH SIGNATURE AND DATE IS AFFIXED, THIS DOCUMENT IS PRELIMINARY AND IS NOT INTENDED FOR CONSTRUCTION, RECORDING PURPOSES, OR IMPLEMENTATION

SHEET TITLE
TREE LAYOUT - SUBCONTRACTORS

DATE AND TIME STAMP
3/8/2023 12:24:52 PM

SHEET NUMBER
A16.02

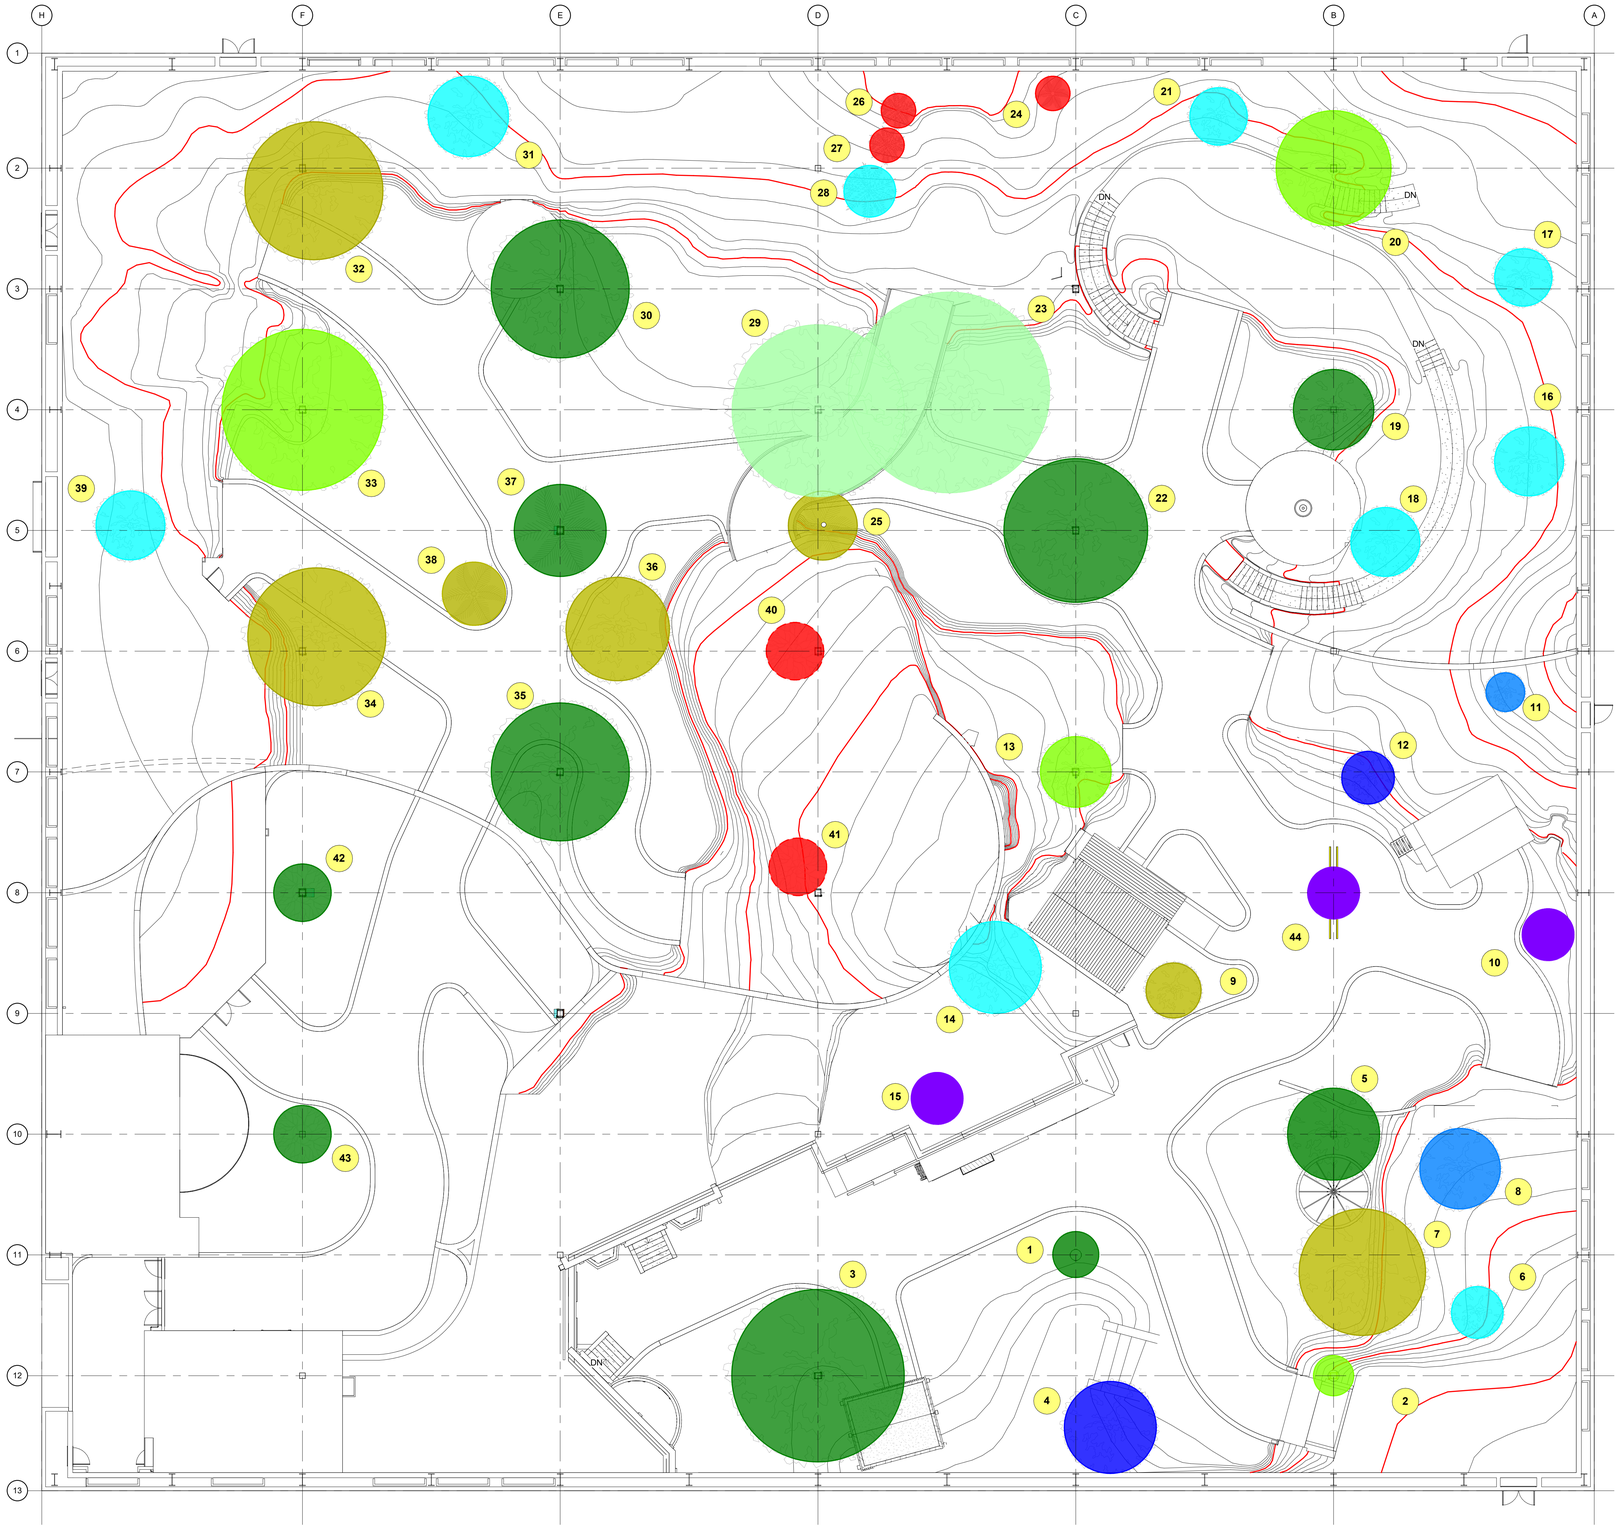

1 **TREE LAYOUT - ATTACHMENT DETAIL**
3/32" = 1'-0"

LEGEND - ATTACHMENT DETAILS

	COLOR CODE	TYPE - NOTE	TREE NOS.	DETAILS REF.	COUNT
		NO BASE DETAIL TREES DO NOT HAVE BASE DETAIL. WILL BE EMBEDDED IN EPS ONLY. NO DETAIL AT CEILING JOIST REQUIRED.	24, 26, 27, 40, 41		5
BY BSI		**THEMING BY BSI**	10, 15, 44	A16.11	3
BY BSI		**54" X 5" RECEIVER PIPE BY BSI** TUBE STEEL AND BASE PLATE TO FLOOR	6, 14, 16, 17, 18, 21, 28, 31, 39	A16.12 / A16.13	9
BY BSI		**84" X 5" RECEIVER PIPE BY BSI** TUBE STEEL AND BASE PLATE TO FLOOR	8, 11	A16.12 / A16.13	2
BY BSI		**54" X 5" RECEIVER PIPE BY BSI** TUBE STEEL AND BASE PLATE TO CONCRETE SLAB	4,12	A16.12 / A16.13	2
		STRUCTURE WRAP WITH ATTACHMENT BY VENDOR - BEARING FLANGE ABOVE LANDFORM BY BAYSTONE. ENGAGED TO CORE COLUMN.	2, 13, 20, 33	A16.14	4
		STRUCTURE WRAP WITH ATTACHMENT BY VENDOR - BEARING ON CONCRETE. ENGAGED TO CORE COLUMN.	1,3, 5, 19, 22, 30, 35, 37, 42, 43	A16.14	10
		STRUCTURE WITH MOUNTING FLANGE BY VENDOR TO CONCRETE AT ELEVATION 0'-0"	7, 9, 25, 32, 34, 36, 38	A16.15	7
		ENGINEERING AND DESIGN BY KPW/KHS&S	23,29		2

TREE SCHEDULE

REF. NO.	QUAD	AREA	TREE TYPE	TRUNK ⌀	HT.	CANOPY ⌀	ESTIMATED WEIGHT	FLOOR/CEILING JOIST TO BASE PLATE	FLOOR/ CEILING TO TOP OF TREE	MUSEUM FLOOR TO TOP OF TREE	ATTACHMENT DETAIL
1.	3	N. AMERICA	TELEGRAPH POLE	23"	32'-0"	NA	2098 LB	0'-11 1/2"	32'-11 1/2"	32'-11 1/2"	
2.	3	N. AMERICA	TELEGRAPH POLE	23"	23'-0"	NA	1708 LB	8'-8 1/2"	31'-8 1/2"	42'-2 1/2"	
3.	3	N. AMERICA	AMERICAN OAK	26"	32'-0"	30'-0"	5023 LB	2'-0"	34'-0"	34'-0"	
4.	3	N. AMERICA	AMERICAN OAK	10"	18'-0"	16'-0"	1253 LB	4'-8"	22'-8"	22'-8"	
5.	3	N. AMERICA	WESTERN SPRUCE	18"	22'-0"	16'-0"	2009 LB	3'-0"	24'-9"	24'-9"	
6.	3	N. AMERICA	WESTERN SPRUCE	8"	17'-0"	9'-0"	1144 LB	4'-0"	21'-0"	35'-6"	
7.	3	N. AMERICA	PINE	23"	30'-0"	22'-0"	1670 LB	3'-0"	33'-0"	33'-0"	
8.	3	N. AMERICA	PINE	10"	17'-0"	14'-0"	1184 LB	4'-9"	21'-9"	32'-3"	
9.	3	N. AMERICA	PINE (PONDEROSA)	12"	24'-0"	9'-7"	2800 LB	0'-6"	24'-6"	24'-6"	
10.	3	N. AMERICA	THEMING BY BSI								
11.	3	N. AMERICA	PINE (LODGEPOLE)	9"	15'-0"	6'-9"	1250 LB	6'-0"	21'-0"	35'-6"	
12.	3	N. AMERICA	PINE (LODGEPOLE)	10"	18'-0"	9'-2"	2100 LB	7'-0"	25'-0"	25'-0"	
13.	3	N. AMERICA	PONDEROSA PINE	24"	30'-0"	12'-3"	4800 LB	0'-6"	30'-6"	41'-0"	
14.	3	N. AMERICA	WESTERN JUNIPER	10"	17'-0"	16'-0"	2700 LB	4'-6"	21'-6"	33'-6"	
15.	3	N. AMERICA	THEMING BY BSI								
16.	2	ASIA	TAJIKISTAN JUNIPER	10"	17'-0"	12'-0"	750 LB	3'-2"	20'-2"	34'-8"	
17.	2	ASIA	TAJIKISTAN JUNIPER	10"	12'-0"	10'-0"	400 LB	2'-0"	14'-6"	34'-6"	
18.	2	ASIA	MONGOLIAN POPLAR	10"	20'-0"	12'-0"	1500 LB	2'-0"	22'-6"	32'-6"	
19.	2	ASIA	MONGOLIAN POPLAR	20"	25'-0"	14'-0"	2500 LB	4'-0"	29'-0"	29'-0"	
20.	2	EUROPE	ENGLISH OAK	28"	20'-0"	20'-0"	1800 LB	2'-0"	22'-0"	36'-6"	
21.	2	EUROPE	HAZEL TREE	10"	12'-0"	10'-0"	500 LB	3'-6"	15'-6"	30'-0"	
22.	2	SO. AMERICA	ARAUCARIA - MONKEY PUZZLE	40"	36'-0"	25'-0"	7000 LB	0'-0"	36'-0"	36'-0"	
23.	2	SO. AMERICA	KAPOK - AMAZON'S FATHER	96"	36'-0"	35'-0"	10580 LB	0'-0"	36'-0"	36'-0"	
24.	2	SO. AMERICA	JELLY PALM	8"	10'-0"	6'-0"	200 LB	10'-6"	20'-6"	35'-0"	
25.	2	AUSTRALIA	ACAI PALM (CLUSTER OF 3)	10"	24'-0"	12'-0"	1200 LB	2'-0"	26'-0"	26'-0"	
26.	1	AFRICA	RAPHIA PALM	8"	10'-0"	6'-0"	200 LB	9'-0"	19'-0"	39'-6"	
27.	1	AFRICA	RAPHIA PALM (SIM)	8"	10'-0"	6'-0"	200 LB	4'-0"	14'-0"	34'-6"	
28.	1	AFRICA	RAPHIA PALM (SIM)	8"	15'-0"	9'-0"	200 LB	8'-0"	23'-0"	35'-6"	
29.	1	AFRICA	GIANT OLIVE	108"	32'-0"	30'-0"	10800 LB	0'-0"	32'-0"	32'-0"	
30.	1	AFRICA	BAOBAB	48"	24'-0"	30'-0"	5000 LB	1'-2"	31'-2"	31'-2"	
31.	1	AFRICA	ACACIA	11"	15'-0"	14'-0"	600 LB	2'-6"	17'-6"	32'-0"	
32.	1	AFRICA	ACACIA	26"	23'-0"	24'-0"	1800 LB	1'-2"	24'-2"	24'-2"	
33.	1	AFRICA	ACACIA	30"	24'-0"	28'-0"	2000 LB	4'-0"	32'-0"	32'-0"	
34.	1	AFRICA	ACACIA	26"	23'-0"	24'-0"	1800 LB	0'-10"	23'-10"	23'-10"	
35.	1	AFRICA	BAOBAB	72"	30'-0"	24'-0"	5500 LB	0'-0"	30'-0"	30'-0"	
36.	1	AFRICA	ACACIA	18"	28'-0"	18'-0"	1400 LB	0'-6"	28'-0"	28'-6"	
37.	1	AFRICA	AFRICAL OIL PALM (CLUSTER OF 3)	30"	30'-0"	16'-0"	1800 LB	0'-0"	30'-0"	30'-0"	
38.	1	AFRICA	AFRICAN FAN PALM	11"	20'-0"	11'-0"	750 LB	0'-0"	20'-0"	20'-0"	
39.	1	AFRICA	UMBRELLA THORN	12"	12'-0"	12'-0"	600 LB	7'-6"	19'-6"	34'-6"	
40.	1	AFRICA	DEAD UMBRELLA THORN	30"	16'-0"	10'-0"	600 LB	0'-0"	16'-0"	39'-10"	
41.	1	AFRICA	DEAD UMBRELLA THORN	30"	12'-0"	10'-0"	500 LB	17'-0"	29'-0"	40'-0"	
42.	4	CRETACEOUS	LARGE CYPRESS (DEAD)	40"	38'-0"	10'-0"	1500 LB	0'-0"	38'-0"	38'-0"	
43.	4	JURASSIC	REDWOOD DEAD	40"	38'-0"	10'-0"	1500 LB	0'-0"	38'-0"	38'-0"	
44.	3	N. AMERICA	TOTEM POLE	32"	35'-0"	20'-0"	2009 LB	0'-0"	35'-0"	35'-0"	

WORLD WILDLIFE - HERITAGE MUSEUM • CONSERVATION • EDUCATION •

BAYSTONE
1010 E. COMMERCIAL ROW RENO, NV. 89512
510.786.9663
INFO@BAYSTONE.COM
WWW.BAYSTONE.COM

THE DESIGNS / DRAWINGS SHOWN AND DESCRIBED HEREIN INCLUDING ALL TECHNICAL DRAWINGS, GRAPHIC REPRESENTATIONS & MODELS THERE OF, ARE PROPRIETARY & CANNOT BE COPIED, DUPLICATED OR COMMERCIALLY EXPLOITED IN WHOLE OR IN PART WITHOUT THE SOLE AND EXPRESS WRITTEN PERMISSION FROM BAYSTONE INC.
© 2021 BAYSTONE. ALL RIGHTS RESERVED.

PROJECT NAME:
WORLD WILDLIFE HERITAGE MUSEUM
PRIVATE STORAGE WAREHOUSE, 1100 EVORA ROAD, CONCORD, CALIFORNIA 94520

PROJECT NUMBER:
1000

DATE
06 MARCH, 2023

PROJECT MANAGER
JC

DRAWN BY
BS

CHECKED BY
JC

REVISIONS

SEAL

UNLESS A PROFESSIONAL SEAL WITH SIGNATURE AND DATE IS AFFIXED, THIS DOCUMENT IS PRELIMINARY AND IS NOT INTENDED FOR CONSTRUCTION, RECORDING PURPOSES, OR IMPLEMENTATION

SHEET TITLE
TREE LAYOUT - ATTACHMENT DETAILS

DATE AND TIME STAMP
3/8/2023 12:24:57 PM

SHEET NUMBER
A16.03

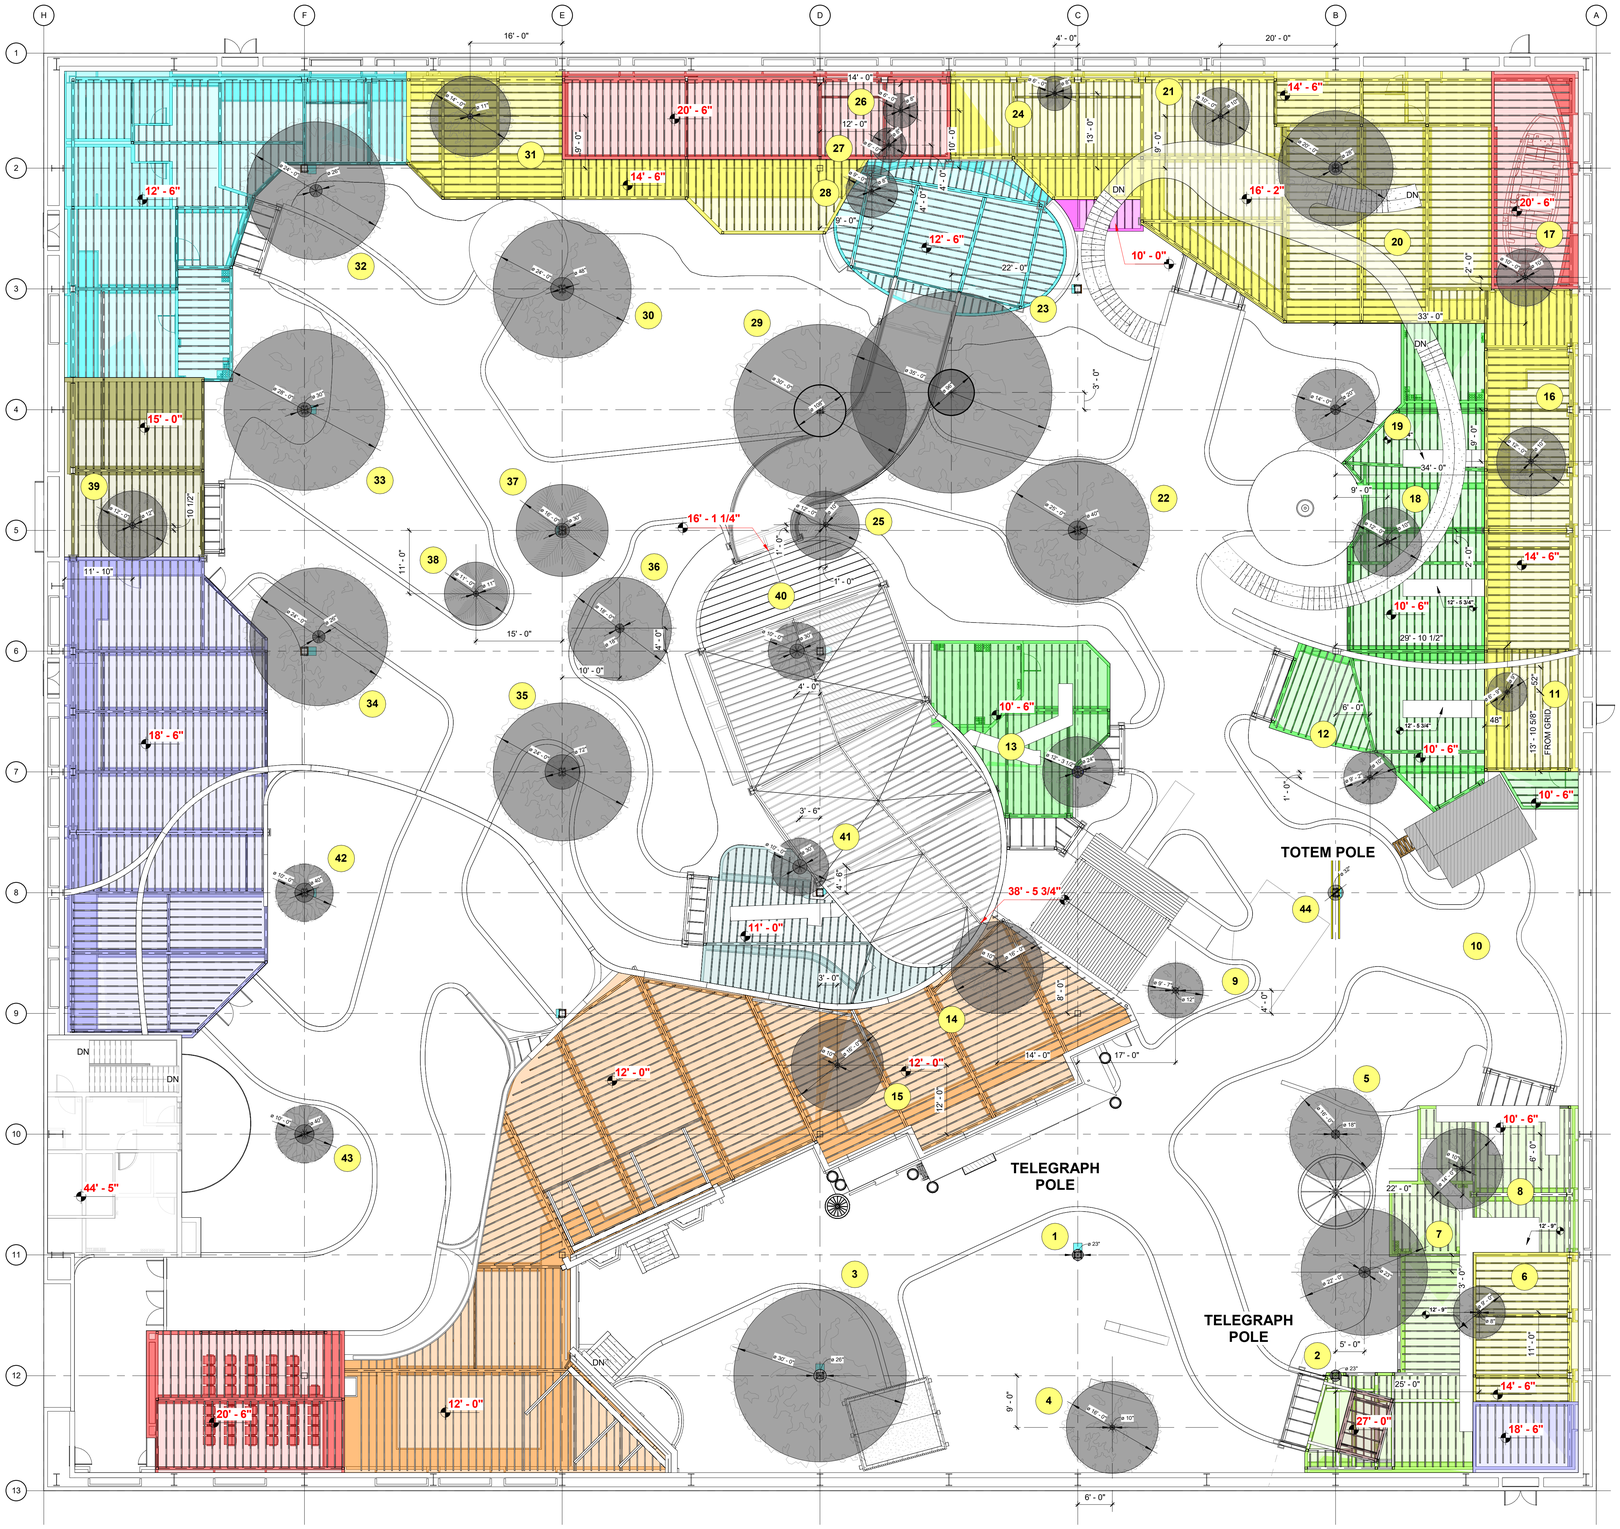

1 **TREE LAYOUT - T.O.S.**
3/32" = 1'-0"

LEGEND - TOS HTS.

	10'-0"
	10'-6"
	11'-0"
	12'-0"
	12'-6"
	14'-6"
	15'-0"
	18'-6"
	20'-6"
	27'-0"

TREE SCHEDULE

REF. NO.	QUAD	AREA	TREE TYPE	TRUNK ⌀	HT.	CANOPY ⌀	ESTIMATED WEIGHT	FLOOR/CEILING JOIST TO BASE PLATE	FLOOR/ CEILING TO TOP OF TREE	MUSEUM FLOOR TO TOP OF TREE
1.	3	N. AMERICA	TELEGRAPH POLE	23"	32'-0"	NA	2098 LB	0'-11 1/2"	32'-11 1/2"	32'-11 1/2"
2.	3	N. AMERICA	TELEGRAPH POLE	23"	23'-0"	NA	1708 LB	8'-8 1/2"	31'-8 1/2"	42'-2 1/2"
3.	3	N. AMERICA	AMERICAN OAK	26"	32'-0"	30'-0"	5023 LB	2'-0"	34'-0"	34'-0"
4.	3	N. AMERICA	AMERICAN OAK	10"	18'-0"	16'-0"	1253 LB	4'-8"	22'-8"	22'-8"
5.	3	N. AMERICA	WESTERN SPRUCE	18"	22'-0"	16'-0"	2009 LB	3'-0"	24'-9"	24'-9"
6.	3	N. AMERICA	WESTERN SPRUCE	8"	17'-0"	9'-0"	1144 LB	4'-0"	21'-0"	35'-6"
7.	3	N. AMERICA	PINE	23"	30'-0"	22'-0"	1670 LB	3'-0"	33'-0"	33'-0"
8.	3	N. AMERICA	PINE	10"	17'-0"	14'-0"	1184 LB	4'-9"	21'-9"	32'-3"
9.	3	N. AMERICA	PINE (PONDEROSA)	12"	24'-0"	9'-7"	2800 LB	0'-6"	24'-6"	24'-6"
10.	3	N. AMERICA	THEMING BY BSI							
11.	3	N. AMERICA	PINE (LODGEPOLE)	9"	15'-0"	6'-9"	1250 LB	6'-0"	21'-0"	35'-6"
12.	3	N. AMERICA	PINE (LODGEPOLE)	10"	18'-0"	9'-2"	2100 LB	7'-0"	25'-0"	25'-0"
13.	3	N. AMERICA	PONDEROSA PINE	24"	30'-0"	12'-3"	4800 LB	0'-6"	30'-6"	41'-0"
14.	3	N. AMERICA	WESTERN JUNIPER	10"	17'-0"	16'-0"	2700 LB	4'-6"	21'-6"	33'-6"
15.	3	N. AMERICA	THEMING BY BSI							
16.	2	ASIA	TAJIKISTAN JUNIPER	10"	17'-0"	12'-0"	750 LB	3'-2"	20'-2"	34'-8"
17.	2	ASIA	TAJIKISTAN JUNIPER	10"	12'-0"	10'-0"	400 LB	2'-0"	14'-6"	34'-6"
18.	2	ASIA	MONGOLIAN POPLAR	10"	20'-0"	12'-0"	1500 LB	2'-0"	22'-6"	32'-6"
19.	2	ASIA	MONGOLIAN POPLAR	20"	25'-0"	14'-0"	2500 LB	4'-0"	29'-0"	29'-0"
20.	2	EUROPE	ENGLISH OAK	28"	20'-0"	20'-0"	1800 LB	2'-0"	22'-0"	36'-6"
21.	2	EUROPE	HAZEL TREE	10"	12'-0"	10'-0"	500 LB	3'-6"	15'-6"	30'-0"
22.	2	SO. AMERICA	ARAUCARIA - MONKEY PUZZLE	40"	36'-0"	25'-0"	7000 LB	0'-0"	36'-0"	36'-0"
23.	2	SO. AMERICA	KAPOK - AMAZON'S FATHER	96"	36'-0"	35'-0"	10580 LB	0'-0"	36'-0"	36'-0"
24.	2	SO. AMERICA	JELLY PALM	8"	10'-0"	6'-0"	200 LB	10'-6"	20'-6"	35'-0"
25.	2	AUSTRALIA	ACAI PALM (CLUSTER OF 3)	10"	24'-0"	12'-0"	1200 LB	2'-0"	26'-0"	26'-0"
26.	1	AFRICA	RAPHIA PALM	8"	10'-0"	6'-0"	200 LB	9'-0"	19'-0"	39'-6"
27.	1	AFRICA	RAPHIA PALM (SIM)	8"	10'-0"	6'-0"	200 LB	4'-0"	14'-0"	34'-6"
28.	1	AFRICA	RAPHIA PALM (SIM)	8"	15'-0"	9'-0"	200 LB	8'-0"	23'-0"	35'-6"
29.	1	AFRICA	GIANT OLIVE	108"	32'-0"	30'-0"	10800 LB	0'-0"	32'-0"	32'-0"
30.	1	AFRICA	BAOBAB	48"	24'-0"	30'-0"	5000 LB	1'-2"	31'-2"	31'-2"
31.	1	AFRICA	ACACIA	11"	15'-0"	14'-0"	600 LB	2'-6"	17'-6"	32'-0"
32.	1	AFRICA	ACACIA	26"	23'-0"	24'-0"	1800 LB	1'-2"	24'-2"	24'-2"
33.	1	AFRICA	ACACIA	30"	24'-0"	28'-0"	2000 LB	4'-0"	32'-0"	32'-0"
34.	1	AFRICA	ACACIA	26"	23'-0"	24'-0"	1800 LB	0'-10"	23'-10"	23'-10"
35.	1	AFRICA	BAOBAB	72"	30'-0"	24'-0"	5500 LB	0'-0"	30'-0"	30'-0"
36.	1	AFRICA	ACACIA	18"	28'-0"	18'-0"	1400 LB	0'-6"	28'-0"	28'-6"
37.	1	AFRICA	AFRICAL OIL PALM (CLUSTER OF 3)	30"	30'-0"	16'-0"	1800 LB	0'-0"	30'-0"	30'-0"
38.	1	AFRICA	AFRICAN FAN PALM	11"	20'-0"	11'-0"	750 LB	0'-0"	20'-0"	20'-0"
39.	1	AFRICA	UMBRELLA THORN	12"	12'-0"	12'-0"	600 LB	7'-6"	19'-6"	34'-6"
40.	1	AFRICA	DEAD UMBRELLA THORN	30"	16'-0"	10'-0"	600 LB	0'-0"	16'-0"	39'-10"
41.	1	AFRICA	DEAD UMBRELLA THORN	30"	12'-0"	10'-0"	500 LB	17'-0"	29'-0"	40'-0"
42.	4	CRETACEOUS	LARGE CYPRESS (DEAD)	40"	38'-0"	10'-0"	1500 LB	0'-0"	38'-0"	38'-0"
43.	4	JURASSIC	REDWOOD DEAD	40"	38'-0"	10'-0"	1500 LB	0'-0"	38'-0"	38'-0"
44.	3	N. AMERICA	TOTEM POLE	32"	35'-0"	20'-0"	2009 LB	0'-0"	35'-0"	35'-0"

BAYSTONE
1010 E. COMMERCIAL ROW RENO, NV. 89512
510.786.9663
INFO@BAYSTONE.COM
WWW.BAYSTONE.COM

THE DESIGNS / DRAWINGS SHOWN AND DESCRIBED HEREIN INCLUDING ALL TECHNICAL DRAWINGS, GRAPHIC REPRESENTATIONS & MODELS THERE OF, ARE PROPRIETARY & CANNOT BE COPIED, DUPLICATED OR COMMERCIALLY EXPLOITED IN WHOLE OR IN PART WITHOUT THE SOLE AND EXPRESS WRITTEN PERMISSION FROM BAYSTONE INC.
© 2021 BAYSTONE. ALL RIGHTS RESERVED.

PROJECT NAME:
WORLD WILDLIFE HERITAGE MUSEUM
PRIVATE STORAGE WAREHOUSE, 1100 EVORA ROAD, CONCORD, CALIFORNIA 94520

PROJECT NUMBER: **1000**

DATE: 06 MARCH, 2023
PROJECT MANAGER: JC
DRAWN BY: BS
CHECKED BY: JC
REVISIONS

SEAL

UNLESS A PROFESSIONAL SEAL WITH SIGNATURE AND DATE IS AFFIXED, THIS DOCUMENT IS PRELIMINARY AND IS NOT INTENDED FOR CONSTRUCTION, RECORDING PURPOSES, OR IMPLEMENTATION

SHEET TITLE
TREE LAYOUT - TOS

DATE AND TIME STAMP
3/8/2023 12:25:53 PM

SHEET NUMBER
A16.04

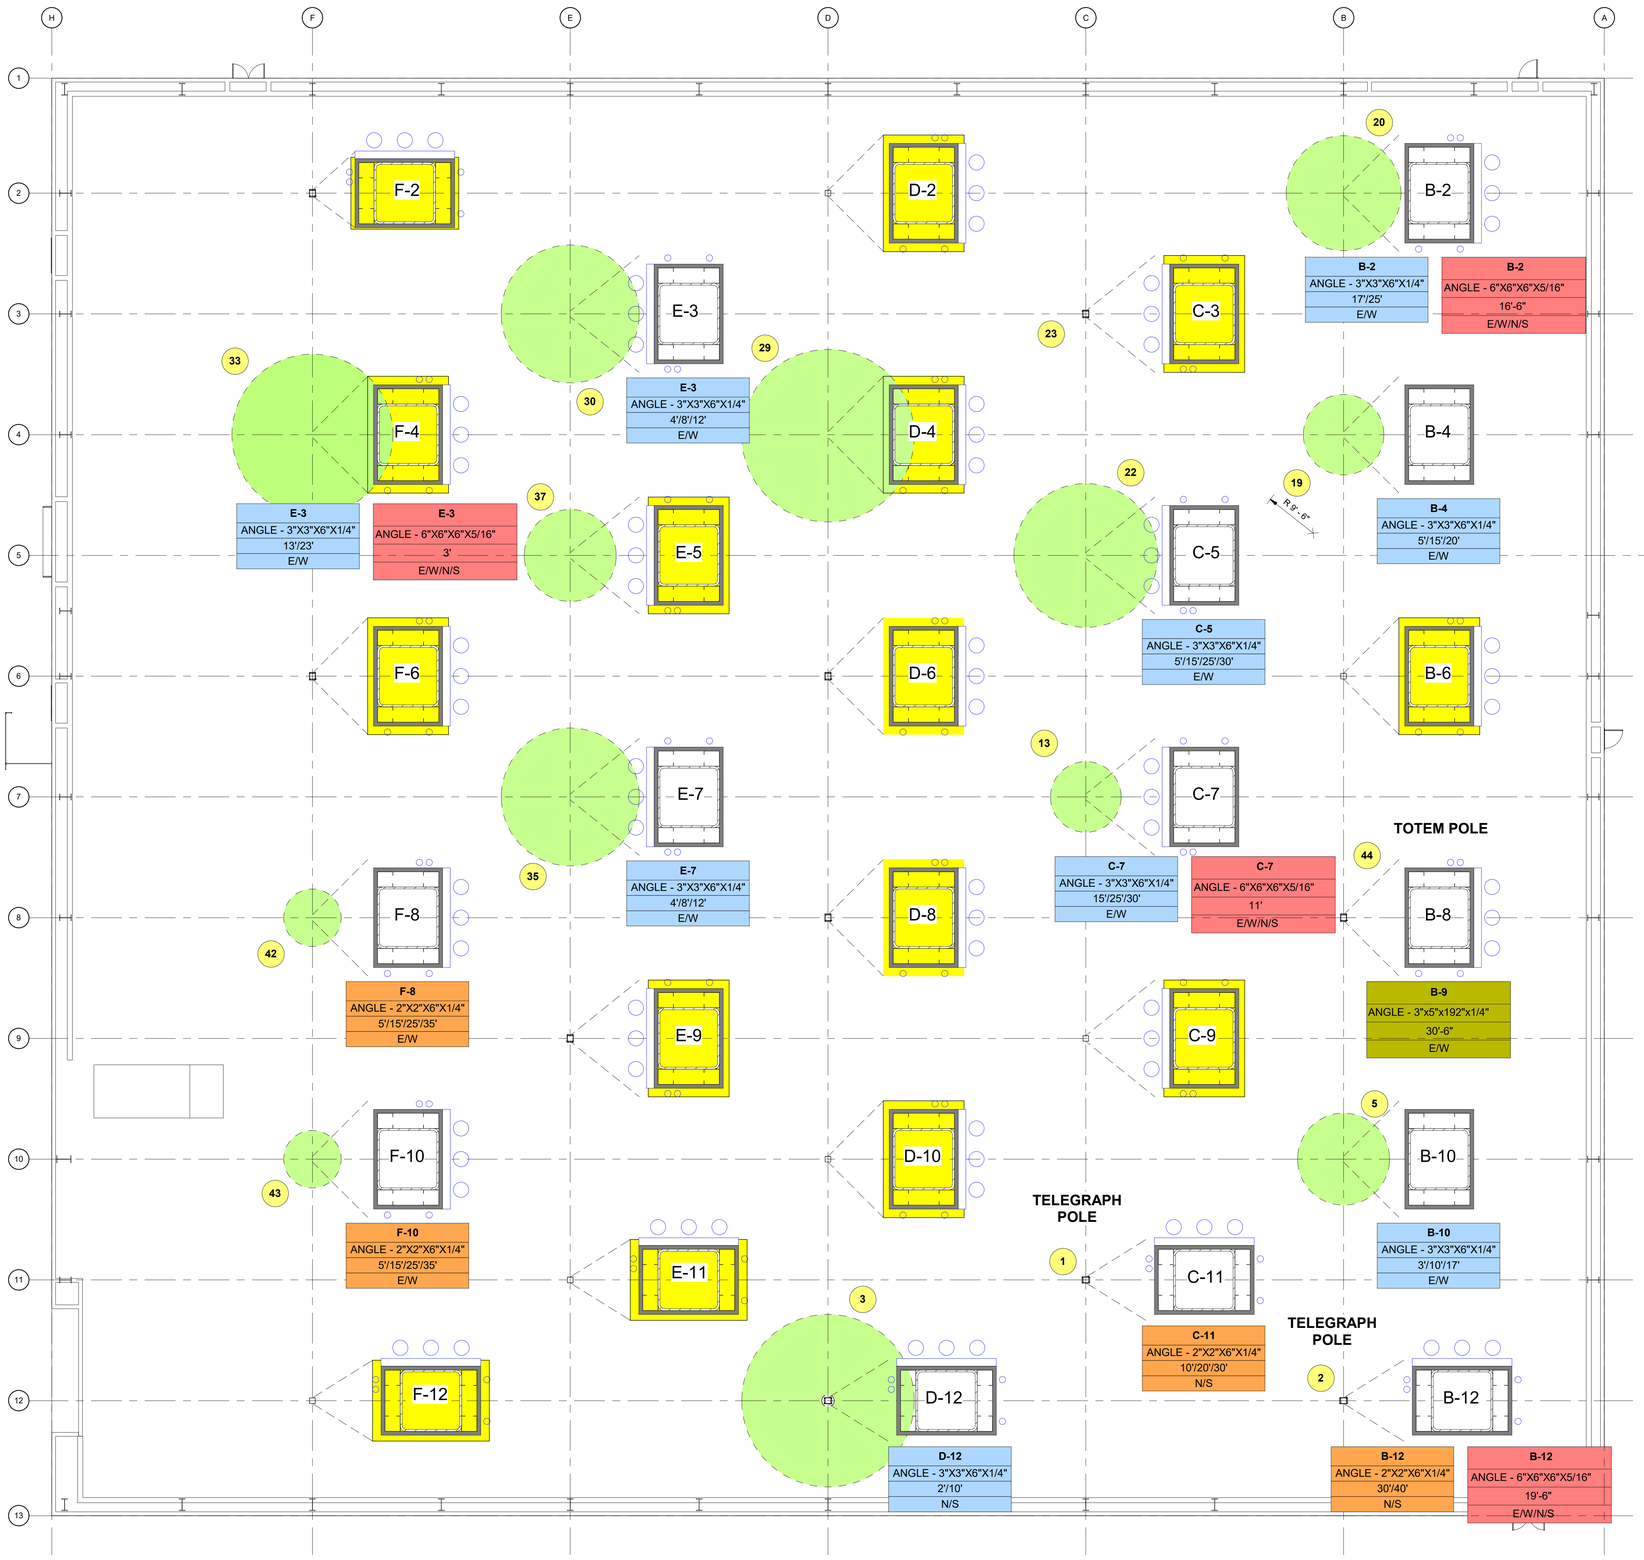

1 **FIRST FLOOR PLAN - COLUMN LAYOUT**
3/32" = 1'-0"

LEGEND - TREE LAYOUT COLUMN PLAN

COLUMN GRID LINE ANGLE - 6"X6"X6"X5/16" ANGLE ELEVATION ANGLE ORIENTATION	6" ANGLE
COLUMN GRID LINE ANGLE - 3"x3"x6"x1/4" ANGLE ELEVATION ANGLE ORIENTATION	3" ANGLE
COLUMN GRID LINE ANGLE - 2"x2"x6"x1/4" ANGLE ELEVATION ANGLE ORIENTATION	2" ANGLE
COLUMN GRID LINE ANGLE - 3"x5"x192"x1/4" ANGLE ELEVATION ANGLE ORIENTATION	TOTEM POLE ANGLE

HIGHLIGHTED COLUMNS DO NOT RECEIVE ANGLES

TREE

0 TREE NUMBER

NOTES

1. COLUMNS C-5, C-11, B-8, B-12, D-4, F-8, F-10. RECEIVE LEVEL FIRE TAPE TO 30' AND LEVEL 4 ABOVE
2. ALL OTHER COLUMNS RECEIVE FULL HEIGHT LEVEL 4 FINISH.
3. COLUMNS C-11, B-12, F-8, F-10: RECEIVE 2" X 2" X 6" X 1/4" ANGLE. SEE DETAILS A11.09
4. ALL OTHER COLUMNS RECEIVE 3"X3"X6"X1/4" ANGLE

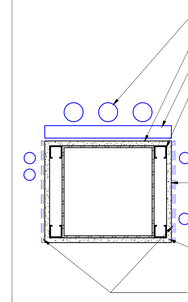

2 **DETAIL - 1HR COLUMN**
1 1/2" = 1'-0"

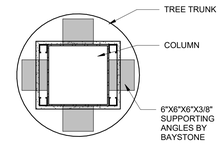

3 **DETAIL - PLAN - TREE NO 2,13,20**
1" = 1'-0"

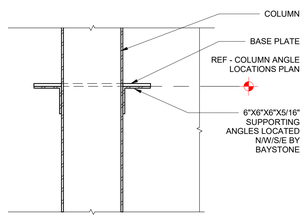

4 **DETAIL - SECTION TREE NO 2,13,20**
1" = 1'-0"

BAYSTONE
1010 E. COMMERCIAL ROW RENO, NV. 89512
510.786.9663
INFO@BAYSTONE.COM
WWW.BAYSTONE.COM

THE DESIGNS / DRAWINGS SHOWN AND DESCRIBED HEREIN INCLUDING ALL TECHNICAL DRAWINGS, GRAPHIC REPRESENTATIONS & MODELS THERE OF, ARE PROPRIETARY & CANNOT BE COPIED, DUPLICATED OR COMMERCIALLY EXPLOITED IN WHOLE OR IN PART WITHOUT THE SOLE AND EXPRESS WRITTEN PERMISSION FROM BAYSTONE INC. © 2021 BAYSTONE. ALL RIGHTS RESERVED.

PROJECT NAME:
WORLD WILDLIFE HERITAGE MUSEUM
PRIVATE STORAGE WAREHOUSE, 1100 EVORA ROAD, CONCORD, CALIFORNIA 94520

PROJECT NUMBER: **1000**

DATE: 06 MARCH, 2023
PROJECT MANAGER: JC
DRAWN BY: BS
CHECKED BY: JC
REVISIONS

SEAL

UNLESS A PROFESSIONAL SEAL WITH SIGNATURE AND DATE IS AFFIXED, THIS DOCUMENT IS PRELIMINARY AND IS NOT INTENDED FOR CONSTRUCTION, RECORDING PURPOSES, OR IMPLEMENTATION

SHEET TITLE
TREE LAYOUT - COLUMN ANGLE LOCATIONS

DATE AND TIME STAMP: 3/8/2023 12:25:57 PM

SHEET NUMBER
A16.05



AFRICAN FAN PALM

SCIENTIFIC NAME - TAHINA SPECTABILIS

38 11"/20'/11



AFRICAN OIL PALM

SCIENTIFIC NAME - ELAEIS GUINEENSIS

37 COLUMN/30"/30'/16'



ACACIA

SCIENTIFIC NAME - ACACIA

31 11"/15'/14'

32 COLUMN/26"/23'/24'

34 COLUMN/26"/23'/24'

33 COLUMN/72"/28'/24'

36 18"/28'/18'



BAOBAB

SCIENTIFIC NAME - ADANSONIA

30 COLUMN/48"/30'/24'

35 COLUMN/26"/30'/24'



GIANT OLIVE

SCIENTIFIC NAME - OLEA EUROPAEA

29 COLUMN/108"/32'/30'



RAPHIA PALM

SCIENTIFIC NAME - RAPHIA

26 8"/10'/6'

27 8"/10'/6'

28 8"/15'/9'



AUSTRALIAN ARENGA PALM

SCIENTIFIC NAME - ARENGA AUSTRALASICA

25 10"/24'/12'



JELLY PALM

SCIENTIFIC NAME - BUTIA CAPITATA

24 8"/10'/6'



UMBRELLA THORN

SCIENTIFIC NAME - VACHELLIA TORTILIS

39 12"/12'/12'



DEAD UMBRELLA THORN

SCIENTIFIC NAME - VACHELLIA TORTILIS

40 COLUMN/30"/16'/10'

41 COLUMN/30"/12'/10'

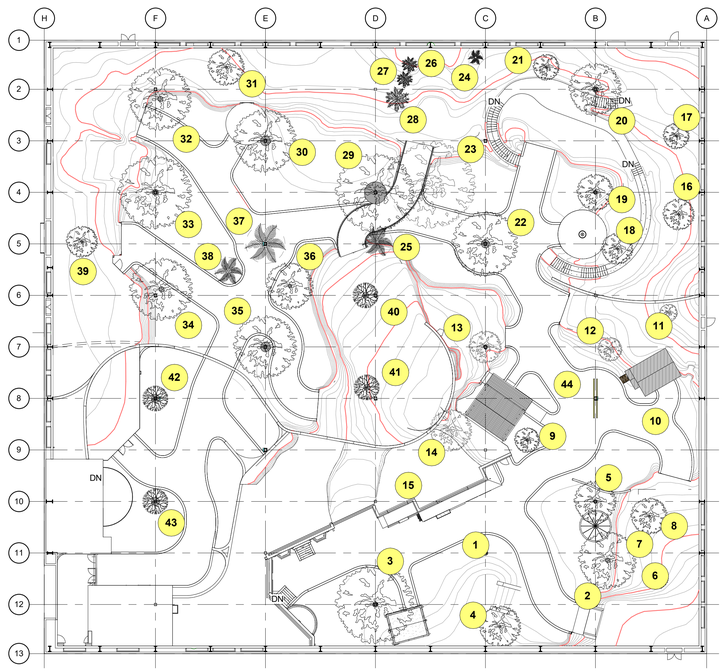



ARAUCARIA - MONKEY PUZZLE

SCIENTIFIC NAME - ARAUCARIA ARAUCANA

22 COLUMN/40"/36'/25'



KAPOK - AMAZON'S FATHER

SCIENTIFIC NAME - CEIBA PENTANDRA

23 96"/36'/35'



ENGLISH OAK

SCIENTIFIC NAME - QUERCUS ROBUR

20 COLUMN/28"/20'/20'



LARGE CYPRESS (DEAD)

SCIENTIFIC NAME - CUPRESSUS MACROCARPA

42 COLUMN/40"/38'/10'



REDWOOD DEAD

SCIENTIFIC NAME - SEQUOIOIDEAE

43 COLUMN/40"/38'/10'



TOTEM POLE

44 COLUMN/32"/35'/20'



HAZEL TREE

SCIENTIFIC NAME - CORYLUS

21 10"/12'/10'



MONGOLIAN POPLAR

SCIENTIFIC NAME - POPULUS SUAVEOLENS

18 10"/20'/12'

19 COLUMN/20"/25'/14'



COTTONWOOD

SCIENTIFIC NAME - POPULUS DELTOIDES

3 COLUMN/26"/32'/30'



AMERICAN OAK

SCIENTIFIC NAME - QUERCUS ALBA

4 10"/18'/16'



WESTERN SPRUCE

SCIENTIFIC NAME - PICEA SITCHENSIS

5 COLUMN/18"/22'/16'

6 8"/17'/9'



PINE TREE

SCIENTIFIC NAME - PINUS

7 23"/30'/22'

8 10"/17'/14'



PONDEROSA PINE

SCIENTIFIC NAME - PINUS PONDEROSA

9 12"/24'/9'-7"

13 COLUMN/24"/30'/12'-3 1/2"



INCENSE CEDAR

SCIENTIFIC NAME - CALOCEDRUS DECURRENS

10 84"/34'/17'



LODGEPOLE PINE

SCIENTIFIC NAME - PINUS CONTORTA

11 9"/15'/6'-9"

12 10"/18'/9'-2"



WESTERN JUNIPER

SCIENTIFIC NAME - JUNIPERUS OCCIDENTALIS

14 10"/17'/16'

15 10"/17'/16'



TAJIKISTAN JUNIPER

SCIENTIFIC NAME - JUNIPERUS SERAVSCHANICA

16 10"/17'/12'

17 10"/12'/10'

KEY

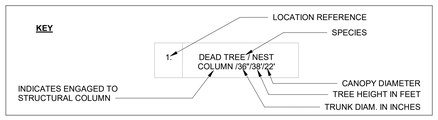

WORLD WILDLIFE · HERITAGE MUSEUM · CONSERVATION · EDUCATION

BAYSTONE

1010 E. COMMERCIAL ROW RENO, NV. 89512
510.786.9663
INFO@BAYSTONE.COM
WWW.BAYSTONE.COM

THE DESIGNS / DRAWINGS SHOWN AND DESCRIBED HEREIN INCLUDING ALL TECHNICAL DRAWINGS, GRAPHIC REPRESENTATIONS & MODELS THEREOF, ARE PROPRIETARY & CANNOT BE COPIED, DUPLICATED OR COMMERCIALLY EXPLOITED IN WHOLE OR IN PART WITHOUT THE SOLE AND EXPRESS WRITTEN PERMISSION FROM BAYSTONE INC. © 2021 BAYSTONE. ALL RIGHTS RESERVED.

PROJECT NAME: **WORLD WILDLIFE HERITAGE MUSEUM**

PRIVATE STORAGE WAREHOUSE, 1100 EVORA ROAD, CONCORD, CALIFORNIA 94520

PROJECT NUMBER: **1000**

DATE 06 MARCH, 2023

PROJECT MANAGER JC

DRAWN BY BS

CHECKED BY JC

REVISIONS

SEAL

UNLESS A PROFESSIONAL SEAL WITH SIGNATURE AND DATE IS AFFIXED, THIS DOCUMENT IS PRELIMINARY AND IS NOT INTENDED FOR CONSTRUCTION, RECORDING PURPOSES, OR IMPLEMENTATION

SHEET TITLE **TREE LAYOUT - STUDY**

DATE AND TIME STAMP 3/8/2023 12:26:06 PM

SHEET NUMBER **A16.06**

REF. A15.08 - FOR ACC BOX LOCATION AND DETAILS

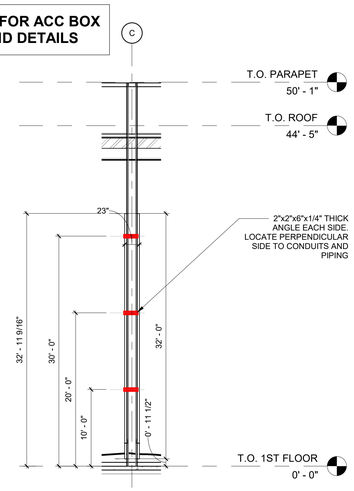

1 **SECTION - TELEGRAPH POLE**
1/8" = 1'-0"

C-11

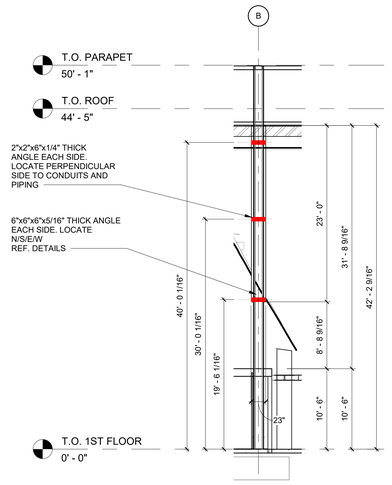

2 **SECTION - TELEGRAPH POLE**
1/8" = 1'-0"

B-12

REF. A15.12 - FOR ACC BOX LOCATION AND DETAILS

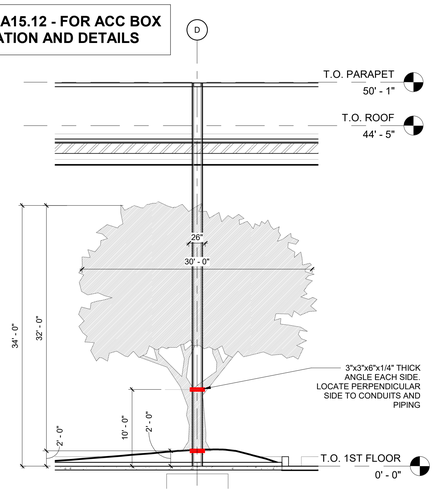

3 **SECTION - COTTONWOOD**
1/8" = 1'-0"

D-12

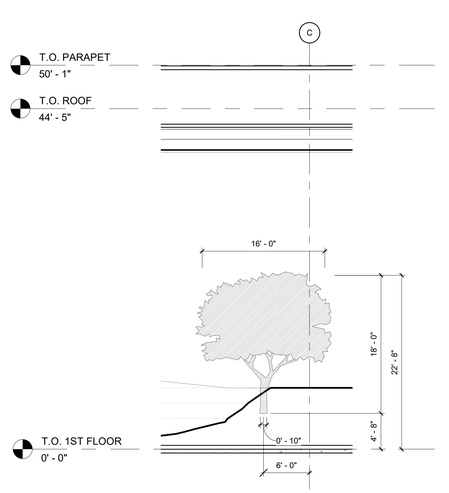

4 **SECTION - AMERICAN OAK**
1/8" = 1'-0"

5 **SECTION - WESTERN SPRUCE**
1/8" = 1'-0"

B-10

6 **SECTION - WESTERN SPRUCE**
1/8" = 1'-0"

7 **SECTION - PINE**
1/8" = 1'-0"

8 **SECTION - PINE**
1/8" = 1'-0"

9 **SECTION - PONDEROSA PINE**
1/8" = 1'-0"

11 **SECTION - LODGEPOLE PINE**
1/8" = 1'-0"

12 **SECTION - LODGEPOLE PINE**
1/8" = 1'-0"

LEGEND - COLUMN ATTACHMENT

	ENGAGED TO STRUCTURAL COLUMN
	BASE PLATE TO CONCRETE SLAB WITH EXPANSION BOLTS
	BASE PLATE TO CEILING JOIST BLOCKING W. LAG BOLTS
	DESIGN, DETAILS AND ENGINEERING BY KHSS

NOTE:

FOR THE ACC BOX LOCATION REF. COLUMN LAYOUT DRAWINGS FOR THE FOLLOWING TREES

TREE NO - 1
TREE NO - 3
TREE NO - 13
TREE NO - 20
TREE NO - 22
TREE NO - 19
TREE NO - 30
TREE NO - 32
TREE NO - 33
TREE NO - 37
TREE NO - 42
TREE NO - 43
TREE NO - 44

KEY PLAN

BAYSTONE
1010 E. COMMERCIAL ROW RENO, NV. 89512
510.786.9663
INFO@BAYSTONE.COM
WWW.BAYSTONE.COM

THE DESIGNS / DRAWINGS SHOWN AND DESCRIBED HEREIN INCLUDING ALL TECHNICAL DRAWINGS, GRAPHIC REPRESENTATIONS & MODELS THERE OF, ARE PROPRIETARY & CANNOT BE COPIED, DUPLICATED OR COMMERCIALLY EXPLOITED IN WHOLE OR IN PART WITHOUT THE SOLE AND EXPRESS WRITTEN PERMISSION FROM BAYSTONE INC. © 2021 BAYSTONE. ALL RIGHTS RESERVED.

PROJECT NAME:
WORLD WILDLIFE HERITAGE MUSEUM
PRIVATE STORAGE WAREHOUSE, 1100 EVORA ROAD, CONCORD, CALIFORNIA 94520

PROJECT NUMBER:
1000

DATE
06 MARCH, 2023

PROJECT MANAGER
JC

DRAWN BY
BS

CHECKED BY
JC

REVISIONS

SEAL

UNLESS A PROFESSIONAL SEAL WITH SIGNATURE AND DATE IS AFFIXED, THIS DOCUMENT IS PRELIMINARY AND IS NOT INTENDED FOR CONSTRUCTION, RECORDING PURPOSES, OR IMPLEMENTATION

SHEET TITLE
TREE LAYOUT - SECTION

DATE AND TIME STAMP
3/8/2023 12:26:21 PM

SHEET NUMBER
A16.07

REF. A15.07 - FOR ACC BOX LOCATION AND DETAILS

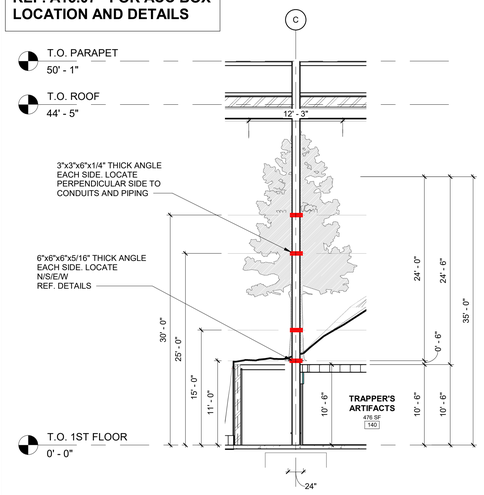

13 **SECTION - PONDEROSA PINE**
1/8" = 1'-0"

C-7

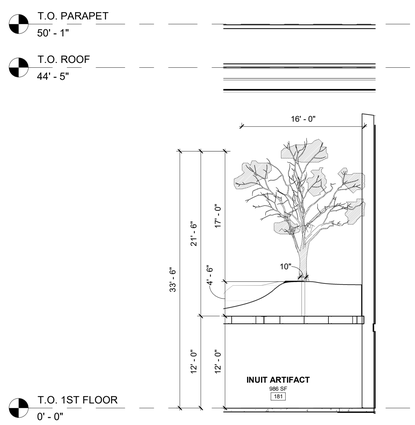

14 **SECTION - WESTERN JUNIPER**
1/8" = 1'-0"

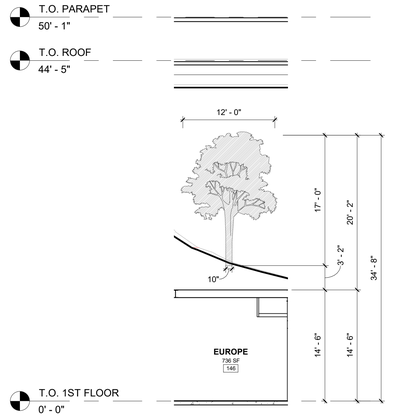

16 **SECTION - TAJIKISTAN JUNIPER**
1/8" = 1'-0"

17 **SECTION - TAJIKISTAN JUNIPER**
1/8" = 1'-0"

18 **SECTION - MONGOLIAN POPLAR**
1/8" = 1'-0"

19 **SECTION - MONGOLIAN POPLAR**
1/8" = 1'-0"

B-4

REF. A15.03 - FOR ACC BOX LOCATION AND DETAILS

20 **SECTION - ENGLISH OAK**
1/8" = 1'-0"

B-2

21 **SECTION - HAZEL TREE**
1/8" = 1'-0"

22 **SECTION - ARAUCARIA - MONKEY PUZZEL**
1/8" = 1'-0"

C-5

23 **SECTION - KAPOK - AMAZON'S FATHER**
1/8" = 1'-0"

24 **SECTION - JELLY PALM**
1/8" = 1'-0"

LEGEND - COLUMN ATTACHMENT

	ENGAGED TO STRUCTURAL COLUMN
	BASE PLATE TO CONCRETE SLAB WITH EXPANSION BOLTS
	BASE PLATE TO CEILING JOIST BLOCKING W. LAG BOLTS
	DESIGN, DETAILS AND ENGINEERING BY KHSS

NOTE:

FOR THE ACC BOX LOCATION REF. COLUMN LAYOUT DRAWINGS FOR THE FOLLOWING TREES

TREE NO - 1
TREE NO - 3
TREE NO - 13
TREE NO - 20
TREE NO - 22
TREE NO - 19
TREE NO - 30
TREE NO - 32
TREE NO - 33
TREE NO - 37
TREE NO - 42
TREE NO - 43
TREE NO - 44

KEY PLAN

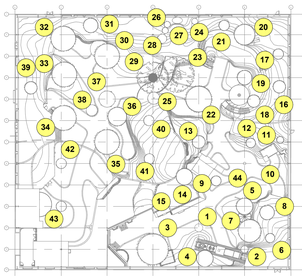

BAYSTONE
1010 E. COMMERCIAL ROW RENO, NV. 89512
510.786.9663
INFO@BAYSTONE.COM
WWW.BAYSTONE.COM

THE DESIGNS / DRAWINGS SHOWN AND DESCRIBED HEREIN INCLUDING ALL TECHNICAL DRAWINGS, GRAPHIC REPRESENTATIONS & MODELS THERE OF, ARE PROPRIETARY & CANNOT BE COPIED, DUPLICATED OR COMMERCIALLY EXPLOITED IN WHOLE OR IN PART WITHOUT THE SOLE AND EXPRESS WRITTEN PERMISSION FROM BAYSTONE INC.
© 2021 BAYSTONE. ALL RIGHTS RESERVED.

PROJECT NAME:
WORLD WILDLIFE HERITAGE MUSEUM
PRIVATE STORAGE WAREHOUSE, 1100 EVORA ROAD, CONCORD, CALIFORNIA 94520

PROJECT NUMBER:
1000

DATE
06 MARCH, 2023

PROJECT MANAGER
JC

DRAWN BY
BS

CHECKED BY
JC

REVISIONS

SEAL

UNLESS A PROFESSIONAL SEAL WITH SIGNATURE AND DATE IS AFFIXED, THIS DOCUMENT IS PRELIMINARY AND IS NOT INTENDED FOR CONSTRUCTION, RECORDING PURPOSES, OR IMPLEMENTATION

SHEET TITLE
TREE LAYOUT - SECTION

DATE AND TIME STAMP
3/8/2023 12:26:38 PM

SHEET NUMBER
A16.08

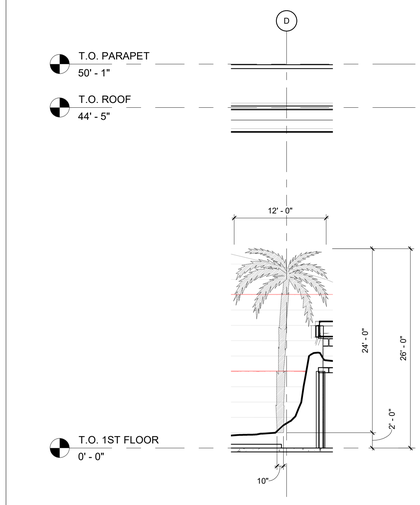

25 SECTION - PALM
1/8" = 1'-0"

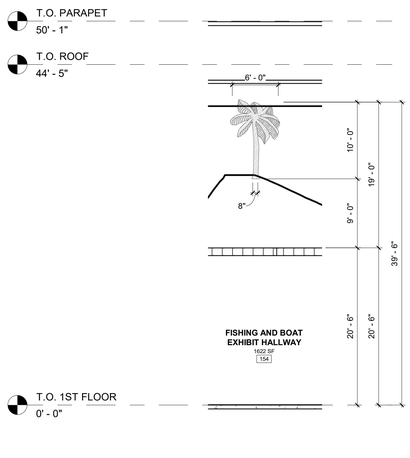

26 SECTION - RAPHIA PALM
1/8" = 1'-0"

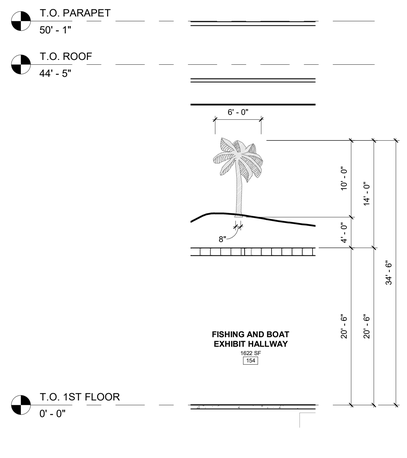

27 SECTION - RAPHIA PALM
1/8" = 1'-0"

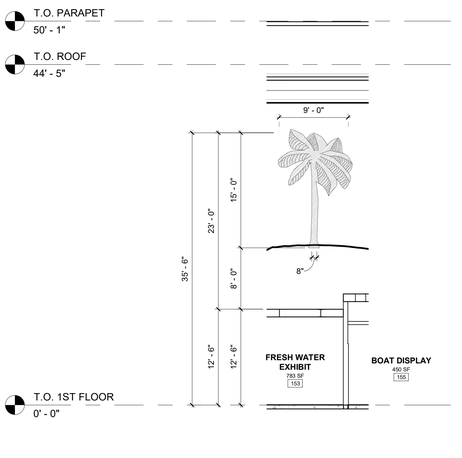

28 SECTION - RAPHIA PALM
1/8" = 1'-0"

LEGEND - COLUMN ATTACHMENT

	ENGAGED TO STRUCTURAL COLUMN
	BASE PLATE TO CONCRETE SLAB WITH EXPANSION BOLTS
	BASE PLATE TO CEILING JOIST BLOCKING W. LAG BOLTS
	DESIGN, DETAILS AND ENGINEERING BY KHSS

NOTE:

FOR THE ACC BOX LOCATION REF. COLUMN LAYOUT DRAWINGS FOR THE FOLLOWING TREES

TREE NO - 1
TREE NO - 3
TREE NO - 13
TREE NO - 20
TREE NO - 22
TREE NO - 19
TREE NO - 30
TREE NO - 32
TREE NO - 33
TREE NO - 37
TREE NO - 42
TREE NO - 43
TREE NO - 44

REF. A15.09 - FOR ACC BOX LOCATION AND DETAILS

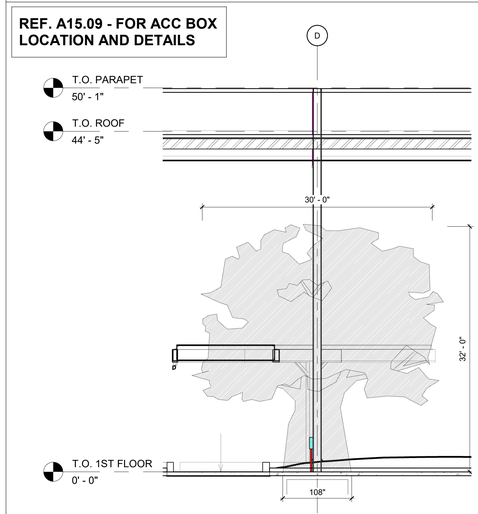

29 SECTION - GIANT OLIVE
1/8" = 1'-0"

REF. A15.15 - FOR ACC BOX LOCATION AND DETAILS

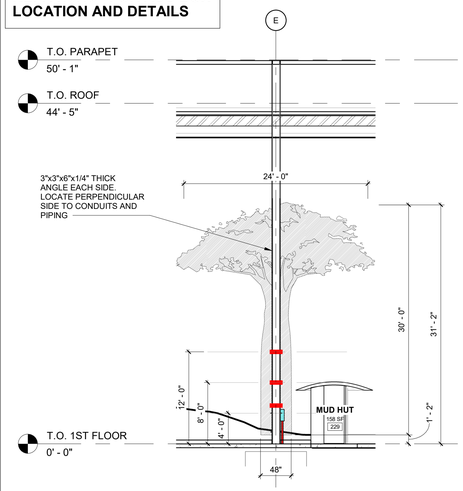

30 SECTION - BOABAB
1/8" = 1'-0"

E-3

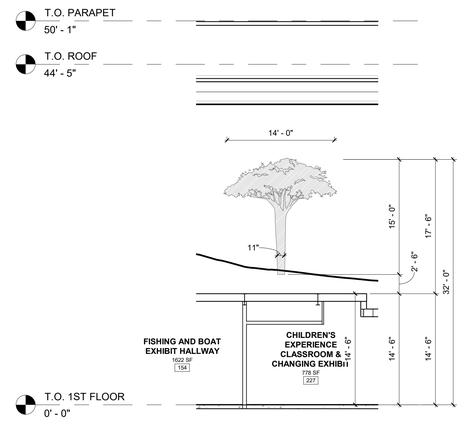

31 SECTION - ACACIA
1/8" = 1'-0"

REF. A15.19 - FOR ACC BOX LOCATION AND DETAILS

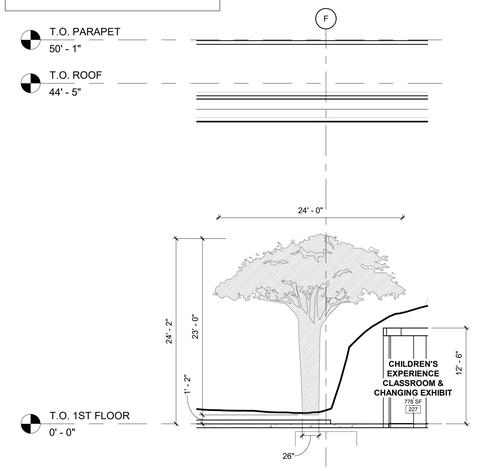

32 SECTION - ACACIA
1/8" = 1'-0"

REF. A15.20 - FOR ACC BOX LOCATION AND DETAILS

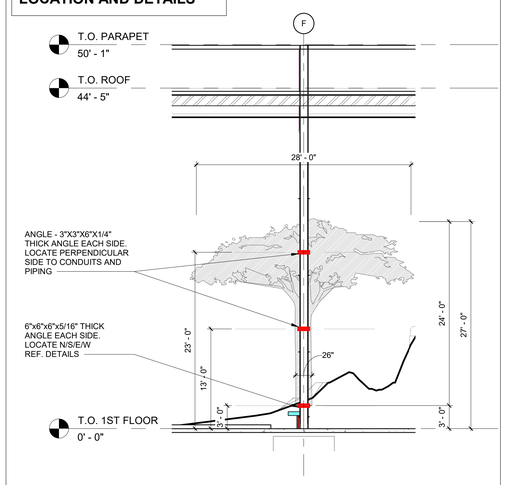

33 SECTION - ACACIA
1/8" = 1'-0"

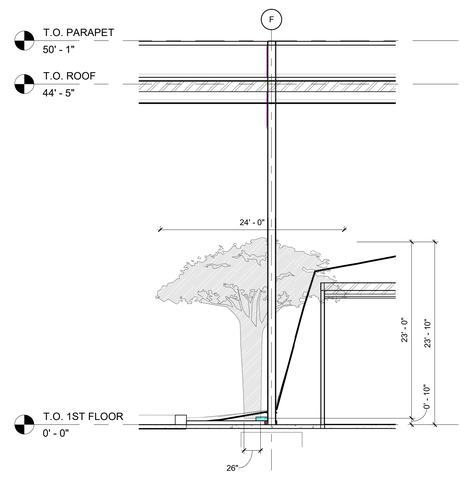

34 SECTION - ACACIA
1/8" = 1'-0"

REF. A15.17 - FOR ACC BOX LOCATION AND DETAILS

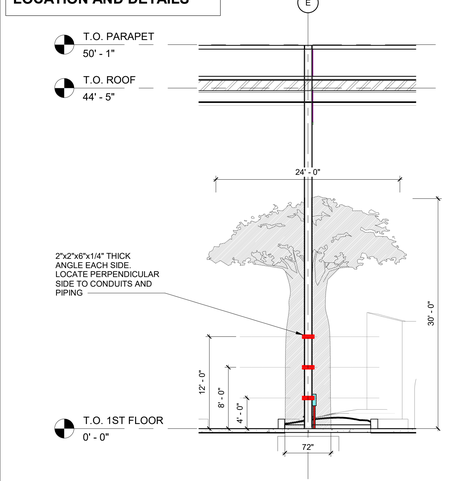

35 SECTION - BOABAB
1/8" = 1'-0"

E-7

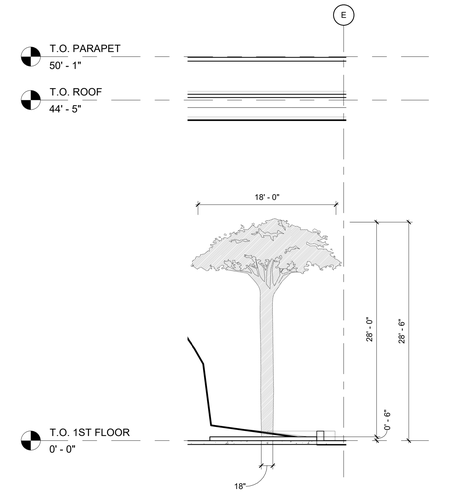

36 SECTION - ACACIA
1/8" = 1'-0"

KEY PLAN

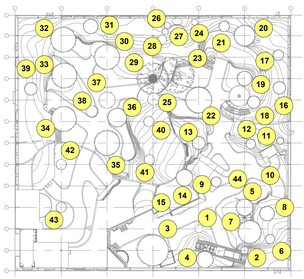

BAYSTONE
1010 E. COMMERCIAL ROW RENO, NV. 89512
510.786.9863
INFO@BAYSTONE.COM
WWW.BAYSTONE.COM

THE DESIGNS / DRAWINGS SHOWN AND DESCRIBED HEREIN INCLUDING ALL TECHNICAL DRAWINGS, GRAPHIC REPRESENTATIONS & MODELS THERE OF, ARE PROPRIETARY & CANNOT BE COPIED, DUPLICATED OR COMMERCIALLY EXPLOITED IN WHOLE OR IN PART WITHOUT THE SOLE AND EXPRESS WRITTEN PERMISSION FROM BAYSTONE INC.
© 2021 BAYSTONE. ALL RIGHTS RESERVED.

PROJECT NAME:
WORLD WILDLIFE HERITAGE MUSEUM
PRIVATE STORAGE WAREHOUSE, 1100 EVORA ROAD, CONCORD, CALIFORNIA 94520

PROJECT NUMBER:
1000

DATE
06 MARCH, 2023

PROJECT MANAGER
JC

DRAWN BY
BS

CHECKED BY
JC

REVISIONS

SEAL

UNLESS A PROFESSIONAL SEAL WITH SIGNATURE AND DATE IS AFFIXED, THIS DOCUMENT IS PRELIMINARY AND IS NOT INTENDED FOR CONSTRUCTION, RECORDING PURPOSES, OR IMPLEMENTATION

SHEET TITLE
TREE LAYOUT - SECTION

DATE AND TIME STAMP
3/6/2023 12:26:56 PM

SHEET NUMBER
A16.09

REF. A15.16 - FOR ACC BOX LOCATION AND DETAILS

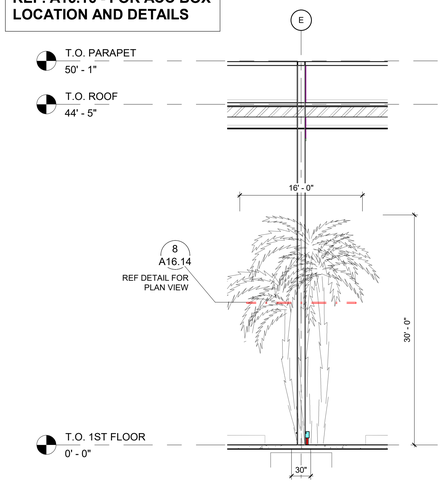

37 **SECTION - TAHINA PALM**
1/8" = 1'-0"

E-5

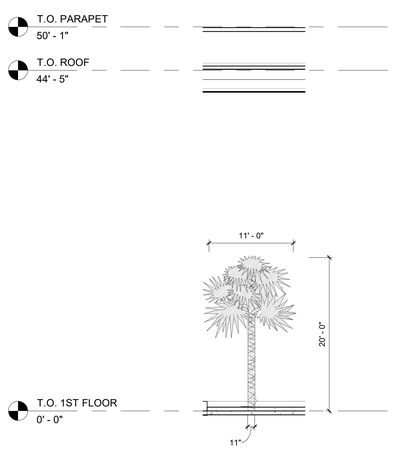

38 **SECTION - AFRICAN HAN PALM**
1/8" = 1'-0"

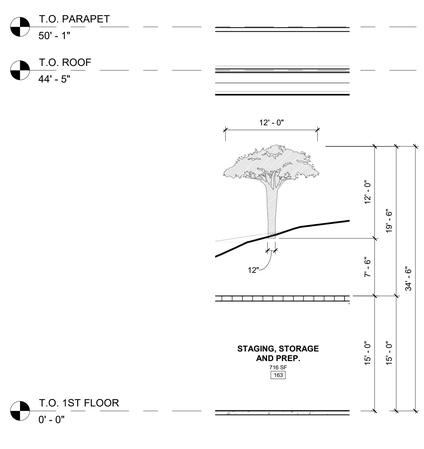

3 **SECTION - UMBRELLA THORN**
1/8" = 1'-0"

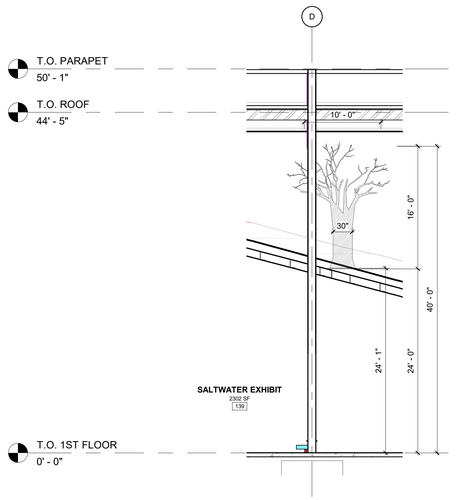

40 **SECTION - DEAD UMBRELLA HORN**
1/8" = 1'-0"

D-6

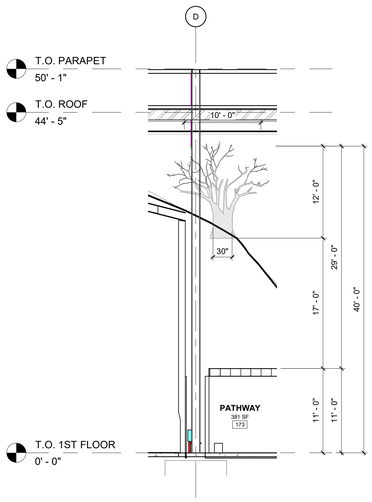

41 **SECTION - DEAD UMBRELLA HORN**
1/8" = 1'-0"

D-8

REF. A15.22 - FOR ACC BOX LOCATION AND DETAILS

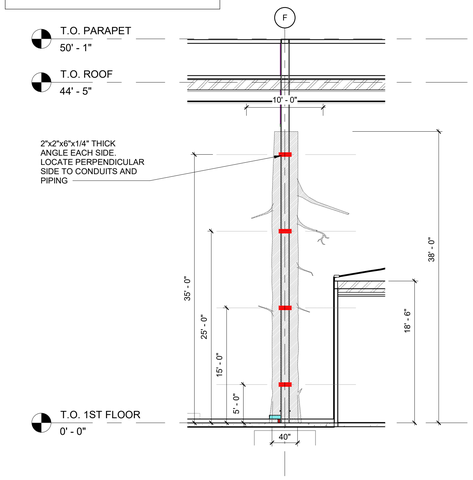

42 **SECTION - LARGE CYPRESS (DEAD)**
1/8" = 1'-0"

F-8

REF. A15.22 - FOR ACC BOX LOCATION AND DETAILS

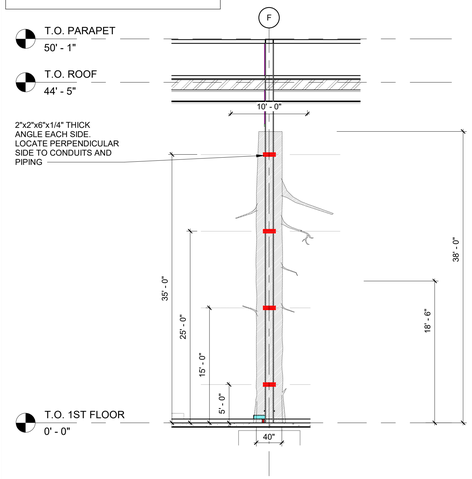

43 **SECTION - REDWOOD (DEAD)**
1/8" = 1'-0"

F-10

REF. A15.04 - FOR ACC BOX LOCATION AND DETAILS

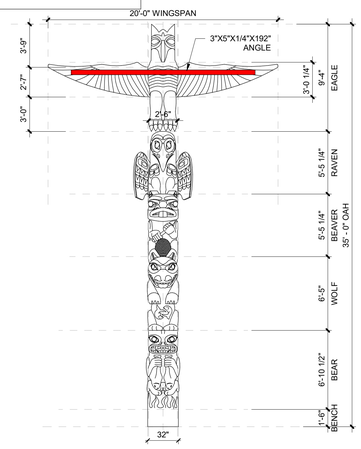

44 **ELEVATION - TOTEM POLE**
3/16" = 1'-0"

B-8

LEGEND - COLUMN ATTACHMENT

	ENGAGED TO STRUCTURAL COLUMN
	BASE PLATE TO CONCRETE SLAB WITH EXPANSION BOLTS
	BASE PLATE TO CEILING JOIST BLOCKING W. LAG BOLTS
	DESIGN, DETAILS AND ENGINEERING BY KHSS

NOTE:

FOR THE ACC BOX LOCATION REF. COLUMN LAYOUT DRAWINGS FOR THE FOLLOWING TREES

TREE NO - 1
TREE NO - 3
TREE NO - 13
TREE NO - 20
TREE NO - 22
TREE NO - 19
TREE NO - 30
TREE NO - 32
TREE NO - 33
TREE NO - 37
TREE NO - 42
TREE NO - 43
TREE NO - 44

KEY PLAN

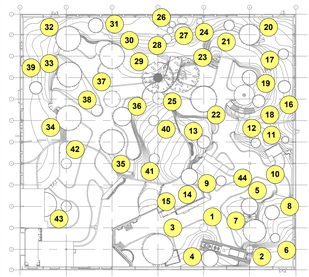

BAYSTONE
1010 E. COMMERCIAL ROW RENO, NV. 89512
510.786.9663
INFO@BAYSTONE.COM
WWW.BAYSTONE.COM

THE DESIGNS / DRAWINGS SHOWN AND DESCRIBED HEREIN INCLUDING ALL TECHNICAL DRAWINGS, GRAPHIC REPRESENTATIONS & MODELS THERE OF, ARE PROPRIETARY & CANNOT BE COPIED, DUPLICATED OR COMMERCIALLY EXPLOITED IN WHOLE OR IN PART WITHOUT THE SOLE AND EXPRESS WRITTEN PERMISSION FROM BAYSTONE INC.
© 2021 BAYSTONE. ALL RIGHTS RESERVED.

PROJECT NAME:
WORLD WILDLIFE HERITAGE MUSEUM
PRIVATE STORAGE WAREHOUSE, 1100 EVORA ROAD, CONCORD, CALIFORNIA 94520

PROJECT NUMBER:
1000

DATE
06 MARCH, 2023

PROJECT MANAGER
JC

DRAWN BY
BS

CHECKED BY
JC

REVISIONS

SEAL

UNLESS A PROFESSIONAL SEAL WITH SIGNATURE AND DATE IS AFFIXED, THIS DOCUMENT IS PRELIMINARY AND IS NOT INTENDED FOR CONSTRUCTION, RECORDING PURPOSES, OR IMPLEMENTATION

SHEET TITLE
TREE LAYOUT - SECTION

DATE AND TIME STAMP
3/8/2023 12:27:12 PM

SHEET NUMBER
A16.10

THEMING BY BSI
TREE NO 44

DETAILS - ENGAGED TO STRUCTURAL COLUMN - TOTEM POLE

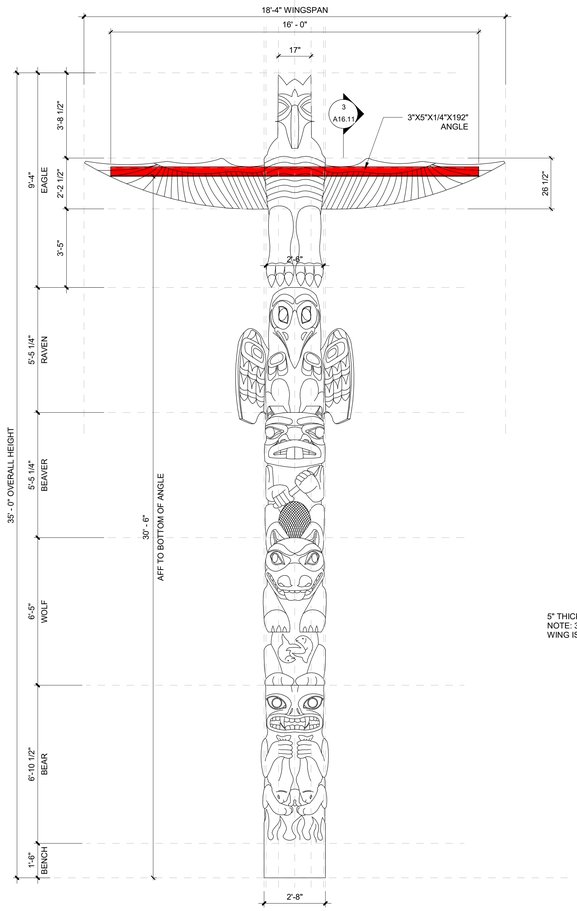

1 **ELEVATION - TOTEM PLAN**
3/8" = 1'-0"

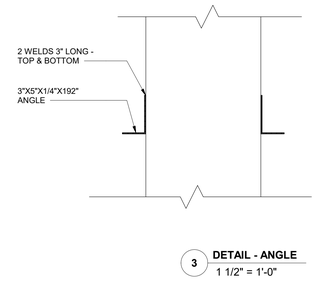

3 **DETAIL - ANGLE**
1 1/2" = 1'-0"

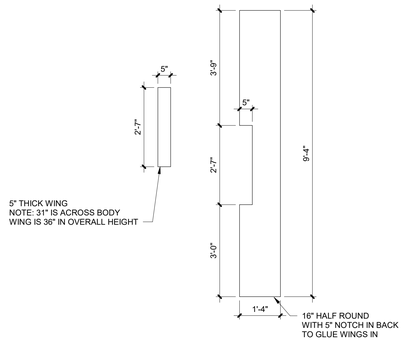

4 **DETAIL - WING ASSEMBLY**
1/2" = 1'-0"

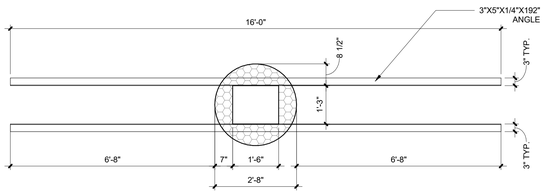

2 **PLAN - TOTEM PLAN**
1/2" = 1'-0"



5 **3D VIEW - TOTEM POLE**
1" = 1'-0"

NOTES

1. CUT 16" HALF ROUND - 112" LONG
2. CUT 5" NOTCH ACROSS BACK
3. CUT WING 5" THICK IN ELEVATION VIEW
4. SCULPT WING AND GLUE 2 HALVES TOGETHER
5. DO NOT GLUE WING INTO HALF ROUND UNTIL FINAL ASSEMBLY

BSI THEMING - TREE NO - 10, 15, 44

KEY PLAN

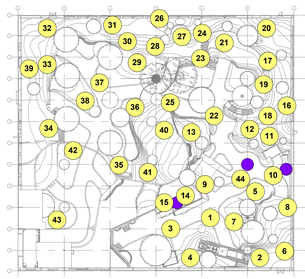

BAYSTONE

1010 E. COMMERCIAL ROW RENO, NV. 89512
510.786.9663
INFO@BAYSTONE.COM
WWW.BAYSTONE.COM

THE DESIGNS / DRAWINGS SHOWN AND DESCRIBED HEREIN INCLUDING ALL TECHNICAL DRAWINGS, GRAPHIC REPRESENTATIONS & MODELS THERE OF, ARE PROPRIETARY & CANNOT BE COPIED, DUPLICATED OR COMMERCIALLY EXPLOITED IN WHOLE OR IN PART WITHOUT THE SOLE AND EXPRESS WRITTEN PERMISSION FROM BAYSTONE INC.
© 2021 BAYSTONE. ALL RIGHTS RESERVED.

PROJECT NAME:
WORLD WILDLIFE HERITAGE MUSEUM
PRIVATE STORAGE WAREHOUSE, 1100 EVORA ROAD, CONCORD, CALIFORNIA 94520

PROJECT NUMBER:
1000

DATE
06 MARCH, 2023

PROJECT MANAGER
JC

DRAWN BY
BS

CHECKED BY
JC

REVISIONS

SEAL

UNLESS A PROFESSIONAL SEAL WITH SIGNATURE AND DATE IS AFFIXED, THIS DOCUMENT IS PRELIMINARY AND IS NOT INTENDED FOR CONSTRUCTION, RECORDING PURPOSES, OR IMPLEMENTATION

SHEET TITLE
TREE LAYOUT - DETAILS - THEMING BY BSI

DATE AND TIME STAMP
3/6/2023 12:27:14 PM

SHEET NUMBER
A16.11

54" X 5" / 84" X 5" RECEIVER PIPE BY BSI - TUBE STEEL AND BASE PLATE TO FLOOR

TREE NOS. - 6, 14, 16, 17, 18, 21, 28, 31, 39, 8, 11

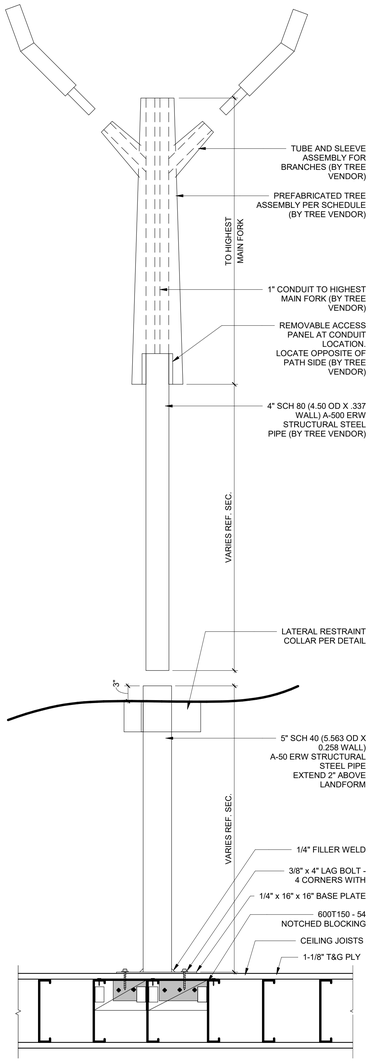

1 **DETAIL - ELEV. - BASE PLATE TO CEILING JOIST**
1" = 1'-0"

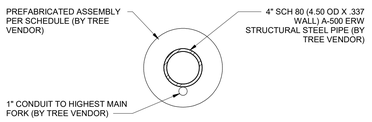

2 **DETAIL - PLAN FLOOR TREE BASE**
1 1/2" = 1'-0"

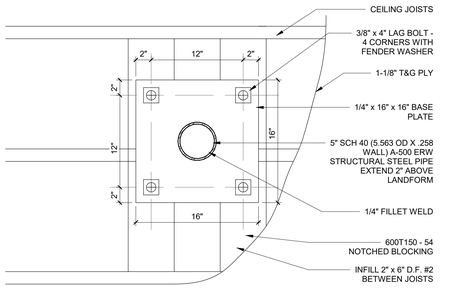

3 **DETAIL - PLAN - BASE PLATE TO CEILING JOIST**
1 1/2" = 1'-0"

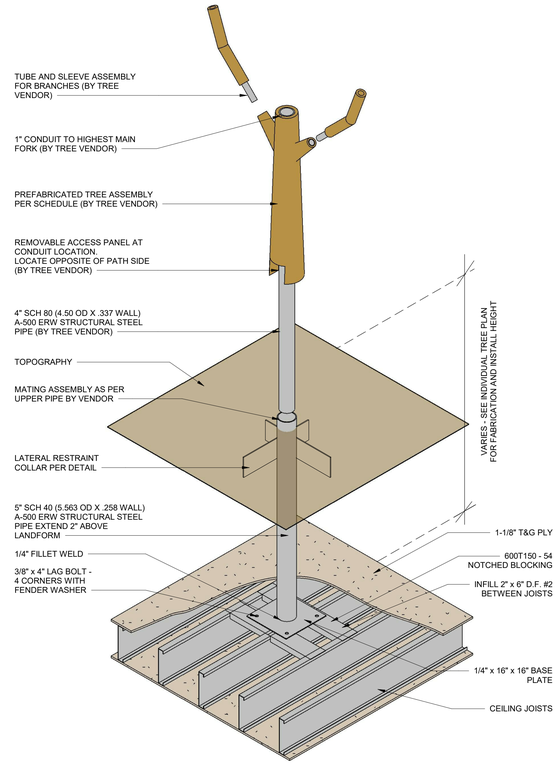

4 **DETAIL - 3D VIEW - BASE PLATE TO CEILING JOIST**
1 : 5

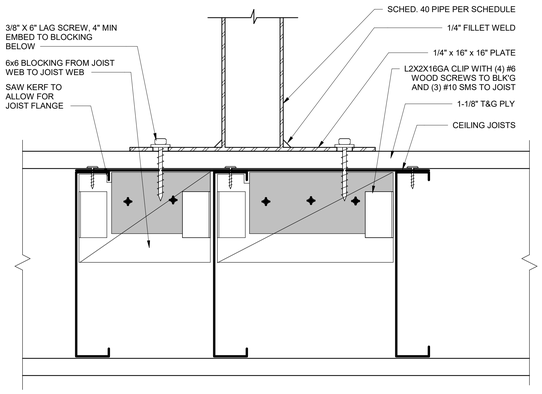

5 **DETAIL - SEC. 2 - BASE PLATE TO CEILING JOIST**
3" = 1'-0"

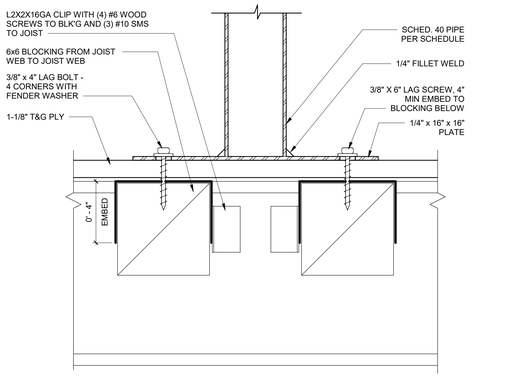

6 **DETAIL - SEC. 1 - BASE PLATE TO CEILING JOIST**
3" = 1'-0"

54" X 5" RECEIVER PIPE BY BSI - TUBE STEEL AND BASE PLATE TO CONCRETE SLAB

TREE NOS. - 4, 12

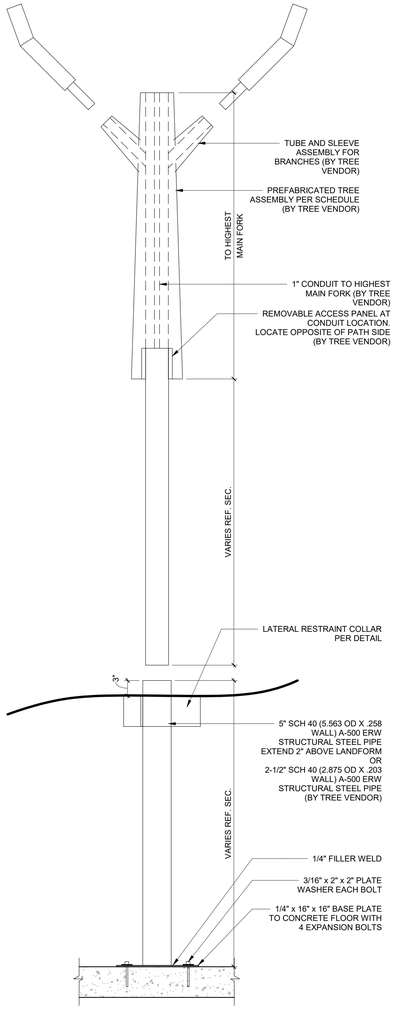

7 **DETAIL - ELEV. - BASE PLATE TO CONCRETE SLAB**
1" = 1'-0"

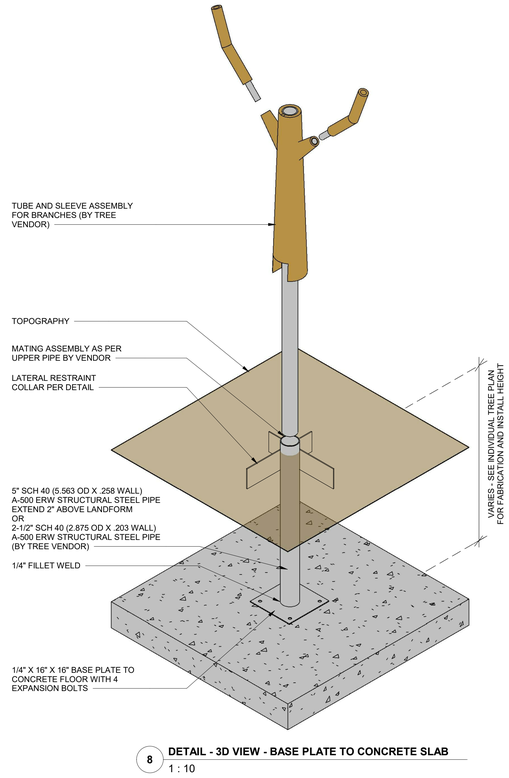

8 **DETAIL - 3D VIEW - BASE PLATE TO CONCRETE SLAB**
1 : 10

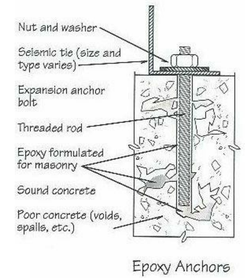

9 **DETAIL - EXPANSION BOLT**
1 1/2" = 1'-0"

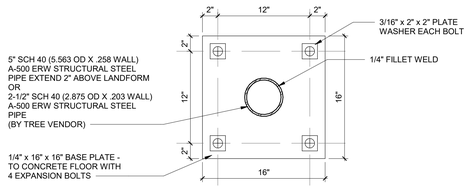

10 **DETAIL - PLAN - BASE PLATE TO CONCRETE SLAB**
1 1/2" = 1'-0"

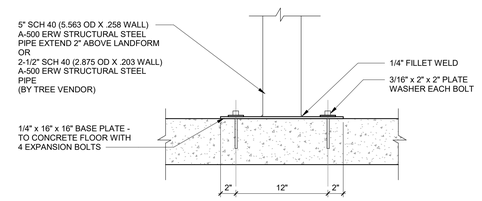

11 **DETAIL - SECTION - BASE PLATE TO CONCRETE SLAB**
1 1/2" = 1'-0"

NOTE

THIS MOUNTING ASSEMBLY WILL BE USED AT TREES OVER CEILING JOISTS AND RECEIVING PIPE WILL BE ENGAGED TO PLASTER SURFACE OF LANDFORM.

EVERY TREE PROVIDED BY ALL VENDORS IS TO HAVE A BOTTOM TO TOP VERTICAL CONDUIT CHASE AT 4 CORNERS INSIDE THE TRUNK AS A VERTICAL WIRING CHASE

EVERY TREE PROVIDED BY ALL VENDORS IS TO HAVE REMOVABLE ACCESS PANEL – LOCATION/SIZE TBD

COLUMNS C-11, B-12, F-8, F-10.RECEIVE LEVEL 1 FIRE TAPE TO 30' AND LEVEL 4 ABOVE

ALL OTHER COLUMNS RECEIVE FULL HEIGHT LEVEL 4 FINISH.

COLUMNS C-11, B-12, F-8, F-10: RECEIVE 2" X 2" X 6" X 1/4" ANGLE. SEE DETAILS A11.09

ALL OTHER COLUMNS RECEIVE 3"X3"X6"X1/4" ANGLE

THIS MOUNTING ASSEMBLY WILL BE USED AT TREES INTERFACING WITH STRUCTURAL COLUMNS.

INTERNAL STRUCTURE, ATTACHMENTS AND MATERIALS OF FABRICATED TREES TO BE SHOWN ON VENDOR SHOP DRAWINGS.

EVERY TREE PROVIDED BY ALL VENDORS IS TO HAVE A BOTTOM TO TOP VERTICAL CONDUIT CHASE AT 4 CORNERS INSIDE THE TRUNK AS A VERTICAL WIRING CHASE

EVERY TREE PROVIDED BY ALL VENDORS IS TO HAVE REMOVABLE ACCESS PANEL – LOCATION/SIZE TBD

BAYSTONE PROVIDES THESE ATTACHMENT PIPES FOR TREES

KANATI	CEMROCK	PMWS
16	11	4
17	12	6
18	14	8
21		
28		
31		
39		

COLOR CODE	TYPE - NOTE	TREE NOS.
	54" X 5" RECEIVER PIPE BY BSI TUBE STEEL AND BASE PLATE TO FLOOR	6, 14, 16, 17, 18, 21, 28, 31, 39
	84" X 5" RECEIVER PIPE BY BSI TUBE STEEL AND BASE PLATE TO FLOOR	8, 11
	54" X 5" RECEIVER PIPE BY BSI TUBE STEEL AND BASE PLATE TO CONCRETE SLAB	4,12

KEY PLAN

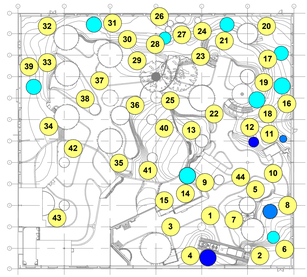

BAYSTONE
1010 E. COMMERCIAL ROW RENO, NV. 89512
510.786.9663
INFO@BAYSTONE.COM
WWW.BAYSTONE.COM

THE DESIGNS / DRAWINGS SHOWN AND DESCRIBED HEREIN INCLUDING ALL TECHNICAL DRAWINGS, GRAPHIC REPRESENTATIONS & MODELS THERE OF, ARE PROPRIETARY & CANNOT BE COPIED, DUPLICATED OR COMMERCIALLY EXPLOITED IN WHOLE OR IN PART WITHOUT THE SOLE AND EXPRESS WRITTEN PERMISSION FROM BAYSTONE INC.
© 2021 BAYSTONE. ALL RIGHTS RESERVED.

PROJECT NAME: **WORLD WILDLIFE HERITAGE MUSEUM**
PRIVATE STORAGE WAREHOUSE, 1100 EVORA ROAD, CONCORD, CALIFORNIA 94520
PROJECT NUMBER: **1000**

DATE: 06 MARCH, 2023
PROJECT MANAGER: JC
DRAWN BY: BS
CHECKED BY: JC
REVISIONS

SEAL

UNLESS A PROFESSIONAL SEAL WITH SIGNATURE AND DATE IS AFFIXED, THIS DOCUMENT IS PRELIMINARY AND IS NOT INTENDED FOR CONSTRUCTION, RECORDING PURPOSES, OR IMPLEMENTATION

SHEET TITLE: **TREE LAYOUT - DETAILS - RECEIVER PIPE BY BSI**

DATE AND TIME STAMP: 3/8/2023 12:27:18 PM

SHEET NUMBER: **A16.12**

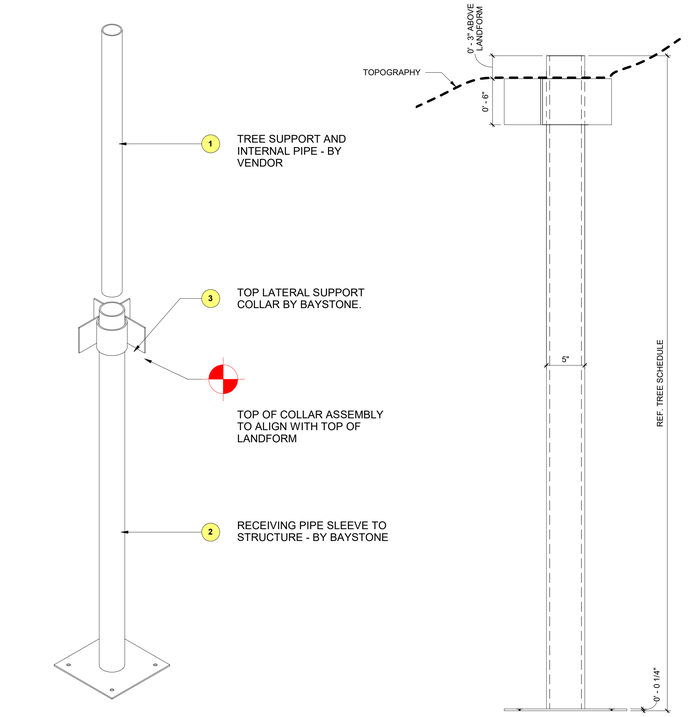

1 **3D VIEW - LATERAL SUPPORT**

2 **DETAIL - TREE POST ELEVATION**
1 1/2" = 1'-0"

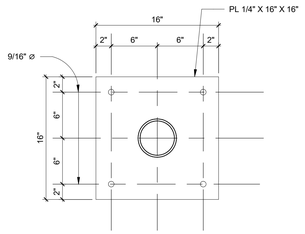

4 **DETAIL - TREE POST PLAN**
1 1/2" = 1'-0"

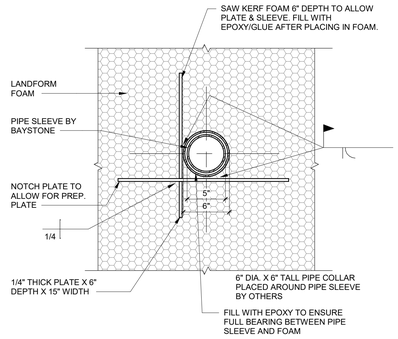

3 **DETAIL - LATERAL SUPPORT PLAN**
1 1/2" = 1'-0"

ANSI SCHEDULE 40 STEEL PIPES - DIMENSIONS

	PIPE SIZE (IN)	DIAMETER (IN)		NOMINAL THICKNESS (IN)	TRANSVERSE AREAS (IN^2)		
		EXTERNAL	INTERNAL		EXTERNAL	INTERNAL	STEEL
	3 1/2"	4.000	3.55	0.23	0.23	0.23	0.23
1	4"	4.500	4.03	0.24	0.24	0.24	0.24
2	5"	5.563	5.05	0.26	0.26	0.26	0.26
3	6"	6.625	6.07	0.28	0.28	0.28	0.28

NOTE

THIS MOUNTING ASSEMBLY WILL BE USED AT TREES OVER CEILING JOISTS AND RECEIVING PIPE WILL BE ENGAGED TO PLASTER SURFACE OF LANDFORM.

EVERY TREE PROVIDED BY ALL VENDORS IS TO HAVE A BOTTOM TO TOP VERTICAL CONDUIT CHASE AT 4 CORNERS INSIDE THE TRUNK AS A VERTICAL WIRING CHASE

EVERY TREE PROVIDED BY ALL VENDORS IS TO HAVE REMOVABLE ACCESS PANEL – LOCATION/SIZE TBD

COLUMNS C-11, B-12, F-8, F-10.RECEIVE LEVEL 1 FIRE TAPE TO 30' AND LEVEL 4 ABOVE

ALL OTHER COLUMNS RECEIVE FULL HEIGHT LEVEL 4 FINISH.

COLUMNS C-11, B-12, F-8, F-10: RECEIVE 2" X 2" X 6" X 1/4" ANGLE. SEE DETAILS A11.09

ALL OTHER COLUMNS RECEIVE 3"X3"X6"X1/4" ANGLE

THIS MOUNTING ASSEMBLY WILL BE USED AT TREES INTERFACING WITH STRUCTURAL COLUMNS.

INTERNAL STRUCTURE, ATTACHMENTS AND MATERIALS OF FABRICATED TREES TO BE SHOWN ON VENDOR SHOP DRAWINGS.

EVERY TREE PROVIDED BY ALL VENDORS IS TO HAVE A BOTTOM TO TOP VERTICAL CONDUIT CHASE AT 4 CORNERS INSIDE THE TRUNK AS A VERTICAL WIRING CHASE

EVERY TREE PROVIDED BY ALL VENDORS IS TO HAVE REMOVABLE ACCESS PANEL – LOCATION/SIZE TBD

BAYSTONE PROVIDES THESE ATTACHMENT PIPES FOR TREES

KANATI	CEMROCK	PMWS
16	11	4
17	12	6
18	14	8
21		
28		
31		
39		

COLOR CODE	TYPE - NOTE	TREE NOS.
	54" X 5" RECEIVER PIPE BY BSI TUBE STEEL AND BASE PLATE TO FLOOR	6, 14, 16, 17, 18, 21, 28, 31, 39
	84" X 5" RECEIVER PIPE BY BSI TUBE STEEL AND BASE PLATE TO FLOOR	8, 11
	54" X 5" RECEIVER PIPE BY BSI TUBE STEEL AND BASE PLATE TO CONCRETE SLAB	4,12

KEY PLAN

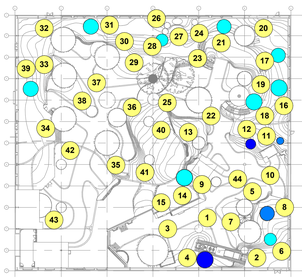

BAYSTONE

1010 E. COMMERCIAL ROW RENO, NV. 89512
510.786.9663
INFO@BAYSTONE.COM
WWW.BAYSTONE.COM

THE DESIGNS / DRAWINGS SHOWN AND DESCRIBED HEREIN INCLUDING ALL TECHNICAL DRAWINGS, GRAPHIC REPRESENTATIONS & MODELS THERE OF, ARE PROPRIETARY & CANNOT BE COPIED, DUPLICATED OR COMMERCIALLY EXPLOITED IN WHOLE OR IN PART WITHOUT THE SOLE AND EXPRESS WRITTEN PERMISSION FROM BAYSTONE INC.
© 2021 BAYSTONE. ALL RIGHTS RESERVED.

PROJECT NAME:
WORLD WILDLIFE HERITAGE MUSEUM
PRIVATE STORAGE WAREHOUSE, 1100 EVORA ROAD, CONCORD, CALIFORNIA 94520

PROJECT NUMBER:
1000

DATE
06 MARCH, 2023

PROJECT MANAGER
JC

DRAWN BY
BS

CHECKED BY
JC

REVISIONS

SEAL

UNLESS A PROFESSIONAL SEAL WITH SIGNATURE AND DATE IS AFFIXED, THIS DOCUMENT IS PRELIMINARY AND IS NOT INTENDED FOR CONSTRUCTION, RECORDING PURPOSES, OR IMPLEMENTATION

SHEET TITLE
TREE LAYOUT - DETAILS - RECEIVER PIPE BY BSI

DATE AND TIME STAMP
3/8/2023 12:27:24 PM

SHEET NUMBER
A16.13

STRUCTURE WRAP WITH ATTACHMENT BY VENDOR - BEARING FLANGE ABOVE LANDFORM BY BAYSTONE. ENGAGED TO CORE COLUMN.

TREE NOS - 2, 13, 20, 33

NOTE: THIS DETAIL USED FOR HEMISPHERE FASTENING AND LATERAL RESTRAINT ONLY. WEIGHT OF TREE BEARS ON SUPPORTING ANGLES AS SHOWN.

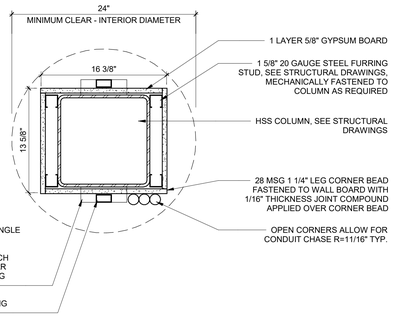

NOTE:

ANY TREE THAT WRAPS A COLUMN – WHETHER STRUCTURE IS PROVIDED OR NOT – REQUIRES A 24" CLEAR INSIDE DIAMETER

1 **DETAIL - PLAN - ENGAGED TO STRUCTURAL COLUMN - TYP.**
1 1/2" = 1'-0"

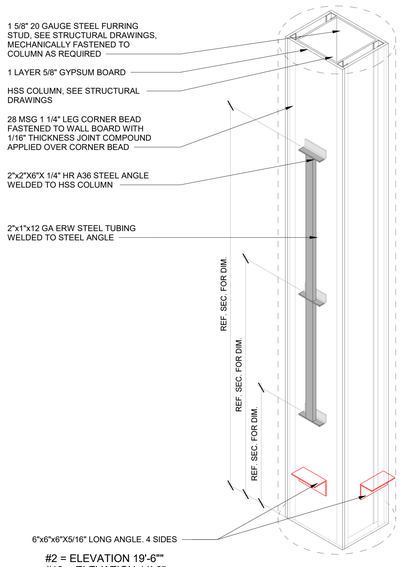

#2 = ELEVATION 19'-6""
#13 = ELEVATION 11'-0"
#20 = ELEVATION 16'-6"

2 **DETAIL - 3D VIEW - ENGAGED TO STRUCTUAL COLUMN - TYP.**
1 1/2" = 1'-0"

STRUCTURE WRAP WITH ATTACHMENT BY VENDOR - BEARING ON CONCRETE. ENGAGED TO CORE COLUMN.

TREE NOS - 1,3, 5, 19, 22, 30, 35, 37, 42, 43

NOTE: THIS DETAIL USED FOR HEMISPHERE FASTENING AND LATERAL RESTRAINT ONLY. WEIGHT OF TREE BEARS ON SLAB.

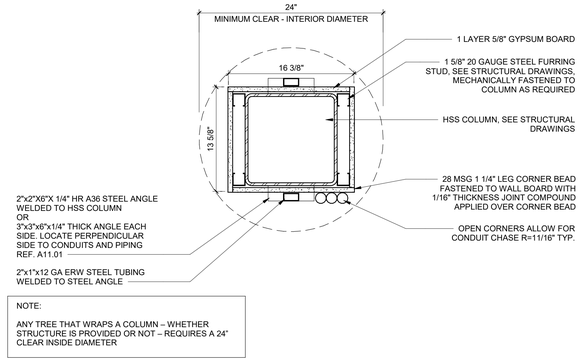

NOTE:

ANY TREE THAT WRAPS A COLUMN – WHETHER STRUCTURE IS PROVIDED OR NOT – REQUIRES A 24" CLEAR INSIDE DIAMETER

3 **DETAIL - PLAN - ENGAGED TO STRUCTURAL COLUMN - TYP.**
1 1/2" = 1'-0"

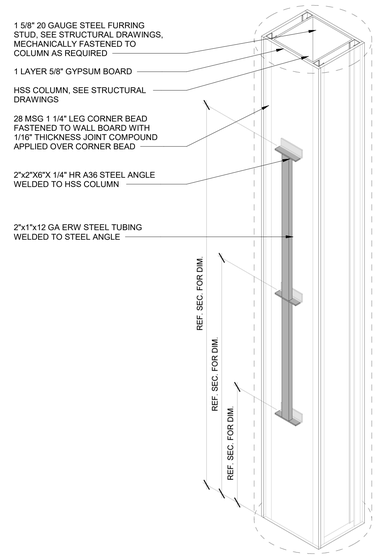

4 **DETAIL - 3D VIEW - ENGAGED TO STRUCTUAL COLUMN - TYP.**
1 1/2" = 1'-0"

TREE NOS - #30, #35

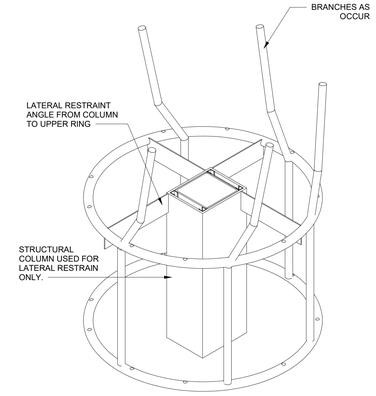

5 **DETAIL - 3D VIEW - LATERAL RESTRAINT AT COLUMN**

NOTES

COLUMNS C-11, B-12, F-8, F-10.RECEIVE LEVEL 1 FIRE TAPE TO 30" AND LEVEL 4 ABOVE

ALL OTHER COLUMNS RECEIVE FULL HEIGHT LEVEL 4 FINISH.

COLUMNS C-11, B-12, F-8, F-10: RECEIVE 2" X 2" X 6" X 1/4" ANGLE. SEE DETAILS A11.09

ALL OTHER COLUMNS RECEIVE 3"X3"X6"X1/4" ANGLE

THIS MOUNTING ASSEMBLY WILL BE USED AT TREES INTERFACING WITH STRUCTURAL COLUMNS.

INTERNAL STRUCTURE, ATTACHMENTS AND MATERIALS OF FABRICATED TREES TO BE SHOWN ON VENDOR SHOP DRAWINGS.

EVERY TREE PROVIDED BY ALL VENDORS IS TO HAVE A BOTTOM TO TOP VERTICAL CONDUIT CHASE AT 4 CORNERS INSIDE THE TRUNK AS A VERTICAL WIRING CHASE

EVERY TREE PROVIDED BY ALL VENDORS IS TO HAVE REMOVABLE ACCESS PANEL – LOCATION/SIZE TBD

DETAILS - TREE NO 37 - AFRICAN FAN PALM

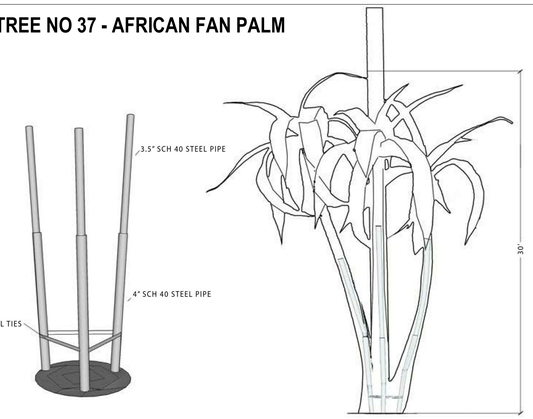

6 **3D VIEW - TREE NO 37 - STEEL FRAMING**

7 **ELEVATION - TREE NO 37**

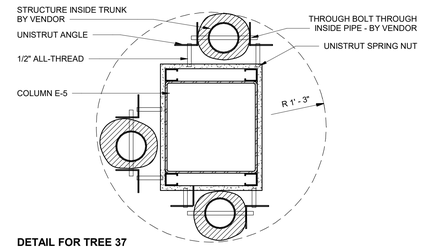

DETAIL FOR TREE 37

SIMILAR RESTRAINT CAN BE USED FOR LIMBS OF TREES #3 AND #20

8 **DETAIL - PLAN - TREE 37**
1 1/2" = 1'-0"

DETAILS - ENGAGED TO STRUCTURAL COLUMN - TREE 42 & 43

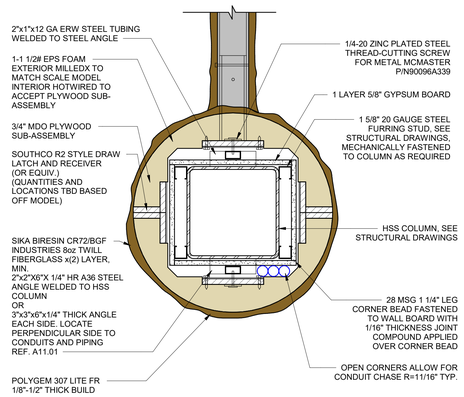

9 **DETAIL - PLAN - ENGAGED TO STRUCTURAL COLUMN @ BRANCHES - TREE 42 &43**
1 1/2" = 1'-0"

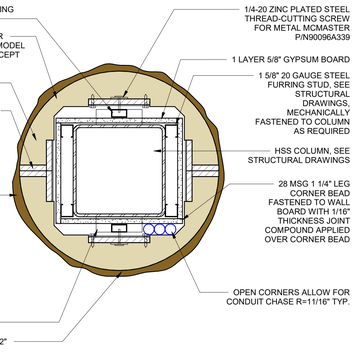

10 **DETAIL - PLAN - ENGAGED TO STRUCTURAL COLUMN - TREE 42 &43**
1 1/2" = 1'-0"

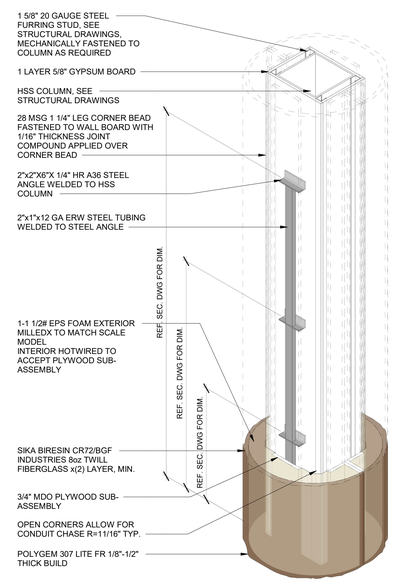

11 **DETAIL - 3D VIEW - ENGAGED TO STRUCTUAL COLUMN - TREE 42 &43**
1 1/2" = 1'-0"

COLOR CODE	TYPE - NOTE	TREE NOS.
	STRUCTURE WRAP WITH ATTACHMENT BY VENDOR - BEARING FLANGE ABOVE LANDFORM BY BAYSTONE. ENGAGED TO CORE COLUMN.	2, 13, 20, 33
	STRUCTURE WRAP WITH ATTACHMENT BY VENDOR - BEARING ON CONCRETE. ENGAGED TO CORE COLUMN.	1,3, 5, 19, 22, 30, 35, 37, 42, 43
	STRUCTURE WITH MOUNTING FLANGE BY VENDOR TO CONCRETE AT ELEVATION 0'-0"	7, 9, 25, 32, 34, 36, 38

KEY PLAN

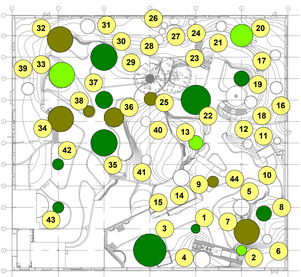

1010 E. COMMERCIAL ROW RENO, NV. 89512
510.786.9663
INFO@BAYSTONE.COM
WWW.BAYSTONE.COM

THE DESIGNS / DRAWINGS SHOWN AND DESCRIBED HEREIN INCLUDING ALL TECHNICAL DRAWINGS, GRAPHIC REPRESENTATIONS & MODELS THERE OF, ARE PROPRIETARY & CANNOT BE COPIED, DUPLICATED OR COMMERCIALLY EXPLOITED IN WHOLE OR IN PART WITHOUT THE SOLE AND EXPRESS WRITTEN PERMISSION FROM BAYSTONE INC.
© 2021 BAYSTONE. ALL RIGHTS RESERVED.

PROJECT NAME:
WORLD WILDLIFE HERITAGE MUSEUM
PRIVATE STORAGE WAREHOUSE, 1100 EVORA ROAD, CONCORD, CALIFORNIA 94520

PROJECT NUMBER: **1000**

DATE
06 MARCH, 2023

PROJECT MANAGER
JC

DRAWN BY
BS

CHECKED BY
JC

REVISIONS

SEAL

UNLESS A PROFESSIONAL SEAL WITH SIGNATURE AND DATE IS AFFIXED, THIS DOCUMENT IS PRELIMINARY AND IS NOT INTENDED FOR CONSTRUCTION, RECORDING PURPOSES, OR IMPLEMENTATION

SHEET TITLE
TREE LAYOUT - DETAILS - ATTACHMENT BY OTHER VENDORS

DATE AND TIME STAMP
3/8/2023 12:27:36 PM

SHEET NUMBER
A16.14

STRUCTURE WITH MOUNTING FLANGE BY VENDOR TO CONCRETE AT ELEVATION 0'-0"

TREE NOS. - 7, 9, 25, 32, 34, 36, 38

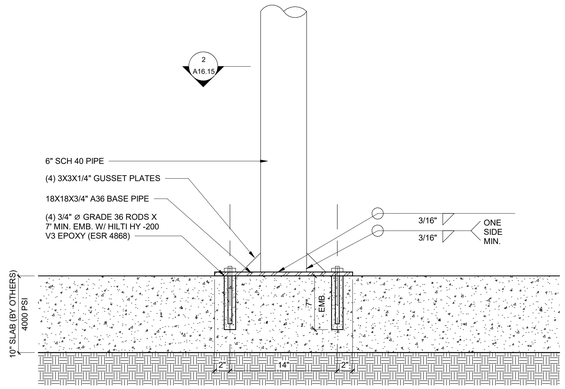

1 **DETAILS - TREE ELEV. - TREE NO 7, 9, 25, 32, 34, 36 & 38**
1 1/2" = 1'-0"

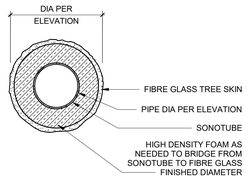

2 **DETAILS - TREE TRUNK - TREE NO 7, 9, 25, 32, 34, 36 & 38**
1 1/2" = 1'-0"

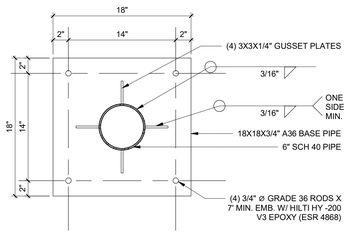

3 **DETAILS - TREE PLAN - TREE NO 7, 9, 25, 32, 34, 36 & 38**
1 1/2" = 1'-0"

NOTES

COLUMNS C-11, B-12, F-8, F-10.RECEIVE LEVEL 1 FIRE TAPE TO 30' AND LEVEL 4 ABOVE

ALL OTHER COLUMNS RECEIVE FULL HEIGHT LEVEL 4 FINISH.

COLUMNS C-11, B-12, F-8, F-10: RECEIVE 2" X 2" X 6" X 1/4" ANGLE. SEE DETAILS A11.09

ALL OTHER COLUMNS RECEIVE 3"X3"X6"X1/4" ANGLE

THIS MOUNTING ASSEMBLY WILL BE USED AT TREES INTERFACING WITH STRUCTURAL COLUMNS.

INTERNAL STRUCTURE, ATTACHMENTS AND MATERIALS OF FABRICATED TREES TO BE SHOWN ON VENDOR SHOP DRAWINGS.

EVERY TREE PROVIDED BY ALL VENDORS IS TO HAVE A BOTTOM TO TOP VERTICAL CONDUIT CHASE AT 4 CORNERS INSIDE THE TRUNK AS A VERTICAL WIRING CHASE

EVERY TREE PROVIDED BY ALL VENDORS IS TO HAVE REMOVABLE ACCESS PANEL – LOCATION/SIZE TBD

COLOR CODE	TYPE - NOTE	TREE NOS.
	STRUCTURE WRAP WITH ATTACHMENT BY VENDOR - BEARING FLANGE ABOVE LANDFORM BY BAYSTONE. ENGAGED TO CORE COLUMN.	2, 13, 20, 33
	STRUCTURE WRAP WITH ATTACHMENT BY VENDOR - BEARING ON CONCRETE. ENGAGED TO CORE COLUMN.	1,3, 5, 19, 22, 30, 35, 37, 42, 43
	STRUCTURE WITH MOUNTING FLANGE BY VENDOR TO CONCRETE AT ELEVATION 0'-0"	7, 9, 25, 32, 34, 36, 38

KEY PLAN

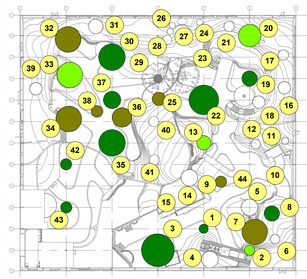

BAYSTONE
1010 E. COMMERCIAL ROW RENO, NV. 89512
510.786.9663
INFO@BAYSTONE.COM
WWW.BAYSTONE.COM

THE DESIGNS / DRAWINGS SHOWN AND DESCRIBED HEREIN INCLUDING ALL TECHNICAL DRAWINGS, GRAPHIC REPRESENTATIONS & MODELS THERE OF, ARE PROPRIETARY & CANNOT BE COPIED, DUPLICATED OR COMMERCIALLY EXPLOITED IN WHOLE OR IN PART WITHOUT THE SOLE AND EXPRESS WRITTEN PERMISSION FROM BAYSTONE INC.
© 2021 BAYSTONE. ALL RIGHTS RESERVED.

PROJECT NAME:
WORLD WILDLIFE HERITAGE MUSEUM
PRIVATE STORAGE WAREHOUSE, 1100 EVORA ROAD, CONCORD, CALIFORNIA 94520

PROJECT NUMBER:
1000

DATE
06 MARCH, 2023

PROJECT MANAGER
JC

DRAWN BY
BS

CHECKED BY
JC

REVISIONS

SEAL

UNLESS A PROFESSIONAL SEAL WITH SIGNATURE AND DATE IS AFFIXED, THIS DOCUMENT IS PRELIMINARY AND IS NOT INTENDED FOR CONSTRUCTION, RECORDING PURPOSES, OR IMPLEMENTATION

SHEET TITLE
TREE LAYOUT - DETAILS - ATTACHMENT BY OTHER VENDORS

DATE AND TIME STAMP
3/8/2023 12:27:37 PM

SHEET NUMBER
A16.15



1 NORTH - WEST RENDERING



2 NORTH - EAST RENDERING

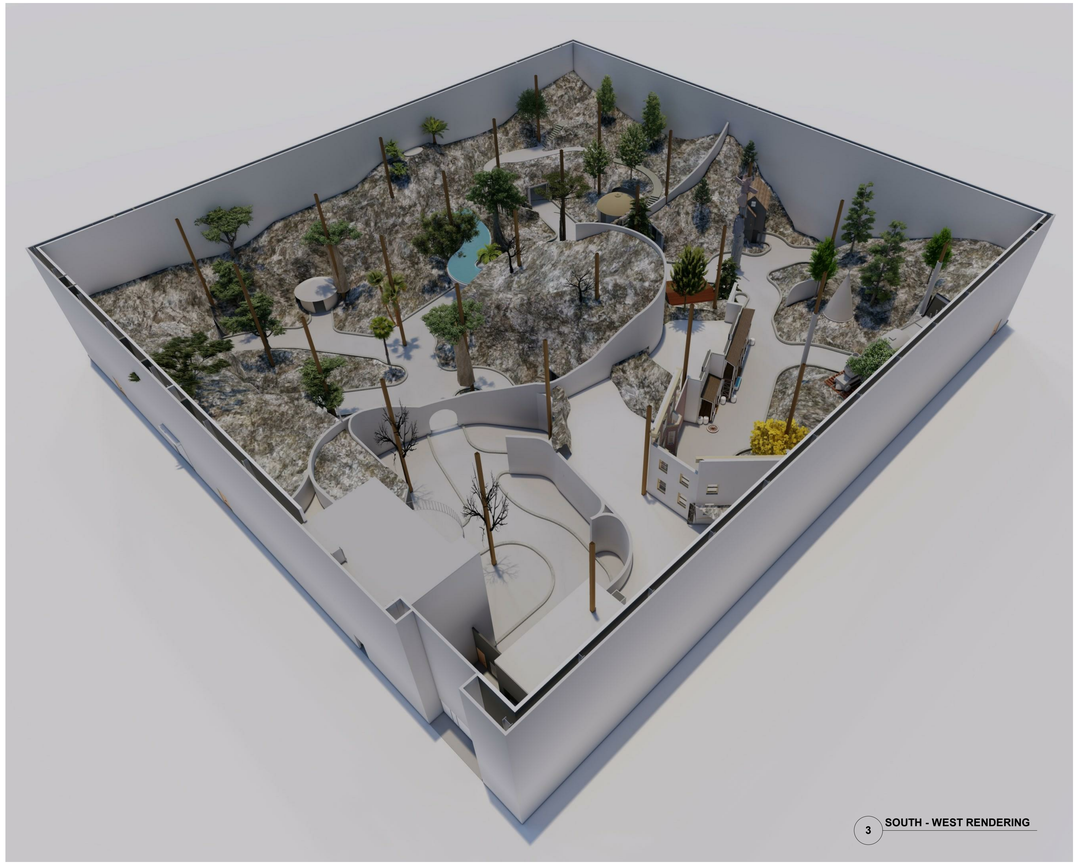

3 SOUTH - WEST RENDERING



4 SOUTH - EAST RENDERING

WORLD WILDLIFE · HERITAGE MUSEUM · CONSERVATION · EDUCATION

BAYSTONE

1010 E. COMMERCIAL ROW RENO, NV. 89512
510.786.9663
INFO@BAYSTONE.COM
WWW.BAYSTONE.COM

THE DESIGNS / DRAWINGS SHOWN AND DESCRIBED HEREIN INCLUDING ALL TECHNICAL DRAWINGS, GRAPHIC REPRESENTATIONS & MODELS THERE OF, ARE PROPRIETARY & CANNOT BE COPIED, DUPLICATED OR COMMERCIALLY EXPLOITED IN WHOLE OR IN PART WITHOUT THE SOLE AND EXPRESS WRITTEN PERMISSION FROM BAYSTONE INC.
© 2021 BAYSTONE. ALL RIGHTS RESERVED.

PROJECT NAME:
WORLD WILDLIFE HERITAGE MUSEUM
PRIVATE STORAGE WAREHOUSE, 1100 EVORA ROAD, CONCORD, CALIFORNIA 94520

PROJECT NUMBER:
1000

DATE
06 MARCH, 2023

PROJECT MANAGER
JC

DRAWN BY
BS

CHECKED BY
JC

REVISIONS

SEAL

UNLESS A PROFESSIONAL SEAL WITH SIGNATURE AND DATE IS AFFIXED, THIS DOCUMENT IS PRELIMINARY AND IS NOT INTENDED FOR CONSTRUCTION, RECORDING PURPOSES, OR IMPLEMENTATION

SHEET TITLE
TREE LAYOUT - RENDERINGS

DATE AND TIME STAMP
3/8/2023 12:27:40 PM

SHEET NUMBER
A16.16

MURAL LAYOUT - SHEET INDEX

SHEET NAME	SHEET NUMBER
A17. MURAL LAYOUT	
MURAL LAYOUT - SHEET INDEX	A17.00
MURAL LAYOUT - FIRST FLOOR PLAN - 150	A17.01
MURAL 1 - AFRICA SKYLINE	A17.02
MURAL 2 - JUNGLE WATERFALL SKYLINE	A17.03
MURAL 3 - EUROPE / ASIA TRANSITION SKYLINE	A17.04
MURAL 4 - ASIA SKYLINE	A17.05
MURAL 5 - SIERRAS TO MINING SKYLINE	A17.06
MURAL 6 - NYC TO CA SKYLINE	A17.07
MURAL 7 - STARSCAPE METEOR BACKGROUND	A17.08
MURAL 8 - JURASSIC STAIR TOWER	A17.09
MURAL 9A - CRETACEOUS LOWER (T REX / TRICERATOPS)	A17.10
MURAL 9B - CRETACEOUS HIGHER (SKYLINE)	A17.11
MURAL 10 - AFRICAN DESERT TO HIGH MOUNTAIN	A17.12
MURAL 11 - PLEISTOCENE SHORT FACE BEAR /SMILIONS	A17.13
MURAL 12 - PLEISTOCENE WOOLY MAMMOTH	A17.14
MURAL 13 - WESTERN PLAINS	A17.15
MURAL 14 - OLD WEST EXHIBIT SKYLINE	A17.16
MURAL 15 - TRAPPERS SKY	A17.17
MURAL 16 - MUSK OX PROTECTIVE CIRCLE	A17.18
MURAL 17 - NORTHERN PLAINS / TIPI	A17.19
MURAL 18 - NORTH AMERICA LANDFORM TO SKY	A17.20
MURAL 19 - ASIA LANDFORM TO SKY	A17.21
MURAL 20 - SEENO BOAT INTERIOR EXHIBIT HALL	A17.22

BAYSTONE

1010 E. COMMERCIAL ROW RENO, NV. 89512
510.786.9863
INFO@BAYSTONE.COM
WWW.BAYSTONE.COM

THE DESIGNS / DRAWINGS SHOWN AND DESCRIBED HEREIN INCLUDING ALL TECHNICAL DRAWINGS, GRAPHIC REPRESENTATIONS & MODELS THERE OF, ARE PROPRIETARY & CANNOT BE COPIED, DUPLICATED OR COMMERCIALLY EXPLOITED IN WHOLE OR IN PART WITHOUT THE SOLE AND EXPRESS WRITTEN PERMISSION FROM BAYSTONE INC.
© 2021 BAYSTONE. ALL RIGHTS RESERVED.

PROJECT NAME:
WORLD WILDLIFE HERITAGE MUSEUM
PRIVATE STORAGE WAREHOUSE, 1100 EVORA ROAD, CONCORD, CALIFORNIA 94520

PROJECT NUMBER:
1000

DATE
06 MARCH, 2023

PROJECT MANAGER
JC

DRAWN BY
BS

CHECKED BY
JC

REVISIONS

SEAL

UNLESS A PROFESSIONAL SEAL WITH SIGNATURE AND DATE IS AFFIXED, THIS DOCUMENT IS PRELIMINARY AND IS NOT INTENDED FOR CONSTRUCTION, RECORDING PURPOSES, OR IMPLEMENTATION

SHEET TITLE
MURAL LAYOUT - SHEET INDEX

DATE AND TIME STAMP
3/8/2023 12:28:26 PM

SHEET NUMBER
A17.00

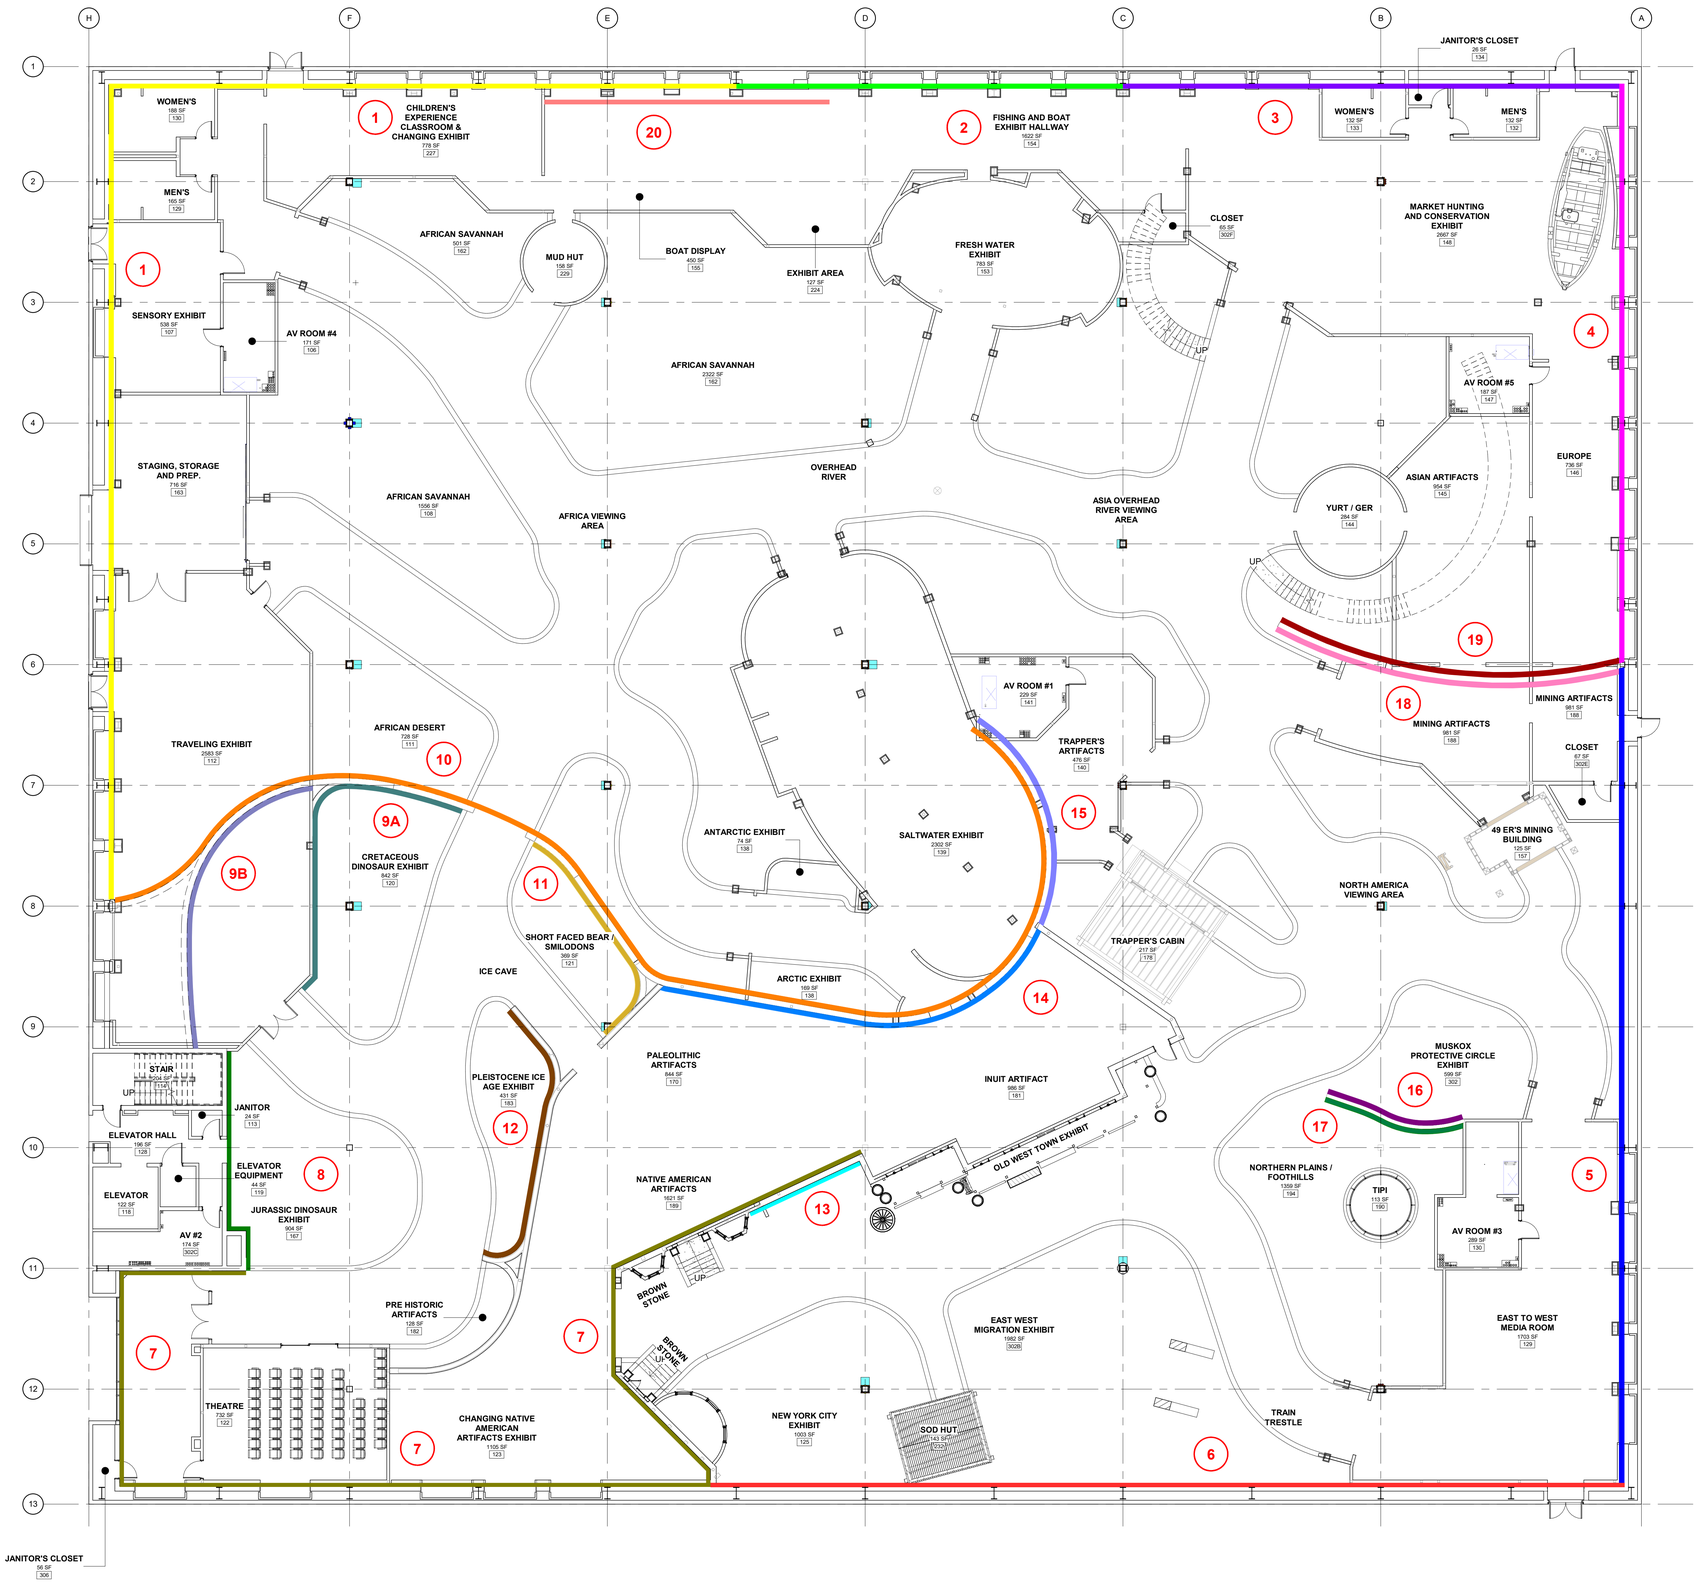

1 FIRST FLOOR PLAN -MURAL CALLOUTS
3/32" = 1'-0"

1. AFRICA SKYLINE
2. JUNGLE WATERFALL SKYLINE
3. EUROPE / ASIA TRANSITION SKYLINE
4. ASIA SKYLINE
5. SIERRAS TO MINING SKYLINE
6. NYC TO CA SKYLINE
7. STARSCAPE METEOR BACKGROUND
8. JURASSIC STAIR TOWER
9A. CRETACEOUS LOWER (T REX / TRICERATOPS)
9B. CRETACEOUS HIGHER (SKYLINE)
10. AFRICAN DESERT TO HIGH MOUNTAIN
11. PLEISTOCENE SHORT FACE BEAR /SMILIONS
12. PLEISTOCENE WOOLY MAMMOTH
13. WESTERN PLAINS
14. OLD WEST EXHIBIT SKYLINE
15. TRAPPERS SKY
16. MUSK OX PROTECTIVE CIRCLE
17. NORTHERN PLAINS / TIPI
18. NORTH AMERICA LANDFORM TO SKY
19. ASIA LANDFORM TO SKY
20. SEENO BOAT INTERIOR EXHIBIT HALL

BAYSTONE
1010 E. COMMERCIAL ROW RENO, NV. 89512
510.786.9663
INFO@BAYSTONE.COM
WWW.BAYSTONE.COM

THE DESIGNS / DRAWINGS SHOWN AND DESCRIBED HEREIN INCLUDING ALL TECHNICAL DRAWINGS, GRAPHIC REPRESENTATIONS & MODELS THERE OF, ARE PROPRIETARY & CANNOT BE COPIED, DUPLICATED OR COMMERCIALLY EXPLOITED IN WHOLE OR IN PART WITHOUT THE SOLE AND EXPRESS WRITTEN PERMISSION FROM BAYSTONE INC. © 2021 BAYSTONE. ALL RIGHTS RESERVED.

PROJECT NAME:
WORLD WILDLIFE HERITAGE MUSEUM
PRIVATE STORAGE WAREHOUSE, 1100 EVORA ROAD, CONCORD, CALIFORNIA 94520

PROJECT NUMBER:
1000

DATE
06 MARCH, 2023

PROJECT MANAGER
JC

DRAWN BY
BS

CHECKED BY
JC

REVISIONS

SEAL

UNLESS A PROFESSIONAL SEAL WITH SIGNATURE AND DATE IS AFFIXED, THIS DOCUMENT IS PRELIMINARY AND IS NOT INTENDED FOR CONSTRUCTION, RECORDING PURPOSES, OR IMPLEMENTATION

SHEET TITLE
MURAL LAYOUT - FIRST FLOOR PLAN - 150

DATE AND TIME STAMP
3/8/2023 12:28:33 PM

SHEET NUMBER
A17.01

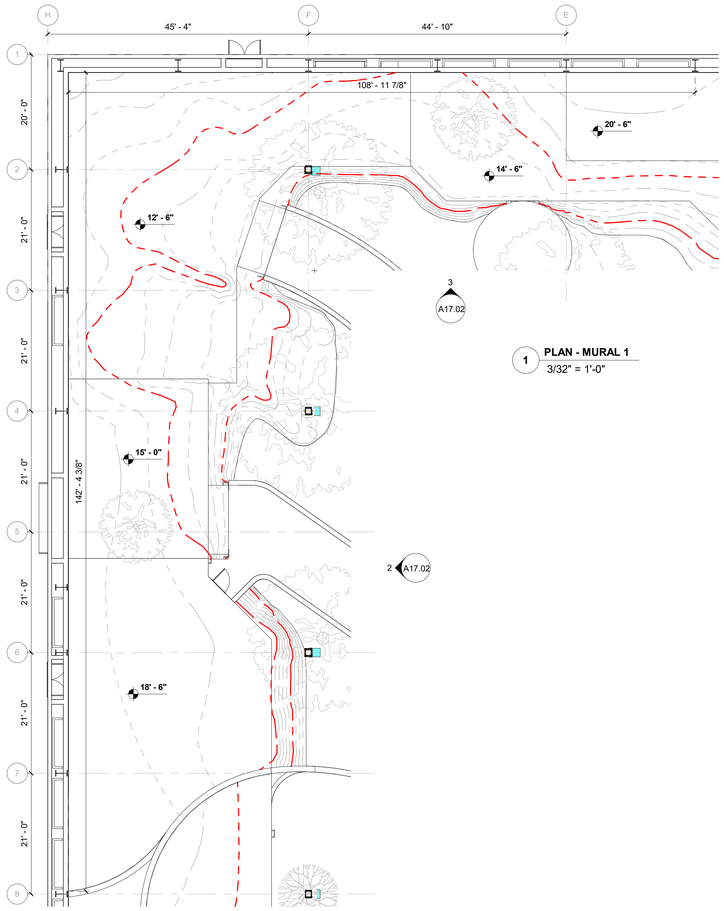

1 **PLAN - MURAL 1**
3/32" = 1'-0"

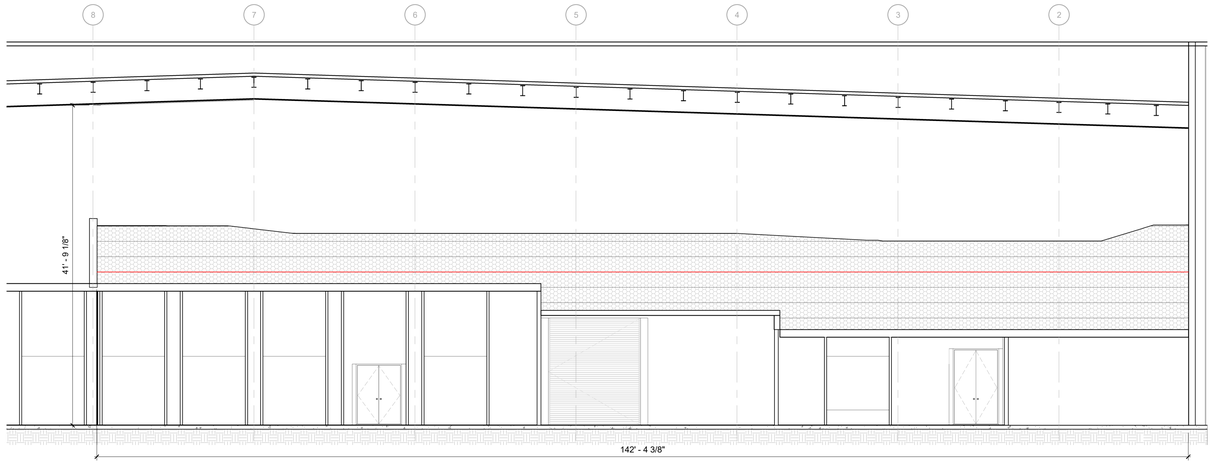

2 **ELEVATION 1 - MURAL 1**
1/8" = 1'-0"

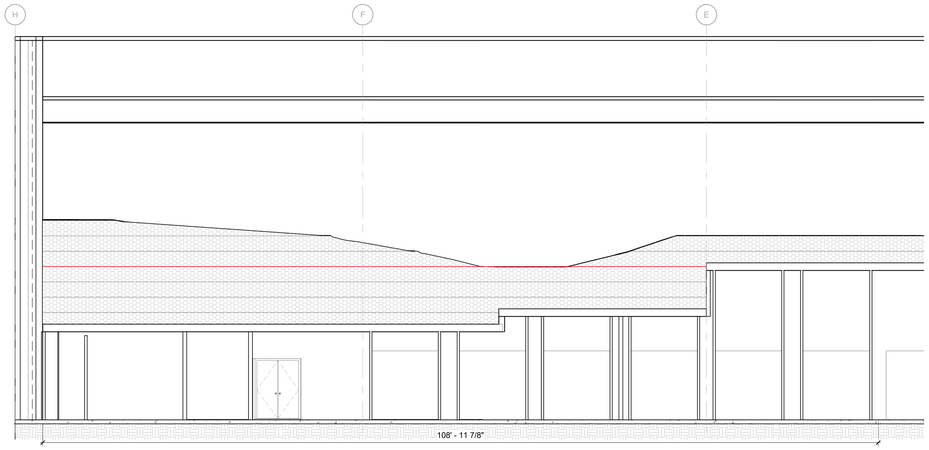

3 **ELEVATION 2 - MURAL 1**
1/8" = 1'-0"

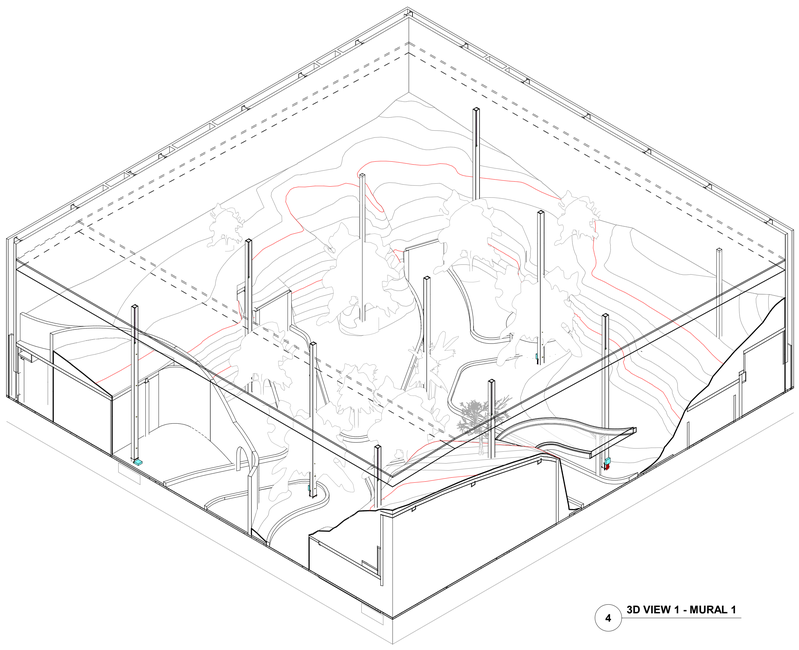

4 **3D VIEW 1 - MURAL 1**

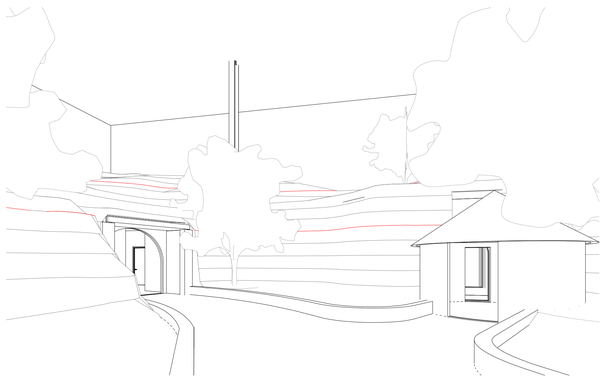

5 **3D VIEW 2 - MURAL 1**

KEY PLAN

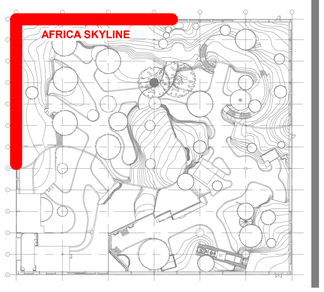

WORLD WILDLIFE · HERITAGE MUSEUM · CONSERVATION · EDUCATION

BAYSTONE
1010 E. COMMERCIAL ROW RENO, NV. 89512
510.786.9863
INFO@BAYSTONE.COM
WWW.BAYSTONE.COM

THE DESIGNS / DRAWINGS SHOWN AND DESCRIBED HEREIN INCLUDING ALL TECHNICAL DRAWINGS, GRAPHIC REPRESENTATIONS & MODELS THERE OF, ARE PROPRIETARY & CANNOT BE COPIED, DUPLICATED OR COMMERCIALLY EXPLOITED IN WHOLE OR IN PART WITHOUT THE SOLE AND EXPRESS WRITTEN PERMISSION FROM BAYSTONE INC.
© 2021 BAYSTONE. ALL RIGHTS RESERVED.

PROJECT NAME:
WORLD WILDLIFE HERITAGE MUSEUM
PRIVATE STORAGE WAREHOUSE, 1100 EVORA ROAD, CONCORD, CALIFORNIA 94520

PROJECT NUMBER:
1000

DATE
06 MARCH, 2023

PROJECT MANAGER
JC

DRAWN BY
BS

CHECKED BY
JC

REVISIONS

SEAL

UNLESS A PROFESSIONAL SEAL WITH SIGNATURE AND DATE IS AFFIXED, THIS DOCUMENT IS PRELIMINARY AND IS NOT INTENDED FOR CONSTRUCTION, RECORDING PURPOSES, OR IMPLEMENTATION

SHEET TITLE
MURAL 1 - AFRICA SKYLINE

DATE AND TIME STAMP
3/8/2023 12:28:46 PM

SHEET NUMBER
A17.02

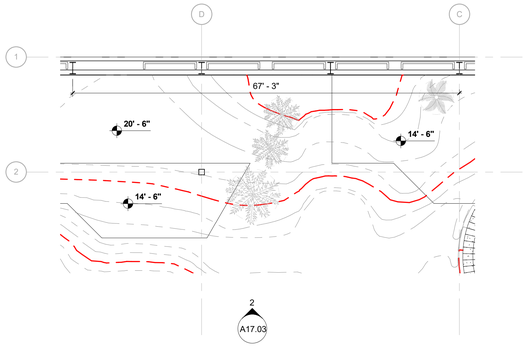

1 **PLAN - MURAL 2**
3/32" = 1'-0"

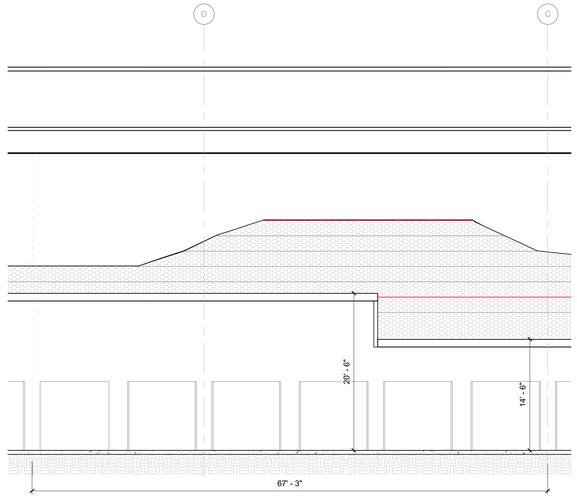

2 **ELEVATION 1 - MURAL 2**
1/8" = 1'-0"

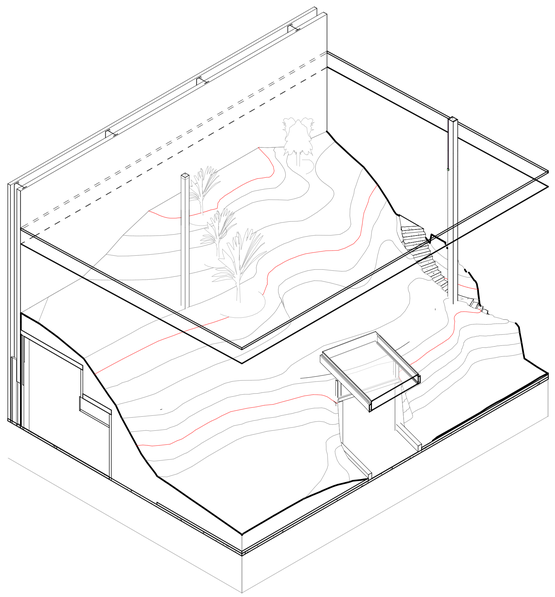

3 **3D VIEW 1 - MURAL 2**

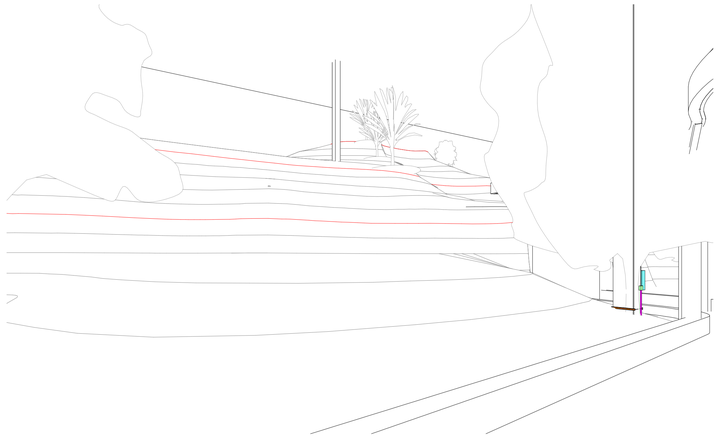

4 **3D VIEW 2 - MURAL 2**

KEY PLAN

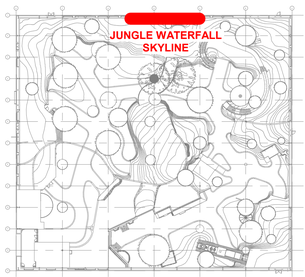

BAYSTONE
1010 E. COMMERCIAL ROW RENO, NV. 89512
510.786.9863
INFO@BAYSTONE.COM
WWW.BAYSTONE.COM

THE DESIGNS / DRAWINGS SHOWN AND DESCRIBED HEREIN INCLUDING ALL TECHNICAL DRAWINGS, GRAPHIC REPRESENTATIONS & MODELS THERE OF, ARE PROPRIETARY & CANNOT BE COPIED, DUPLICATED OR COMMERCIALLY EXPLOITED IN WHOLE OR IN PART WITHOUT THE SOLE AND EXPRESS WRITTEN PERMISSION FROM BAYSTONE INC.
© 2021 BAYSTONE. ALL RIGHTS RESERVED.

PROJECT NAME:
WORLD WILDLIFE HERITAGE MUSEUM
PRIVATE STORAGE WAREHOUSE, 1100 EVORA ROAD, CONCORD, CALIFORNIA 94520

PROJECT NUMBER:
1000

DATE
06 MARCH, 2023

PROJECT MANAGER
JC

DRAWN BY
BS

CHECKED BY
JC

REVISIONS

SEAL

UNLESS A PROFESSIONAL SEAL WITH SIGNATURE AND DATE IS AFFIXED, THIS DOCUMENT IS PRELIMINARY AND IS NOT INTENDED FOR CONSTRUCTION, RECORDING PURPOSES, OR IMPLEMENTATION

SHEET TITLE
MURAL 2 - JUNGLE WATERFALL SKYLINE

DATE AND TIME STAMP
3/8/2023 12:28:56 PM

SHEET NUMBER
A17.03

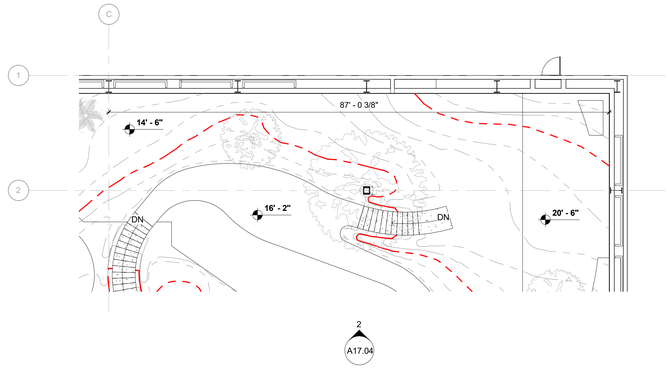

1 **PLAN - MURAL 3**
3/32" = 1'-0"

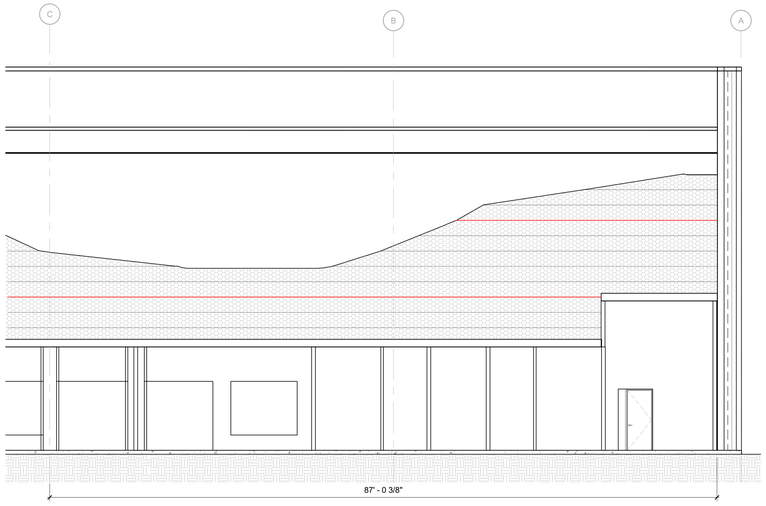

2 **ELEVATION 1 - MURAL 3**
1/8" = 1'-0"

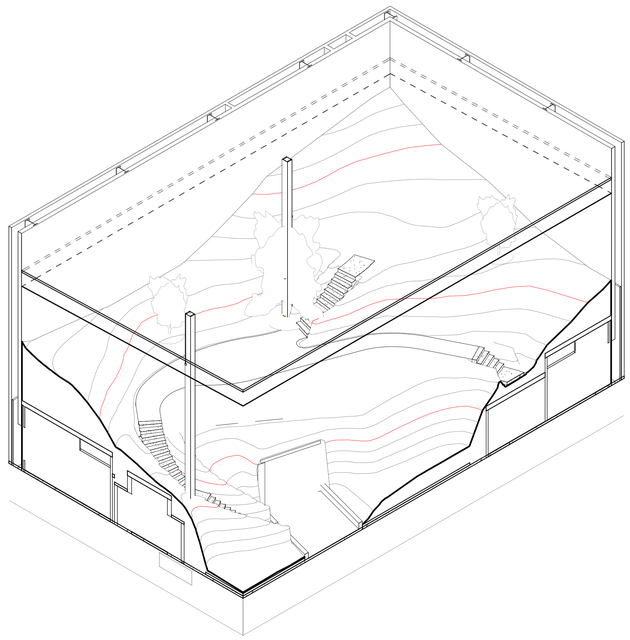

3 **3D VIEW 1 - MURAL 3**

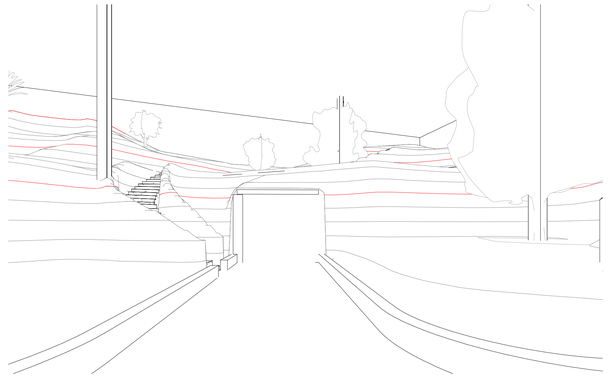

4 **3D VIEW 2 - MURAL 3**

KEY PLAN

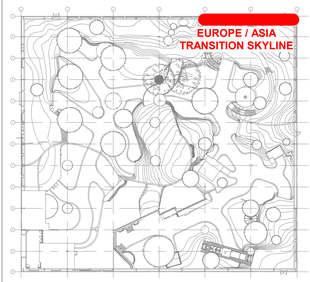

WORLD WILDLIFE · HERITAGE MUSEUM · CONSERVATION · EDUCATION

BAYSTONE
1010 E. COMMERCIAL ROW RENO, NV. 89512
510.786.9863
INFO@BAYSTONE.COM
WWW.BAYSTONE.COM

THE DESIGNS / DRAWINGS SHOWN AND DESCRIBED HEREIN INCLUDING ALL TECHNICAL DRAWINGS, GRAPHIC REPRESENTATIONS & MODELS THERE OF, ARE PROPRIETARY & CANNOT BE COPIED, DUPLICATED OR COMMERCIALLY EXPLOITED IN WHOLE OR IN PART WITHOUT THE SOLE AND EXPRESS WRITTEN PERMISSION FROM BAYSTONE INC.
© 2021 BAYSTONE. ALL RIGHTS RESERVED.

PROJECT NAME:
WORLD WILDLIFE HERITAGE MUSEUM
PRIVATE STORAGE WAREHOUSE, 1100 EVORA ROAD, CONCORD, CALIFORNIA 94520

PROJECT NUMBER:
1000

DATE
06 MARCH, 2023

PROJECT MANAGER
JC

DRAWN BY
BS

CHECKED BY
JC

REVISIONS

SEAL

UNLESS A PROFESSIONAL SEAL WITH SIGNATURE AND DATE IS AFFIXED, THIS DOCUMENT IS PRELIMINARY AND IS NOT INTENDED FOR CONSTRUCTION, RECORDING PURPOSES, OR IMPLEMENTATION

SHEET TITLE
MURAL 3 - EUROPE / ASIA TRANSITION SKYLINE

DATE AND TIME STAMP
3/8/2023 12:29:08 PM

SHEET NUMBER
A17.04

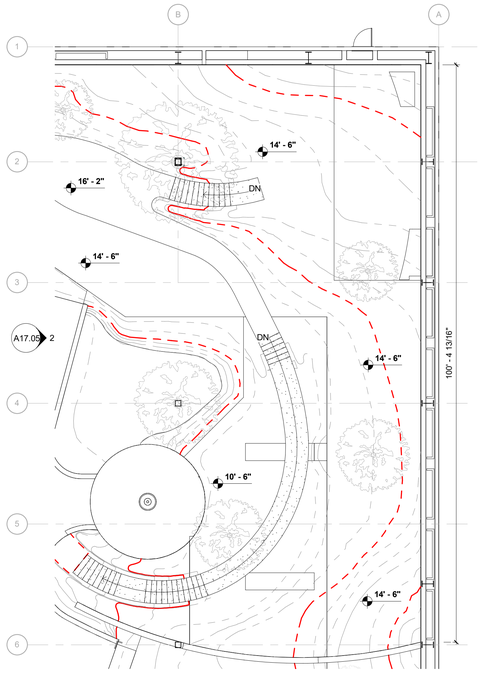

1 **PLAN - MURAL 4**
3/32" = 1'-0"

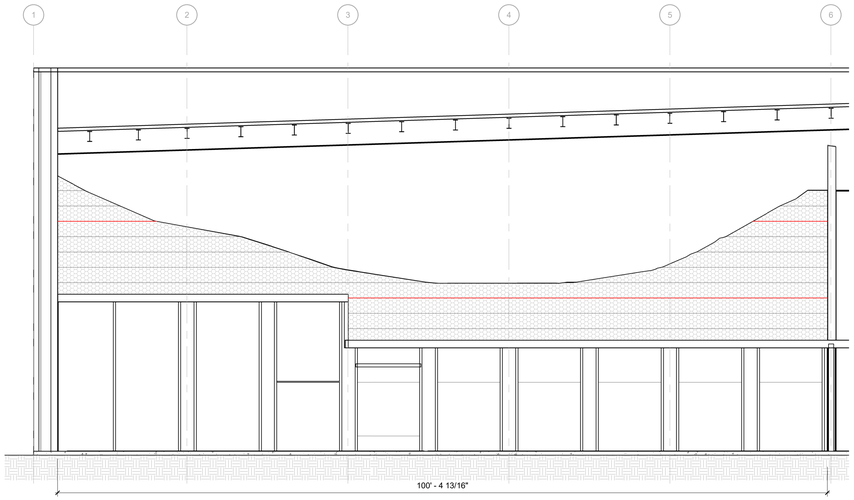

2 **ELEVATION 1 - MURAL 4**
1/8" = 1'-0"

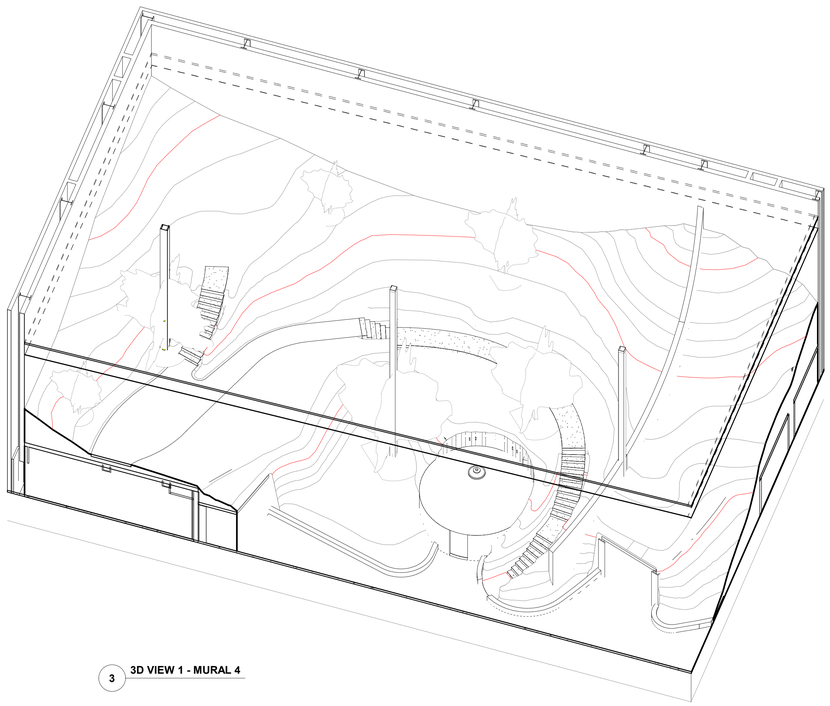

3 **3D VIEW 1 - MURAL 4**

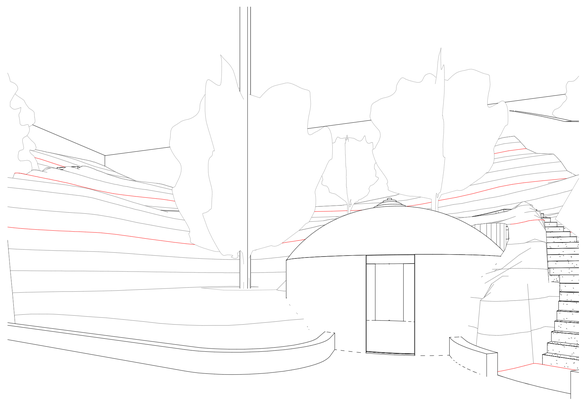

4 **3D VIEW 2 - MURAL 4**

KEY PLAN

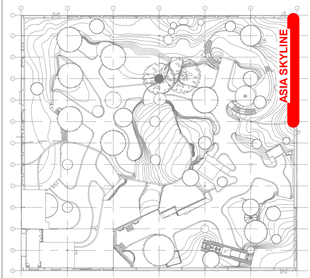

WORLD WILDLIFE · HERITAGE MUSEUM · CONSERVATION · EDUCATION

BAYSTONE
1010 E. COMMERCIAL ROW RENO, NV. 89512
510.786.9663
INFO@BAYSTONE.COM
WWW.BAYSTONE.COM

THE DESIGNS / DRAWINGS SHOWN AND DESCRIBED HEREIN INCLUDING ALL TECHNICAL DRAWINGS, GRAPHIC REPRESENTATIONS & MODELS THERE OF, ARE PROPRIETARY & CANNOT BE COPIED, DUPLICATED OR COMMERCIALLY EXPLOITED IN WHOLE OR IN PART WITHOUT THE SOLE AND EXPRESS WRITTEN PERMISSION FROM BAYSTONE INC.
© 2021 BAYSTONE. ALL RIGHTS RESERVED.

PROJECT NAME:
WORLD WILDLIFE HERITAGE MUSEUM
PRIVATE STORAGE WAREHOUSE, 1100 EVORA ROAD, CONCORD, CALIFORNIA 94520

PROJECT NUMBER:
1000

DATE
06 MARCH, 2023

PROJECT MANAGER
JC

DRAWN BY
BS

CHECKED BY
JC

REVISIONS

SEAL

UNLESS A PROFESSIONAL SEAL WITH SIGNATURE AND DATE IS AFFIXED, THIS DOCUMENT IS PRELIMINARY AND IS NOT INTENDED FOR CONSTRUCTION, RECORDING PURPOSES, OR IMPLEMENTATION

SHEET TITLE
MURAL 4 - ASIA SKYLINE

DATE AND TIME STAMP
3/8/2023 12:29:19 PM

SHEET NUMBER
A17.05

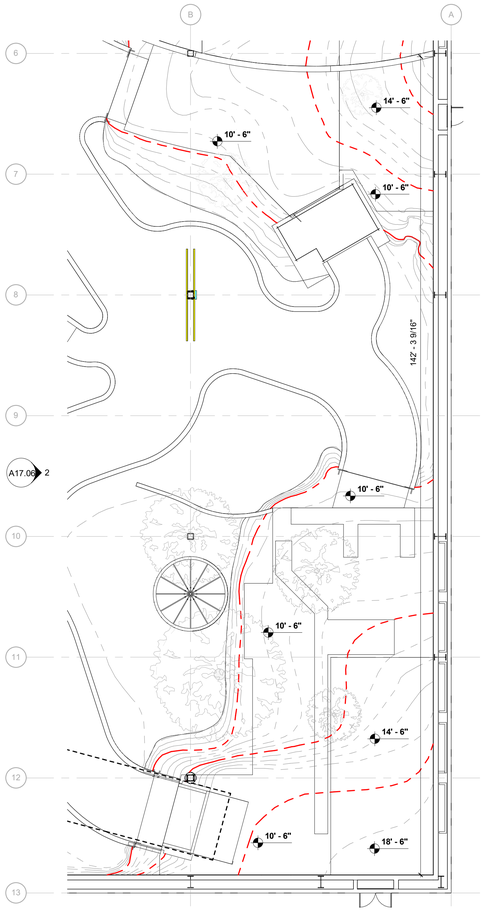

1 **PLAN - MURAL 5**
3/32" = 1'-0"

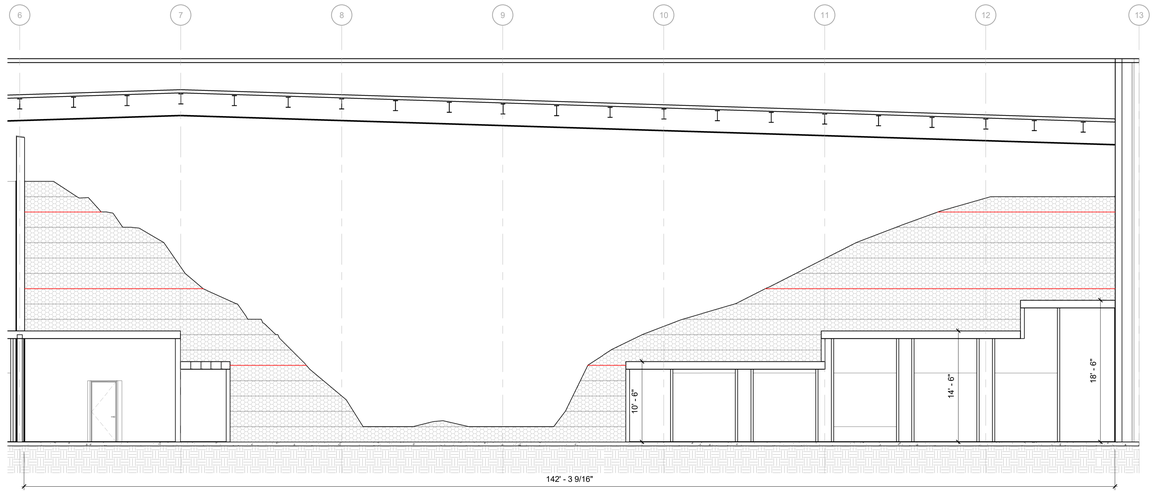

2 **ELEVATION 1 - MURAL 5**
1/8" = 1'-0"

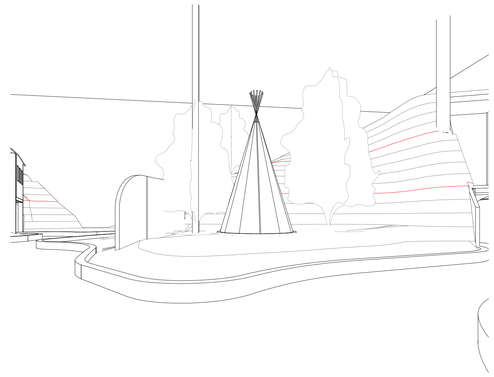

4 **3D VIEW 2 - MURAL 5**

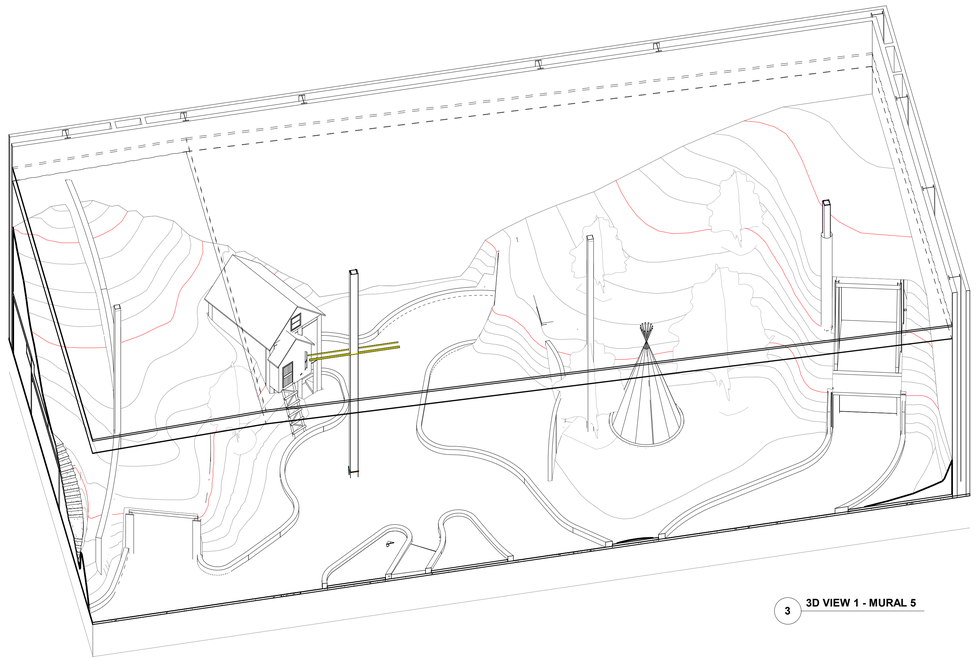

3 **3D VIEW 1 - MURAL 5**

KEY PLAN

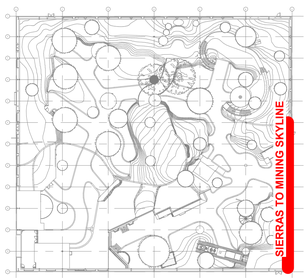

BAYSTONE
1010 E. COMMERCIAL ROW RENO, NV. 89512
510.786.9863
INFO@BAYSTONE.COM
WWW.BAYSTONE.COM

THE DESIGNS / DRAWINGS SHOWN AND DESCRIBED HEREIN INCLUDING ALL TECHNICAL DRAWINGS, GRAPHIC REPRESENTATIONS & MODELS THERE OF, ARE PROPRIETARY & CANNOT BE COPIED, DUPLICATED OR COMMERCIALLY EXPLOITED IN WHOLE OR IN PART WITHOUT THE SOLE AND EXPRESS WRITTEN PERMISSION FROM BAYSTONE INC.
© 2021 BAYSTONE. ALL RIGHTS RESERVED.

PROJECT NAME:
WORLD WILDLIFE HERITAGE MUSEUM
PRIVATE STORAGE WAREHOUSE, 1100 EVORA ROAD, CONCORD, CALIFORNIA 94520

PROJECT NUMBER:
1000

DATE
06 MARCH, 2023

PROJECT MANAGER
JC

DRAWN BY
BS

CHECKED BY
JC

REVISIONS

SEAL

UNLESS A PROFESSIONAL SEAL WITH SIGNATURE AND DATE IS AFFIXED, THIS DOCUMENT IS PRELIMINARY AND IS NOT INTENDED FOR CONSTRUCTION, RECORDING PURPOSES, OR IMPLEMENTATION

SHEET TITLE
MURAL 5 - SIERRAS TO MINING SKYLINE

DATE AND TIME STAMP
3/8/2023 12:29:32 PM

SHEET NUMBER
A17.06

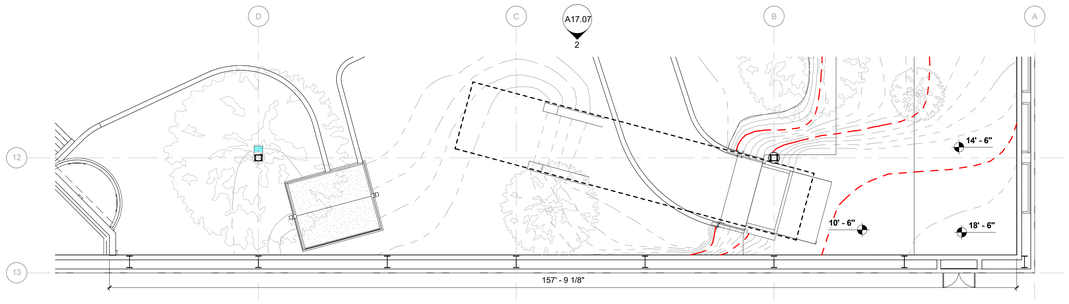

1 **PLAN - MURAL 6**
3/32" = 1'-0"

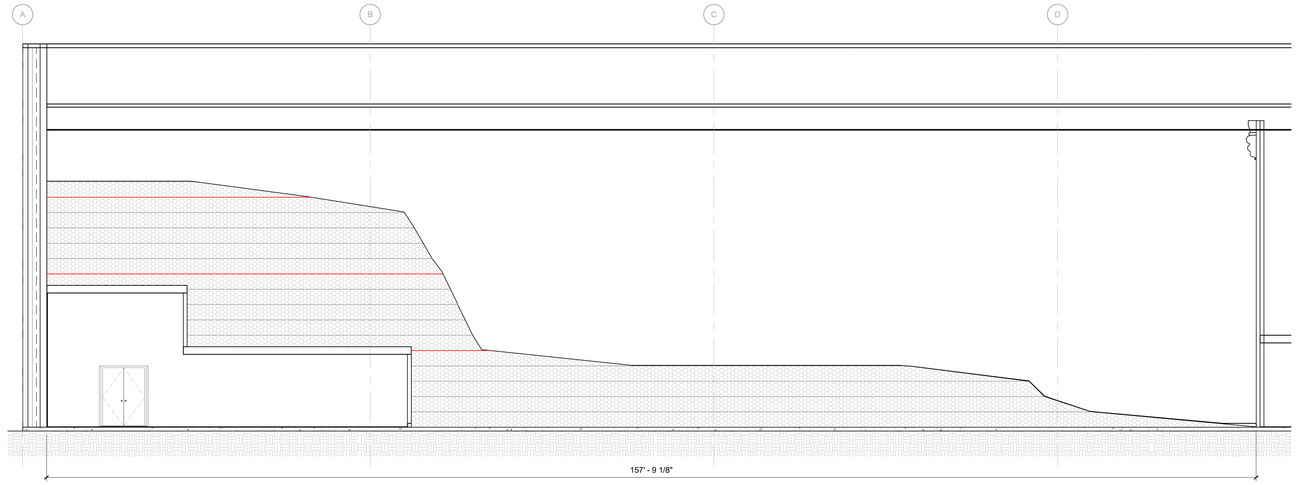

2 **ELEVATION 1 - MURAL 6**
1/8" = 1'-0"

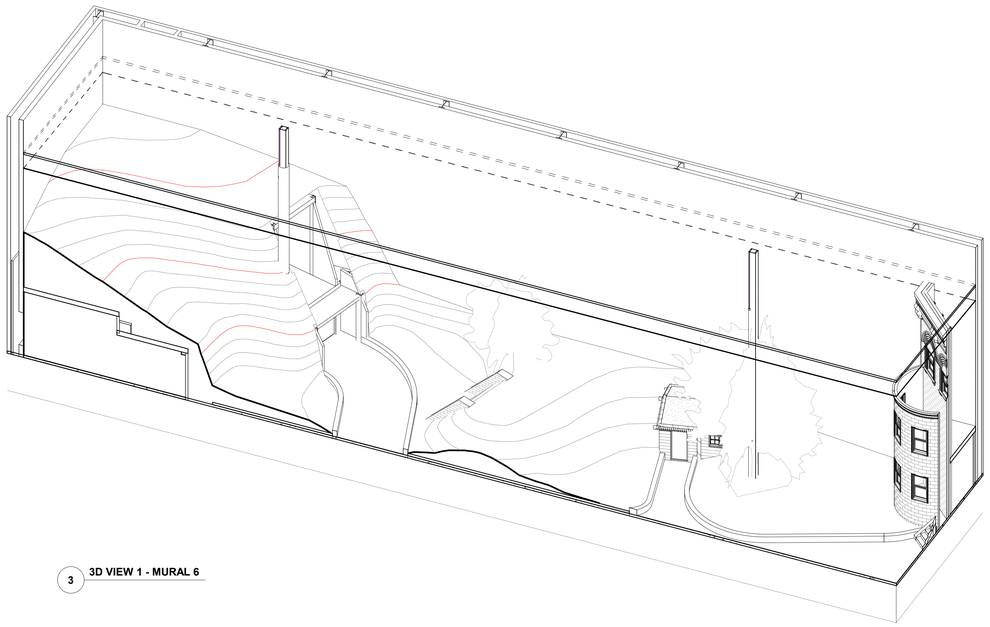

3 **3D VIEW 1 - MURAL 6**

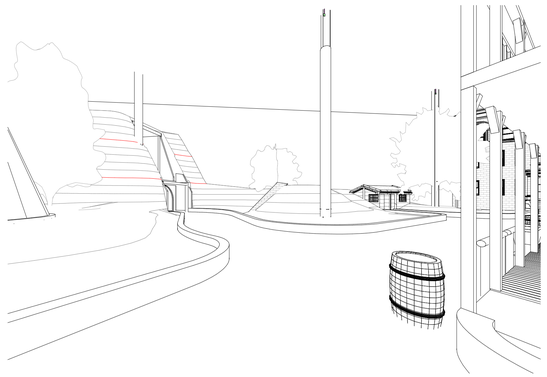

4 **3D VIEW 2 - MURAL 6**

KEY PLAN

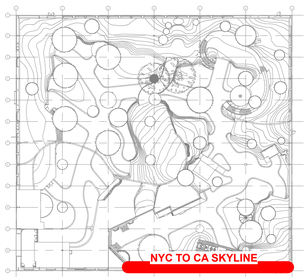

BAYSTONE
1010 E. COMMERCIAL ROW RENO, NV. 89512
510.786.9863
INFO@BAYSTONE.COM
WWW.BAYSTONE.COM

THE DESIGNS / DRAWINGS SHOWN AND DESCRIBED HEREIN INCLUDING ALL TECHNICAL DRAWINGS, GRAPHIC REPRESENTATIONS & MODELS THERE OF, ARE PROPRIETARY & CANNOT BE COPIED, DUPLICATED OR COMMERCIALLY EXPLOITED IN WHOLE OR IN PART WITHOUT THE SOLE AND EXPRESS WRITTEN PERMISSION FROM BAYSTONE INC.
© 2021 BAYSTONE. ALL RIGHTS RESERVED.

PROJECT NAME:
WORLD WILDLIFE HERITAGE MUSEUM
PRIVATE STORAGE WAREHOUSE, 1100 EVORA ROAD, CONCORD, CALIFORNIA 94520

PROJECT NUMBER:
1000

DATE
06 MARCH, 2023

PROJECT MANAGER
JC

DRAWN BY
BS

CHECKED BY
JC

REVISIONS

SEAL

UNLESS A PROFESSIONAL SEAL WITH SIGNATURE AND DATE IS AFFIXED, THIS DOCUMENT IS PRELIMINARY AND IS NOT INTENDED FOR CONSTRUCTION, RECORDING PURPOSES, OR IMPLEMENTATION

SHEET TITLE
MURAL 6 - NYC TO CA SKYLINE

DATE AND TIME STAMP
3/8/2023 12:29:43 PM

SHEET NUMBER
A17.07

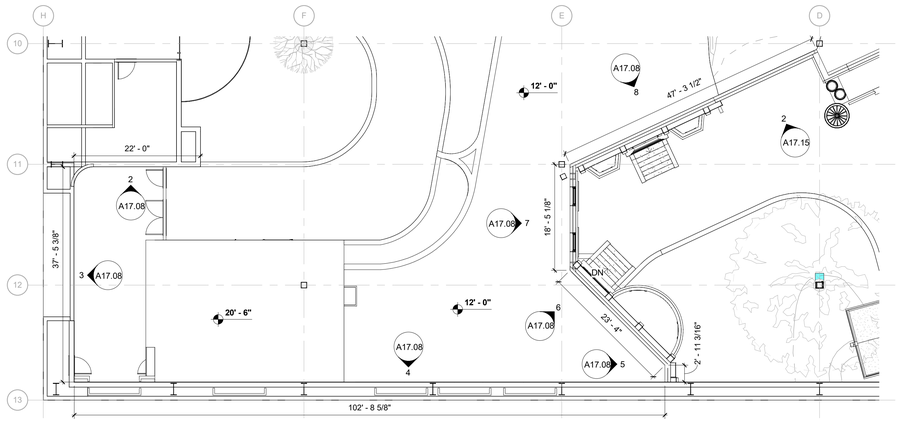

1 **PLAN - MURAL 7**
3/32" = 1'-0"

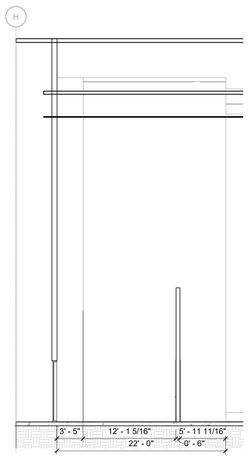

2 **ELEVATION 1 - MURAL 7**
1/8" = 1'-0"

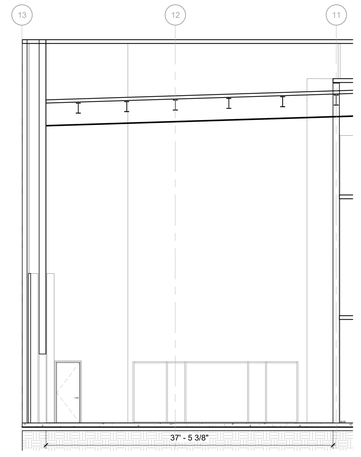

3 **ELEVATION 2 - MURAL 7**
1/8" = 1'-0"

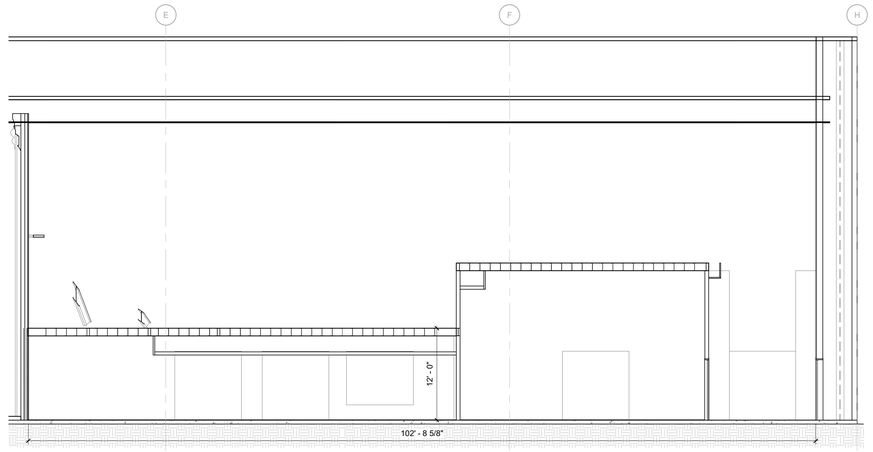

4 **ELEVATION 3 - MURAL 7**
1/8" = 1'-0"

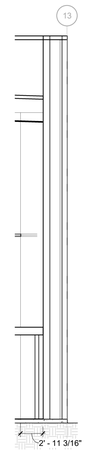

5 **ELEVATION 4 - MURAL 7**
1/8" = 1'-0"

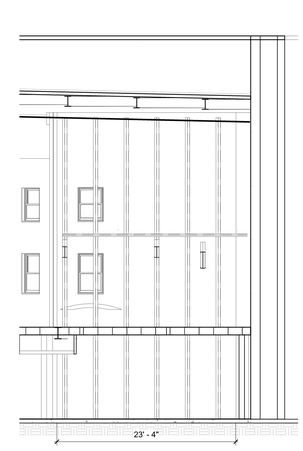

6 **ELEVATION 5 - MURAL 7**
1/8" = 1'-0"

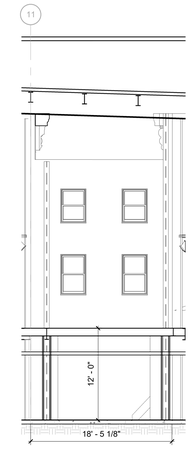

7 **ELEVATION 6 - MURAL 7**
1/8" = 1'-0"

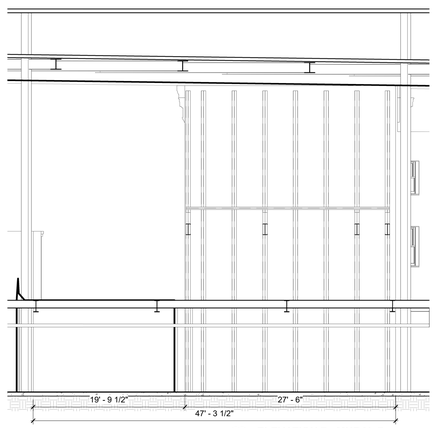

8 **ELEVATION 7 - MURAL 7**
1/8" = 1'-0"

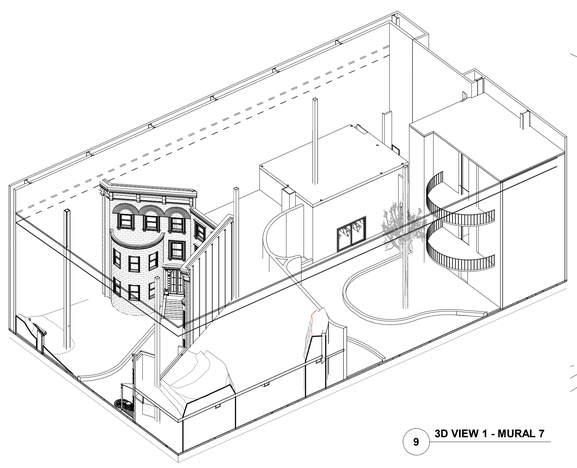

9 **3D VIEW 1 - MURAL 7**

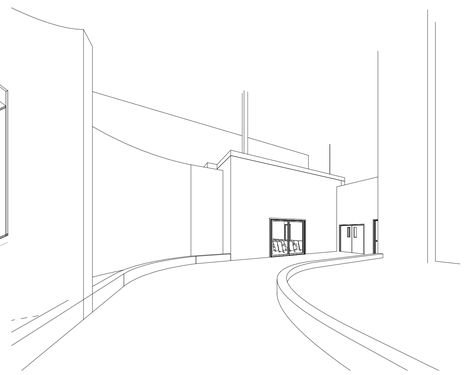

10 **3D VIEW 2 - MURAL 7**

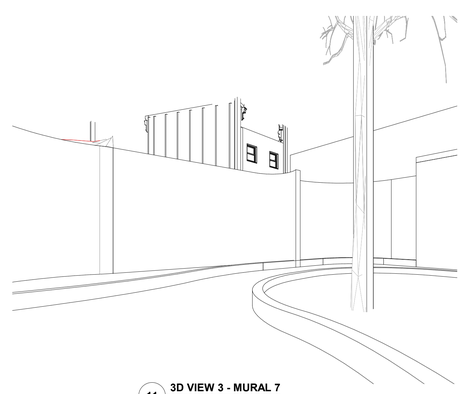

11 **3D VIEW 3 - MURAL 7**

KEY PLAN

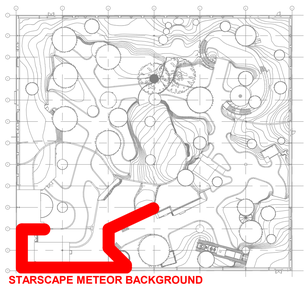

BAYSTONE
1010 E. COMMERCIAL ROW RENO, NV. 89512
510.786.9663
INFO@BAYSTONE.COM
WWW.BAYSTONE.COM

THE DESIGNS / DRAWINGS SHOWN AND DESCRIBED HEREIN INCLUDING ALL TECHNICAL DRAWINGS, GRAPHIC REPRESENTATIONS & MODELS THERE OF, ARE PROPRIETARY & CANNOT BE COPIED, DUPLICATED OR COMMERCIALLY EXPLOITED IN WHOLE OR IN PART WITHOUT THE SOLE AND EXPRESS WRITTEN PERMISSION FROM BAYSTONE INC.
© 2021 BAYSTONE. ALL RIGHTS RESERVED.

PROJECT NAME:
WORLD WILDLIFE HERITAGE MUSEUM
PRIVATE STORAGE WAREHOUSE, 1100 EVORA ROAD, CONCORD, CALIFORNIA 94520

PROJECT NUMBER:
1000

DATE
06 MARCH, 2023

PROJECT MANAGER
JC

DRAWN BY
BS

CHECKED BY
JC

REVISIONS

SEAL

UNLESS A PROFESSIONAL SEAL WITH SIGNATURE AND DATE IS AFFIXED, THIS DOCUMENT IS PRELIMINARY AND IS NOT INTENDED FOR CONSTRUCTION, RECORDING PURPOSES, OR IMPLEMENTATION

SHEET TITLE
MURAL 7 - STARSCAPE METEOR BACKGROUND

DATE AND TIME STAMP
3/8/2023 12:30:06 PM

SHEET NUMBER
A17.08

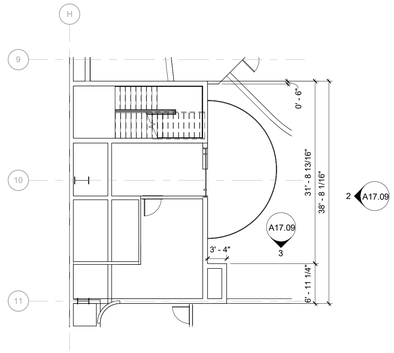

1 **PLAN - MURAL 8**
3/32" = 1'-0"

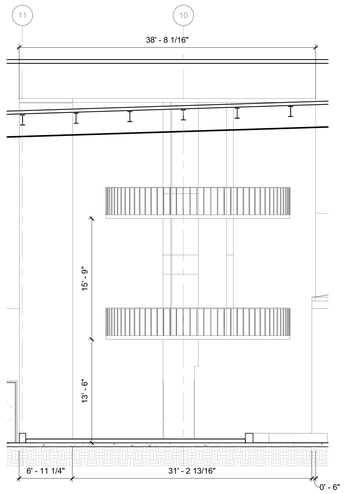

2 **ELEVATION 1 - MURAL 8**
1/8" = 1'-0"

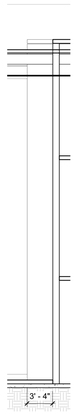

3 **ELEVATION 2 - MURAL 8**
1/8" = 1'-0"

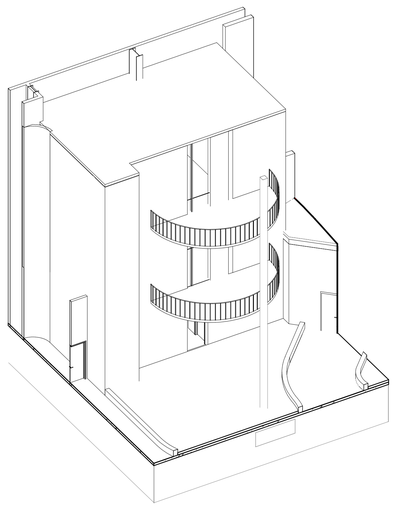

4 **3D VIEW 1 - MURAL 8**

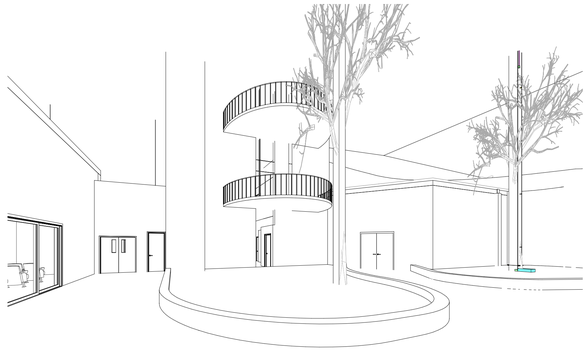

5 **3D VIEW 2 - MURAL 8**

KEY PLAN

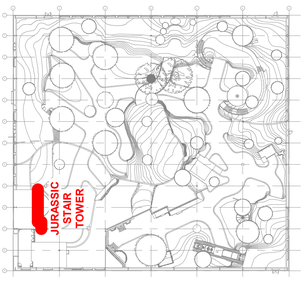

BAYSTONE
1010 E. COMMERCIAL ROW RENO, NV. 89512
510.786.9663
INFO@BAYSTONE.COM
WWW.BAYSTONE.COM

THE DESIGNS / DRAWINGS SHOWN AND DESCRIBED HEREIN INCLUDING ALL TECHNICAL DRAWINGS, GRAPHIC REPRESENTATIONS & MODELS THERE OF, ARE PROPRIETARY & CANNOT BE COPIED, DUPLICATED OR COMMERCIALLY EXPLOITED IN WHOLE OR IN PART WITHOUT THE SOLE AND EXPRESS WRITTEN PERMISSION FROM BAYSTONE INC.
© 2021 BAYSTONE. ALL RIGHTS RESERVED.

PROJECT NAME:
WORLD WILDLIFE HERITAGE MUSEUM
PRIVATE STORAGE WAREHOUSE, 1100 EVORA ROAD, CONCORD, CALIFORNIA 94520

PROJECT NUMBER:
1000

DATE
06 MARCH, 2023

PROJECT MANAGER
JC

DRAWN BY
BS

CHECKED BY
JC

REVISIONS

SEAL

UNLESS A PROFESSIONAL SEAL WITH SIGNATURE AND DATE IS AFFIXED, THIS DOCUMENT IS PRELIMINARY AND IS NOT INTENDED FOR CONSTRUCTION, RECORDING PURPOSES, OR IMPLEMENTATION

SHEET TITLE
MURAL 8 - JURASSIC STAIR TOWER

DATE AND TIME STAMP
3/8/2023 12:30:18 PM

SHEET NUMBER
A17.09

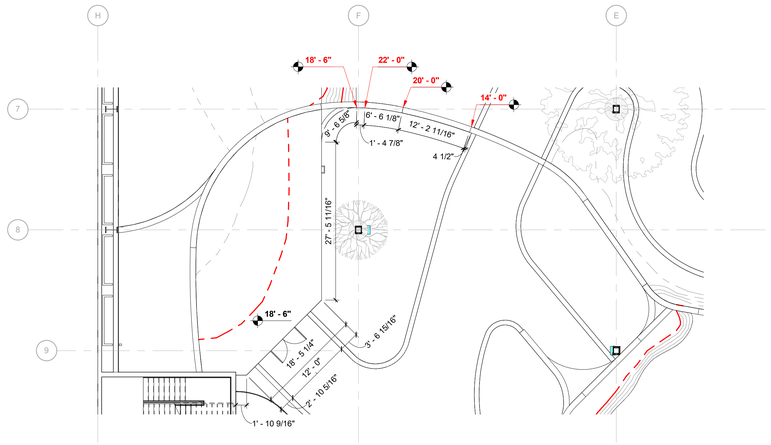

1 **PLAN - MURAL 9A**
3/32" = 1'-0"

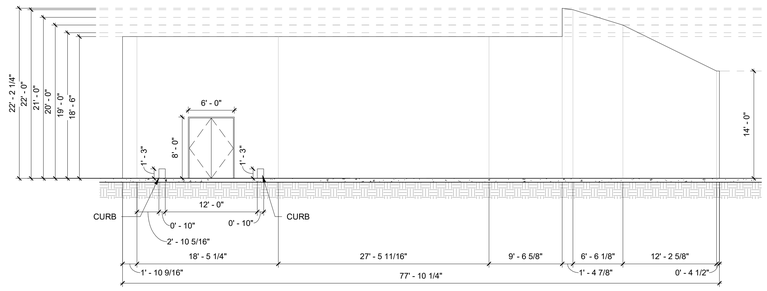

2 **UNFOLDED ELEVATION 1 - MURAL - 9A**
1/8" = 1'-0"

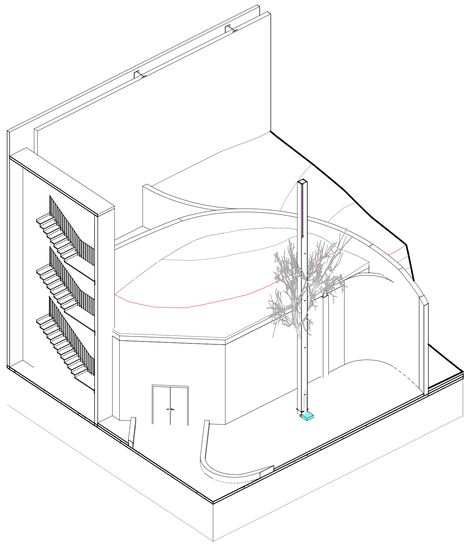

3 **3D VIEW 1 - MURAL 9A**

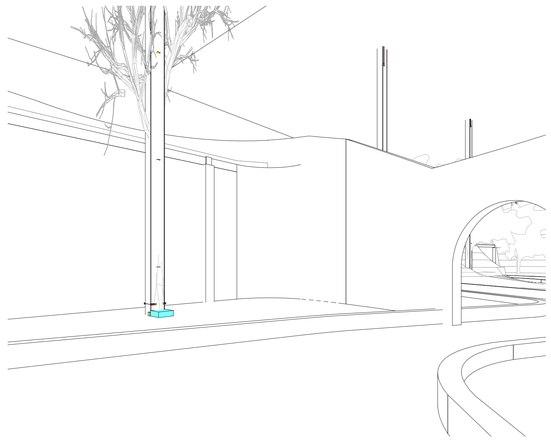

4 **3D VIEW 2 - MURAL 9A**

KEY PLAN

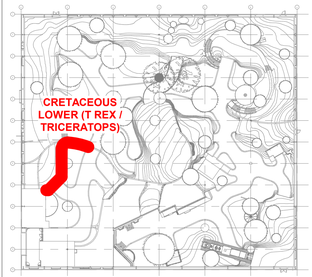

WORLD WILDLIFE · HERITAGE MUSEUM · CONSERVATION · EDUCATION

BAYSTONE

1010 E. COMMERCIAL ROW RENO, NV. 89512
510.786.9663
INFO@BAYSTONE.COM
WWW.BAYSTONE.COM

THE DESIGNS / DRAWINGS SHOWN AND DESCRIBED HEREIN INCLUDING ALL TECHNICAL DRAWINGS, GRAPHIC REPRESENTATIONS & MODELS THERE OF, ARE PROPRIETARY & CANNOT BE COPIED, DUPLICATED OR COMMERCIALLY EXPLOITED IN WHOLE OR IN PART WITHOUT THE SOLE AND EXPRESS WRITTEN PERMISSION FROM BAYSTONE INC.
© 2021 BAYSTONE. ALL RIGHTS RESERVED.

PROJECT NAME:
WORLD WILDLIFE HERITAGE MUSEUM
PRIVATE STORAGE WAREHOUSE, 1100 EVORA ROAD, CONCORD, CALIFORNIA 94520

PROJECT NUMBER:
1000

DATE
06 MARCH, 2023

PROJECT MANAGER
JC

DRAWN BY
BS

CHECKED BY
JC

REVISIONS

SEAL

UNLESS A PROFESSIONAL SEAL WITH SIGNATURE AND DATE IS AFFIXED, THIS DOCUMENT IS PRELIMINARY AND IS NOT INTENDED FOR CONSTRUCTION, RECORDING PURPOSES, OR IMPLEMENTATION

SHEET TITLE
MURAL 9A - CRETACEOUS LOWER (T REX / TRICERATOPS)

DATE AND TIME STAMP
3/8/2023 12:30:22 PM

SHEET NUMBER
A17.10

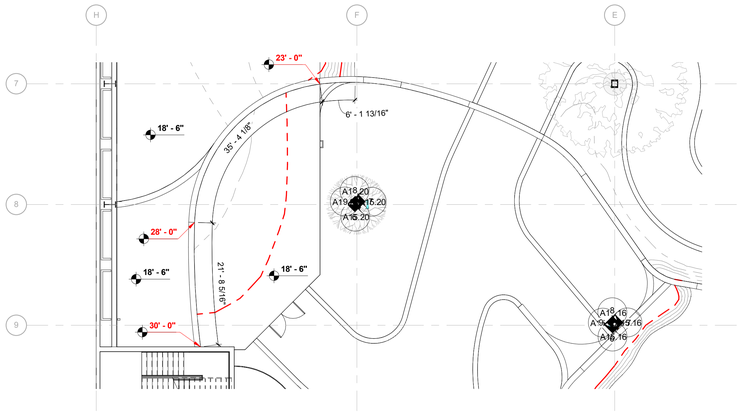

1 **PLAN - MURAL 9B**
3/32" = 1'-0"

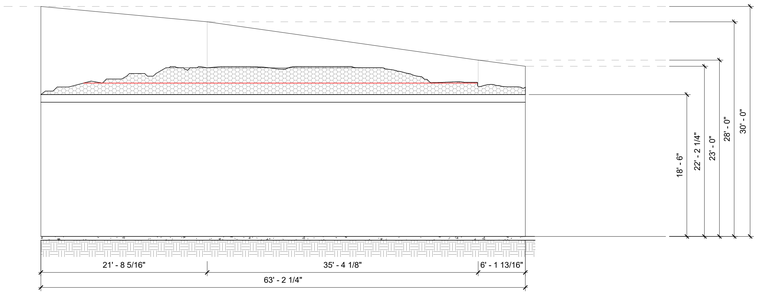

2 **UNFOLDED ELEVATION 1 - MURAL 9B**
1/8" = 1'-0"

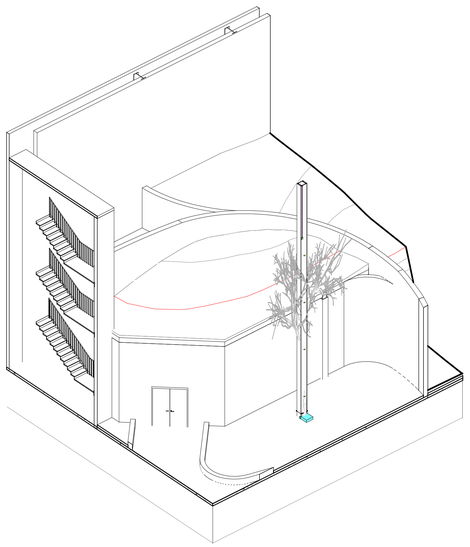

3 **3D VIEW 1 - MURAL 9B**

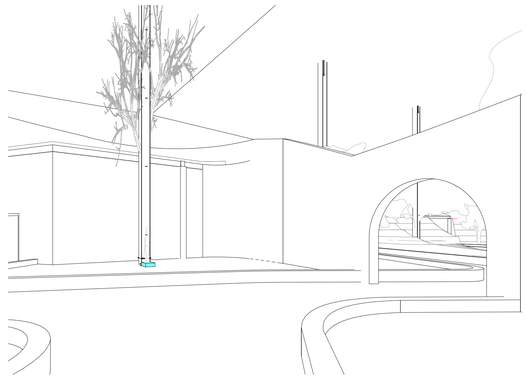

4 **3D VIEW 2 - MURAL 9B**

KEY PLAN

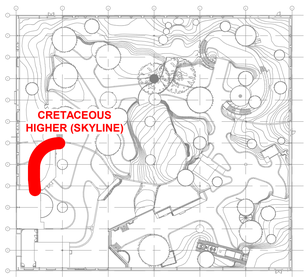

BAYSTONE
1010 E. COMMERCIAL ROW RENO, NV. 89512
510.786.9863
INFO@BAYSTONE.COM
WWW.BAYSTONE.COM

THE DESIGNS / DRAWINGS SHOWN AND DESCRIBED HEREIN INCLUDING ALL TECHNICAL DRAWINGS, GRAPHIC REPRESENTATIONS & MODELS THERE OF, ARE PROPRIETARY & CANNOT BE COPIED, DUPLICATED OR COMMERCIALLY EXPLOITED IN WHOLE OR IN PART WITHOUT THE SOLE AND EXPRESS WRITTEN PERMISSION FROM BAYSTONE INC.
© 2021 BAYSTONE. ALL RIGHTS RESERVED.

PROJECT NAME:
WORLD WILDLIFE HERITAGE MUSEUM
PRIVATE STORAGE WAREHOUSE, 1100 EVORA ROAD, CONCORD, CALIFORNIA 94520

PROJECT NUMBER:
1000

DATE
06 MARCH, 2023

PROJECT MANAGER
JC

DRAWN BY
BS

CHECKED BY
JC

REVISIONS

SEAL

UNLESS A PROFESSIONAL SEAL WITH SIGNATURE AND DATE IS AFFIXED, THIS DOCUMENT IS PRELIMINARY AND IS NOT INTENDED FOR CONSTRUCTION, RECORDING PURPOSES, OR IMPLEMENTATION

SHEET TITLE
MURAL 9B - CRETACEOUS HIGHER (SKYLINE)

DATE AND TIME STAMP
3/8/2023 12:30:27 PM

SHEET NUMBER
A17.11

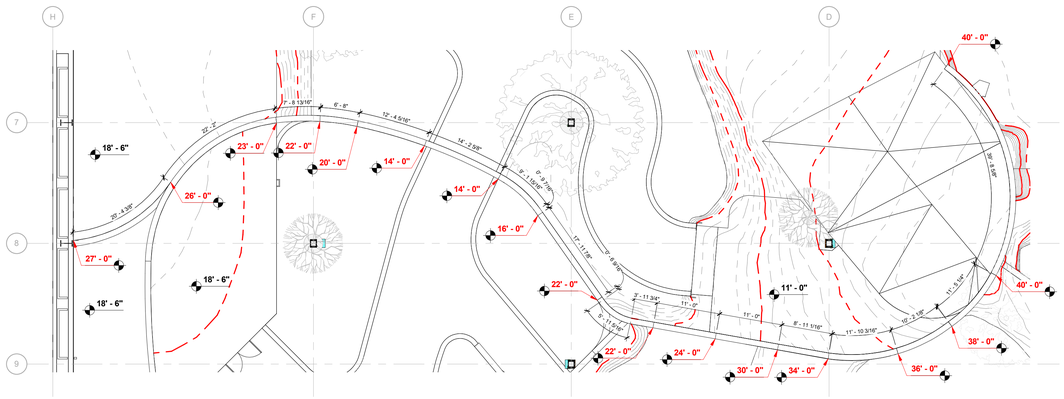

1 **PLAN - MURAL 10**
3/32" = 1'-0"

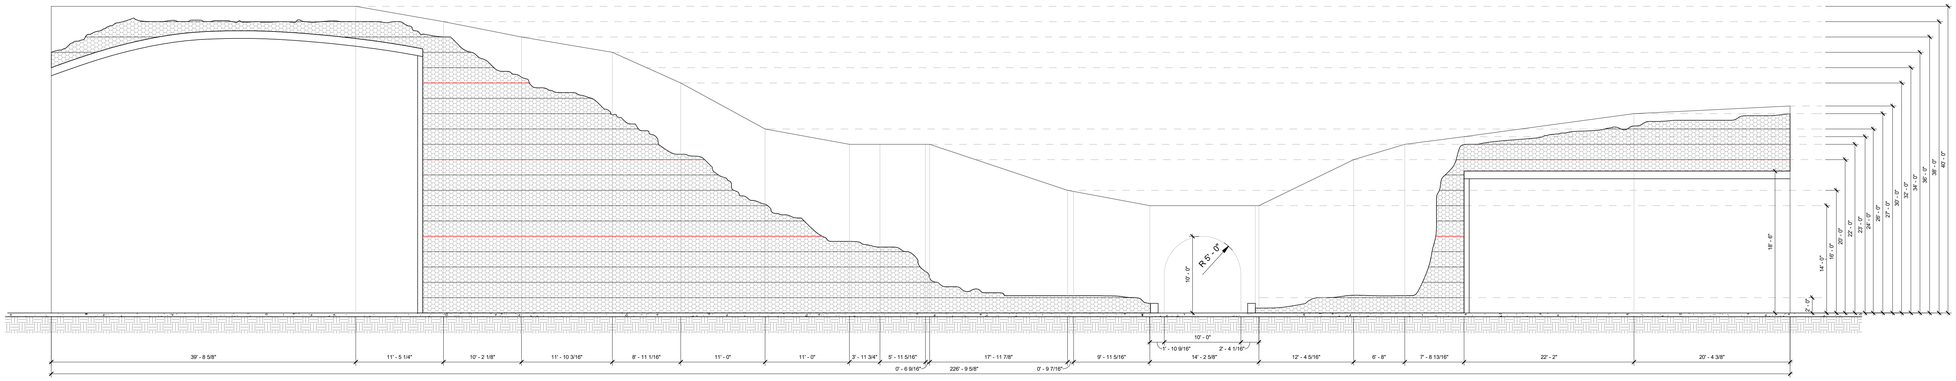

2 **UNFOLDED ELEVATION 1 - MURAL 10**
1/8" = 1'-0"

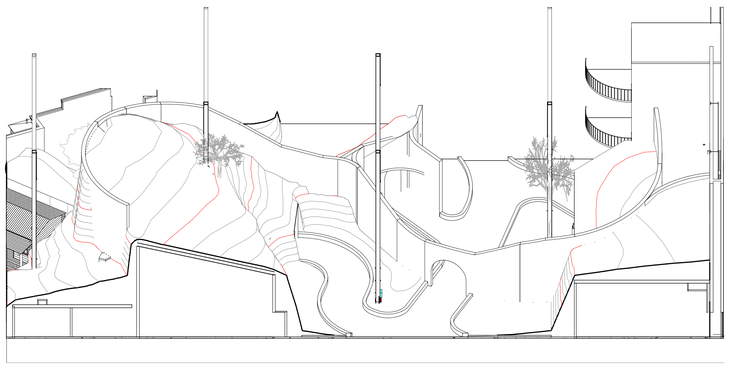

3 **3D VIEW 1 - MURAL 10**

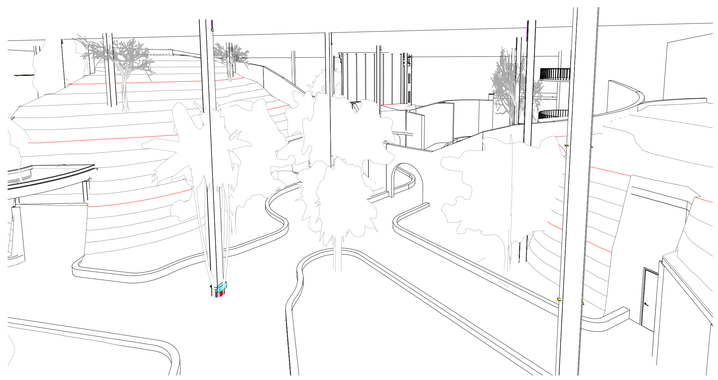

4 **3D VIEW 2 - MURAL 10**

KEY PLAN

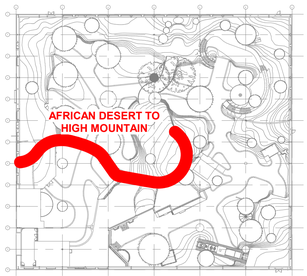

BAYSTONE
1010 E. COMMERCIAL ROW RENO, NV. 89512
510.786.9663
INFO@BAYSTONE.COM
WWW.BAYSTONE.COM

THE DESIGNS / DRAWINGS SHOWN AND DESCRIBED HEREIN INCLUDING ALL TECHNICAL DRAWINGS, GRAPHIC REPRESENTATIONS & MODELS THERE OF, ARE PROPRIETARY & CANNOT BE COPIED, DUPLICATED OR COMMERCIALLY EXPLOITED IN WHOLE OR IN PART WITHOUT THE SOLE AND EXPRESS WRITTEN PERMISSION FROM BAYSTONE INC.
© 2021 BAYSTONE. ALL RIGHTS RESERVED.

PROJECT NAME:
WORLD WILDLIFE HERITAGE MUSEUM
PRIVATE STORAGE WAREHOUSE, 1100 EVORA ROAD, CONCORD, CALIFORNIA 94520

PROJECT NUMBER:
1000

DATE
06 MARCH, 2023

PROJECT MANAGER
JC

DRAWN BY
BS

CHECKED BY
JC

REVISIONS

SEAL

UNLESS A PROFESSIONAL SEAL WITH SIGNATURE AND DATE IS AFFIXED, THIS DOCUMENT IS PRELIMINARY AND IS NOT INTENDED FOR CONSTRUCTION, RECORDING PURPOSES, OR IMPLEMENTATION

SHEET TITLE
MURAL 10 - AFRICAN DESERT TO HIGH MOUNTAIN

DATE AND TIME STAMP
3/8/2023 12:30:35 PM

SHEET NUMBER
A17.12

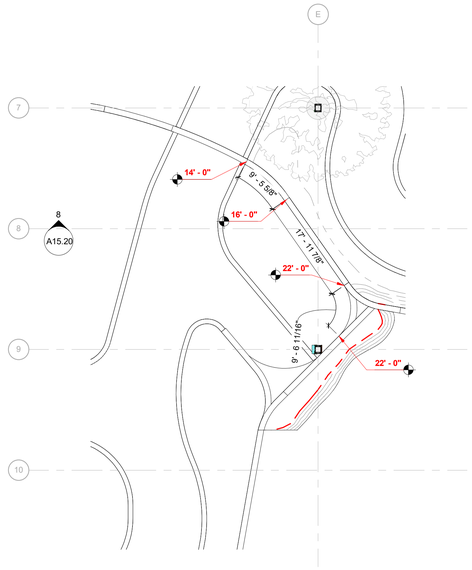

1 **PLAN - MURAL 11**
3/32" = 1'-0"

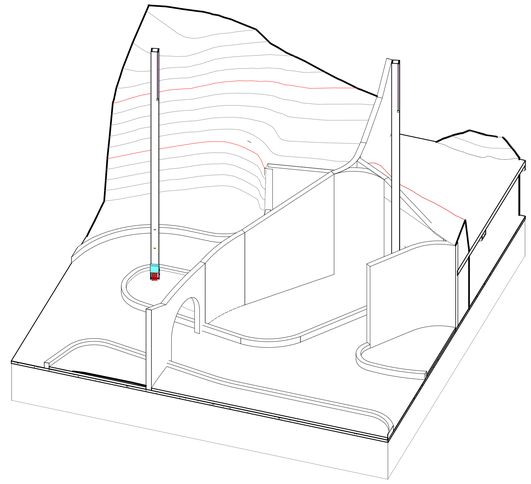

3 **3D VIEW 1 - MURAL 11**

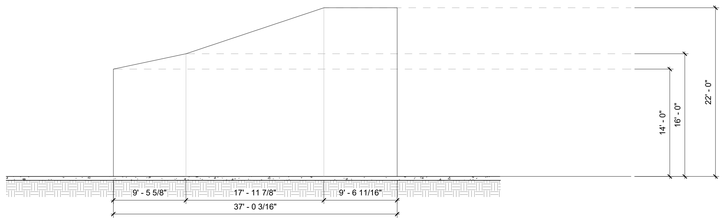

A **UNFOLDED ELEVATION A - PLEISTOCENE SHORT FACE BEAR /SMILIONS**
1/8" = 1'-0"

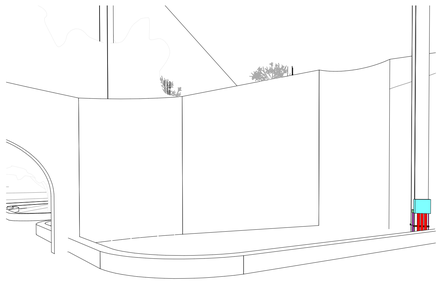

2 **3D VIEW 2 - MURAL 11**

KEY PLAN

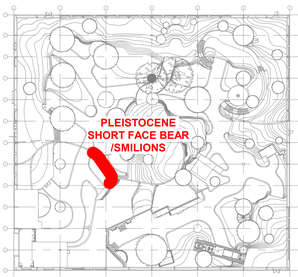

KEY PLAN - GENERAL
1" = 60'-0"

BAYSTONE
1010 E. COMMERCIAL ROW RENO, NV. 89512
510.786.9863
INFO@BAYSTONE.COM
WWW.BAYSTONE.COM

THE DESIGNS / DRAWINGS SHOWN AND DESCRIBED HEREIN INCLUDING ALL TECHNICAL DRAWINGS, GRAPHIC REPRESENTATIONS & MODELS THERE OF, ARE PROPRIETARY & CANNOT BE COPIED, DUPLICATED OR COMMERCIALLY EXPLOITED IN WHOLE OR IN PART WITHOUT THE SOLE AND EXPRESS WRITTEN PERMISSION FROM BAYSTONE INC.
© 2021 BAYSTONE. ALL RIGHTS RESERVED.

PROJECT NAME:
WORLD WILDLIFE HERITAGE MUSEUM
PRIVATE STORAGE WAREHOUSE, 1100 EVORA ROAD, CONCORD, CALIFORNIA 94520
PROJECT NUMBER:
1000

DATE
06 MARCH, 2023
PROJECT MANAGER
JC
DRAWN BY
BS
CHECKED BY
JC
REVISIONS

SEAL

UNLESS A PROFESSIONAL SEAL WITH SIGNATURE AND DATE IS AFFIXED, THIS DOCUMENT IS PRELIMINARY AND IS NOT INTENDED FOR CONSTRUCTION, RECORDING PURPOSES, OR IMPLEMENTATION

SHEET TITLE
MURAL 11 - PLEISTOCENE SHORT FACE BEAR /SMILIONS
DATE AND TIME STAMP
3/8/2023 12:30:39 PM

SHEET NUMBER
A17.13

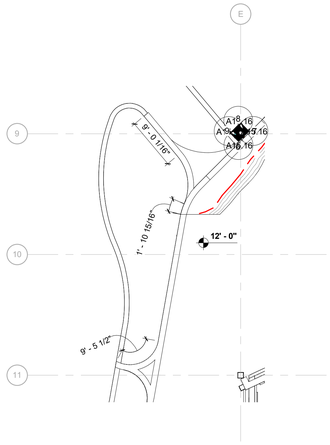

1 **PLAN - MURAL 12**
3/32" = 1'-0"

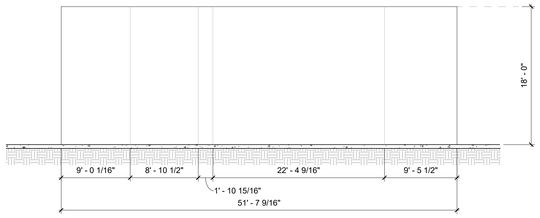

2 **UNFOLDED ELEVATION 1 - MURAL 12**
1/8" = 1'-0"

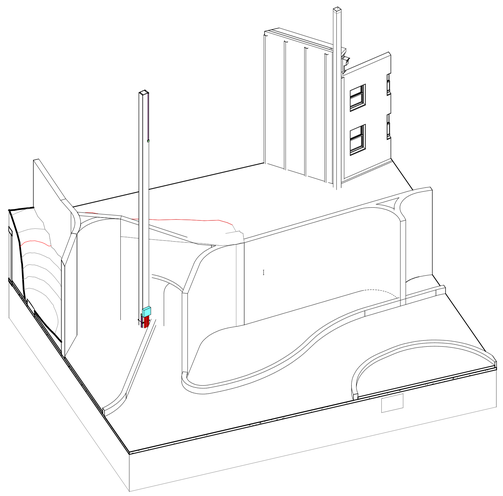

3 **3D VIEW 1 - MURAL 12**

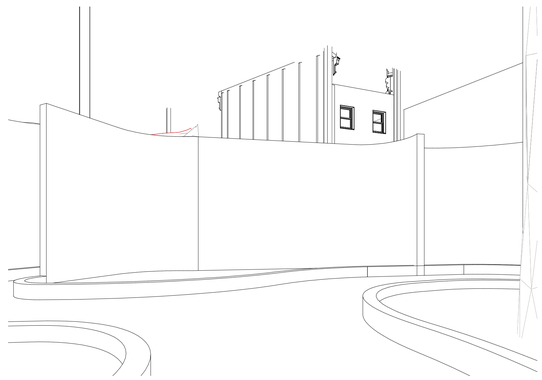

4 **3D VIEW 2 - MURAL 12**

KEY PLAN

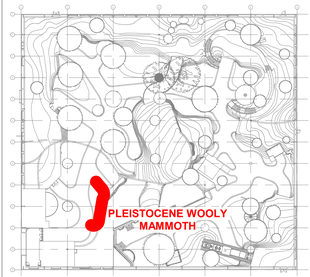

WORLD WILDLIFE · HERITAGE MUSEUM · CONSERVATION · EDUCATION

BAYSTONE

1010 E. COMMERCIAL ROW RENO,
NV. 89512
510.786.9863
INFO@BAYSTONE.COM
WWW.BAYSTONE.COM

THE DESIGNS / DRAWINGS SHOWN AND DESCRIBED HEREIN INCLUDING ALL TECHNICAL DRAWINGS, GRAPHIC REPRESENTATIONS & MODELS THERE OF, ARE PROPRIETARY & CANNOT BE COPIED, DUPLICATED OR COMMERCIALLY EXPLOITED IN WHOLE OR IN PART WITHOUT THE SOLE AND EXPRESS WRITTEN PERMISSION FROM BAYSTONE INC.
© 2021 BAYSTONE. ALL RIGHTS RESERVED.

PROJECT NAME:
WORLD WILDLIFE HERITAGE MUSEUM
PRIVATE STORAGE WAREHOUSE, 1100 EVORA ROAD, CONCORD, CALIFORNIA 94520

PROJECT NUMBER:
1000

DATE
06 MARCH, 2023

PROJECT MANAGER
JC

DRAWN BY
BS

CHECKED BY
JC

REVISIONS

SEAL

UNLESS A PROFESSIONAL SEAL WITH SIGNATURE AND DATE IS AFFIXED, THIS DOCUMENT IS PRELIMINARY AND IS NOT INTENDED FOR CONSTRUCTION, RECORDING PURPOSES, OR IMPLEMENTATION

SHEET TITLE
MURAL 12 - PLEISTOCENE WOOLY MAMMOTH

DATE AND TIME STAMP
3/8/2023 12:30:44 PM

SHEET NUMBER
A17.14

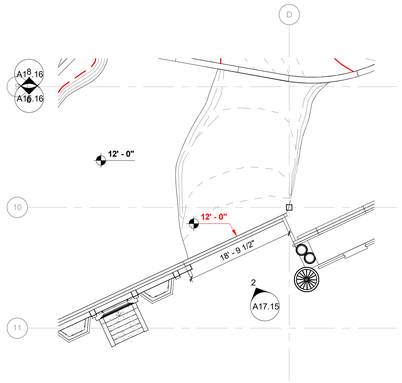

1 **PLAN - MURAL 13**
3/32" = 1'-0"

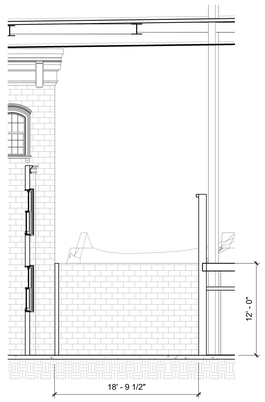

2 **ELEVATION - MURAL 13**
1/8" = 1'-0"



3 **3D VIEW 1 - MURAL 13**



4 **3D VIEW 2 - MURAL 13**

KEY PLAN

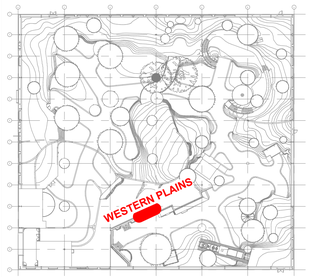

BAYSTONE
1010 E. COMMERCIAL ROW RENO, NV. 89512
510.786.9663
INFO@BAYSTONE.COM
WWW.BAYSTONE.COM

THE DESIGNS / DRAWINGS SHOWN AND DESCRIBED HEREIN INCLUDING ALL TECHNICAL DRAWINGS, GRAPHIC REPRESENTATIONS & MODELS THERE OF, ARE PROPRIETARY & CANNOT BE COPIED, DUPLICATED OR COMMERCIALLY EXPLOITED IN WHOLE OR IN PART WITHOUT THE SOLE AND EXPRESS WRITTEN PERMISSION FROM BAYSTONE INC.
© 2021 BAYSTONE. ALL RIGHTS RESERVED.

PROJECT NAME:
WORLD WILDLIFE HERITAGE MUSEUM
PRIVATE STORAGE WAREHOUSE, 1100 EVORA ROAD, CONCORD, CALIFORNIA 94520
PROJECT NUMBER:
1000

DATE
06 MARCH, 2023
PROJECT MANAGER
JC
DRAWN BY
BS
CHECKED BY
JC
REVISIONS

SEAL

UNLESS A PROFESSIONAL SEAL WITH SIGNATURE AND DATE IS AFFIXED, THIS DOCUMENT IS PRELIMINARY AND IS NOT INTENDED FOR CONSTRUCTION, RECORDING PURPOSES, OR IMPLEMENTATION

SHEET TITLE
MURAL 13 - WESTERN PLAINS
DATE AND TIME STAMP
3/8/2023 12:30:57 PM

SHEET NUMBER
A17.15

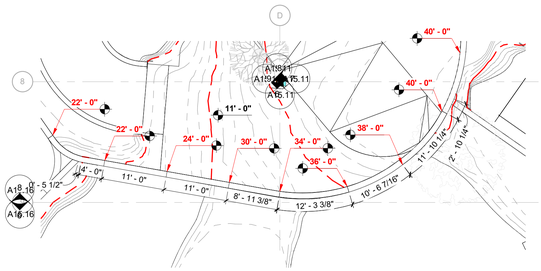

1 **PLAN - MURAL 14**
3/32" = 1'-0"

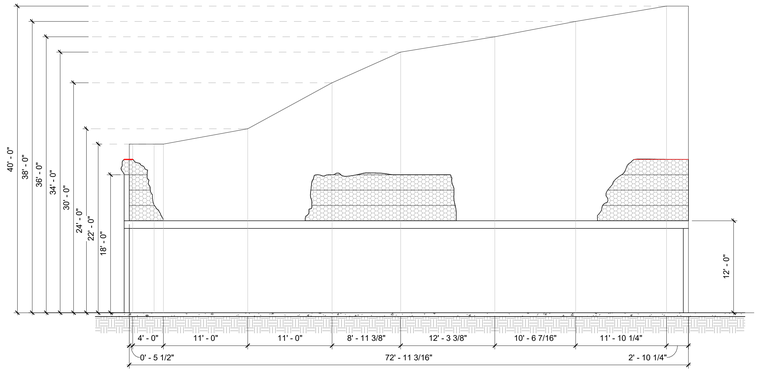

2 **UNFOLDED ELEVATION - MURAL 14**
1/8" = 1'-0"

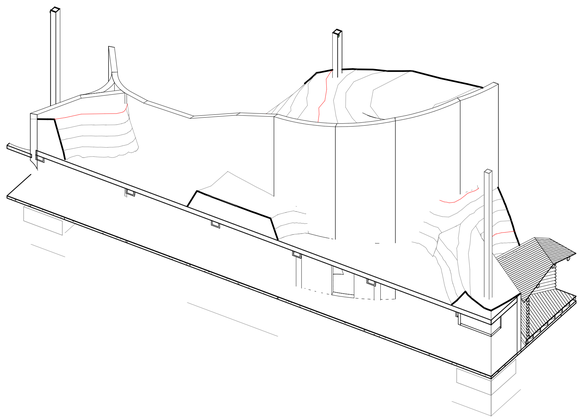

3 **3D VIEW 1 - MURAL 14**



4 **3D VIEW 2 - MURAL 14**

KEY PLAN

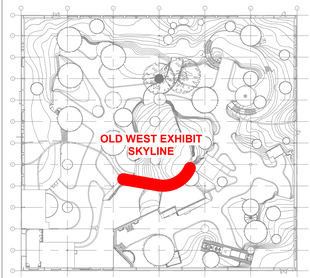

BAYSTONE
1010 E. COMMERCIAL ROW RENO, NV. 89512
510.786.9863
INFO@BAYSTONE.COM
WWW.BAYSTONE.COM

THE DESIGNS / DRAWINGS SHOWN AND DESCRIBED HEREIN INCLUDING ALL TECHNICAL DRAWINGS, GRAPHIC REPRESENTATIONS & MODELS THERE OF, ARE PROPRIETARY & CANNOT BE COPIED, DUPLICATED OR COMMERCIALLY EXPLOITED IN WHOLE OR IN PART WITHOUT THE SOLE AND EXPRESS WRITTEN PERMISSION FROM BAYSTONE INC.
© 2021 BAYSTONE. ALL RIGHTS RESERVED.

PROJECT NAME:
WORLD WILDLIFE HERITAGE MUSEUM
PRIVATE STORAGE WAREHOUSE, 1100 EVORA ROAD, CONCORD, CALIFORNIA 94520

PROJECT NUMBER:
1000

DATE
06 MARCH, 2023

PROJECT MANAGER
JC

DRAWN BY
BS

CHECKED BY
JC

REVISIONS

SEAL

UNLESS A PROFESSIONAL SEAL WITH SIGNATURE AND DATE IS AFFIXED, THIS DOCUMENT IS PRELIMINARY AND IS NOT INTENDED FOR CONSTRUCTION, RECORDING PURPOSES, OR IMPLEMENTATION

SHEET TITLE
MURAL 14 - OLD WEST EXHIBIT SKYLINE

DATE AND TIME STAMP
3/8/2023 12:31:02 PM

SHEET NUMBER
A17.16

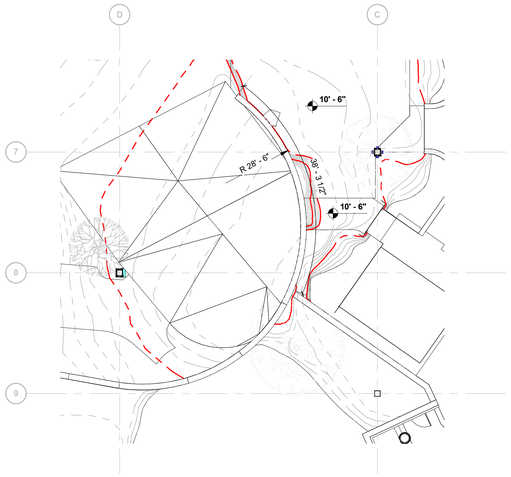

1 **PLAN - MURAL 15**
3/32" = 1'-0"

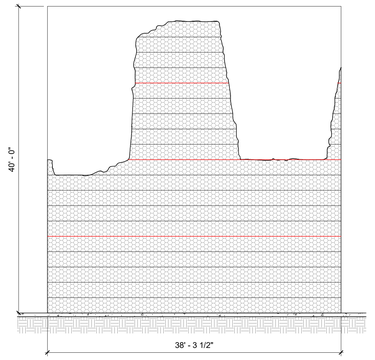

2 **UNFOLDED ELEVATION - MURAL 15**
1/8" = 1'-0"

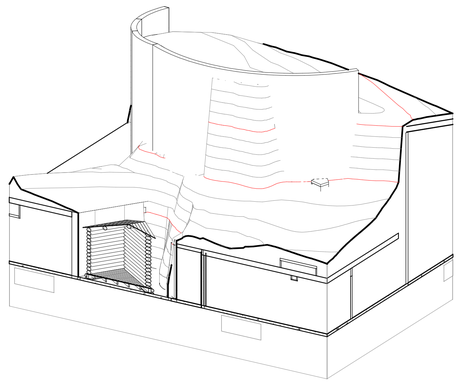

3 **3D VIEW 1 - MURAL 15**

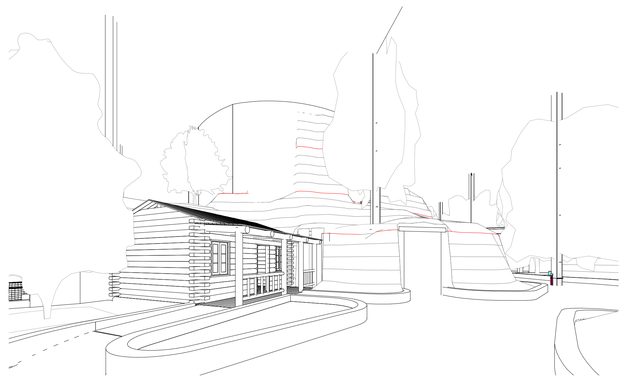

4 **3D VIEW 2 - MURAL 15**

KEY PLAN

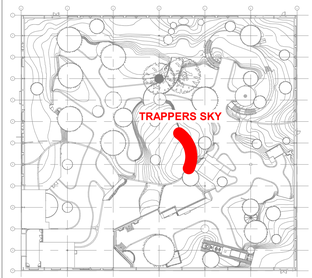

BAYSTONE
1010 E. COMMERCIAL ROW RENO, NV. 89512
510.786.9863
INFO@BAYSTONE.COM
WWW.BAYSTONE.COM

THE DESIGNS / DRAWINGS SHOWN AND DESCRIBED HEREIN INCLUDING ALL TECHNICAL DRAWINGS, GRAPHIC REPRESENTATIONS & MODELS THERE OF, ARE PROPRIETARY & CANNOT BE COPIED, DUPLICATED OR COMMERCIALLY EXPLOITED IN WHOLE OR IN PART WITHOUT THE SOLE AND EXPRESS WRITTEN PERMISSION FROM BAYSTONE INC.
© 2021 BAYSTONE. ALL RIGHTS RESERVED.

PROJECT NAME:
WORLD WILDLIFE HERITAGE MUSEUM
PRIVATE STORAGE WAREHOUSE, 1100 EVORA ROAD, CONCORD, CALIFORNIA 94520

PROJECT NUMBER:
1000

DATE
06 MARCH, 2023

PROJECT MANAGER
JC

DRAWN BY
BS

CHECKED BY
JC

REVISIONS

SEAL

UNLESS A PROFESSIONAL SEAL WITH SIGNATURE AND DATE IS AFFIXED, THIS DOCUMENT IS PRELIMINARY AND IS NOT INTENDED FOR CONSTRUCTION, RECORDING PURPOSES, OR IMPLEMENTATION

SHEET TITLE
MURAL 15 - TRAPPERS SKY

DATE AND TIME STAMP
3/8/2023 12:31:07 PM

SHEET NUMBER
A17.17

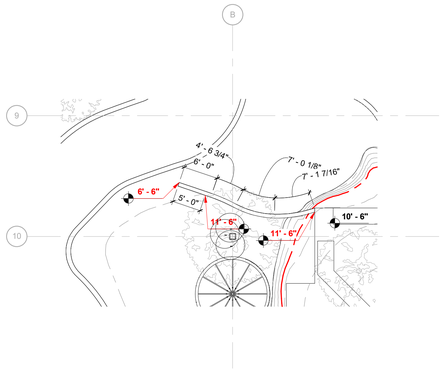

1 **PLAN - MURAL 16**
3/32" = 1'-0"

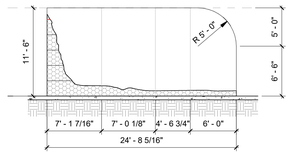

2 **UNFOLDED ELEVATION - MURAL 16**
1/8" = 1'-0"

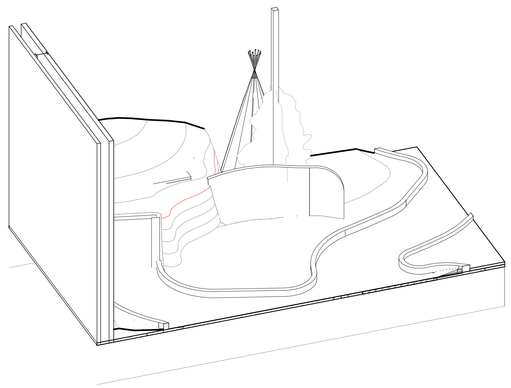

3 **3D VIEW 1 - MURAL 16**

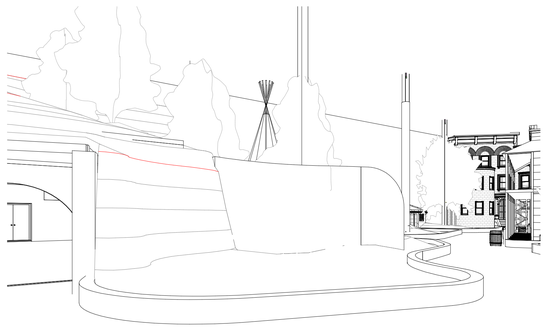

4 **3D VIEW 2 - MURAL 16**

KEY PLAN

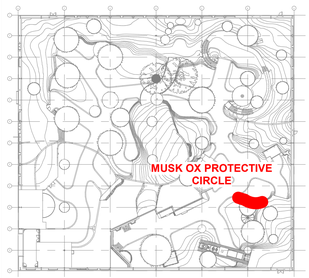

WORLD WILDLIFE · HERITAGE MUSEUM · CONSERVATION · EDUCATION

BAYSTONE

1010 E. COMMERCIAL ROW RENO, NV. 89512
510.786.9663
INFO@BAYSTONE.COM
WWW.BAYSTONE.COM

THE DESIGNS / DRAWINGS SHOWN AND DESCRIBED HEREIN INCLUDING ALL TECHNICAL DRAWINGS, GRAPHIC REPRESENTATIONS & MODELS THERE OF, ARE PROPRIETARY & CANNOT BE COPIED, DUPLICATED OR COMMERCIALLY EXPLOITED IN WHOLE OR IN PART WITHOUT THE SOLE AND EXPRESS WRITTEN PERMISSION FROM BAYSTONE INC.
© 2021 BAYSTONE. ALL RIGHTS RESERVED.

PROJECT NAME:
WORLD WILDLIFE HERITAGE MUSEUM
PRIVATE STORAGE WAREHOUSE, 1100 EVORA ROAD, CONCORD, CALIFORNIA 94520

PROJECT NUMBER:
1000

DATE
06 MARCH, 2023

PROJECT MANAGER
JC

DRAWN BY
BS

CHECKED BY
JC

REVISIONS

SEAL

UNLESS A PROFESSIONAL SEAL WITH SIGNATURE AND DATE IS AFFIXED, THIS DOCUMENT IS PRELIMINARY AND IS NOT INTENDED FOR CONSTRUCTION, RECORDING PURPOSES, OR IMPLEMENTATION

SHEET TITLE
MURAL 16 - MUSK OX PROTECTIVE CIRCLE

DATE AND TIME STAMP
3/8/2023 12:31:12 PM

SHEET NUMBER
A17.18

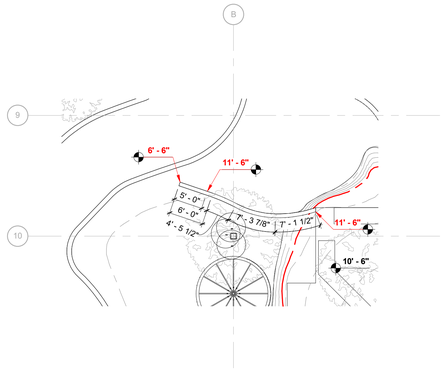

1 **PLAN - MURAL 17**
3/32" = 1'-0"

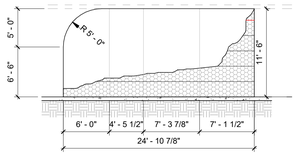

3 **UNFOLDED ELEVATION - MURAL 17**
1/8" = 1'-0"

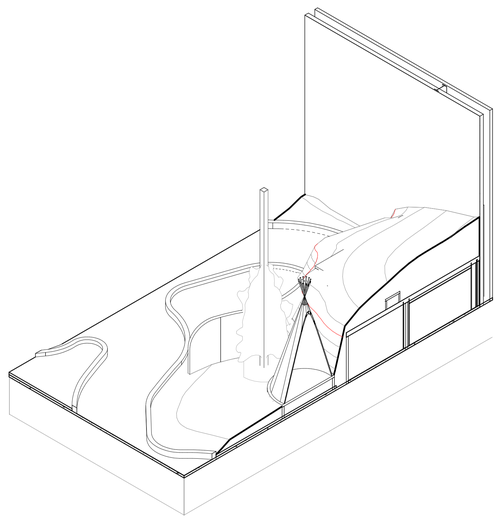

2 **3D VIEW 1 - MURAL 17**

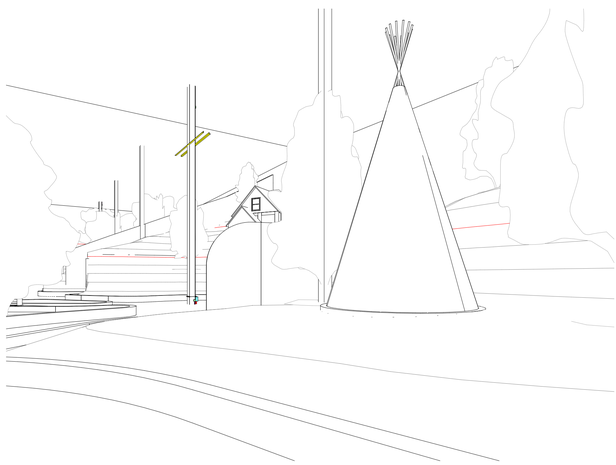

4 **3D VIEW 2 - MURAL 17**

KEY PLAN

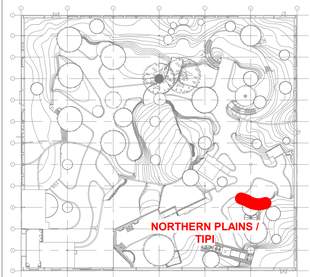

BAYSTONE
1010 E. COMMERCIAL ROW RENO, NV. 89512
510.786.9863
INFO@BAYSTONE.COM
WWW.BAYSTONE.COM

THE DESIGNS / DRAWINGS SHOWN AND DESCRIBED HEREIN INCLUDING ALL TECHNICAL DRAWINGS, GRAPHIC REPRESENTATIONS & MODELS THERE OF, ARE PROPRIETARY & CANNOT BE COPIED, DUPLICATED OR COMMERCIALLY EXPLOITED IN WHOLE OR IN PART WITHOUT THE SOLE AND EXPRESS WRITTEN PERMISSION FROM BAYSTONE INC.
© 2021 BAYSTONE. ALL RIGHTS RESERVED.

PROJECT NAME:
WORLD WILDLIFE HERITAGE MUSEUM
PRIVATE STORAGE WAREHOUSE, 1100 EVORA ROAD, CONCORD, CALIFORNIA 94520

PROJECT NUMBER:
1000

DATE
06 MARCH, 2023

PROJECT MANAGER
JC

DRAWN BY
BS

CHECKED BY
JC

REVISIONS

SEAL

UNLESS A PROFESSIONAL SEAL WITH SIGNATURE AND DATE IS AFFIXED, THIS DOCUMENT IS PRELIMINARY AND IS NOT INTENDED FOR CONSTRUCTION, RECORDING PURPOSES, OR IMPLEMENTATION

SHEET TITLE
MURAL 17 - NORTHERN PLAINS / TIPI

DATE AND TIME STAMP
3/8/2023 12:31:15 PM

SHEET NUMBER
A17.19

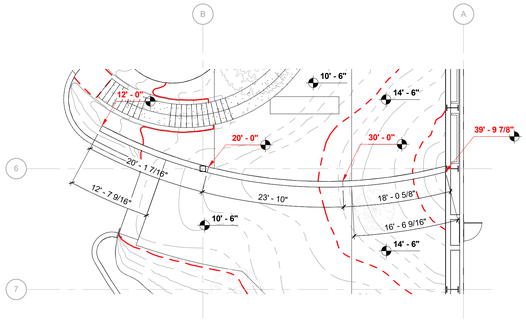

1 **PLAN - MURAL 18**
3/32" = 1'-0"

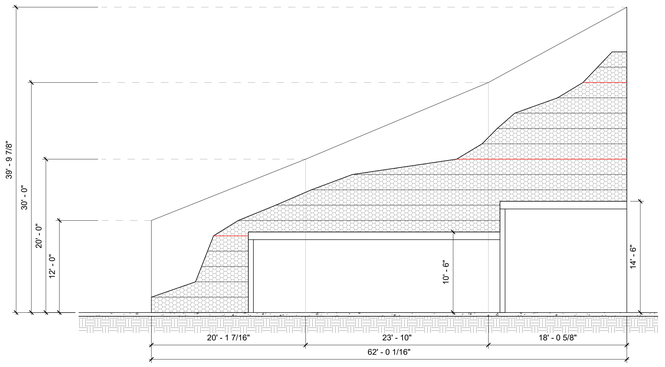

4 **UNFOLDED ELEVATION - MURAL 18**
1/8" = 1'-0"

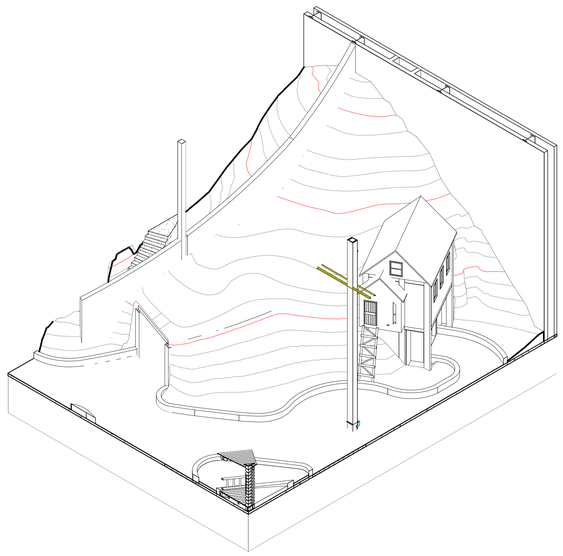

3 **3D VIEW 1 - MURAL 18**

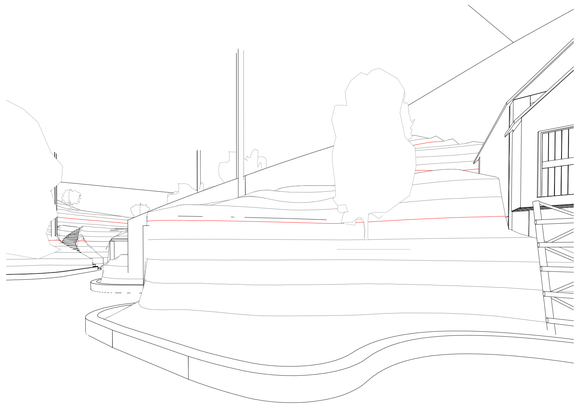

2 **3D VIEW 2 - MURAL 18**

KEY PLAN

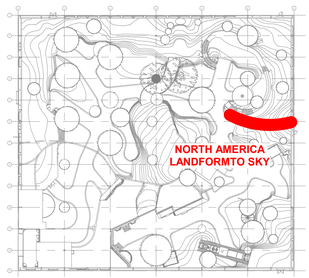

BAYSTONE
1010 E. COMMERCIAL ROW RENO, NV. 89512
510.786.9863
INFO@BAYSTONE.COM
WWW.BAYSTONE.COM

THE DESIGNS / DRAWINGS SHOWN AND DESCRIBED HEREIN INCLUDING ALL TECHNICAL DRAWINGS, GRAPHIC REPRESENTATIONS & MODELS THERE OF, ARE PROPRIETARY & CANNOT BE COPIED, DUPLICATED OR COMMERCIALLY EXPLOITED IN WHOLE OR IN PART WITHOUT THE SOLE AND EXPRESS WRITTEN PERMISSION FROM BAYSTONE INC.
© 2021 BAYSTONE. ALL RIGHTS RESERVED.

PROJECT NAME:
WORLD WILDLIFE HERITAGE MUSEUM
PRIVATE STORAGE WAREHOUSE, 1100 EVORA ROAD, CONCORD, CALIFORNIA 94520

PROJECT NUMBER:
1000

DATE
06 MARCH, 2023

PROJECT MANAGER
JC

DRAWN BY
BS

CHECKED BY
JC

REVISIONS

SEAL

UNLESS A PROFESSIONAL SEAL WITH SIGNATURE AND DATE IS AFFIXED, THIS DOCUMENT IS PRELIMINARY AND IS NOT INTENDED FOR CONSTRUCTION, RECORDING PURPOSES, OR IMPLEMENTATION

SHEET TITLE
MURAL 18 - NORTH AMERICA LANDFORM TO SKY

DATE AND TIME STAMP
3/8/2023 12:31:19 PM

SHEET NUMBER
A17.20

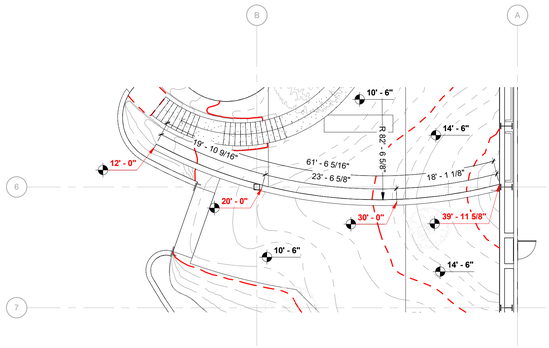

1 **PLAN - MURAL 19**
3/32" = 1'-0"

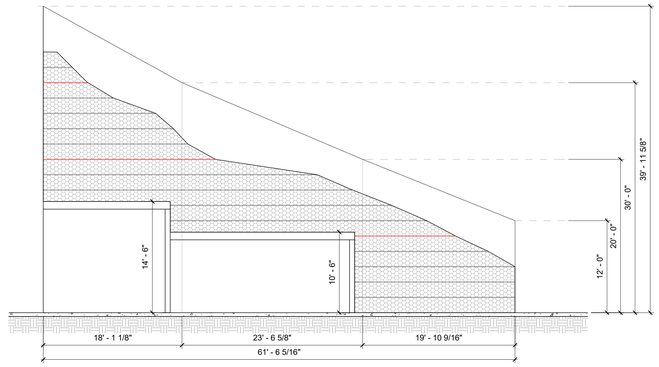

2 **UNFOLDED ELEVATION - MURAL 19**
1/8" = 1'-0"

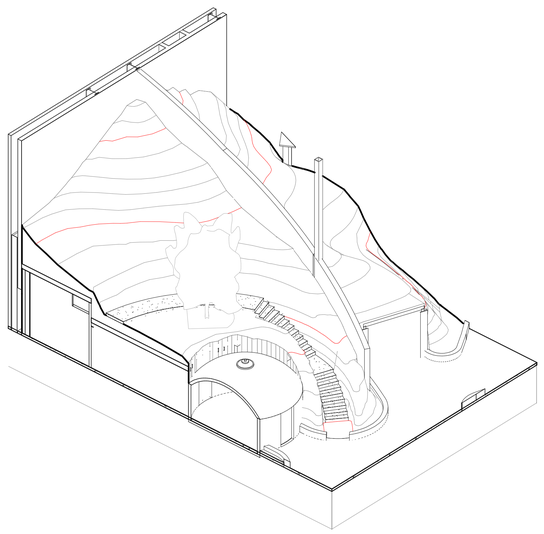

3 **3D VIEW 1 - MURAL 19**

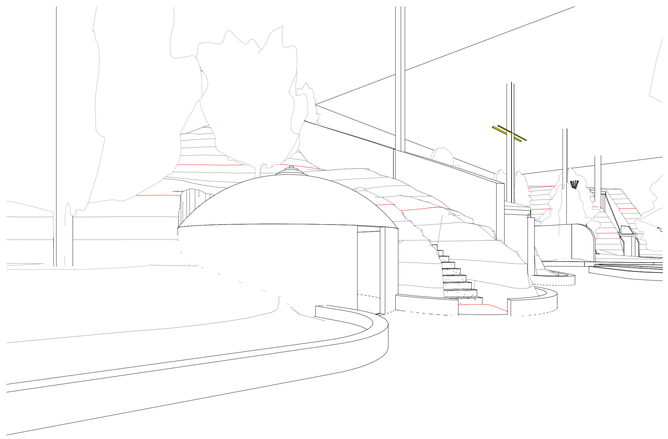

4 **3D VIEW 2 - MURAL 19**

KEY PLAN

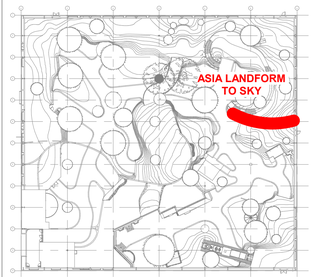

WORLD WILDLIFE · HERITAGE MUSEUM · CONSERVATION · EDUCATION

BAYSTONE

1010 E. COMMERCIAL ROW RENO, NV. 89512
510.786.9663
INFO@BAYSTONE.COM
WWW.BAYSTONE.COM

THE DESIGNS / DRAWINGS SHOWN AND DESCRIBED HEREIN INCLUDING ALL TECHNICAL DRAWINGS, GRAPHIC REPRESENTATIONS & MODELS THERE OF, ARE PROPRIETARY & CANNOT BE COPIED, DUPLICATED OR COMMERCIALLY EXPLOITED IN WHOLE OR IN PART WITHOUT THE SOLE AND EXPRESS WRITTEN PERMISSION FROM BAYSTONE INC.
© 2021 BAYSTONE. ALL RIGHTS RESERVED.

PROJECT NAME:
WORLD WILDLIFE HERITAGE MUSEUM
PRIVATE STORAGE WAREHOUSE, 1100 EVORA ROAD, CONCORD, CALIFORNIA 94520

PROJECT NUMBER:
1000

DATE
06 MARCH, 2023

PROJECT MANAGER
JC

DRAWN BY
BS

CHECKED BY
JC

REVISIONS

SEAL

UNLESS A PROFESSIONAL SEAL WITH SIGNATURE AND DATE IS AFFIXED, THIS DOCUMENT IS PRELIMINARY AND IS NOT INTENDED FOR CONSTRUCTION, RECORDING PURPOSES, OR IMPLEMENTATION

SHEET TITLE
MURAL 19 - ASIA LANDFORM TO SKY

DATE AND TIME STAMP
3/8/2023 12:31:23 PM

SHEET NUMBER
A17.21

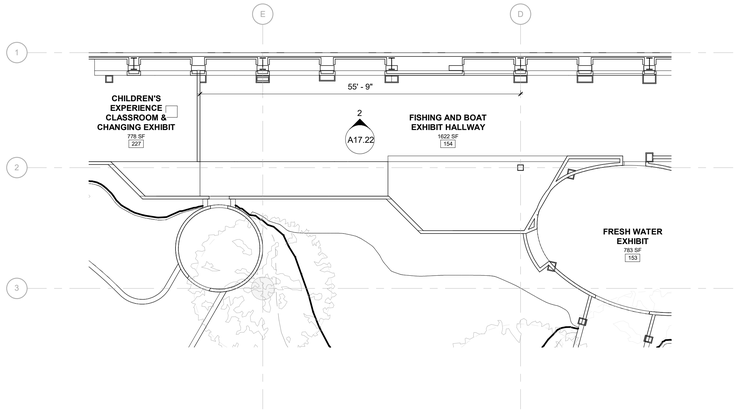

1 **PLAN - MURAL 20**
3/32" = 1'-0"

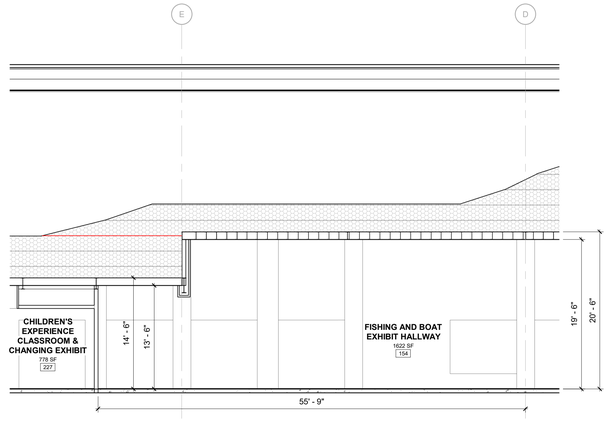

2 **ELEVATION 1 - MURAL 20**
1/8" = 1'-0"

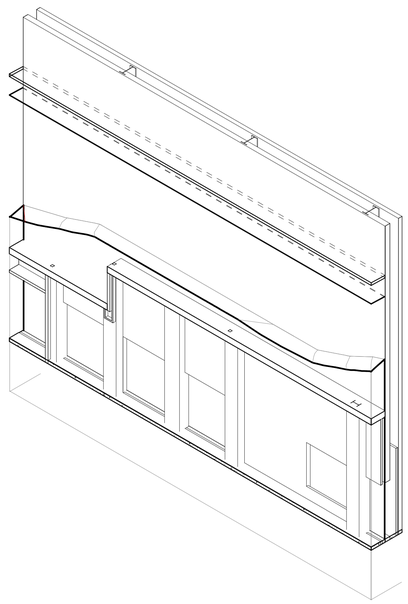

3 **3D VIEW 1 - MURAL 20**

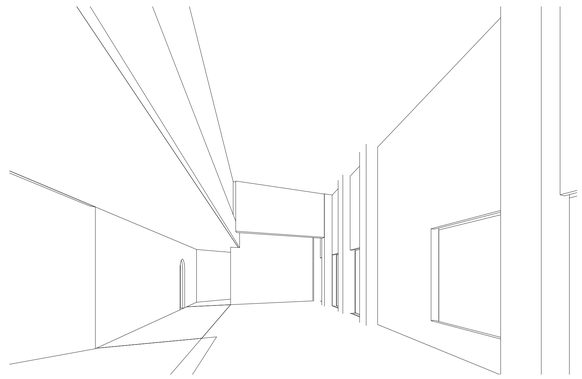

4 **3D VIEW 2 - MURAL 20**

KEY PLAN

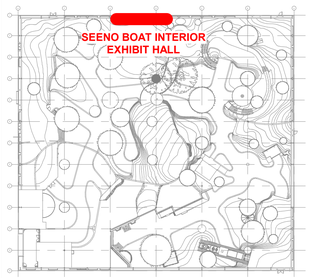

BAYSTONE
1010 E. COMMERCIAL ROW RENO, NV. 89512
510.786.9863
INFO@BAYSTONE.COM
WWW.BAYSTONE.COM

THE DESIGNS / DRAWINGS SHOWN AND DESCRIBED HEREIN INCLUDING ALL TECHNICAL DRAWINGS, GRAPHIC REPRESENTATIONS & MODELS THERE OF, ARE PROPRIETARY & CANNOT BE COPIED, DUPLICATED OR COMMERCIALLY EXPLOITED IN WHOLE OR IN PART WITHOUT THE SOLE AND EXPRESS WRITTEN PERMISSION FROM BAYSTONE INC.
© 2021 BAYSTONE. ALL RIGHTS RESERVED.

PROJECT NAME:
WORLD WILDLIFE HERITAGE MUSEUM
PRIVATE STORAGE WAREHOUSE, 1100 EVORA ROAD, CONCORD, CALIFORNIA 94520

PROJECT NUMBER:
1000

DATE
06 MARCH, 2023

PROJECT MANAGER
JC

DRAWN BY
BS

CHECKED BY
JC

REVISIONS

SEAL

UNLESS A PROFESSIONAL SEAL WITH SIGNATURE AND DATE IS AFFIXED, THIS DOCUMENT IS PRELIMINARY AND IS NOT INTENDED FOR CONSTRUCTION, RECORDING PURPOSES, OR IMPLEMENTATION

SHEET TITLE
MURAL 20 - SEENO BOAT INTERIOR EXHIBIT HALL

DATE AND TIME STAMP
3/8/2023 12:31:32 PM

SHEET NUMBER
A17.22

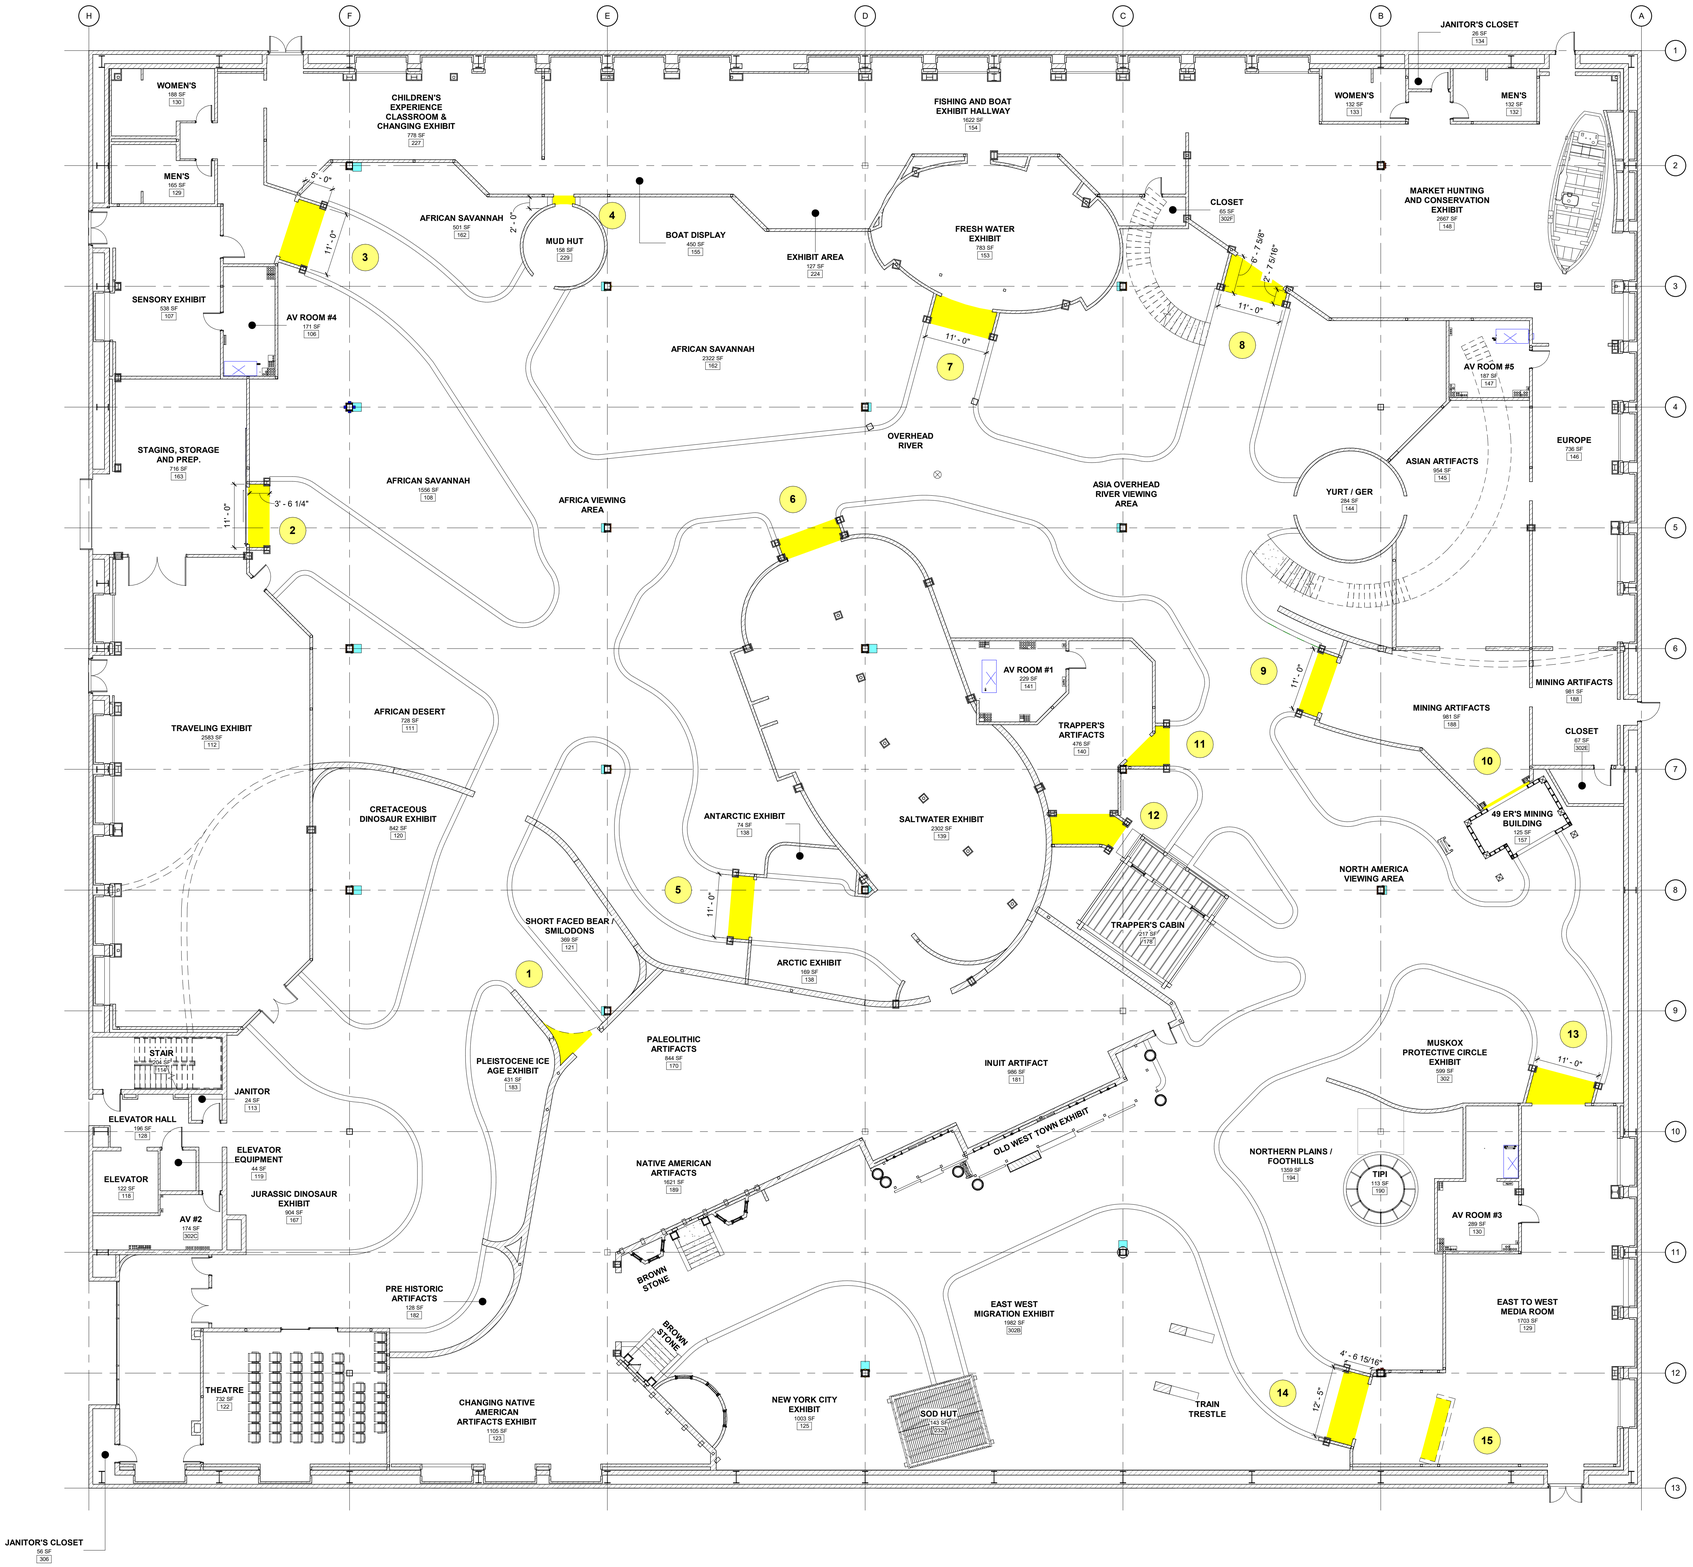

1 FIRST FLOOR PLAN - CAVE ENTRANCES
3/32" = 1'-0"

BAYSTONE
1010 E. COMMERCIAL ROW RENO, NV. 89512
510.786.9663
INFO@BAYSTONE.COM
WWW.BAYSTONE.COM

THE DESIGNS / DRAWINGS SHOWN AND DESCRIBED HEREIN INCLUDING ALL TECHNICAL DRAWINGS, GRAPHIC REPRESENTATIONS & MODELS THERE OF, ARE PROPRIETARY & CANNOT BE COPIED, DUPLICATED OR COMMERCIALLY EXPLOITED IN WHOLE OR IN PART WITHOUT THE SOLE AND EXPRESS WRITTEN PERMISSION FROM BAYSTONE INC. © 2021 BAYSTONE. ALL RIGHTS RESERVED.

PROJECT NAME:
WORLD WILDLIFE HERITAGE MUSEUM
PRIVATE STORAGE WAREHOUSE, 1100 EVORA ROAD, CONCORD, CALIFORNIA 94520
PROJECT NUMBER: **1000**

DATE
06 MARCH, 2023

PROJECT MANAGER
JC

DRAWN BY
BS

CHECKED BY
JC

REVISIONS

SEAL

UNLESS A PROFESSIONAL SEAL WITH SIGNATURE AND DATE IS AFFIXED, THIS DOCUMENT IS PRELIMINARY AND IS NOT INTENDED FOR CONSTRUCTION, RECORDING PURPOSES, OR IMPLEMENTATION

SHEET TITLE
CAVE ENTRANCE LAYOUT - FIRST FLOOR PLAN -150

DATE AND TIME STAMP
3/8/2023 12:32:34 PM

SHEET NUMBER
A18.01

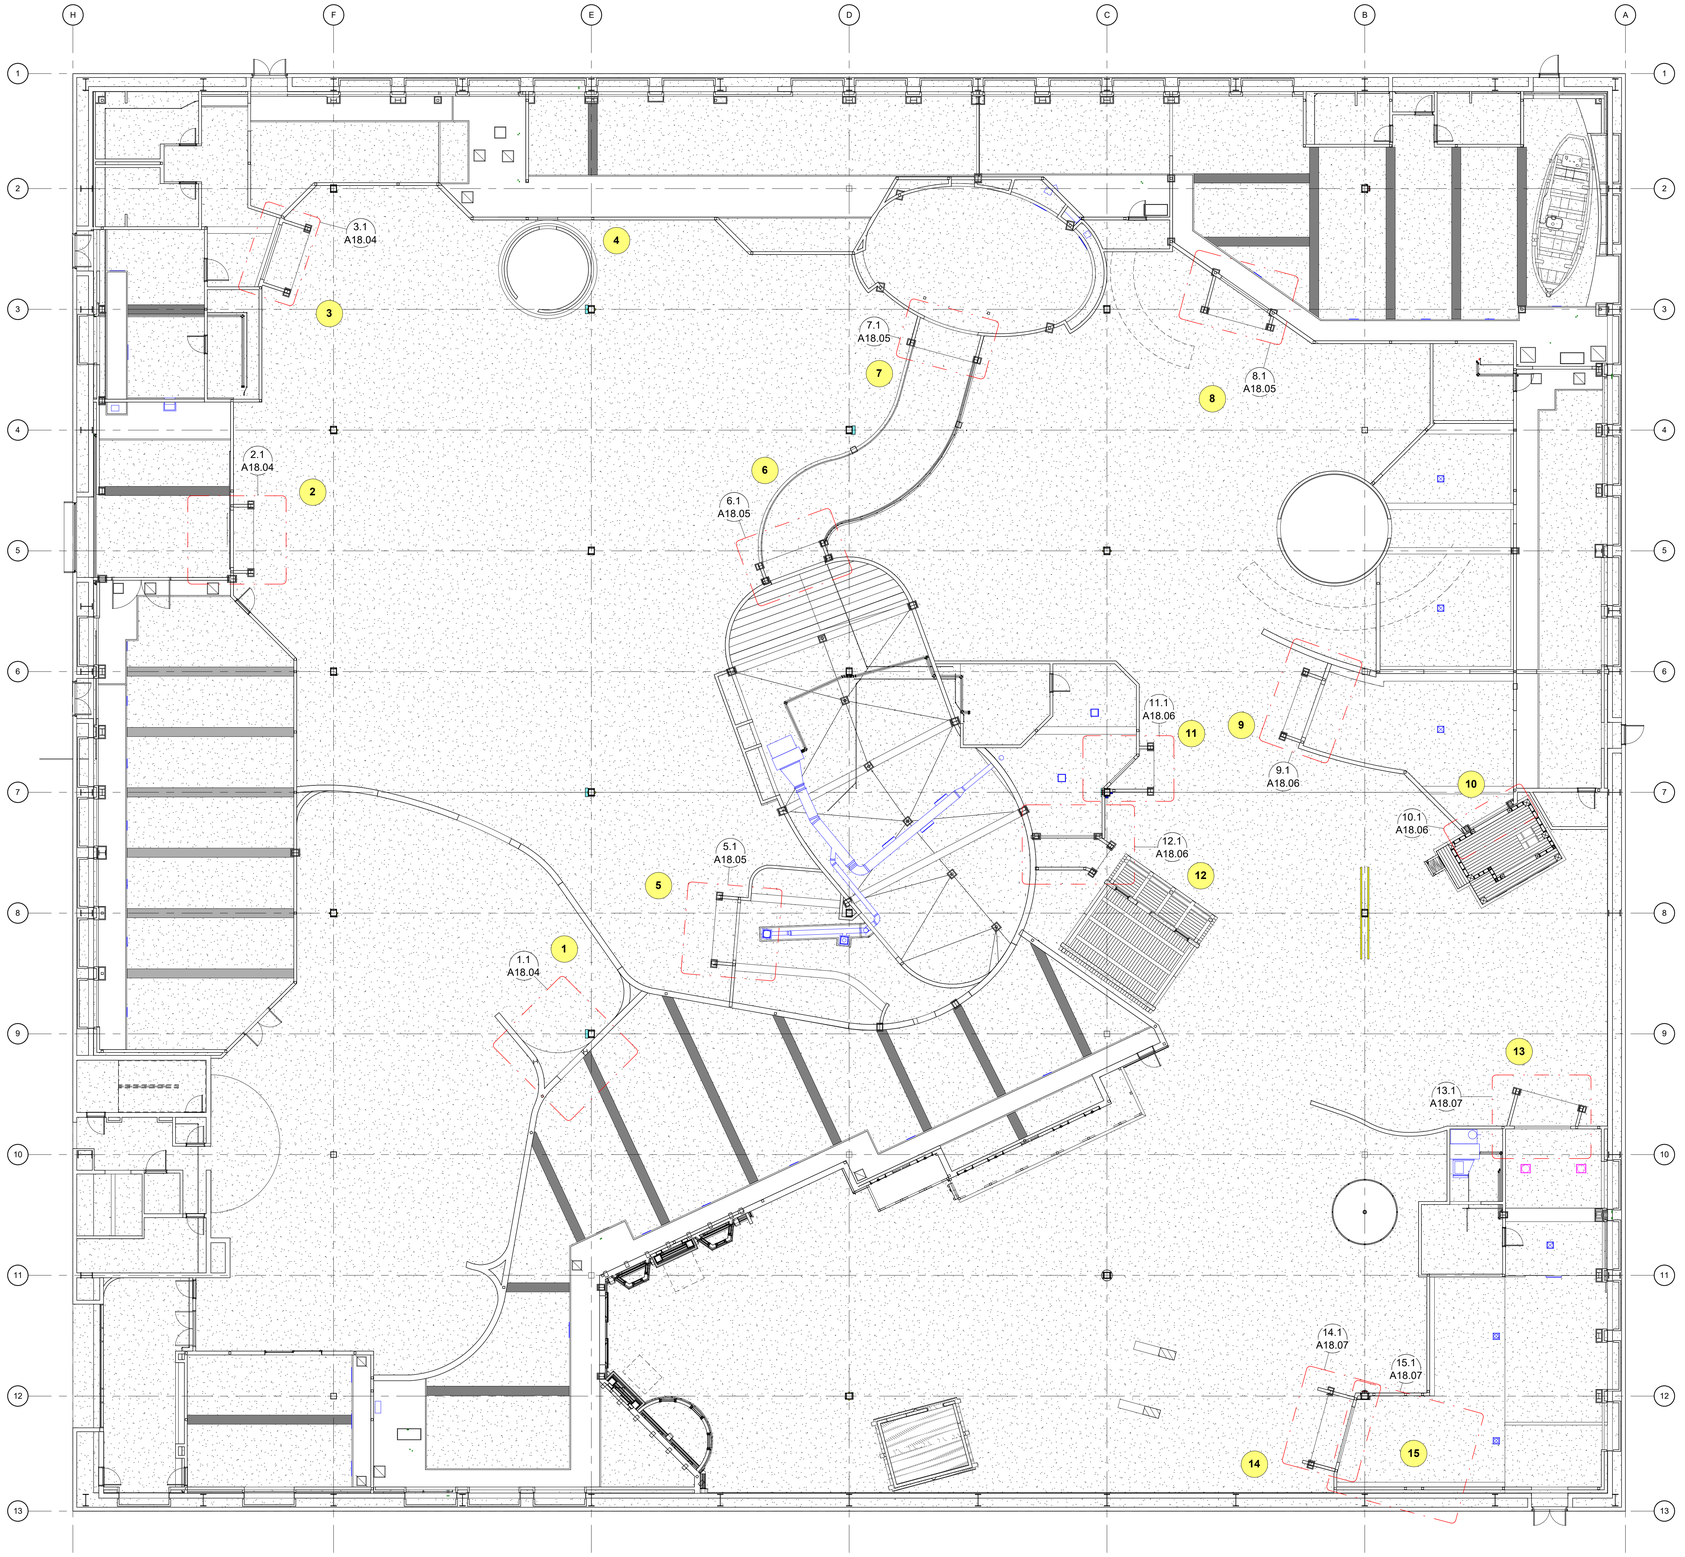

1 **CAVE ENTRANCE LAYOUT - RCP - 150**
3/32" = 1'-0"

BAYSTONE
1010 E. COMMERCIAL ROW RENO, NV. 89512
510.786.9663
INFO@BAYSTONE.COM
WWW.BAYSTONE.COM

THE DESIGNS / DRAWINGS SHOWN AND DESCRIBED HEREIN INCLUDING ALL TECHNICAL DRAWINGS, GRAPHIC REPRESENTATIONS & MODELS THERE OF, ARE PROPRIETARY & CANNOT BE COPIED, DUPLICATED OR COMMERCIALLY EXPLOITED IN WHOLE OR IN PART WITHOUT THE SOLE AND EXPRESS WRITTEN PERMISSION FROM BAYSTONE INC.
© 2021 BAYSTONE. ALL RIGHTS RESERVED.

PROJECT NAME:
WORLD WILDLIFE HERITAGE MUSEUM
PRIVATE STORAGE WAREHOUSE, 1100 EVORA ROAD, CONCORD, CALIFORNIA 94520

PROJECT NUMBER:
1000

DATE
06 MARCH, 2023

PROJECT MANAGER
JC

DRAWN BY
BS

CHECKED BY
JC

REVISIONS

SEAL

UNLESS A PROFESSIONAL SEAL WITH SIGNATURE AND DATE IS AFFIXED, THIS DOCUMENT IS PRELIMINARY AND IS NOT INTENDED FOR CONSTRUCTION, RECORDING PURPOSES, OR IMPLEMENTATION

SHEET TITLE
CAVE ENTRANCE LAYOUT - RCP -150

DATE AND TIME STAMP
3/8/2023 12:32:42 PM

SHEET NUMBER
A18.02

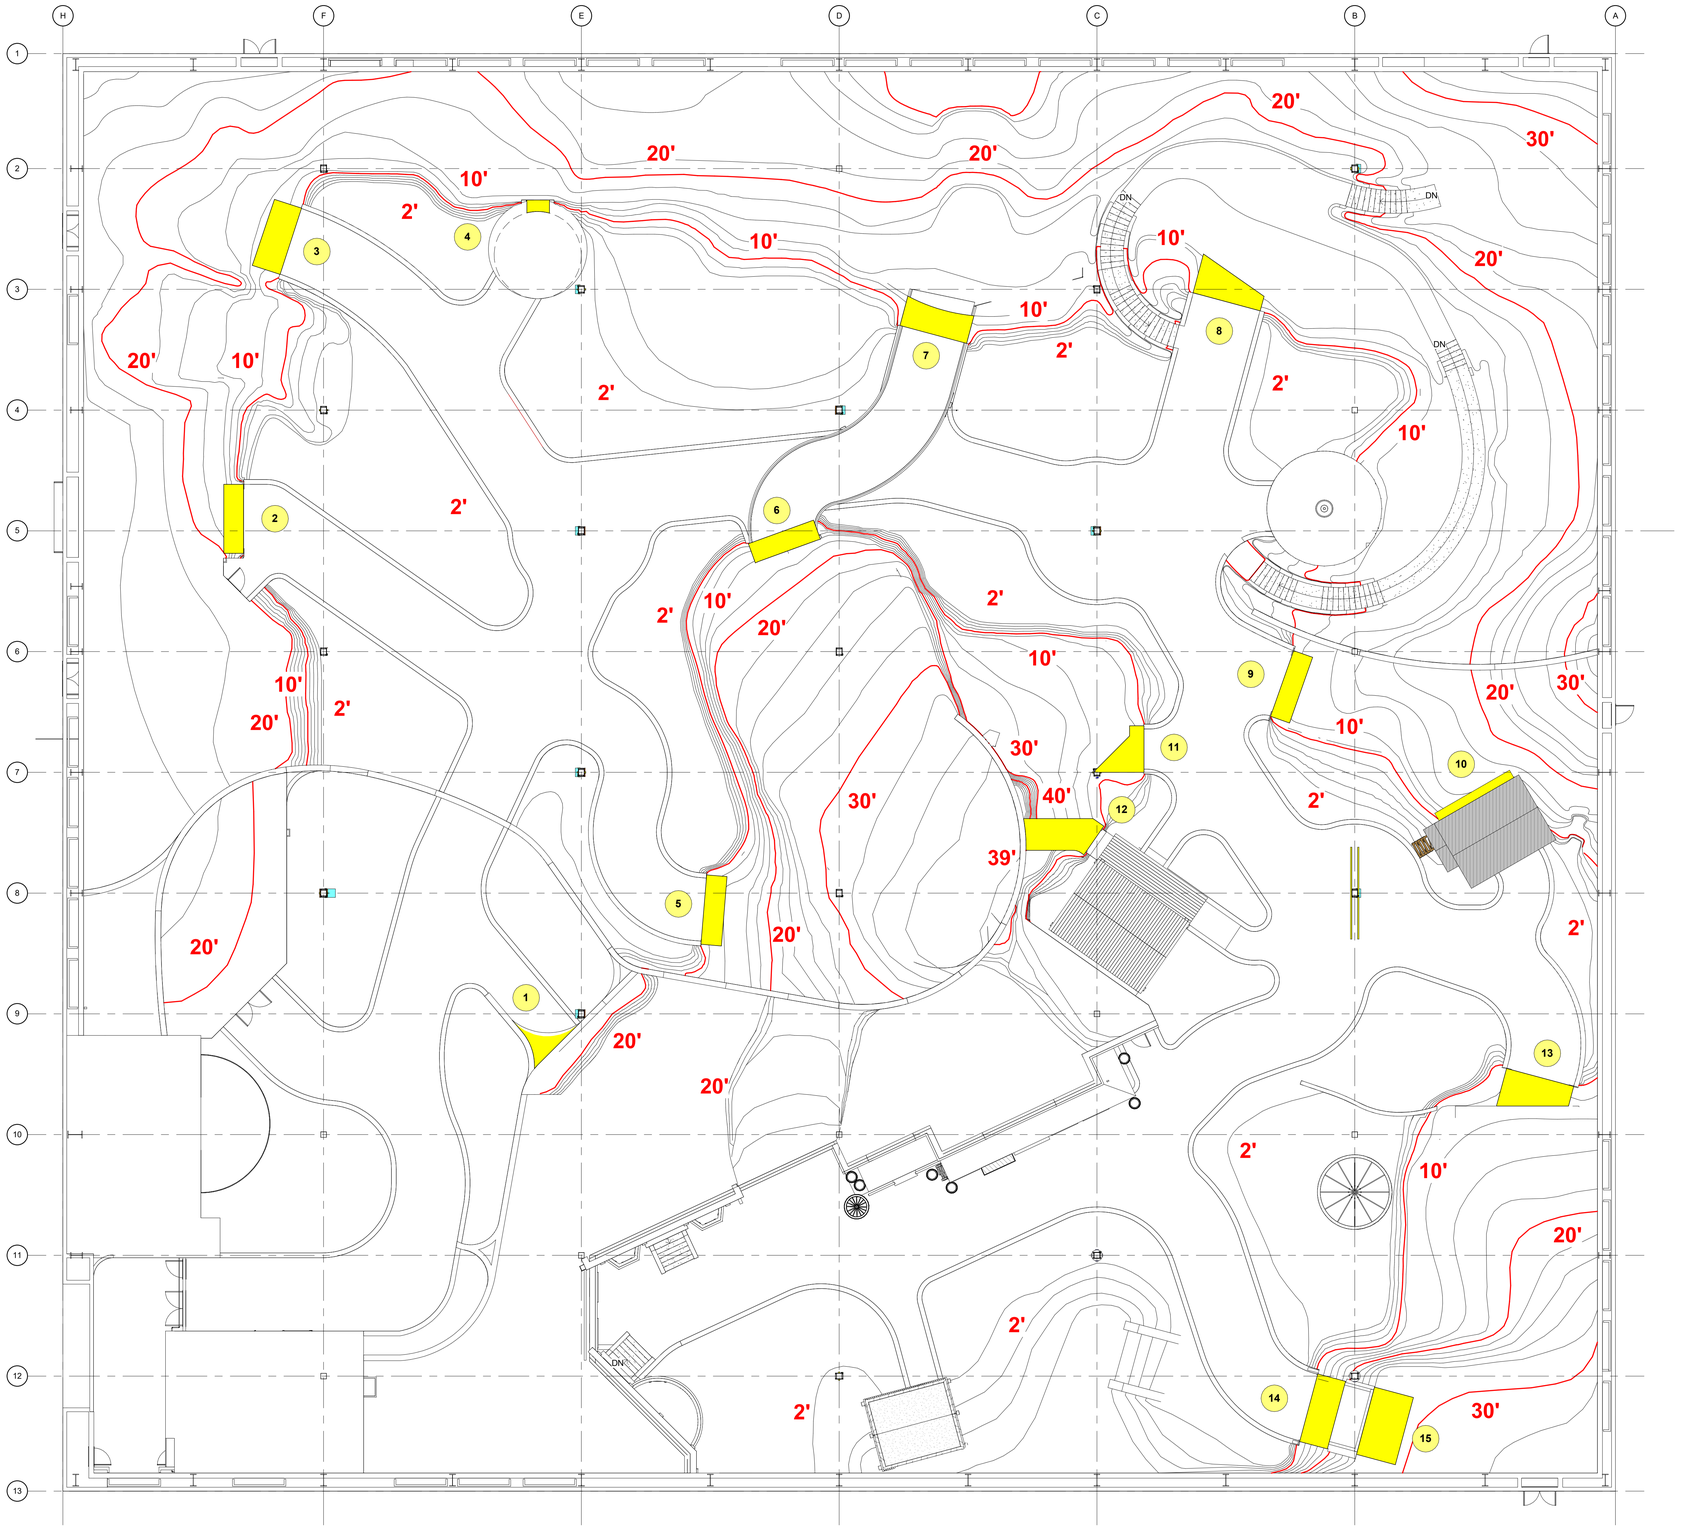

1 **FIRST FLOOR PLAN - TOPOGRAPHY PLAN**
3/32" = 1'-0"

WORLD WILDLIFE · HERITAGE MUSEUM · CONSERVATION · EDUCATION

BAYSTONE
1010 E. COMMERCIAL ROW RENO, NV. 89512
510.786.9863
INFO@BAYSTONE.COM
WWW.BAYSTONE.COM

THE DESIGNS / DRAWINGS SHOWN AND DESCRIBED HEREIN INCLUDING ALL TECHNICAL DRAWINGS, GRAPHIC REPRESENTATIONS & MODELS THERE OF, ARE PROPRIETARY & CANNOT BE COPIED, DUPLICATED OR COMMERCIALLY EXPLOITED IN WHOLE OR IN PART WITHOUT THE SOLE AND EXPRESS WRITTEN PERMISSION FROM BAYSTONE INC.
© 2021 BAYSTONE. ALL RIGHTS RESERVED.

PROJECT NAME:
WORLD WILDLIFE HERITAGE MUSEUM
PRIVATE STORAGE WAREHOUSE, 1100 EVORA ROAD, CONCORD, CALIFORNIA 94520

PROJECT NUMBER:
1000

DATE
06 MARCH, 2023

PROJECT MANAGER
JC

DRAWN BY
BS

CHECKED BY
JC

REVISIONS

SEAL

UNLESS A PROFESSIONAL SEAL WITH SIGNATURE AND DATE IS AFFIXED, THIS DOCUMENT IS PRELIMINARY AND IS NOT INTENDED FOR CONSTRUCTION, RECORDING PURPOSES, OR IMPLEMENTATION

SHEET TITLE
CAVE ENTRANCE LAYOUT - TOPOGRAPHY PLAN - 150

DATE AND TIME STAMP
3/6/2023 12:32:46 PM

SHEET NUMBER
A18.03

1. ICE CAVE

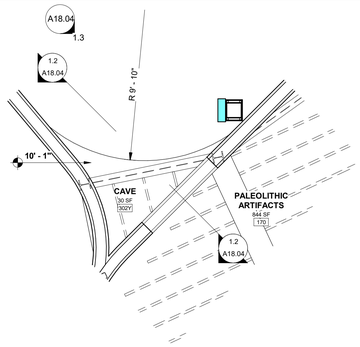

1.1 ENLARGED RCP - ICE CAVE
1/4" = 1'-0"

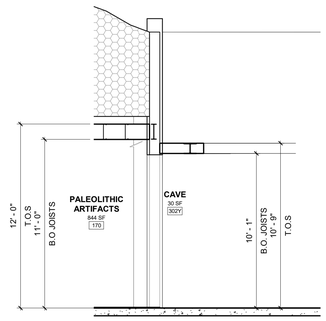

1.2 ENLARGED SECTION - ICE CAVE
1/4" = 1'-0"

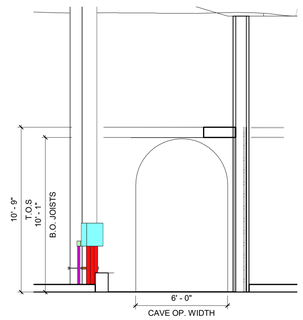

1.3 ENLARGED ELEVATION - ICE CAVE
1/4" = 1'-0"

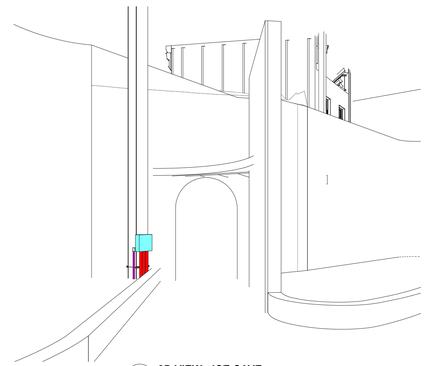

1.4 3D VIEW - ICE CAVE

2. STORAGE ACCESS CAVE

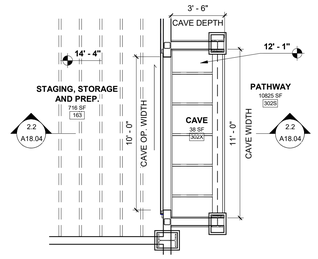

2.1 ENLARGED RCP - STORAGE ACCESS CAVE
1/4" = 1'-0"

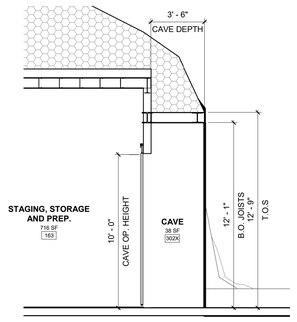

2.2 ENLARGED SECTION - STORAGE ACCESS CAVE
1/4" = 1'-0"

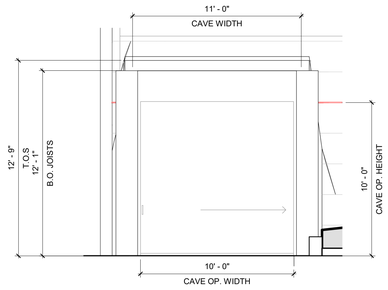

2.3 ENLARGED ELEVATION - STORAGE ACCESS CAVE
1/4" = 1'-0"



2.4 3D VIEW - STORAGE ACCESS CAVE

3. CHILDREN CLASSROOM ENTRY

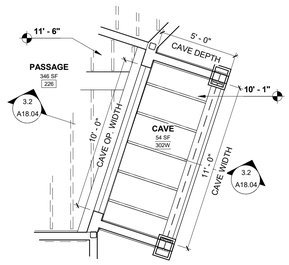

3.1 ENLARGED RCP - CHILDREN CLASSROOM ENTRY
1/4" = 1'-0"

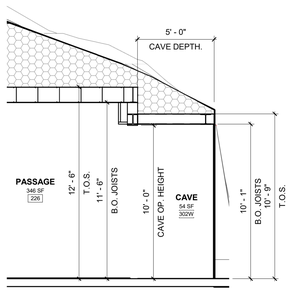

3.2 ENLARGED SECTION - CHILDREN CLASSROOM ENTRY
1/4" = 1'-0"

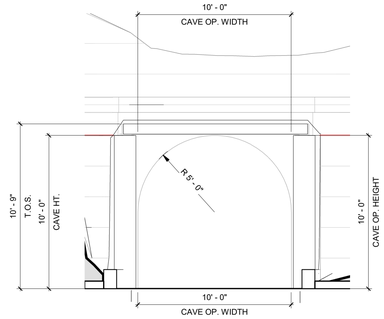

3.3 ENLARGED ELEVATION - CHILDREN CLASSROOM ENTRY
1/4" = 1'-0"

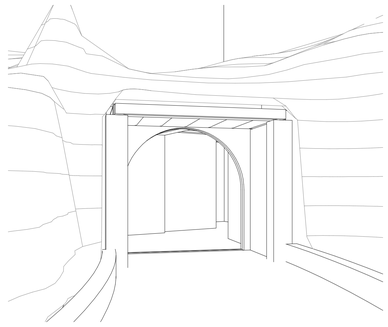

3.4 3D VIEW - CHILDREN CLASSROOM ENTRY

4. MUD HUT TO BOAT DISPLAY

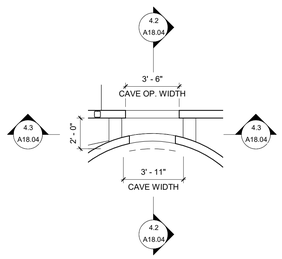

4.1 ENLARGED PLAN - MUD HUT TO BOAT DISPLAY
1/4" = 1'-0"

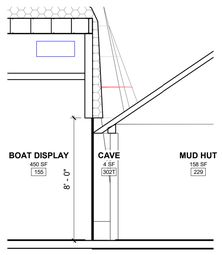

4.2 ENLARGED SECTION - MUD HUT TO BOAT DISPLAY 1
1/4" = 1'-0"

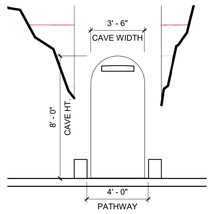

4.3 ENLARGED SECTION - MUD HUT TO BOAT DISPLAY 2
1/4" = 1'-0"

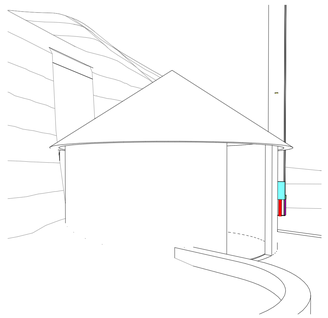

4.4 3D VIEW - MUD HUT TO BOAT DISPLAY

KEY PLAN

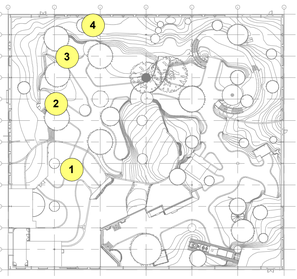

WORLD WILDLIFE · HERITAGE MUSEUM · CONSERVATION · EDUCATION

BAYSTONE

1010 E. COMMERCIAL ROW RENO, NV. 89512
510.786.9663
INFO@BAYSTONE.COM
WWW.BAYSTONE.COM

THE DESIGNS / DRAWINGS SHOWN AND DESCRIBED HEREIN INCLUDING ALL TECHNICAL DRAWINGS, GRAPHIC REPRESENTATIONS & MODELS THERE OF, ARE PROPRIETARY & CANNOT BE COPIED, DUPLICATED OR COMMERCIALLY EXPLOITED IN WHOLE OR IN PART WITHOUT THE SOLE AND EXPRESS WRITTEN PERMISSION FROM BAYSTONE INC.
© 2021 BAYSTONE. ALL RIGHTS RESERVED.

PROJECT NAME:
WORLD WILDLIFE HERITAGE MUSEUM
PRIVATE STORAGE WAREHOUSE, 1100 EVORA ROAD, CONCORD, CALIFORNIA 94520

PROJECT NUMBER:
1000

DATE
06 MARCH, 2023

PROJECT MANAGER
JC

DRAWN BY
BS

CHECKED BY
JC

REVISIONS

SEAL

UNLESS A PROFESSIONAL SEAL WITH SIGNATURE AND DATE IS AFFIXED, THIS DOCUMENT IS PRELIMINARY AND IS NOT INTENDED FOR CONSTRUCTION, RECORDING PURPOSES, OR IMPLEMENTATION

SHEET TITLE
CAVE ENTRANCE - PLAN, SEC, ELEV & 3D VIEW

DATE AND TIME STAMP
3/8/2023 12:33:08 PM

SHEET NUMBER
A18.04

5. SEA WATER EXHIBIT CAVE

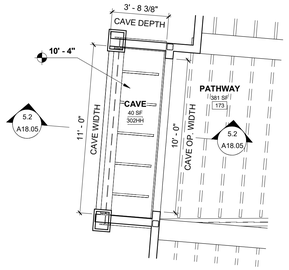

5.1 ENLARGED RCP - SEA WATER EXHIBIT CAVE
1/4" = 1'-0"

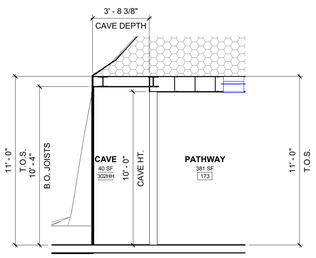

5.2 ENLARGED SECTION - SEA WATER EXHIBIT CAVE
1/4" = 1'-0"

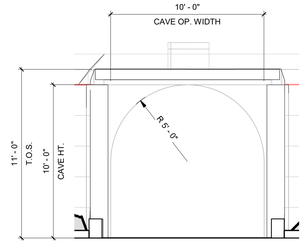

5.3 ENLARGED ELEVATION - SEA WATER EXHIBIT CAVE
1/4" = 1'-0"

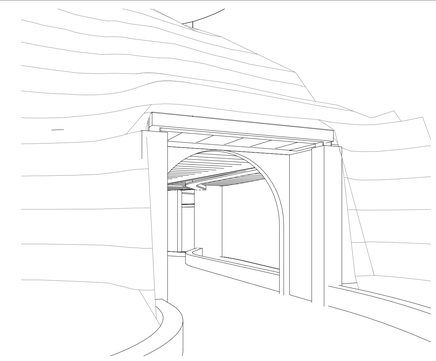

5.4 3D VIEW - SEA WATER EXHIBIT CAVE

6. RIVER TO SALT CAVE

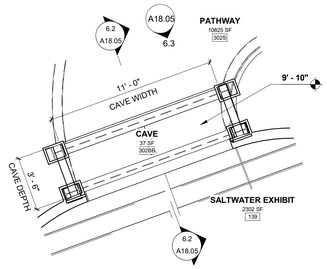

6.1 ENLARGED RCP - RIVER TO SALT CAVE
1/4" = 1'-0"

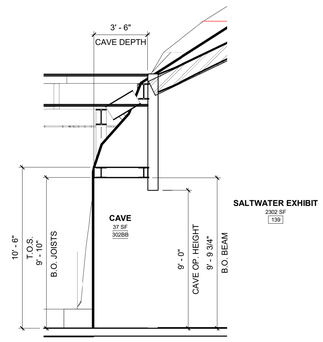

6.2 ENLARGED SECTION - RIVER TO SALT CAVE
1/4" = 1'-0"

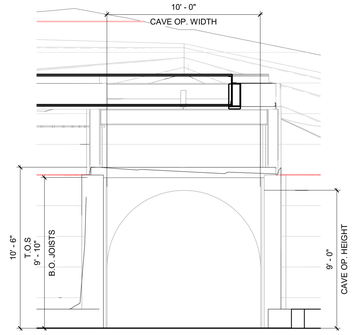

6.3 ENLARGED ELEVATION - RIVER TO SALT CAVE
1/4" = 1'-0"



6.4 3D VIEW - RIVER TO SALT CAVE

7. RIVER TO FRESH CAVE

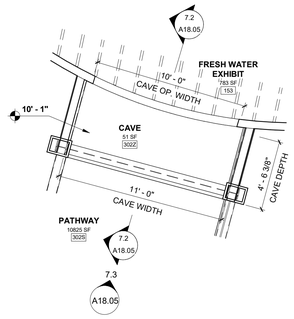

7.1 ENLARGED RCP - RIVER TO FRESH CAVE
1/4" = 1'-0"

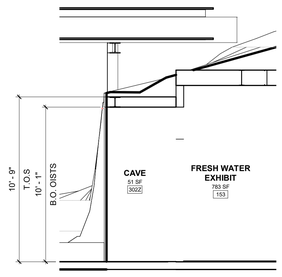

7.2 ENLARGED SECTION - RIVER TO FRESH CAVE
1/4" = 1'-0"

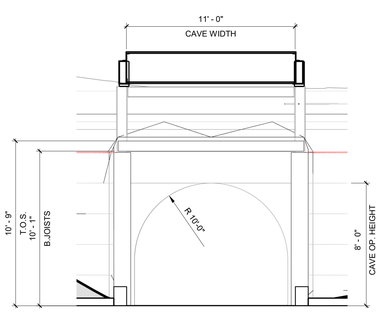

7.3 ENLARGED ELEVATION - RIVER TO FRESH CAVE
1/4" = 1'-0"

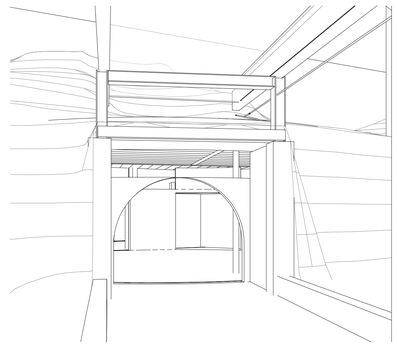

7.4 3D VIEW - RIVER TO FRESH CAVE

8. CONSERVATION EXHIBIT CAVE

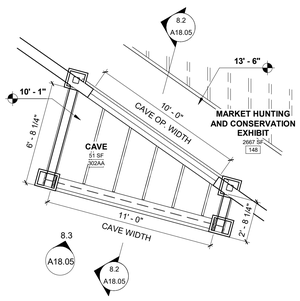

8.1 ENLARGED RCP - CONSERVATION EXHIBIT CAVE
1/4" = 1'-0"

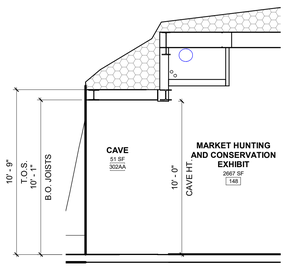

8.2 ENLARGED SECTION -CONSERVATION EXHIBIT CAVE
1/4" = 1'-0"

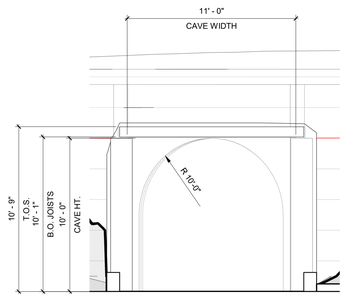

8.3 ENLARGED ELEVATION - CONSERVATION EXHIBIT CAVE
1/4" = 1'-0"

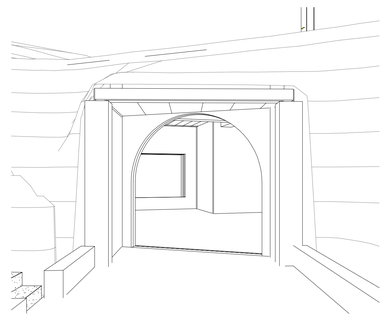

8.4 3D VIEW - CONSERVATION EXHIBIT CAVE

KEY PLAN

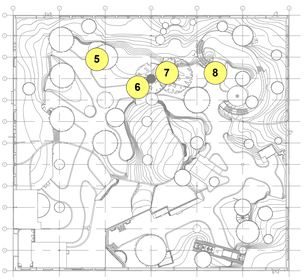

BAYSTONE
1010 E. COMMERCIAL ROW RENO, NV. 89512
510.786.9663
INFO@BAYSTONE.COM
WWW.BAYSTONE.COM

THE DESIGNS / DRAWINGS SHOWN AND DESCRIBED HEREIN INCLUDING ALL TECHNICAL DRAWINGS, GRAPHIC REPRESENTATIONS & MODELS THERE OF, ARE PROPRIETARY & CANNOT BE COPIED, DUPLICATED OR COMMERCIALLY EXPLOITED IN WHOLE OR IN PART WITHOUT THE SOLE AND EXPRESS WRITTEN PERMISSION FROM BAYSTONE INC. © 2021 BAYSTONE. ALL RIGHTS RESERVED.

PROJECT NAME:
WORLD WILDLIFE HERITAGE MUSEUM
PRIVATE STORAGE WAREHOUSE, 1100 EVORA ROAD, CONCORD, CALIFORNIA 94520

PROJECT NUMBER:
1000

DATE
06 MARCH, 2023

PROJECT MANAGER
JC

DRAWN BY
BS

CHECKED BY
JC

REVISIONS

SEAL

UNLESS A PROFESSIONAL SEAL WITH SIGNATURE AND DATE IS AFFIXED, THIS DOCUMENT IS PRELIMINARY AND IS NOT INTENDED FOR CONSTRUCTION, RECORDING PURPOSES, OR IMPLEMENTATION

SHEET TITLE
CAVE ENTRANCE - PLAN, SEC, ELEV & 3D VIEW

DATE AND TIME STAMP
3/8/2023 12:33:32 PM

SHEET NUMBER
A18.05

9. MINING ARTIFACTS CAVE

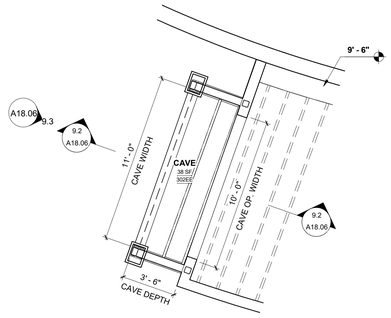

9.1 ENLARGED RCP - MINING ARTIFACTS CAVE
1/4" = 1'-0"

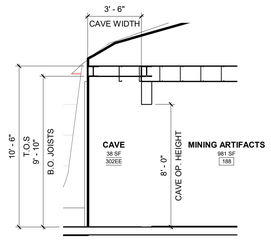

9.2 ENLARGED SECTION - MINING ARTIFACTS CAVE
1/4" = 1'-0"

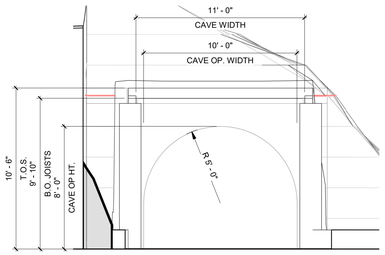

9.3 ENLARGED ELEVATION - MINING ARTIFACTS CAVE
1/4" = 1'-0"



9.4 3D VIEW - MINING ARTIFACTS CAVE

10. MINE SHAFT CAVE

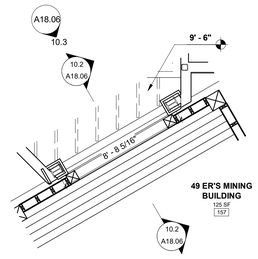

10.1 ENLARGED RCP - MINE SHAFT CAVE
1/4" = 1'-0"

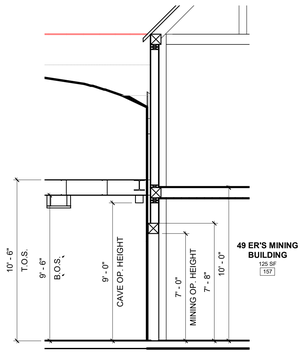

10.2 ENLARGED SECTION - MINE SHAFT CAVE
1/4" = 1'-0"

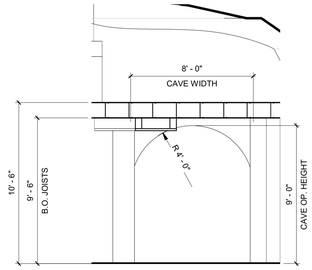

10.3 ENLARGED ELEVATION - MINE SHAFT CAVE
1/4" = 1'-0"

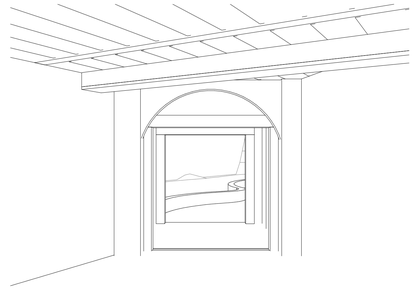

10.4 3D VIEW - MINE SHAFT CAVE

11. TRAPPER'S ARTIFACTS CAVE

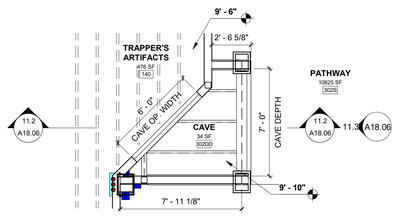

11.1 ENLARGED RCP - TRAPPER'S ARTIFACTS CAVE
1/4" = 1'-0"

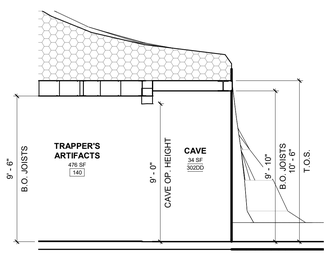

11.2 ENLARGED SECTION - TRAPPER'S ARTIFACTS CAVE
1/4" = 1'-0"

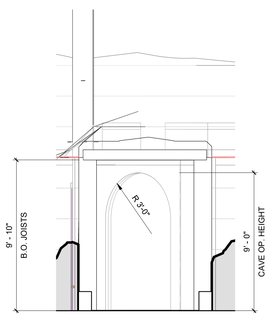

11.3 ENLARGED ELEVATION - TRAPPER'S ARTIFACTS CAVE
1/4" = 1'-0"



11.4 3D VIEW - TRAPPER'S ARTIFACTS CAVE

12. TRAPPER'S CABIN CAVE

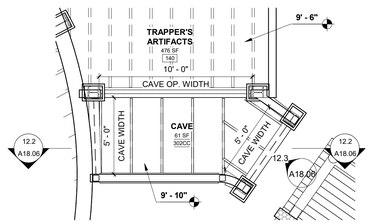

12.1 ENLARGED RCP - TRAPPER'S CABIN CAVE
1/4" = 1'-0"

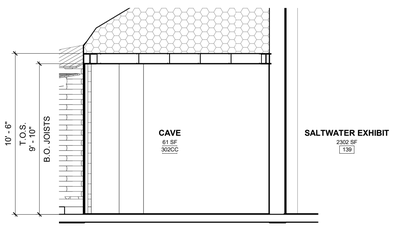

12.2 ENLARGED SECTION - TRAPPER'S CABIN CAVE
1/4" = 1'-0"

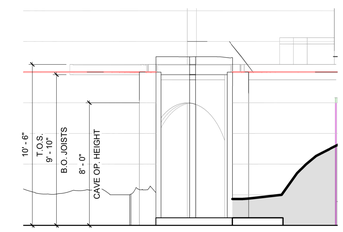

12.3 ENLARGED ELEVATION - TRAPPER'S CABIN CAVE
1/4" = 1'-0"

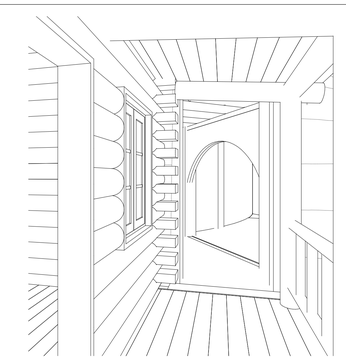

12.4 3D VIEW - TRAPPER'S CABIN CAVE
1/4" = 1'-0"

KEY PLAN

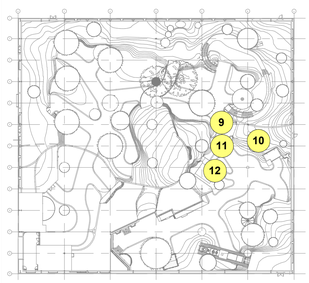

BAYSTONE
1010 E. COMMERCIAL ROW RENO, NV. 89512
510.786.9663
INFO@BAYSTONE.COM
WWW.BAYSTONE.COM

THE DESIGNS / DRAWINGS SHOWN AND DESCRIBED HEREIN INCLUDING ALL TECHNICAL DRAWINGS, GRAPHIC REPRESENTATIONS & MODELS THERE OF, ARE PROPRIETARY & CANNOT BE COPIED, DUPLICATED OR COMMERCIALLY EXPLOITED IN WHOLE OR IN PART WITHOUT THE SOLE AND EXPRESS WRITTEN PERMISSION FROM BAYSTONE INC. © 2021 BAYSTONE. ALL RIGHTS RESERVED.

PROJECT NAME:
WORLD WILDLIFE HERITAGE MUSEUM
PRIVATE STORAGE WAREHOUSE, 1100 EVORA ROAD, CONCORD, CALIFORNIA 94520

PROJECT NUMBER:
1000

DATE
06 MARCH, 2023

PROJECT MANAGER
JC

DRAWN BY
BS

CHECKED BY
JC

REVISIONS

SEAL

UNLESS A PROFESSIONAL SEAL WITH SIGNATURE AND DATE IS AFFIXED, THIS DOCUMENT IS PRELIMINARY AND IS NOT INTENDED FOR CONSTRUCTION, RECORDING PURPOSES, OR IMPLEMENTATION

SHEET TITLE
CAVE ENTRANCE - PLAN, SEC, ELEV & 3D VIEW

DATE AND TIME STAMP
3/8/2023 12:33:57 PM

SHEET NUMBER
A18.06

13. EAST TO WEST EXHIBIT CAVE

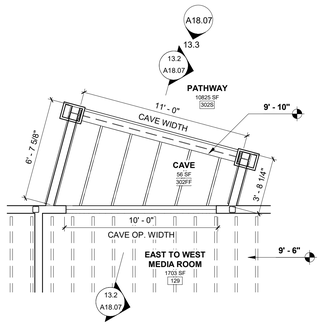

13.1 ENLARGED RCP - EAST TO WEST EXHIBIT CAVE
1/4" = 1'-0"

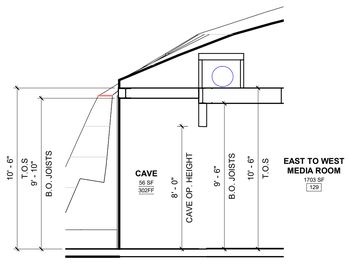

13.2 ENLARGED SECTION - EAST TO WEST EXHIBIT CAVE
1/4" = 1'-0"

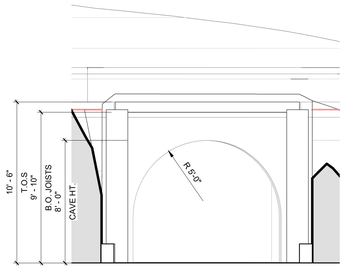

13.3 ENLARGED ELEVATION - EAST TO WEST EXHIBIT CAVE
1/4" = 1'-0"

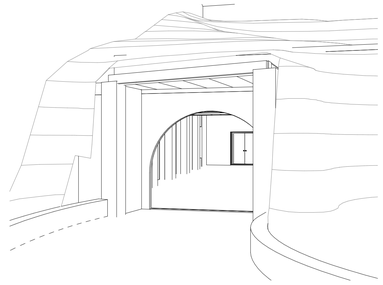

13.4 3D VIEW - EAST TO WEST EXHIBIT CAVE

14. TRAIN TRESTLE LOWER CAVE

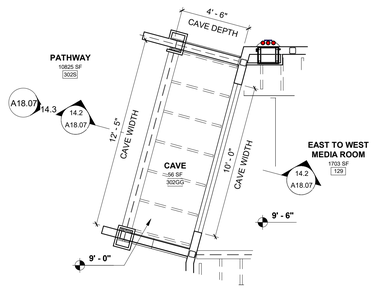

14.1 ENLARGED RCP - TRAIN TRESTLE LOWER CAVE
1/4" = 1'-0"

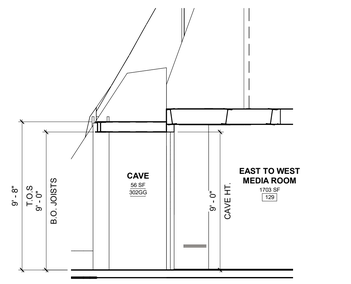

14.2 ENLARGED SECTION - TRAIN TRESTLE LOWER CAVE
1/4" = 1'-0"

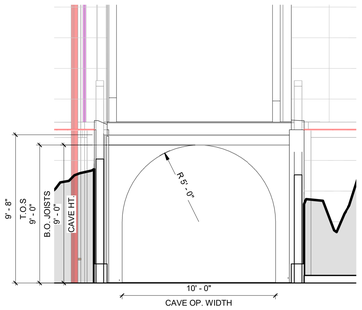

14.3 ENLARGED ELEVATION - TRAIN TRESTLE LOWER CAVE
1/4" = 1'-0"

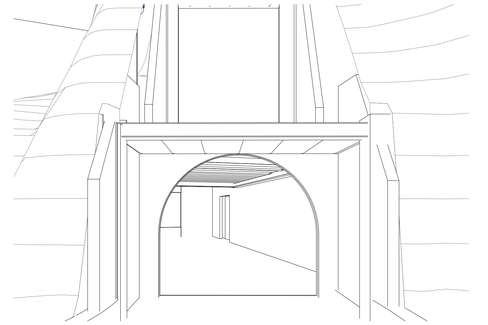

14.4 3D VIEW - TRAIN TRESTLE LOWER CAVE

15. TRAIN TRESTLE UPPER CAVE

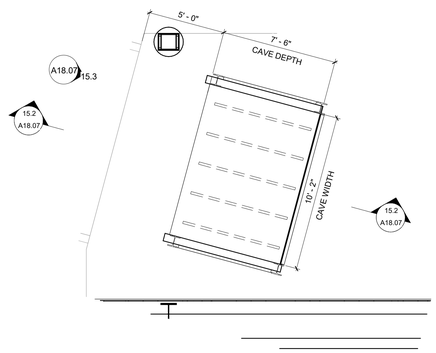

15.1 ENLARGED RCP - TRAIN TRESTLE UPPER CAVE
1/4" = 1'-0"

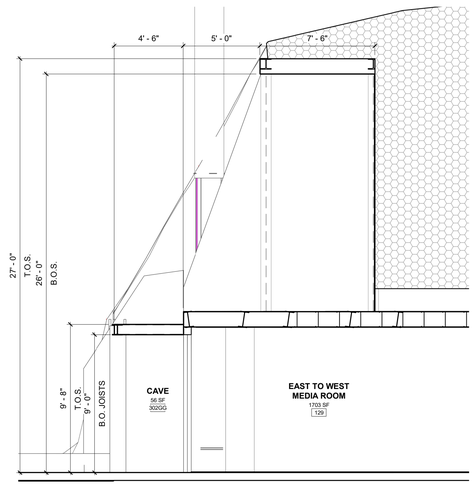

15.2 ENLARGED SECTION - TRAIN TRESTLE UPPER CAVE
1/4" = 1'-0"

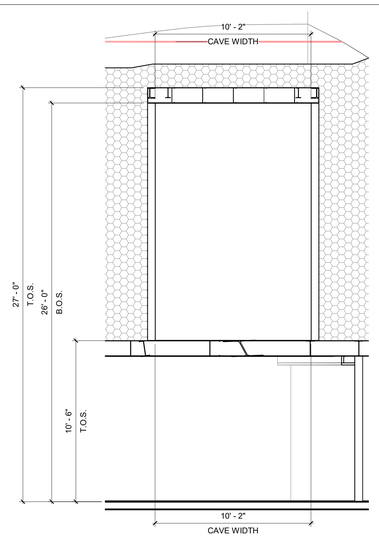

15.3 ENLARGED ELEVATION - TRAIN TRESTLE UPPER CAVE
1/4" = 1'-0"

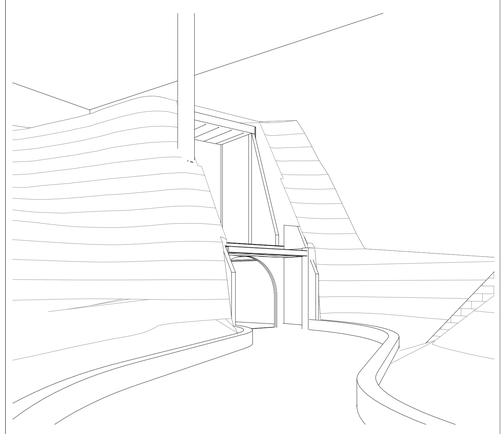

15.4 3D VIEW - TRAIN TRESTLE UPPER CAVE

KEY PLAN

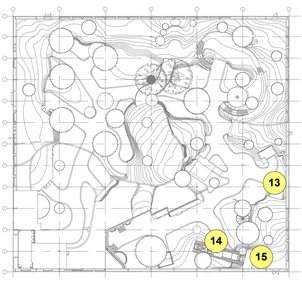

BAYSTONE
1010 E. COMMERCIAL ROW RENO, NV. 89512
510.786.9663
INFO@BAYSTONE.COM
WWW.BAYSTONE.COM

THE DESIGNS / DRAWINGS SHOWN AND DESCRIBED HEREIN INCLUDING ALL TECHNICAL DRAWINGS, GRAPHIC REPRESENTATIONS & MODELS THERE OF, ARE PROPRIETARY & CANNOT BE COPIED, DUPLICATED OR COMMERCIALLY EXPLOITED IN WHOLE OR IN PART WITHOUT THE SOLE AND EXPRESS WRITTEN PERMISSION FROM BAYSTONE INC. © 2021 BAYSTONE. ALL RIGHTS RESERVED.

PROJECT NAME:
WORLD WILDLIFE HERITAGE MUSEUM
PRIVATE STORAGE WAREHOUSE, 1100 EVORA ROAD, CONCORD, CALIFORNIA 94520

PROJECT NUMBER:
1000

DATE
06 MARCH, 2023

PROJECT MANAGER
JC

DRAWN BY
BS

CHECKED BY
JC

REVISIONS

SEAL

UNLESS A PROFESSIONAL SEAL WITH SIGNATURE AND DATE IS AFFIXED, THIS DOCUMENT IS PRELIMINARY AND IS NOT INTENDED FOR CONSTRUCTION, RECORDING PURPOSES, OR IMPLEMENTATION

SHEET TITLE
CAVE ENTRANCE - PLAN, SEC, ELEV & 3D VIEW

DATE AND TIME STAMP
3/8/2023 12:34:17 PM

SHEET NUMBER
A18.07

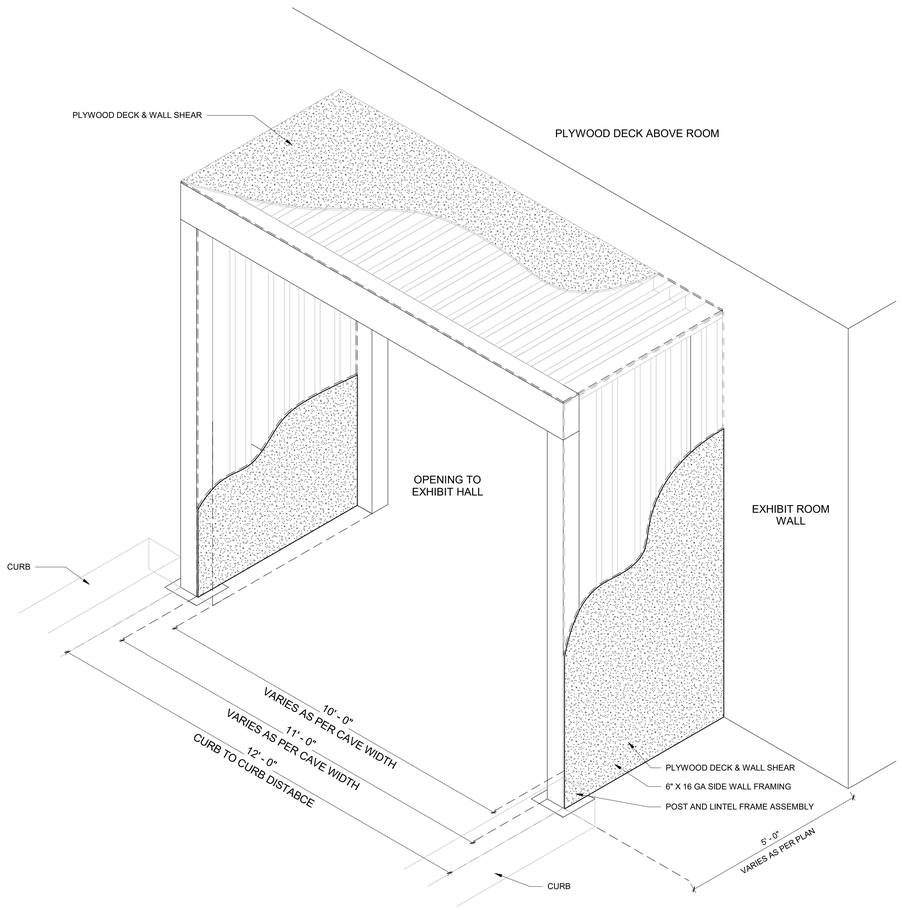

2 **CAVE STRUCTURE - 3D VIEW**
1 : 20

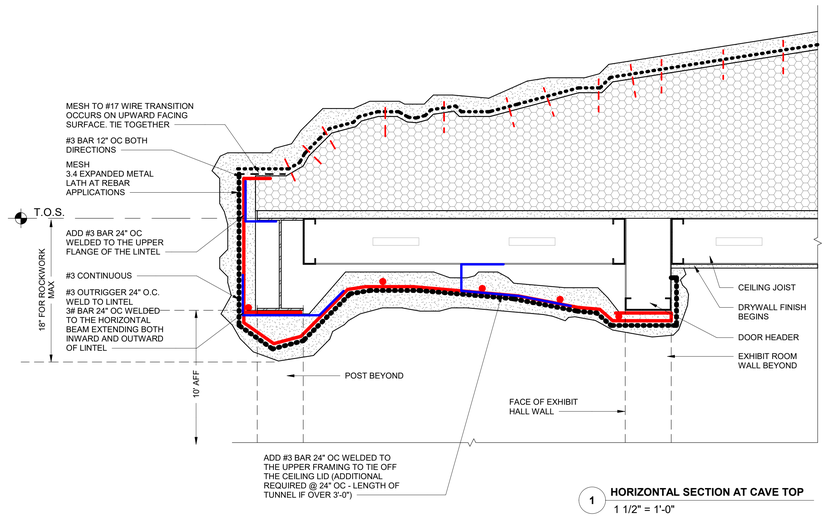

1 **HORIZONTAL SECTION AT CAVE TOP**
1 1/2" = 1'-0"

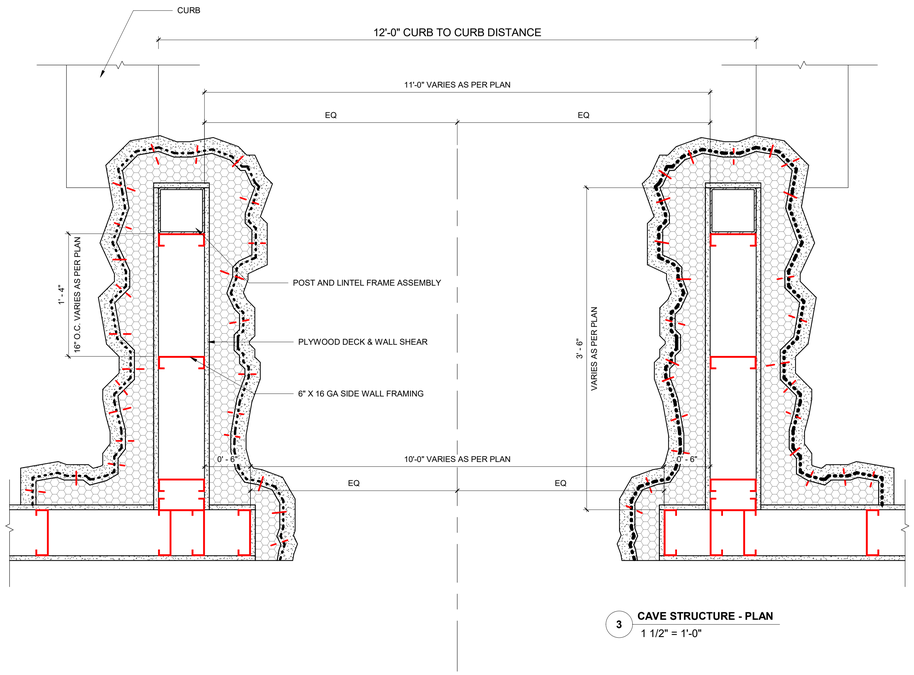

3 **CAVE STRUCTURE - PLAN**
1 1/2" = 1'-0"

BAYSTONE
1010 E. COMMERCIAL ROW RENO, NV. 89512
510.786.9663
INFO@BAYSTONE.COM
WWW.BAYSTONE.COM

THE DESIGNS / DRAWINGS SHOWN AND DESCRIBED HEREIN INCLUDING ALL TECHNICAL DRAWINGS, GRAPHIC REPRESENTATIONS & MODELS THERE OF, ARE PROPRIETARY & CANNOT BE COPIED, DUPLICATED OR COMMERCIALLY EXPLOITED IN WHOLE OR IN PART WITHOUT THE SOLE AND EXPRESS WRITTEN PERMISSION FROM BAYSTONE INC.
© 2021 BAYSTONE. ALL RIGHTS RESERVED.

PROJECT NAME:
WORLD WILDLIFE HERITAGE MUSEUM
PRIVATE STORAGE WAREHOUSE, 1100 EVORA ROAD, CONCORD, CALIFORNIA 94520

PROJECT NUMBER:
1000

DATE
06 MARCH, 2023

PROJECT MANAGER
JC

DRAWN BY
BS

CHECKED BY
JC

REVISIONS

SEAL

UNLESS A PROFESSIONAL SEAL WITH SIGNATURE AND DATE IS AFFIXED, THIS DOCUMENT IS PRELIMINARY AND IS NOT INTENDED FOR CONSTRUCTION, RECORDING PURPOSES, OR IMPLEMENTATION

SHEET TITLE
CAVE ENTRANCE - DETAILS

DATE AND TIME STAMP
3/8/2023 12:34:19 PM

SHEET NUMBER
A18.08

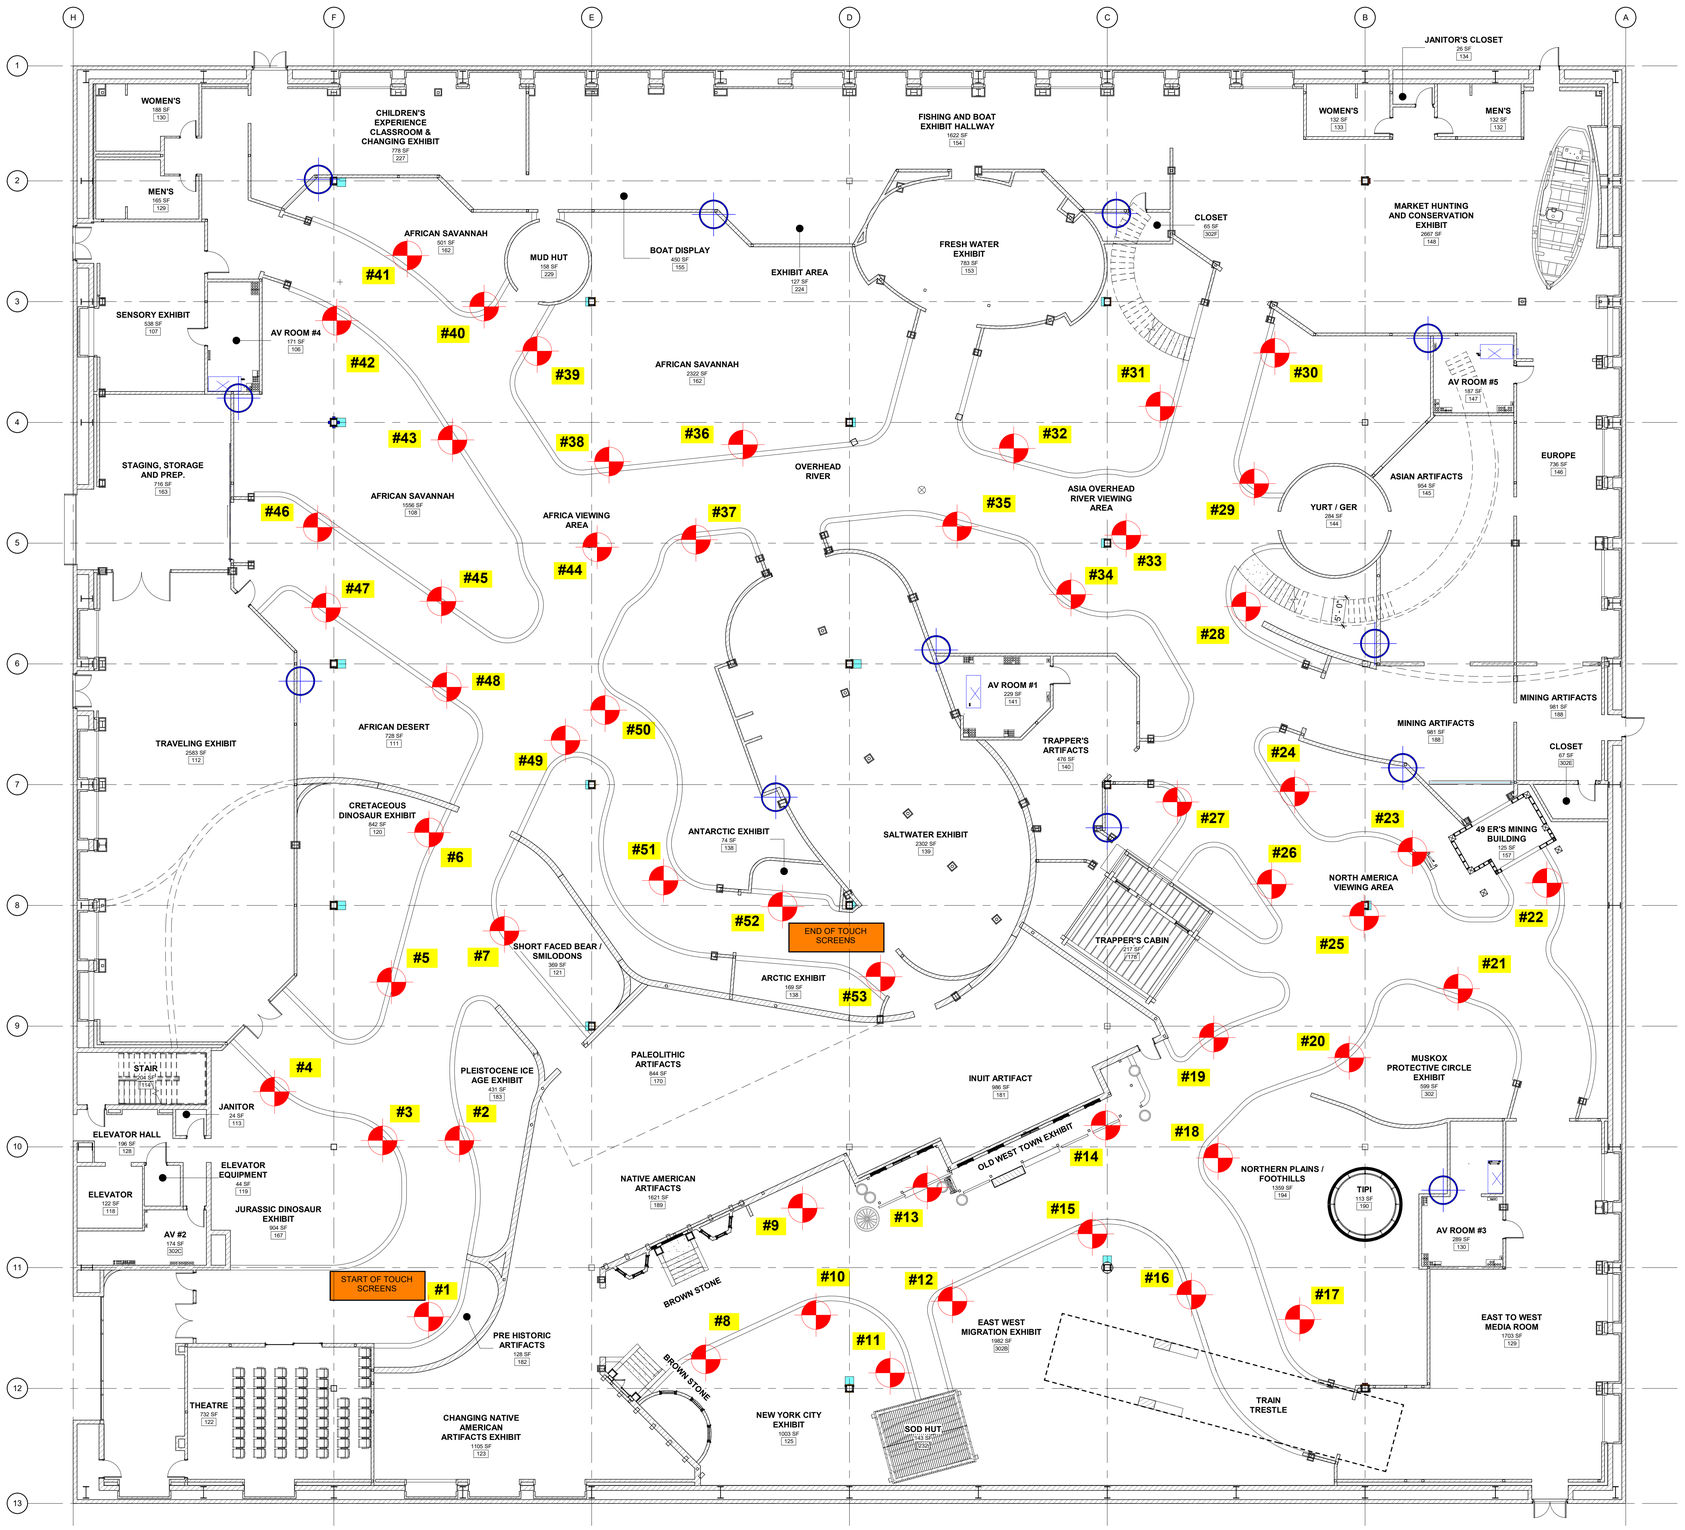

1 **TOUCH SCREEN LAYOUT - GENERAL EXHIBIT HALL**
3/32" = 1'-0"

LEGEND - TOUCH SCREEN LAYOUT

TOUCH SCREEN LOCATION AND NUMBER

INDICATES LOCATION OF 4" CONDUIT RISER AND SWEEP TO ALLOW WIRE TO TOP OF LANDFORM FROM UNDER PLATFORM FRAMING

NOTE

THIS TOUCH SCREEN LOCATION AND COUNT IS GENERAL EXHIBIT HALL ONLY. SEE SUBSEQUENT INSTRUCTIONS FOR SUBTERRANEAN EXHIBIT HALL LOCATIONS.

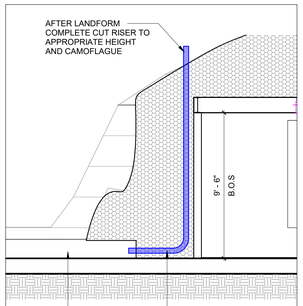

2 **SECTION - TYPICAL**
1/4" = 1'-0"

BAYSTONE
1010 E. COMMERCIAL ROW RENO, NV. 89512
510.786.9663
INFO@BAYSTONE.COM
WWW.BAYSTONE.COM

THE DESIGNS / DRAWINGS SHOWN AND DESCRIBED HEREIN INCLUDING ALL TECHNICAL DRAWINGS, GRAPHIC REPRESENTATIONS & MODELS THERE OF, ARE PROPRIETARY & CANNOT BE COPIED, DUPLICATED OR COMMERCIALLY EXPLOITED IN WHOLE OR IN PART WITHOUT THE SOLE AND EXPRESS WRITTEN PERMISSION FROM BAYSTONE INC.
© 2021 BAYSTONE. ALL RIGHTS RESERVED.

PROJECT NAME:
WORLD WILDLIFE HERITAGE MUSEUM
PRIVATE STORAGE WAREHOUSE, 1100 EVORA ROAD, CONCORD, CALIFORNIA 94520

PROJECT NUMBER:
1000

DATE
06 MARCH, 2023

PROJECT MANAGER
JC

DRAWN BY
BS

CHECKED BY
JC

REVISIONS

SEAL

UNLESS A PROFESSIONAL SEAL WITH SIGNATURE AND DATE IS AFFIXED, THIS DOCUMENT IS PRELIMINARY AND IS NOT INTENDED FOR CONSTRUCTION, RECORDING PURPOSES, OR IMPLEMENTATION

SHEET TITLE
TOUCH SCREEN LAYOUT - GENERAL EXHIBIT HALL

DATE AND TIME STAMP
3/8/2023 12:35:47 PM

SHEET NUMBER
A19.01

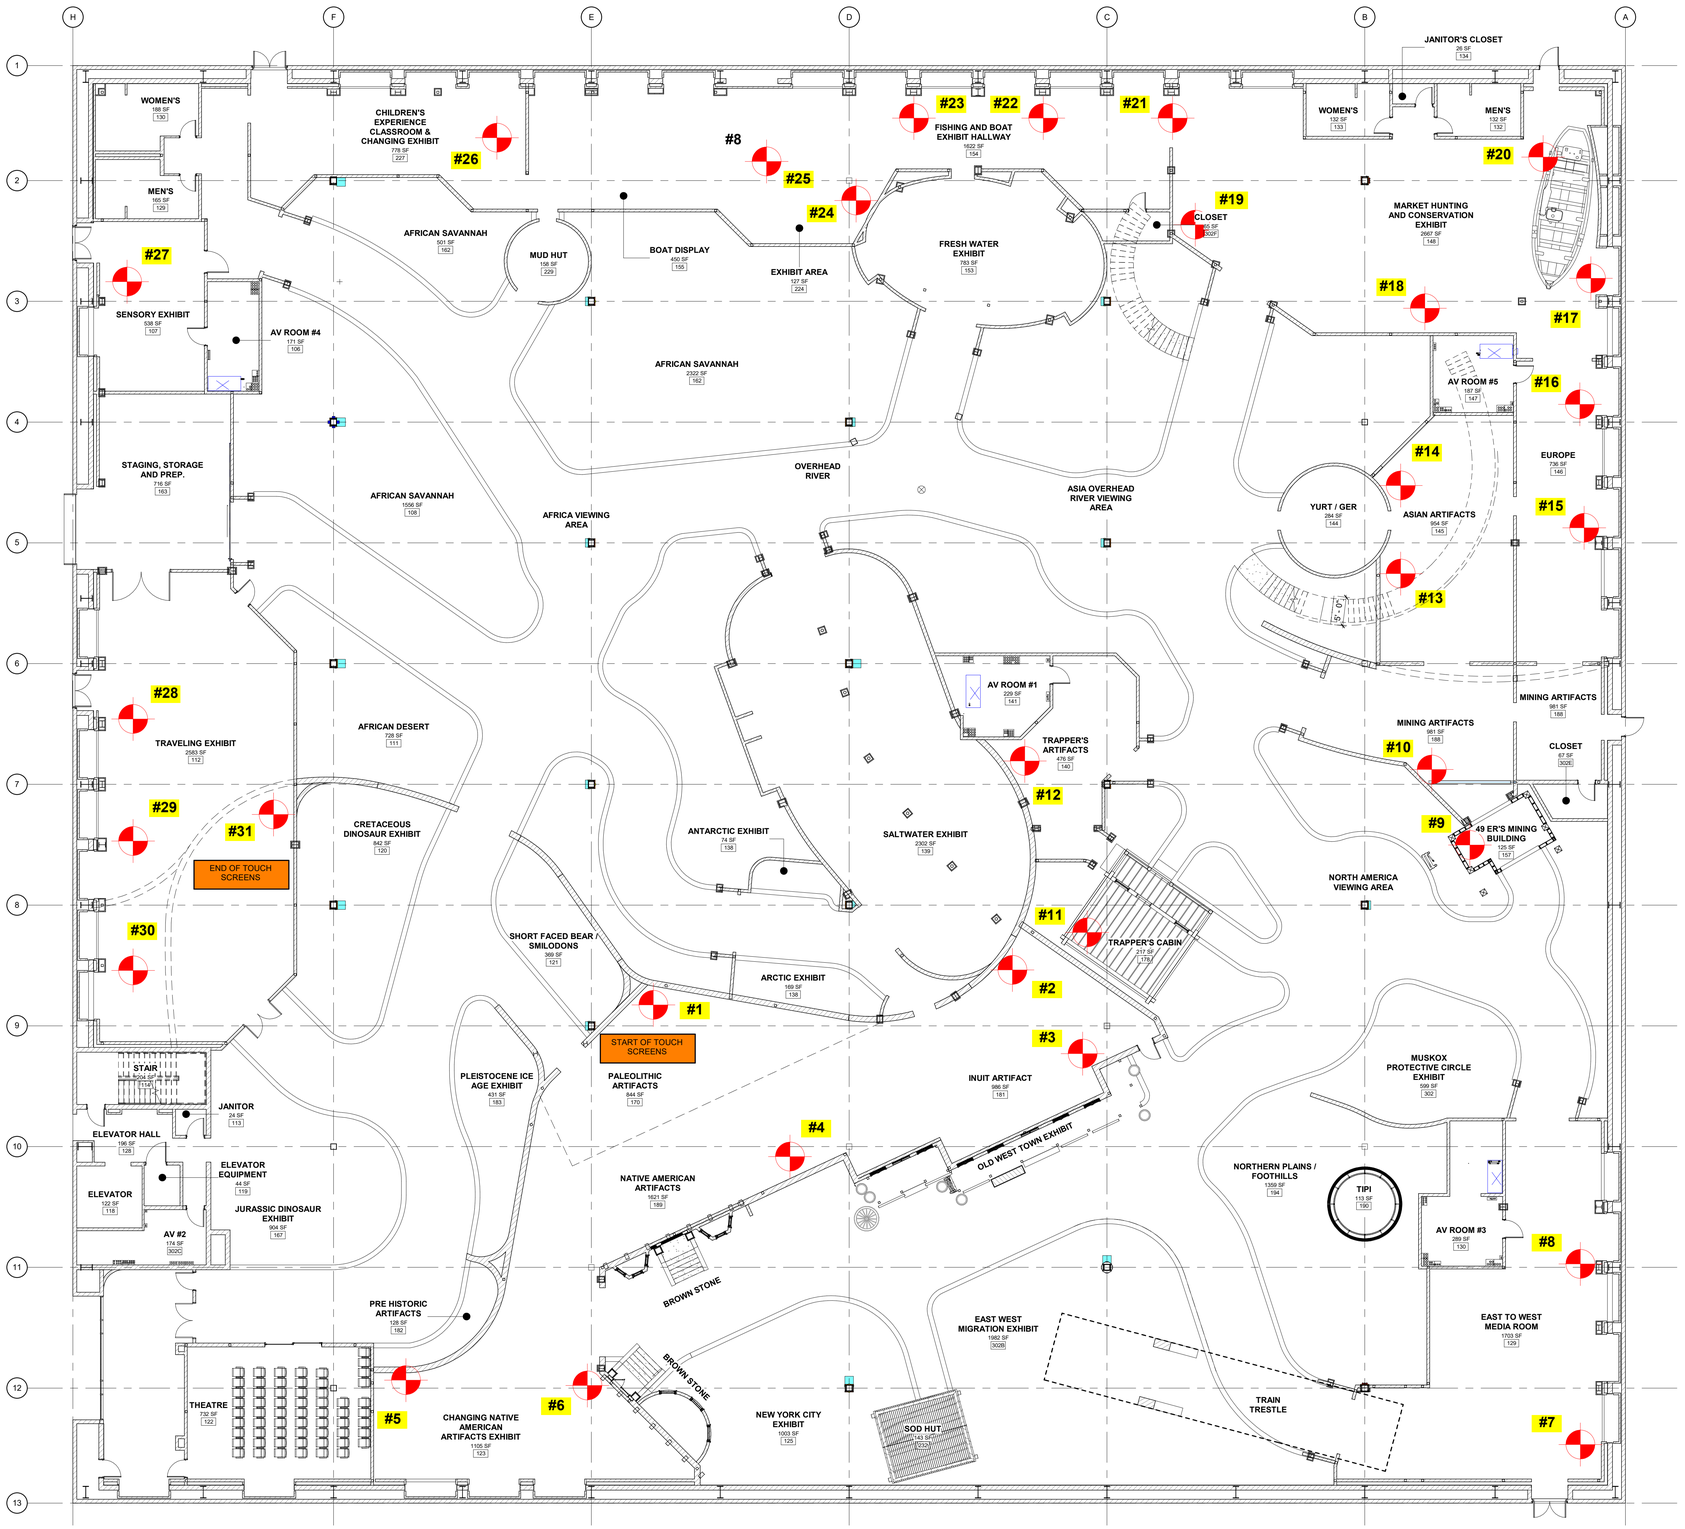

1 TOUCH SCREEN LAYOUT - SUBTERRANEAN EXHIBIT HALL
3/32" = 1'-0"

LEGEND - TOUCH SCREEN LAYOUT

TOUCH SCREEN LOCATION AND NUMBER

INDICATES LOCATION OF 4" CONDUIT RISER AND SWEEP TO ALLOW WIRE TO TOP OF LANDFORM FROM UNDER PLATFORM FRAMING

NOTE

THIS TOUCH SCREEN LOCATION AND COUNT IS SUBTERRANEAN EXHIBIT HALL ONLY. PROVIDE WIRING FOR FUTURE INSTALL

WORLD WILDLIFE · HERITAGE MUSEUM · CONSERVATION · EDUCATION

BAYSTONE
1010 E. COMMERCIAL ROW RENO, NV. 89512
510.786.9663
INFO@BAYSTONE.COM
WWW.BAYSTONE.COM

THE DESIGNS / DRAWINGS SHOWN AND DESCRIBED HEREIN INCLUDING ALL TECHNICAL DRAWINGS, GRAPHIC REPRESENTATIONS & MODELS THERE OF, ARE PROPRIETARY & CANNOT BE COPIED, DUPLICATED OR COMMERCIALLY EXPLOITED IN WHOLE OR IN PART WITHOUT THE SOLE AND EXPRESS WRITTEN PERMISSION FROM BAYSTONE INC. © 2021 BAYSTONE. ALL RIGHTS RESERVED.

PROJECT NAME:
WORLD WILDLIFE HERITAGE MUSEUM
PRIVATE STORAGE WAREHOUSE, 1100 EVORA ROAD, CONCORD, CALIFORNIA 94520

PROJECT NUMBER:
1000

DATE
06 MARCH, 2023

PROJECT MANAGER
JC

DRAWN BY
BS

CHECKED BY
JC

REVISIONS

SEAL

UNLESS A PROFESSIONAL SEAL WITH SIGNATURE AND DATE IS AFFIXED, THIS DOCUMENT IS PRELIMINARY AND IS NOT INTENDED FOR CONSTRUCTION, RECORDING PURPOSES, OR IMPLEMENTATION

SHEET TITLE
TOUCH SCREEN LAYOUT - SUBTERRANEAN EXHIBIT HALL

DATE AND TIME STAMP
3/8/2023 12:36:03 PM

SHEET NUMBER
A19.02

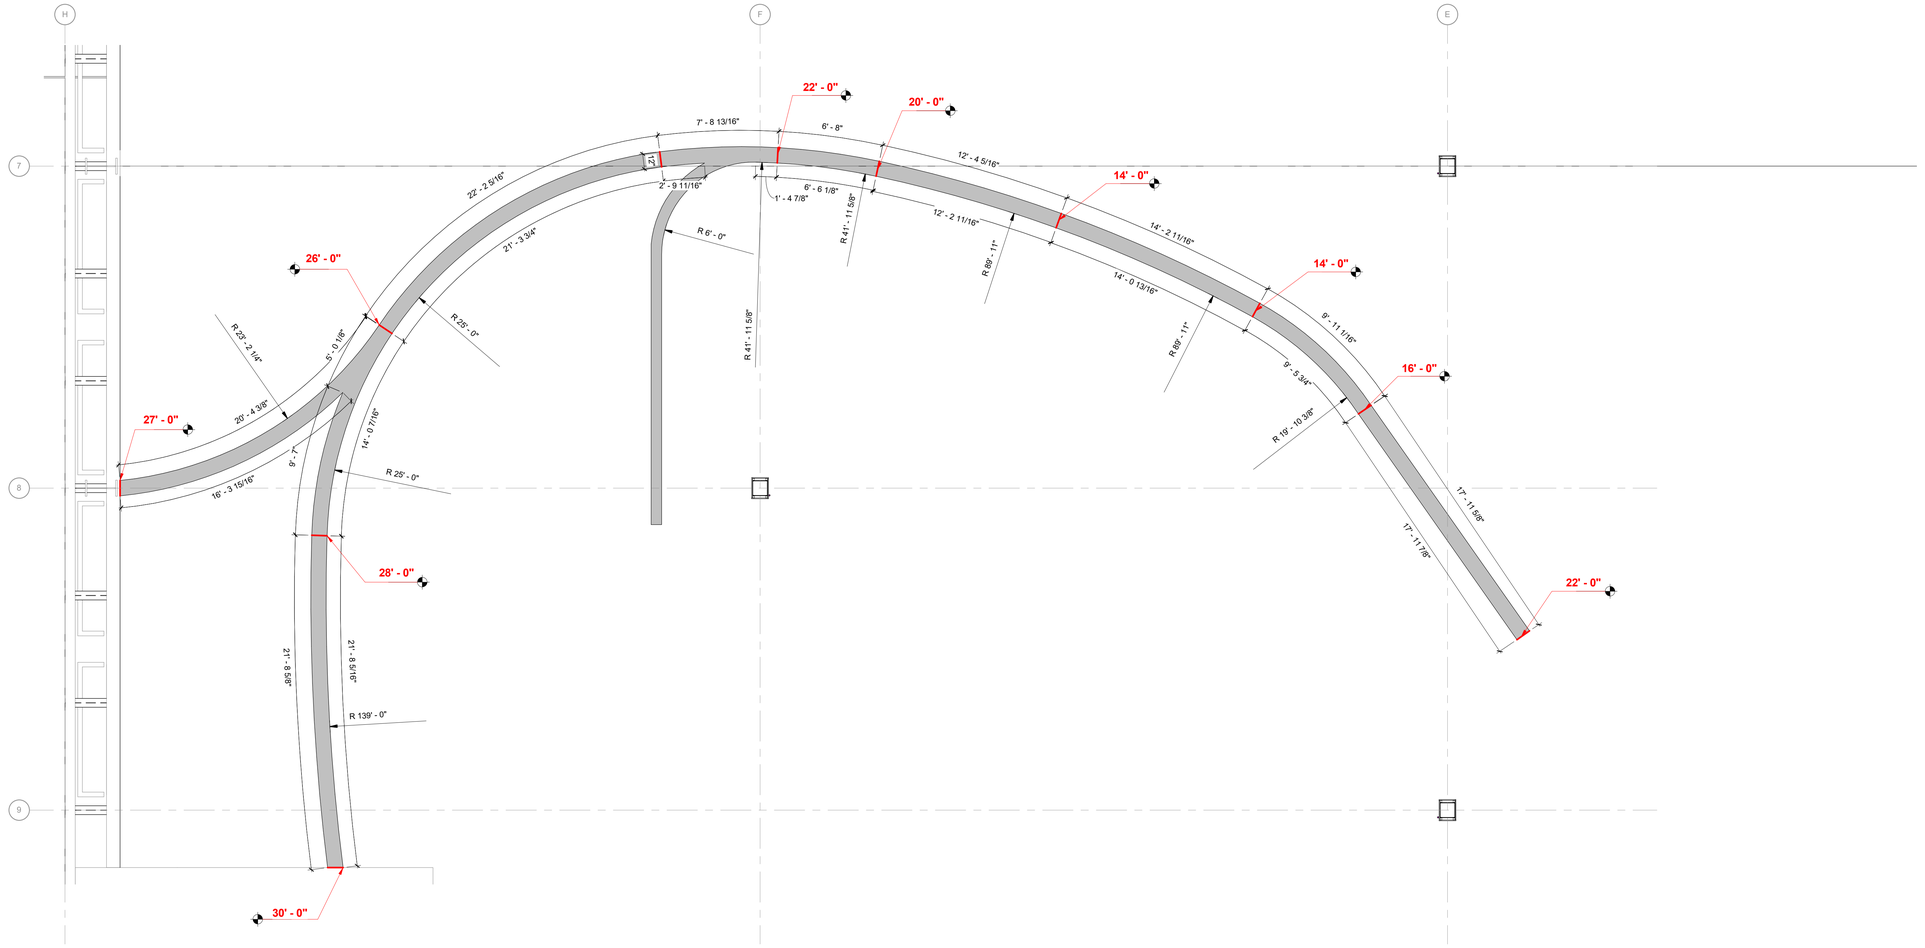

1 **CURVED WALL DIMENSIONS - A**
1/4" = 1'-0"

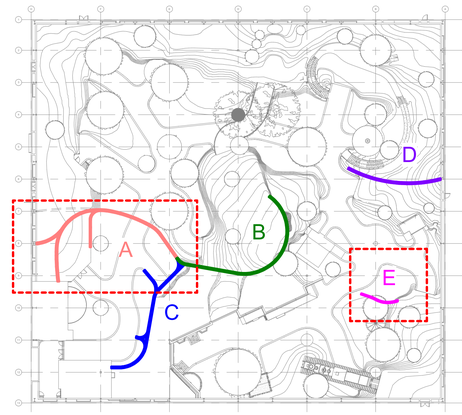

CURVED WALL KEY PLAN
1" = 40'-0"

BAYSTONE
1010 E. COMMERCIAL ROW RENO, NV. 89512
510.786.9863
INFO@BAYSTONE.COM
WWW.BAYSTONE.COM

THE DESIGNS / DRAWINGS SHOWN AND DESCRIBED HEREIN INCLUDING ALL TECHNICAL DRAWINGS, GRAPHIC REPRESENTATIONS & MODELS THEREOF, ARE PROPRIETARY & CANNOT BE COPIED, DUPLICATED OR COMMERCIALLY EXPLOITED IN WHOLE OR IN PART WITHOUT THE SOLE AND EXPRESS WRITTEN PERMISSION FROM BAYSTONE INC.
© 2021 BAYSTONE. ALL RIGHTS RESERVED.

PROJECT NAME:
WORLD WILDLIFE HERITAGE MUSEUM
PRIVATE STORAGE WAREHOUSE, 1100 EVORA ROAD, CONCORD, CALIFORNIA 94520

PROJECT NUMBER:
1000

DATE
06 MARCH, 2023

PROJECT MANAGER
JC

DRAWN BY
BS

CHECKED BY
JC

REVISIONS

SEAL

UNLESS A PROFESSIONAL SEAL WITH SIGNATURE AND DATE IS AFFIXED, THIS DOCUMENT IS PRELIMINARY AND IS NOT INTENDED FOR CONSTRUCTION, RECORDING PURPOSES, OR IMPLEMENTATION

SHEET TITLE
CURVED WALL DIMENSIONS - A

DATE AND TIME STAMP
3/8/2023 12:36:05 PM

SHEET NUMBER
A20.01

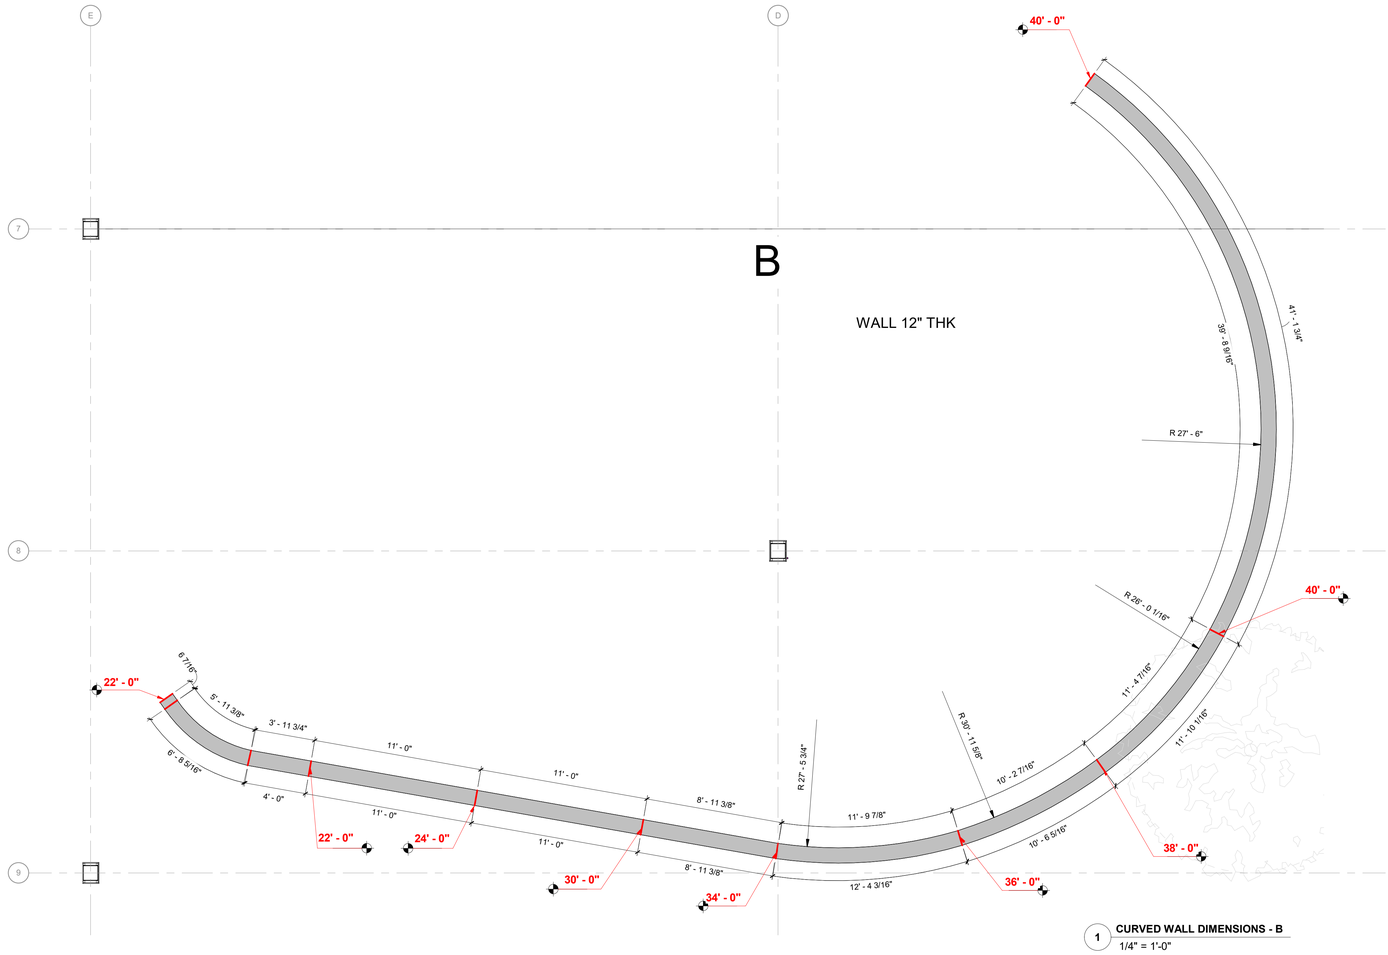

1 **CURVED WALL DIMENSIONS - B**
1/4" = 1'-0"

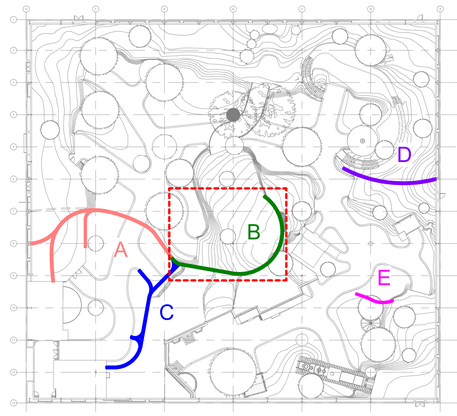

CURVED WALL KEY PLAN
1" = 40'-0"

BAYSTONE
1010 E. COMMERCIAL ROW RENO, NV. 89512
510.786.9863
INFO@BAYSTONE.COM
WWW.BAYSTONE.COM

THE DESIGNS / DRAWINGS SHOWN AND DESCRIBED HEREIN INCLUDING ALL TECHNICAL DRAWINGS, GRAPHIC REPRESENTATIONS & MODELS THERE OF, ARE PROPRIETARY & CANNOT BE COPIED, DUPLICATED OR COMMERCIALLY EXPLOITED IN WHOLE OR IN PART WITHOUT THE SOLE AND EXPRESS WRITTEN PERMISSION FROM BAYSTONE INC.
© 2021 BAYSTONE. ALL RIGHTS RESERVED.

PROJECT NAME:
WORLD WILDLIFE HERITAGE MUSEUM
PRIVATE STORAGE WAREHOUSE, 1100 EVORA ROAD, CONCORD, CALIFORNIA 94520

PROJECT NUMBER:
1000

DATE
06 MARCH, 2023

PROJECT MANAGER
JC

DRAWN BY
BS

CHECKED BY
JC

REVISIONS

SEAL

UNLESS A PROFESSIONAL SEAL WITH SIGNATURE AND DATE IS AFFIXED, THIS DOCUMENT IS PRELIMINARY AND IS NOT INTENDED FOR CONSTRUCTION, RECORDING PURPOSES, OR IMPLEMENTATION

SHEET TITLE
CURVED WALL DIMENSIONS - B

DATE AND TIME STAMP
3/6/2023 12:36:07 PM

SHEET NUMBER
A20.02

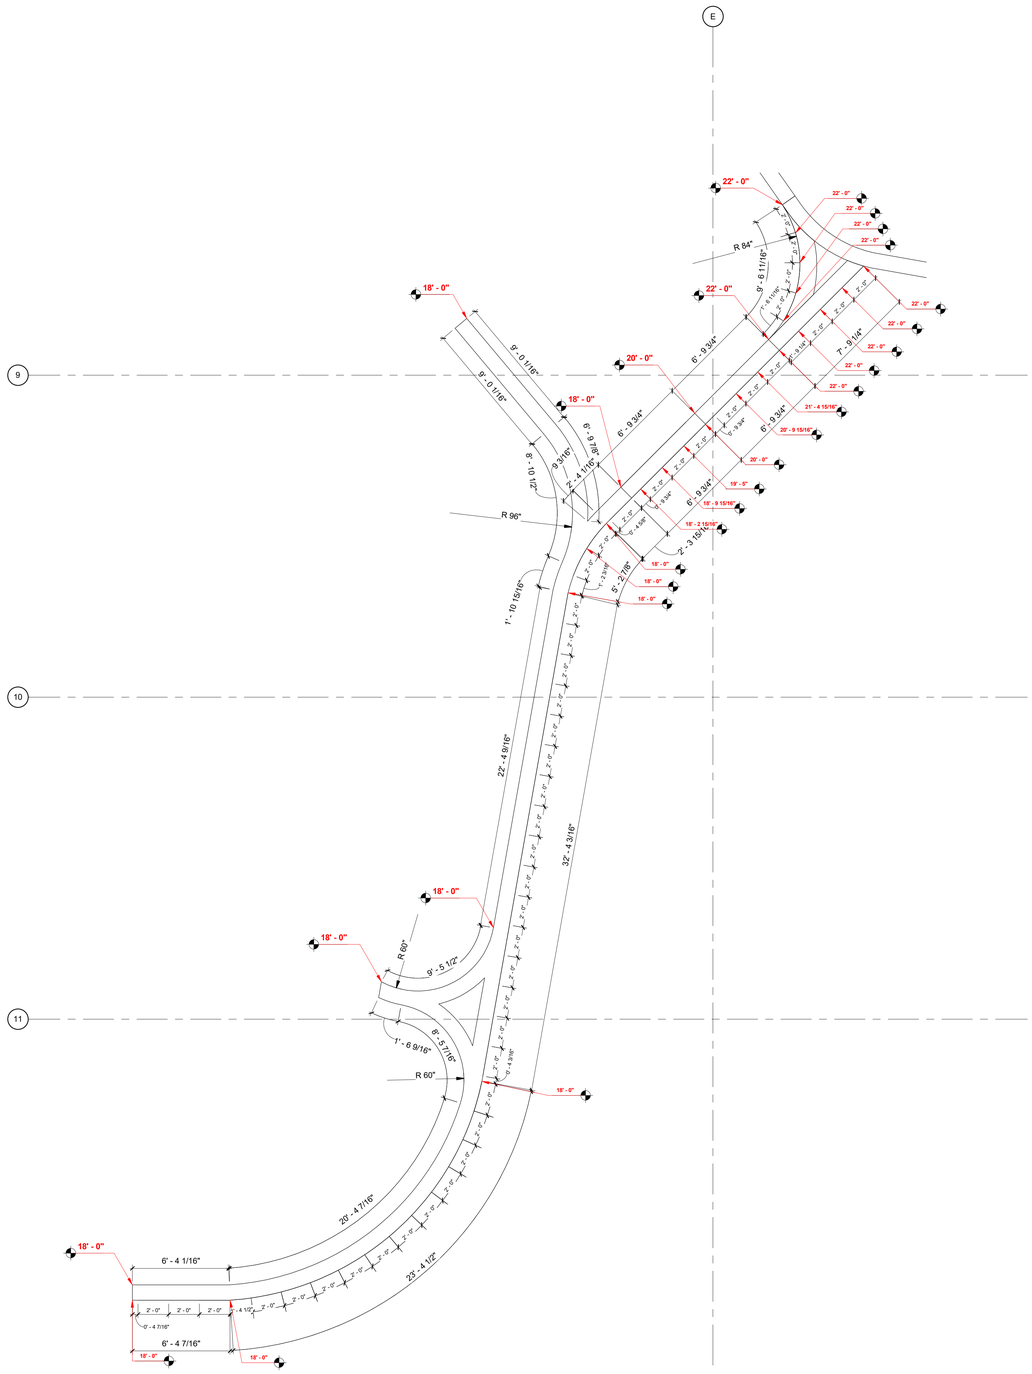

2 CURVED WALL DIMENSIONS - C
1/4" = 1'-0"

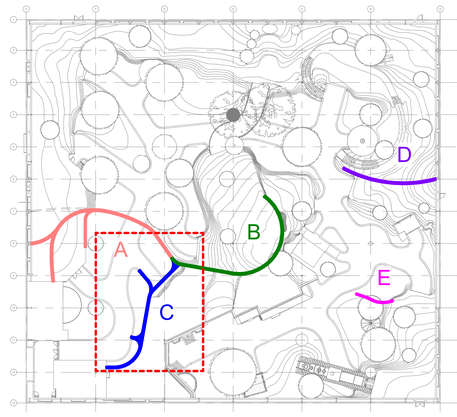

CURVED WALL KEY PLAN
1" = 40'-0"

BAYSTONE
1010 E. COMMERCIAL ROW RENO, NV. 89512
510.786.9663
INFO@BAYSTONE.COM
WWW.BAYSTONE.COM

THE DESIGNS / DRAWINGS SHOWN AND DESCRIBED HEREIN INCLUDING ALL TECHNICAL DRAWINGS, GRAPHIC REPRESENTATIONS & MODELS THERE OF, ARE PROPRIETARY & CANNOT BE COPIED, DUPLICATED OR COMMERCIALLY EXPLOITED IN WHOLE OR IN PART WITHOUT THE SOLE AND EXPRESS WRITTEN PERMISSION FROM BAYSTONE INC.
© 2021 BAYSTONE. ALL RIGHTS RESERVED.

PROJECT NAME:
WORLD WILDLIFE HERITAGE MUSEUM
PRIVATE STORAGE WAREHOUSE, 1100 EVORA ROAD, CONCORD, CALIFORNIA 94520

PROJECT NUMBER:
1000

DATE
06 MARCH, 2023

PROJECT MANAGER
JC

DRAWN BY
BS

CHECKED BY
JC

REVISIONS

SEAL

UNLESS A PROFESSIONAL SEAL WITH SIGNATURE AND DATE IS AFFIXED, THIS DOCUMENT IS PRELIMINARY AND IS NOT INTENDED FOR CONSTRUCTION, RECORDING PURPOSES, OR IMPLEMENTATION

SHEET TITLE
CURVED WALL DIMENSIONS - C

DATE AND TIME STAMP
3/8/2023 12:36:09 PM

SHEET NUMBER
A20.03

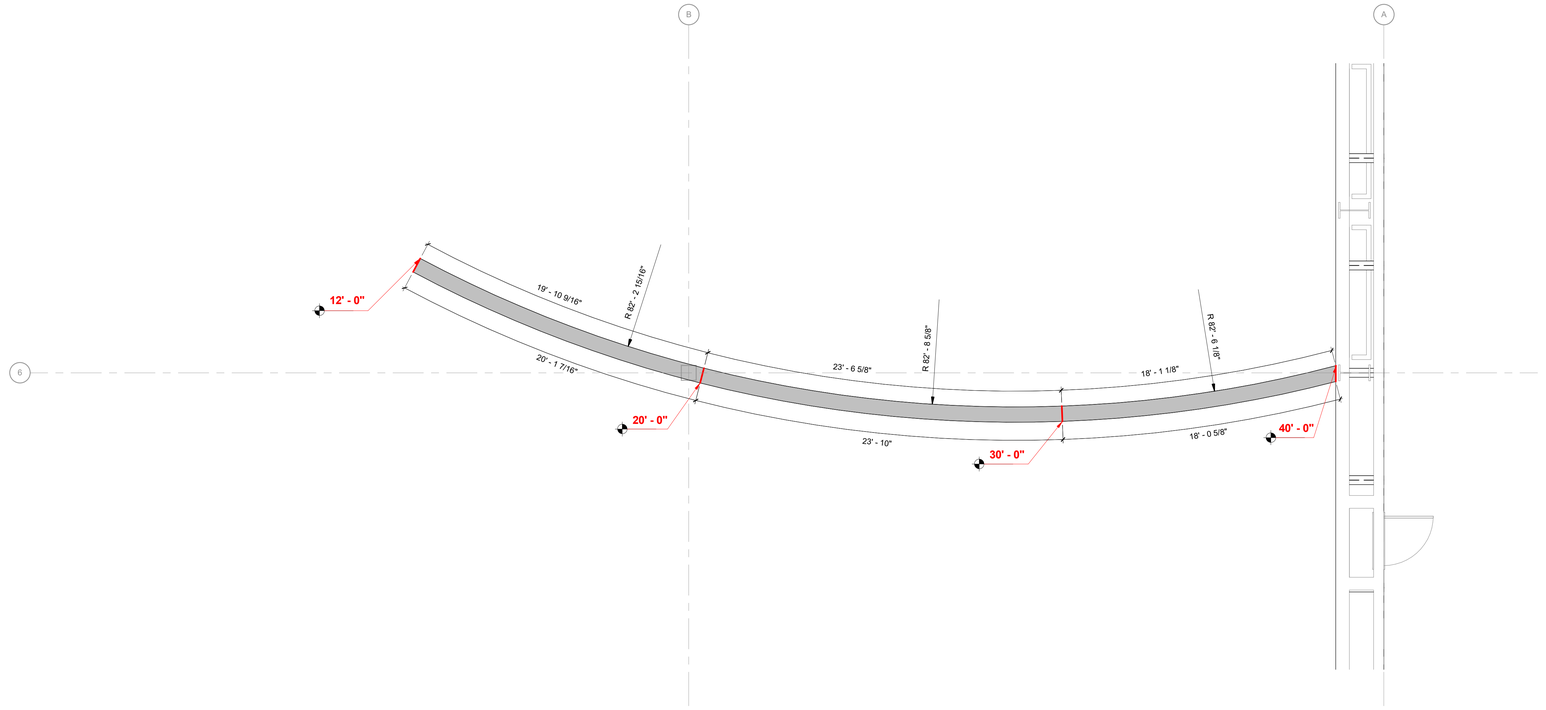

1 **CURVED WALL DIMENSIONS - D**
1/4" = 1'-0"

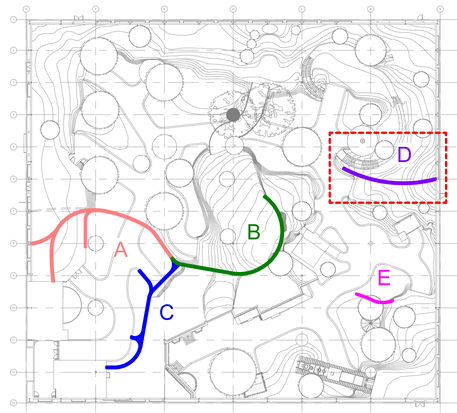

CURVED WALL KEY PLAN
1" = 40'-0"

BAYSTONE
1010 E. COMMERCIAL ROW RENO, NV. 89512
510.786.9663
INFO@BAYSTONE.COM
WWW.BAYSTONE.COM

THE DESIGNS / DRAWINGS SHOWN AND DESCRIBED HEREIN INCLUDING ALL TECHNICAL DRAWINGS, GRAPHIC REPRESENTATIONS & MODELS THERE OF, ARE PROPRIETARY & CANNOT BE COPIED, DUPLICATED OR COMMERCIALLY EXPLOITED IN WHOLE OR IN PART WITHOUT THE SOLE AND EXPRESS WRITTEN PERMISSION FROM BAYSTONE INC.
© 2021 BAYSTONE. ALL RIGHTS RESERVED.

PROJECT NAME:
WORLD WILDLIFE HERITAGE MUSEUM
PRIVATE STORAGE WAREHOUSE, 1100 EVORA ROAD, CONCORD, CALIFORNIA 94520

PROJECT NUMBER:
1000

DATE
06 MARCH, 2023

PROJECT MANAGER
JC

DRAWN BY
BS

CHECKED BY
JC

REVISIONS

SEAL

UNLESS A PROFESSIONAL SEAL WITH SIGNATURE AND DATE IS AFFIXED, THIS DOCUMENT IS PRELIMINARY AND IS NOT INTENDED FOR CONSTRUCTION, RECORDING PURPOSES, OR IMPLEMENTATION

SHEET TITLE
CURVED WALL DIMENSIONS - D

DATE AND TIME STAMP
3/8/2023 12:36:11 PM

SHEET NUMBER
A20.04

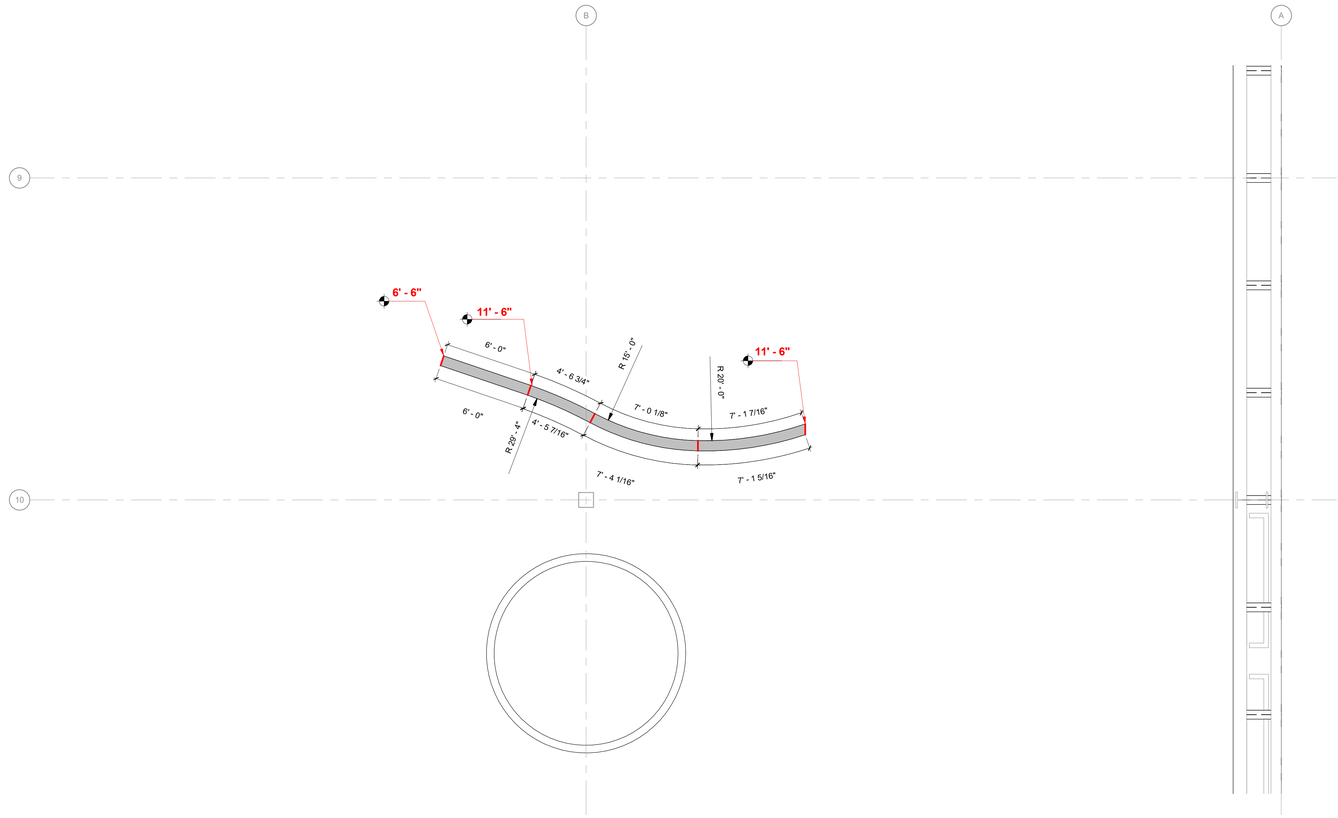

1 **CURVED WALL DIMENSIONS - E**
1/4" = 1'-0"

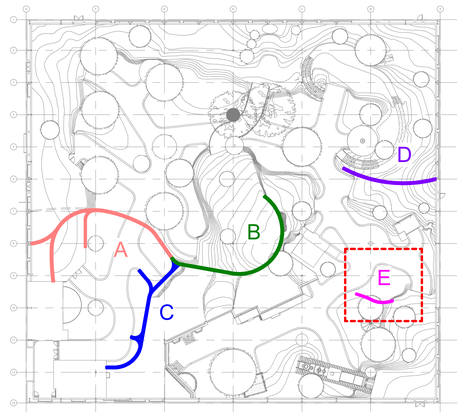

CURVED WALL KEY PLAN
1" = 40'-0"

BAYSTONE
1010 E. COMMERCIAL ROW RENO, NV. 89512
510.786.9663
INFO@BAYSTONE.COM
WWW.BAYSTONE.COM

THE DESIGNS / DRAWINGS SHOWN AND DESCRIBED HEREIN INCLUDING ALL TECHNICAL DRAWINGS, GRAPHIC REPRESENTATIONS & MODELS THERE OF, ARE PROPRIETARY & CANNOT BE COPIED, DUPLICATED OR COMMERCIALLY EXPLOITED IN WHOLE OR IN PART WITHOUT THE SOLE AND EXPRESS WRITTEN PERMISSION FROM BAYSTONE INC.
© 2021 BAYSTONE. ALL RIGHTS RESERVED.

PROJECT NAME:
WORLD WILDLIFE HERITAGE MUSEUM
PRIVATE STORAGE WAREHOUSE, 1100 EVORA ROAD, CONCORD, CALIFORNIA 94520

PROJECT NUMBER:
1000

DATE
06 MARCH, 2023

PROJECT MANAGER
JC

DRAWN BY
BS

CHECKED BY
JC

REVISIONS

SEAL

UNLESS A PROFESSIONAL SEAL WITH SIGNATURE AND DATE IS AFFIXED, THIS DOCUMENT IS PRELIMINARY AND IS NOT INTENDED FOR CONSTRUCTION, RECORDING PURPOSES, OR IMPLEMENTATION

SHEET TITLE
CURVED WALL DIMENSIONS - E

DATE AND TIME STAMP
3/8/2023 12:36:13 PM

SHEET NUMBER
A20.05

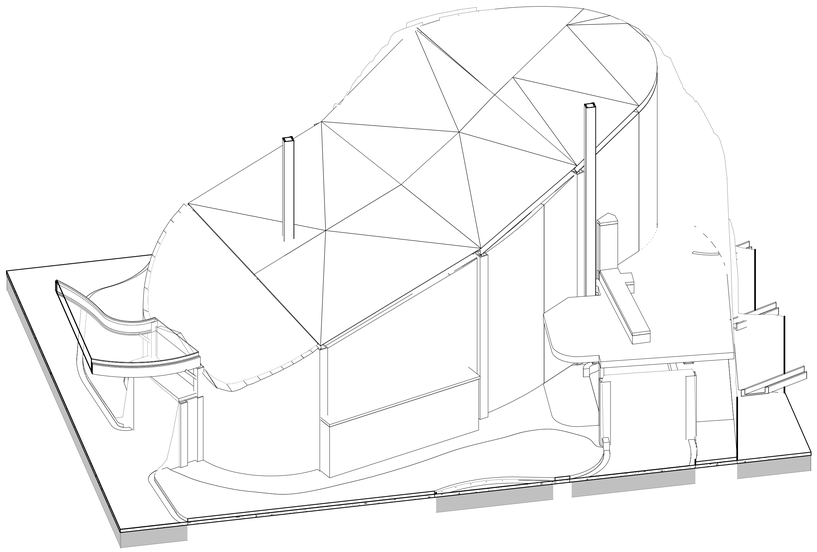

1 SALTWATER - 3D VIEW 1

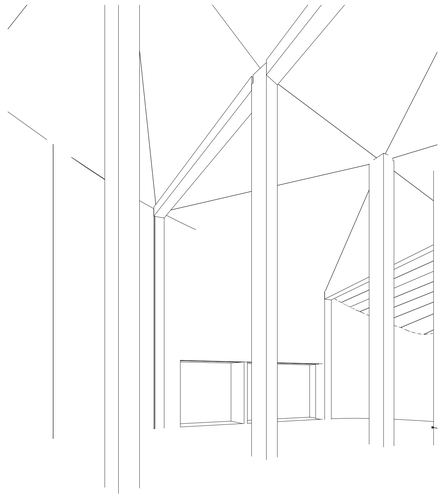

2 SALTWATER - 3D VIEW 2

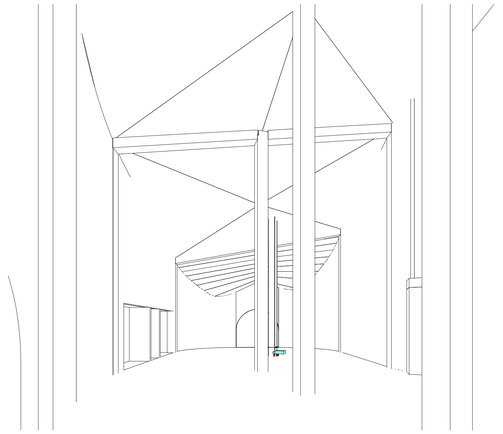

3 SALTWATER - 3D VIEW 3

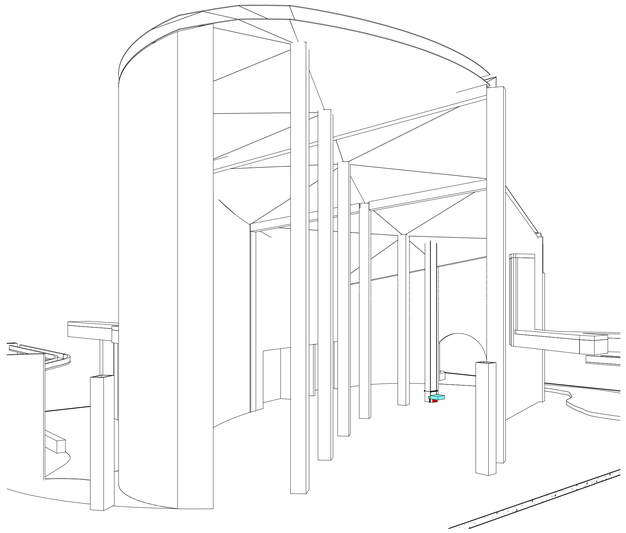

4 SALTWATER - 3D VIEW 4

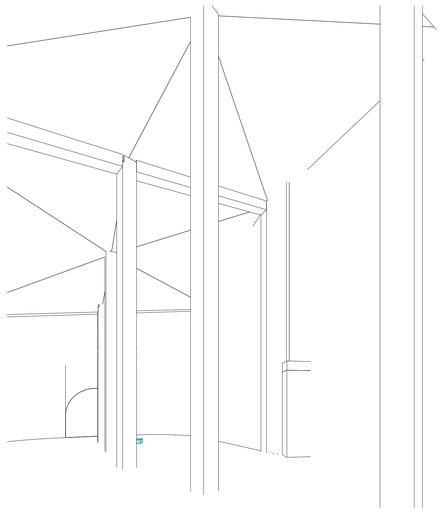

5 SALTWATER - 3D VIEW 5

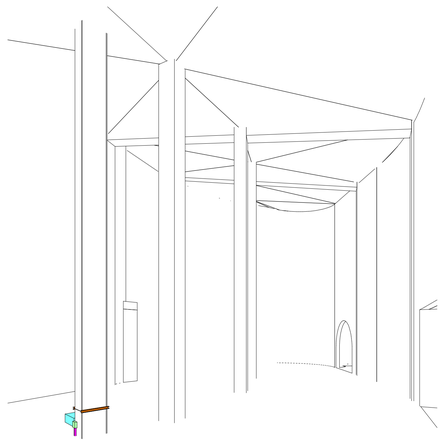

6 SALTWATER - 3D VIEW 6

BAYSTONE
1010 E. COMMERCIAL ROW RENO, NV. 89512
510.786.9663
INFO@BAYSTONE.COM
WWW.BAYSTONE.COM

THE DESIGNS / DRAWINGS SHOWN AND DESCRIBED HEREIN INCLUDING ALL TECHNICAL DRAWINGS, GRAPHIC REPRESENTATIONS & MODELS THEREOF, ARE PROPRIETARY & CANNOT BE COPIED, DUPLICATED OR COMMERCIALLY EXPLOITED IN WHOLE OR IN PART WITHOUT THE SOLE AND EXPRESS WRITTEN PERMISSION FROM BAYSTONE INC.
© 2021 BAYSTONE. ALL RIGHTS RESERVED.

PROJECT NAME:
WORLD WILDLIFE HERITAGE MUSEUM
PRIVATE STORAGE WAREHOUSE, 1100 EVORA ROAD, CONCORD, CALIFORNIA 94520

PROJECT NUMBER:
1000

DATE
06 MARCH, 2023

PROJECT MANAGER
JC

DRAWN BY
BS

CHECKED BY
JC

REVISIONS

SEAL

UNLESS A PROFESSIONAL SEAL WITH SIGNATURE AND DATE IS AFFIXED, THIS DOCUMENT IS PRELIMINARY AND IS NOT INTENDED FOR CONSTRUCTION, RECORDING PURPOSES, OR IMPLEMENTATION

SHEET TITLE
SALTWATER - 3D VIEWS

DATE AND TIME STAMP
3/8/2023 12:36:18 PM

SHEET NUMBER
A21.01

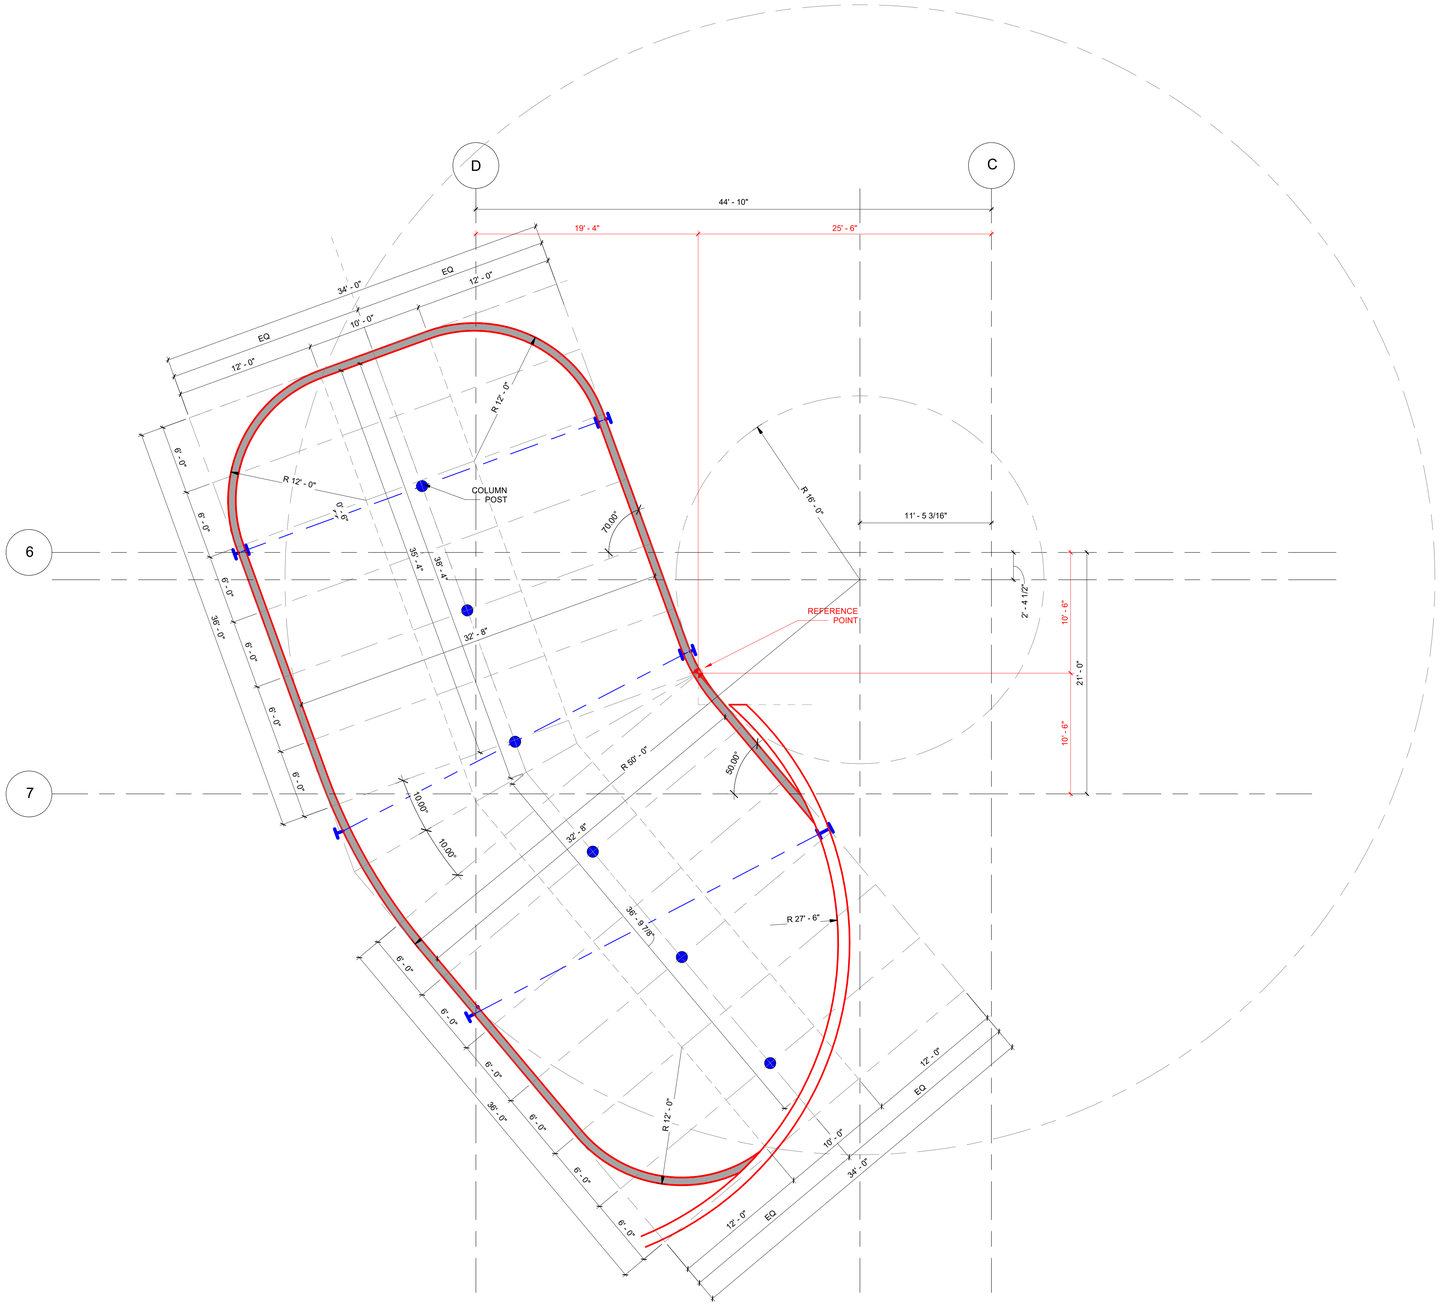

1 **FLOOR PLAN - SALTWATER GEOMETRY**
3/16" = 1'-0"

WORLD WILDLIFE · HERITAGE MUSEUM · CONSERVATION · EDUCATION

BAYSTONE

1010 E. COMMERCIAL ROW RENO, NV. 89512
510.786.9663
INFO@BAYSTONE.COM
WWW.BAYSTONE.COM

THE DESIGNS / DRAWINGS SHOWN AND DESCRIBED HEREIN INCLUDING ALL TECHNICAL DRAWINGS, GRAPHIC REPRESENTATIONS & MODELS THERE OF, ARE PROPRIETARY & CANNOT BE COPIED, DUPLICATED OR COMMERCIALLY EXPLOITED IN WHOLE OR IN PART WITHOUT THE SOLE AND EXPRESS WRITTEN PERMISSION FROM BAYSTONE INC. © 2021 BAYSTONE. ALL RIGHTS RESERVED.

PROJECT NAME:
WORLD WILDLIFE HERITAGE MUSEUM
PRIVATE STORAGE WAREHOUSE, 1100 EVORA ROAD, CONCORD, CALIFORNIA 94520

PROJECT NUMBER:
1000

DATE
06 MARCH, 2023

PROJECT MANAGER
JC

DRAWN BY
BS

CHECKED BY
JC

REVISIONS

SEAL

UNLESS A PROFESSIONAL SEAL WITH SIGNATURE AND DATE IS AFFIXED, THIS DOCUMENT IS PRELIMINARY AND IS NOT INTENDED FOR CONSTRUCTION, RECORDING PURPOSES, OR IMPLEMENTATION

SHEET TITLE
SALTWATER - FLOOR PLAN GEOMETRY

DATE AND TIME STAMP
3/8/2023 12:36:19 PM

SHEET NUMBER
A21.02

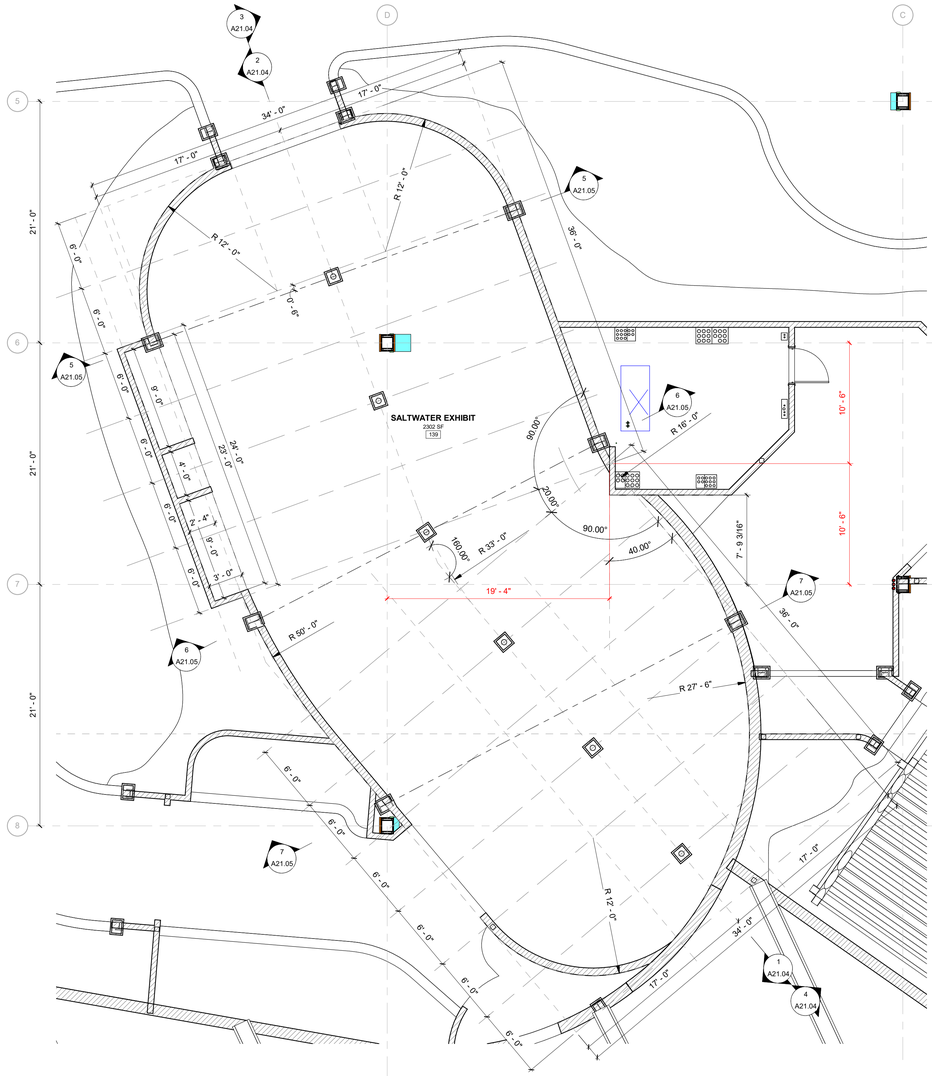

1 **SALT WATER - ENLARGED FLOOR PLAN**
3/16" = 1'-0"

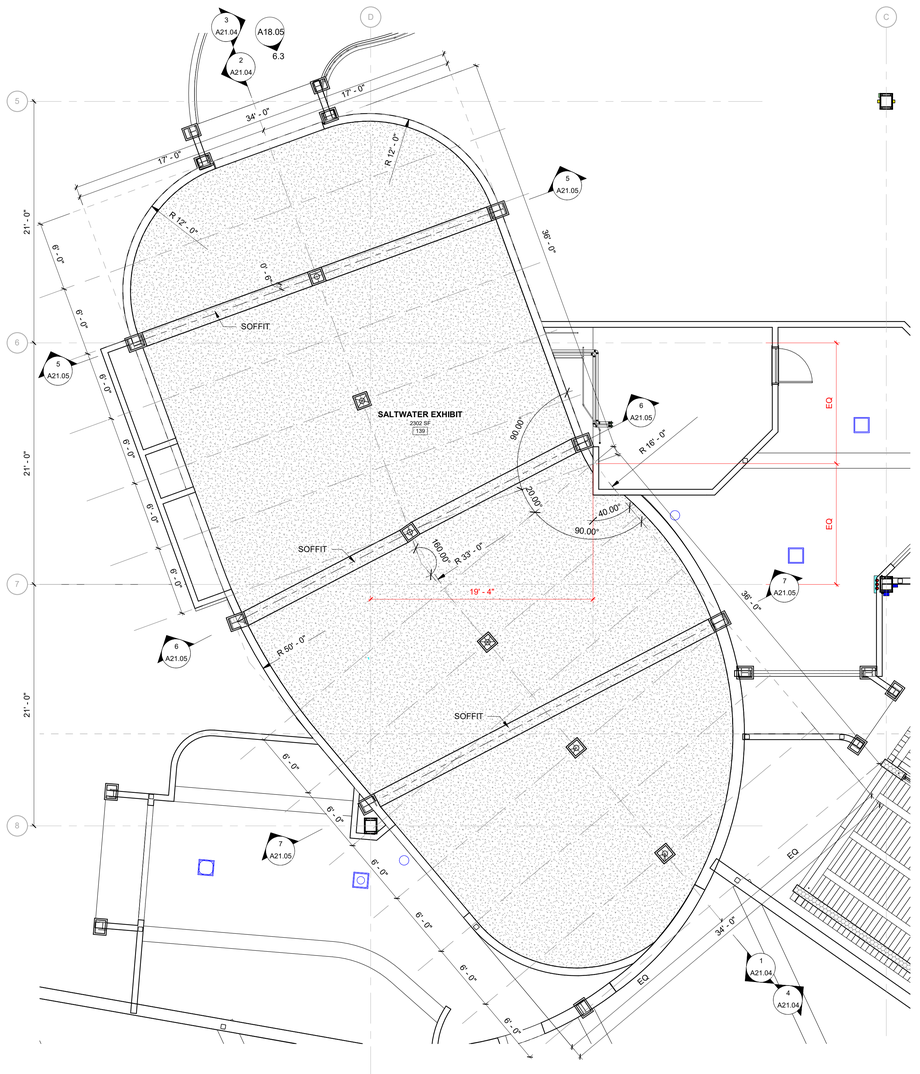
3 A21.04
2 A21.04
A18.05
6.3
SALTWATER EXHIBIT
2302 SF
139
SOFFIT
SOFFIT
SOFFIT
17' - 0"
34' - 0"
17' - 0"
R 17' - 0"
R 12' - 0"
6' - 0"
6' - 0"
6' - 0"
6' - 0"
6

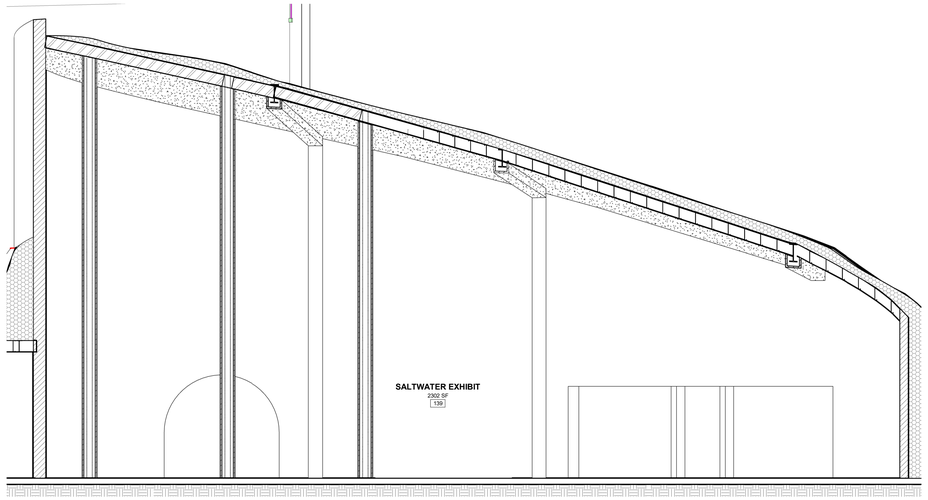

1 **SALT WATER - SECTION - 1**
3/16" = 1'-0"

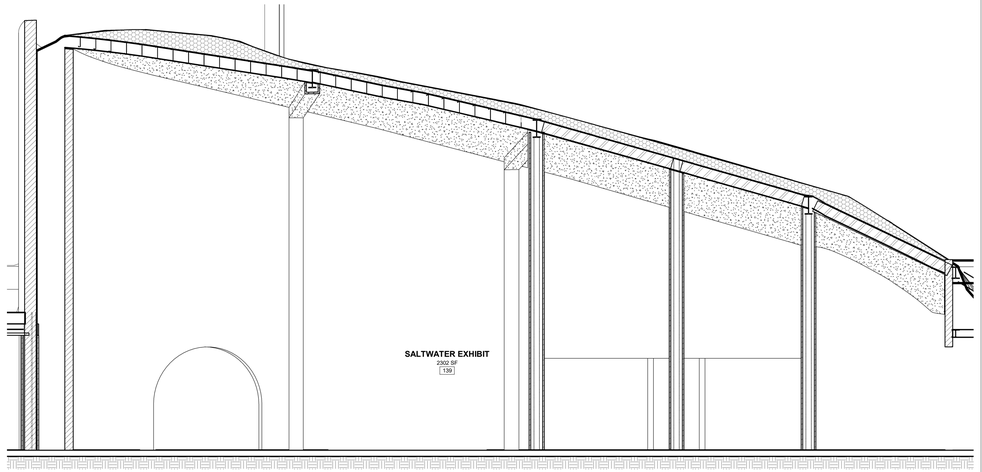

2 **SALT WATER - SECTION - 2**
3/16" = 1'-0"

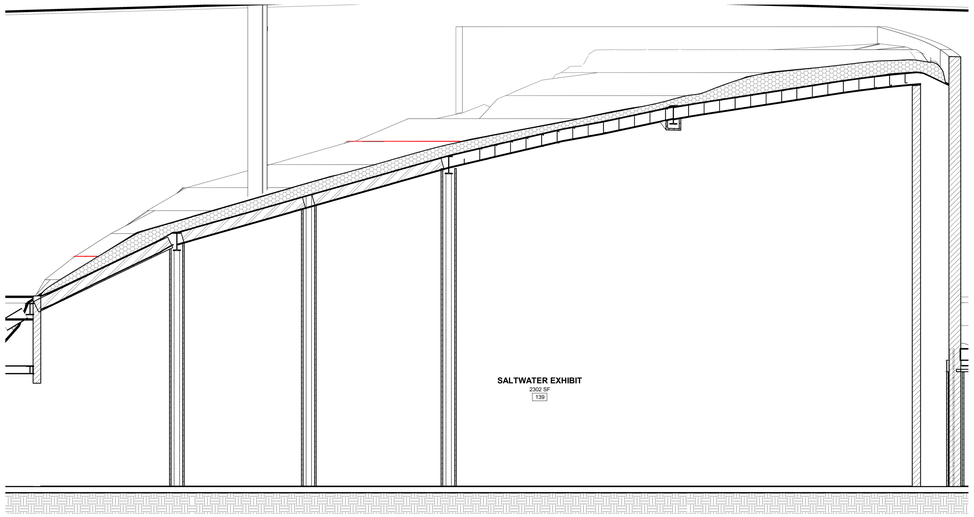

3 **SALT WATER - SECTION - 3**
3/16" = 1'-0"

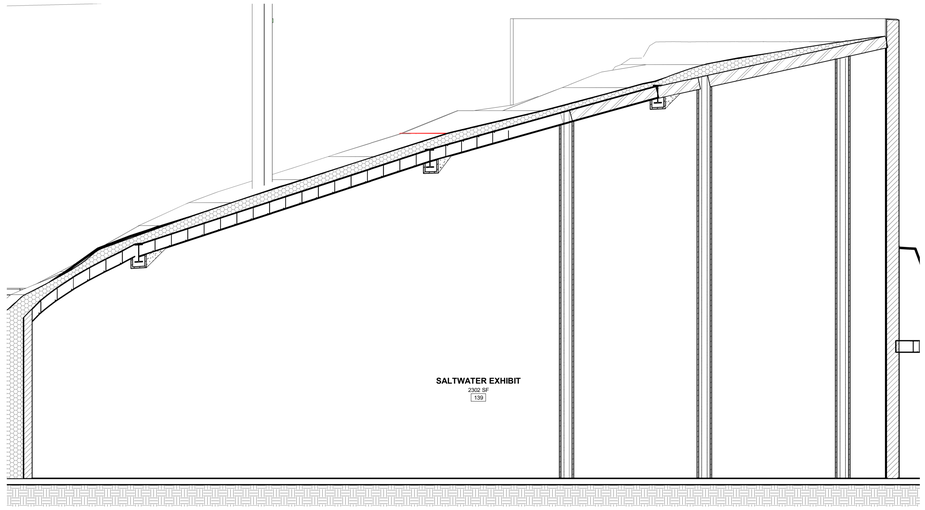

4 **SALT WATER - SECTION - 4**
3/16" = 1'-0"

KEY PLAN - SALT WATER

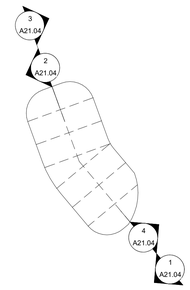

WORLD WILDLIFE · HERITAGE MUSEUM · CONSERVATION · EDUCATION

BAYSTONE
1010 E. COMMERCIAL ROW RENO, NV. 89512
510.786.9663
INFO@BAYSTONE.COM
WWW.BAYSTONE.COM

THE DESIGNS / DRAWINGS SHOWN AND DESCRIBED HEREIN INCLUDING ALL TECHNICAL DRAWINGS, GRAPHIC REPRESENTATIONS & MODELS THERE OF, ARE PROPRIETARY & CANNOT BE COPIED, DUPLICATED OR COMMERCIALLY EXPLOITED IN WHOLE OR IN PART WITHOUT THE SOLE AND EXPRESS WRITTEN PERMISSION FROM BAYSTONE INC.
© 2021 BAYSTONE. ALL RIGHTS RESERVED.

PROJECT NAME:
WORLD WILDLIFE HERITAGE MUSEUM
PRIVATE STORAGE WAREHOUSE, 1100 EVORA ROAD, CONCORD, CALIFORNIA 94520

PROJECT NUMBER:
1000

DATE
06 MARCH, 2023

PROJECT MANAGER
JC

DRAWN BY
BS

CHECKED BY
JC

REVISIONS

SEAL

UNLESS A PROFESSIONAL SEAL WITH SIGNATURE AND DATE IS AFFIXED, THIS DOCUMENT IS PRELIMINARY AND IS NOT INTENDED FOR CONSTRUCTION, RECORDING PURPOSES, OR IMPLEMENTATION

SHEET TITLE
SALTWATER - SECTIONS

DATE AND TIME STAMP
3/8/2023 12:36:40 PM

SHEET NUMBER
A21.04

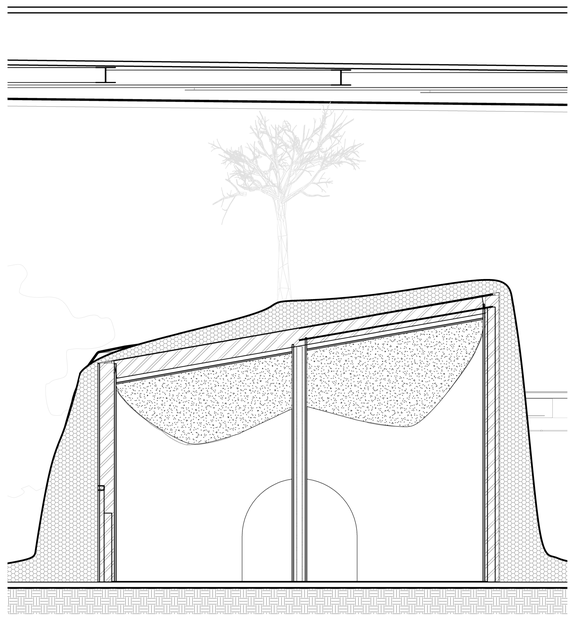

5 **SALT WATER - SECTION - 5**
3/16" = 1'-0"

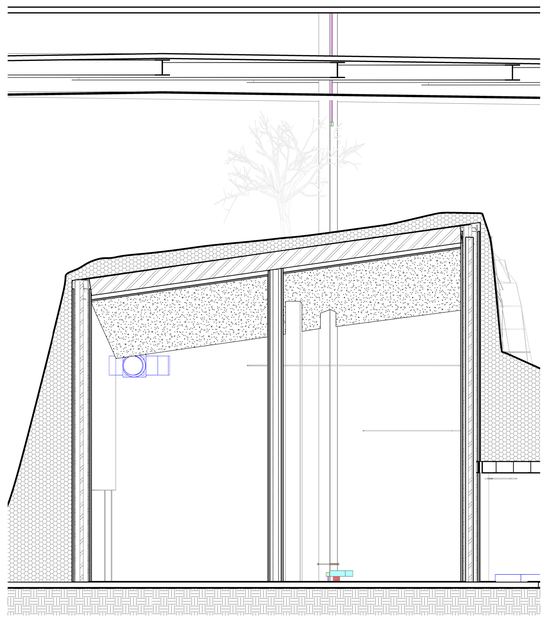

6 **SALT WATER - SECTION - 6**
3/16" = 1'-0"

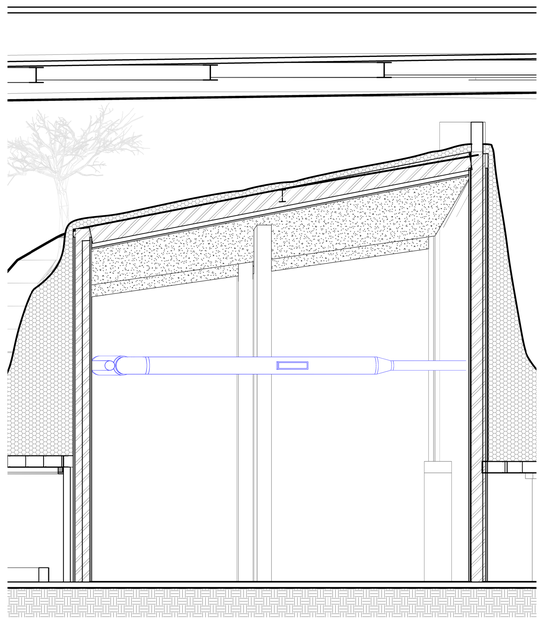

7 **SALT WATER - SECTION - 7**
3/16" = 1'-0"

WORLD WILDLIFE · HERITAGE MUSEUM · CONSERVATION · EDUCATION

BAYSTONE

1010 E. COMMERCIAL ROW RENO, NV. 89512
510.786.9863
INFO@BAYSTONE.COM
WWW.BAYSTONE.COM

THE DESIGNS / DRAWINGS SHOWN AND DESCRIBED HEREIN INCLUDING ALL TECHNICAL DRAWINGS, GRAPHIC REPRESENTATIONS & MODELS THERE OF, ARE PROPRIETARY & CANNOT BE COPIED, DUPLICATED OR COMMERCIALLY EXPLOITED IN WHOLE OR IN PART WITHOUT THE SOLE AND EXPRESS WRITTEN PERMISSION FROM BAYSTONE INC.
© 2021 BAYSTONE. ALL RIGHTS RESERVED.

PROJECT NAME:
WORLD WILDLIFE HERITAGE MUSEUM
PRIVATE STORAGE WAREHOUSE, 1100 EVORA ROAD, CONCORD, CALIFORNIA 94520

PROJECT NUMBER:
1000

DATE
06 MARCH, 2023

PROJECT MANAGER
JC

DRAWN BY
BS

CHECKED BY
JC

REVISIONS

SEAL

UNLESS A PROFESSIONAL SEAL WITH SIGNATURE AND DATE IS AFFIXED, THIS DOCUMENT IS PRELIMINARY AND IS NOT INTENDED FOR CONSTRUCTION, RECORDING PURPOSES, OR IMPLEMENTATION

SHEET TITLE
SALTWATER - SECTIONS

DATE AND TIME STAMP
3/8/2023 12:36:54 PM

SHEET NUMBER
A21.05



1 **DIMENSION PLAN - SALTWATER**
1/4" = 1'-0"

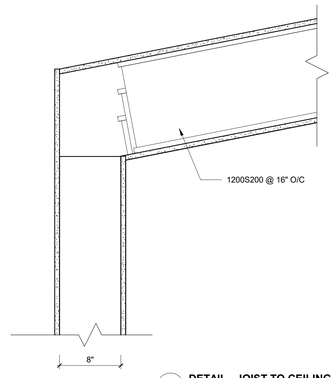

2 **DETAIL - JOIST TO CEILING TYP.**
1 1/2" = 1'-0"

BAYSTONE
1010 E. COMMERCIAL ROW RENO, NV. 89512
510.786.9663
INFO@BAYSTONE.COM
WWW.BAYSTONE.COM

THE DESIGNS / DRAWINGS SHOWN AND DESCRIBED HEREIN INCLUDING ALL TECHNICAL DRAWINGS, GRAPHIC REPRESENTATIONS & MODELS THERE OF, ARE PROPRIETARY & CANNOT BE COPIED, DUPLICATED OR COMMERCIALLY EXPLOITED IN WHOLE OR IN PART WITHOUT THE SOLE AND EXPRESS WRITTEN PERMISSION FROM BAYSTONE INC.
© 2021 BAYSTONE. ALL RIGHTS RESERVED.

PROJECT NAME:
WORLD WILDLIFE HERITAGE MUSEUM
PRIVATE STORAGE WAREHOUSE, 1100 EVORA ROAD, CONCORD, CALIFORNIA 94520

PROJECT NUMBER:
1000

DATE
06 MARCH, 2023

PROJECT MANAGER
JC

DRAWN BY
BS

CHECKED BY
JC

REVISIONS

SEAL

UNLESS A PROFESSIONAL SEAL WITH SIGNATURE AND DATE IS AFFIXED, THIS DOCUMENT IS PRELIMINARY AND IS NOT INTENDED FOR CONSTRUCTION, RECORDING PURPOSES, OR IMPLEMENTATION

SHEET TITLE
SALTWATER - DIMENSION PLAN

DATE AND TIME STAMP
3/8/2023 12:36:58 PM

SHEET NUMBER
A21.06

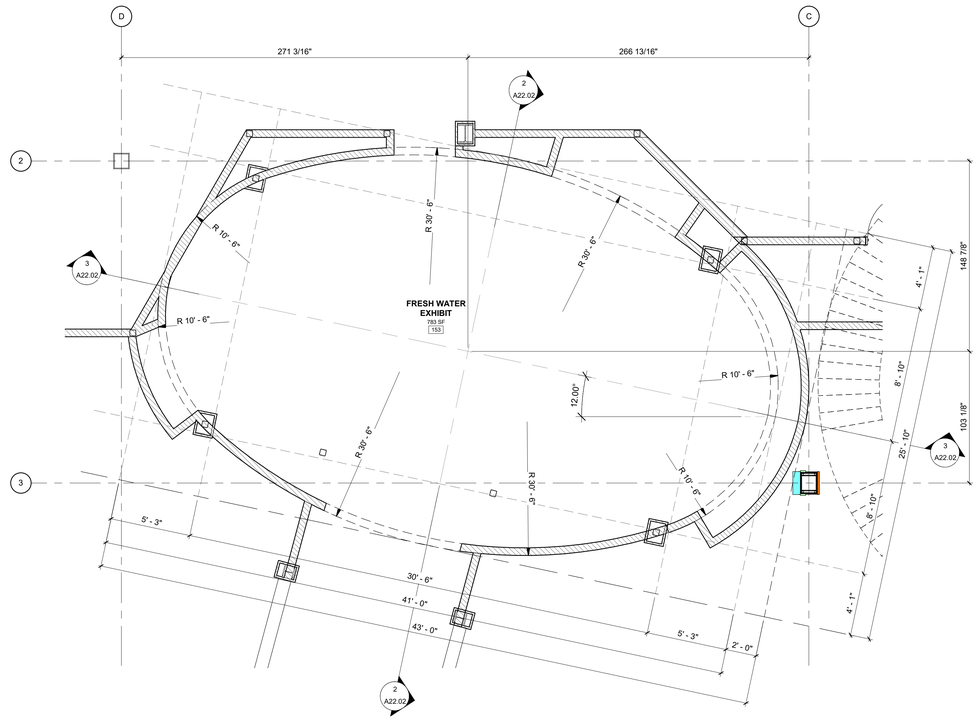

1 ENLARGED PLAN - FRESH WATER EXHIBIT
1/4" = 1'-0"

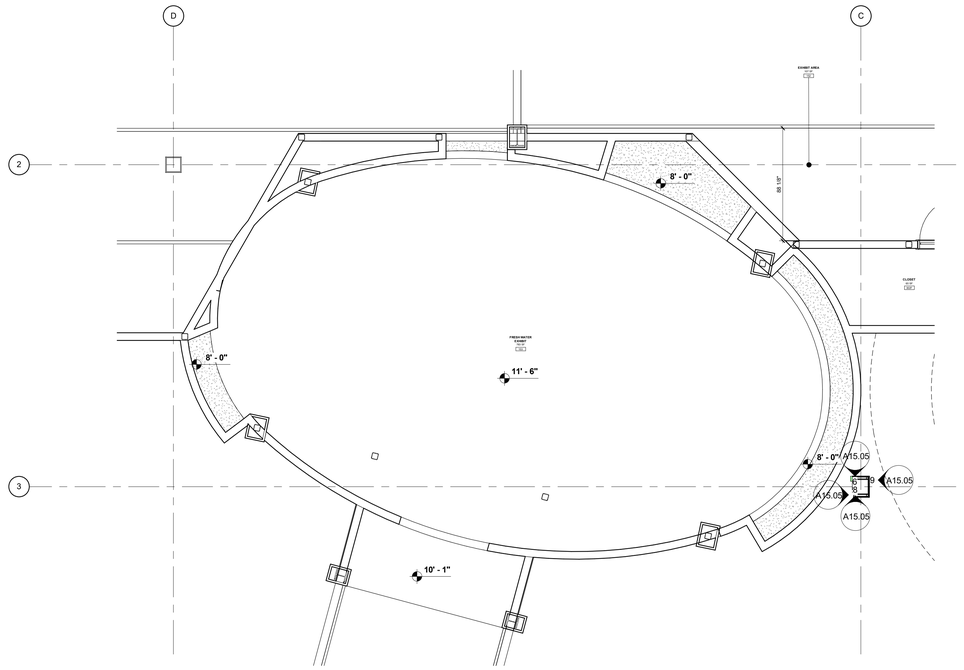

2 ENLARGED RCP - FRESH WATER EXHIBIT
1/4" = 1'-0"

WORLD WILDLIFE · HERITAGE MUSEUM · CONSERVATION · EDUCATION

BAYSTONE

1010 E. COMMERCIAL ROW RENO, NV. 89512
510.786.9663
INFO@BAYSTONE.COM
WWW.BAYSTONE.COM

THE DESIGNS / DRAWINGS SHOWN AND DESCRIBED HEREIN INCLUDING ALL TECHNICAL DRAWINGS, GRAPHIC REPRESENTATIONS & MODELS THERE OF, ARE PROPRIETARY & CANNOT BE COPIED, DUPLICATED OR COMMERCIALLY EXPLOITED IN WHOLE OR IN PART WITHOUT THE SOLE AND EXPRESS WRITTEN PERMISSION FROM BAYSTONE INC.
© 2021 BAYSTONE. ALL RIGHTS RESERVED.

PROJECT NAME:
WORLD WILDLIFE HERITAGE MUSEUM
PRIVATE STORAGE WAREHOUSE, 1100 EVORA ROAD, CONCORD, CALIFORNIA 94520

PROJECT NUMBER:
1000

DATE
06 MARCH, 2023

PROJECT MANAGER
JC

DRAWN BY
BS

CHECKED BY
JC

REVISIONS

SEAL

UNLESS A PROFESSIONAL SEAL WITH SIGNATURE AND DATE IS AFFIXED, THIS DOCUMENT IS PRELIMINARY AND IS NOT INTENDED FOR CONSTRUCTION, RECORDING PURPOSES, OR IMPLEMENTATION

SHEET TITLE
FRESH WATER EXHIBIT - FLOOR PLAN

DATE AND TIME STAMP
3/8/2023 12:37:01 PM

SHEET NUMBER
A22.01

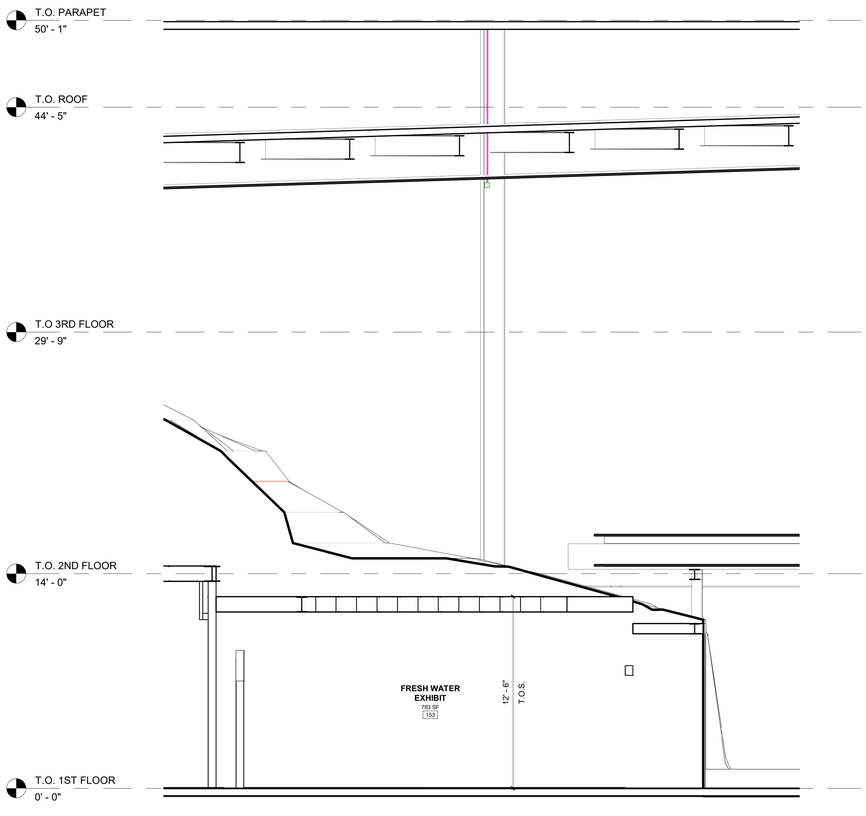

2 **SECTION 1**
1/4" = 1'-0"

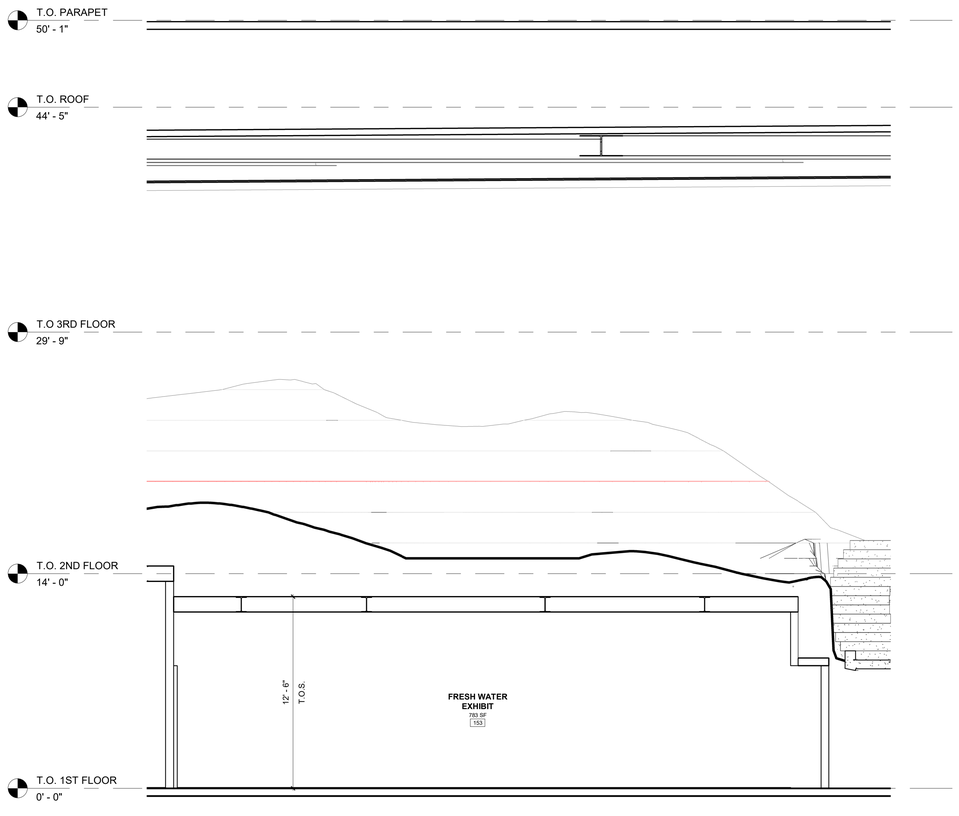

3 **SECTION 2**
1/4" = 1'-0"

BAYSTONE
1010 E. COMMERCIAL ROW RENO, NV. 89512
510.786.9663
INFO@BAYSTONE.COM
WWW.BAYSTONE.COM

THE DESIGNS / DRAWINGS SHOWN AND DESCRIBED HEREIN INCLUDING ALL TECHNICAL DRAWINGS, GRAPHIC REPRESENTATIONS & MODELS THERE OF, ARE PROPRIETARY & CANNOT BE COPIED, DUPLICATED OR COMMERCIALLY EXPLOITED IN WHOLE OR IN PART WITHOUT THE SOLE AND EXPRESS WRITTEN PERMISSION FROM BAYSTONE INC.
© 2021 BAYSTONE. ALL RIGHTS RESERVED.

PROJECT NAME:
WORLD WILDLIFE HERITAGE MUSEUM
PRIVATE STORAGE WAREHOUSE, 1100 EVORA ROAD, CONCORD, CALIFORNIA 94520

PROJECT NUMBER:
1000

DATE
06 MARCH, 2023

PROJECT MANAGER
JC

DRAWN BY
BS

CHECKED BY
JC

REVISIONS

SEAL

UNLESS A PROFESSIONAL SEAL WITH SIGNATURE AND DATE IS AFFIXED, THIS DOCUMENT IS PRELIMINARY AND IS NOT INTENDED FOR CONSTRUCTION, RECORDING PURPOSES, OR IMPLEMENTATION

SHEET TITLE
FRESH WATER EXHIBIT - SECTION

DATE AND TIME STAMP
3/8/2023 12:37:12 PM

SHEET NUMBER
A22.02

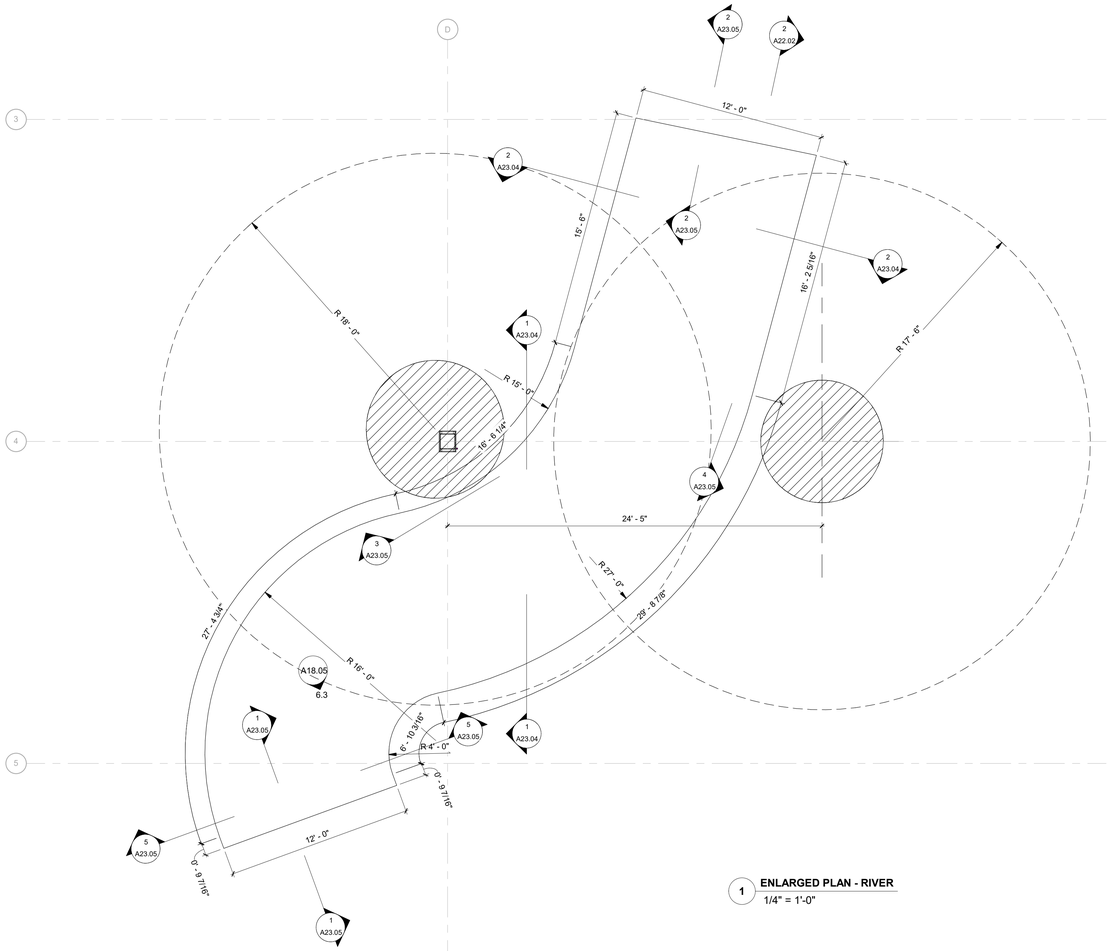

1 ENLARGED PLAN - RIVER
1/4" = 1'-0"

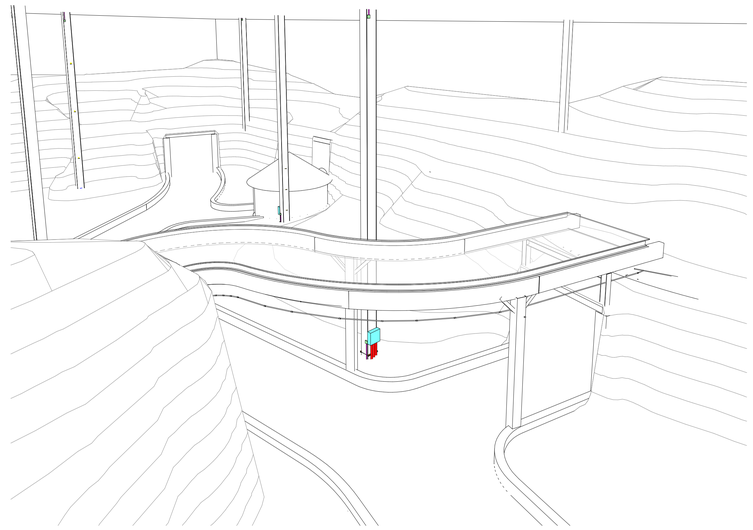

2 3D VIEW 1

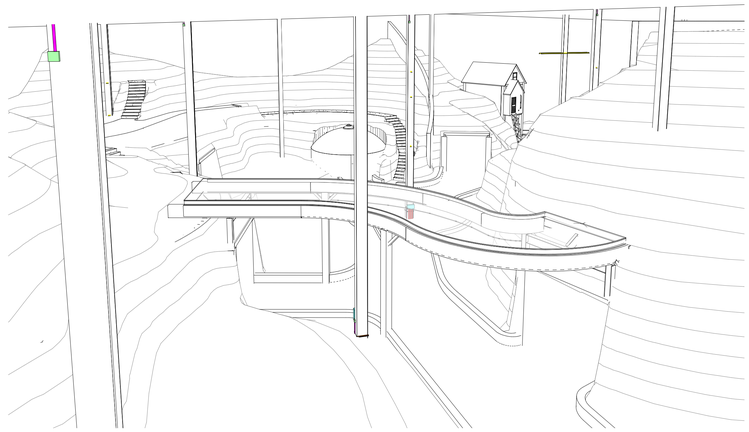

3 3D VIEW 2

WORLD WILDLIFE HERITAGE MUSEUM
CONSERVATION • EDUCATION

BAYSTONE

1010 E. COMMERCIAL ROW RENO, NV. 89512
510.786.9863
INFO@BAYSTONE.COM
WWW.BAYSTONE.COM

THE DESIGNS / DRAWINGS SHOWN AND DESCRIBED HEREIN INCLUDING ALL TECHNICAL DRAWINGS, GRAPHIC REPRESENTATIONS & MODELS THERE OF, ARE PROPRIETARY & CANNOT BE COPIED, DUPLICATED OR COMMERCIALLY EXPLOITED IN WHOLE OR IN PART WITHOUT THE SOLE AND EXPRESS WRITTEN PERMISSION FROM BAYSTONE INC.
© 2021 BAYSTONE. ALL RIGHTS RESERVED.

PROJECT NAME:
WORLD WILDLIFE HERITAGE MUSEUM
PRIVATE STORAGE WAREHOUSE, 1100 EVORA ROAD, CONCORD, CALIFORNIA 94520

PROJECT NUMBER:
1000

DATE
06 MARCH, 2023

PROJECT MANAGER
JC

DRAWN BY
BS

CHECKED BY
JC

REVISIONS

SEAL

UNLESS A PROFESSIONAL SEAL WITH SIGNATURE AND DATE IS AFFIXED, THIS DOCUMENT IS PRELIMINARY AND IS NOT INTENDED FOR CONSTRUCTION, RECORDING PURPOSES, OR IMPLEMENTATION

SHEET TITLE
RIVER - FLOOR PLAN & 3D VIEW

DATE AND TIME STAMP
3/8/2023 12:37:18 PM

SHEET NUMBER
A23.01

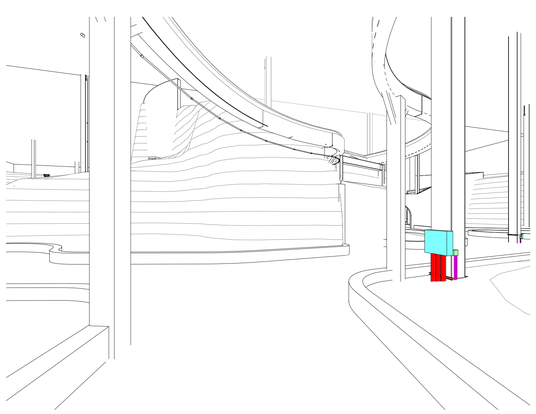

1 3D VIEW 1

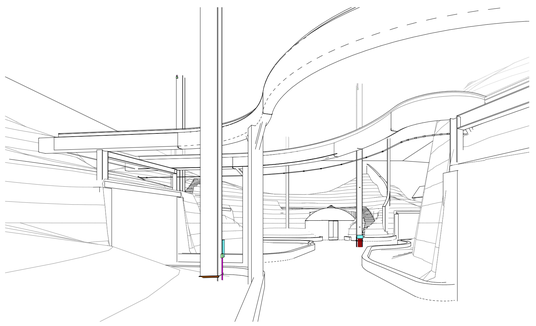

3 3D VIEW 3

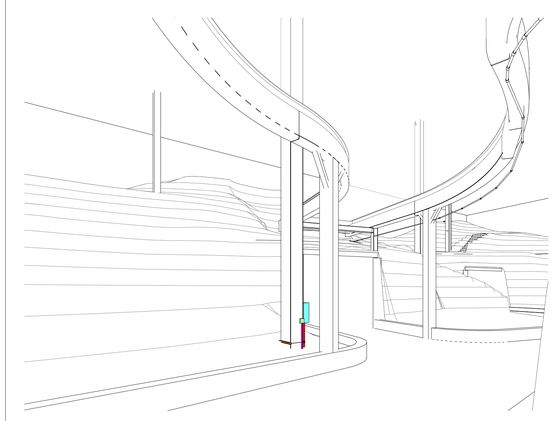

4 3D VIEW 2

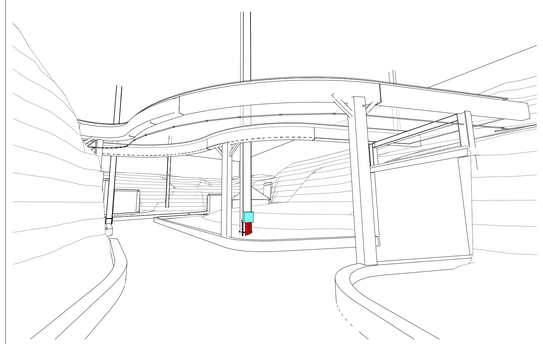

2 3D VIEW 4

BAYSTONE

1010 E. COMMERCIAL ROW RENO, NV. 89512
510.786.9663
INFO@BAYSTONE.COM
WWW.BAYSTONE.COM

THE DESIGNS / DRAWINGS SHOWN AND DESCRIBED HEREIN INCLUDING ALL TECHNICAL DRAWINGS, GRAPHICS, SPECIFICATIONS AND MODELS THERE OF, ARE PROPRIETARY & CANNOT BE COPIED, DUPLICATED OR COMMUNICATED WITHOUT PRIOR WRITTEN PART WITHOUT THE SOLE AND EXPRESS WRITTEN PERMISSION FROM BAYSTONE INC. © 2021 BAYSTONE. ALL RIGHTS RESERVED.

PROJECT NAME
WORLD WILDLIFE HERITAGE MUSEUM
PRIVATE STORAGE WAREHOUSE, 1100 EVORA ROAD, CONCORD, CALIFORNIA 94520

PROJECT NUMBER:
1000

DATE
06 MARCH, 2023

PROJECT MANAGER
JC

DRAWN BY
BS

CHECKED BY
JC

REVISIONS

SEAL

UNLESS A PROFESSIONAL SEAL WITH SIGNATURE APPEARS ON THIS DOCUMENT, THE DOCUMENT IS PRELIMINARY AND IS NOT INTENDED FOR CONSTRUCTION, RECORDING PURPOSES, OR IMPLEMENTATION.

SHEET TITLE
RIVER - FLOOR PLAN & 3D VIEW

DATE AND TIME STAMP
3/8/2023 12:27:27 PM

SHEET NUMBER
A23.02

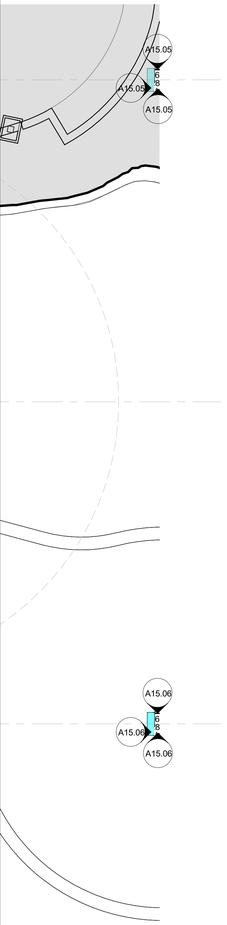

IVER BEAM & POST

BAYSTONE

1010 E. COMMERCIAL ROW RENO,
NV. 89512
510.786.9863
INFO@BAYSTONE.COM
WWW.BAYSTONE.COM

THE DESIGNS / DRAWINGS SHOWN AND DESCRIBED HEREIN INCLUDING ALL TECHNICAL DRAWINGS, GRAPHIC REPRESENTATIONS & MODELS THERE OF, ARE PROPRIETARY & CANNOT BE COPIED, DUPLICATED OR COMMERCIALLY EXPLOITED IN WHOLE OR IN PART WITHOUT THE SOLE AND EXPRESS WRITTEN PERMISSION FROM BAYSTONE INC.
© 2021 BAYSTONE. ALL RIGHTS RESERVED.

PROJECT NAME:
WORLD WILDLIFE HERITAGE MUSEUM
PRIVATE STORAGE WAREHOUSE, 1100 EVORA ROAD, CONCORD, CALIFORNIA 94520

PROJECT NUMBER:
1000

DATE
06 MARCH, 2023

PROJECT MANAGER
JC

DRAWN BY
BS

CHECKED BY
JC

REVISIONS

SEAL

UNLESS A PROFESSIONAL SEAL WITH SIGNATURE AND DATE IS AFFIXED, THIS DOCUMENT IS PRELIMINARY AND IS NOT INTENDED FOR CONSTRUCTION, RECORDING PURPOSES, OR IMPLEMENTATION

SHEET TITLE
RIVER - FLOOR PLAN & 3D VIEW

DATE AND TIME STAMP
3/8/2023 12:37:30 PM

SHEET NUMBER
A23.03

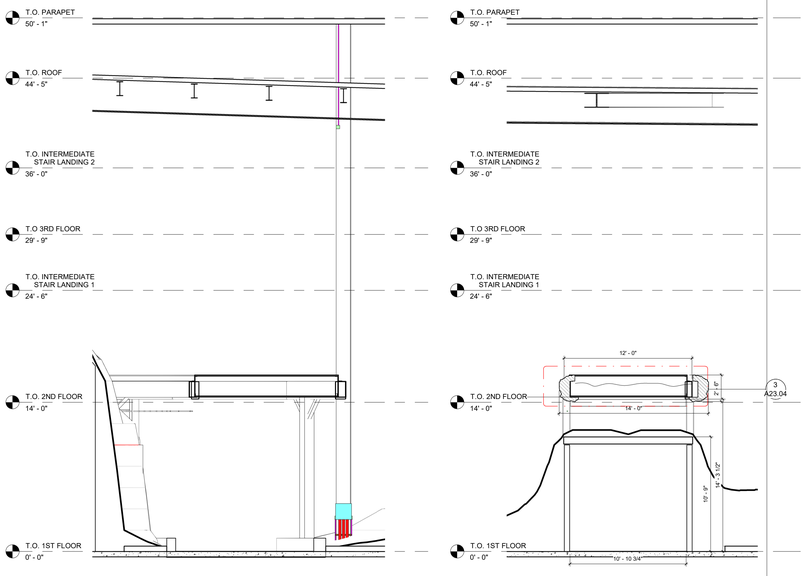

1 **SECTION 1**
1/4" = 1'-0"

2 **SECTION 2**
1/4" = 1'-0"

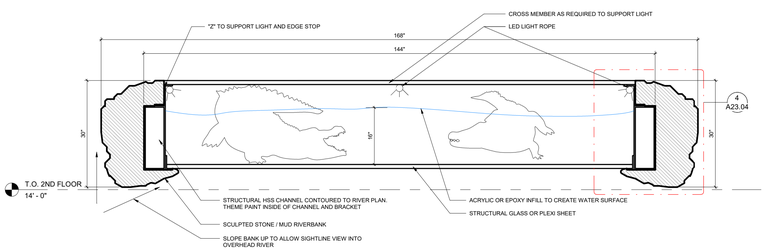

3 **DETAIL - CROSS SECTION**
1" = 1'-0"

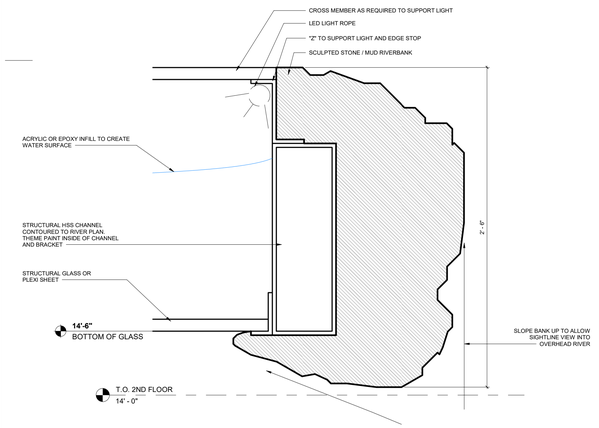

4 **DETAIL**
3" = 1'-0"

BAYSTONE
1010 E. COMMERCIAL ROW RENO, NV. 89512
510.795.9663
INFO@BAYSTONE.COM
WWW.BAYSTONE.COM

THE DESIGNS / DRAWINGS SHOWN AND DESCRIBED HEREIN INCLUDING ALL TECHNICAL DRAWINGS, SPECIFICATIONS AND COMPUTER SOFTWARE THEREOF, ARE PROPRIETARY & CANNOT BE COPIED, DUPLICATED OR COMMUNICATED WITHOUT PRIOR WRITTEN PERMISSION IN PART WITHOUT THE SOLE AND EXPRESS WRITTEN PERMISSION OF BAYSTONE INC.
© 2021 BAYSTONE. ALL RIGHTS RESERVED!!!

PROJECT NAME:
WORLD WILDLIFE HERITAGE MUSEUM
PRIVATE STORAGE WAREHOUSE, 1100 EVORA ROAD, CONCORD, CALIFORNIA 94520

PROJECT NUMBER:
1000

DATE
06 MARCH, 2023

PROJECT MANAGER
JC

DRAWN BY
BS

CHECKED BY
JC

REVISIONS

SEAL

UNLESS A PROFESSIONAL SEAL WITH SIGNATURE AND DATE APPEARS ON THIS DOCUMENT IS PRELIMINARY AND IS NOT INTENDED FOR CONSTRUCTION, RECORDING PURPOSES, OR IMPLEMENTATION.

SHEET TITLE
RIVER - SECTION

DATE AND TIME STAMP
3/8/2023 12:37:39 PM

SHEET NUMBER
A23.04

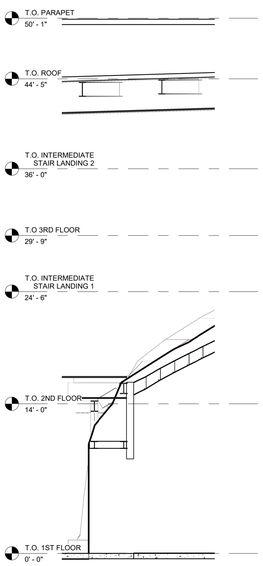

1 **SECTION 1**
1/4" = 1'-0"

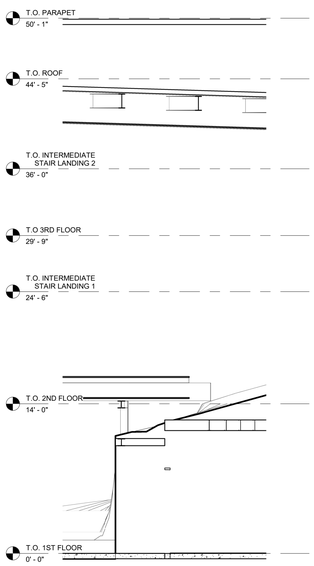

2 **SECTION 2**
1/4" = 1'-0"

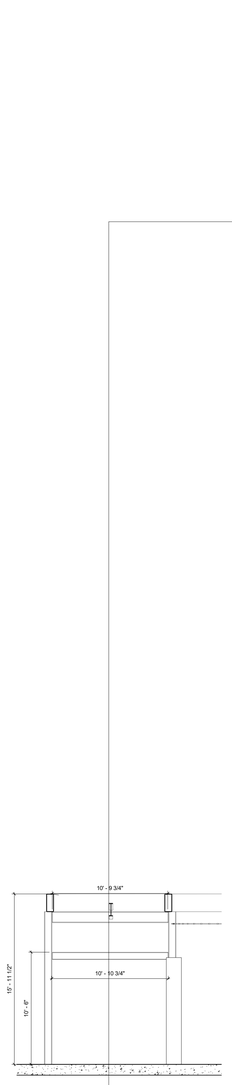

5 **SECTION 3**
1/4" = 1'-0"

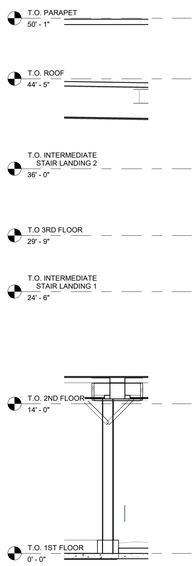

3 **SECTION 4**
1/4" = 1'-0"

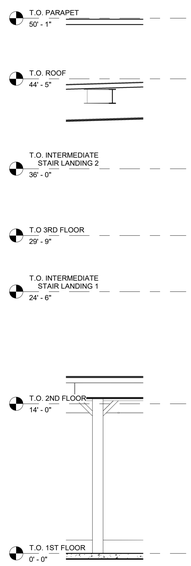

4 **SECTION 5**
1/4" = 1'-0"

BAYSTONE
1010 E. COMMERCIAL ROW RENO,
NV. 89512
510.786.9663
INFO@BAYSTONE.COM
WWW.BAYSTONE.COM

THE DESIGNS / DRAWINGS SHOWN AND DEVELOPED IN THESE ARCHITECTURAL DRAWINGS, GRAPHIC REPRESENTATIONS & MODELS THERE OF, ARE PROPRIETARY & SHALL NOT BE USED, LOANED OR COMMERCIALLY EXPLOITED IN WHOLE OR IN PART WITHOUT THE SOLE AND EXPRESS WRITTEN PERMISSION FROM BAYSTONE INC.
© 2021 BAYSTONE. ALL RIGHTS RESERVED.

PROJECT NAME:
WORLD WILDLIFE HERITAGE MUSEUM
PRIVATE STORAGE WAREHOUSE, 1100 EVORA ROAD, CONCORD, CALIFORNIA 94520
PROJECT NUMBER:
1000

DATE
06 MARCH, 2023

PROJECT MANAGER
JC

DRAWN BY
BS

CHECKED BY
JC

REVISIONS

SEAL

UNLESS A PROFESSIONAL SEAL WITH SIGNATURE AND DATE IS AFFIXED, THIS DOCUMENT IS PRELIMINARY AND IS NOT INTENDED FOR CONSTRUCTION, BIDDING PURPOSES, OR IMPLEMENTATION.

SHEET TITLE
RIVER - SECTION

DATE AND TIME STAMP
3/8/2023 12:37:52 PM

SHEET NUMBER
A23.05

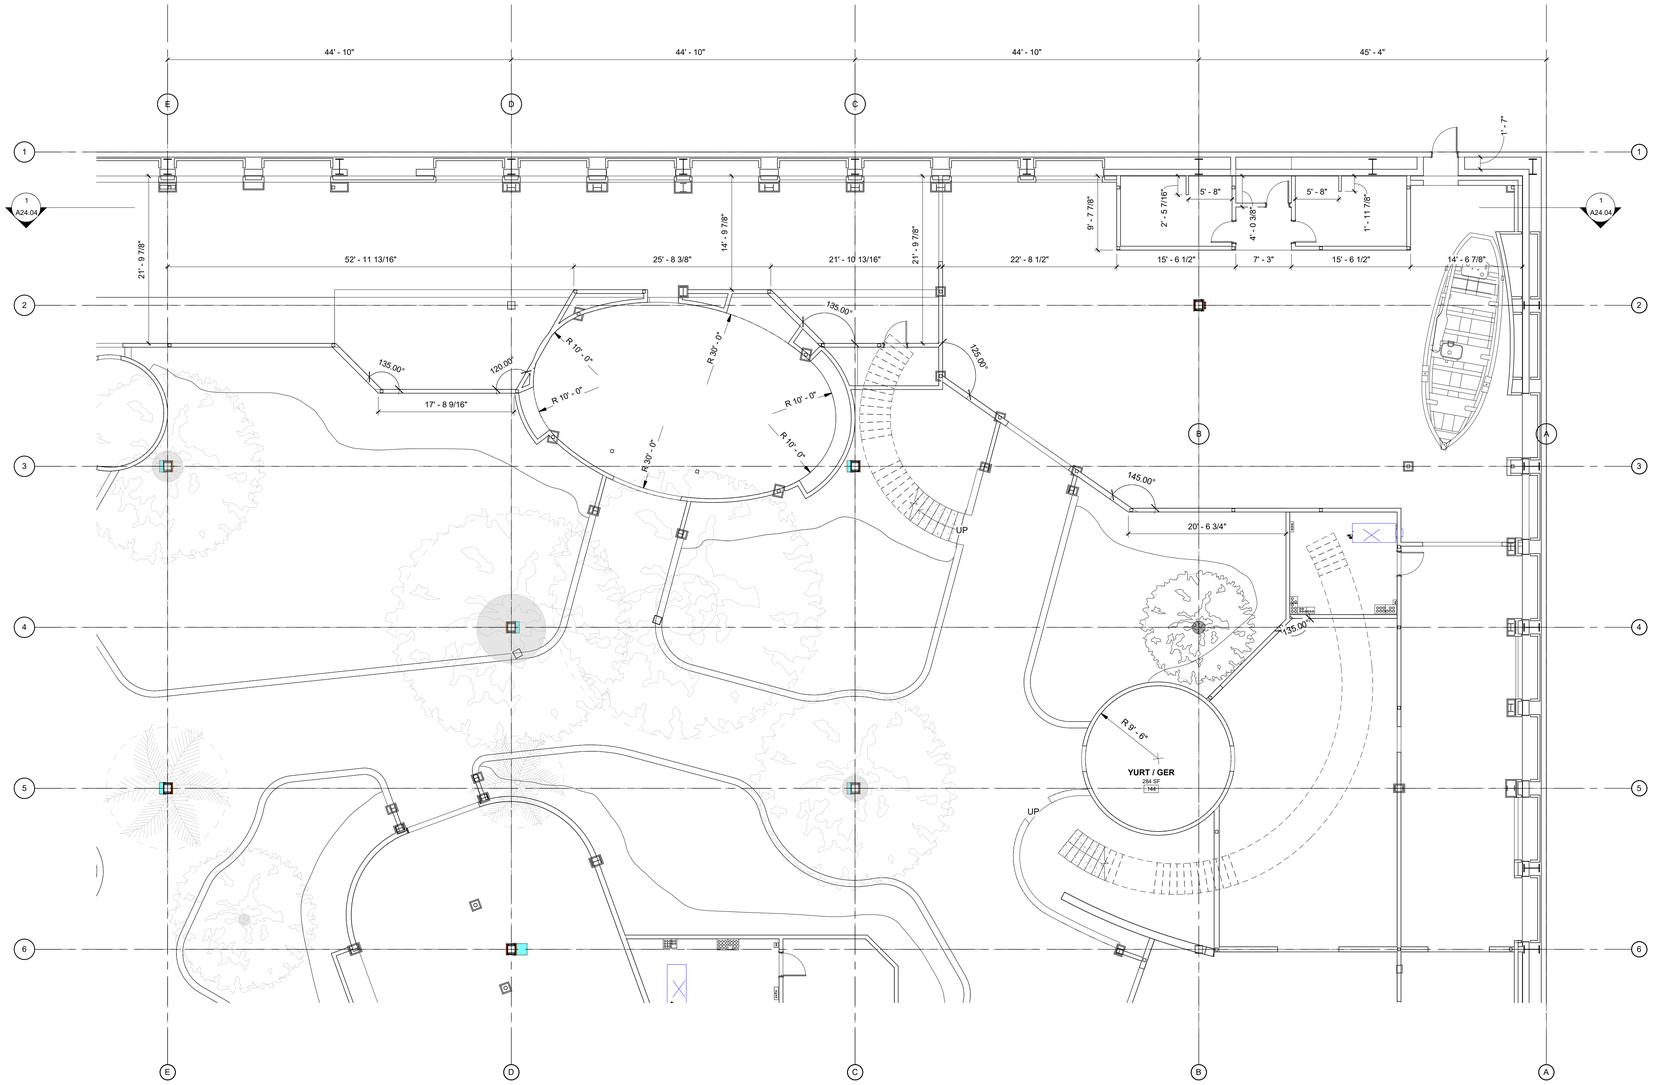

1 **WATERFALL AREA FLOOR PLAN**
1/8" = 1'-0"

BAYSTONE

1010 E. COMMERCIAL ROW RENO, NV. 89512
510.786.9863
INFO@BAYSTONE.COM
WWW.BAYSTONE.COM

THE DESIGNS / DRAWINGS SHOWN AND DESCRIBED HEREIN INCLUDING ALL TECHNICAL DRAWINGS, GRAPHIC REPRESENTATIONS & MODELS THERE OF, ARE PROPRIETARY & CANNOT BE COPIED, DUPLICATED OR COMMERCIALLY EXPLOITED IN WHOLE OR IN PART WITHOUT THE SOLE AND EXPRESS WRITTEN PERMISSION FROM BAYSTONE INC.
© 2021 BAYSTONE. ALL RIGHTS RESERVED.

PROJECT NAME:
WORLD WILDLIFE HERITAGE MUSEUM
PRIVATE STORAGE WAREHOUSE, 1100 EVORA ROAD, CONCORD, CALIFORNIA 94520

PROJECT NUMBER:
1000

DATE
06 MARCH, 2023

PROJECT MANAGER
JC

DRAWN BY
BS

CHECKED BY
JC

REVISIONS

SEAL

UNLESS A PROFESSIONAL SEAL WITH SIGNATURE AND DATE IS AFFIXED, THIS DOCUMENT IS PRELIMINARY AND IS NOT INTENDED FOR CONSTRUCTION, RECORDING PURPOSES, OR IMPLEMENTATION

SHEET TITLE
WATERFALL AREA - FLOOR PLAN

DATE AND TIME STAMP
3/8/2023 12:38:51 PM

SHEET NUMBER
A24.01

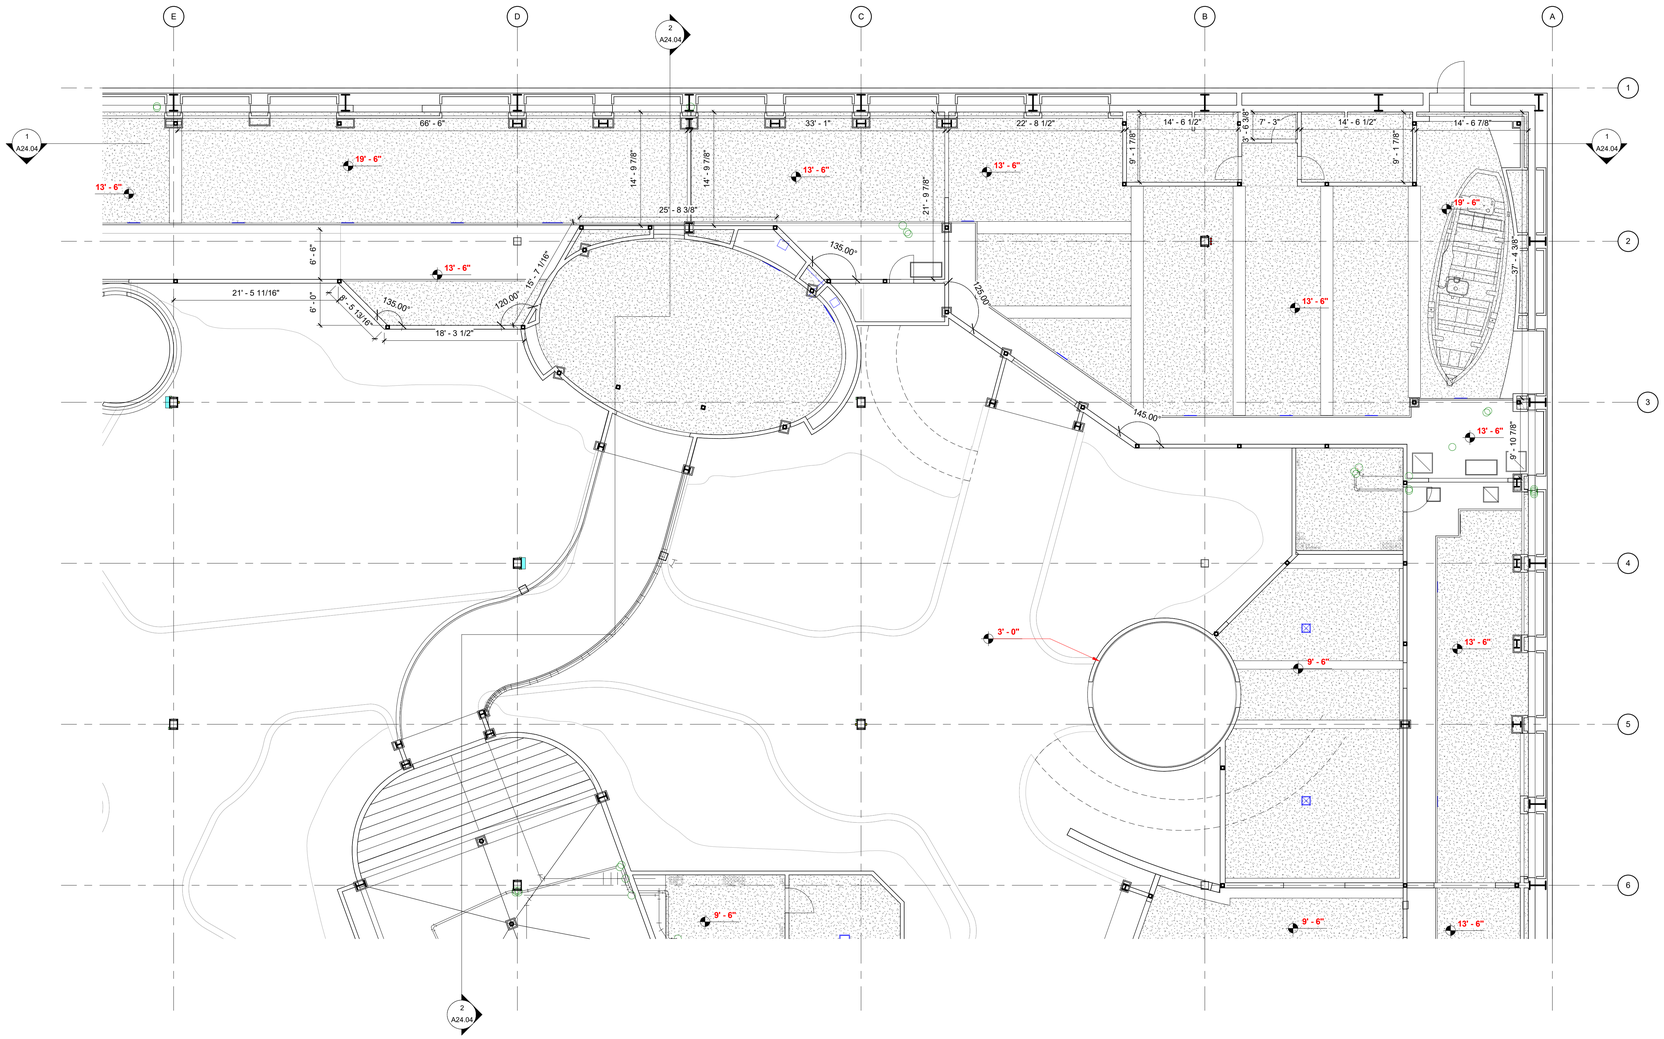

1 **REFLECTED CEILING PLAN**
1/8" = 1'-0"

BAYSTONE
1010 E. COMMERCIAL ROW RENO, NV. 89512
510.786.9663
INFO@BAYSTONE.COM
WWW.BAYSTONE.COM

THE DESIGNS / DRAWINGS SHOWN AND DESCRIBED HEREIN INCLUDING ALL TECHNICAL DRAWINGS, GRAPHIC REPRESENTATIONS & MODELS THERE OF, ARE PROPRIETARY & CANNOT BE COPIED, DUPLICATED OR COMMERCIALLY EXPLOITED IN WHOLE OR IN PART WITHOUT THE SOLE AND EXPRESS WRITTEN PERMISSION FROM BAYSTONE INC.
© 2021 BAYSTONE. ALL RIGHTS RESERVED.

PROJECT NAME:
WORLD WILDLIFE HERITAGE MUSEUM
PRIVATE STORAGE WAREHOUSE, 1100 EVORA ROAD, CONCORD, CALIFORNIA 94520

PROJECT NUMBER:
1000

DATE
06 MARCH, 2023

PROJECT MANAGER
JC

DRAWN BY
BS

CHECKED BY
JC

REVISIONS

SEAL

UNLESS A PROFESSIONAL SEAL WITH SIGNATURE AND DATE IS AFFIXED, THIS DOCUMENT IS PRELIMINARY AND IS NOT INTENDED FOR CONSTRUCTION, RECORDING PURPOSES, OR IMPLEMENTATION

SHEET TITLE
WATERFALL AREA - RCP

DATE AND TIME STAMP
3/8/2023 12:38:54 PM

SHEET NUMBER
A24.02

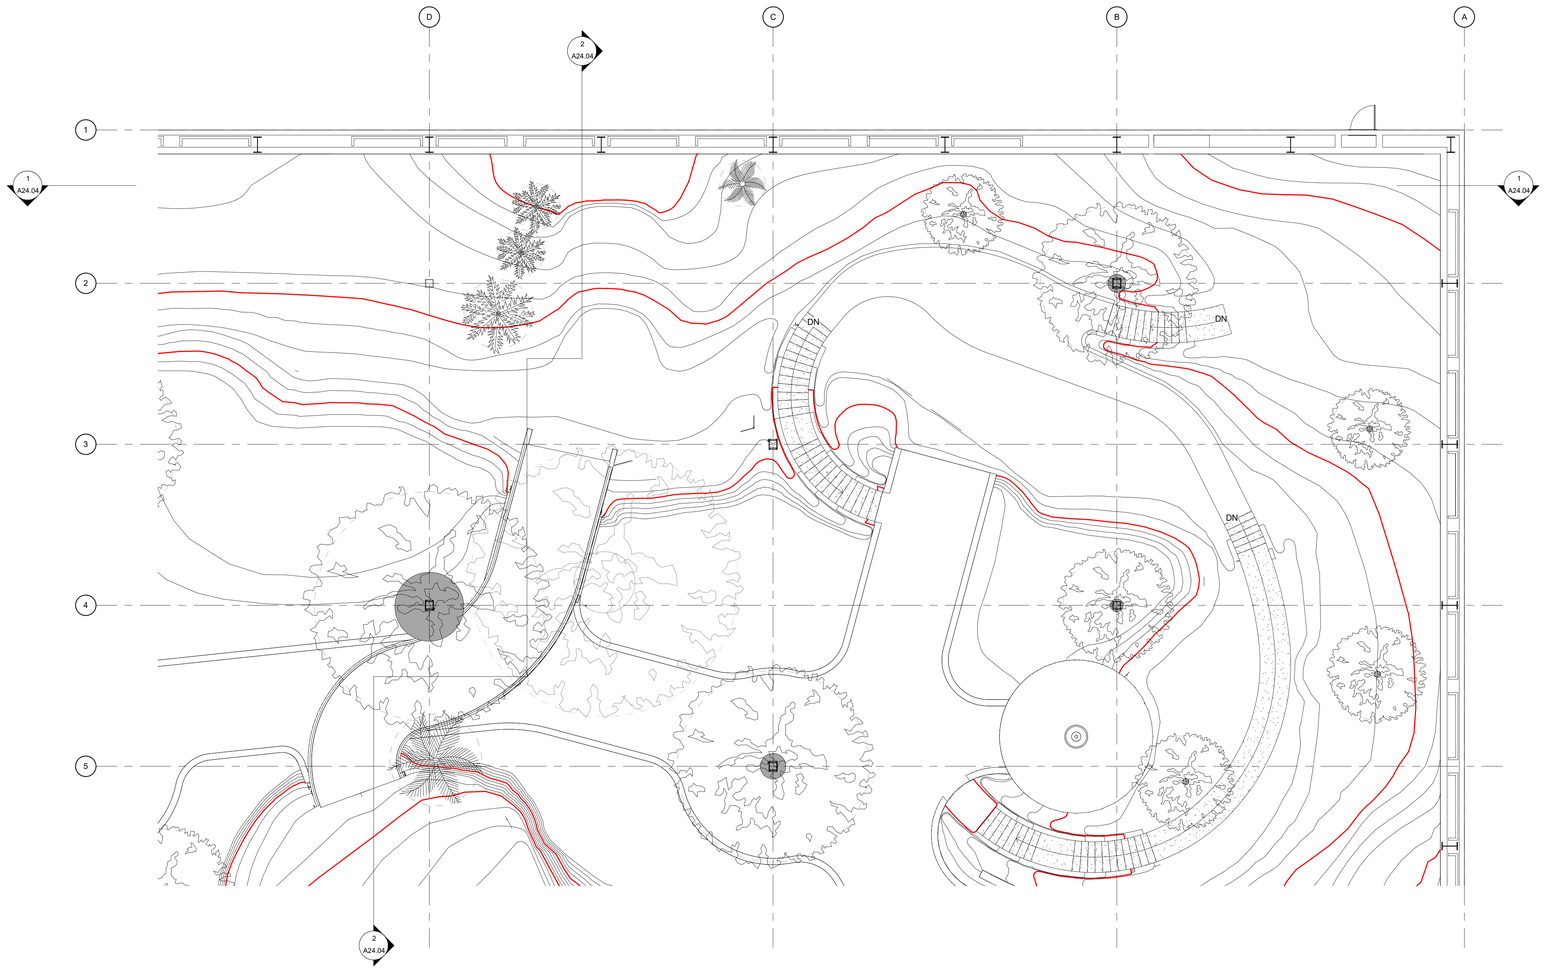

1 **WATERFALL AREA - TOPOGRAPHY PLAN**
1/8" = 1'-0"

BAYSTONE
1010 E. COMMERCIAL ROW RENO, NV. 89512
510.786.9663
INFO@BAYSTONE.COM
WWW.BAYSTONE.COM

THE DESIGNS / DRAWINGS SHOWN AND DESCRIBED HEREIN INCLUDING ALL TECHNICAL DRAWINGS, GRAPHIC REPRESENTATIONS & MODELS THERE OF, ARE PROPRIETARY & CANNOT BE COPIED, DUPLICATED OR COMMERCIALLY EXPLOITED IN WHOLE OR IN PART WITHOUT THE SOLE AND EXPRESS WRITTEN PERMISSION FROM BAYSTONE INC.
© 2021 BAYSTONE. ALL RIGHTS RESERVED.

PROJECT NAME:
WORLD WILDLIFE HERITAGE MUSEUM
PRIVATE STORAGE WAREHOUSE, 1100 EVORA ROAD, CONCORD, CALIFORNIA 94520

PROJECT NUMBER:
1000

DATE
06 MARCH, 2023

PROJECT MANAGER
JC

DRAWN BY
BS

CHECKED BY
JC

REVISIONS

SEAL

UNLESS A PROFESSIONAL SEAL WITH SIGNATURE AND DATE IS AFFIXED, THIS DOCUMENT IS PRELIMINARY AND IS NOT INTENDED FOR CONSTRUCTION, RECORDING PURPOSES, OR IMPLEMENTATION

SHEET TITLE
WATERFALL AREA - TOPOGRAPHY

DATE AND TIME STAMP
3/8/2023 12:38:55 PM

SHEET NUMBER
A24.03

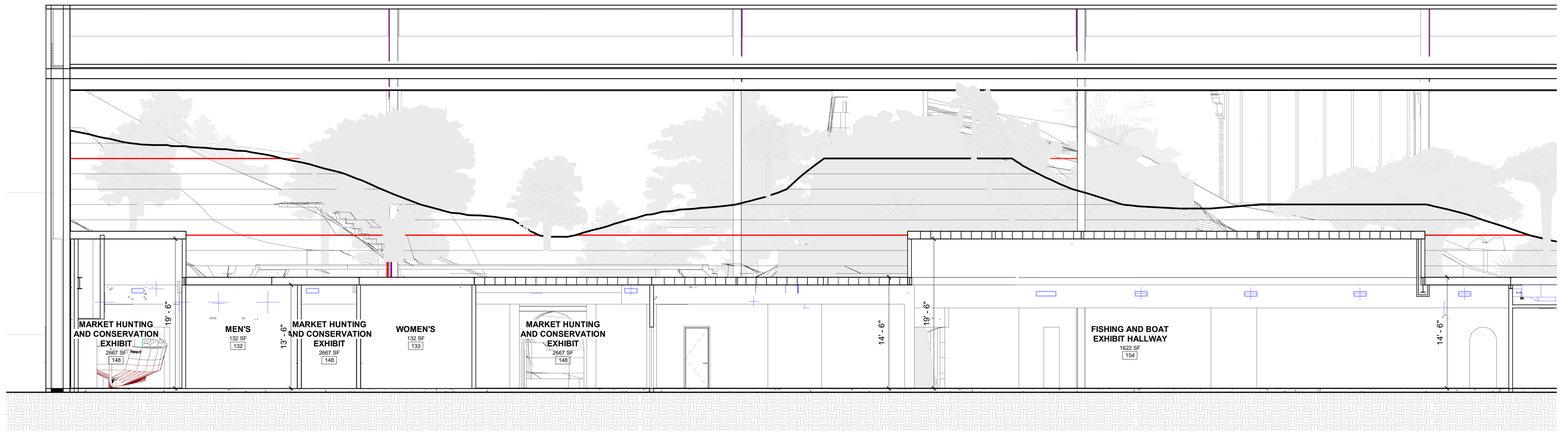

1 **SECTION 1**
1/8" = 1'-0"

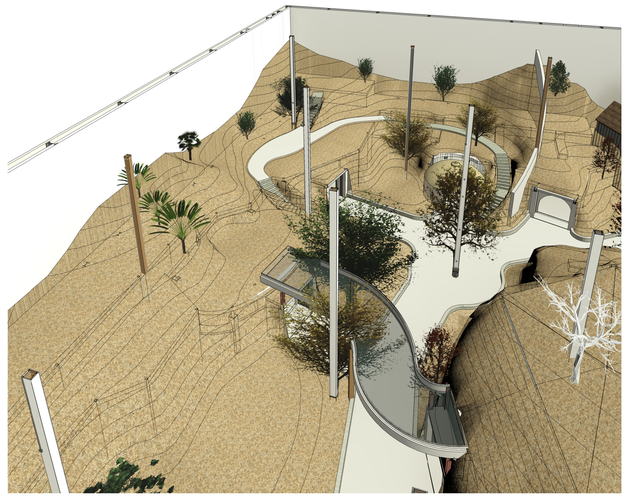

3 **3D VIEW 1**

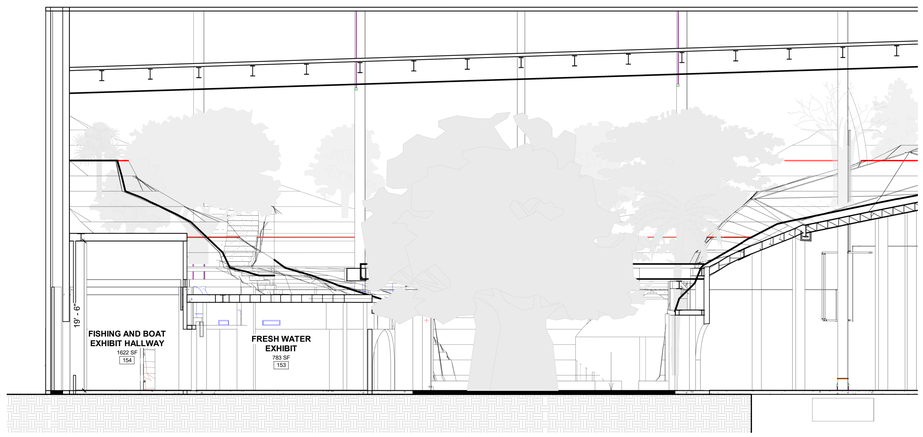

2 **SECTION 2**
1/8" = 1'-0"

BAYSTONE
1010 E. COMMERCIAL ROW RENO, NV. 89512
510.786.9863
INFO@BAYSTONE.COM
WWW.BAYSTONE.COM

THE DESIGNS / DRAWINGS SHOWN AND DESCRIBED HEREIN INCLUDING ALL TECHNICAL DRAWINGS, GRAPHIC REPRESENTATIONS & MODELS THERE OF, ARE PROPRIETARY & CANNOT BE COPIED, DUPLICATED OR COMMERCIALLY EXPLOITED IN WHOLE OR IN PART WITHOUT THE SOLE AND EXPRESS WRITTEN PERMISSION FROM BAYSTONE INC.
© 2021 BAYSTONE. ALL RIGHTS RESERVED.

PROJECT NAME:
WORLD WILDLIFE HERITAGE MUSEUM
PRIVATE STORAGE WAREHOUSE, 1100 EVORA ROAD, CONCORD, CALIFORNIA 94520

PROJECT NUMBER:
1000

DATE
06 MARCH, 2023

PROJECT MANAGER
JC

DRAWN BY
BS

CHECKED BY
JC

REVISIONS

SEAL

UNLESS A PROFESSIONAL SEAL WITH SIGNATURE AND DATE IS AFFIXED, THIS DOCUMENT IS PRELIMINARY AND IS NOT INTENDED FOR CONSTRUCTION, RECORDING PURPOSES, OR IMPLEMENTATION

SHEET TITLE
WATERFALL AREA - SECTION & 3D VIEW

DATE AND TIME STAMP
3/8/2023 12:40:17 PM

SHEET NUMBER
A24.04

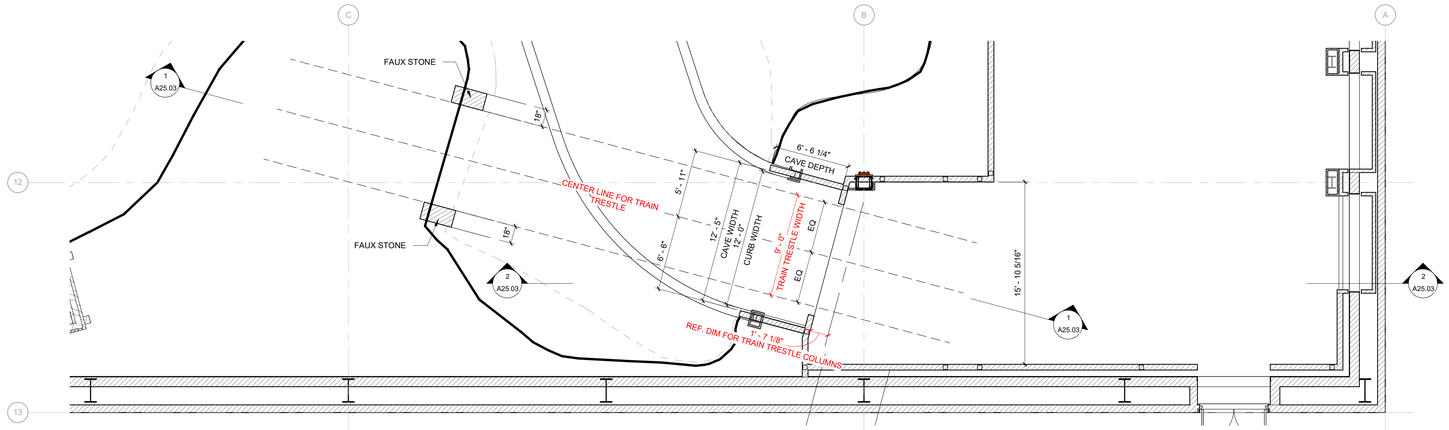

1 ENLARGED FLOOR PLAN - TRAIN TRESTLE AT LOWER CAVE LEVEL
3/16" = 1'-0"

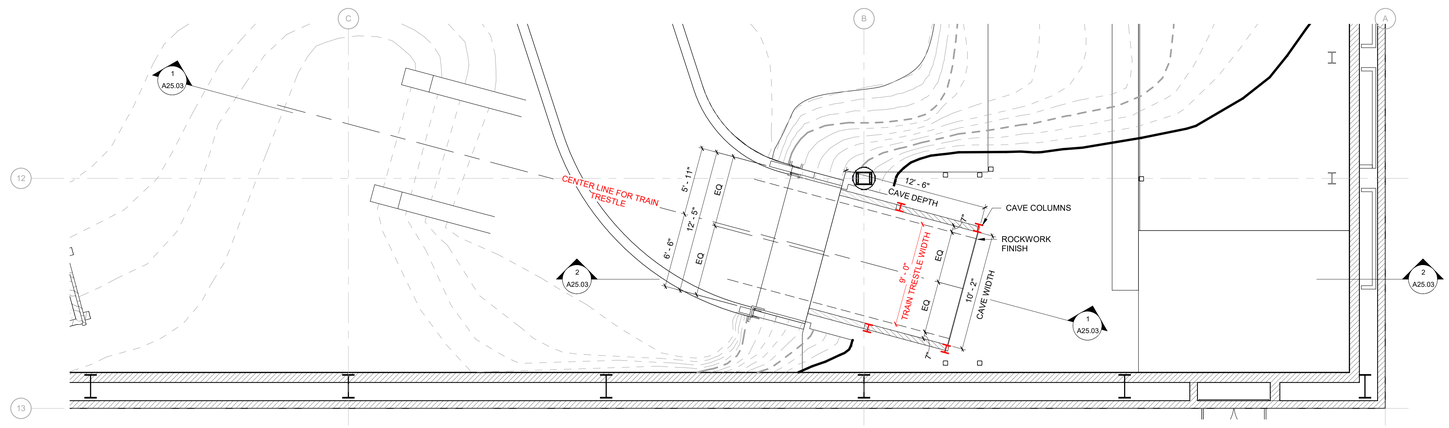

2 ENLARGED FLOOR PLAN - TRAIN TRESTLE AT UPPER CAVE LEVEL
3/16" = 1'-0"

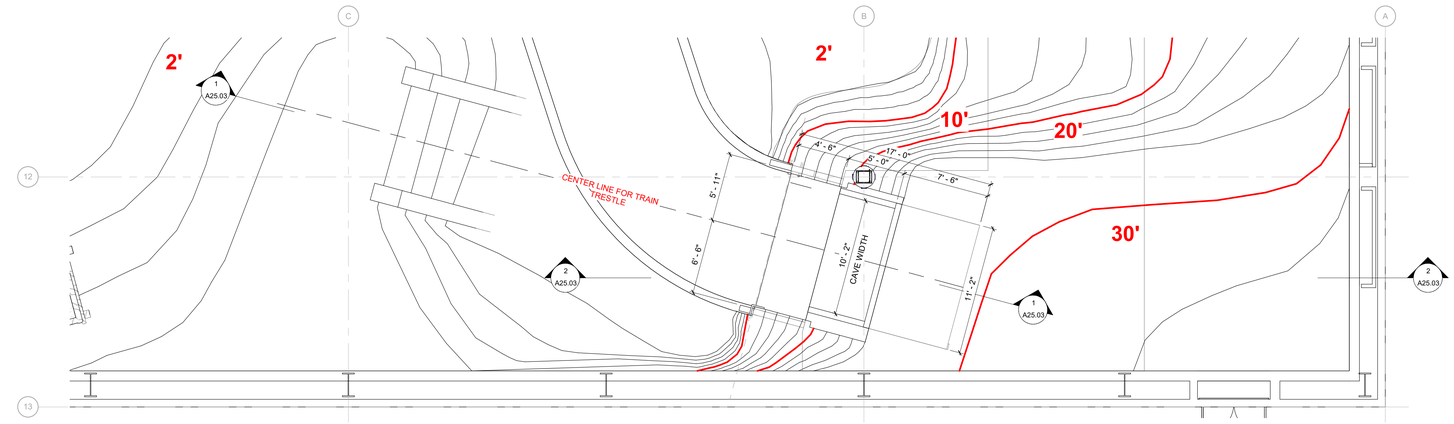

3 ENLARGED TOPOGRAPHY PLAN - TRAIN TRESTLE
3/16" = 1'-0"

KEY PLAN

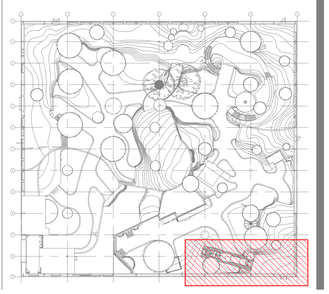

BAYSTONE
1010 E. COMMERCIAL ROW RENO, NV. 89512
510.786.9863
INFO@BAYSTONE.COM
WWW.BAYSTONE.COM

THE DESIGNS / DRAWINGS SHOWN AND DESCRIBED HEREIN INCLUDING ALL TECHNICAL DRAWINGS, GRAPHIC REPRESENTATIONS & MODELS THERE OF, ARE PROPRIETARY & CANNOT BE COPIED, DUPLICATED OR COMMERCIALLY EXPLOITED IN WHOLE OR IN PART WITHOUT THE SOLE AND EXPRESS WRITTEN PERMISSION FROM BAYSTONE INC.
© 2021 BAYSTONE. ALL RIGHTS RESERVED.

PROJECT NAME:
WORLD WILDLIFE HERITAGE MUSEUM
PRIVATE STORAGE WAREHOUSE, 1100 EVORA ROAD, CONCORD, CALIFORNIA 94520

PROJECT NUMBER:
1000

DATE
06 MARCH, 2023

PROJECT MANAGER
JC

DRAWN BY
BS

CHECKED BY
JC

REVISIONS

SEAL

UNLESS A PROFESSIONAL SEAL WITH SIGNATURE AND DATE IS AFFIXED, THIS DOCUMENT IS PRELIMINARY AND IS NOT INTENDED FOR CONSTRUCTION, RECORDING PURPOSES, OR IMPLEMENTATION

SHEET TITLE
TRAIN TRESTLE - FLOOR PLAN

DATE AND TIME STAMP
3/8/2023 12:40:20 PM

SHEET NUMBER
A25.01

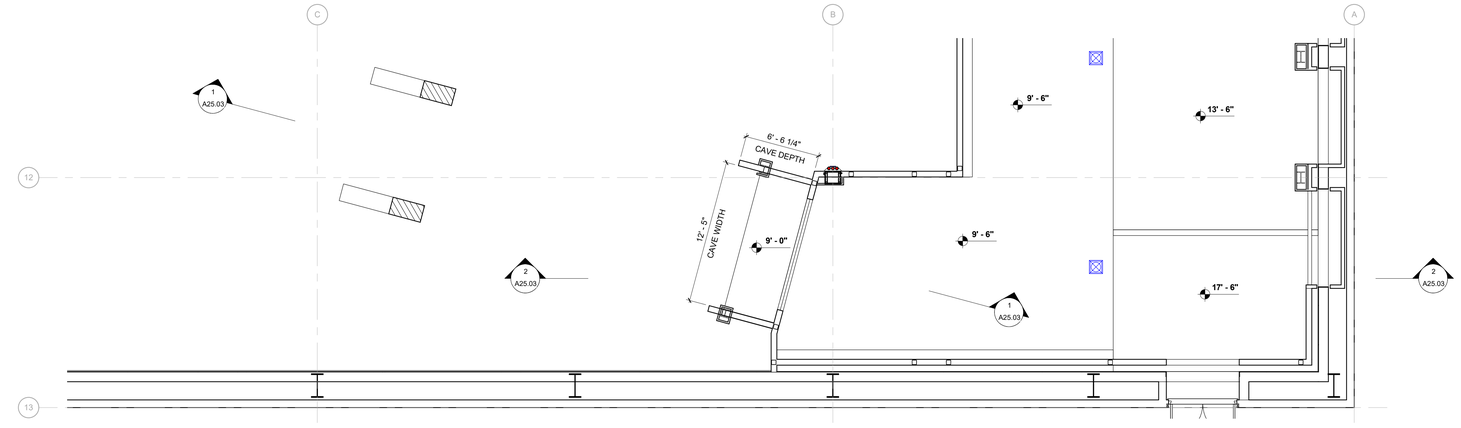

1 **ENLARGED RCP - TRAIN TRESTLE AT LOWER CAVE LEVEL**
3/16" = 1'-0"

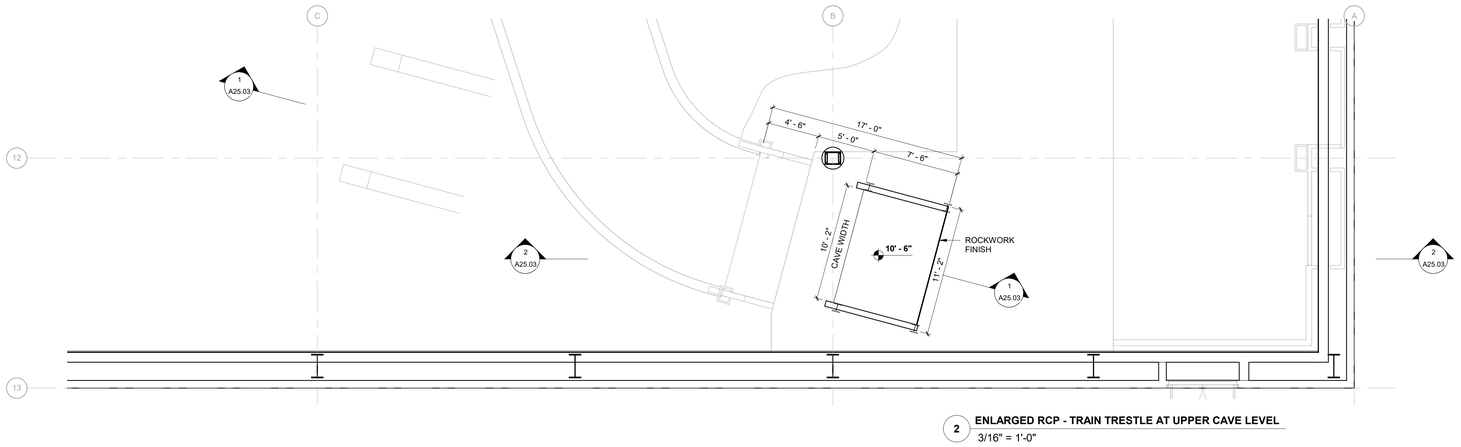

2 **ENLARGED RCP - TRAIN TRESTLE AT UPPER CAVE LEVEL**
3/16" = 1'-0"

KEY PLAN

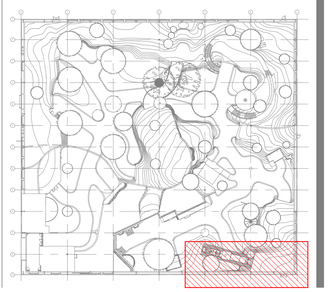

BAYSTONE
1010 E. COMMERCIAL ROW RENO, NV. 89512
510.786.9663
INFO@BAYSTONE.COM
WWW.BAYSTONE.COM

THE DESIGNS / DRAWINGS SHOWN AND DESCRIBED HEREIN INCLUDING ALL TECHNICAL DRAWINGS, GRAPHIC REPRESENTATIONS & MODELS THERE OF, ARE PROPRIETARY & CANNOT BE COPIED, DUPLICATED OR COMMERCIALLY EXPLOITED IN WHOLE OR IN PART WITHOUT THE SOLE AND EXPRESS WRITTEN PERMISSION FROM BAYSTONE INC.
© 2021 BAYSTONE. ALL RIGHTS RESERVED.

PROJECT NAME:
WORLD WILDLIFE HERITAGE MUSEUM
PRIVATE STORAGE WAREHOUSE, 1100 EVORA ROAD, CONCORD, CALIFORNIA 94520

PROJECT NUMBER:
1000

DATE
06 MARCH, 2023

PROJECT MANAGER
JC

DRAWN BY
BS

CHECKED BY
JC

REVISIONS

SEAL

UNLESS A PROFESSIONAL SEAL WITH SIGNATURE AND DATE IS AFFIXED, THIS DOCUMENT IS PRELIMINARY AND IS NOT INTENDED FOR CONSTRUCTION, RECORDING PURPOSES, OR IMPLEMENTATION

SHEET TITLE
TRAIN TRESTLE - RCP

DATE AND TIME STAMP
3/8/2023 12:40:22 PM

SHEET NUMBER
A25.02

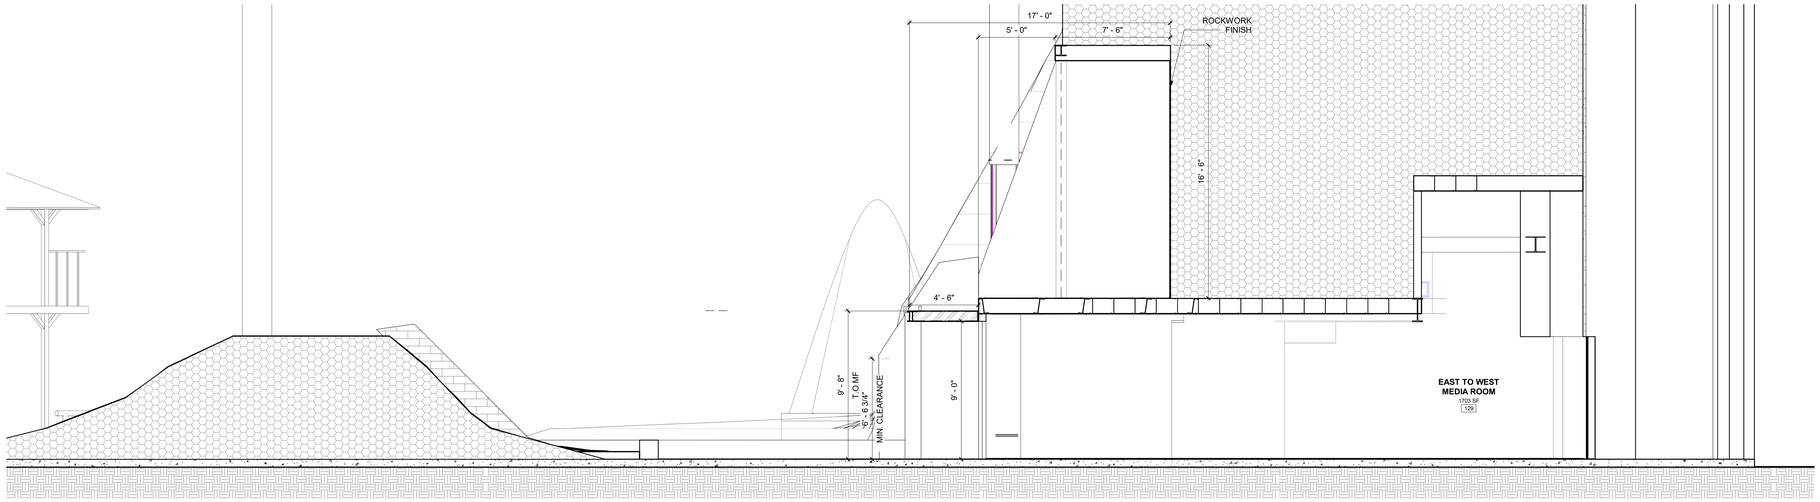

1 **SECTION 1 - TRAIN TRESTLE**
1/4" = 1'-0"

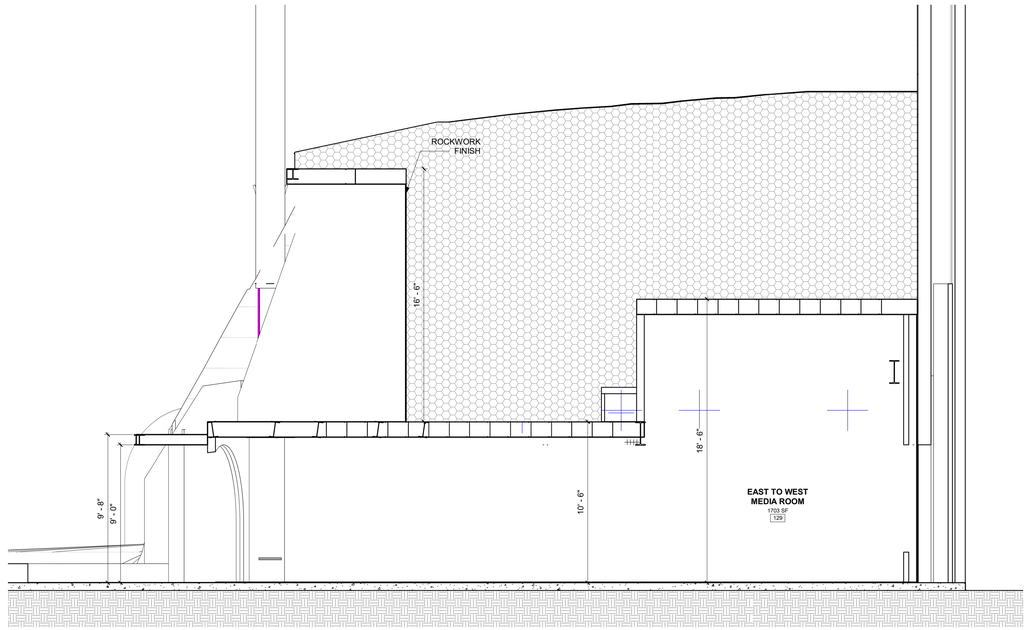

2 **SECTION 2 - TRAIN TRESTLE**
1/4" = 1'-0"

WORLD WILDLIFE · HERITAGE MUSEUM · CONSERVATION · EDUCATION

BAYSTONE
1010 E. COMMERCIAL ROW RENO, NV. 89512
510.786.9863
INFO@BAYSTONE.COM
WWW.BAYSTONE.COM

THE DESIGNS / DRAWINGS SHOWN AND DESCRIBED HEREIN INCLUDING ALL TECHNICAL DRAWINGS, GRAPHIC REPRESENTATIONS & MODELS THERE OF, ARE PROPRIETARY & CANNOT BE COPIED, DUPLICATED OR COMMERCIALLY EXPLOITED IN WHOLE OR IN PART WITHOUT THE SOLE AND EXPRESS WRITTEN PERMISSION FROM BAYSTONE INC.
© 2021 BAYSTONE. ALL RIGHTS RESERVED.

PROJECT NAME:
WORLD WILDLIFE HERITAGE MUSEUM
PRIVATE STORAGE WAREHOUSE, 1100 EVORA ROAD, CONCORD, CALIFORNIA 94520

PROJECT NUMBER:
1000

DATE
06 MARCH, 2023

PROJECT MANAGER
JC

DRAWN BY
BS

CHECKED BY
JC

REVISIONS

SEAL

UNLESS A PROFESSIONAL SEAL WITH SIGNATURE AND DATE IS AFFIXED, THIS DOCUMENT IS PRELIMINARY AND IS NOT INTENDED FOR CONSTRUCTION, RECORDING PURPOSES, OR IMPLEMENTATION

SHEET TITLE
TRAIN TRESTLE - SECTION

DATE AND TIME STAMP
3/8/2023 12:40:32 PM

SHEET NUMBER
A25.03

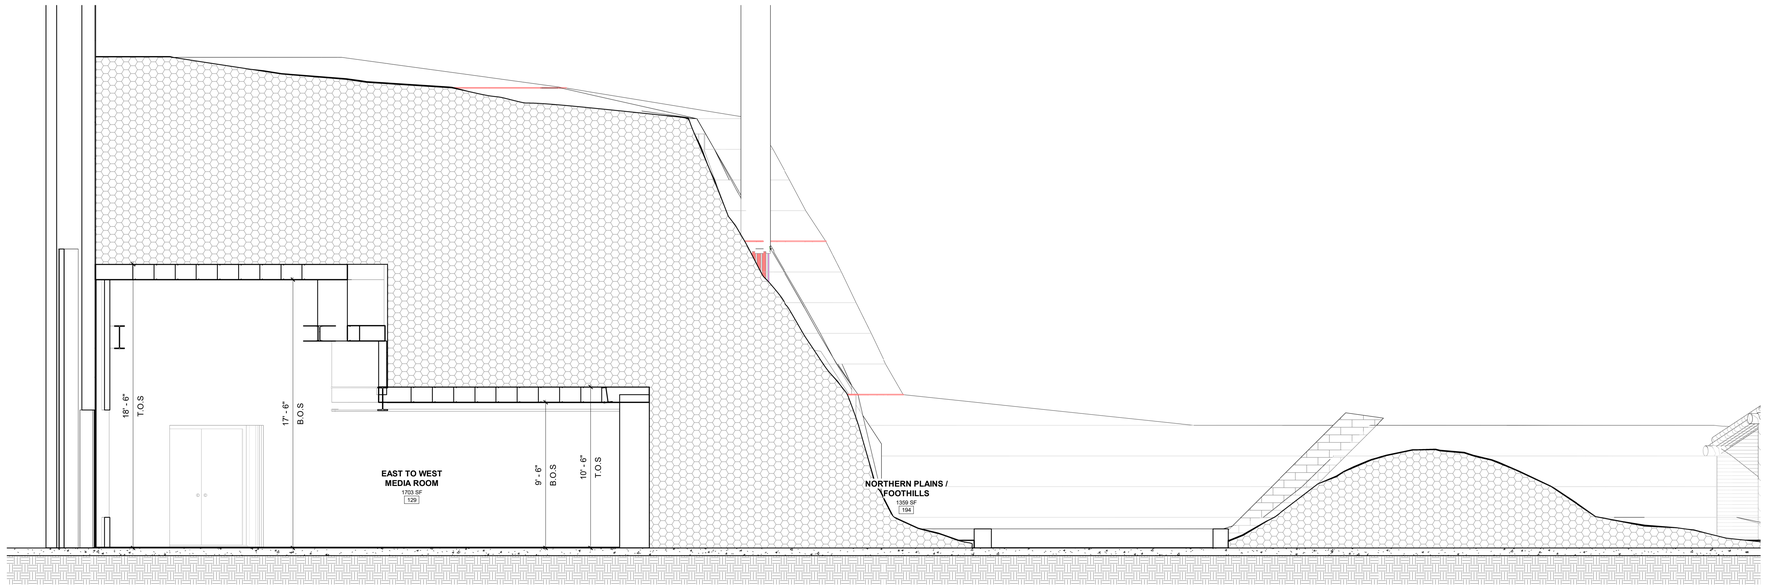

1 **ELEVATION - TRAIN TRESTLE**
1/4" = 1'-0"

BAYSTONE
1010 E. COMMERCIAL ROW RENO, NV. 89512
510.786.9863
INFO@BAYSTONE.COM
WWW.BAYSTONE.COM

THE DESIGNS / DRAWINGS SHOWN AND DESCRIBED HEREIN INCLUDING ALL TECHNICAL DRAWINGS, GRAPHIC REPRESENTATIONS & MODELS THERE OF, ARE PROPRIETARY & CANNOT BE COPIED, DUPLICATED OR COMMERCIALLY EXPLOITED IN WHOLE OR IN PART WITHOUT THE SOLE AND EXPRESS WRITTEN PERMISSION FROM BAYSTONE INC.
© 2021 BAYSTONE. ALL RIGHTS RESERVED.

PROJECT NAME:
WORLD WILDLIFE HERITAGE MUSEUM
PRIVATE STORAGE WAREHOUSE, 1100 EVORA ROAD, CONCORD, CALIFORNIA 94520

PROJECT NUMBER:
1000

DATE
06 MARCH, 2023

PROJECT MANAGER
JC

DRAWN BY
BS

CHECKED BY
JC

REVISIONS

SEAL

UNLESS A PROFESSIONAL SEAL WITH SIGNATURE AND DATE IS AFFIXED, THIS DOCUMENT IS PRELIMINARY AND IS NOT INTENDED FOR CONSTRUCTION, RECORDING PURPOSES, OR IMPLEMENTATION

SHEET TITLE
TRAIN TRESTLE - ELEVATION

DATE AND TIME STAMP
3/8/2023 12:40:41 PM

SHEET NUMBER
A25.04

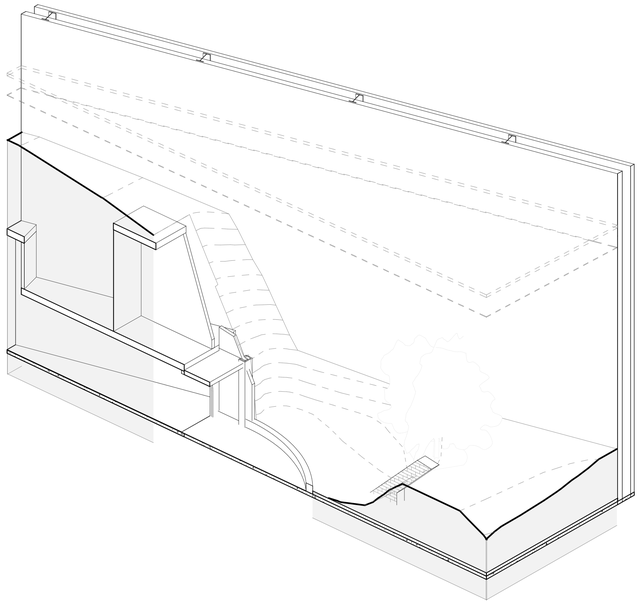

1 TRAIN TRESTLE - 3D VIEW - SECTIONAL

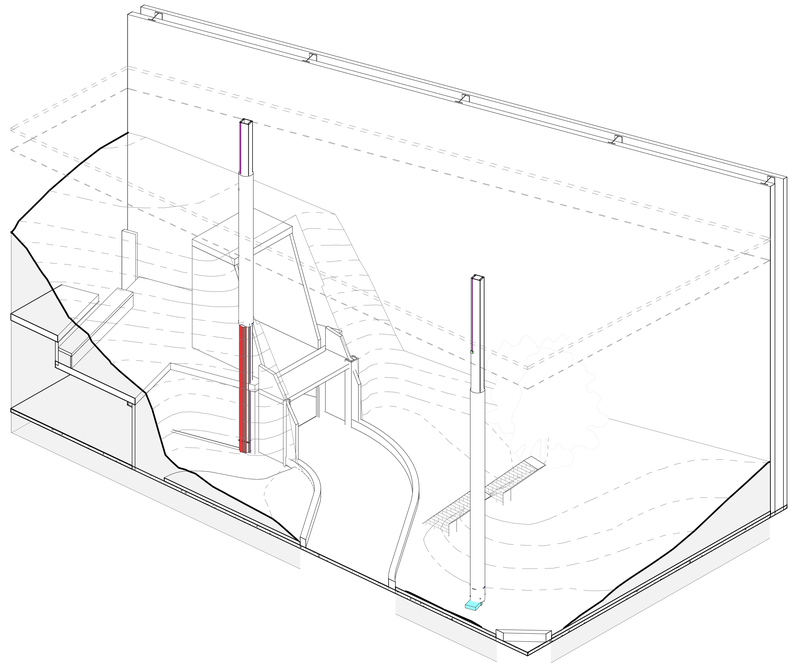

2 TRAIN TRESTLE - 3D VIEW - ISOMETRIC

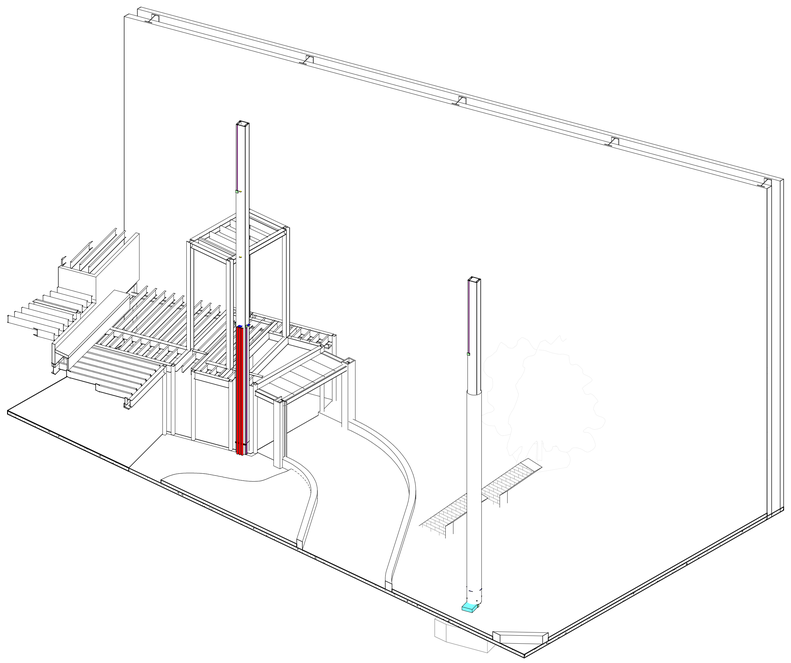

3 TRAIN TRESTLE - 3D VIEW - STRUCTURAL



4 TRAIN TRESTLE - 3D VIEW - PERSPECTIVE

BAYSTONE

1010 E. COMMERCIAL ROW RENO, NV. 89512
510.786.9863
INFO@BAYSTONE.COM
WWW.BAYSTONE.COM

THE DESIGNS / DRAWINGS SHOWN AND DESCRIBED HEREIN INCLUDING ALL TECHNICAL DRAWINGS, GRAPHIC REPRESENTATIONS & MODELS THERE OF, ARE PROPRIETARY & CANNOT BE COPIED, DUPLICATED OR COMMERCIALLY EXPLOITED IN WHOLE OR IN PART WITHOUT THE SOLE AND EXPRESS WRITTEN PERMISSION FROM BAYSTONE INC. © 2021 BAYSTONE. ALL RIGHTS RESERVED.

PROJECT NAME:
WORLD WILDLIFE HERITAGE MUSEUM
PRIVATE STORAGE WAREHOUSE, 1100 EVORA ROAD, CONCORD, CALIFORNIA 94520
PROJECT NUMBER:
1000

DATE
06 MARCH, 2023

PROJECT MANAGER
JC

DRAWN BY
BS

CHECKED BY
JC

REVISIONS

SEAL

UNLESS A PROFESSIONAL SEAL WITH SIGNATURE AND DATE IS AFFIXED, THIS DOCUMENT IS PRELIMINARY AND IS NOT INTENDED FOR CONSTRUCTION, RECORDING PURPOSES, OR IMPLEMENTATION

SHEET TITLE
TRAIN TRESTLE - 3D VIEW

DATE AND TIME STAMP
3/8/2023 12:41:25 PM

SHEET NUMBER
A25.05

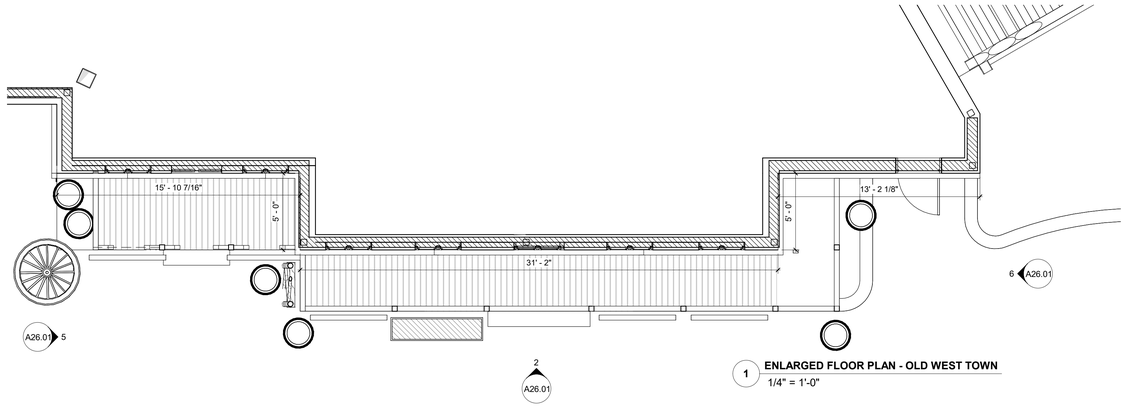

1 **ENLARGED FLOOR PLAN - OLD WEST TOWN**
1/4" = 1'-0"



3 **3D VIEW 1**

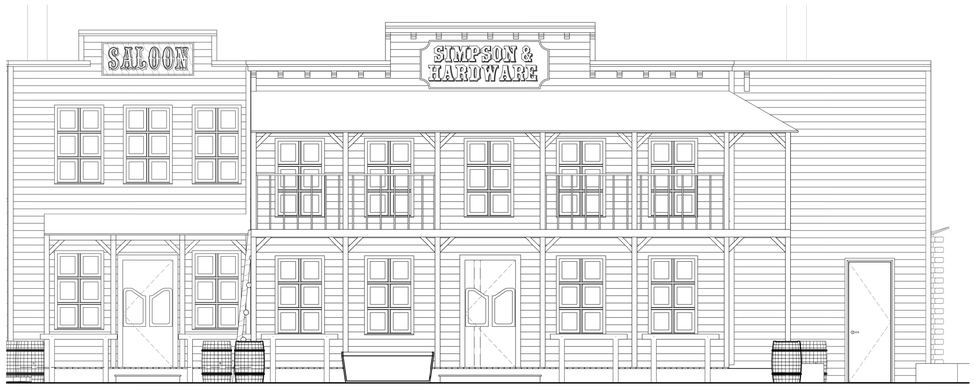

2 **ELEVATION 1**
1/4" = 1'-0"



4 **3D VIEW 2**

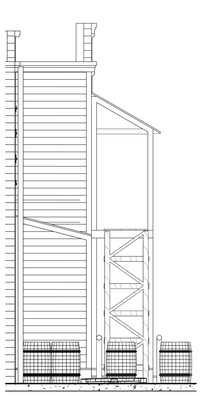

5 **ELEVATION 2**
1/4" = 1'-0"

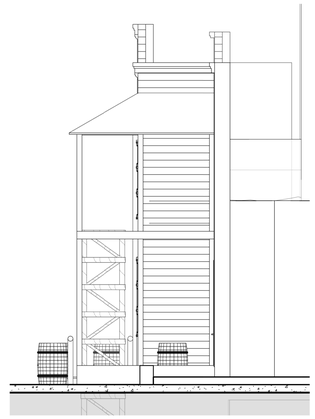

6 **ELEVATION 3**
1/4" = 1'-0"

KEY PLAN

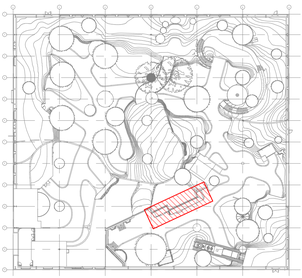

BAYSTONE
1010 E. COMMERCIAL ROW RENO, NV. 89512
510.786.9663
INFO@BAYSTONE.COM
WWW.BAYSTONE.COM

THE DESIGNS / DRAWINGS SHOWN AND DESCRIBED HEREIN INCLUDING ALL TECHNICAL DRAWINGS, GRAPHIC REPRESENTATIONS & MODELS THERE OF, ARE PROPRIETARY & CANNOT BE COPIED, DUPLICATED OR COMMERCIALLY EXPLOITED IN WHOLE OR IN PART WITHOUT THE SOLE AND EXPRESS WRITTEN PERMISSION FROM BAYSTONE INC.
© 2021 BAYSTONE. ALL RIGHTS RESERVED.

PROJECT NAME:
WORLD WILDLIFE HERITAGE MUSEUM
PRIVATE STORAGE WAREHOUSE, 1100 EVORA ROAD, CONCORD, CALIFORNIA 94520

PROJECT NUMBER:
1000

DATE
06 MARCH, 2023

PROJECT MANAGER
JC

DRAWN BY
BS

CHECKED BY
JC

REVISIONS

SEAL

UNLESS A PROFESSIONAL SEAL WITH SIGNATURE AND DATE IS AFFIXED, THIS DOCUMENT IS PRELIMINARY AND IS NOT INTENDED FOR CONSTRUCTION, RECORDING PURPOSES, OR IMPLEMENTATION

SHEET TITLE
OLD WEST TOWN - PLAN, ELEVATION & SECTION

DATE AND TIME STAMP
3/8/2023 12:41:47 PM

SHEET NUMBER
A26.01



2 **ELEVATION 1**
1/4" = 1'-0"

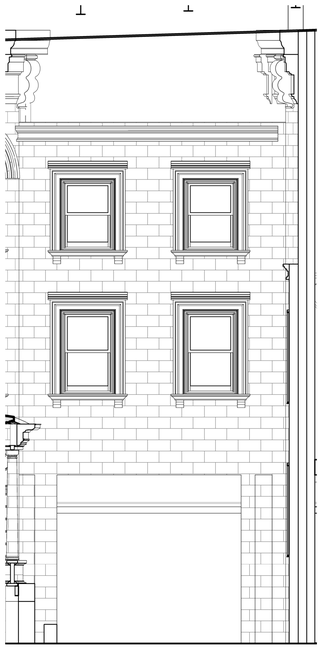

3 **ELEVATION 2**
1/4" = 1'-0"

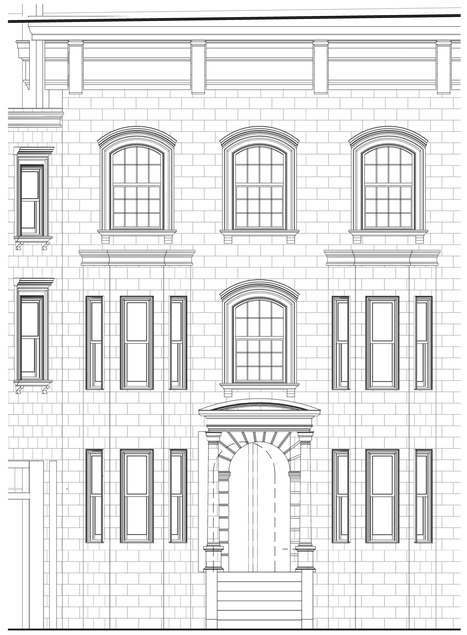

4 **ELEVATION 3**
1/4" = 1'-0"

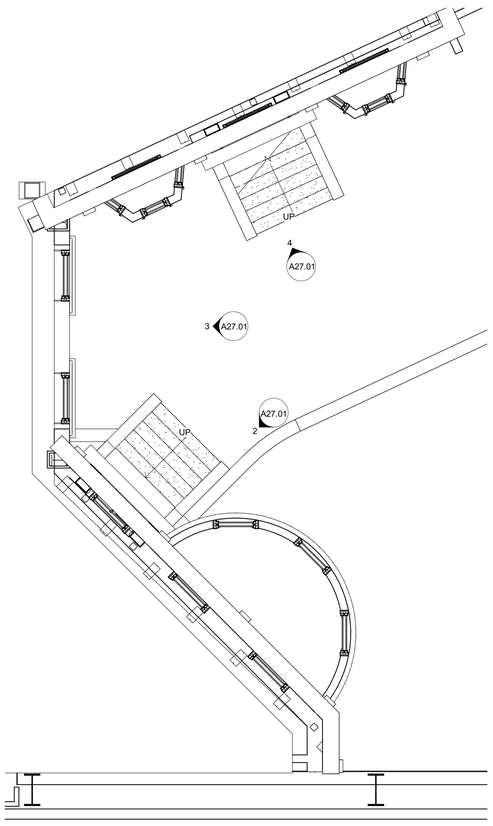

1 **ENLARGED FLOOR PLAN - BROWNSTONE FACADE**
1/4" = 1'-0"



6 **3D VIEW 3**



5 **3D VIEW 2**



7 **3D VIEW 1**

KEY PLAN

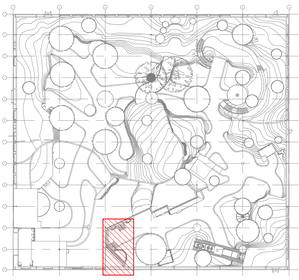

BAYSTONE
1010 E. COMMERCIAL ROW RENO, NV. 89512
510.786.9863
INFO@BAYSTONE.COM
WWW.BAYSTONE.COM

THE DESIGNS / DRAWINGS SHOWN AND DESCRIBED HEREIN INCLUDING ALL TECHNICAL DRAWINGS, GRAPHIC REPRESENTATIONS & MODELS THERE OF, ARE PROPRIETARY & CANNOT BE COPIED, DUPLICATED OR COMMERCIALLY EXPLOITED IN WHOLE OR IN PART WITHOUT THE SOLE AND EXPRESS WRITTEN PERMISSION FROM BAYSTONE INC.
© 2021 BAYSTONE. ALL RIGHTS RESERVED.

PROJECT NAME:
WORLD WILDLIFE HERITAGE MUSEUM
PRIVATE STORAGE WAREHOUSE, 1100 EVORA ROAD, CONCORD, CALIFORNIA 94520

PROJECT NUMBER:
1000

DATE
06 MARCH, 2023

PROJECT MANAGER
JC

DRAWN BY
BS

CHECKED BY
JC

REVISIONS

SEAL

UNLESS A PROFESSIONAL SEAL WITH SIGNATURE AND DATE IS AFFIXED, THIS DOCUMENT IS PRELIMINARY AND IS NOT INTENDED FOR CONSTRUCTION, RECORDING PURPOSES, OR IMPLEMENTATION

SHEET TITLE
BROWNSTONE - PLAN, ELEVATION & SECTION

DATE AND TIME STAMP
3/8/2023 12:42:02 PM

SHEET NUMBER
A27.01

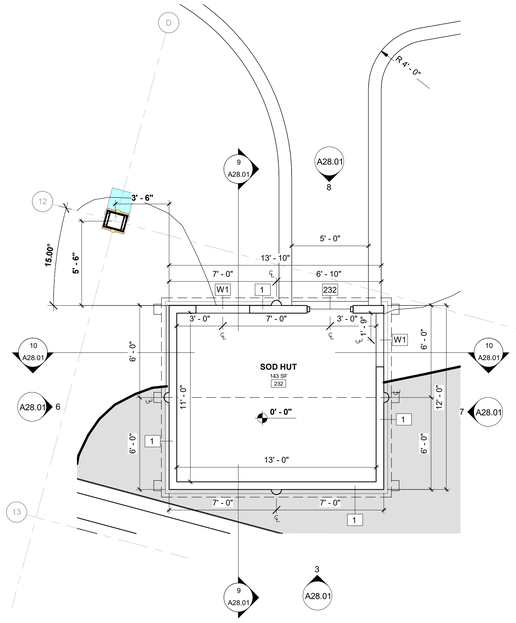

1 **ENLARGED FLOOR PLAN - SOD HUT**
1/4" = 1'-0"

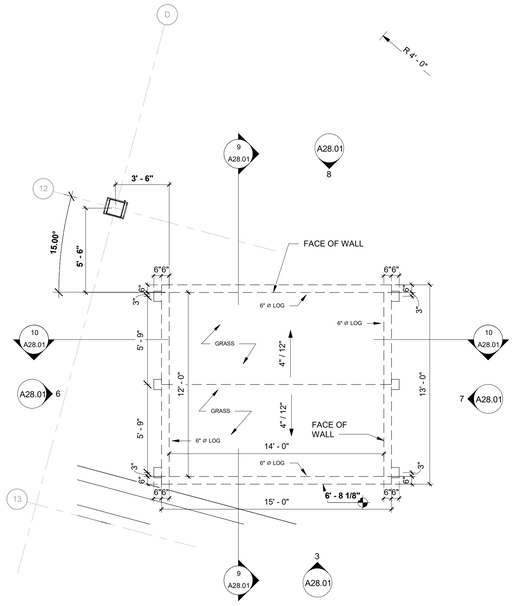

2 **ENLARGED ROOF PLAN - SOD HUT**
1/4" = 1'-0"

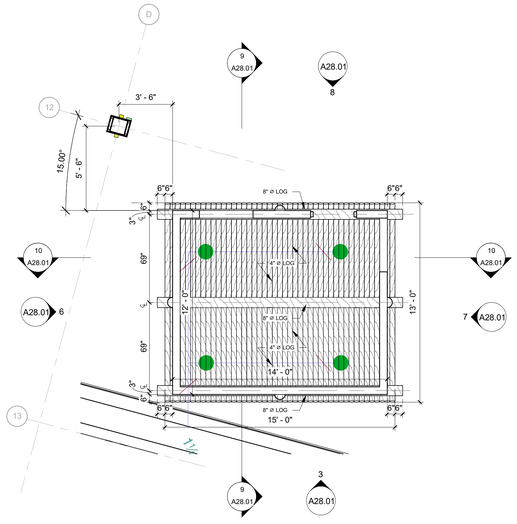

5 **ENLARGED RCP - SOD HUT**
1/4" = 1'-0"

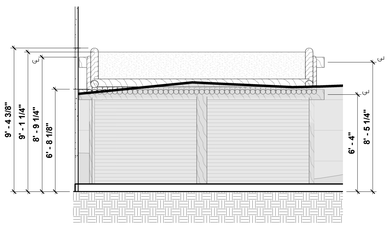

3 **ENLARGED ELEVATION - 4**
1/4" = 1'-0"

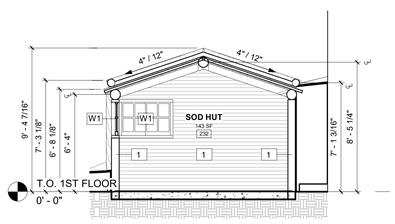

9 **ENLARGED SECTION - 1**
1/4" = 1'-0"

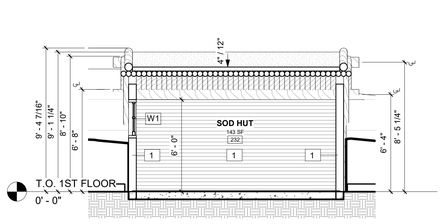

10 **ENLARGED SECTION - 2**
1/4" = 1'-0"



3 **3D VIEW -1**

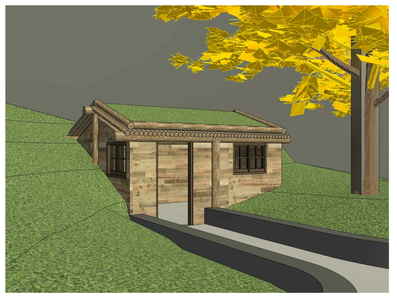

4 **3D VIEW - 2**

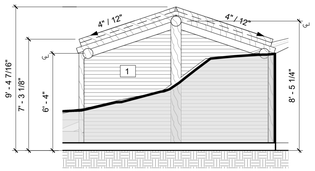

6 **ENLARGED ELEVATION - 1**
1/4" = 1'-0"

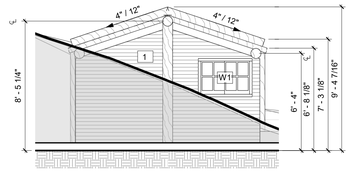

7 **ENLARGED ELEVATION - 2**
1/4" = 1'-0"

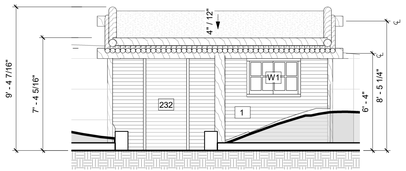

8 **ENLARGED ELEVATION - 3**
1/4" = 1'-0"

KEY PLAN

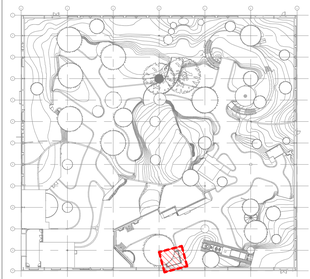

BAYSTONE
1010 E. COMMERCIAL ROW RENO, NV. 89512
510.786.9863
INFO@BAYSTONE.COM
WWW.BAYSTONE.COM

THE DESIGNS / DRAWINGS SHOWN AND DESCRIBED HEREIN INCLUDING ALL TECHNICAL DRAWINGS, GRAPHIC REPRESENTATIONS & MODELS THERE OF, ARE PROPRIETARY & CANNOT BE COPIED, DUPLICATED OR COMMERCIALLY EXPLOITED IN WHOLE OR IN PART WITHOUT THE SOLE AND EXPRESS WRITTEN PERMISSION FROM BAYSTONE INC.
© 2021 BAYSTONE. ALL RIGHTS RESERVED.

PROJECT NAME:
WORLD WILDLIFE HERITAGE MUSEUM
PRIVATE STORAGE WAREHOUSE, 1100 EVORA ROAD, CONCORD, CALIFORNIA 94520

PROJECT NUMBER:
1000

DATE
06 MARCH, 2023

PROJECT MANAGER
JC

DRAWN BY
BS

CHECKED BY
JC

REVISIONS

SEAL

UNLESS A PROFESSIONAL SEAL WITH SIGNATURE AND DATE IS AFFIXED, THIS DOCUMENT IS PRELIMINARY AND IS NOT INTENDED FOR CONSTRUCTION, RECORDING PURPOSES, OR IMPLEMENTATION

SHEET TITLE
SOD HUT - PLAN, ELEVATION & SECTION

DATE AND TIME STAMP
3/8/2023 12:42:18 PM

SHEET NUMBER
A28.01

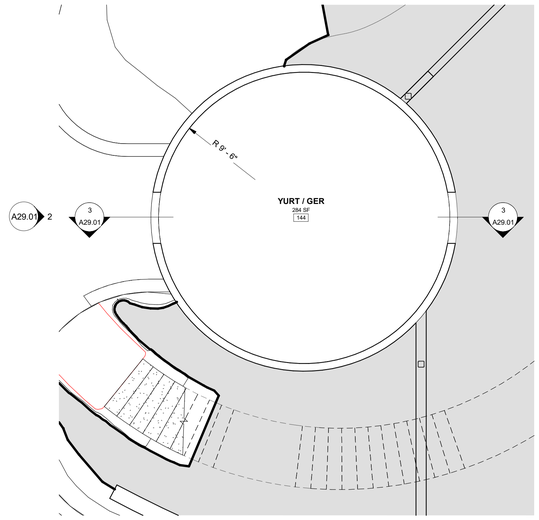

1 **ENLARGED FLOOR PLAN - YURT / GER**
1/4" = 1'-0"

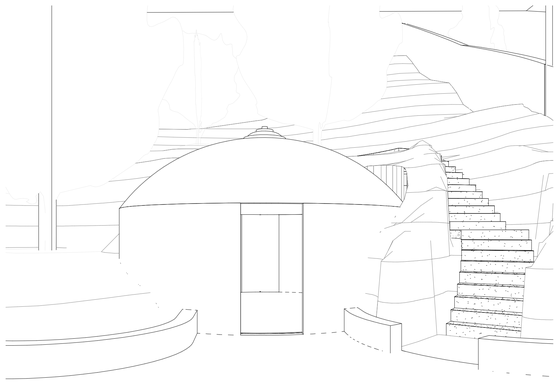

4 **3D VIEW 1**

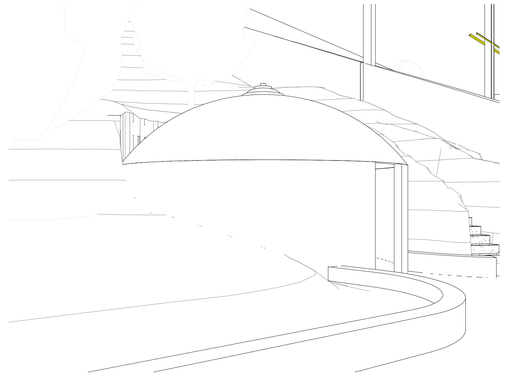

5 **3D VIEW 2**

6 **ENLARGED ROOF PLAN - YURT / GER**
1/4" = 1'-0"

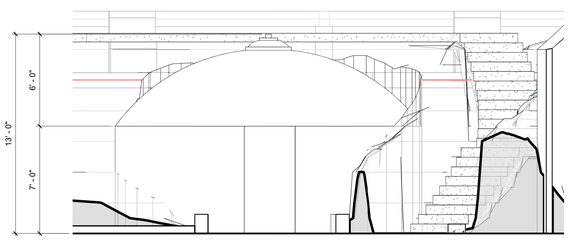

2 **ELEVATION 1**
1/4" = 1'-0"

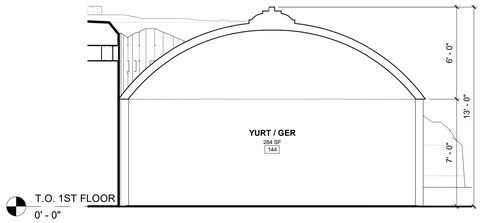

3 **SECTION 1**
1/4" = 1'-0"

KEY PLAN

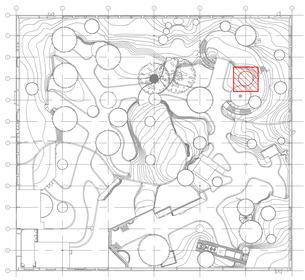

BAYSTONE
1010 E. COMMERCIAL ROW RENO, NV. 89512
510.786.9663
INFO@BAYSTONE.COM
WWW.BAYSTONE.COM

THE DESIGNS / DRAWINGS SHOWN AND DESCRIBED HEREIN INCLUDING ALL TECHNICAL DRAWINGS, GRAPHIC REPRESENTATIONS & MODELS THERE OF, ARE PROPRIETARY & CANNOT BE COPIED, DUPLICATED OR COMMERCIALLY EXPLOITED IN WHOLE OR IN PART WITHOUT THE SOLE AND EXPRESS WRITTEN PERMISSION FROM BAYSTONE INC.
© 2021 BAYSTONE. ALL RIGHTS RESERVED.

PROJECT NAME:
WORLD WILDLIFE HERITAGE MUSEUM
PRIVATE STORAGE WAREHOUSE, 1100 EVORA ROAD, CONCORD, CALIFORNIA 94520

PROJECT NUMBER:
1000

DATE
06 MARCH, 2023

PROJECT MANAGER
JC

DRAWN BY
BS

CHECKED BY
JC

REVISIONS

SEAL

UNLESS A PROFESSIONAL SEAL WITH SIGNATURE AND DATE IS AFFIXED, THIS DOCUMENT IS PRELIMINARY AND IS NOT INTENDED FOR CONSTRUCTION, RECORDING PURPOSES, OR IMPLEMENTATION

SHEET TITLE
YURT - PLAN, ELEVATION & SECTION

DATE AND TIME STAMP
3/8/2023 12:42:30 PM

SHEET NUMBER
A29.01

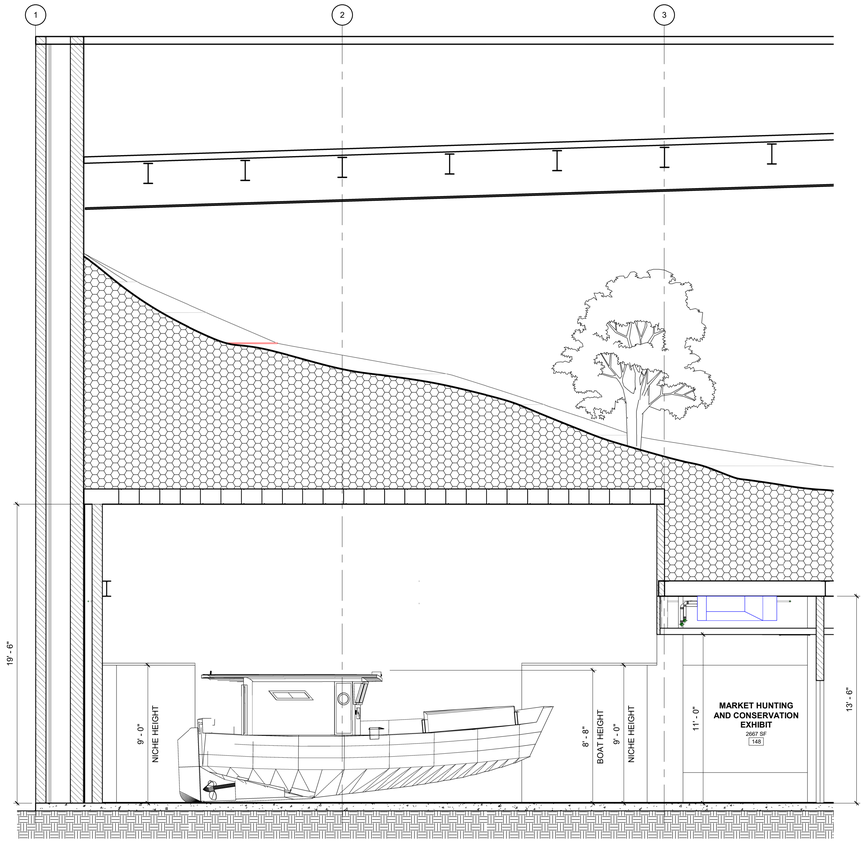

A ENLARGED SECTION A - BOAT LOCATION
1/4" = 1'-0"

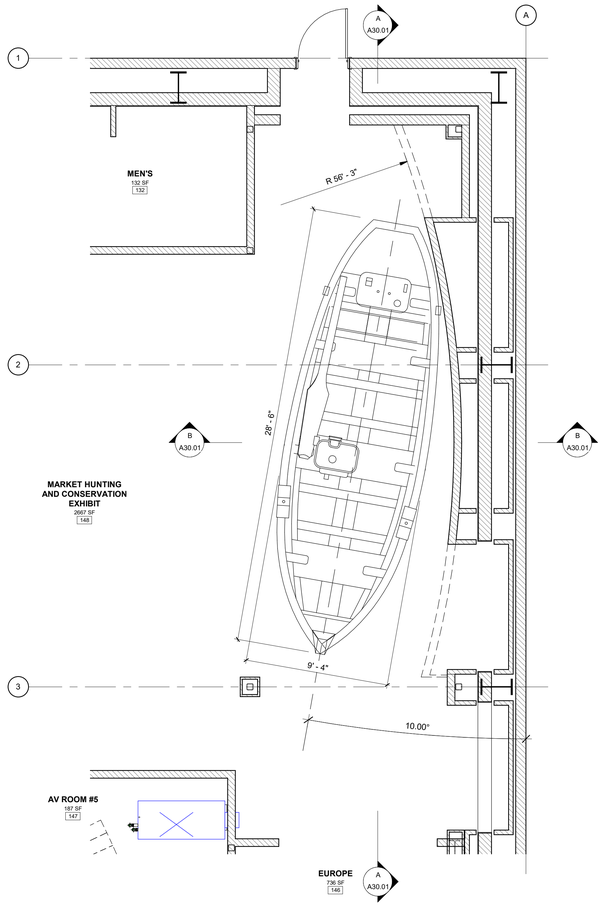

1 ENLARGED FLOOR PLAN - BOAT LOCATION
1/4" = 1'-0"

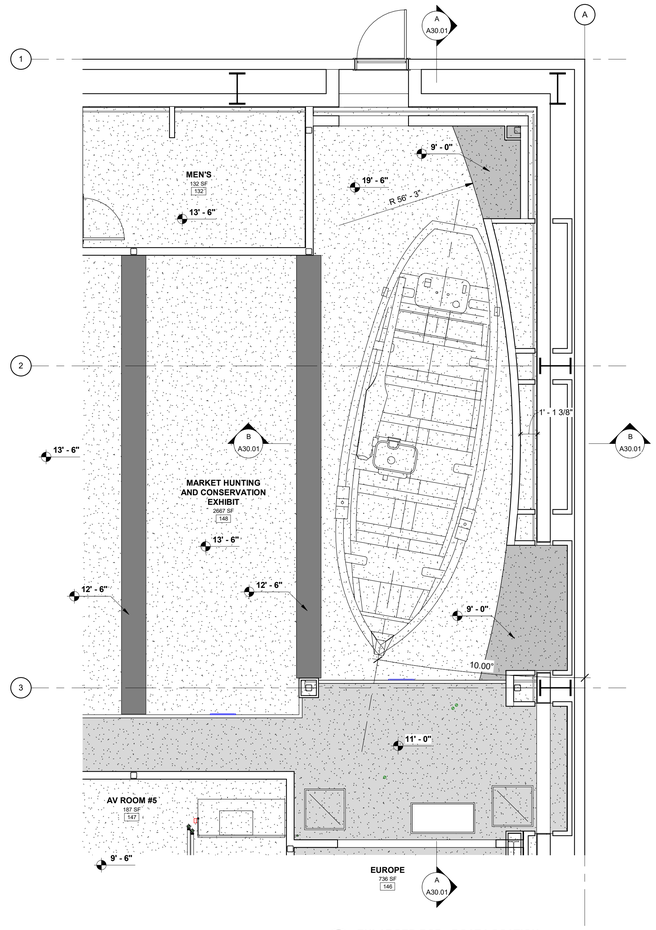

2 ENLARGED RCP - BOAT LOCATION
1/4" = 1'-0"

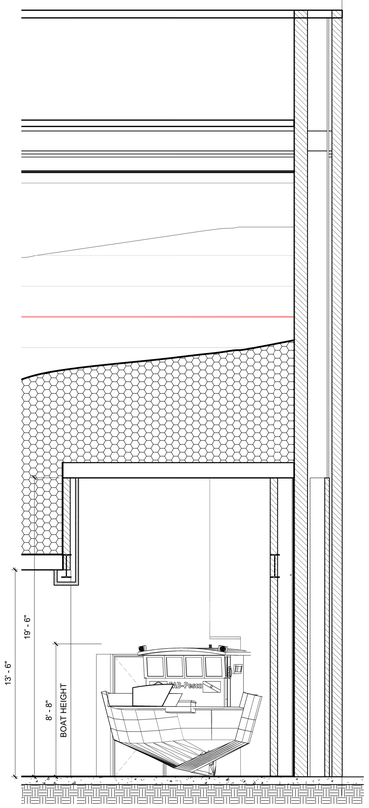

B ENLARGED SECTION B - BOAT LOCATION
1/4" = 1'-0"

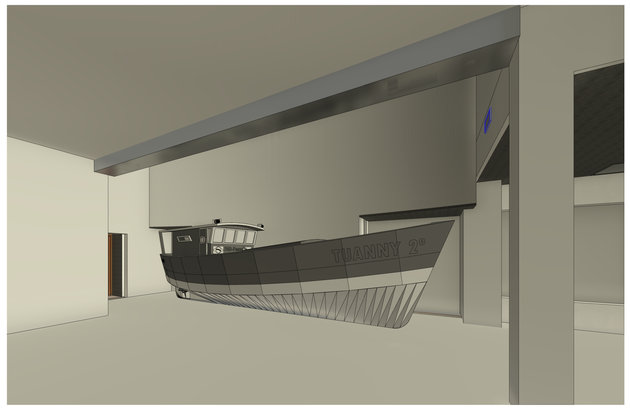

3 3D VIEW 1 - BOAT LOCATION

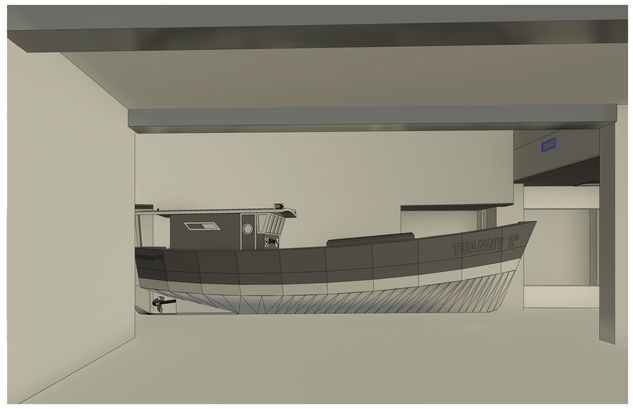

4 3D VIEW 2 - BOAT LOCATION

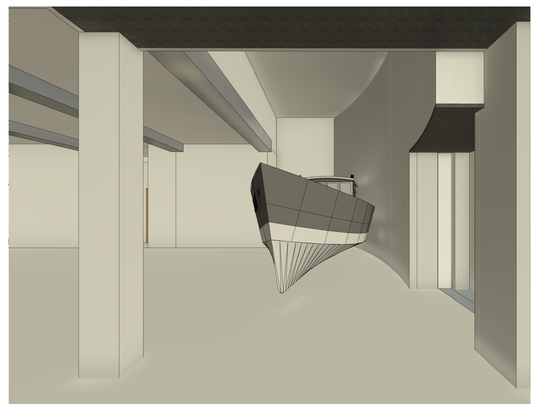

5 3D VIEW 3 - BOAT LOCATION

KEY PLAN

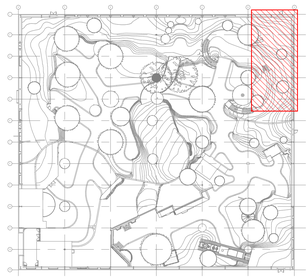

BAYSTONE
1010 E. COMMERCIAL ROW RENO, NV. 89512
510.786.9663
INFO@BAYSTONE.COM
WWW.BAYSTONE.COM

THE DESIGNS / DRAWINGS SHOWN AND DESCRIBED HEREIN INCLUDING ALL TECHNICAL DRAWINGS, GRAPHIC REPRESENTATIONS & MODELS THERE OF, ARE PROPRIETARY & CANNOT BE COPIED, DUPLICATED OR COMMERCIALLY EXPLOITED IN WHOLE OR IN PART WITHOUT THE SOLE AND EXPRESS WRITTEN PERMISSION FROM BAYSTONE INC.
© 2021 BAYSTONE. ALL RIGHTS RESERVED.

PROJECT NAME:
WORLD WILDLIFE HERITAGE MUSEUM
PRIVATE STORAGE WAREHOUSE, 1100 EVORA ROAD, CONCORD, CALIFORNIA 94520

PROJECT NUMBER:
1000

DATE
06 MARCH, 2023

PROJECT MANAGER
JC

DRAWN BY
BS

CHECKED BY
JC

REVISIONS

SEAL

UNLESS A PROFESSIONAL SEAL WITH SIGNATURE AND DATE IS AFFIXED, THIS DOCUMENT IS PRELIMINARY AND IS NOT INTENDED FOR CONSTRUCTION, RECORDING PURPOSES, OR IMPLEMENTATION

SHEET TITLE
BOAT LOCATION

DATE AND TIME STAMP
3/8/2023 12:44:36 PM

SHEET NUMBER
A30.01